
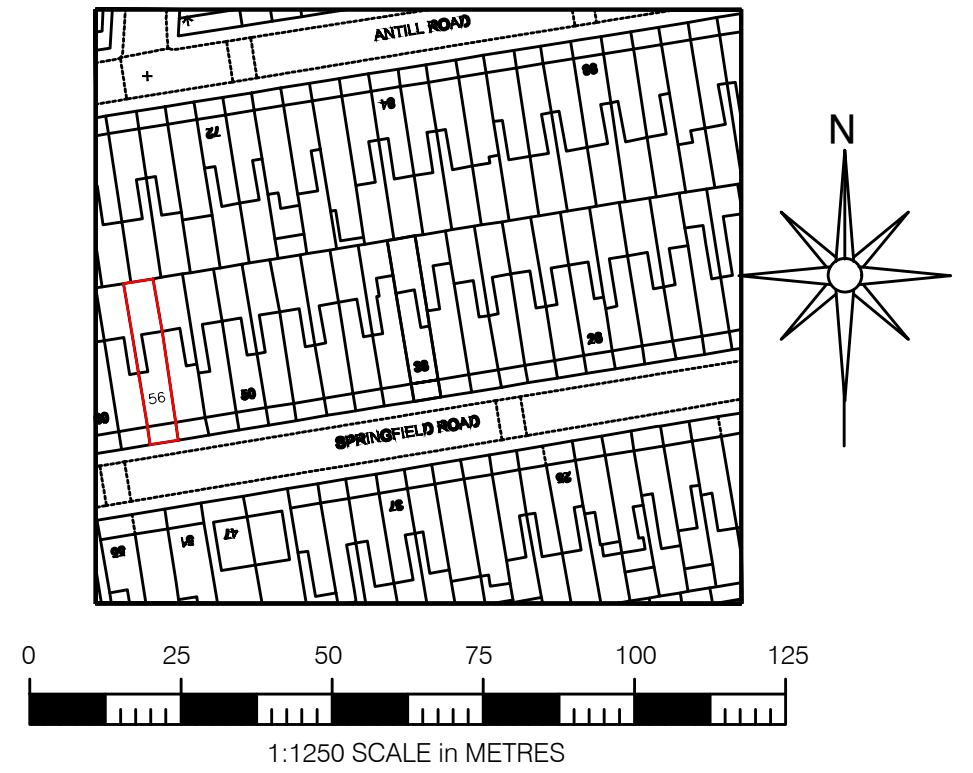
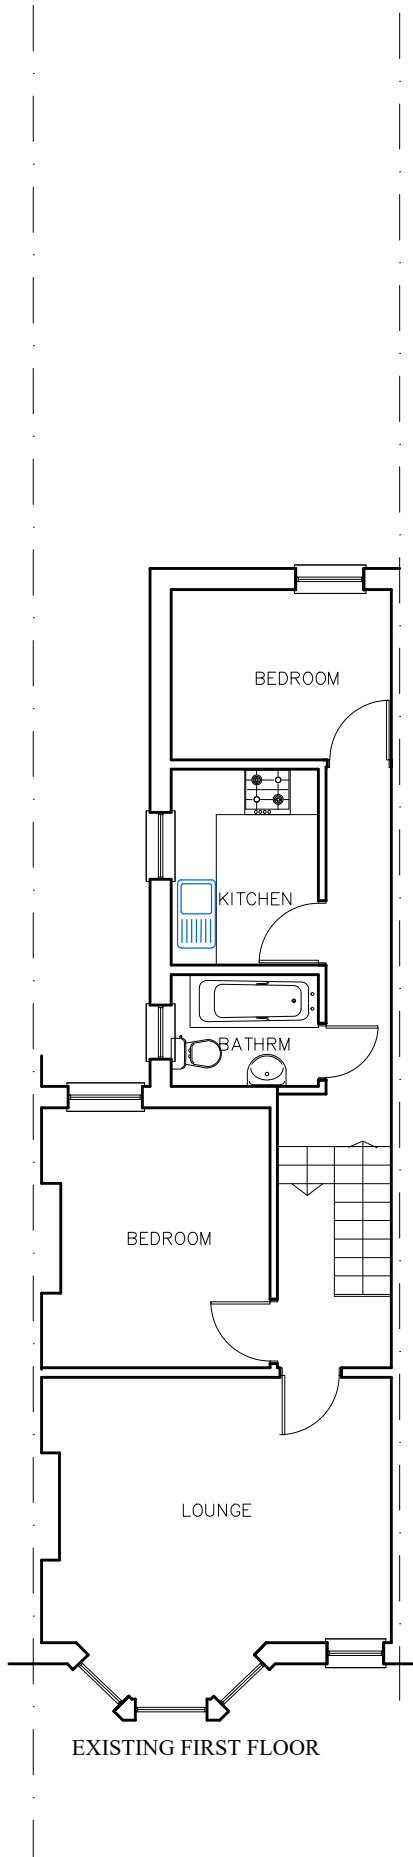
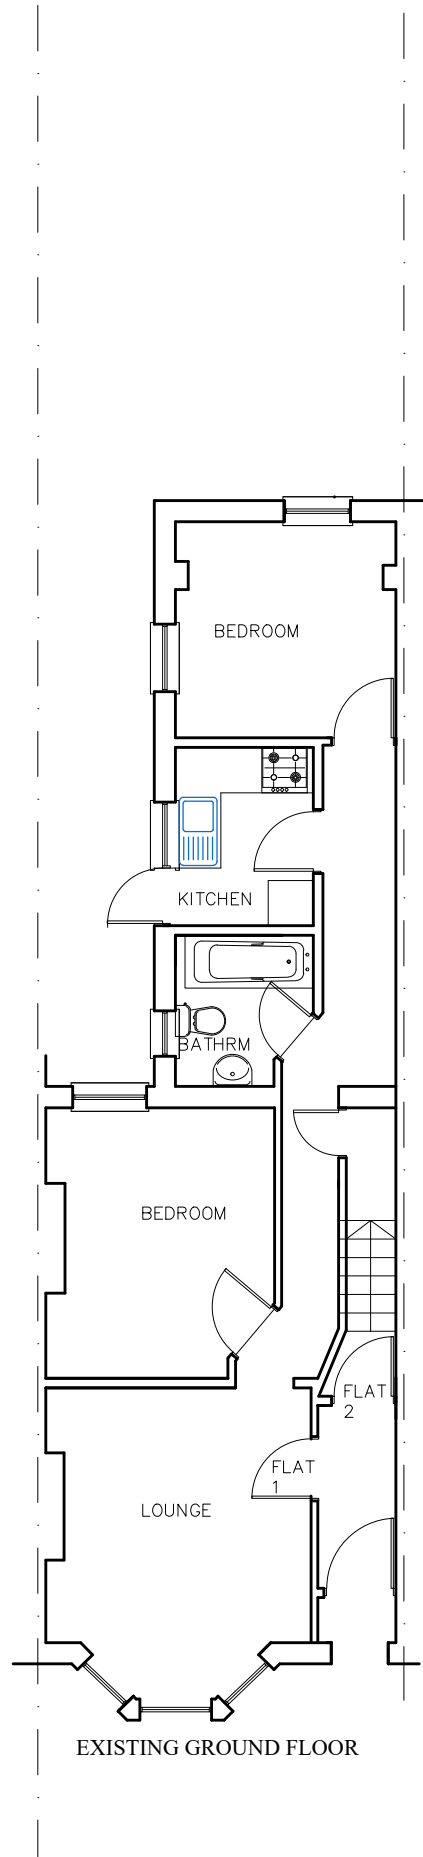


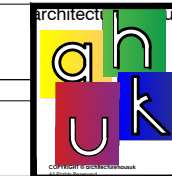

Drawing Title: PROPOSED CERTIFICATE OF LAWFULNESS FOR EXISTING USE OF PROPERTY AS 2 FLATS AT 56 SPRINGFIELD ROAD,N15 4AZ					Project Client: .						48 HAWTHORNE PLACE EPSOM,SURREY KT17 4AA M-07534063737 E-archaus2000@.com www.architecturehausuk.co.uk
Project Number:			Drawing Number: 01		Project Title: EXISTING FLOOR PLANS						
	Date:	Drawn By:	Checked By:	Revision:							
1:100@A3	21/05/2023										