


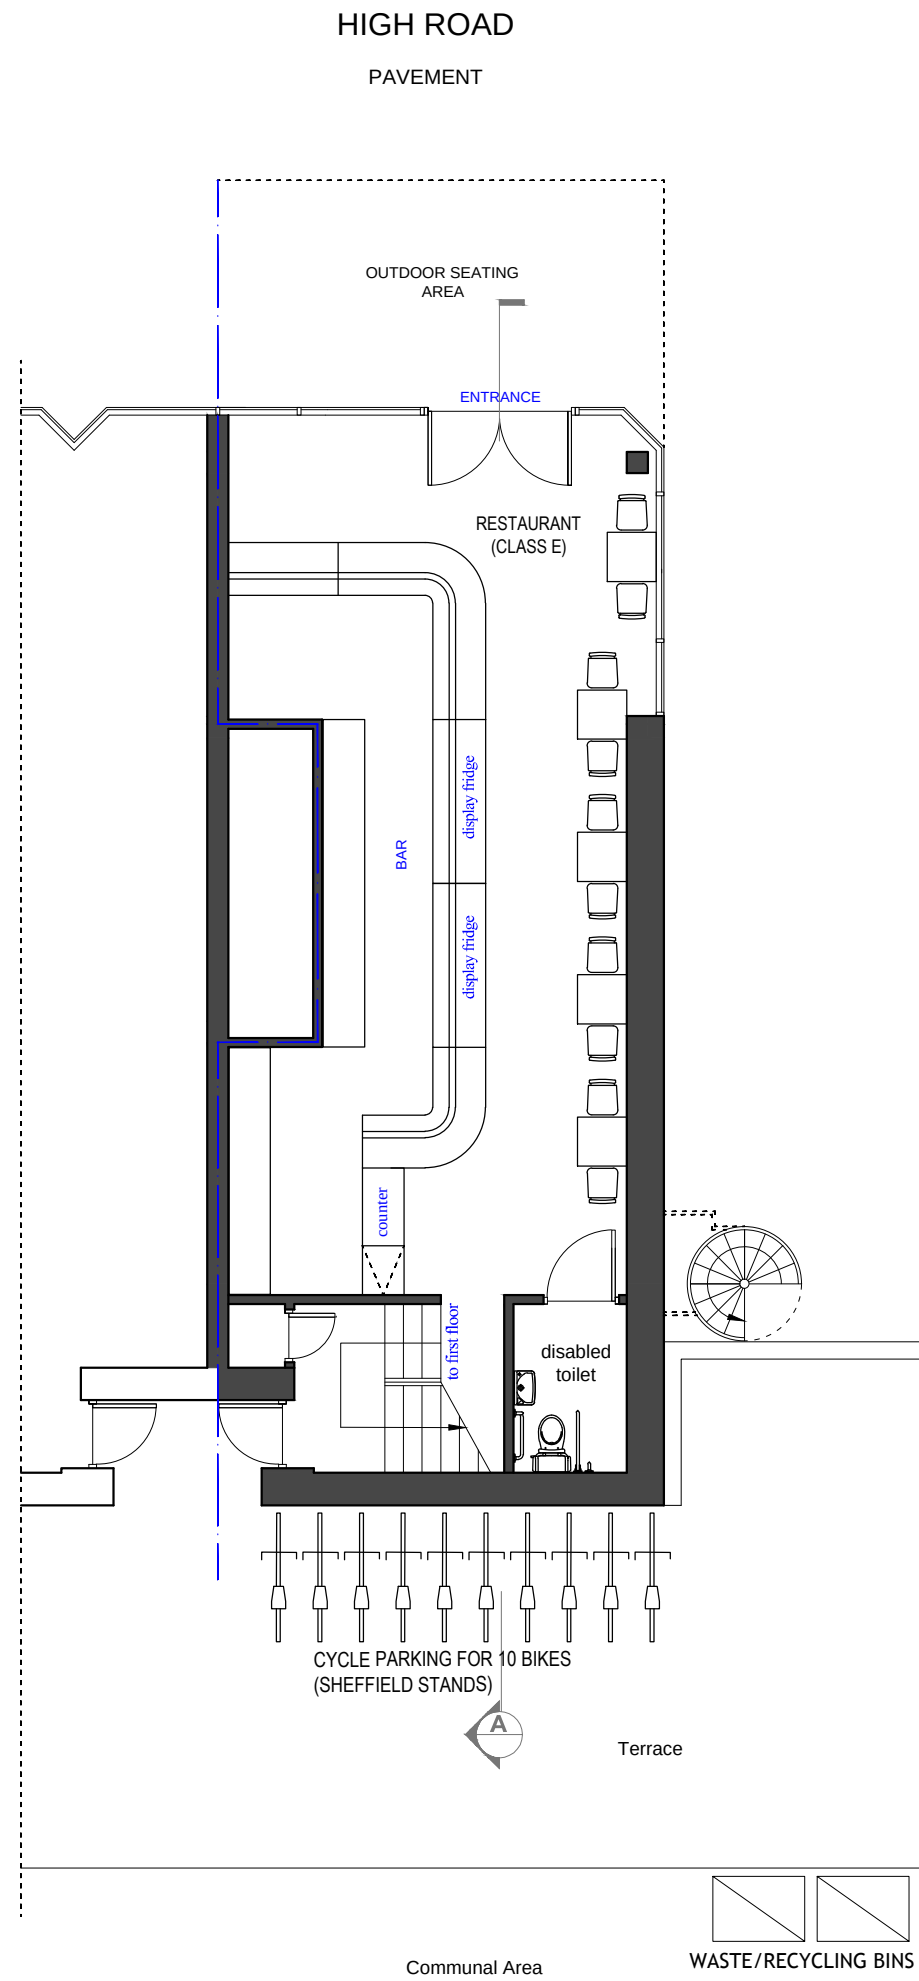

GROUND FLOOR
(as existing)
NO ALTERATION

NOTES: ALL FIGURED DIMENSIONS TO BE CHECKED ON SITE PRIOR TO CONSTRUCTION.
ALL COPYRIGHT RESERVED.

VG ARCA Designs
52 Russell Road,
London, E4 8HB
Email: info@vgarcadesigns.co.uk

Project
185 High Road, Wood Green,
London, N22 6BA

Drawing
ERECTION OF 2ND FLOOR TO PROVIDE ADDITIONAL SEATING AREA. REPLACEMENT OF 1 X FASCIA SIGN AND INSTALLATION OF 2 X ILLUMINATED LETTER SIGNS


Title
Existing Ground Floor

Drawing Status PLANNING APPLICATION


Scale 1:100 @ A3	Drawn VG	Checked	Date 11-05-23
Drawing/Job No MAY/EA/23-003			Revision



NOTES: ALL FIGURED DIMENSIONS TO BE CHECKED ON SITE PRIOR TO CONSTRUCTION.
ALL COPYRIGHT RESERVED.

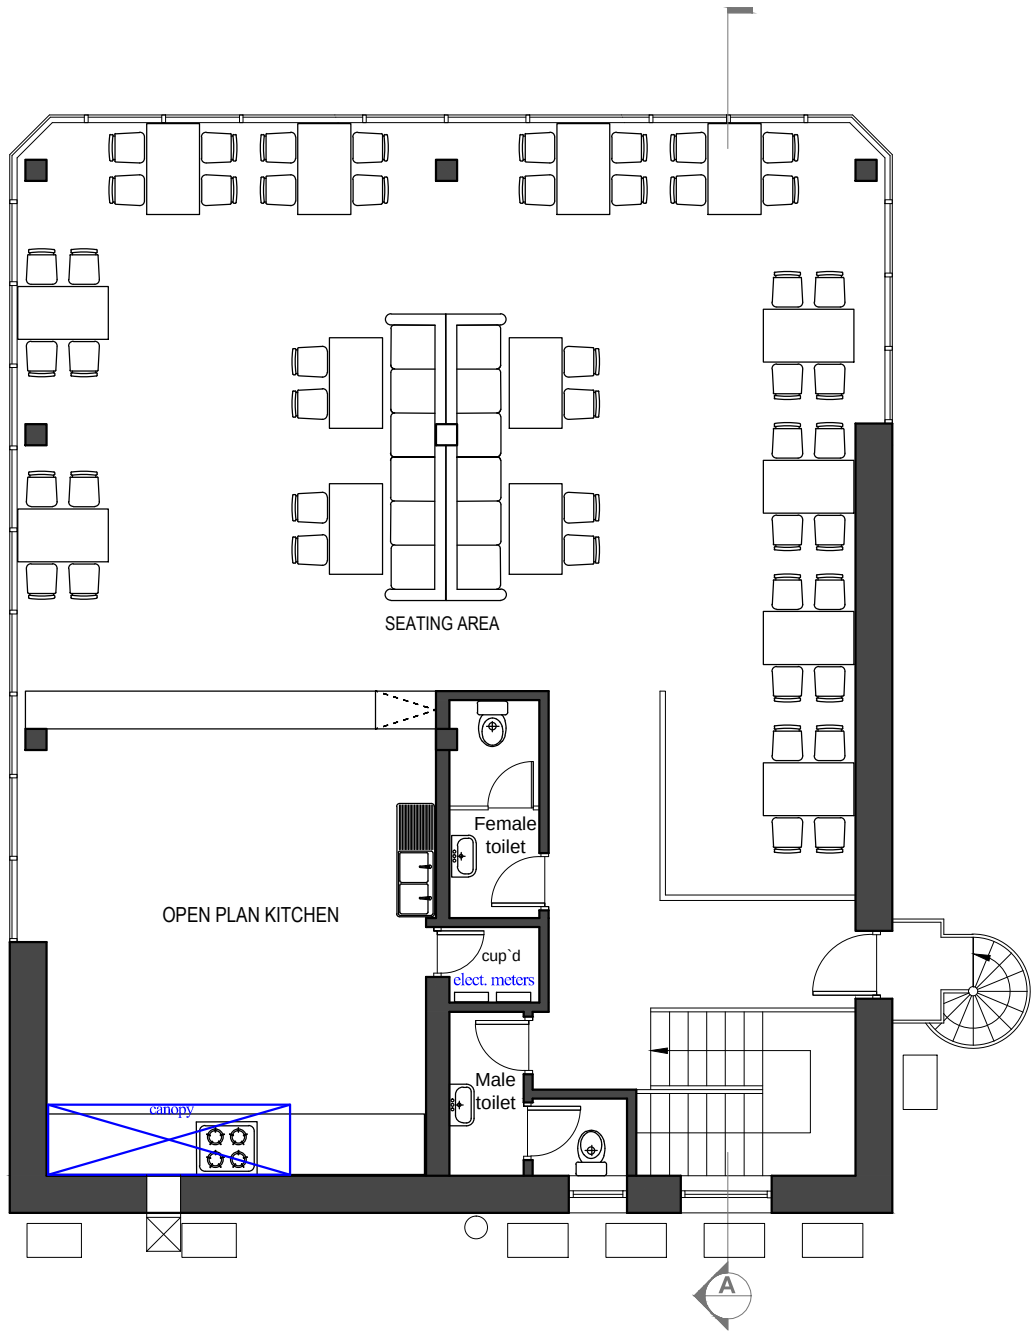

FIRST FLOOR
(as existing)

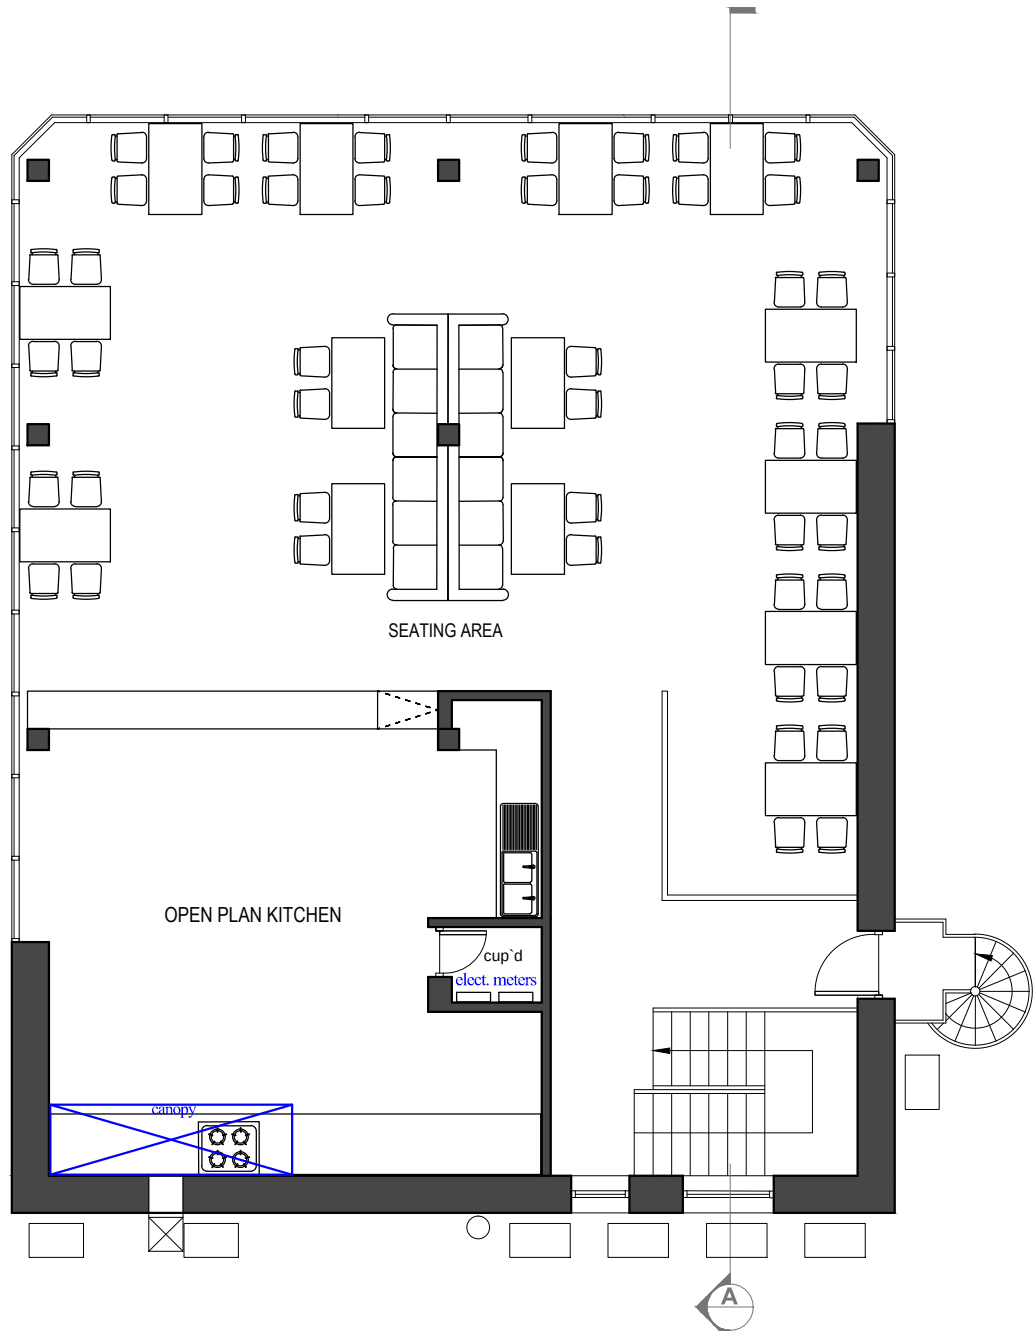

FIRST FLOOR
(as proposed)

VG ARCA Designs
52 Russell Road,
London, E4 8HB
Email: info@vgarcadesigns.co.uk

Project
185 High Road, Wood Green,
London, N22 6BA


Drawing
ERECTION OF 2ND FLOOR TO PROVIDE ADDITIONAL
SEATING AREA. REPLACEMENT OF 1 X FASCIA SIGN
AND INSTALLATION OF 2 X ILLUMINATED LETTER SIGNS

Title
Existing and Proposed 1st Floor

Drawing Status PLANNING APPLICATION

Scale 1:100 @ A3	Drawn VG	Checked	Date 11-05-23
---------------------	-------------	---------	------------------

Drawing/Job No MAY/EA/23-004	Revision
---------------------------------	----------

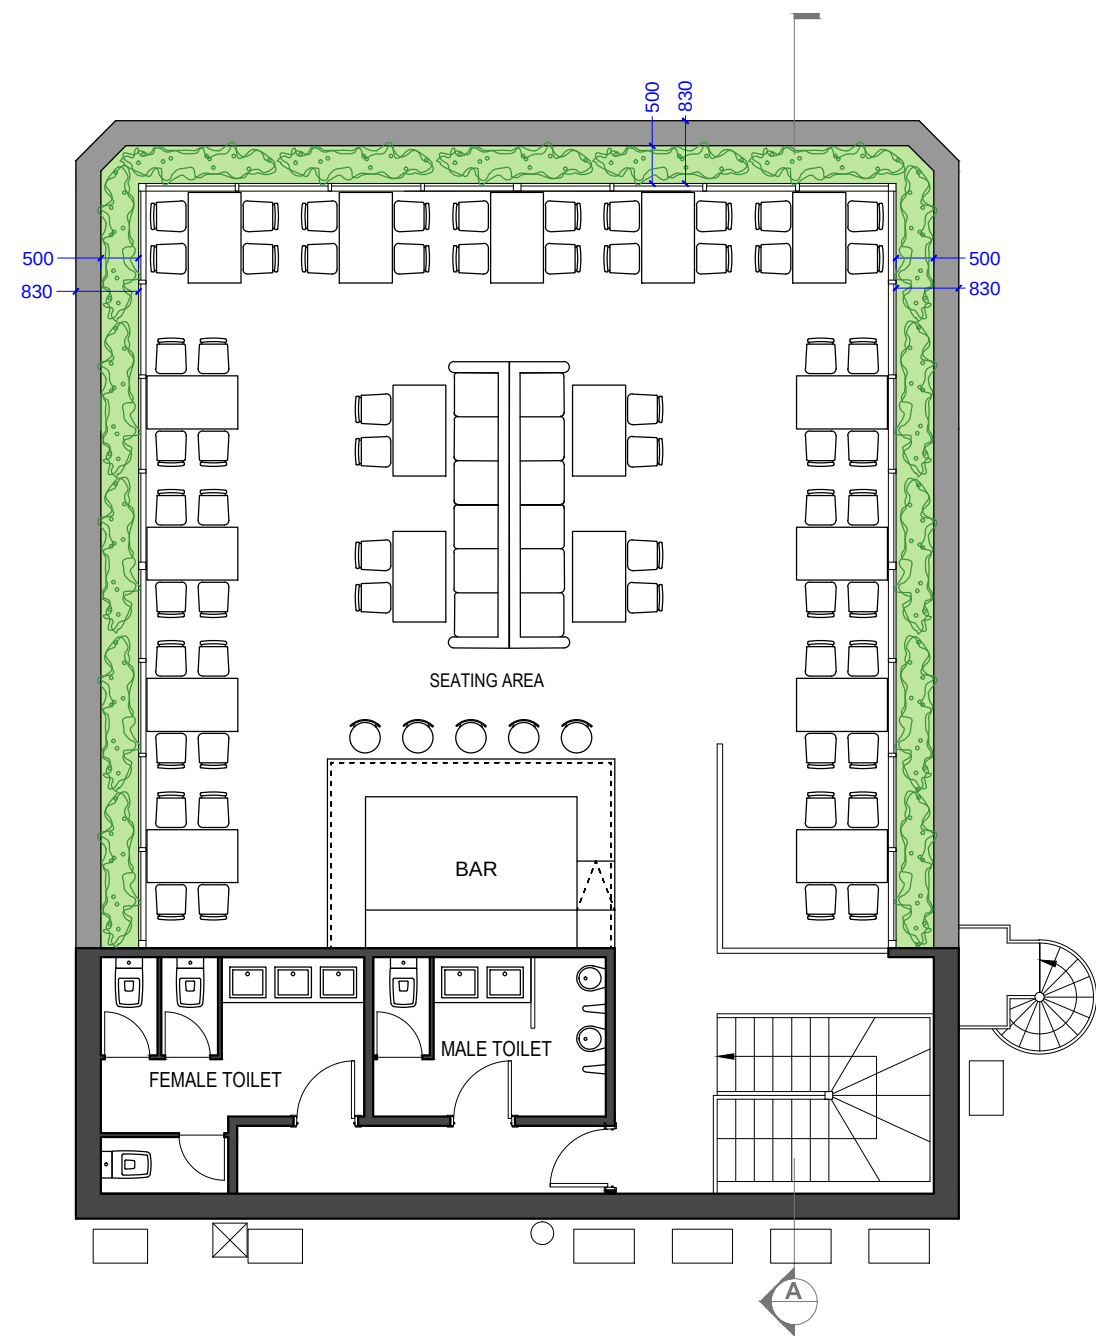

SECOND FLOOR
(as proposed)



NOTES: ALL FIGURED DIMENSIONS TO BE CHECKED ON SITE PRIOR TO CONSTRUCTION.
ALL COPYRIGHT RESERVED.

VG ARCA Designs
52 Russell Road,
London, E4 8HB
Email: info@vgarcadesigns.co.uk


Project
185 High Road, Wood Green,
London, N22 6BA

Drawing
ERECTION OF 2ND FLOOR TO PROVIDE ADDITIONAL SEATING AREA. REPLACEMENT OF 1 X FASCIA SIGN AND INSTALLATION OF 2 X ILLUMINATED LETTER SIGNS


Title
Proposed 2nd Floor

Drawing Status PLANNING APPLICATION

Scale 1:100 @ A3	Drawn VG	Checked	Date 11-05-23
Drawing/Job No MAY/EA/23-006			Revision

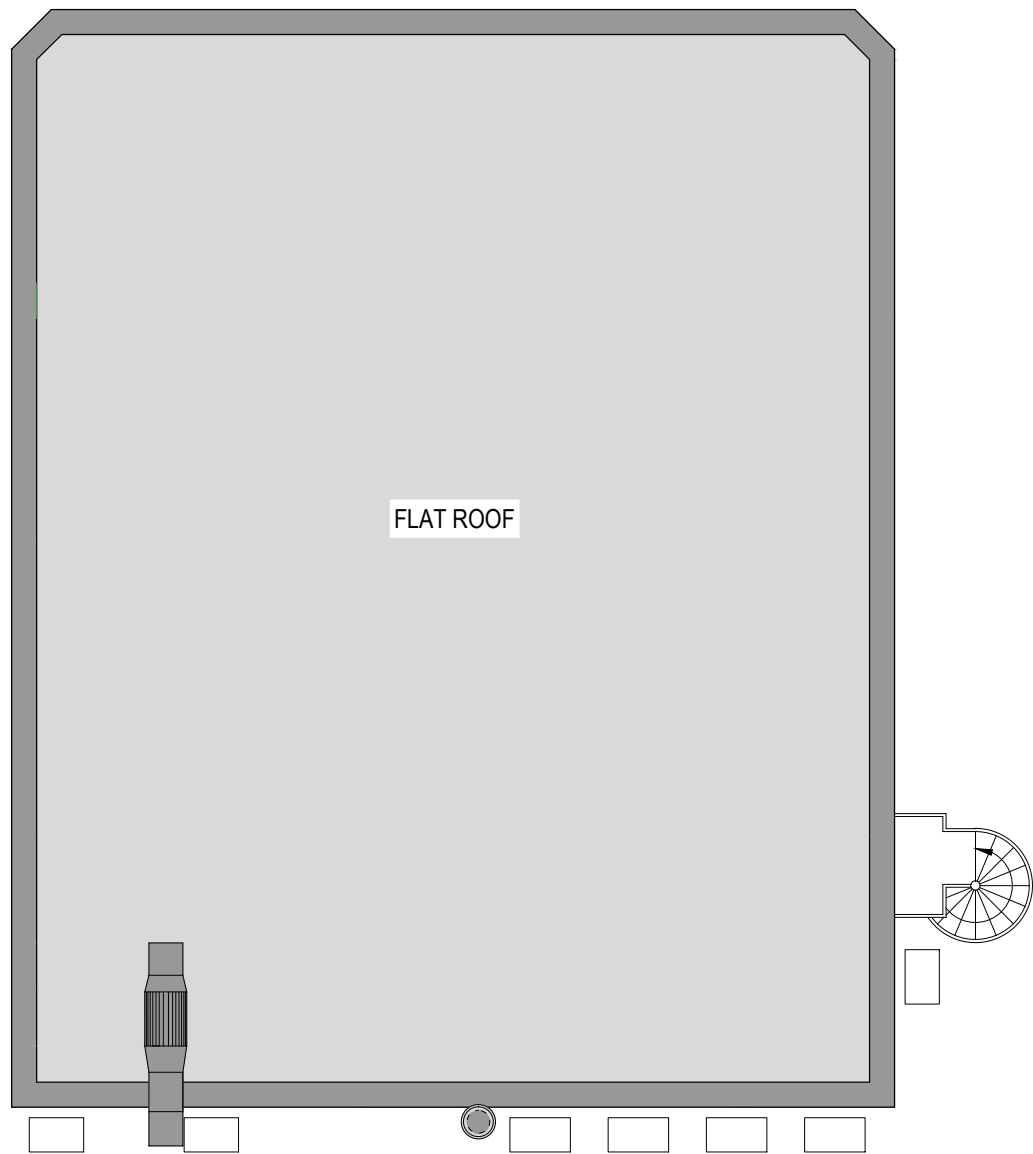

ROOF PLAN
(as existing)

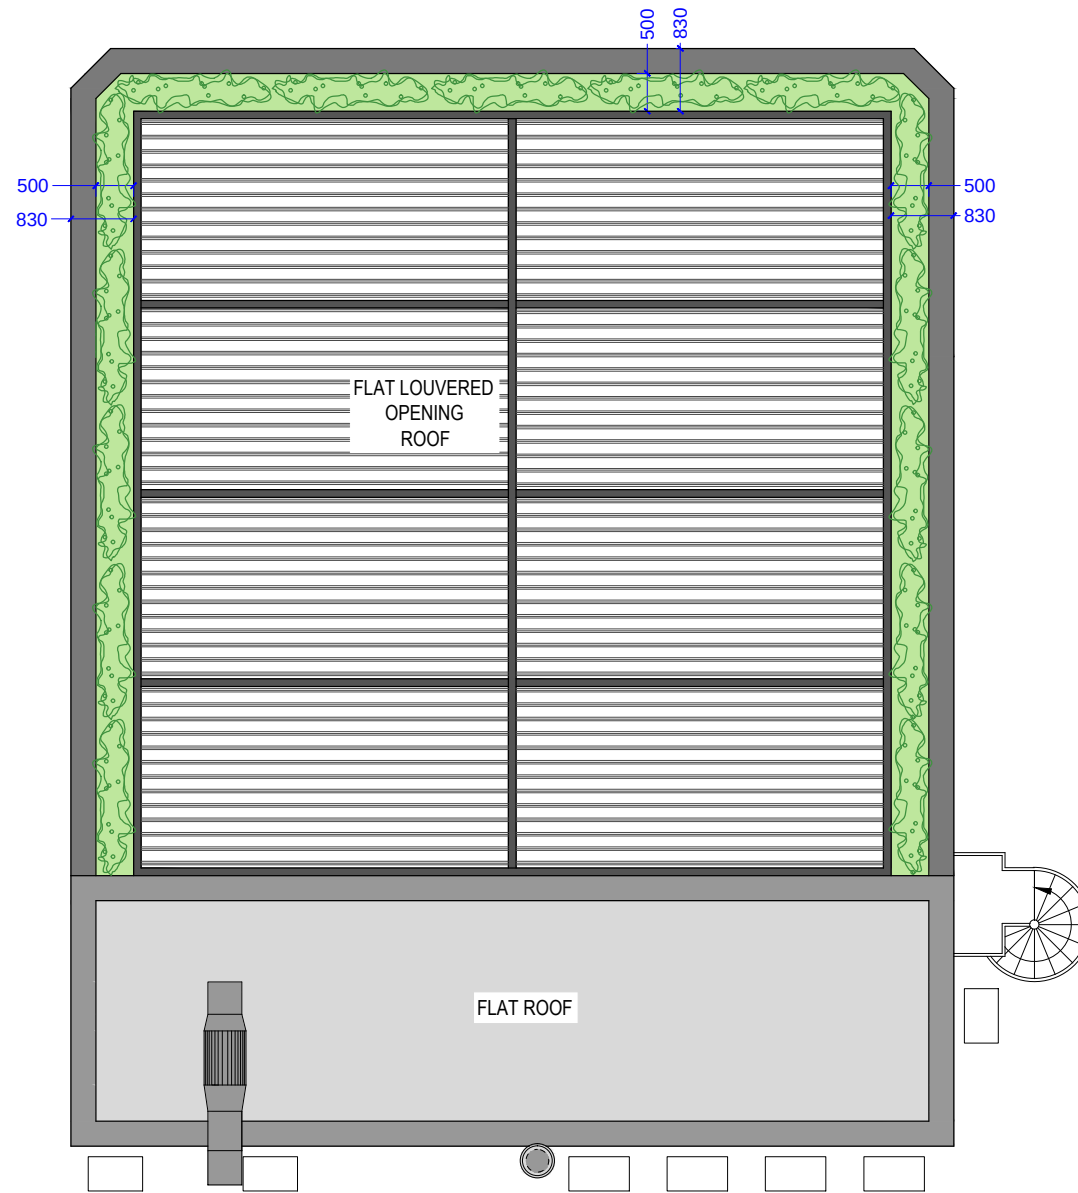

ROOF PLAN
(as proposed)



NOTES: ALL FIGURED DIMENSIONS TO
BE CHECKED ON SITE PRIOR
TO CONSTRUCTION.
ALL COPYRIGHT RESERVED.

VG ARCA Designs
52 Russell Road,
London, E4 8HB
Email: info@vgarcadesigns.co.uk

Project
185 High Road, Wood Green,
London, N22 6BA

Drawing
ERECTION OF 2ND FLOOR TO PROVIDE ADDITIONAL
SEATING AREA. REPLACEMENT OF 1 X FASCIA SIGN
AND INSTALLATION OF 2 X ILLUMINATED LETTER SIGNS


Title
Existing & Proposed Roof Plan

Drawing Status PLANNING APPLICATION


Scale 1:100 @ A3	Drawn VG	Checked	Date 11-05-23
---------------------	-------------	---------	------------------

Drawing/Job No MAY/EA/23-007	Revision
---------------------------------	----------

NOTES: ALL FIGURED DIMENSIONS TO
BE CHECKED ON SITE PRIOR
TO CONSTRUCTION.
ALL COPYRIGHT RESERVED.

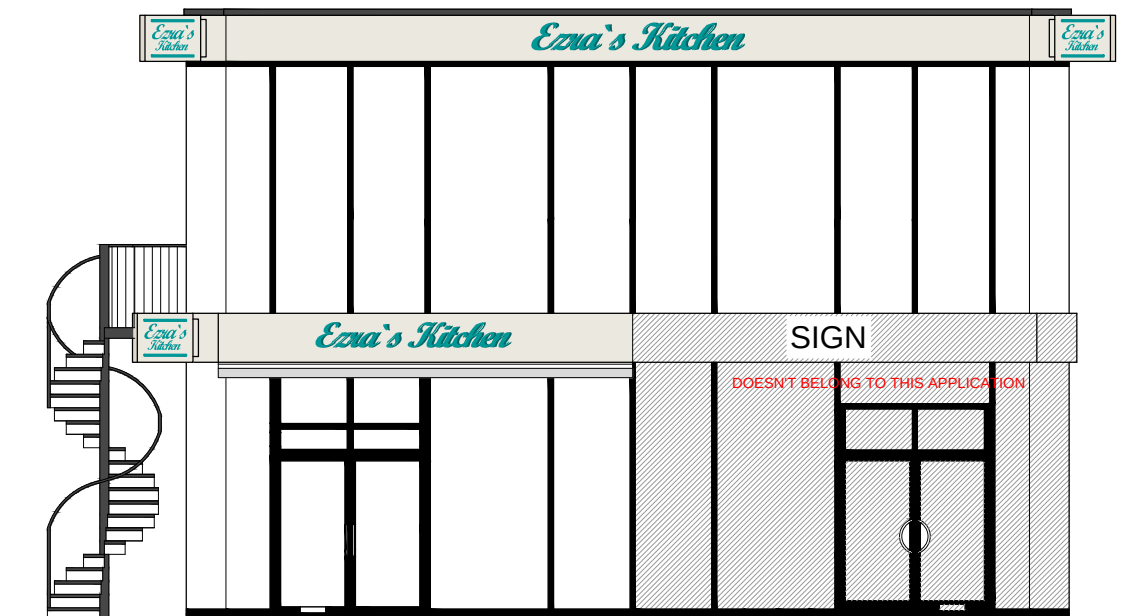

FRONT ELEVATION
(as existing)

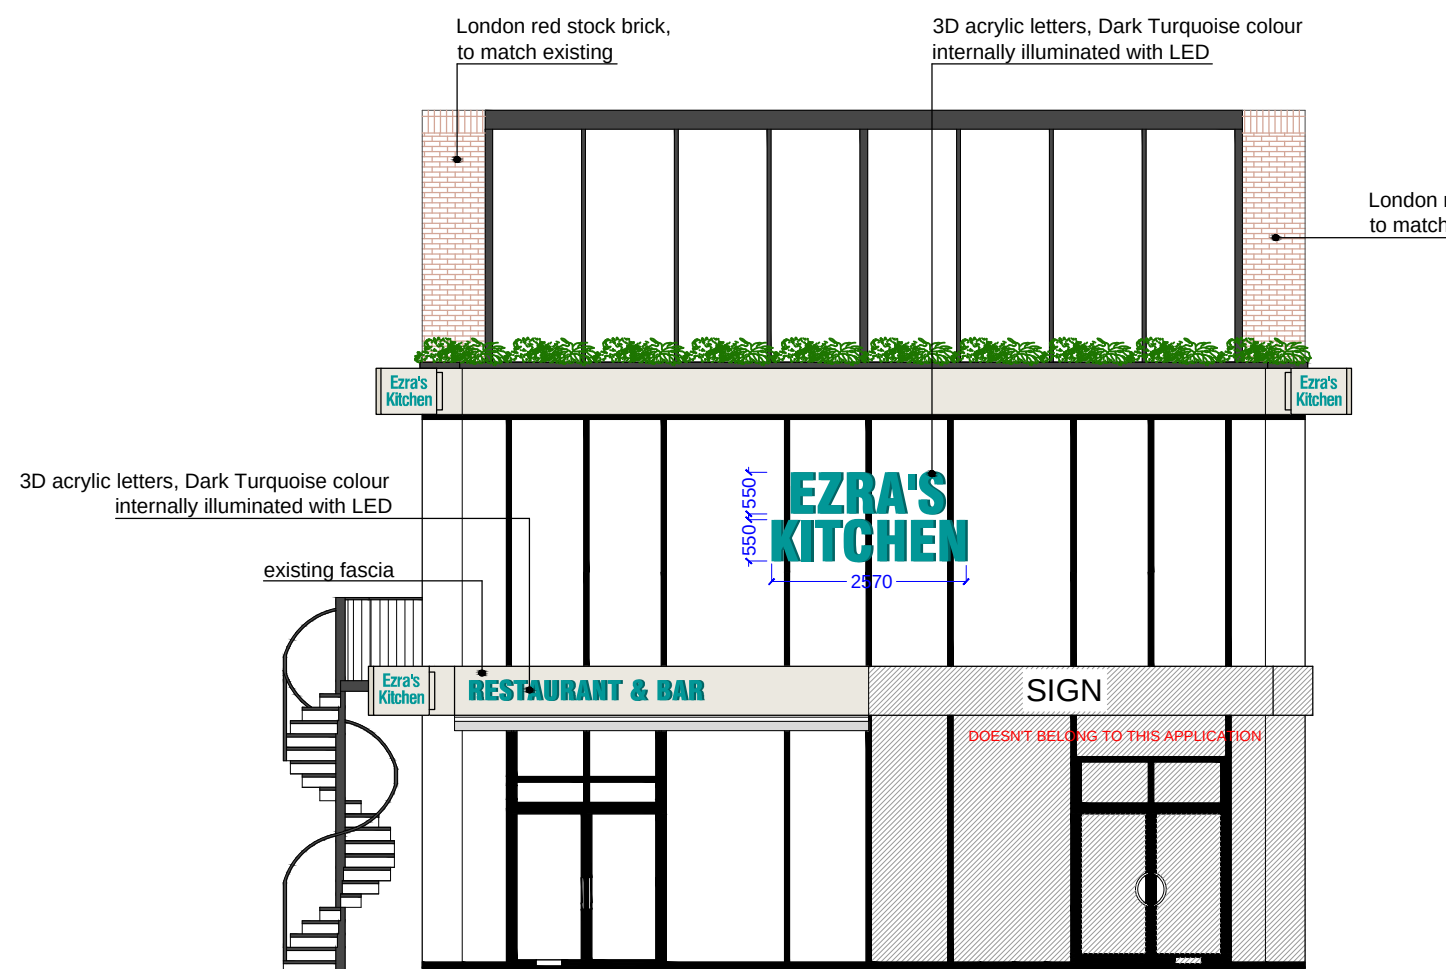

FRONT ELEVATION
(as proposed)

VG ARCA Designs
52 Russell Road,
London, E4 8HB
Email: info@vgarcadesigns.co.uk

Project
185 High Road, Wood Green,
London, N22 6BA

Drawing	ERECTION OF 2ND FLOOR TO PROVIDE ADDITIONAL SEATING AREA. REPLACEMENT OF 1 X FASCIA SIGN AND INSTALLATION OF 2 X ILLUMINATED LETTER SIGNS
---------	---


Title
Existing and Proposed Front Elevation

Drawing Status	PLANNING APPLICATION
----------------	----------------------

Scale 1:100 @ A3	Drawn VG	Checked	Date 11-05-23
---------------------	-------------	---------	------------------

Drawing/Job No MAY/EA/23-008	Revision
---------------------------------	----------



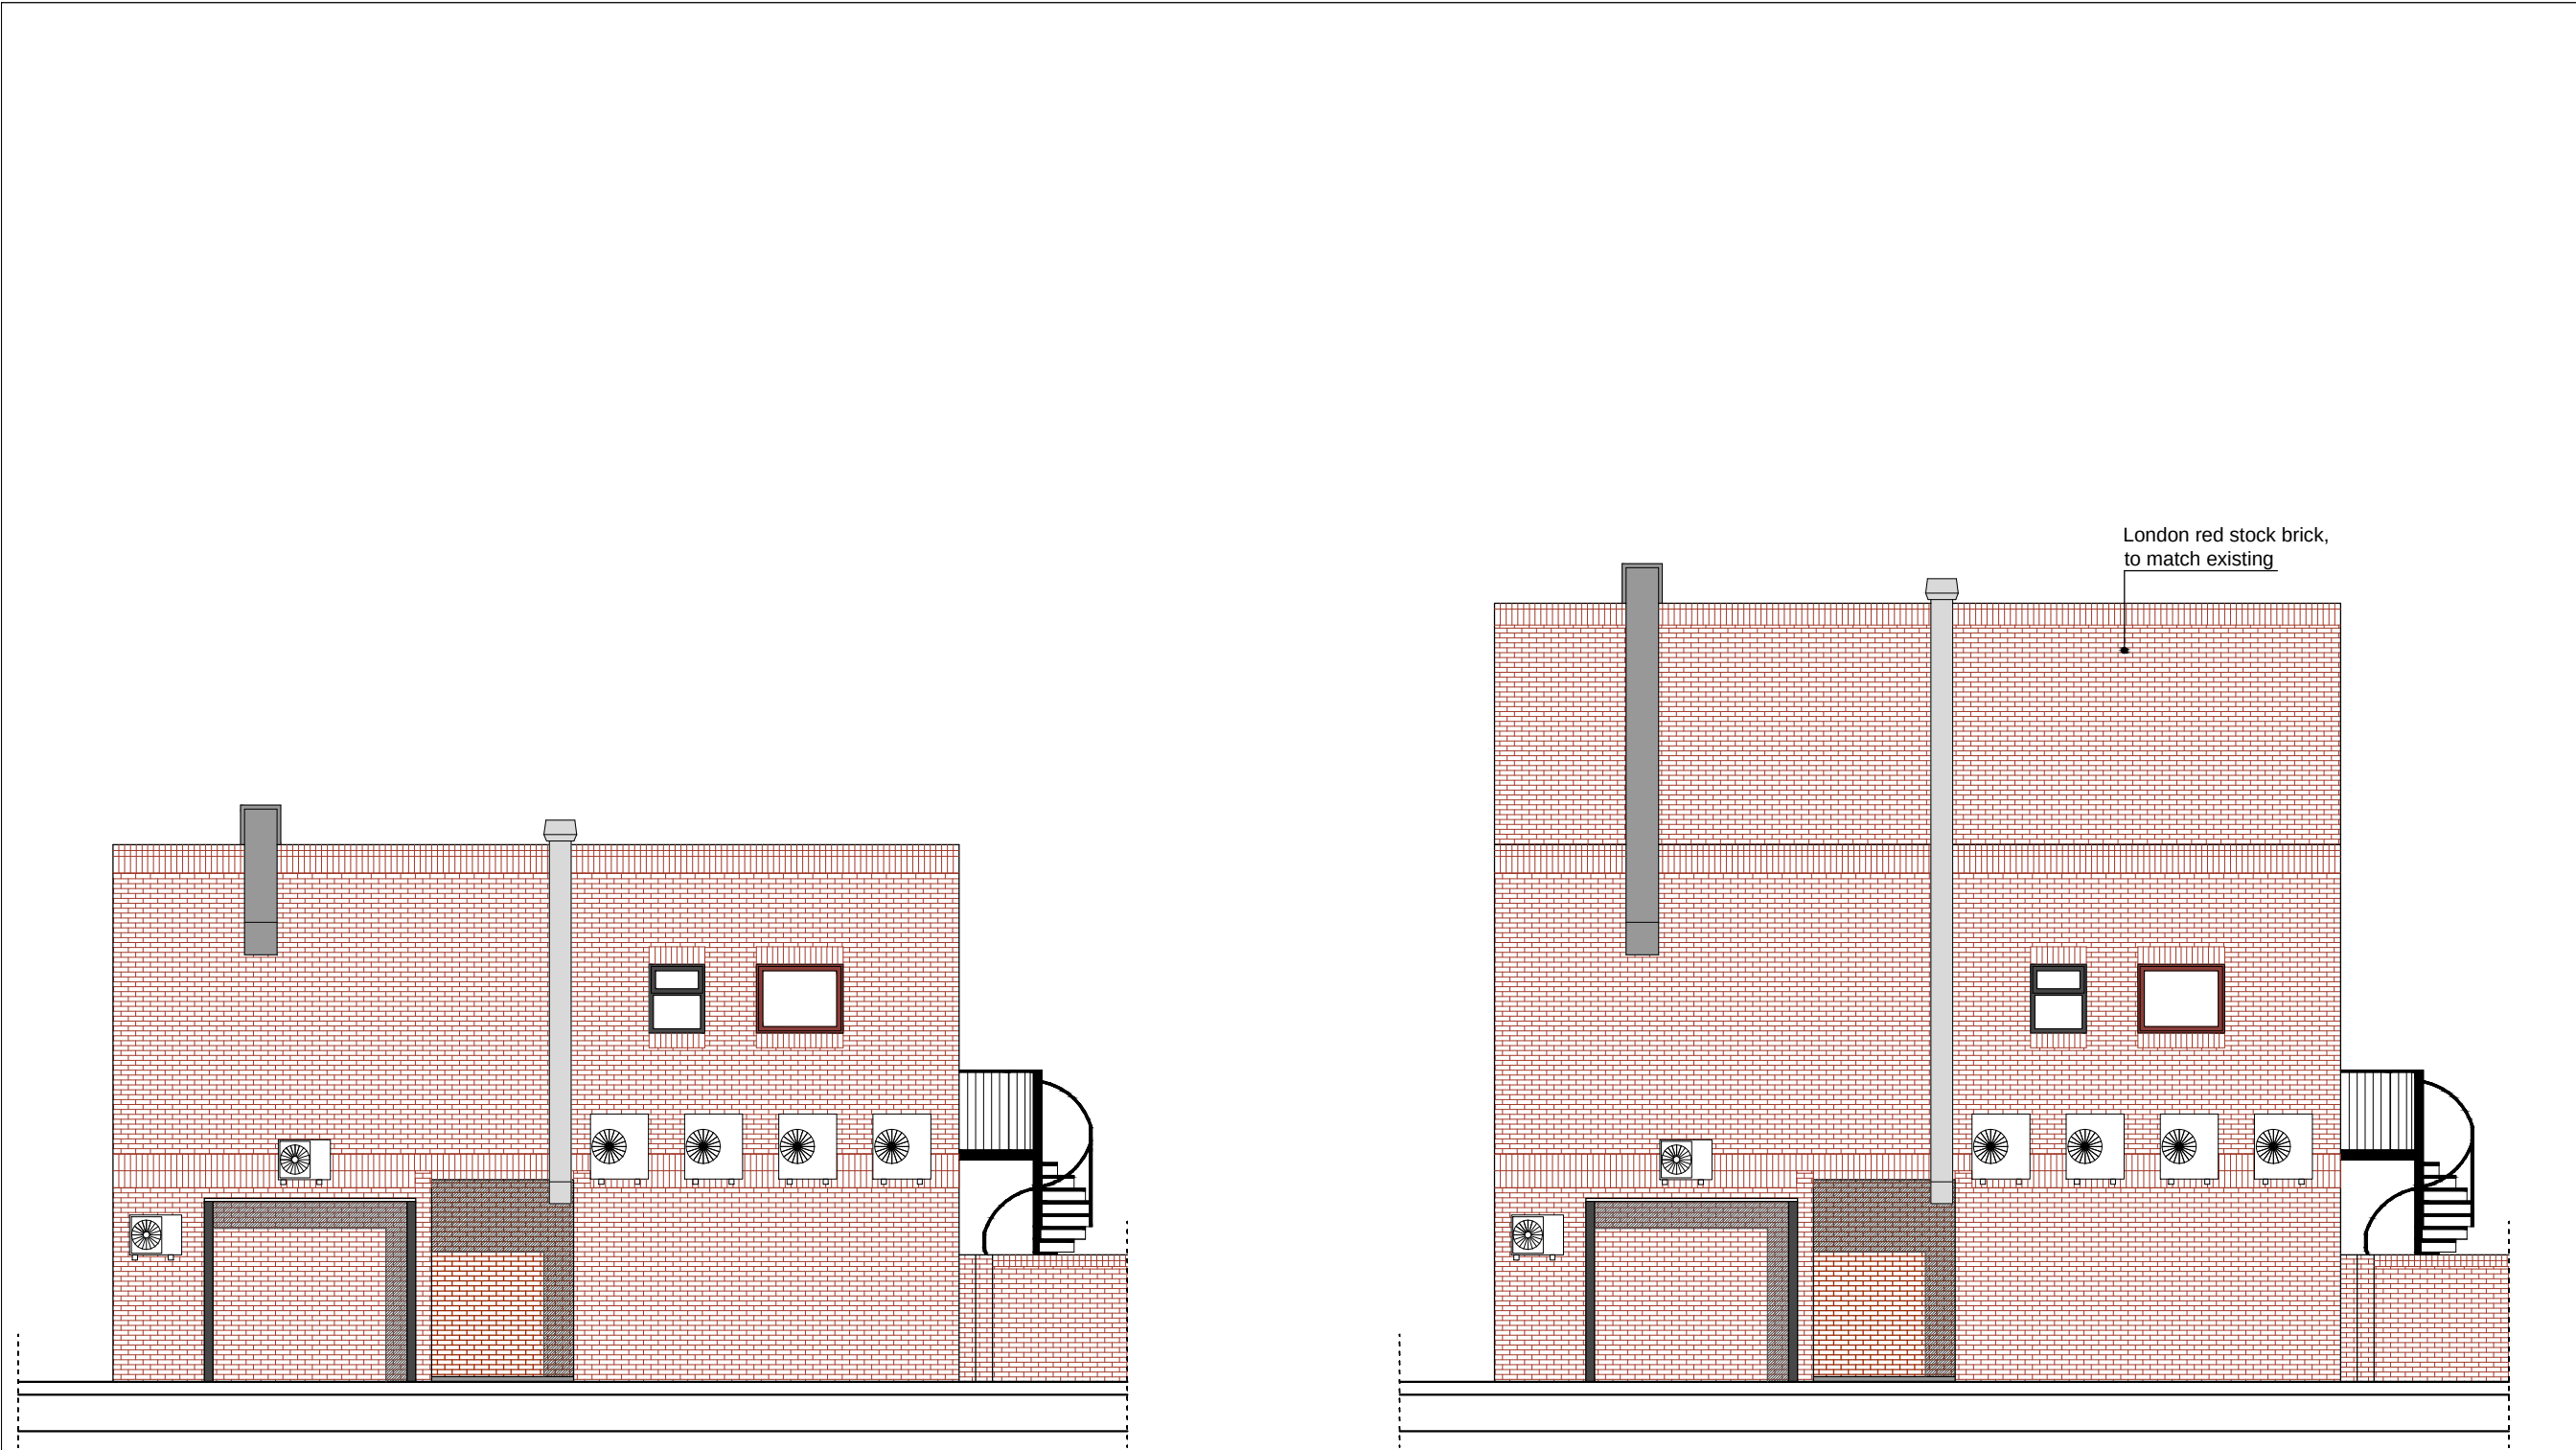

REAR ELEVATION
(as existing)

REAR ELEVATION
(as proposed)

NOTES: ALL FIGURED DIMENSIONS TO
BE CHECKED ON SITE PRIOR
TO CONSTRUCTION.
ALL COPYRIGHT RESERVED.

VG ARCA Designs
52 Russell Road,
London, E4 8HB
Email: info@vgarcadesigns.co.uk

Project
185 High Road, Wood Green,
London, N22 6BA

Drawing
ERECTION OF 2ND FLOOR TO PROVIDE ADDITIONAL
SEATING AREA. REPLACEMENT OF 1 X FASCIA SIGN
AND INSTALLATION OF 2 X ILLUMINATED LETTER SIGNS

Title
Existing and Proposed Rear Elevation


Drawing Status PLANNING APPLICATION

Scale 1:100 @ A3	Drawn VG	Checked	Date 11-05-23
---------------------	-------------	---------	------------------


Drawing/Job No MAY/EA/23-009	Revision
---------------------------------	----------



NOTES: ALL FIGURED DIMENSIONS TO BE CHECKED ON SITE PRIOR TO CONSTRUCTION.
ALL COPYRIGHT RESERVED.

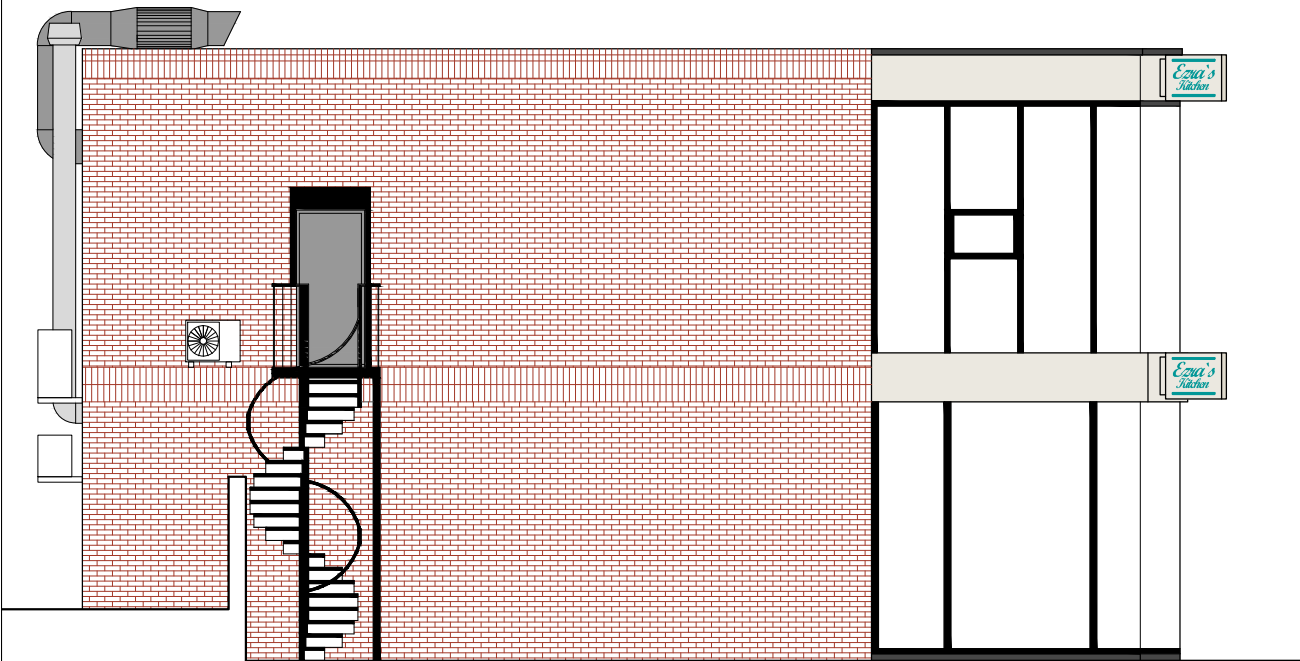

SOUTH ELEVATION
(as existing)

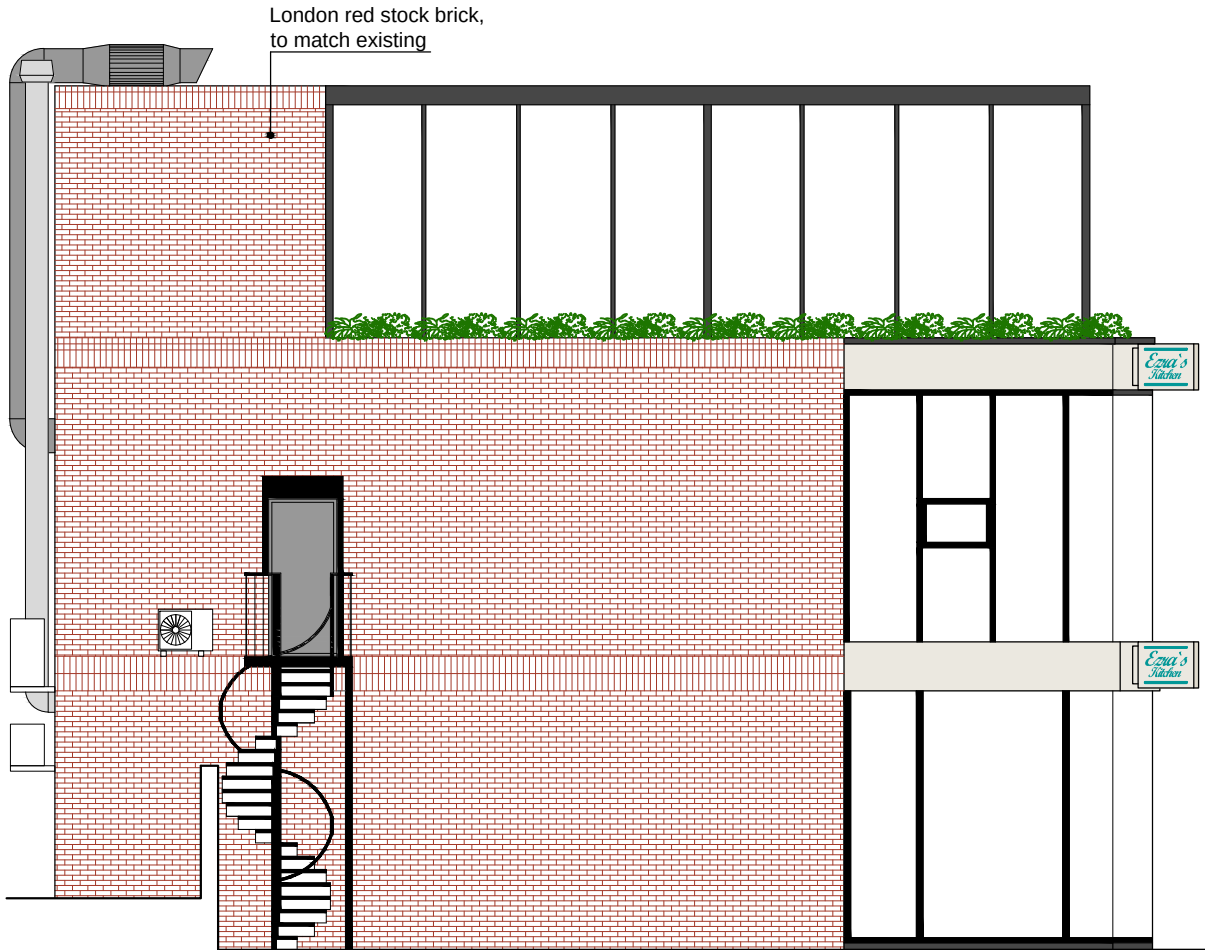

SOUTH ELEVATION
(as proposed)



VG ARCA Designs
52 Russell Road,
London, E4 8HB
Email: info@vgarcadesigns.co.uk

Project
185 High Road, Wood Green,
London, N22 6BA


Drawing
ERECTION OF 2ND FLOOR TO PROVIDE ADDITIONAL SEATING AREA. REPLACEMENT OF 1 X FASCIA SIGN AND INSTALLATION OF 2 X ILLUMINATED LETTER SIGNS

Title
Existing and Proposed South Elevation


Drawing Status PLANNING APPLICATION

Scale 1:100 @ A3	Drawn VG	Checked	Date 11-05-23
---------------------	-------------	---------	------------------

Drawing/Job No MAY/EA/23-010	Revision
---------------------------------	----------

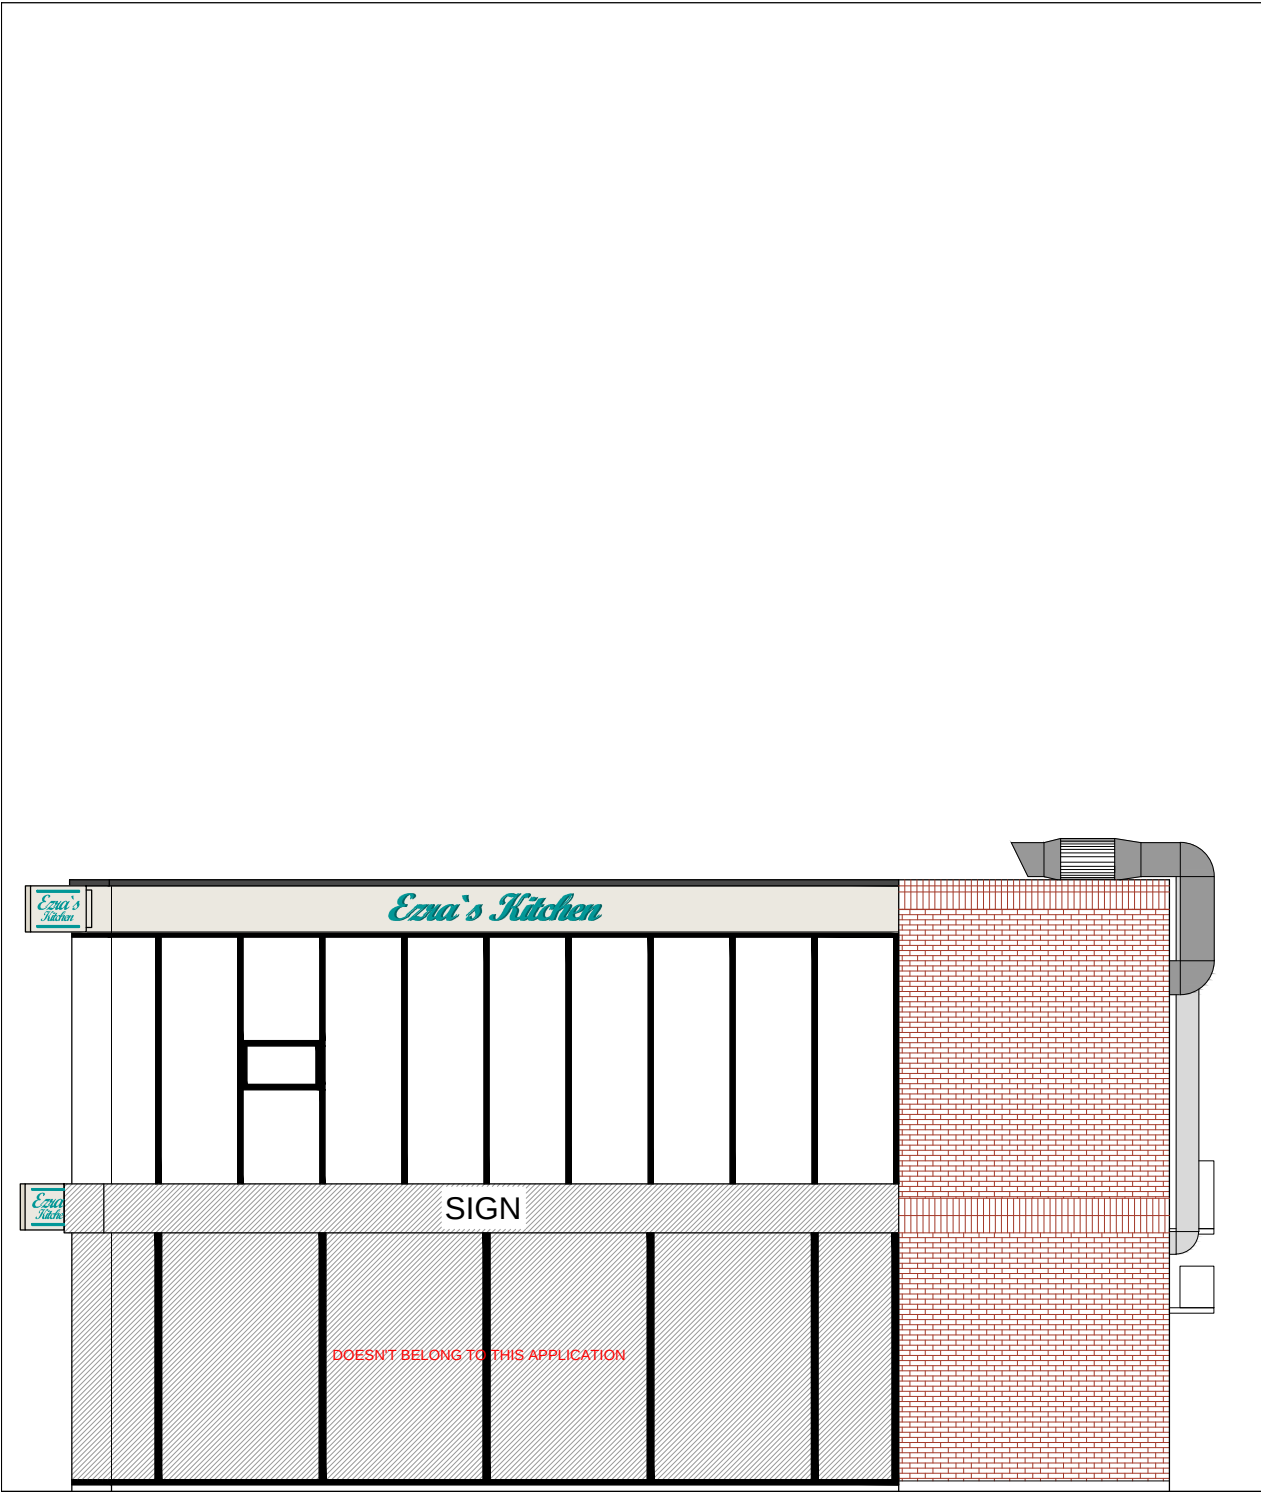

NORTH ELEVATION
(as existing)

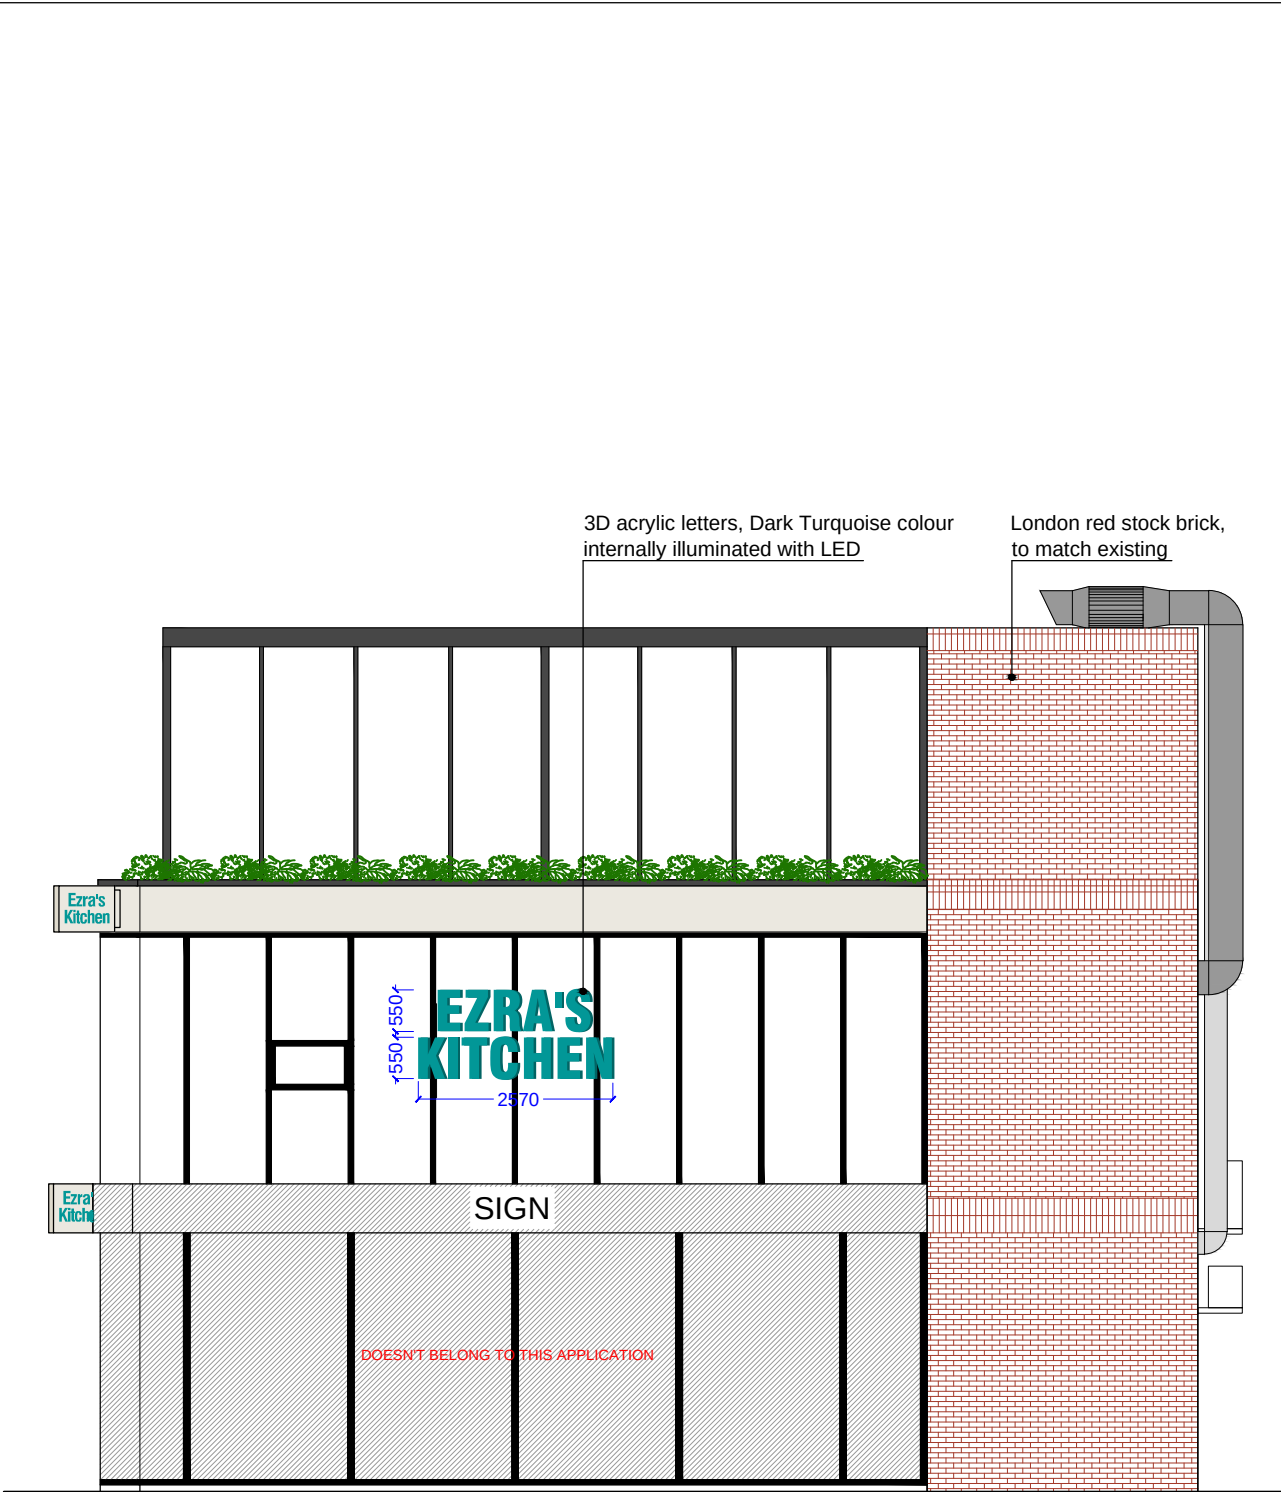

NORTH ELEVATION
(as proposed)

NOTES: ALL FIGURED DIMENSIONS TO BE CHECKED ON SITE PRIOR TO CONSTRUCTION.
ALL COPYRIGHT RESERVED.

VG ARCA Designs
52 Russell Road,
London, E4 8HB
Email: info@vgarcadesigns.co.uk

Project
185 High Road, Wood Green,
London, N22 6BA

Drawing
ERECTION OF 2ND FLOOR TO PROVIDE ADDITIONAL SEATING AREA. REPLACEMENT OF 1 X FASCIA SIGN AND INSTALLATION OF 2 X ILLUMINATED LETTER SIGNS


Title
Existing and Proposed North Elevation

Drawing Status PLANNING APPLICATION

Scale 1:100 @ A3	Drawn VG	Checked	Date 11-05-23
---------------------	-------------	---------	------------------

Drawing/Job No MAY/EA/23-011	Revision
---------------------------------	----------



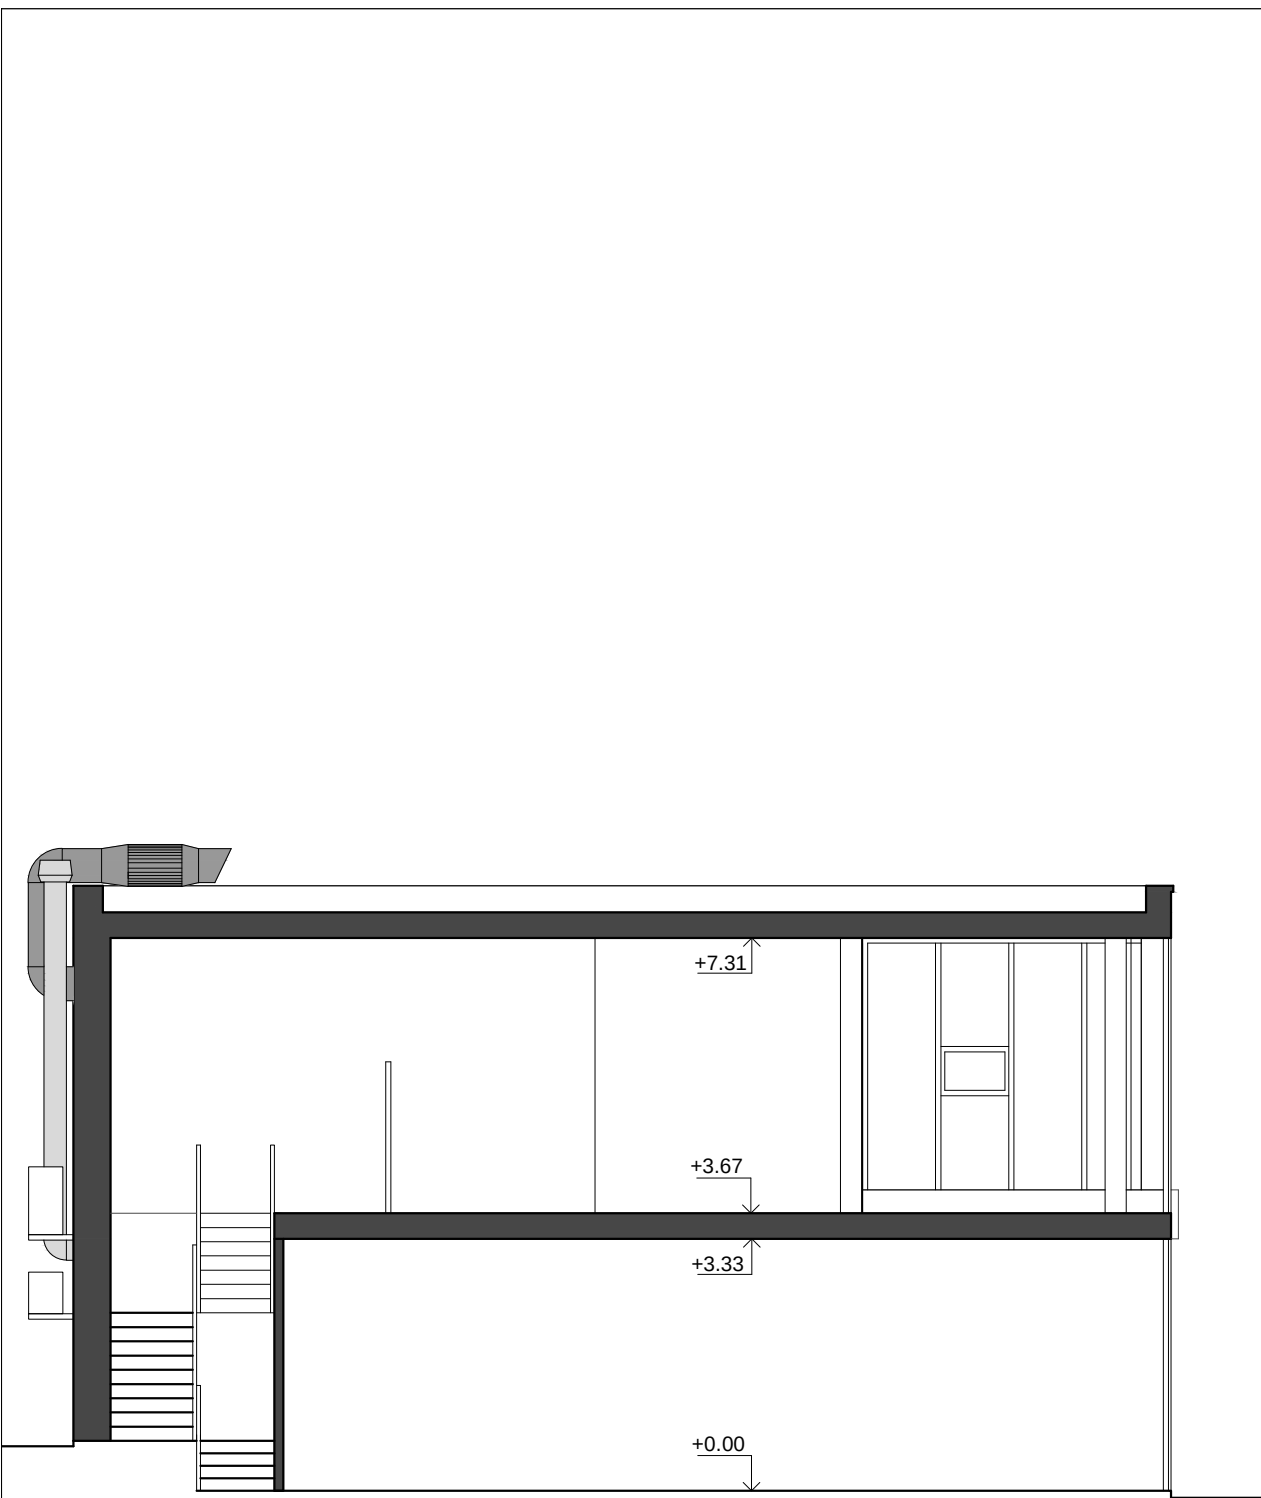

SECTION A-A
(as existing)



SECTION A-A
(as proposed)

NOTES: ALL FIGURED DIMENSIONS TO BE CHECKED ON SITE PRIOR TO CONSTRUCTION.
ALL COPYRIGHT RESERVED.

VG ARCA Designs
52 Russell Road,
London, E4 8HB
Email: info@vgarcadesigns.co.uk

Project
185 High Road, Wood Green,
London, N22 6BA

Drawing
ERECTION OF 2ND FLOOR TO PROVIDE ADDITIONAL SEATING AREA. REPLACEMENT OF 1 X FASCIA SIGN AND INSTALLATION OF 2 X ILLUMINATED LETTER SIGNS

Title
Existing and Proposed Section A-A

Drawing Status PLANNING APPLICATION

Scale 1:100 @ A3	Drawn VG	Checked	Date 11-05-23
---------------------	-------------	---------	------------------

Drawing/Job No MAY/EA/23-012	Revision
---------------------------------	----------

