




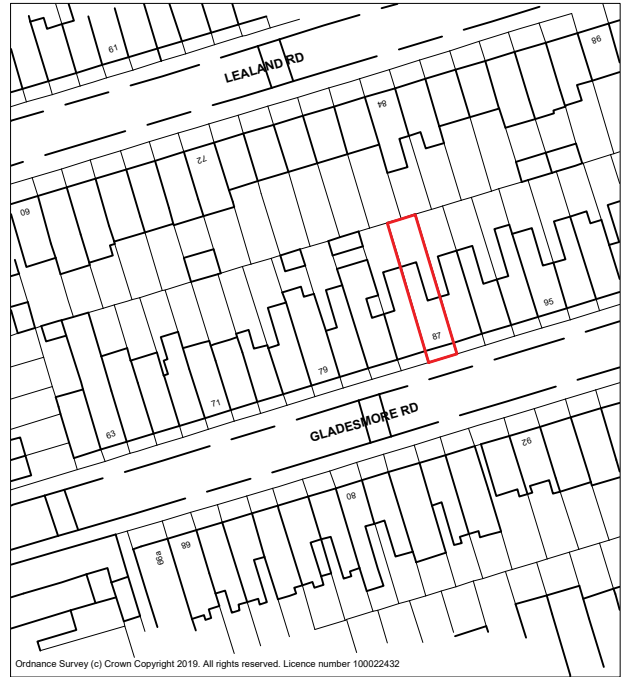


OS Map

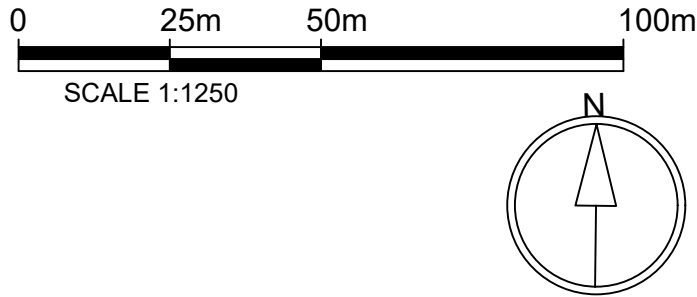

 Property Boundary

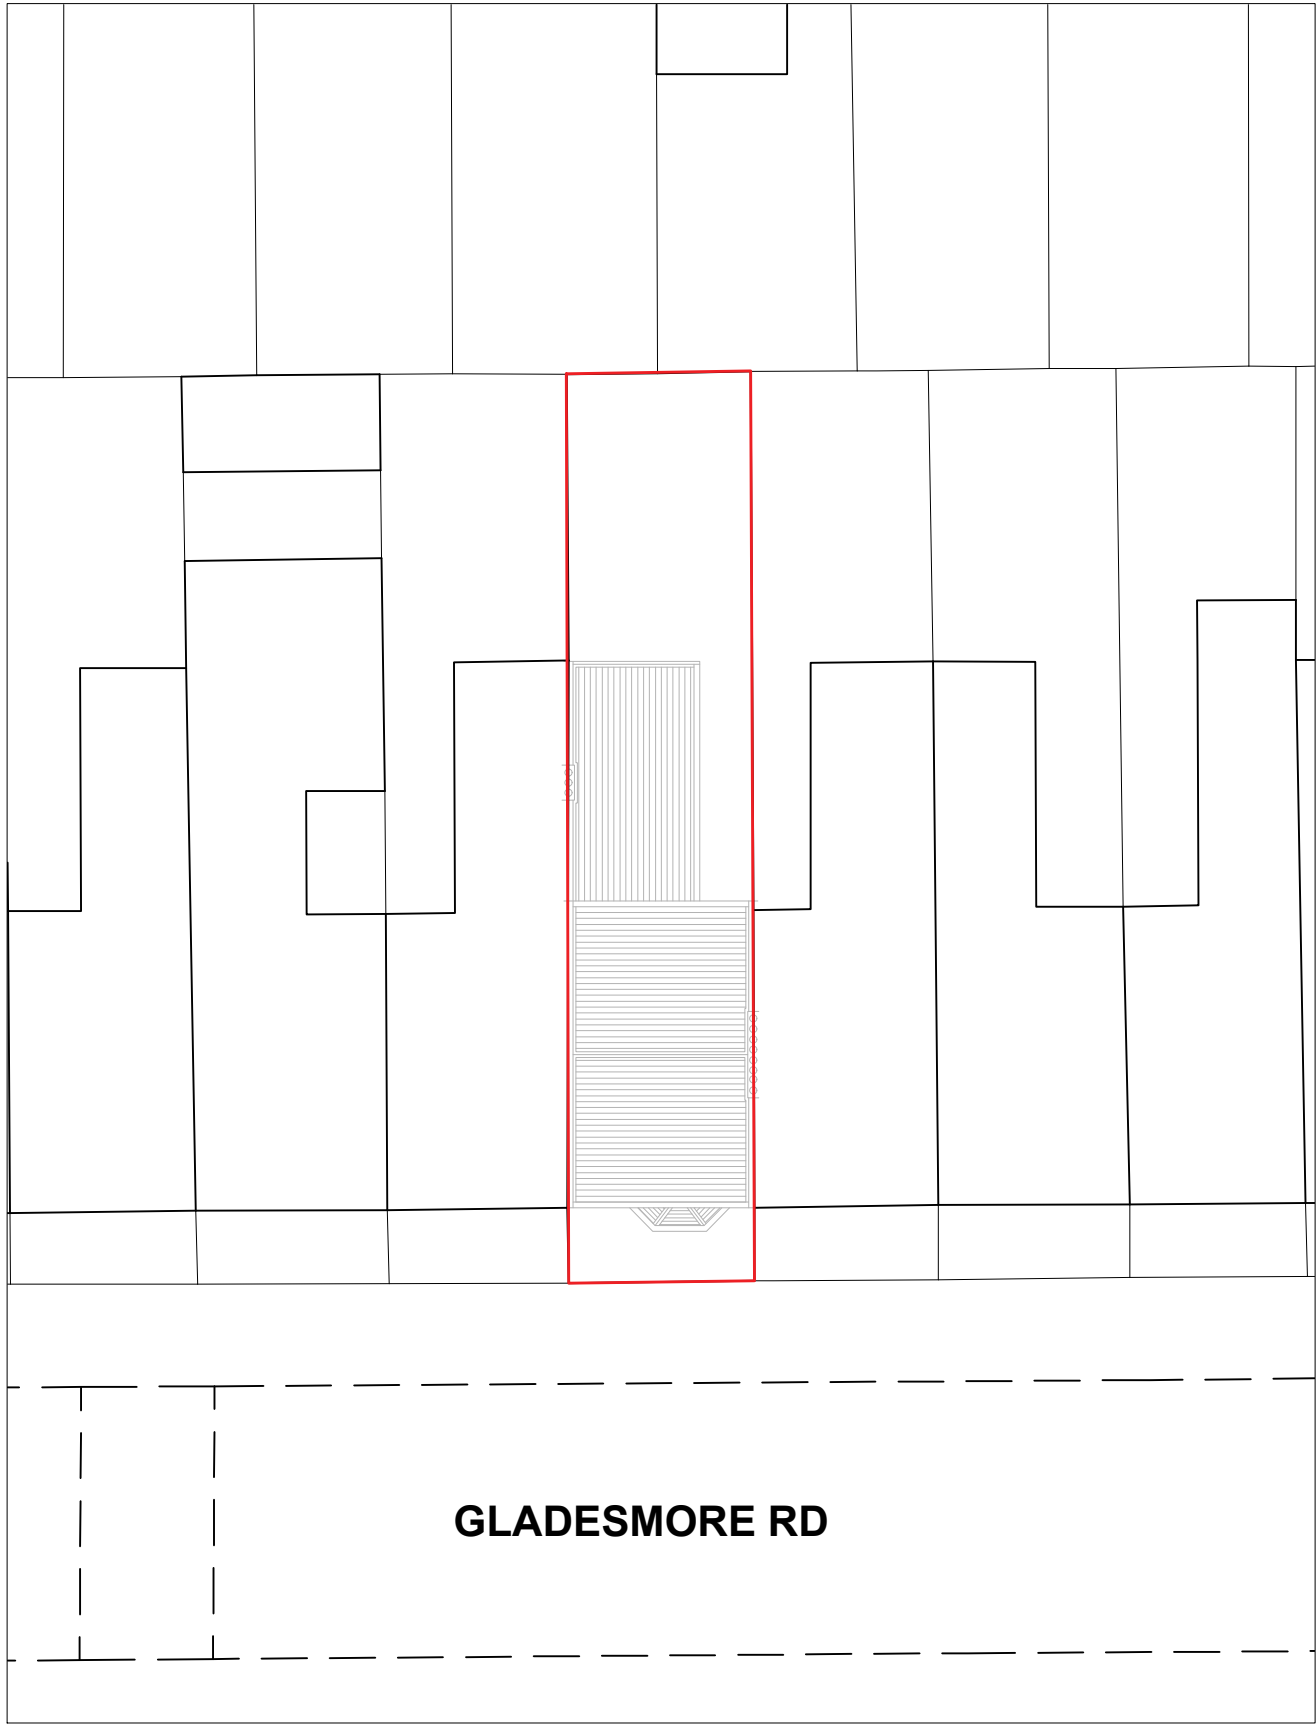

Location Plan

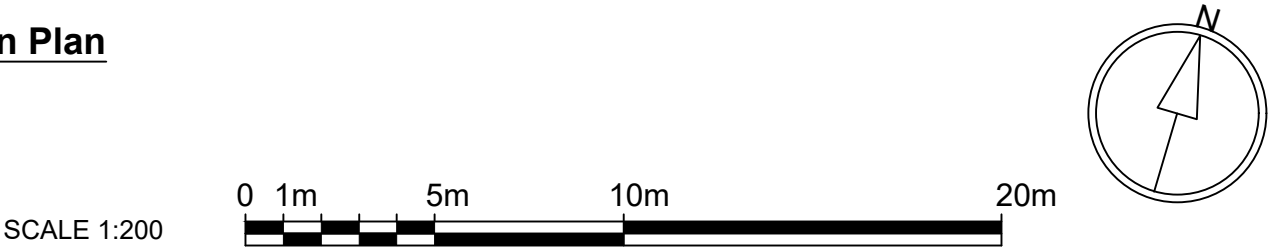

Written dimensions to be taken in preferences to scaled dimensions. The Contractor is responsible for checking all dimensions before work starts.

All work is to be carried out to the requirements, and to the satisfaction of the Local Authority.

These drawings are for planning purposes only

Any discrepancies to be brought to the attention of Star Plans Consultants immediately.

Description

Rev	Date	Description	by	chk



76 Steti Ave. Carvey Island SS8 9QF
01268 914 125 • info@starplans.co.uk

Architecture | Planning

Client

Mr. Visel



Project

87 Gladesmore Rd, London,
N15 6TL, UK


Title

Existing OS - Location Plans


Date: 05.16.2023	Rev:
Scale: 1:200 / 1:1250 @A3	
Drawing No. 611 L001	

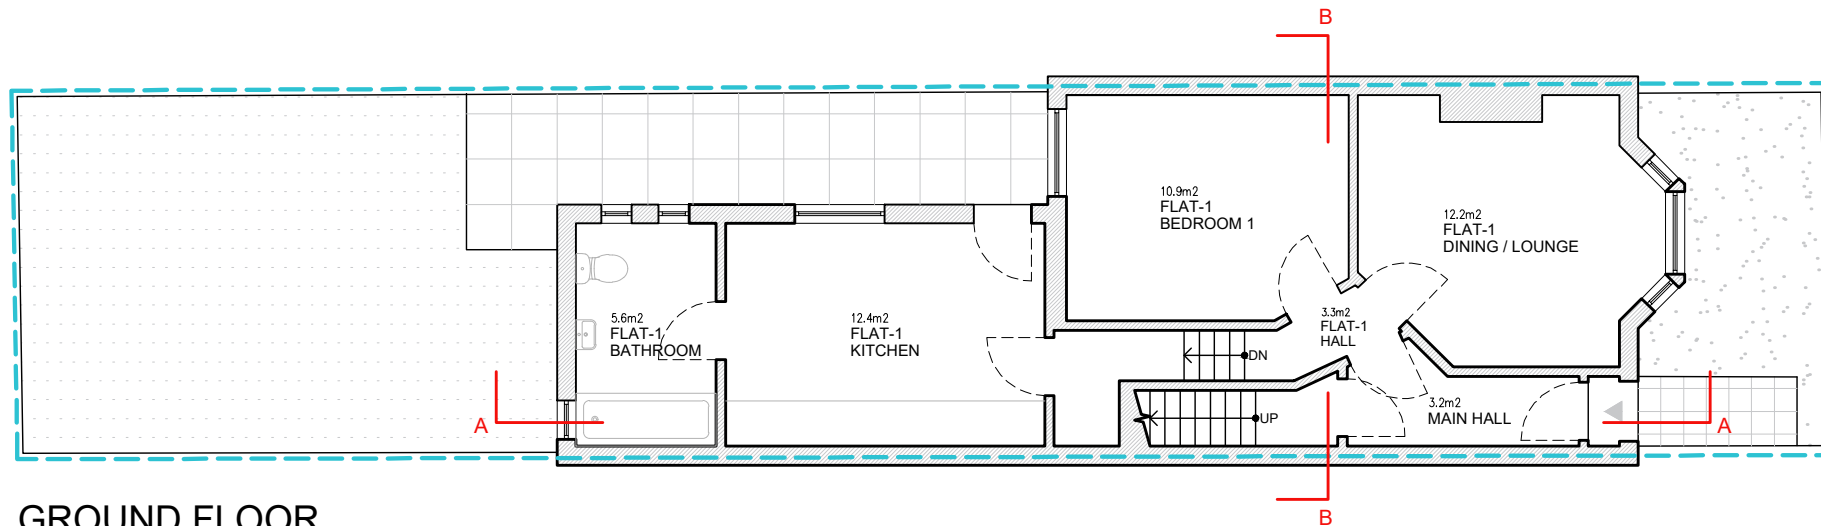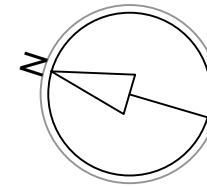


GROUND FLOOR

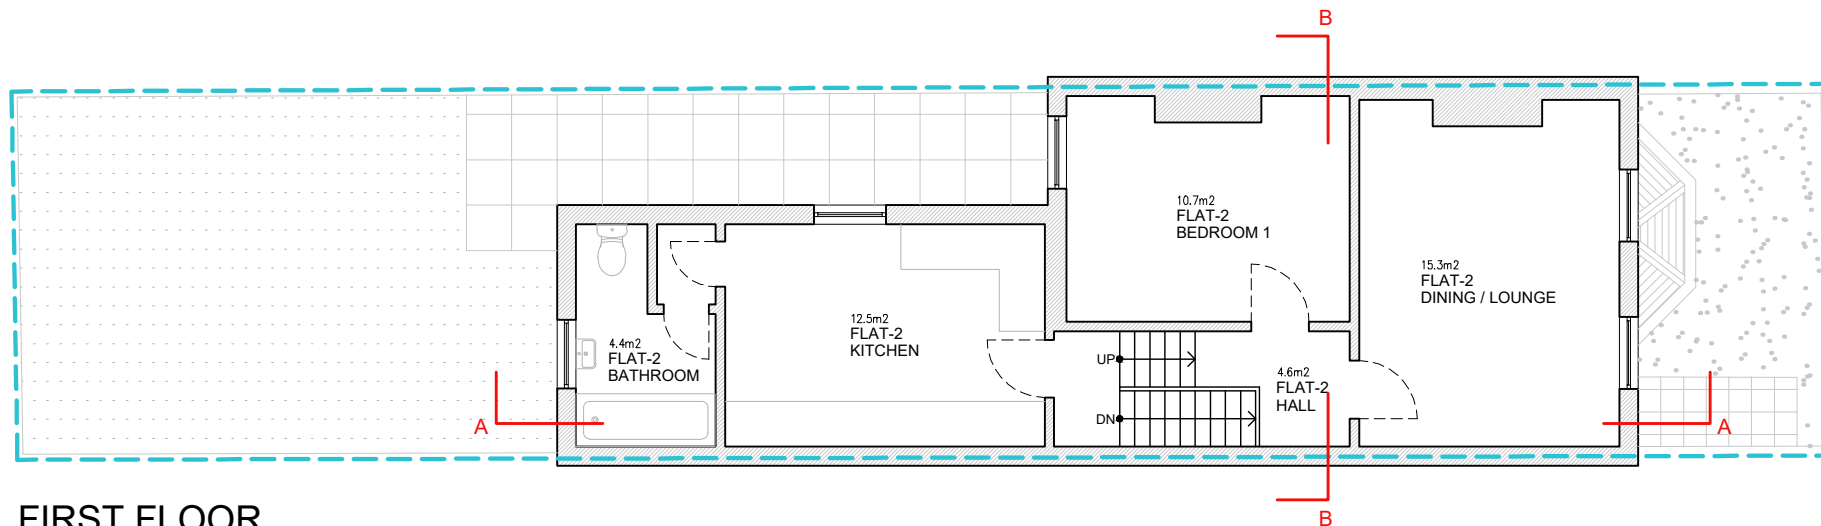

FIRST FLOOR

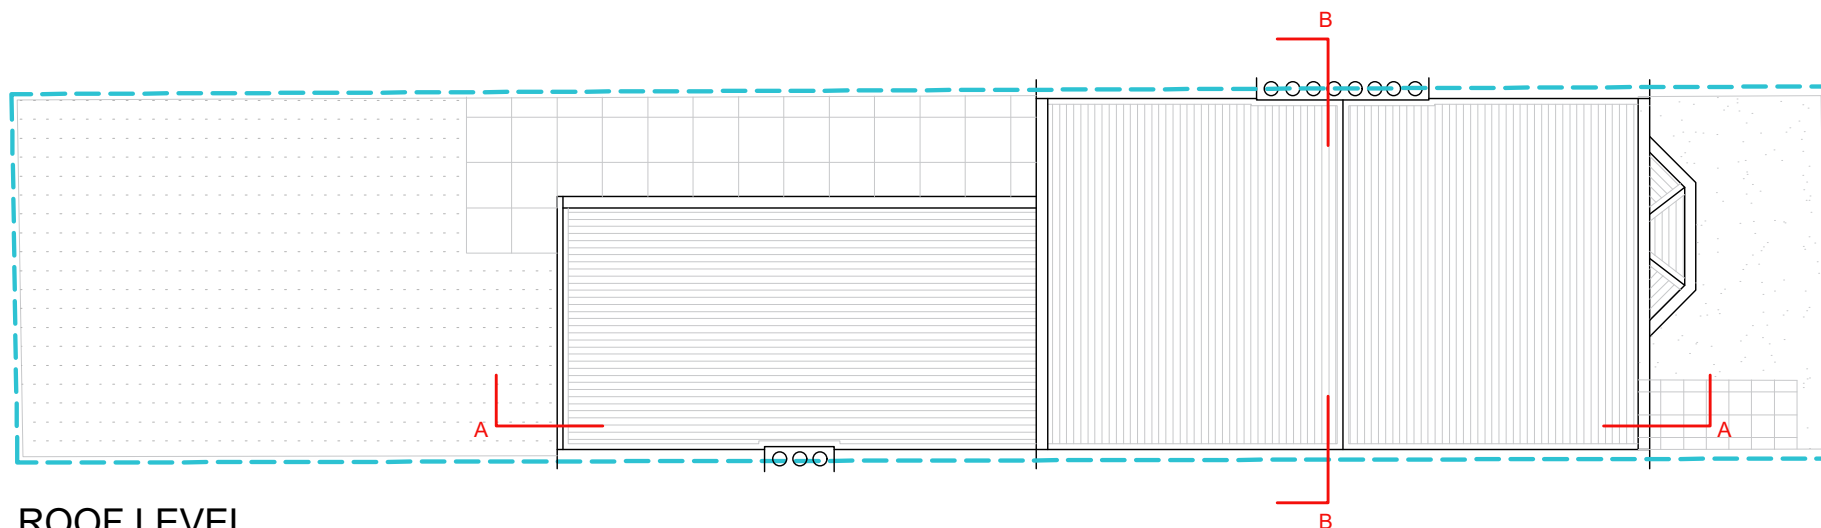

ROOF LEVEL

 

Written dimensions to be taken in preferences to scaled dimensions. The Contractor is responsible for checking all dimensions before work starts.

All work is to be carried out to the requirements, and to the satisfaction of the Local Authority. These drawings are for planning purposes only

Any discrepancies to be brought to the attention of Star Plans Consultants immediately.

Description

Rev	Date	Description	by	chk



76 Steli Ave. Canvey Island SS8 9QF
01268 914 125 • info@starplans.co.uk

Architecture | Planning

Client

Mr. Visel

Project

87 Gladesmore Rd, London,
N15 6TL, UK

Title


Existing Floor Plans and Roof Plan

Date: 05.16.2023


Rev:

Scale: 1:100@A3

Drawing No. 611 E001

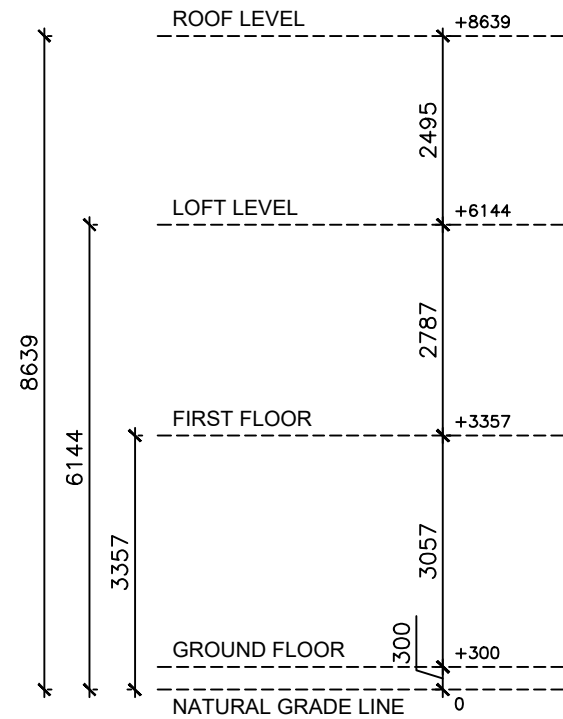

SOUTH-EAST ELEVATION (FRONT VIEW)

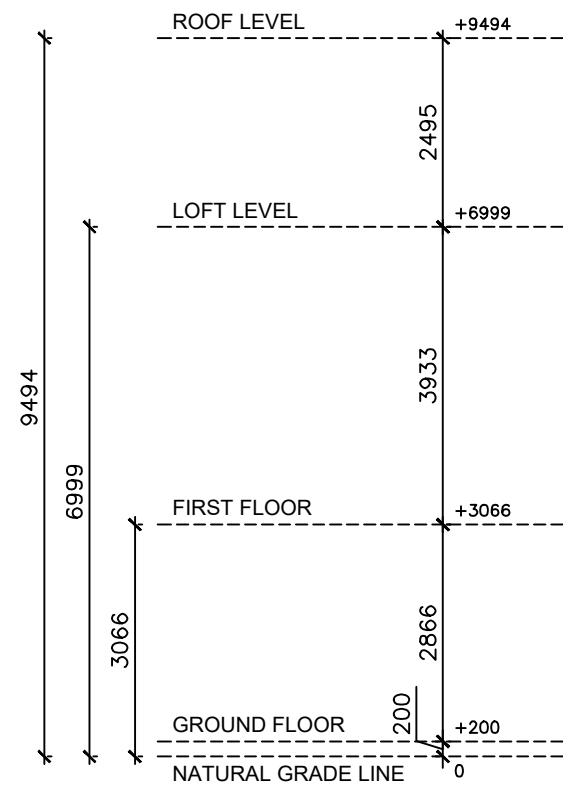

NORTH-WEST ELEVATION (REAR VIEW)



Written dimensions to be taken in preferences to scaled dimensions. The Contractor is responsible for checking all dimensions before work starts.

All work is to be carried out to the requirements, and to the satisfaction of the Local Authority. These drawings are for planning purposes only

Any discrepancies to be brought to the attention of Star Plans Consultants immediately.

Description

Rev	Date	Description	by	chk



76 Steti Ave. Carvey Island SS8 9QF
01268 914 125 • info@starplans.co.uk

Architecture | Planning

Client

Mr. Visel


Project

87 Gladesmore Rd, London,
N15 6TL, UK



Title

Existing Front and Rear Elevations


Date: 05.16.2023	Rev:
Scale: 1:100@A3	
Drawing No. 611 E002	

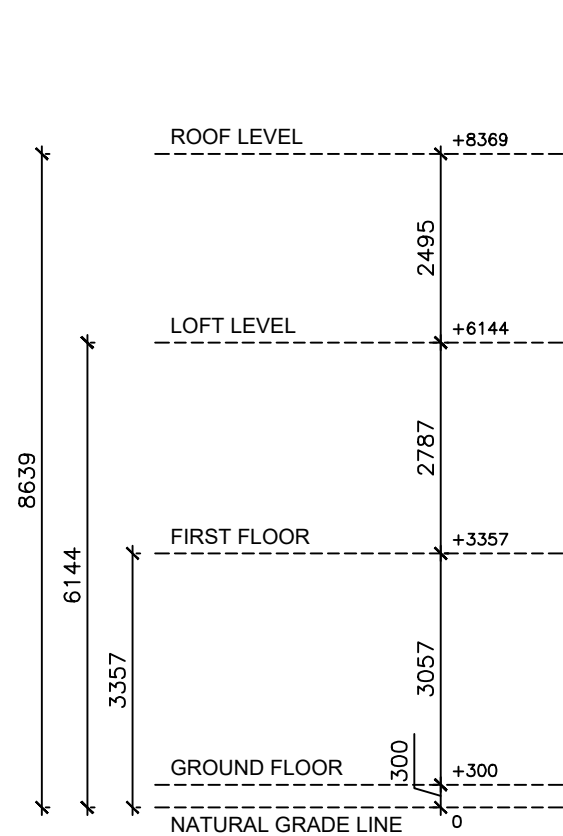

NORTH-EAST ELEVATION (LEFT SIDE VIEW)

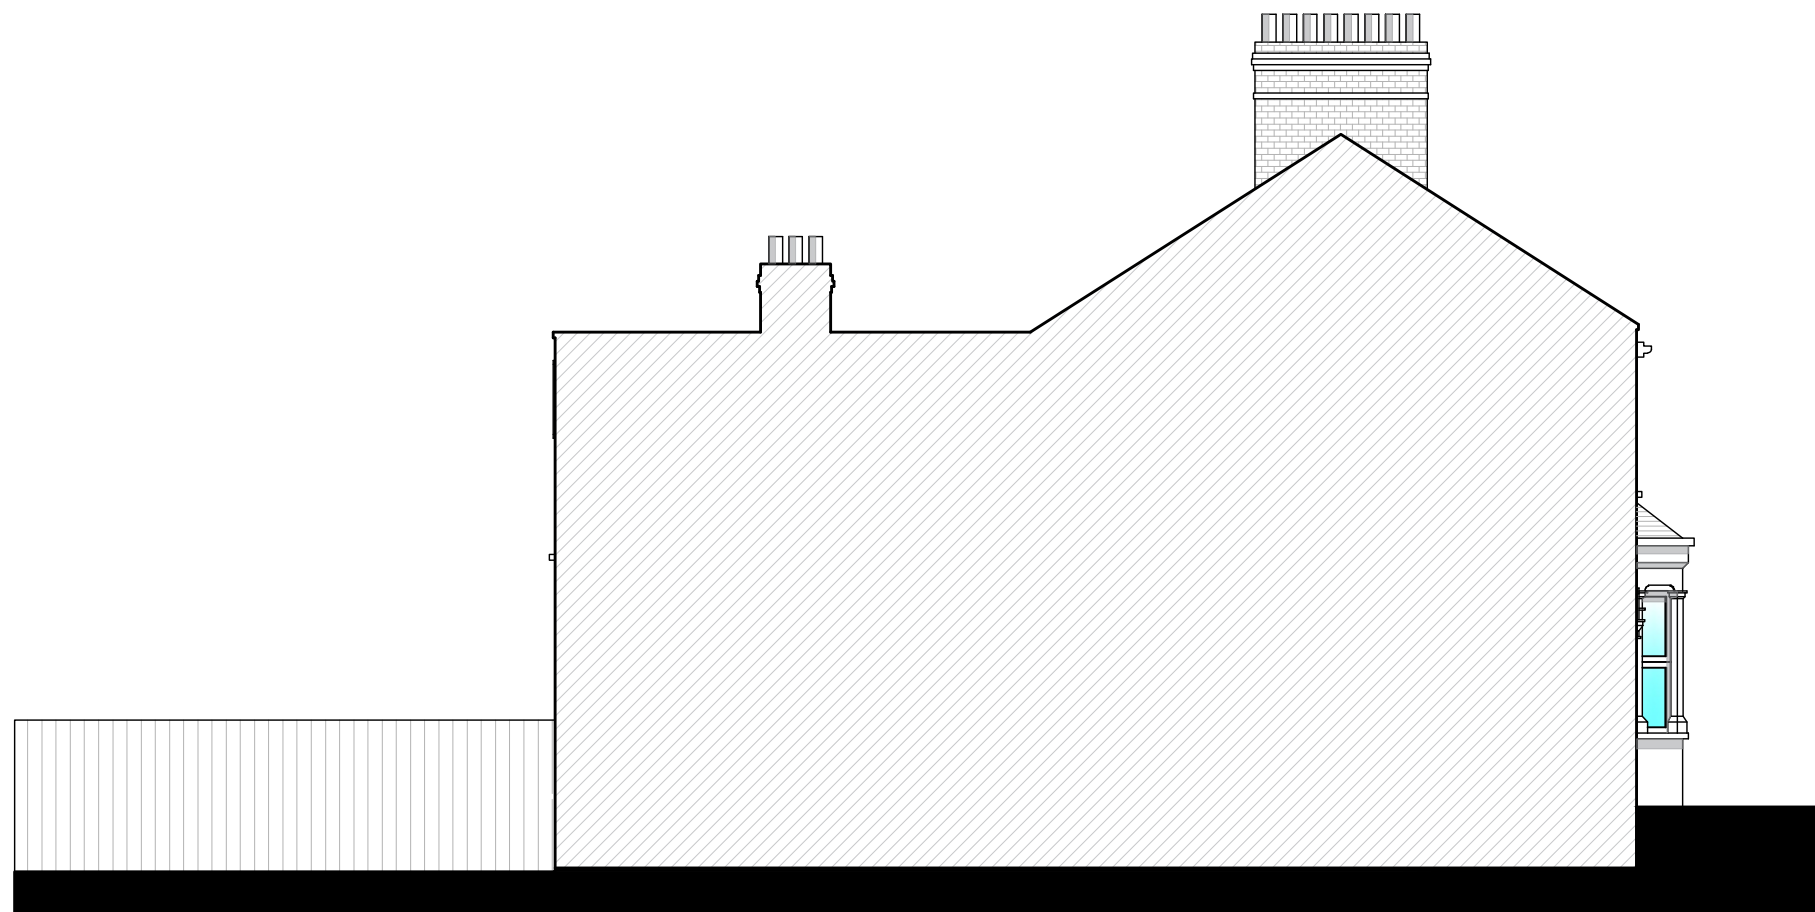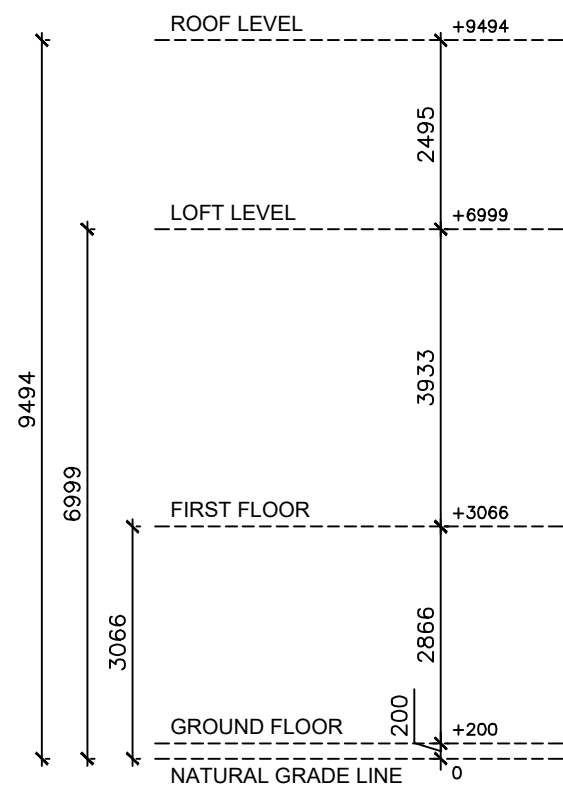

SOUTH-WEST ELEVATION (RIGHT SIDE VIEW)

 

Written dimensions to be taken in preferences to scaled dimensions. The Contractor is responsible for checking all dimensions before work starts.

All work is to be carried out to the requirements, and to the satisfaction of the Local Authority. These drawings are for planning purposes only

Any discrepancies to be brought to the attention of Star Plans Consultants immediately.

Description

Rev	Date	Description	by	chk



76 Steli Ave. Carvey Island SS8 9QF
01268 914 125 • info@starplans.co.uk

Architecture | Planning

Client

Mr. Visel

Project

87 Gladesmore Rd, London,
N15 6TL, UK

Title


Existing Side Elevations

Date: 05.16.2023


Scale: 1:100@A3

Drawing No. 611 E003

Rev:

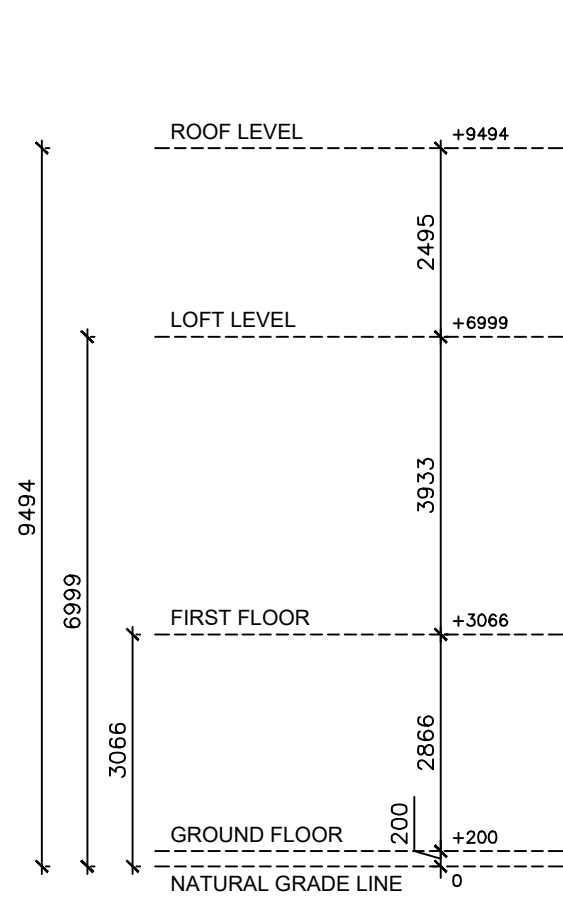

SECTION AA

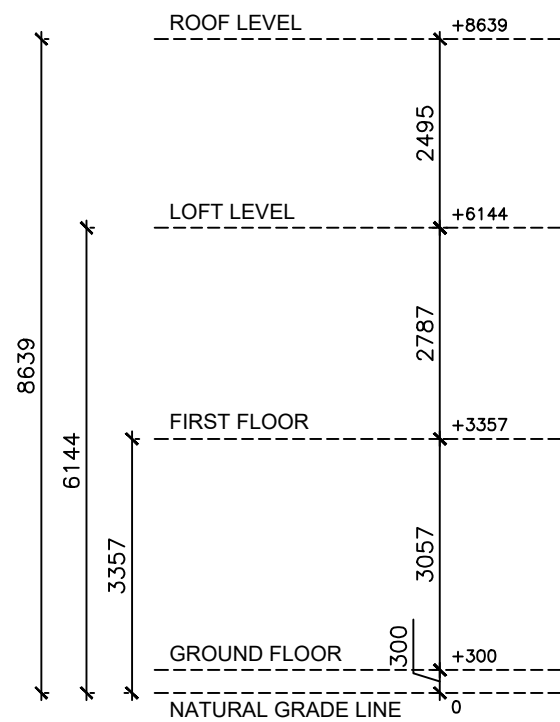


SECTION BB



Neighbouring
Property

87 Gladesmore Road

Neighbouring
Property

 

Written dimensions to be taken in preferences to scaled dimensions. The Contractor is responsible for checking all dimensions before work starts.

All work is to be carried out to the requirements, and to the satisfaction of the Local Authority. These drawings are for planning purposes only

Any discrepancies to be brought to the attention of Star Plans Consultants immediately.

Description

Rev	Date	Description	by	chk



76 Steli Ave. Carvey Island SS8 9QF
01268 914 125 • info@starplans.co.uk

Architecture | Planning

Client

Mr. Visel


Project

87 Gladesmore Rd, London,
N15 6TL, UK

Title

Existing Sections

Date: 05.16.2023	Rev:
Scale: 1:100@A3	
Drawing No. 611 E004	

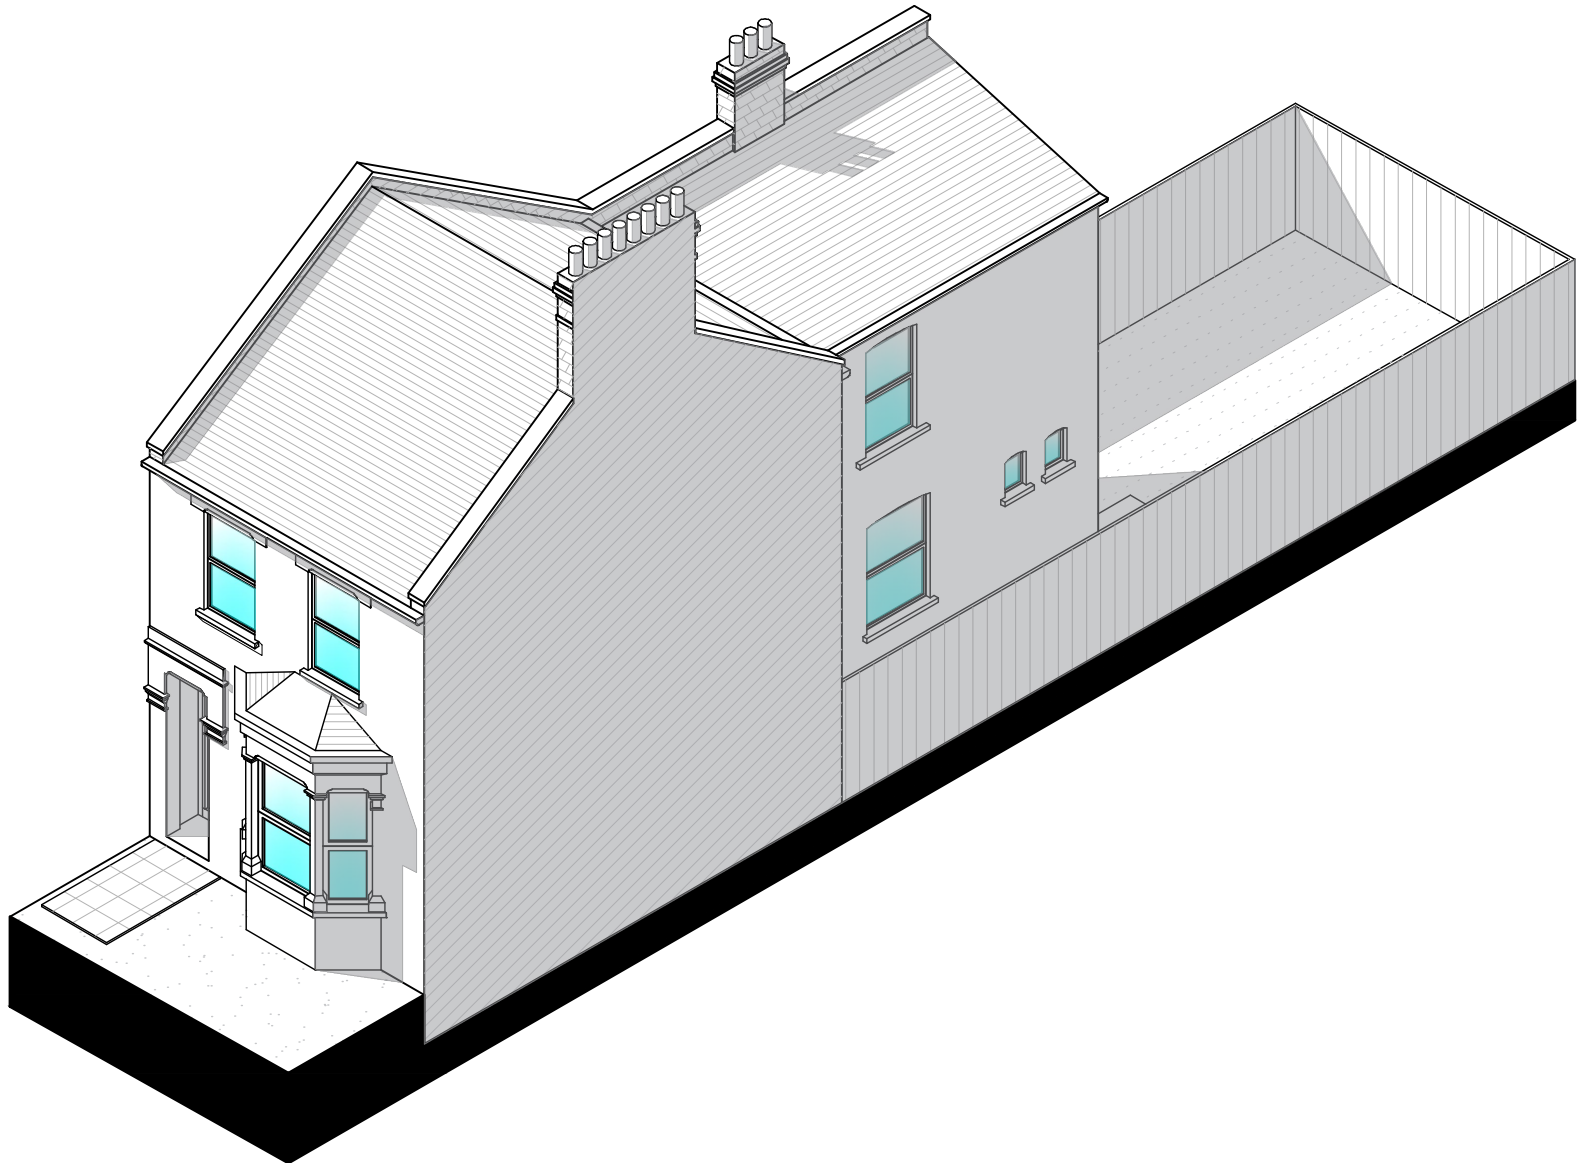

VIEW FROM FRONT



Written dimensions to be taken in preferences to scaled dimensions. The Contractor is responsible for checking all dimensions before work starts.

All work is to be carried out to the requirements, and to the satisfaction of the Local Authority.

These drawings are for planning purposes only

Any discrepancies to be brought to the attention of Star Plans Consultants immediately.

Description

Rev	Date	Description	by	chk

76 Steli Ave. Carvey Island SS8 9QF
01268 914 125 • info@starplans.co.uk

Architecture | Planning

Client

Mr. Visel


Project

87 Gladesmore Rd, London,
N15 6TL, UK

Title

Existing Isomteric View

Date: 05.16.2023	Rev:
Scale: 1:100@A3	
Drawing No. 611 E005	

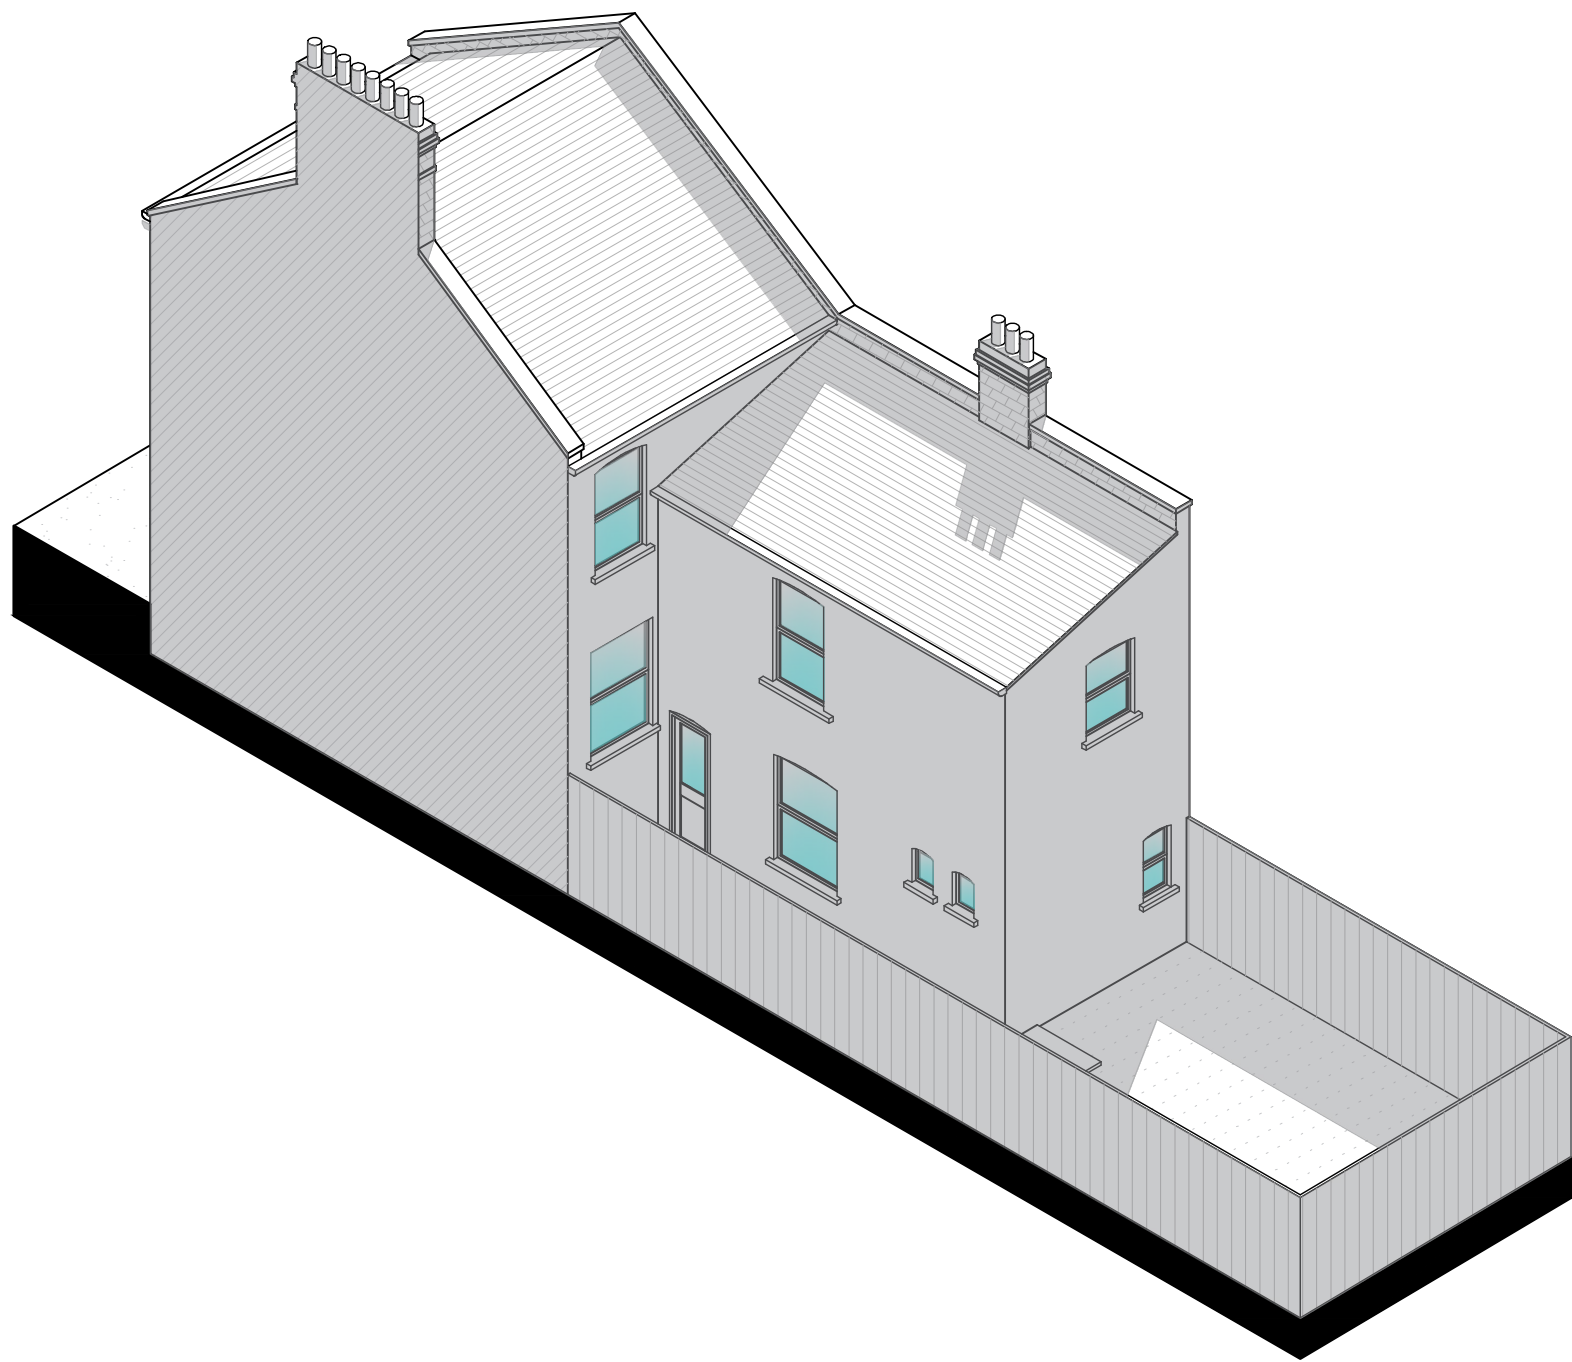

VIEW FROM REAR



Written dimensions to be taken in preferences to scaled dimensions. The Contractor is responsible for checking all dimensions before work starts.

All work is to be carried out to the requirements, and to the satisfaction of the Local Authority.

These drawings are for planning purposes only

Any discrepancies to be brought to the attention of Star Plans Consultants immediately.

Description

Rev	Date	Description	by	chk



76 Steti Ave. Carvey Island SS8 9QF
01268 914 125 • info@starplans.co.uk

Architecture | Planning

Client

Mr. Visel

Project

87 Gladesmore Rd, London,
N15 6TL, UK

Title

Existing Isometric Drawing

Date: 05.16.2023	Rev:
Scale: 1:100@A3	
Drawing No. 611 E006	