



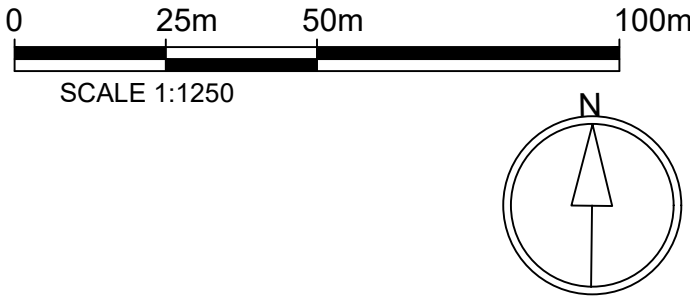


OS Map

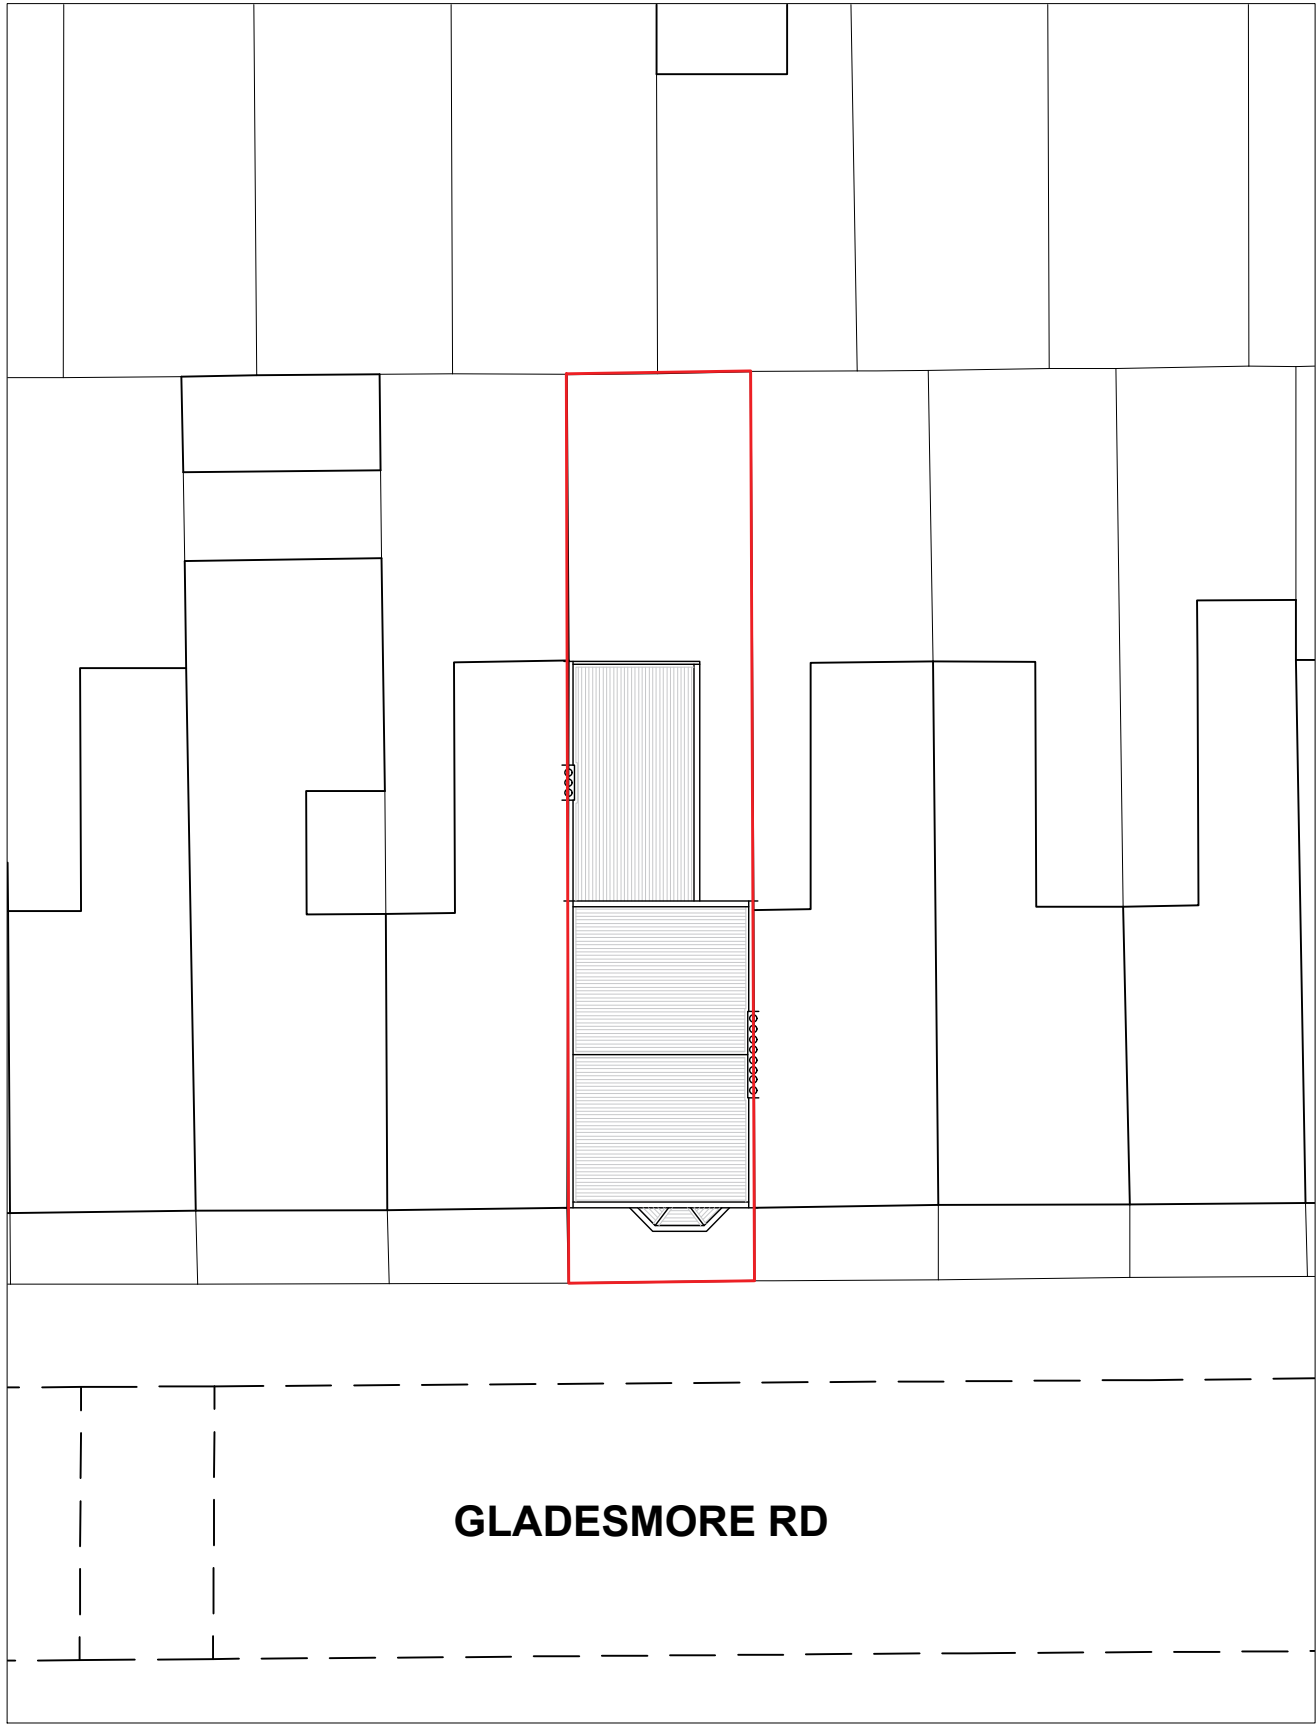

 Property Boundary



Location Plan

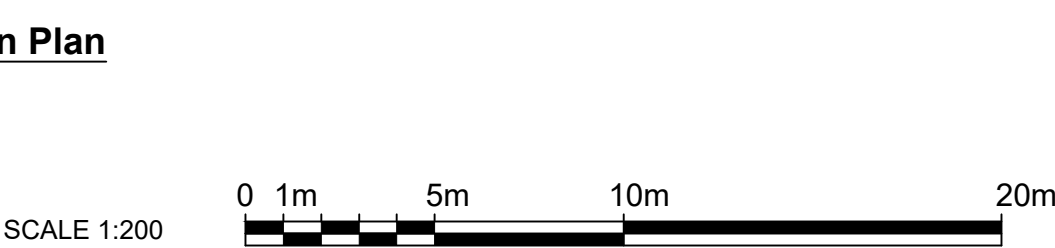

Written dimensions to be taken in preferences to scaled dimensions. The Contractor is responsible for checking all dimensions before work starts.

All work is to be carried out to the requirements, and to the satisfaction of the Local Authority.

These drawings are for planning purposes only

Any discrepancies to be brought to the attention of Star Plans Consultants immediately.

Description

Rev	Date	Description	by	chk



76 Steti Ave. Carvey Island SS8 9QF
01268 914 125 • info@starplans.co.uk

Architecture | Planning

Client

Mr. Visel


Project

87 Gladesmore Rd, London,
N15 6TL, UK


Title

Proposed OS - Location Plans


Date: 05.17.2023	Rev:
Scale: 1:200 / 1:1250 @A3	
Drawing No. 611 L001	

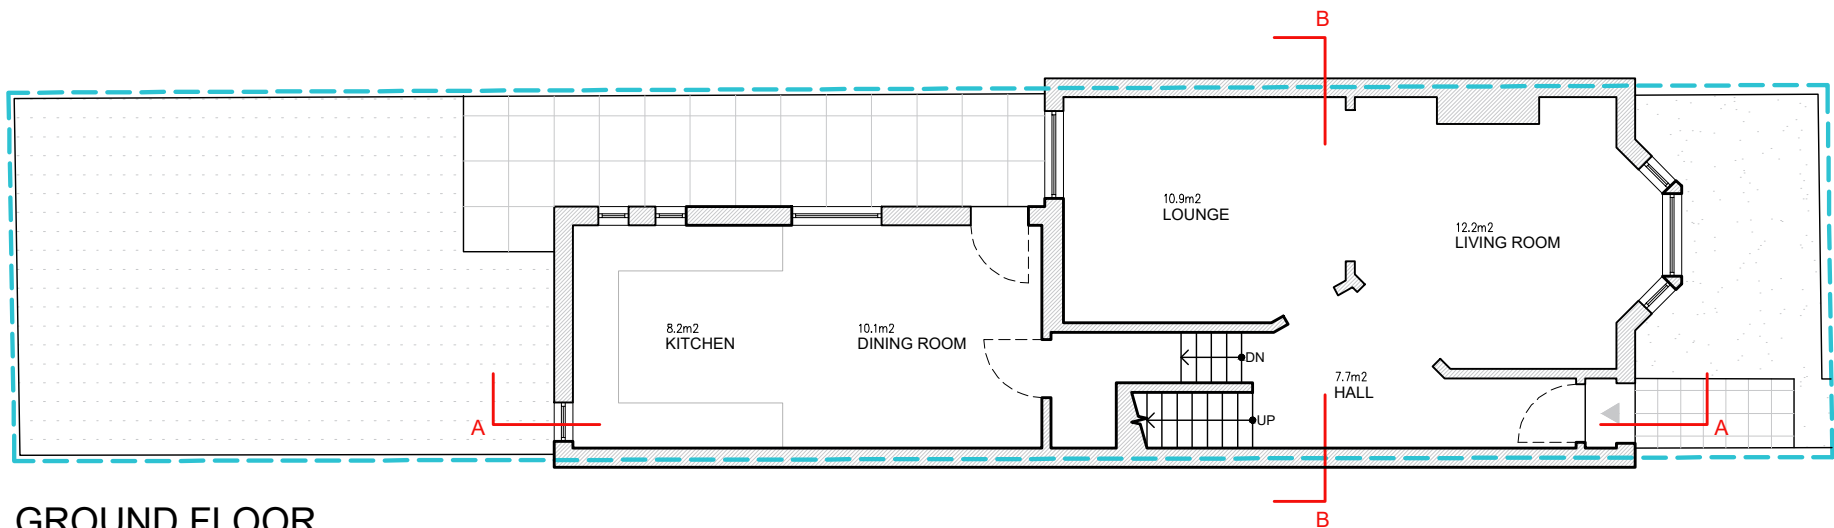


GROUND FLOOR

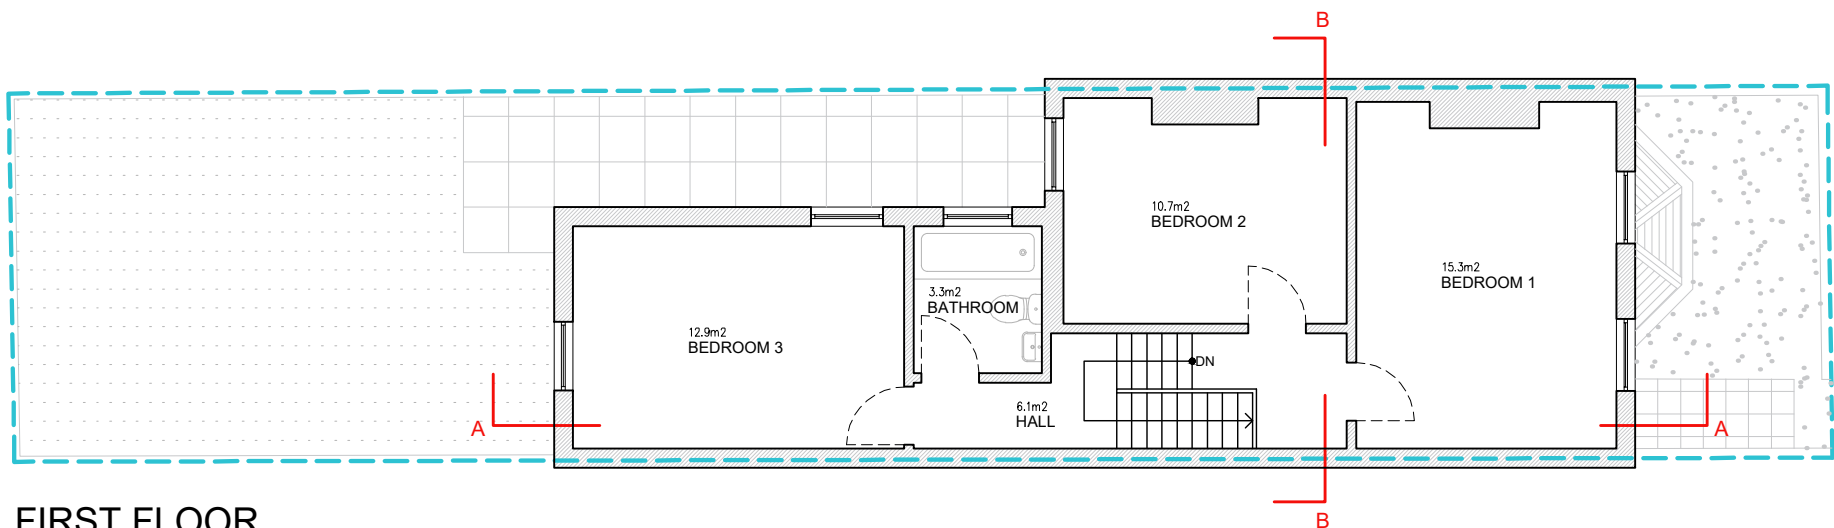

FIRST FLOOR

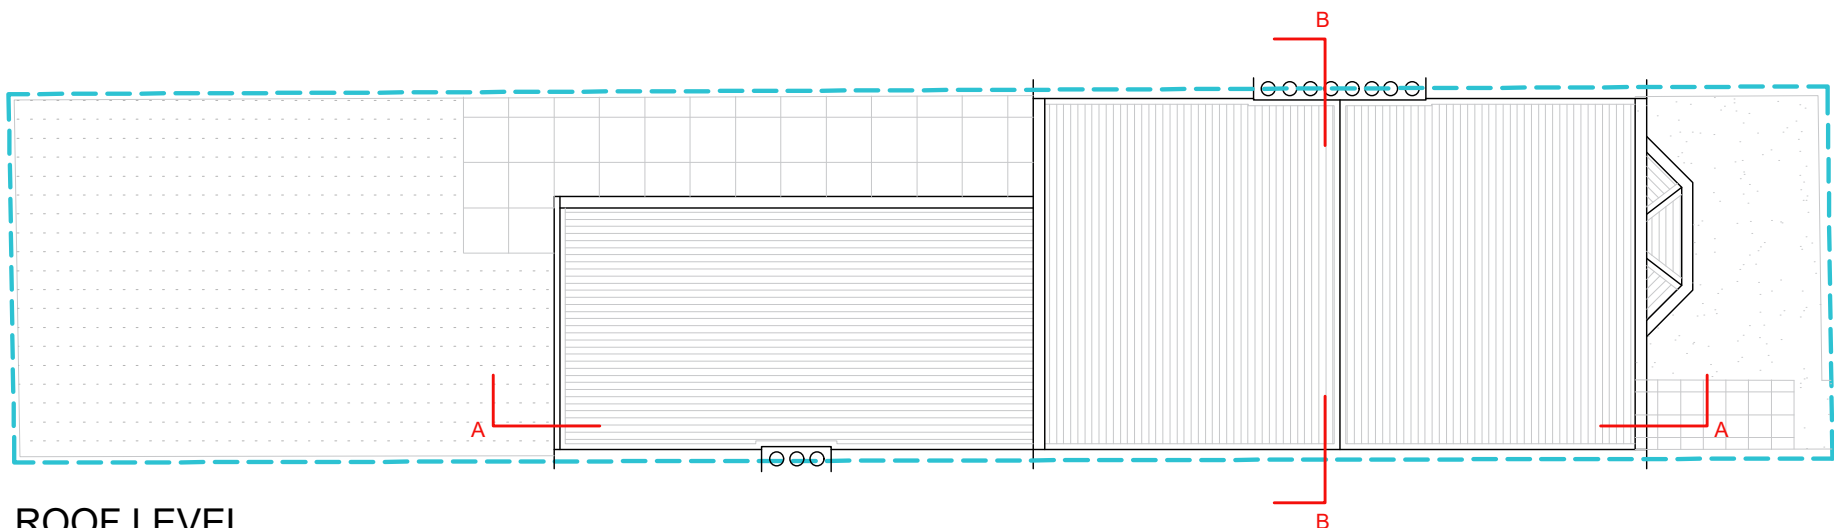

ROOF LEVEL

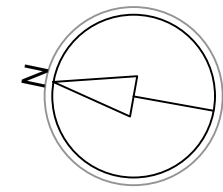

Written dimensions to be taken in preferences to scaled dimensions. The Contractor is responsible for checking all dimensions before work starts.

All work is to be carried out to the requirements, and to the satisfaction of the Local Authority.

These drawings are for planning purposes only

Any discrepancies to be brought to the attention of Star Plans Consultants immediately.

Description					
Rev	Date	Description	by	chk	



76 Steti Ave. Canvey Island SS8 9QF
01268 914 125 • info@starplans.co.uk

Architecture | Planning

Client

Mr. Visel


Project

87 Gladesmore Rd, London,
N15 6TL, UK


Title

Proposed Floor Plans and Roof Plan

Date: 05.17.2023	Rev:
Scale: 1:100@A3	
Drawing No. 611 P001	

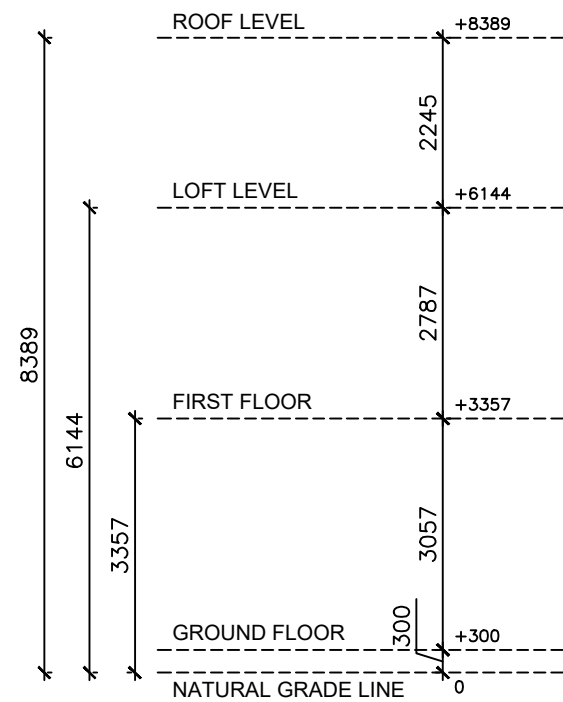

SOUTH-EAST ELEVATION (FRONT VIEW)

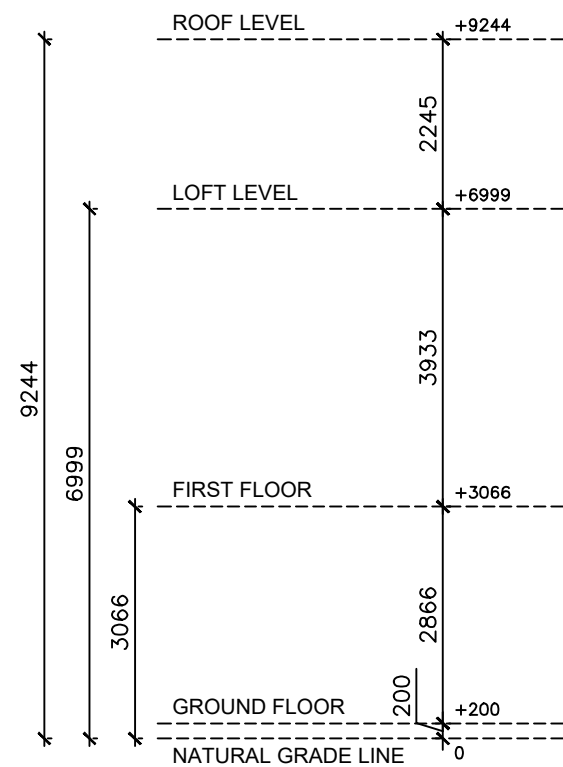

NORTH-WEST ELEVATION (REAR VIEW)



Written dimensions to be taken in preferences to scaled dimensions. The Contractor is responsible for checking all dimensions before work starts.

All work is to be carried out to the requirements, and to the satisfaction of the Local Authority. These drawings are for planning purposes only

Any discrepancies to be brought to the attention of Star Plans Consultants immediately.


Description					
Rev	Date	Description	by	chk	





76 Steti Ave. Carvey Island SS8 9QF
01268 914 125 • info@starplans.co.uk

Architecture | Planning


Client		
Mr. Visel		
Project		
87 Gladesmore Rd, London, N15 6TL, UK		
Title		
Proposed Front and Rear Elevations		
Date:	05.17.2023	Rev:
Scale:	1:100@A3	
Drawing No. 611	P002	

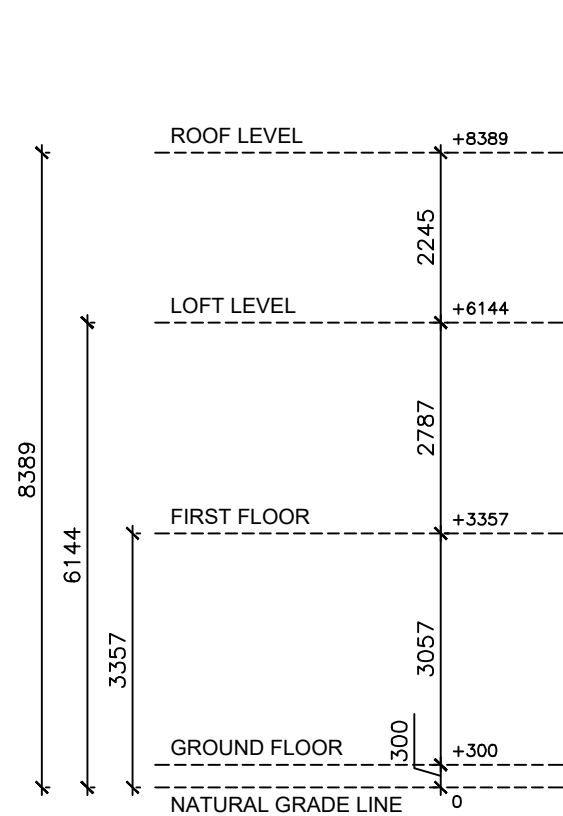

NORTH-EAST ELEVATION (LEFT SIDE VIEW)

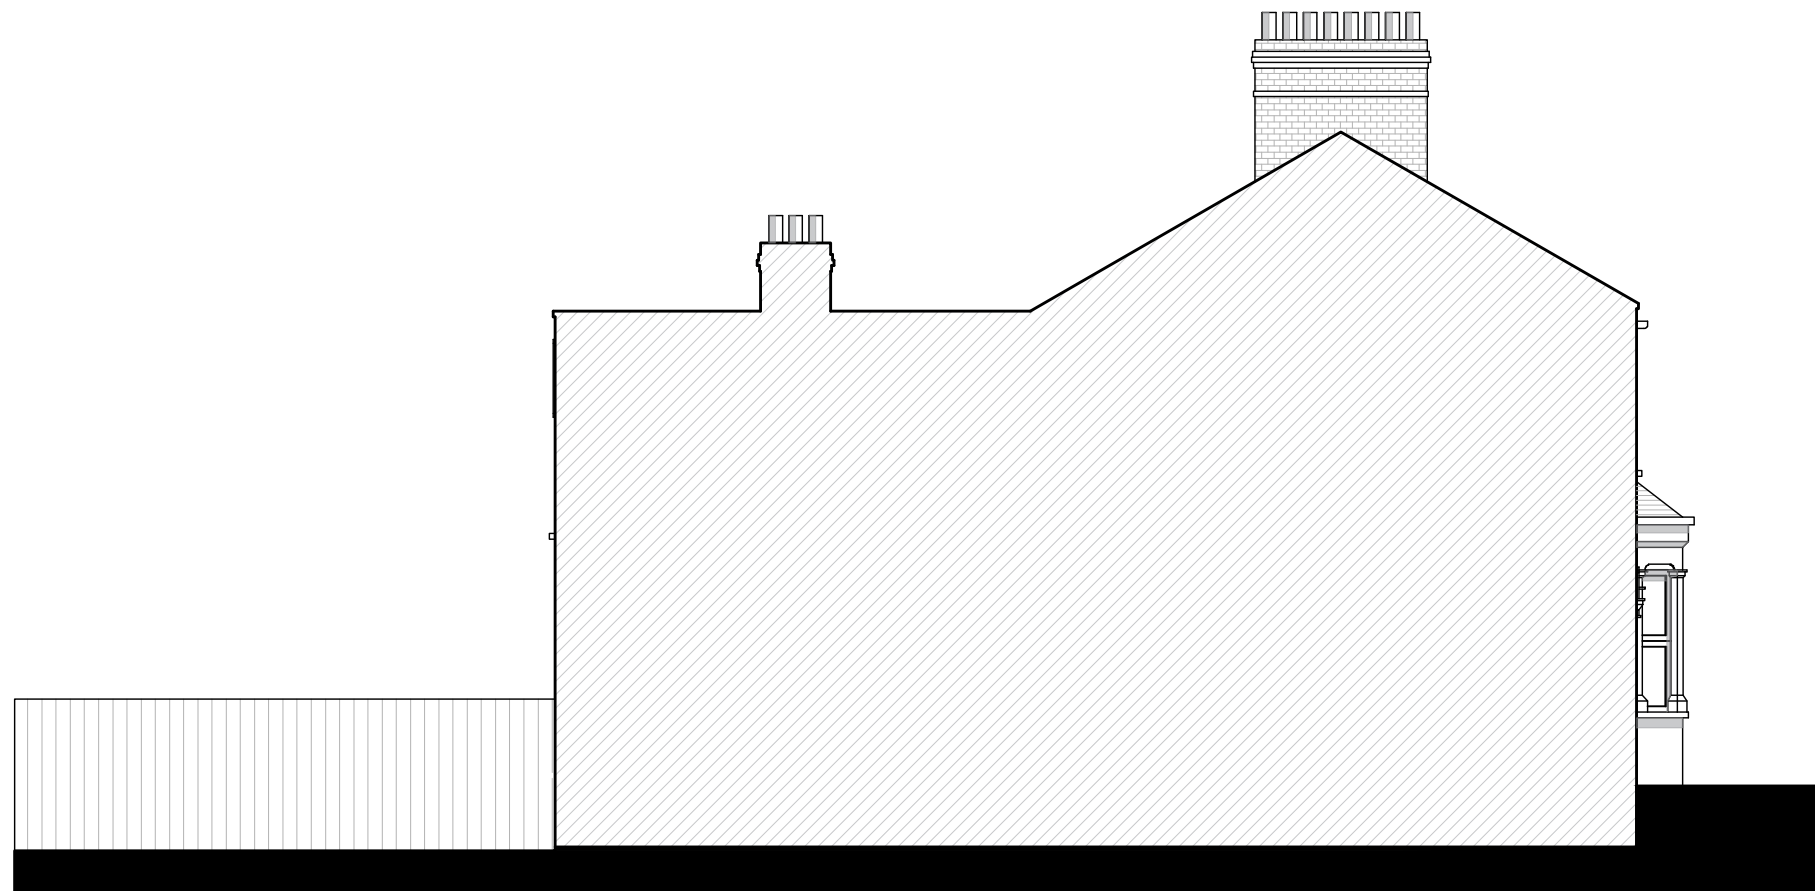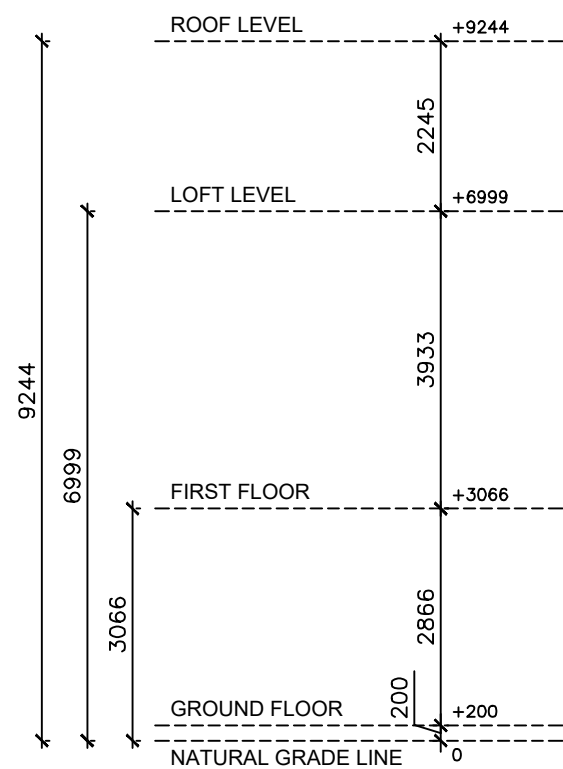

SOUTH-WEST ELEVATION (RIGHT SIDE ELEVATION)

 

Written dimensions to be taken in preferences to scaled dimensions. The Contractor is responsible for checking all dimensions before work starts.

All work is to be carried out to the requirements, and to the satisfaction of the Local Authority. These drawings are for planning purposes only

Any discrepancies to be brought to the attention of Star Plans Consultants immediately.

Description

Rev	Date	Description	by	chk



76 Steli Ave. Carvey Island SS8 9QF
01268 914 125 • info@starplans.co.uk

Architecture | Planning

Client

Mr. Visel

Project

87 Gladesmore Rd, London,
N15 6TL, UK

Title


Proposed Side Elevations

Date: 05.17.2023


Scale: 1:100@A3

Drawing No. 611 P003


Rev:

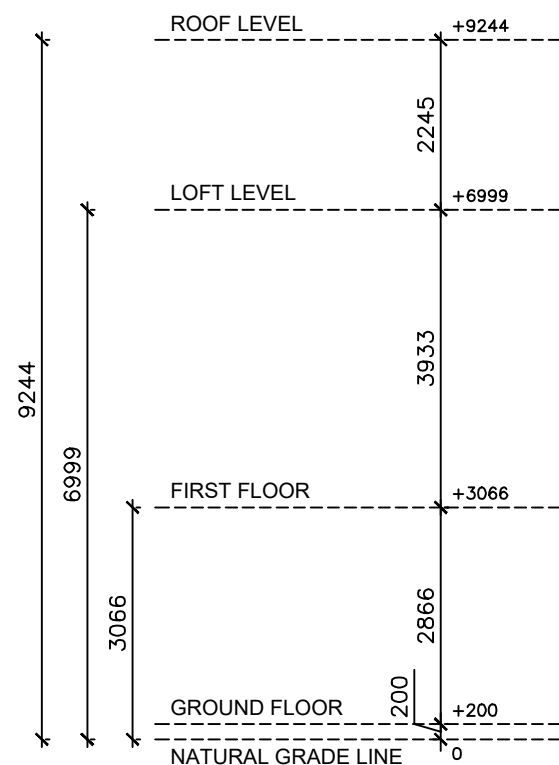

SECTION AA

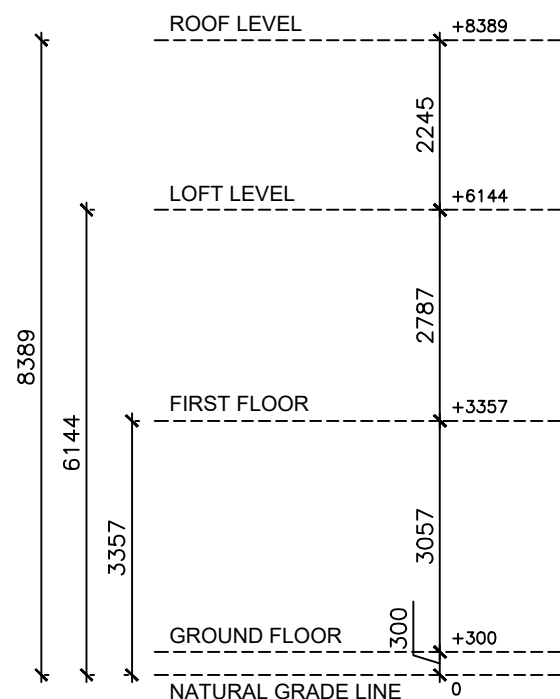

SECTION BB

 

Written dimensions to be taken in preferences to scaled dimensions. The Contractor is responsible for checking all dimensions before work starts.

All work is to be carried out to the requirements, and to the satisfaction of the Local Authority. These drawings are for planning purposes only.

Any discrepancies to be brought to the attention of Star Plans Consultants immediately.


Description					
Rev	Date	Description	by	chk	



76 Steli Ave. Carvey Island SS8 9QF
01268 914 125 • info@starplans.co.uk

Architecture | Planning

Client	
Mr. Visel	
Project	
87 Gladesmore Rd, London, N15 6TL, UK	
Title	
Proposed Sections	
Date: 05.17.2023	Rev:
Scale: 1:100@A3	
Drawing No. 611 P004	

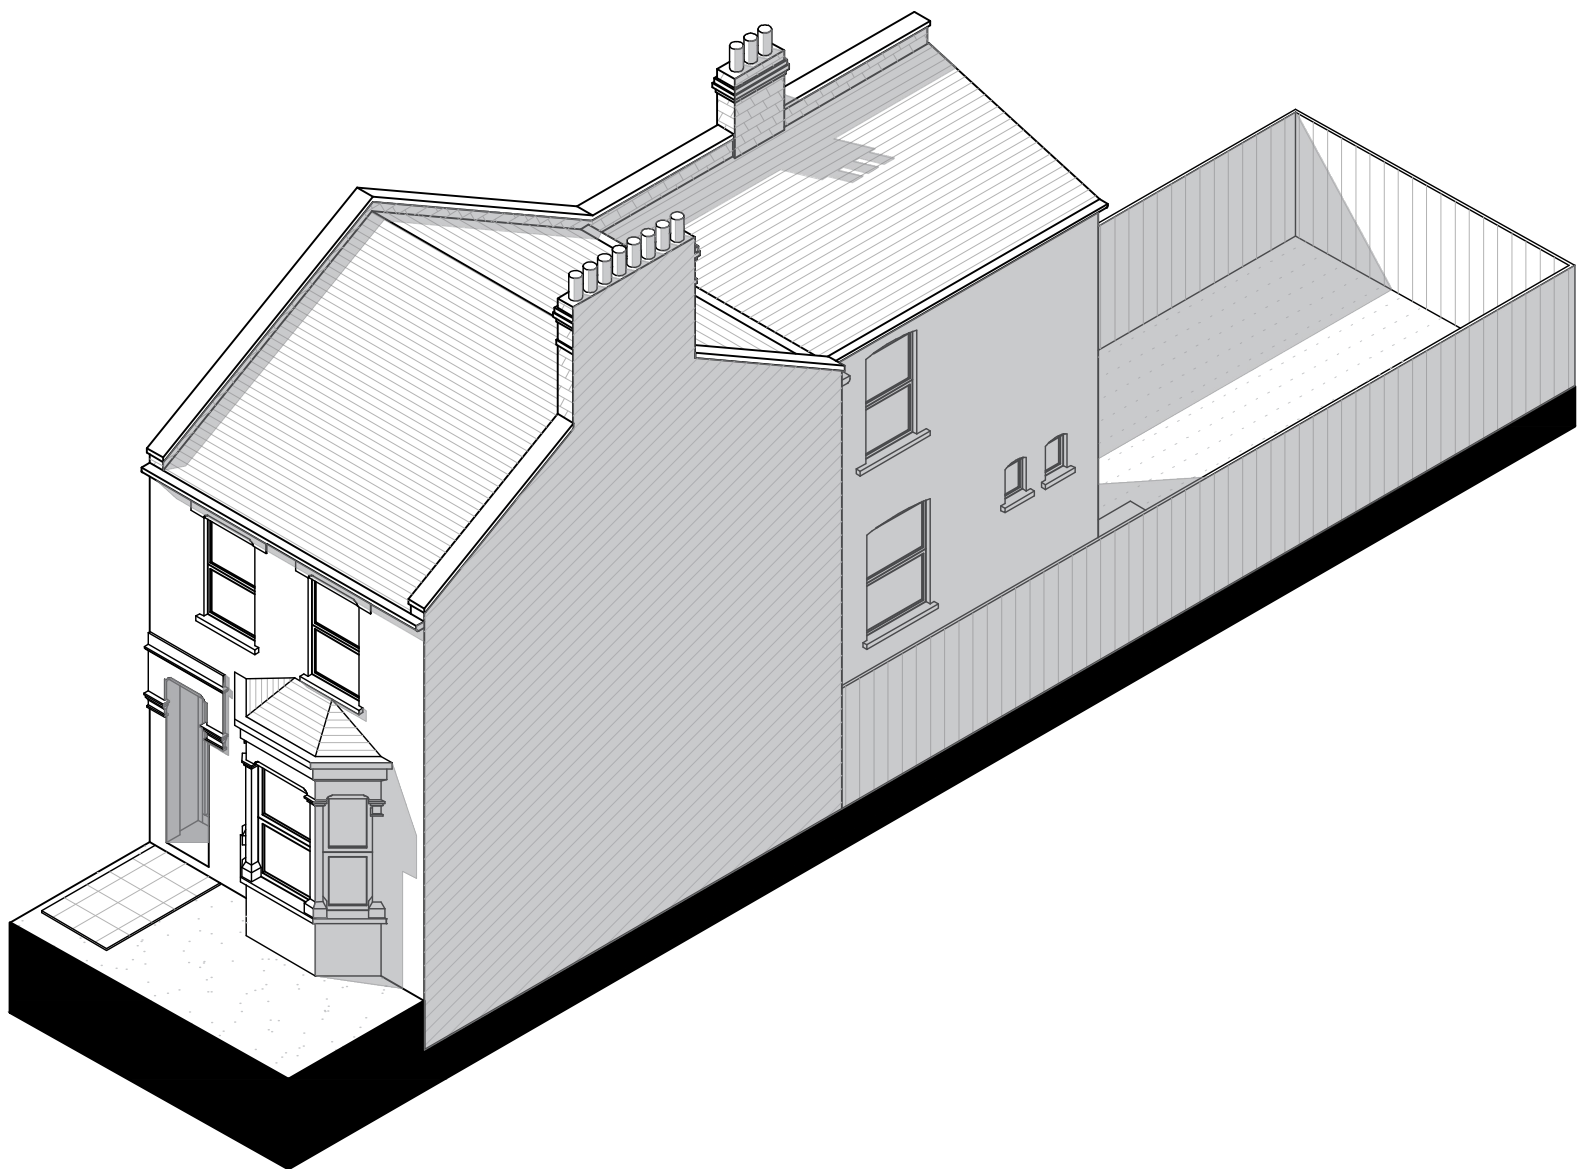

VIEW FROM FRONT



Written dimensions to be taken in preferences to scaled dimensions. The Contractor is responsible for checking all dimensions before work starts.

All work is to be carried out to the requirements, and to the satisfaction of the Local Authority.

These drawings are for planning purposes only

Any discrepancies to be brought to the attention of Star Plans Consultants immediately.

Description

Rev	Date	Description	by	chk

76 Steli Ave. Carvey Island SS8 9QF
01268 914 125 • info@starplans.co.uk

Architecture | Planning

Client

Mr. Visel


Project

87 Gladesmore Rd, London,
N15 6TL, UK

Title

Proposed Isomteric View

Date: 05.17.2023	Rev:
Scale: 1:100@A3	
Drawing No. 611 P005	

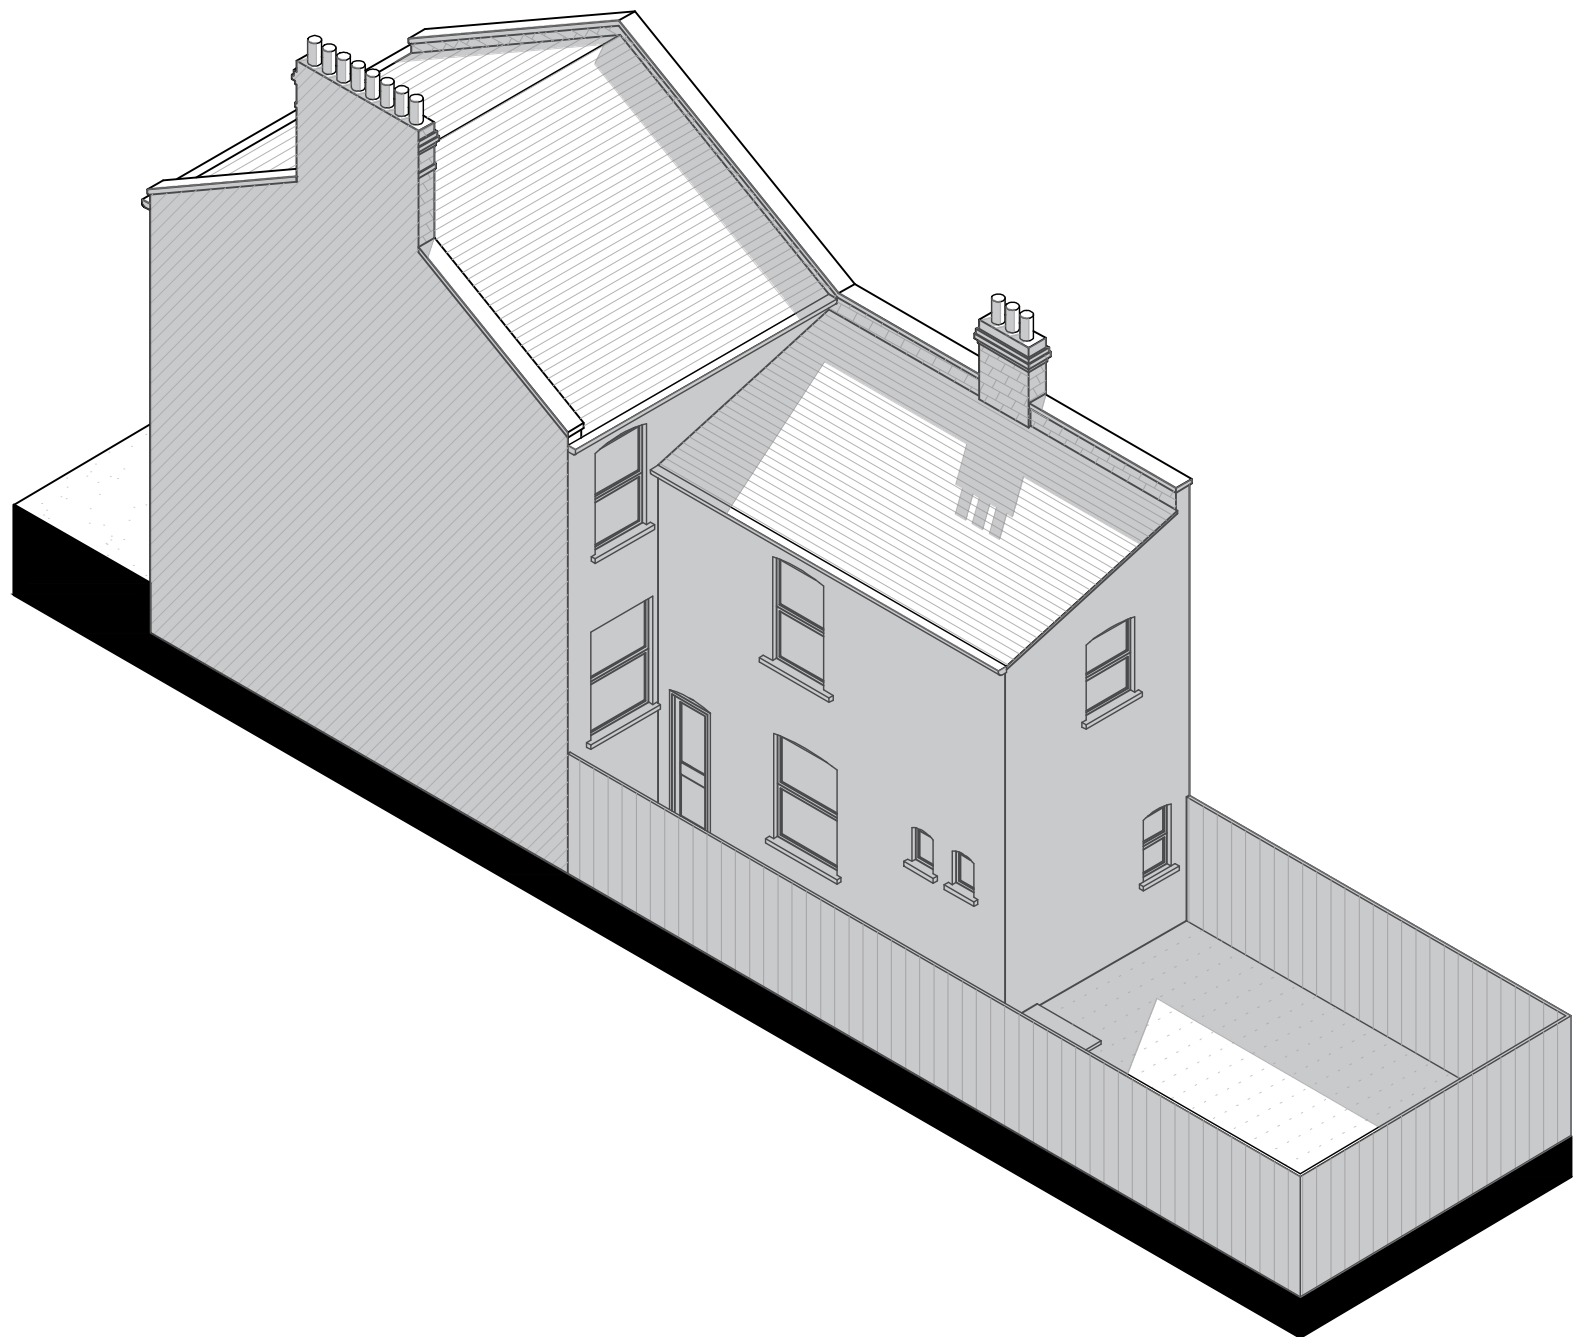

VIEW FROM REAR



Written dimensions to be taken in preferences to scaled dimensions. The Contractor is responsible for checking all dimensions before work starts.

All work is to be carried out to the requirements, and to the satisfaction of the Local Authority.

These drawings are for planning purposes only

Any discrepancies to be brought to the attention of Star Plans Consultants immediately.

Description

Rev	Date	Description	by	chk

76 Steti Ave. Carvey Island SS8 9QF
01268 914 125 • info@starplans.co.uk

Architecture | Planning

Client

Mr. Visel

Project

87 Gladesmore Rd, London,
N15 6TL, UK

Title

Proposed Isometric Drawing

Date: 05.17.2023	Rev:
Scale: 1:100@A3	
Drawing No. 611 P006	