




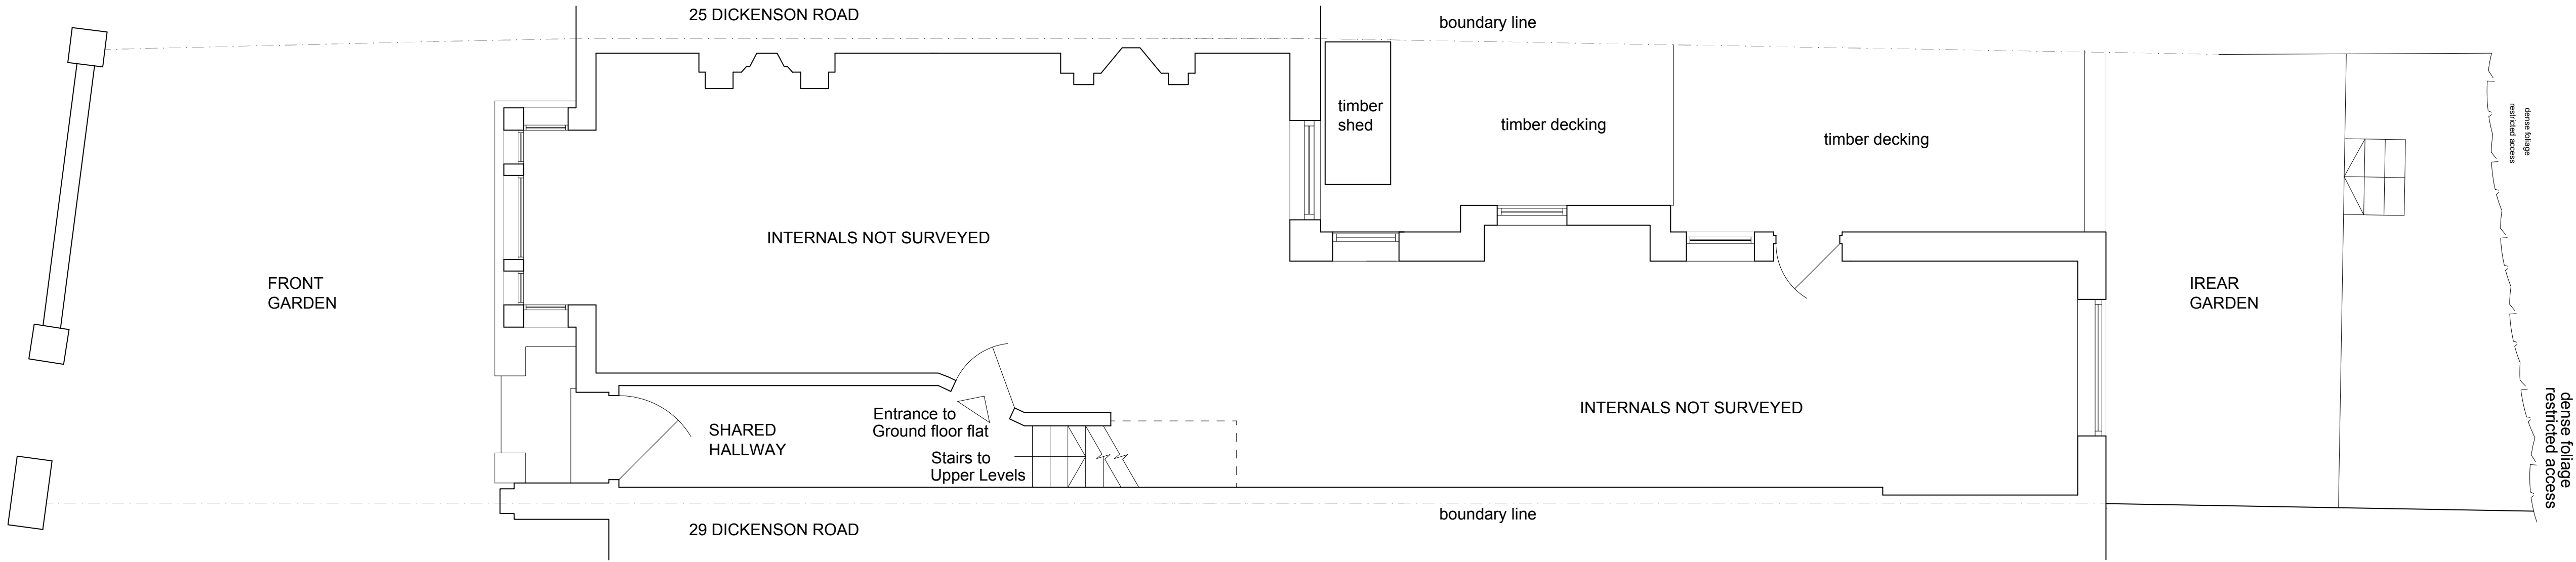

EXISTING GROUND FLOOR PLAN
1:50 @ A1

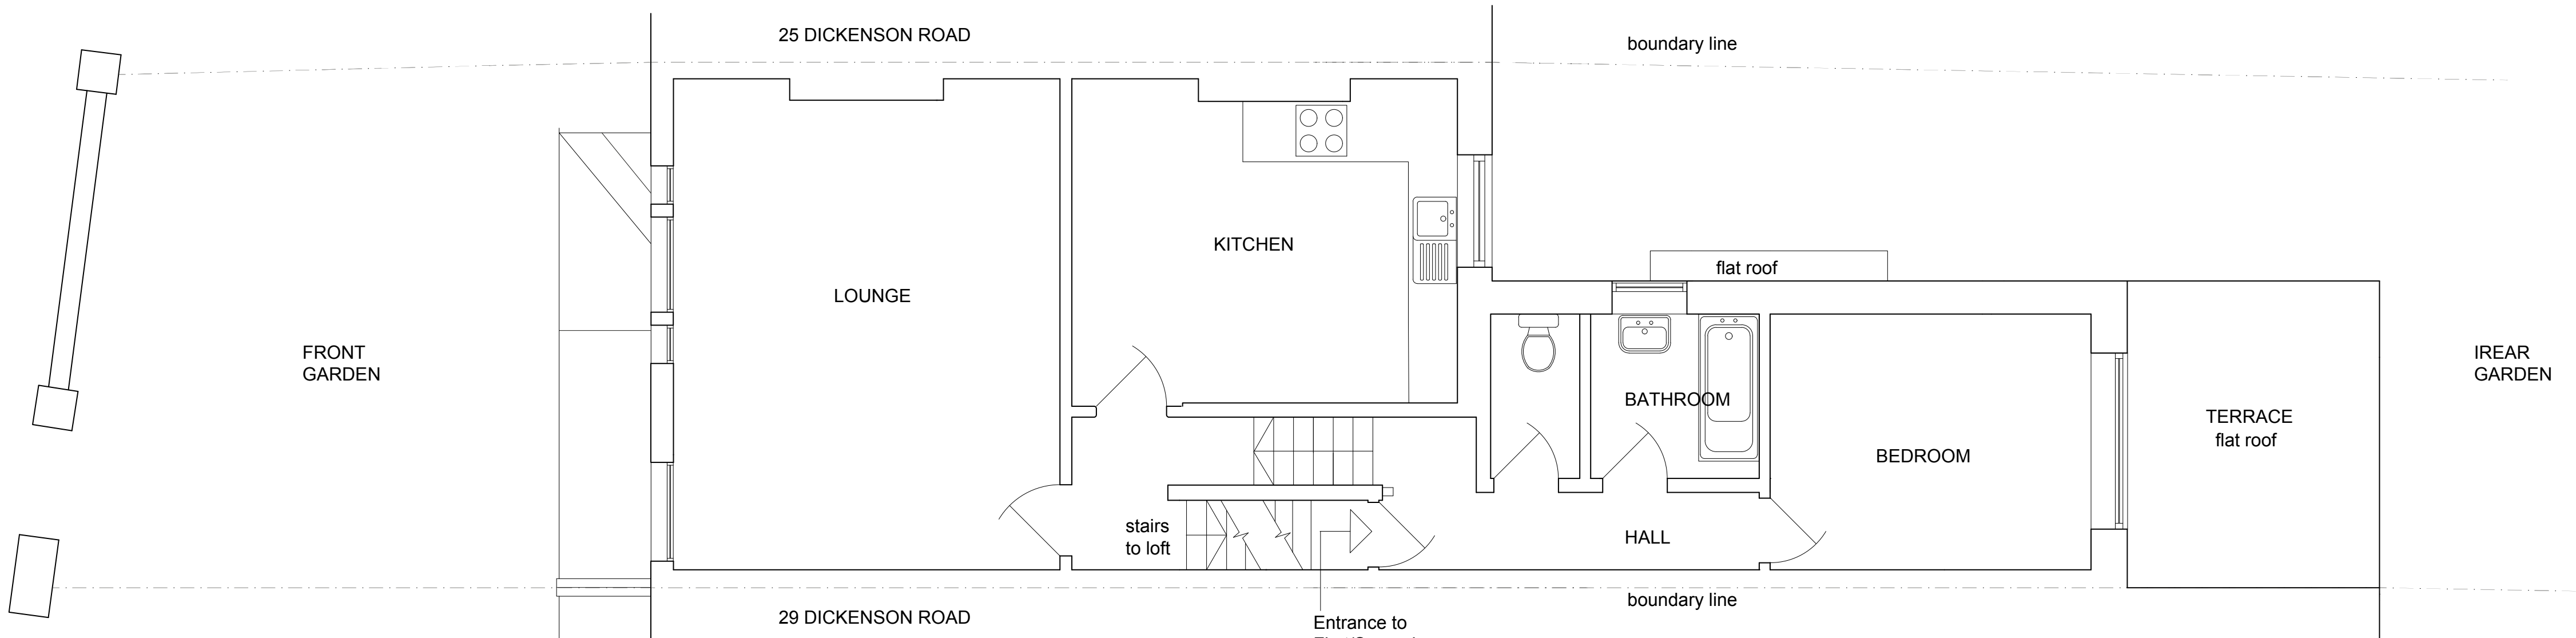

EXISTING FIRST FLOOR PLAN
1:50 @ A1

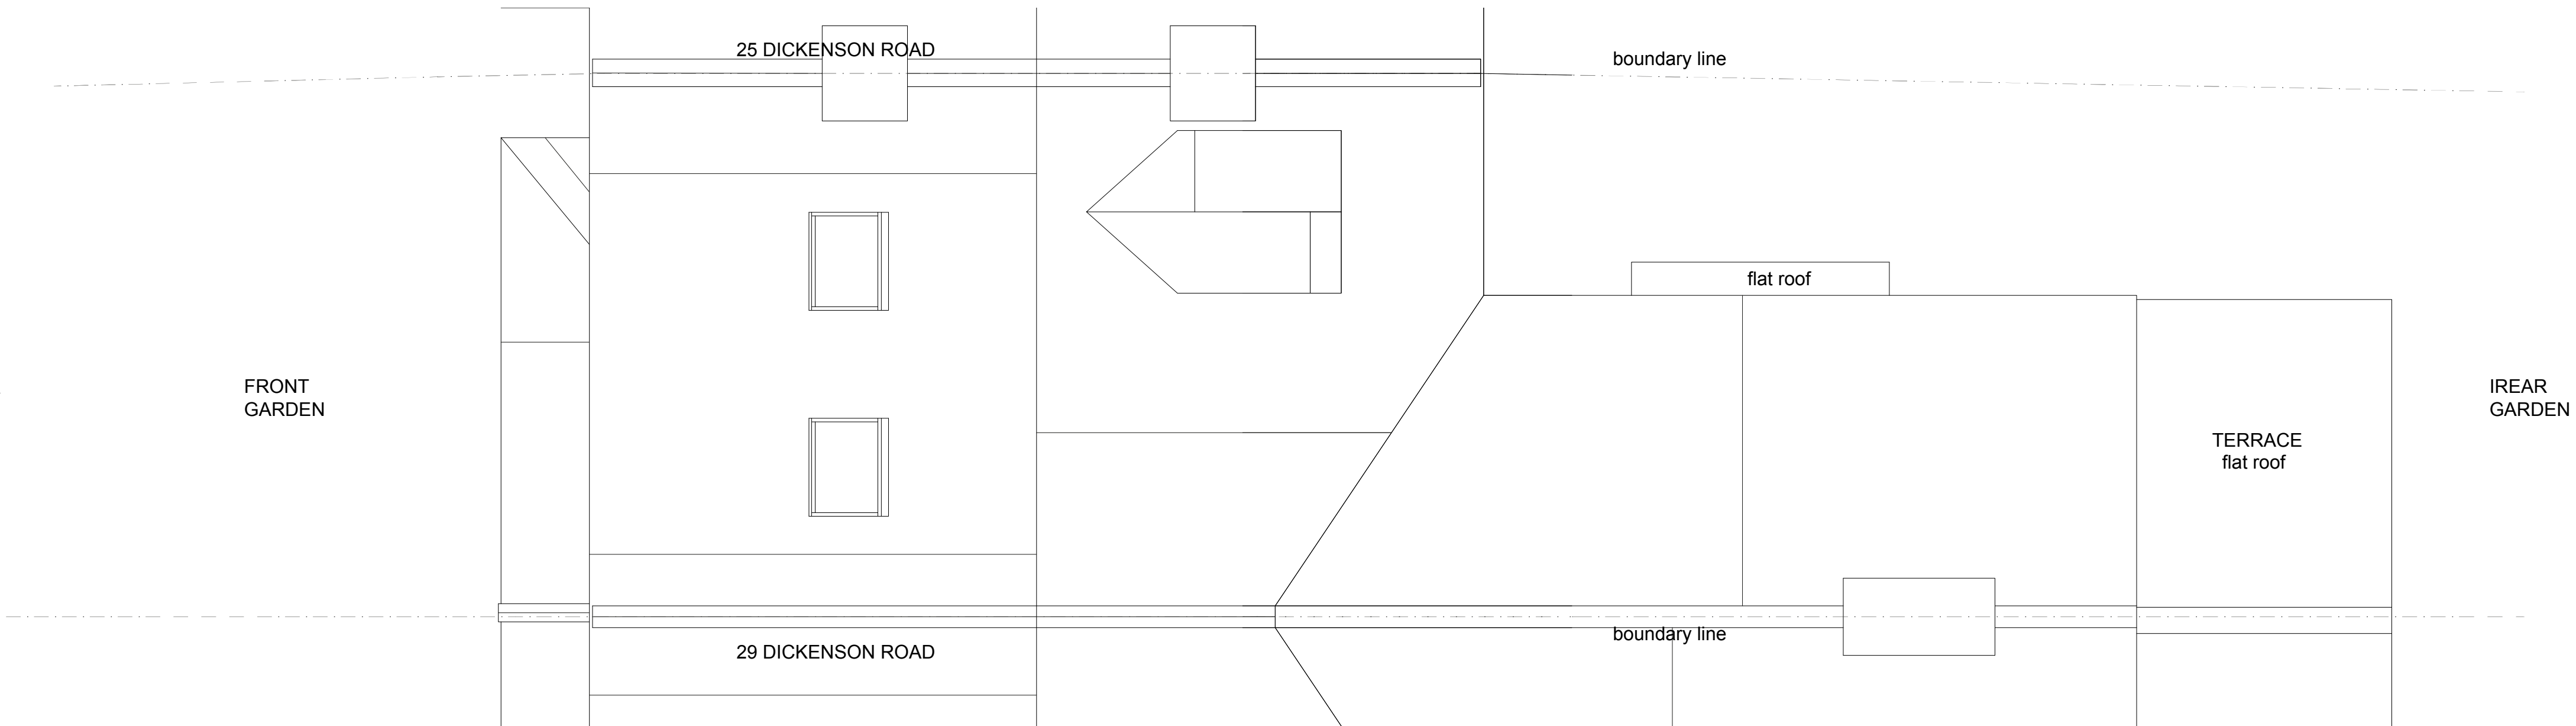

EXISTING ROOF PLAN
1:50 @ A1

Sheet Title	EXISTING PLANS		
Scale	1:50 @ A1		
	012345m 1:50		
Project	TERRACE RETENTION	Status	PLANNING
Address	FLAT 2, 27 DICKENSON ROAD, N8 9ER		
Client	-		
Drawing Ref	23.01.EXPL	Date	APRIL 2023