



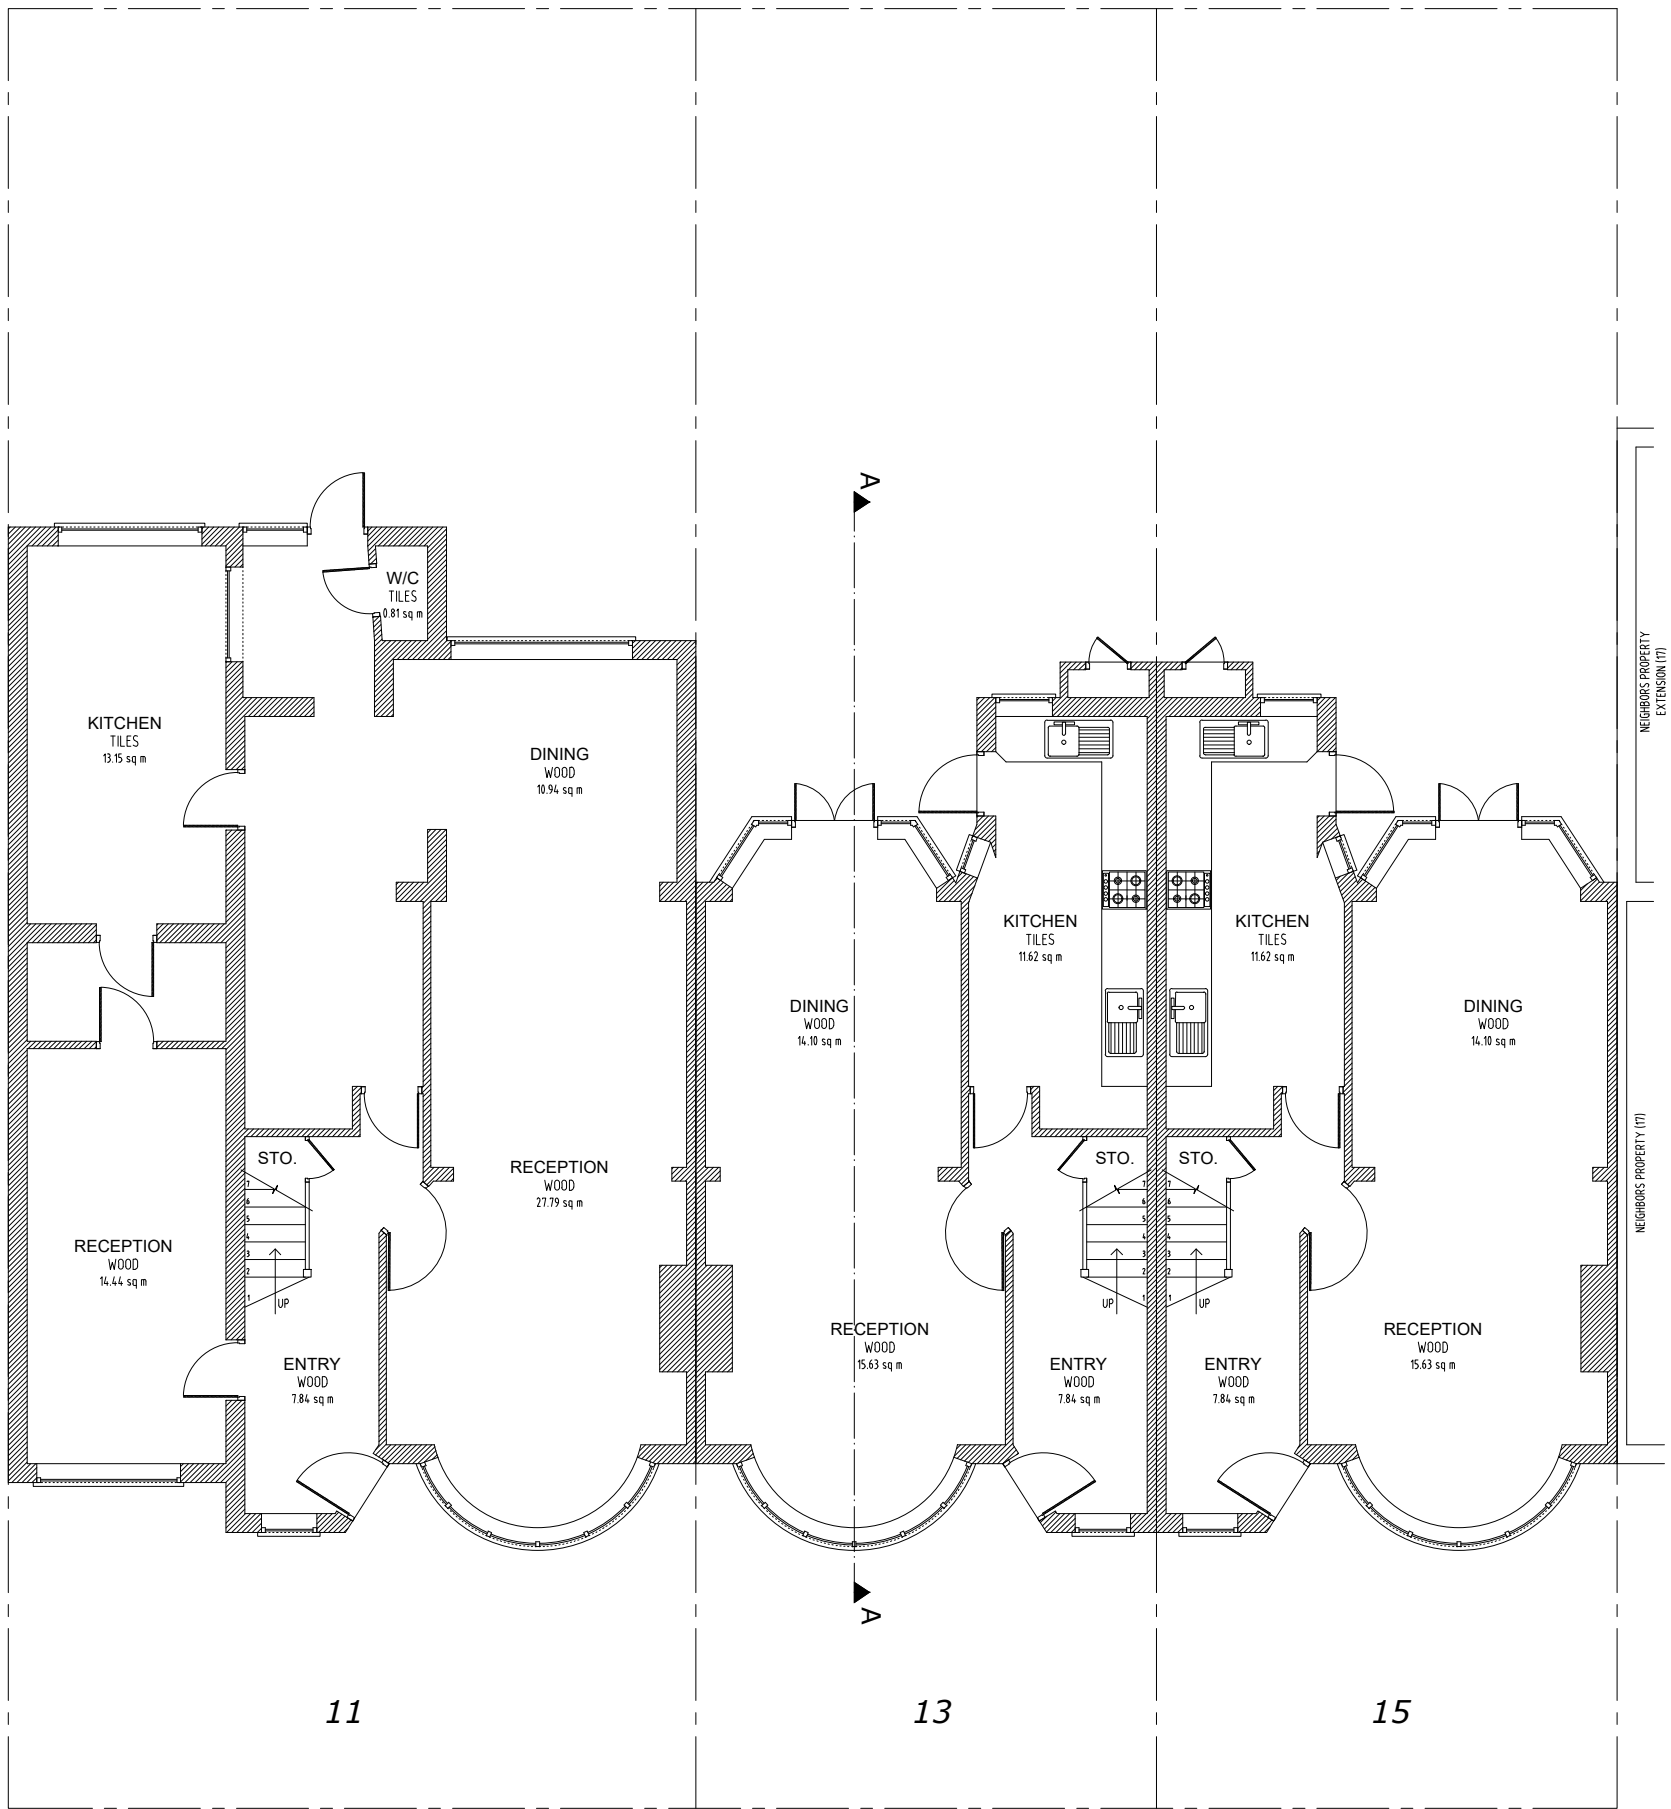

Existing Ground Floor
Scale 1:100

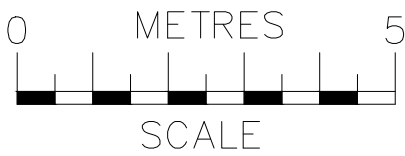


ajs
Planning
info@ajsplanning.co.uk
020 81501820


NOTES
The contractors are to check all the dimensions, levels, drain runs and general condition of the site before works commence.

All works are to be carried out in accordance with current Building Regulations, British Standards, Code of Practice and Local Authority Requirements.

Project: 11-15 Riverside Road, London N15 6DA	
Title: Existing Ground Floor Plan	
Date: 11.05.23	Scale: 1:100 @ A3
Dwg. No. RR.11.15.EX.101	Rev: 0

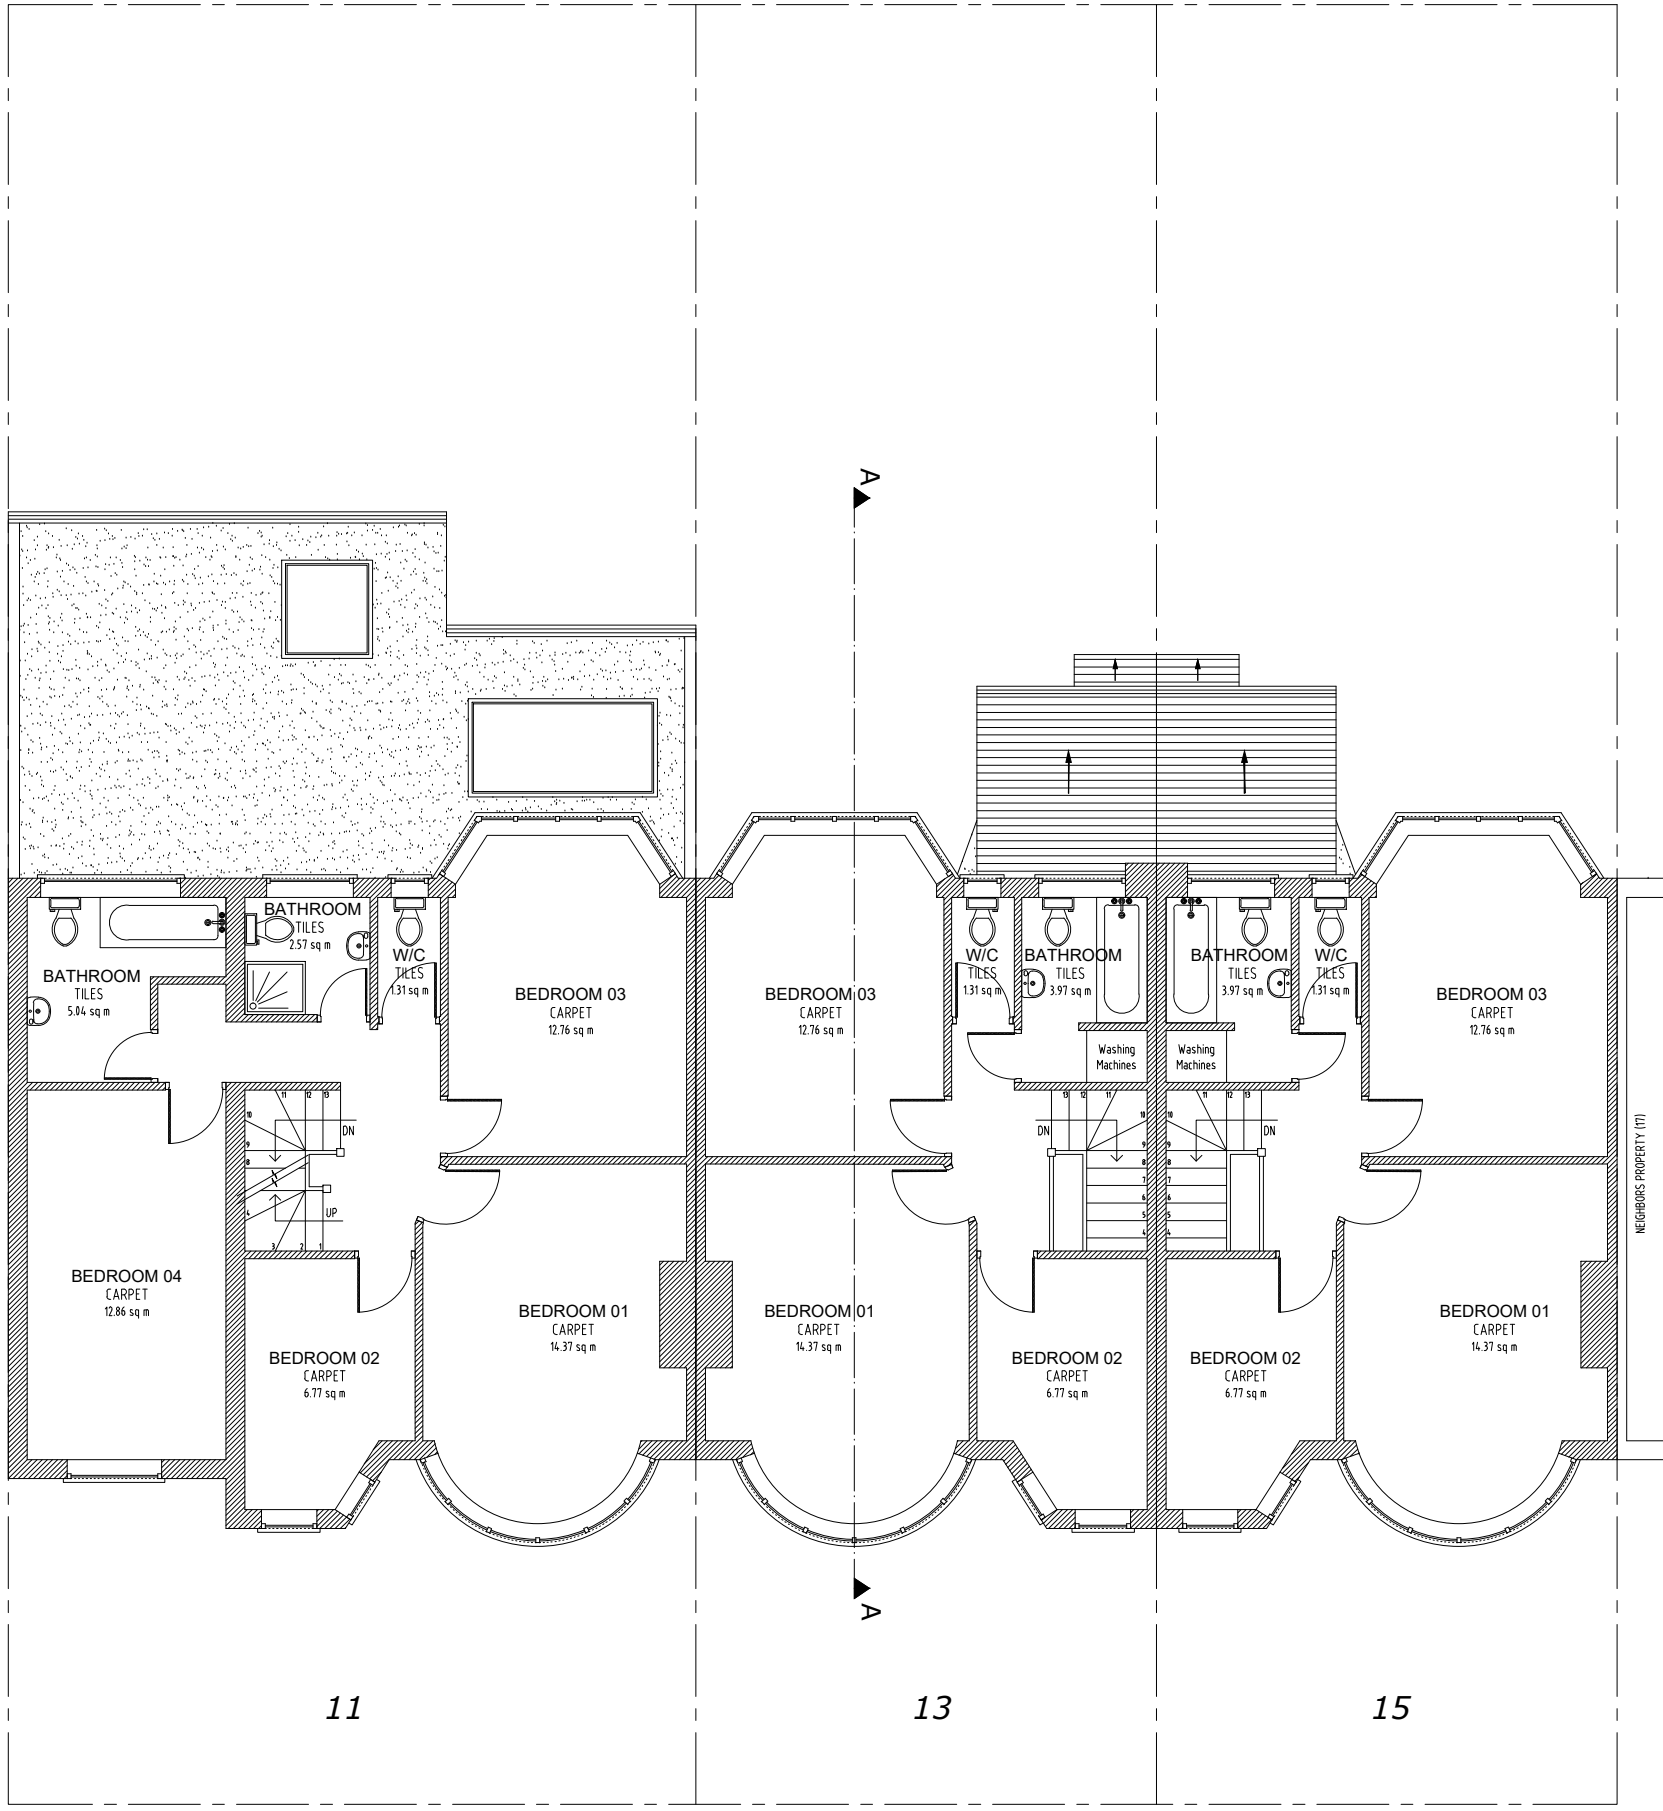


Existing First Floor
Scale 1:100

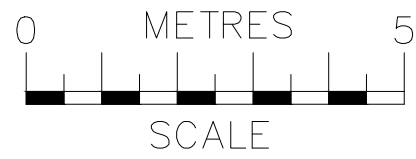


NOTES
The contractors are to check all the dimensions, levels, drain runs and general condition of the site before works commence.

All works are to be carried out in accordance with current Building Regulations, British Standards, Code of Practice and Local Authority Requirements.

Project: 11-15 Riverside Road, London N15 6DA	
Title: Existing First Floor Plan	
Date: 11.05.23	Scale: 1:100 @ A3
Dwg. No. RR.11.15.EX.102	Rev: 0

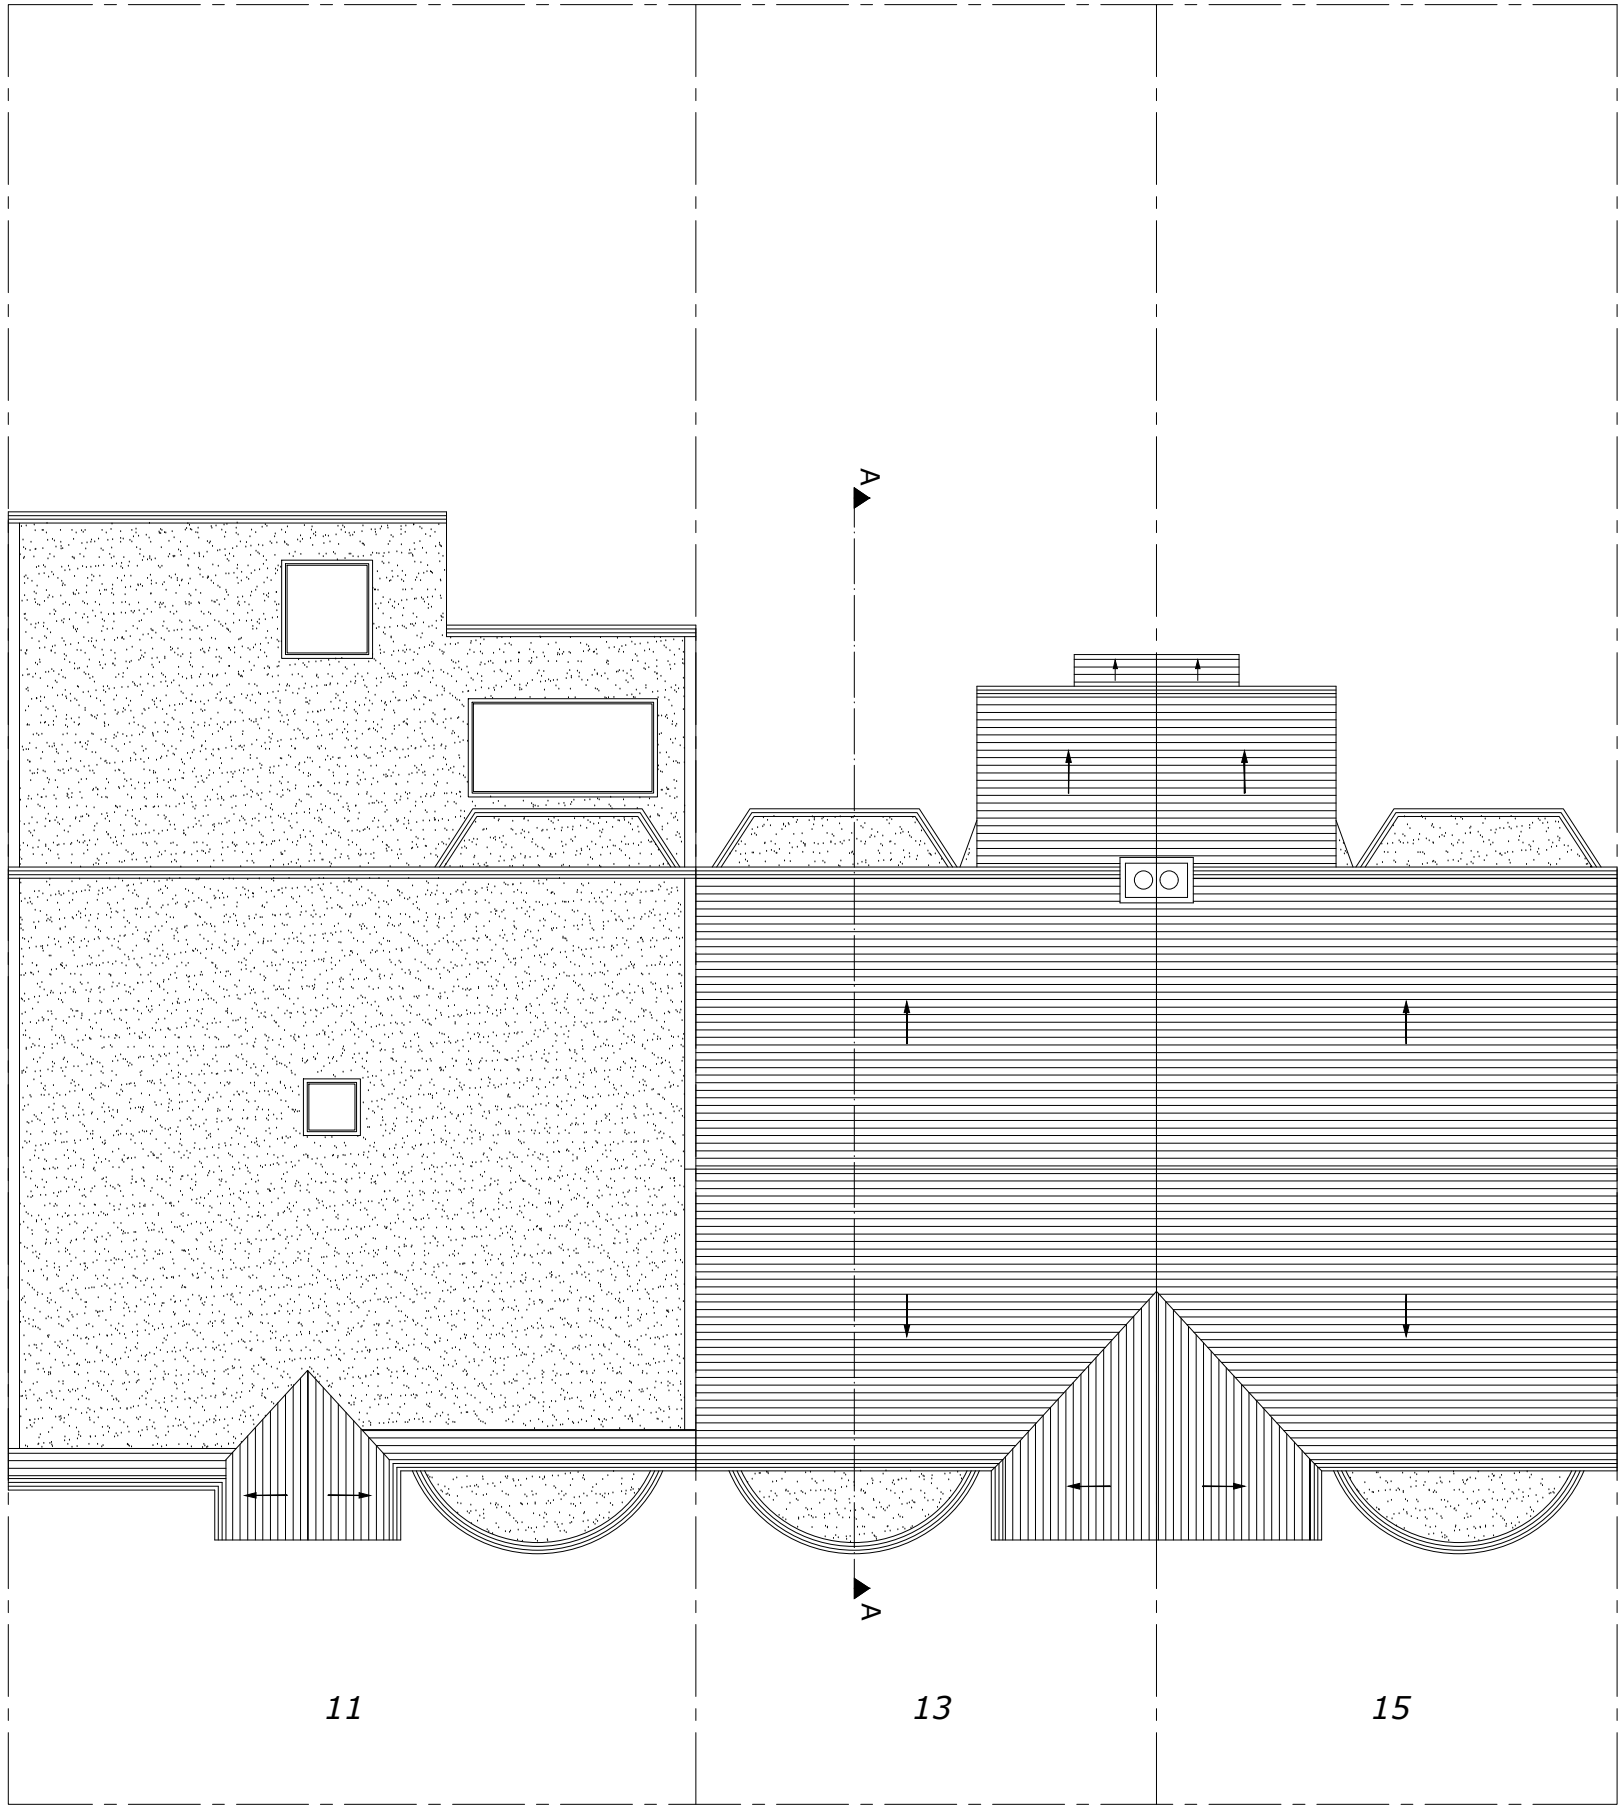

Existing Roof Plan
Scale 1:100

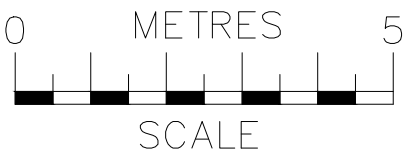



ajs
Planning
info@ajsplanning.co.uk
020 81501820

NOTES
The contractors are to check all the dimensions, levels, drain runs and general condition of the site before works commence.

All works are to be carried out in accordance with current Building Regulations, British Standards, Code of Practice and Local Authority Requirements.

Project: 11-15 Riverside Road, London N15 6DA	
Title: Existing Roof Plan	
Date: 11.05.23	Scale: 1:100 @ A3
Dwg. No. RR.11.15.EX.103	Rev: 0




11

13

15

Existing Front Elevation
Scale 1:100

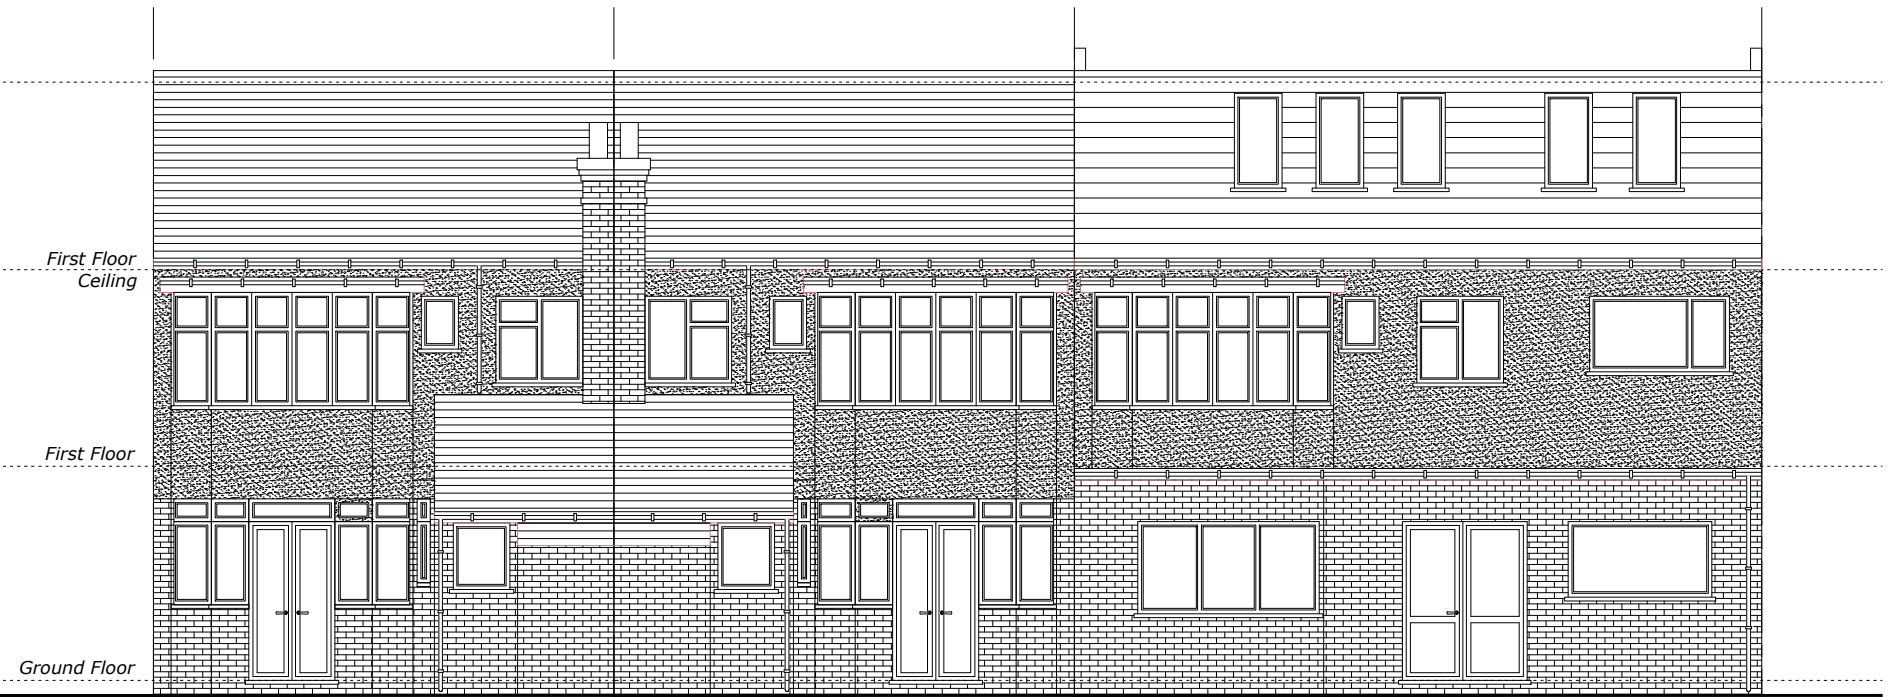


15

13

11

Existing Rear Elevation
Scale 1:100

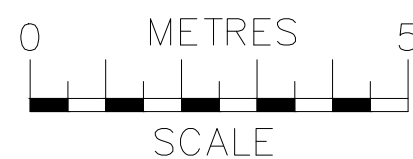


ajs
Planning
info@ajsplanning.co.uk
020 81501820


NOTES
The contractors are to check all the dimensions, levels, drain runs and general condition of the site before works commence.

All works are to be carried out in accordance with current Building Regulations, British Standards, Code of Practice and Local Authority Requirements.


Project: 11-15 Riverside Road, London N15 6DA		
Title: Existing <i>Front & Rear Elevations</i>		
Date: 11.05.23	Scale: 1:100 @ A3	
Dwg. No. RR.11.15.EX.104	Rev: 0	

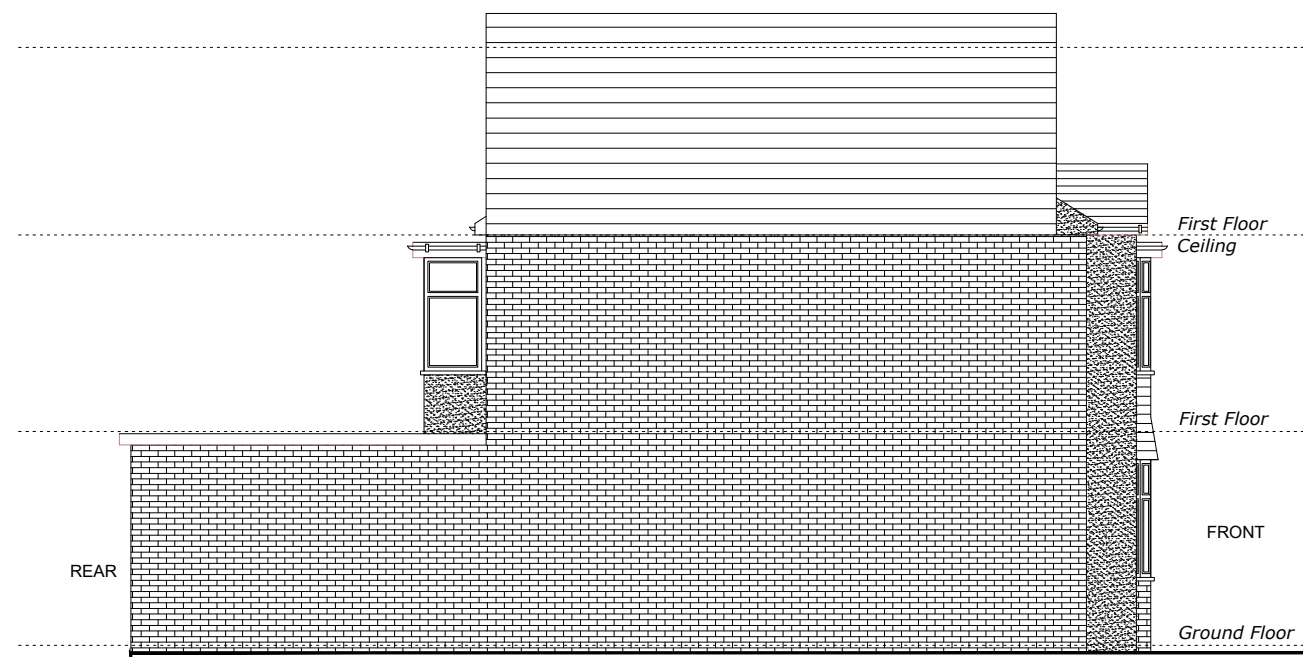


Existing Side 1 Elevation (11)
Scale 1:100

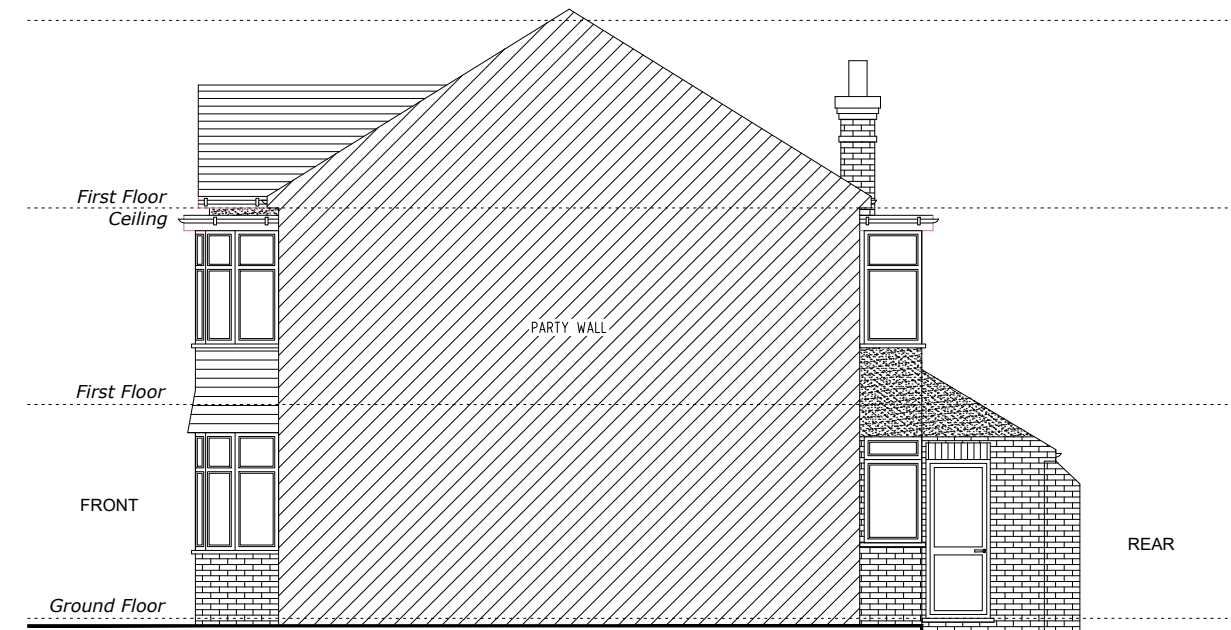

Existing Side 2 Elevation (15)
Scale 1:100

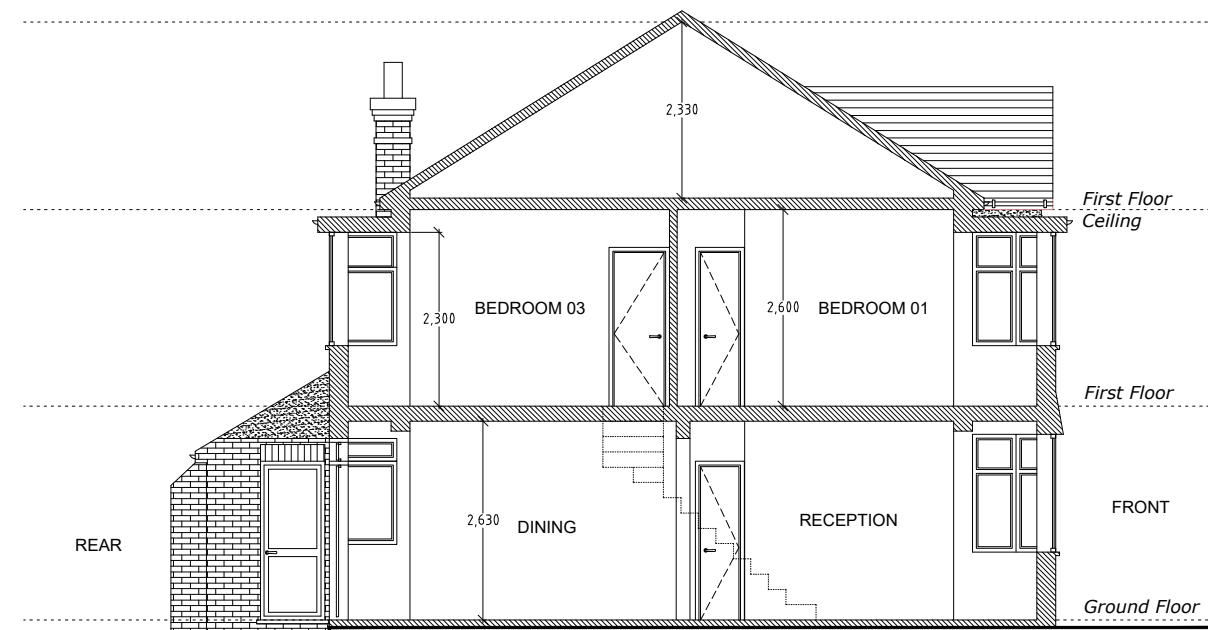

Existing Section A-A
Scale 1:100

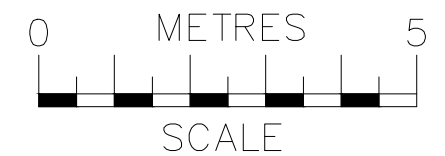

 ajs Planning info@ajsplanning.co.uk 020 81501820	NOTES The contractors are to check all the dimensions, levels, drain runs and general condition of the site before works commence. All works are to be carried out in accordance with current Building Regulations, British Standards, Code of Practice and Local Authority Requirements.	Project: 11-15 Riverside Road, London N15 6DA	
		Title: Existing Side Elevations (1 & 2) And Section A-A	
		Date: 11.05.23	Scale: 1:100 @ A3
		Dwg. No. RR.11.15.EX.105	Rev: 0