



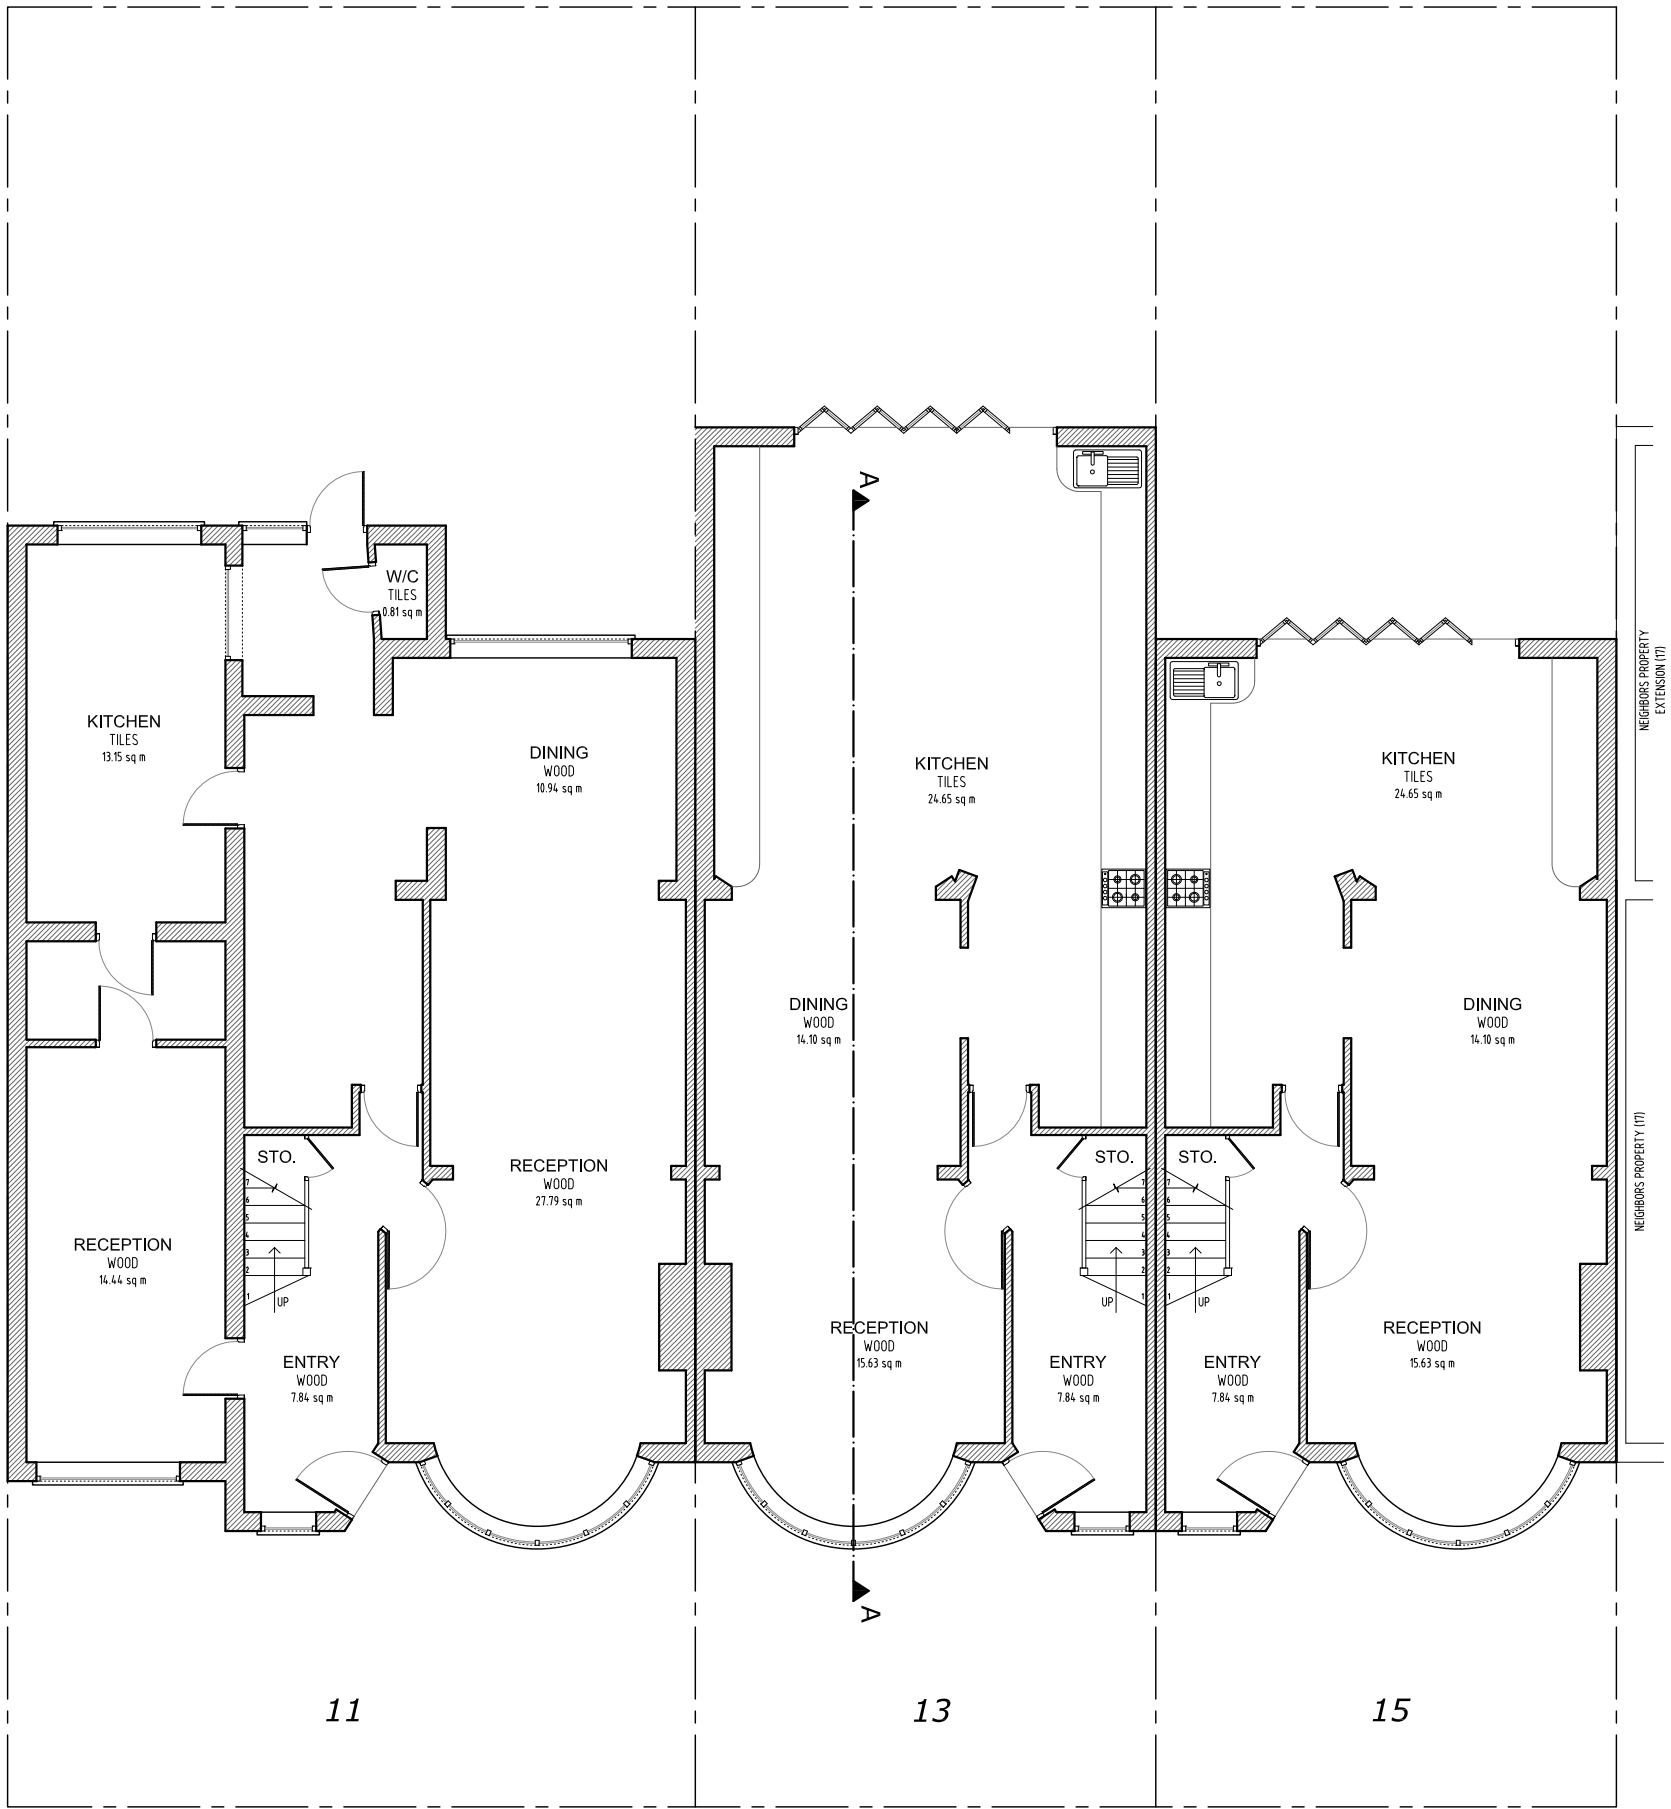


Proposed Ground Floor
Scale 1:100

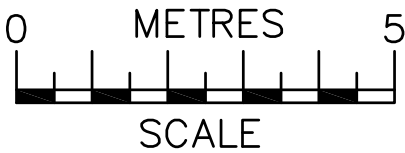


NOTES
The contractors are to check all the dimensions, levels, drain runs and general condition of the site before works commence.

All works are to be carried out in accordance with current Building Regulations, British Standards, Code of Practice and Local Authority Requirements.

Project: 11-15 Riverside Road, London N15 6DA	
Title: Proposed Ground Floor Plan	
Date: 11.05.23	Scale: 1:100 @ A3
Dwg. No. RR.11.15.PR.101	Rev: 0

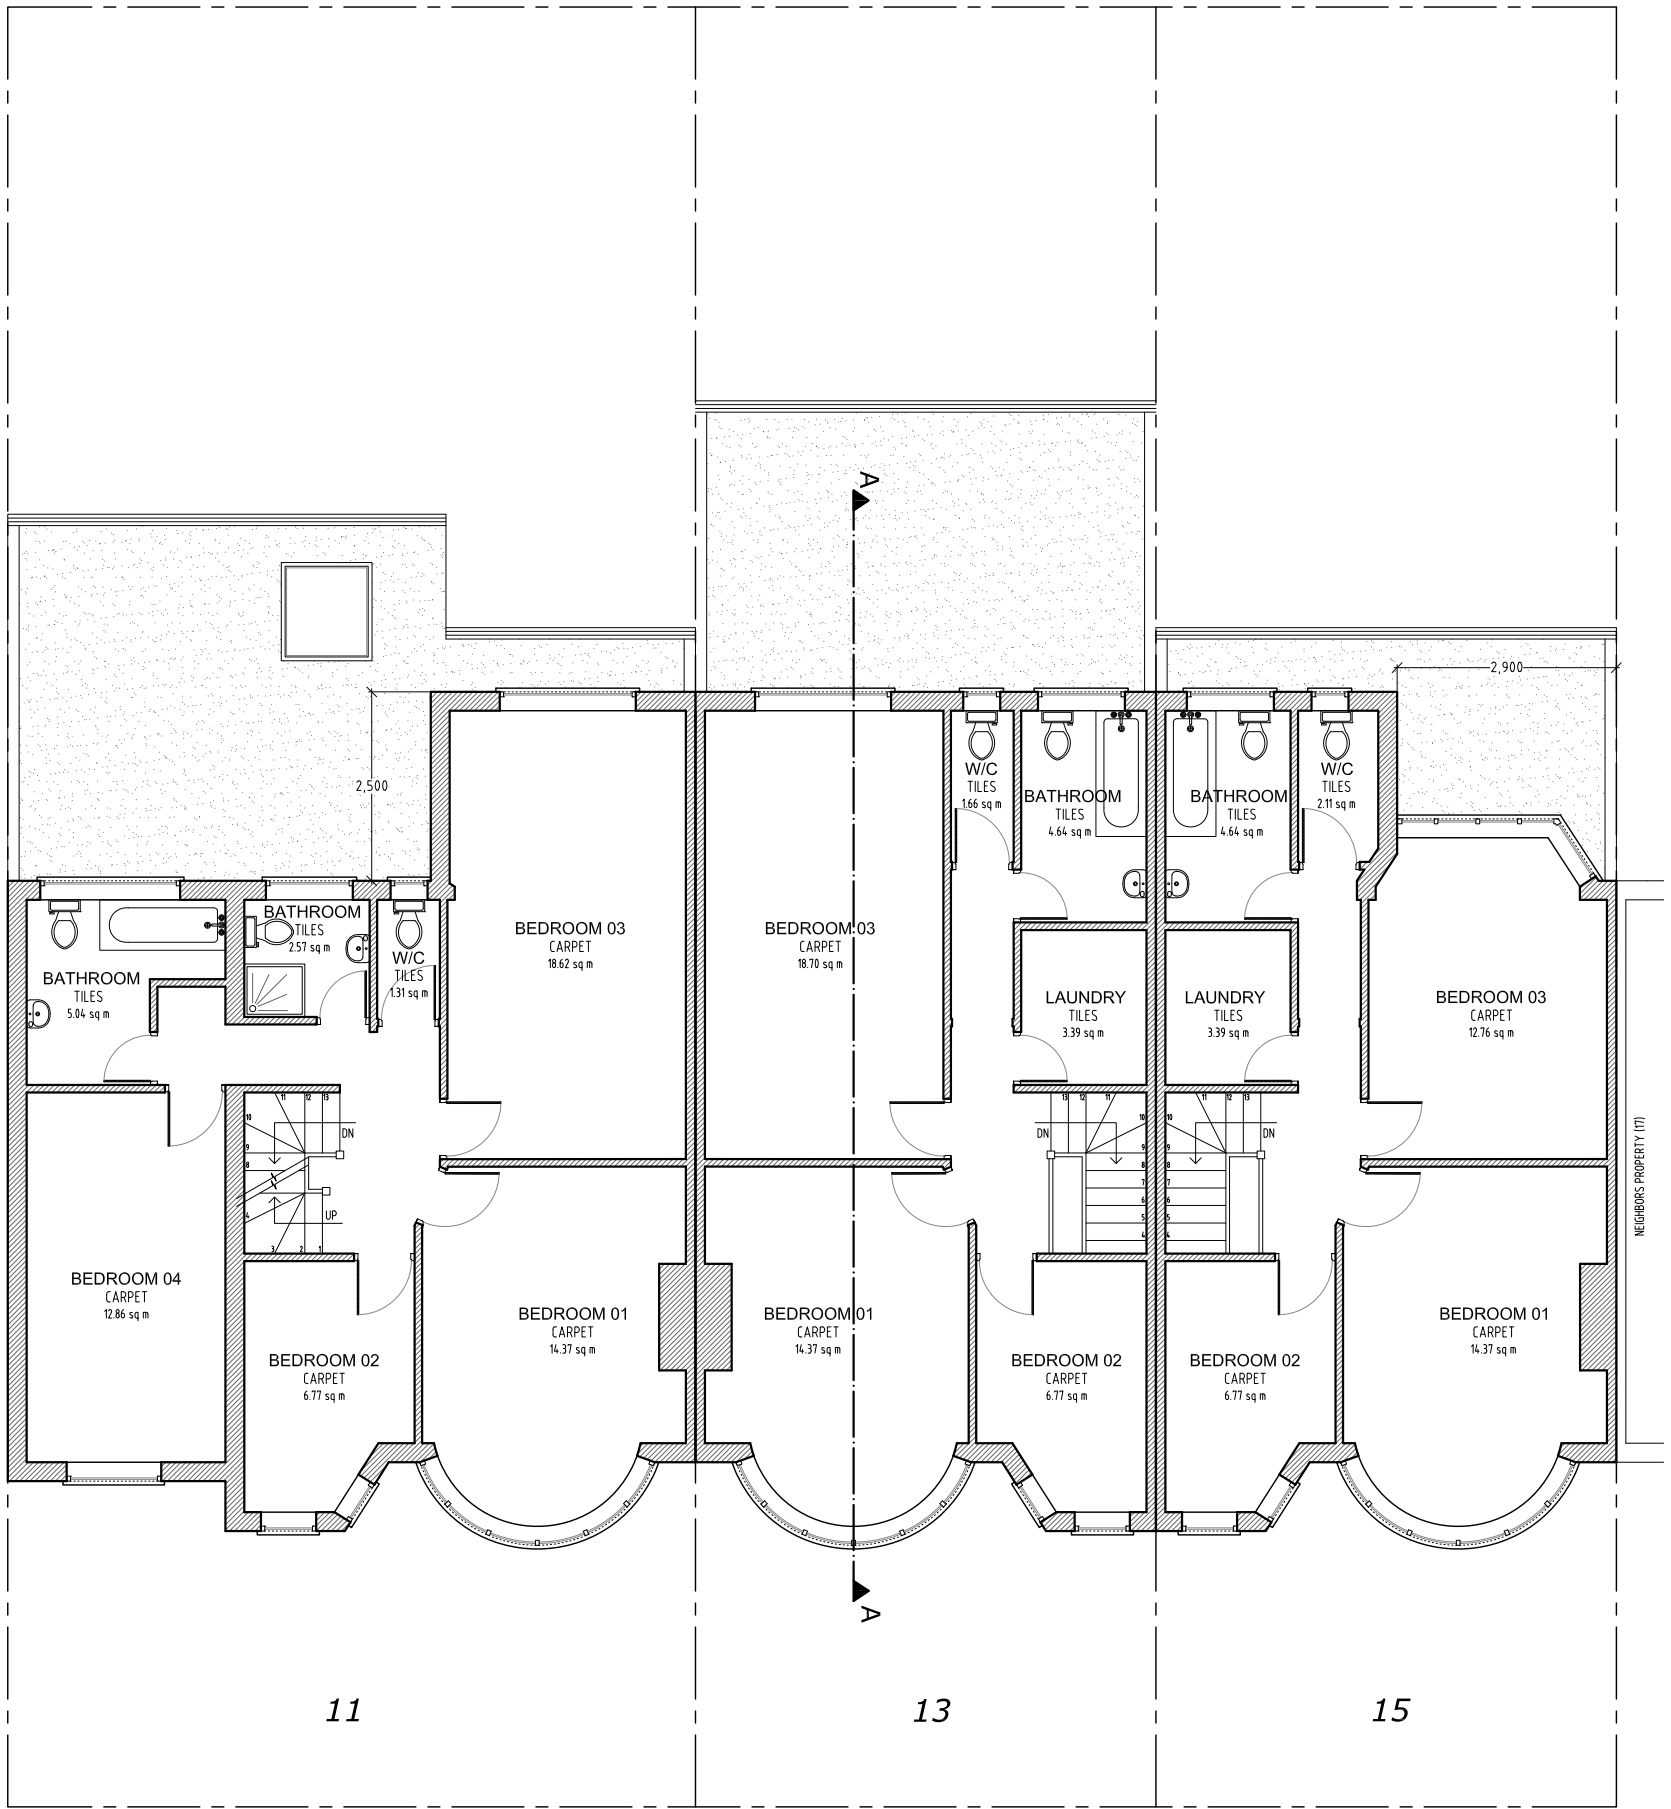


Proposed First Floor
Scale 1:100

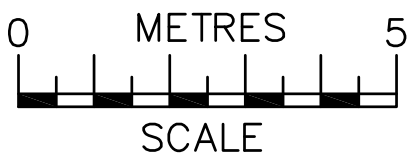


NOTES
The contractors are to check all the dimensions, levels, drain runs and general condition of the site before works commence.

All works are to be carried out in accordance with current Building Regulations, British Standards, Code of Practice and Local Authority Requirements.


Project: 11-15 Riverside Road, London N15 6DA		
Title: Proposed First Floor Plan		
Date: 11.05.23	Scale: 1:100 @ A3	
Dwg. No. RR.11.15.PR.102		Rev: 0

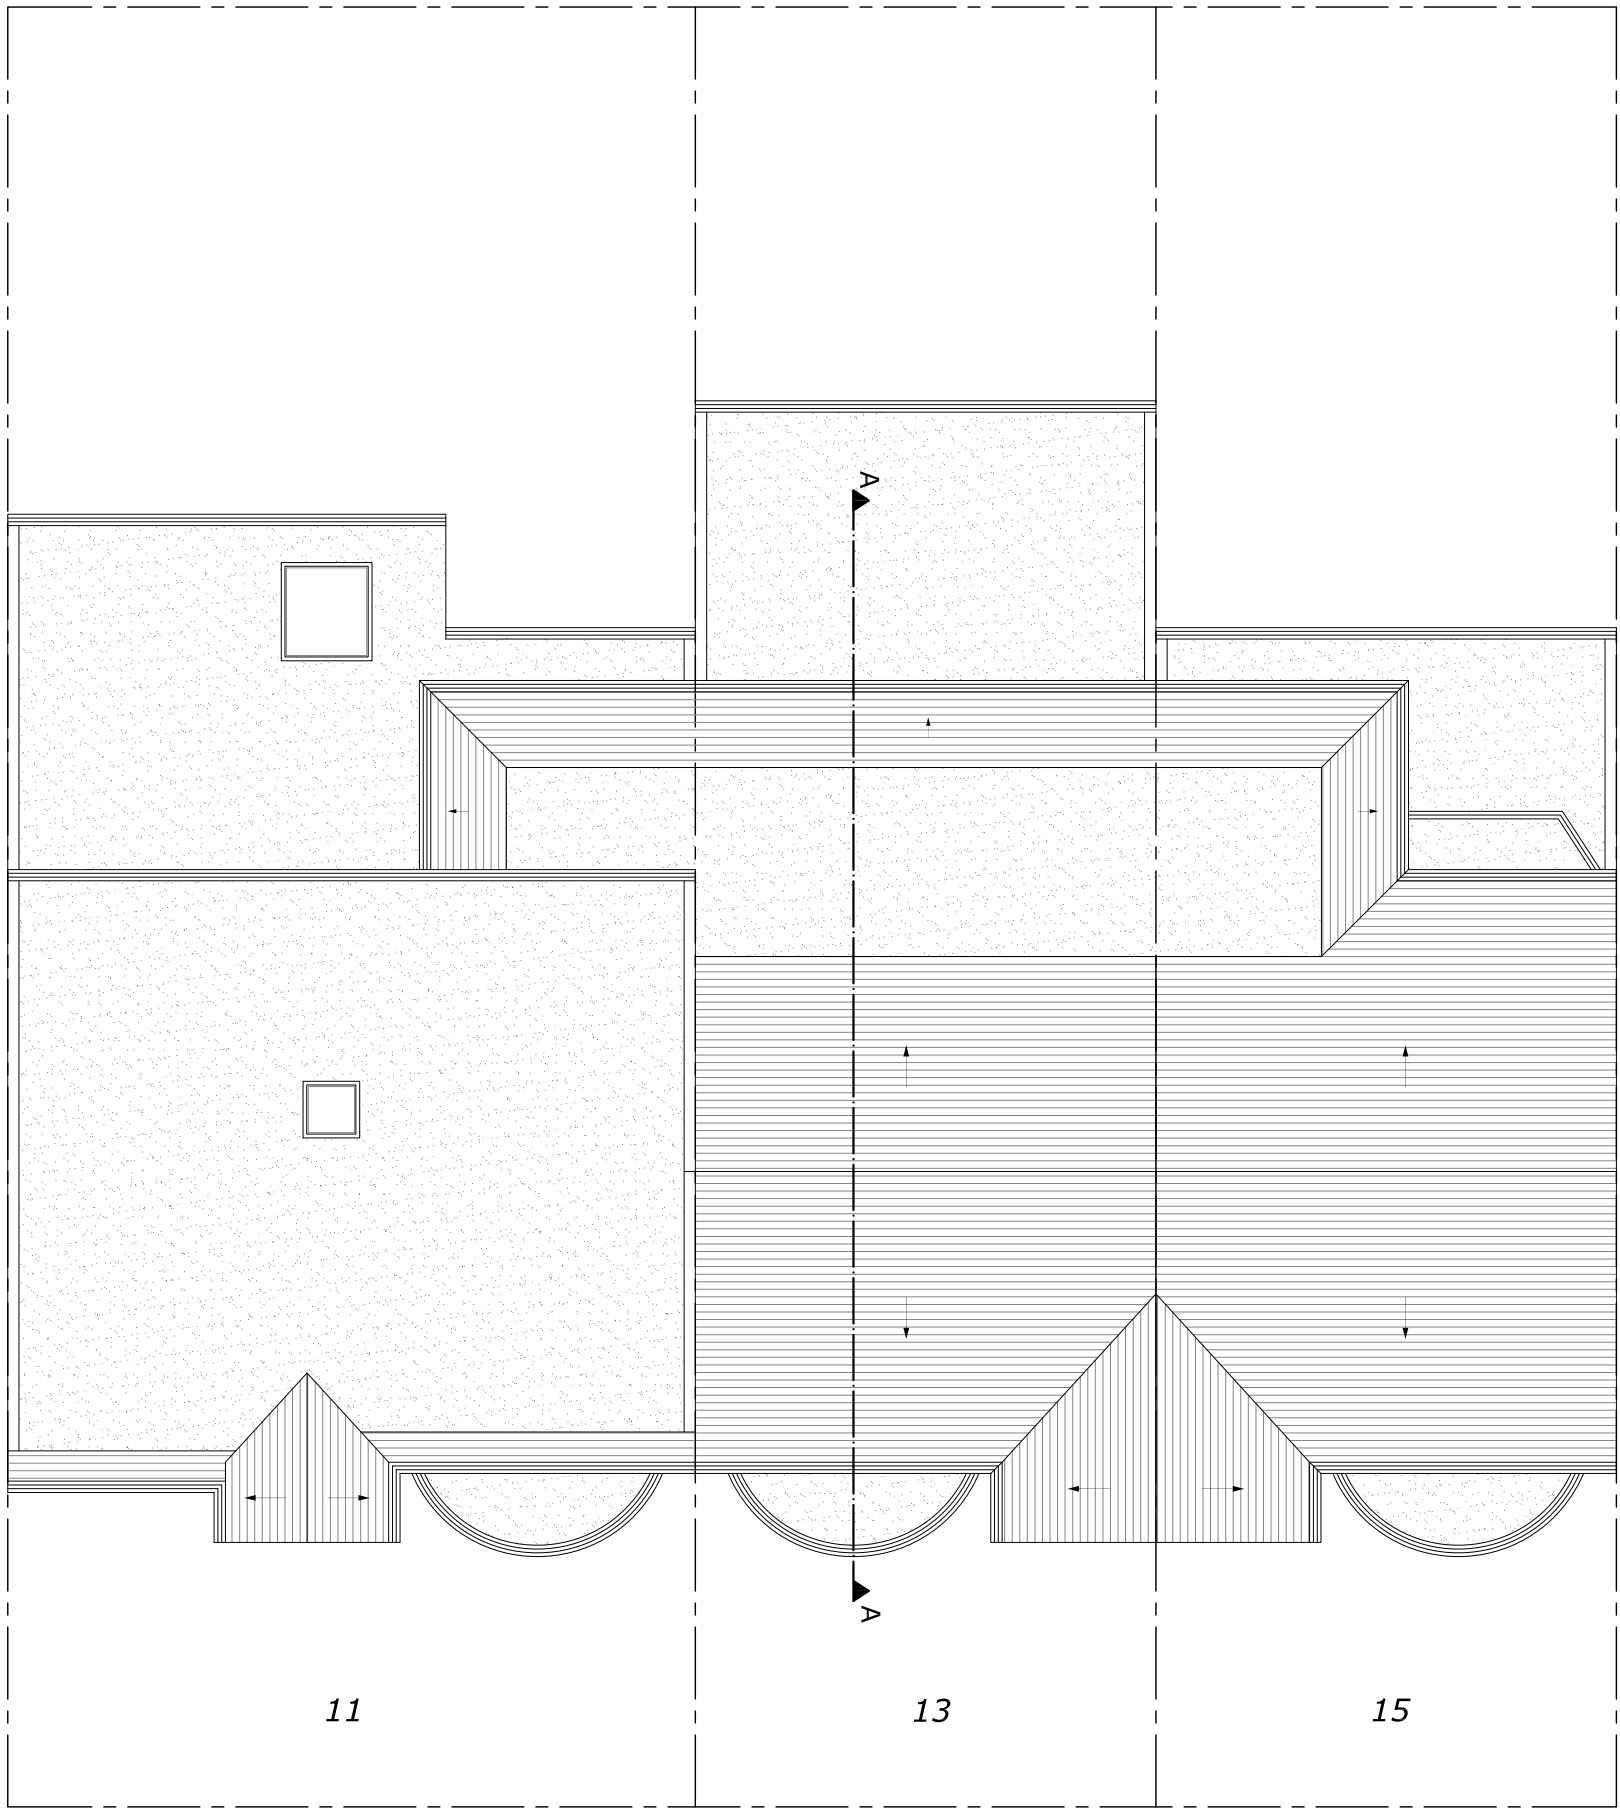


Proposed Roof Plan
Scale 1:100

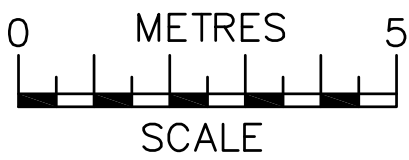

 info@qjsplanning.co.uk 020 81501820	NOTES The contractors are to check all the dimensions, levels, drain runs and general condition of the site before works commence.		Project: 11-15 Riverside Road, London N15 6DA	
	All works are to be carried out in accordance with current Building Regulations, British Standards, Code of Practice and Local Authority Requirements.		Title: Proposed Roof Plan	
	Date: 11.05.23		Scale: 1:100 @ A3	
	Dwg. No. RR.11.15.PR.103		Rev: 0	

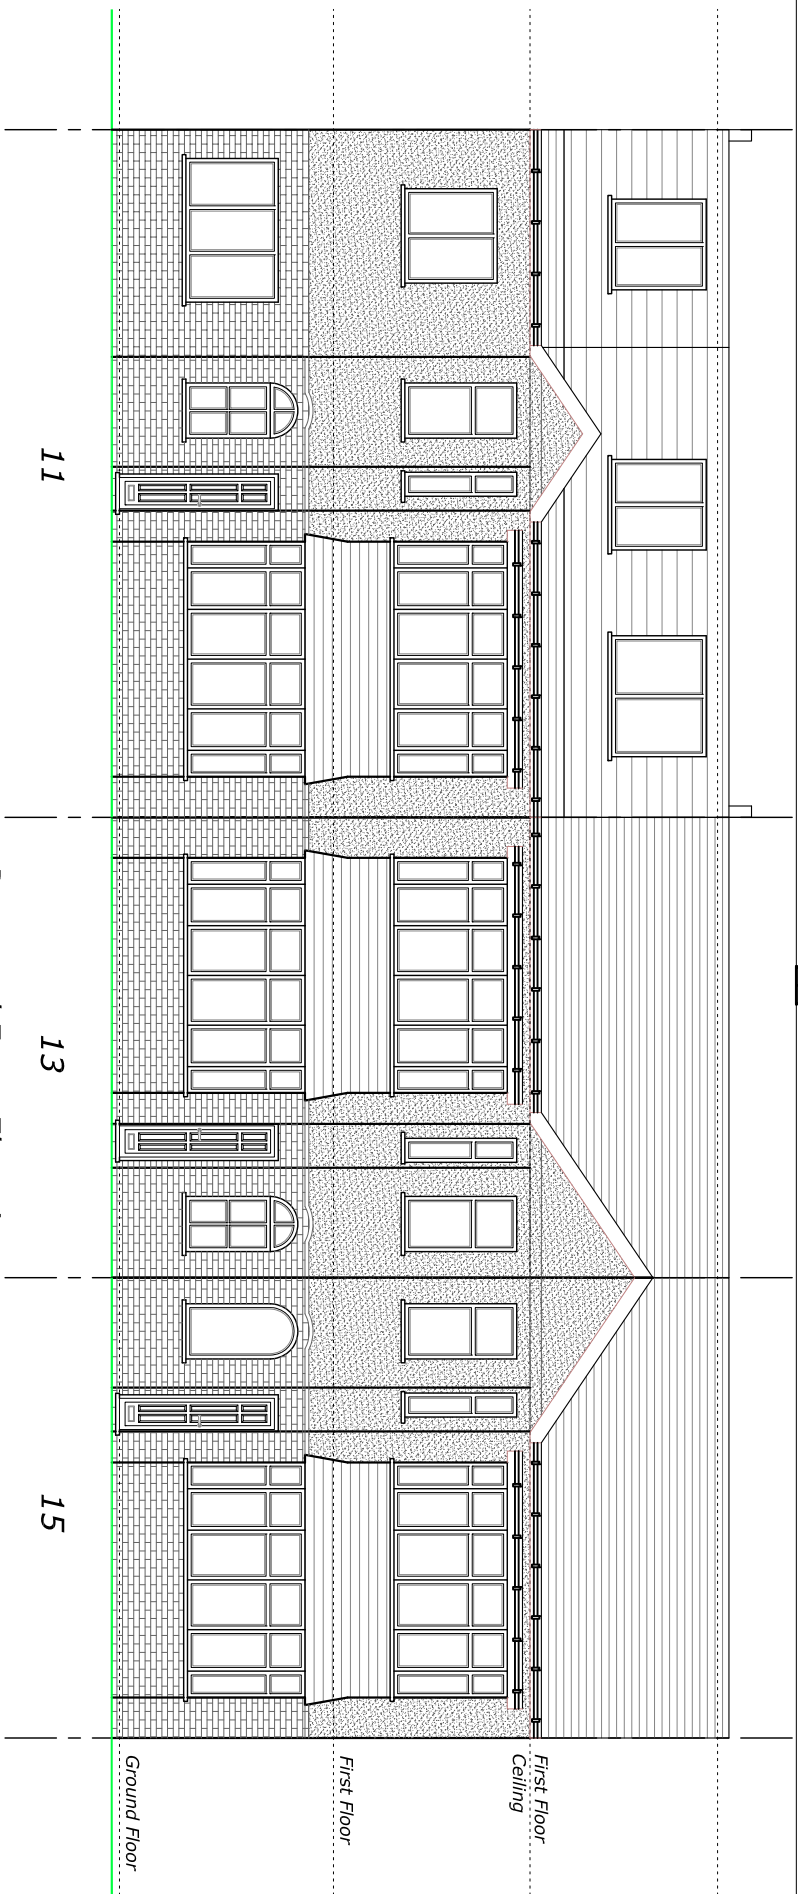

Proposed Front Elevation
Scale 1:100 (No Change)

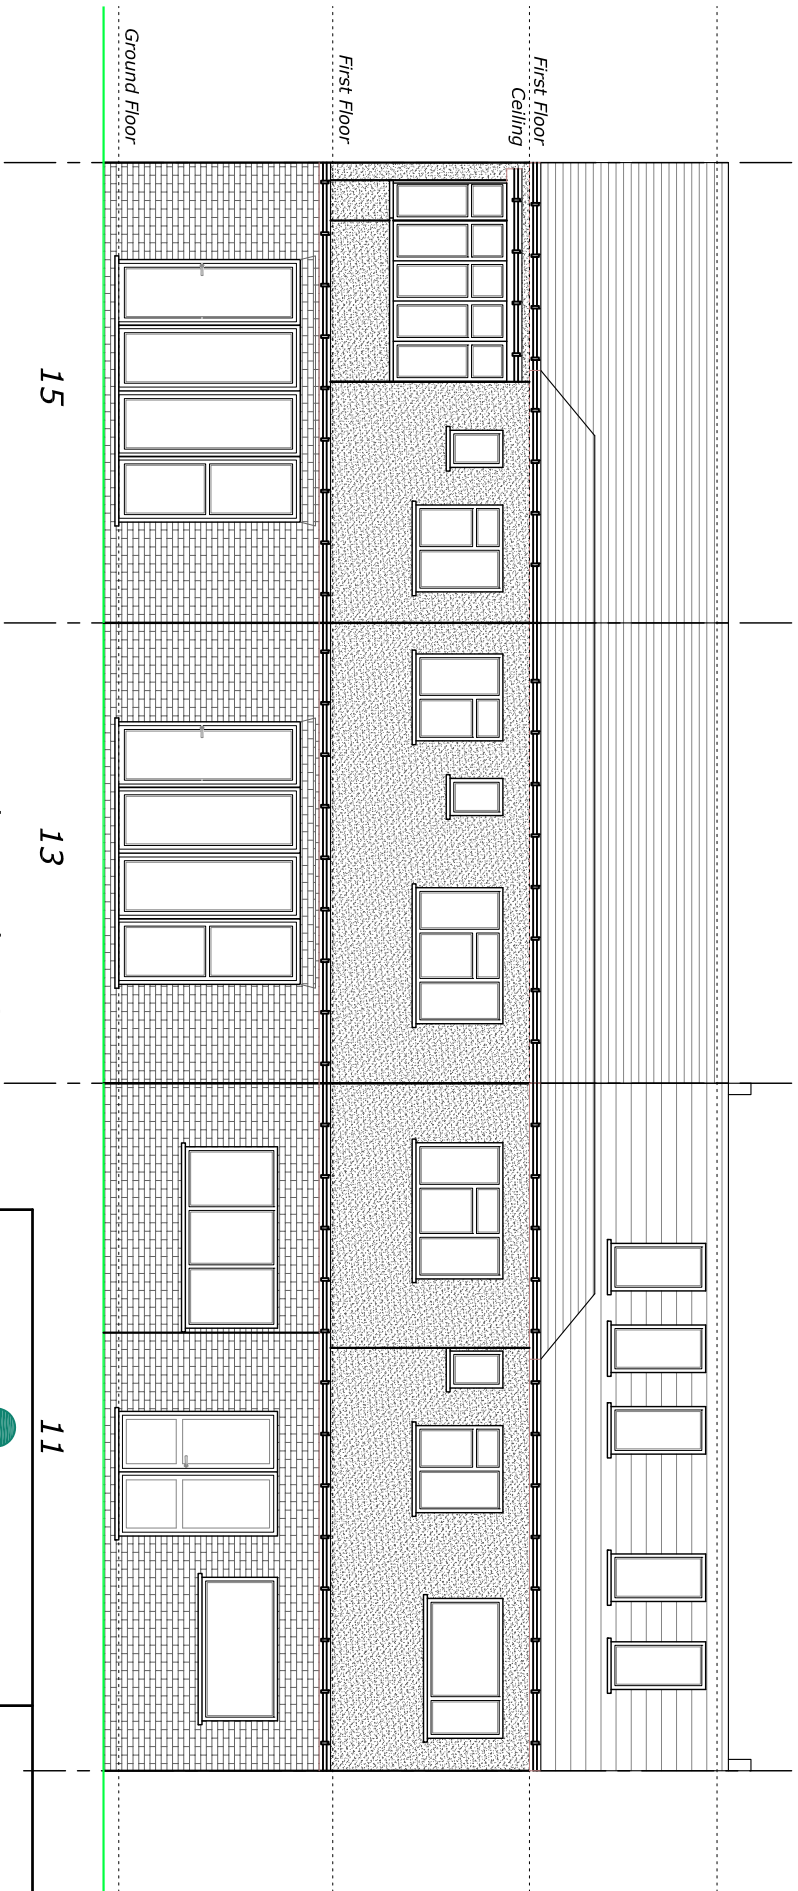

Proposed Rear Elevation
Scale 1:100



Project: 11-15 Riverside Road, London N15 6DA		
Title: Proposed <i>Front & Rear Elevations</i>		
Date: 11.05.23	Scale: 1:100 @ A3	Rev: 0
Dwg. No. RR.11.15.PR.104		


NOTES

The contractors are to check all the dimensions, levels, drain runs and general condition of the site before works commence.

All works are to be carried out in accordance with current Building Regulations, British Standards, Code of Practice and Local Authority Requirements.

qis
Planning

info@qisplanning.co.uk
020 81501820

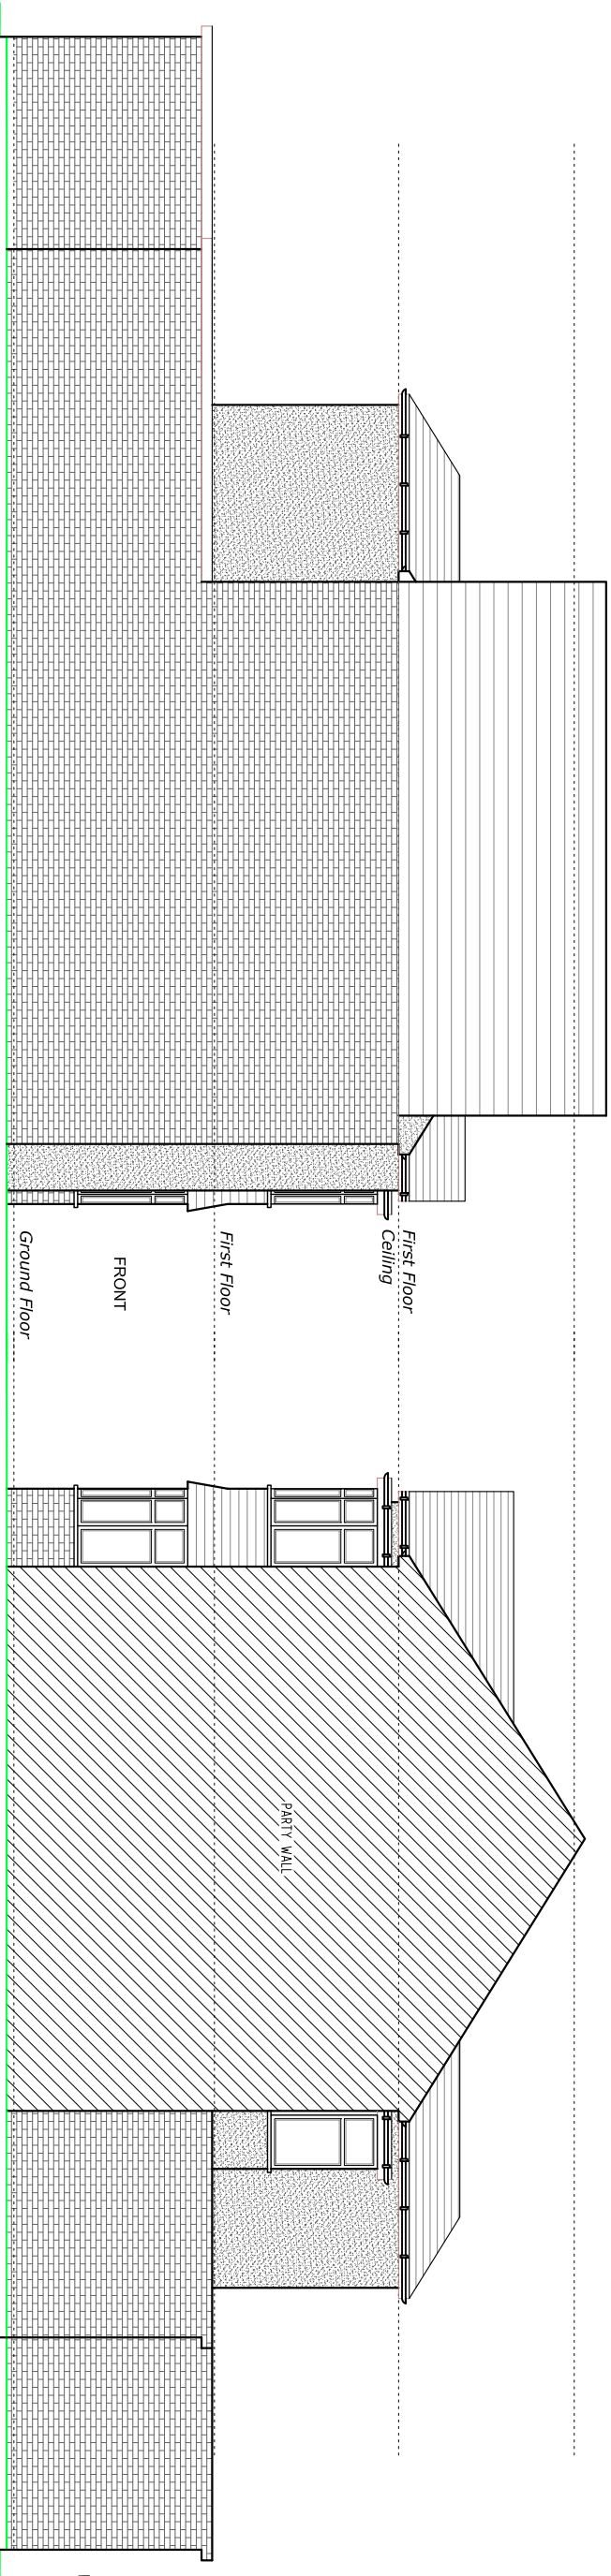


Proposed Side 1 Elevation (11)

Scale 1:100

Proposed Side 2 Elevation (15)

Scale 1:100

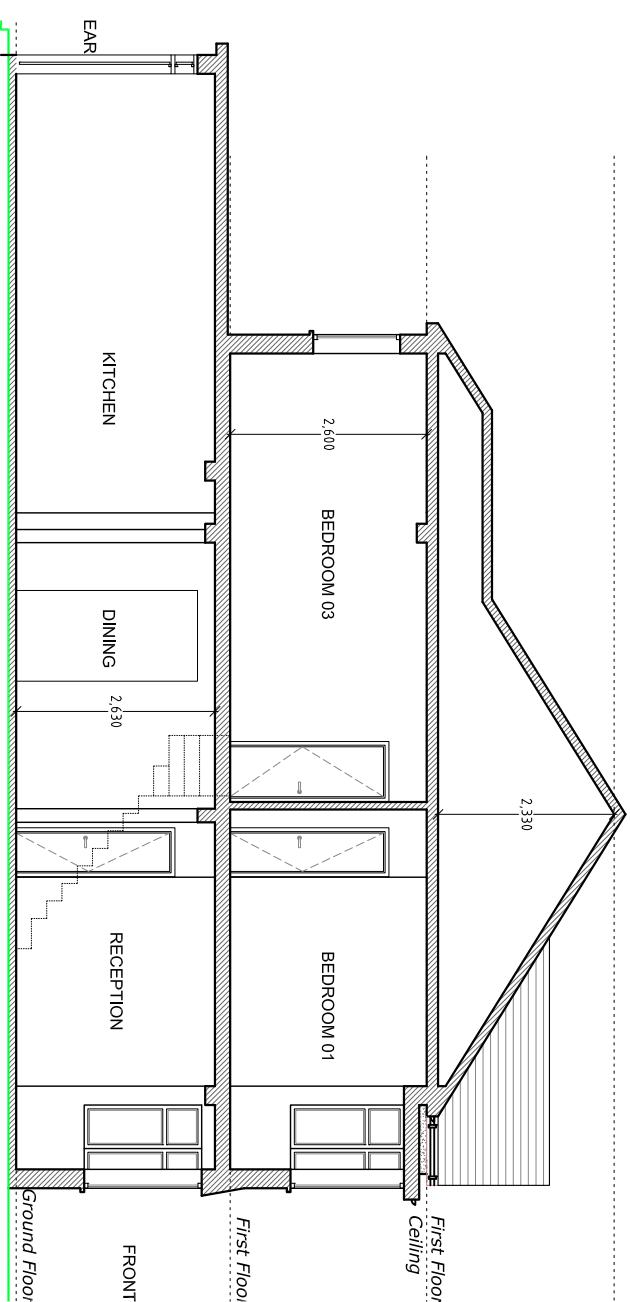

Proposed Section A-A

Scale 1:100



Project:

11-15 Riverside Road,
London N15 6DA

Title: Proposed
Side Elevations (1 & 2)
And Section A-A

Date: 11.05.23

Scale: 1:100 @ A3

Dwg. No. RR.11.15.PR.105

Rev: 0

qis

Planning

info@qisplanning.co.uk
020 81501820

NOTES

The contractors are to check all the dimensions, levels, drain runs and general condition of the site before works commence.

All works are to be carried out in accordance with current Building Regulations, British Standards, Code of Practice and Local Authority Requirements.