




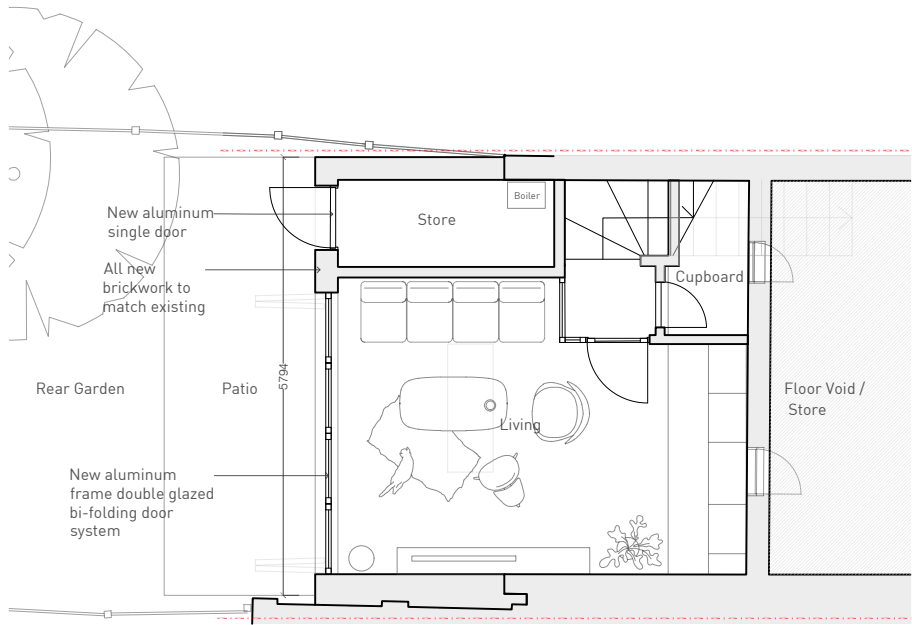


Lower Ground Floor

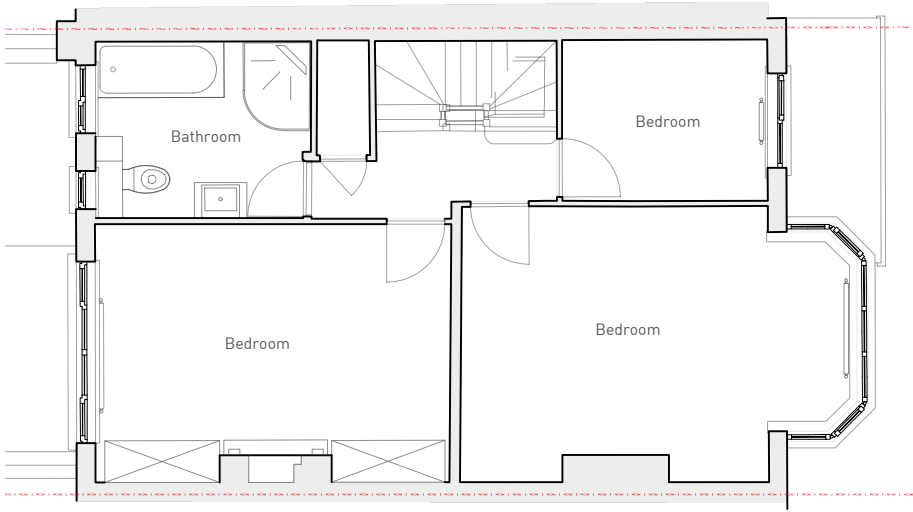

First Floor (No changes proposed)

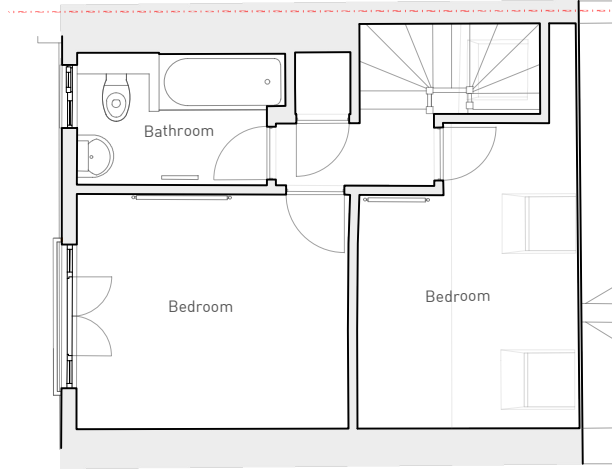

Second Floor (No changes proposed)

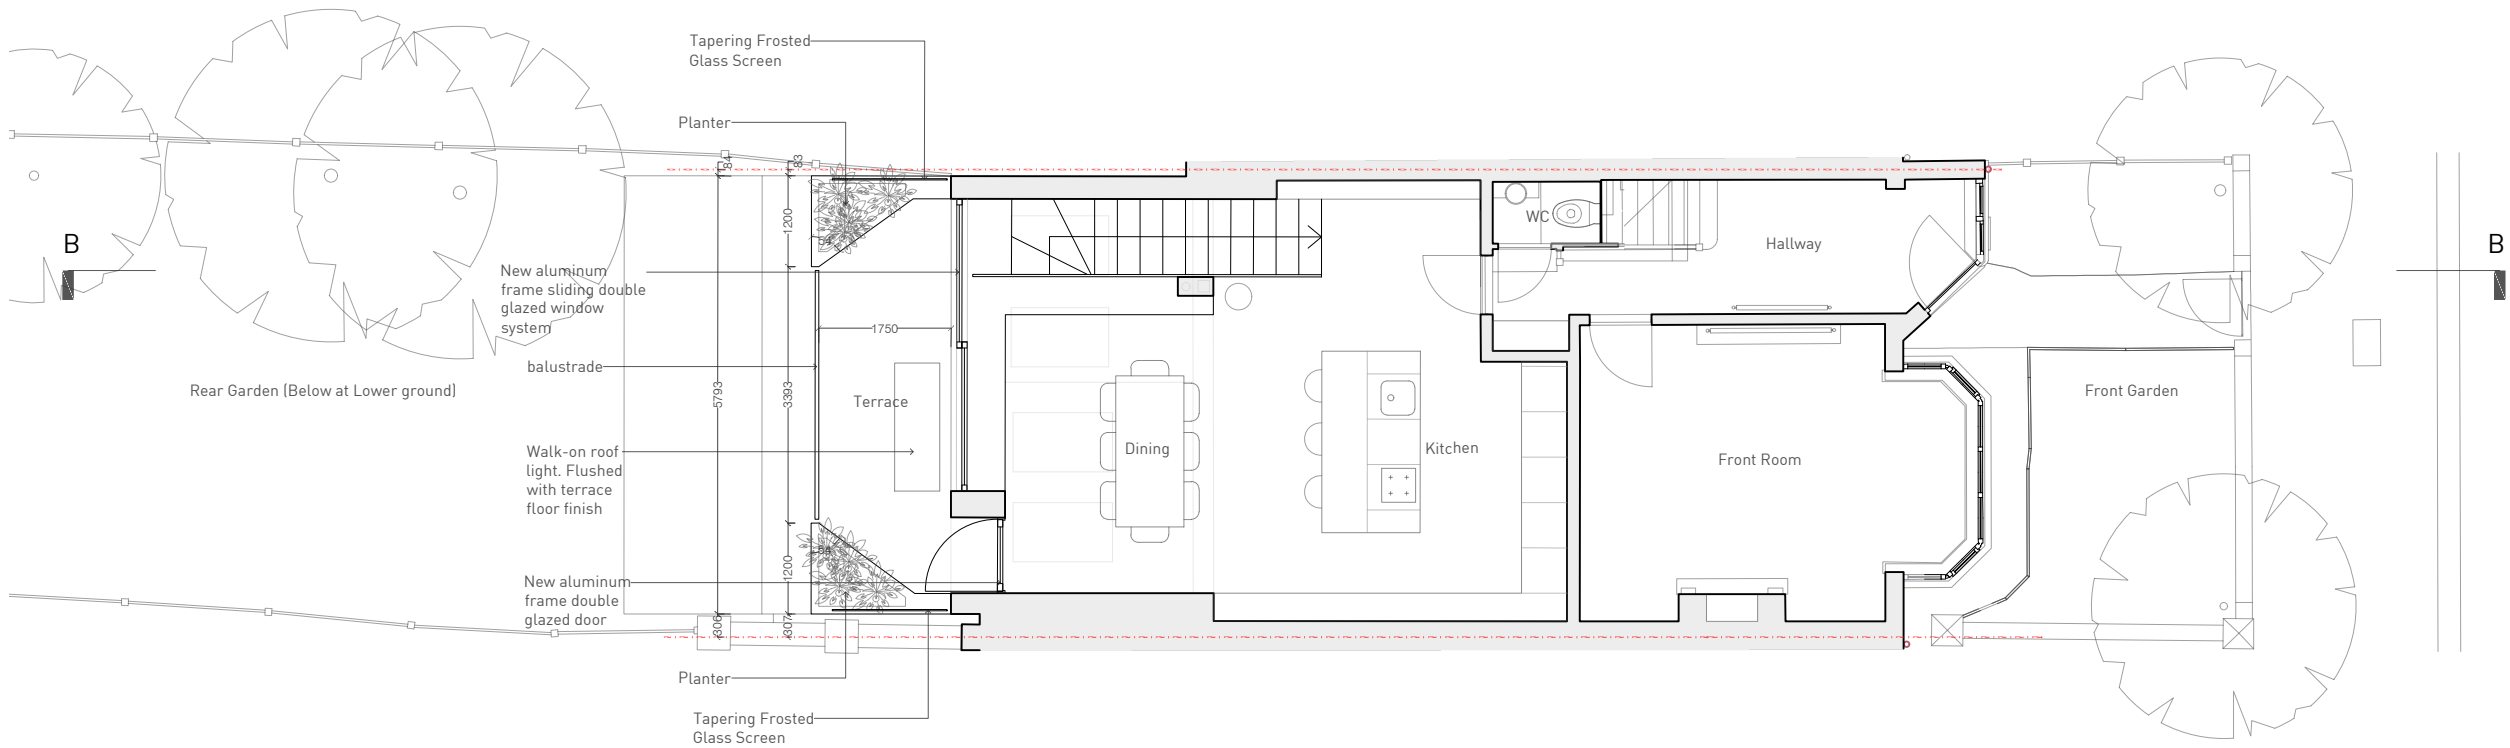

Ground Floor Plan

ARCHITECTS


Daniel Koo Architects
15 Primezone Mews
London N8 9JP
T: +44 (0)7401 425 377

NOTES

Check all relevant dimensions, lines and levels on site before proceeding with the work. Take site dimensions for fabrication of joinery and other fittings. Prefer larger scale drawings. Refer all discrepancies to the Architect for decision before putting work in hand. Copyright of this drawing and in all work executed from it remains the property of Daniel Koo Architects Limited.

REVISION

REV	DATE	DESCRIPTION	BY
01	28/03/2023	Added timber screen to side walls at terrace level for privacy	DK
02	26/04/2023	Omitted timber screen. Added deep tapered planters on terrace and terrace depth reduction	DK
03	29/05/2023	Added Tapering Frosted Glass side screen	DK

 

PROJECT

No. Name
011 247 Alexandra Park Rd

DRAWING STATUS

PLANNING

DRAWING TITLE

PROPOSE FLOOR PLANS

DRAWING NUMBER DATE
011_01-100 21/10/2022