

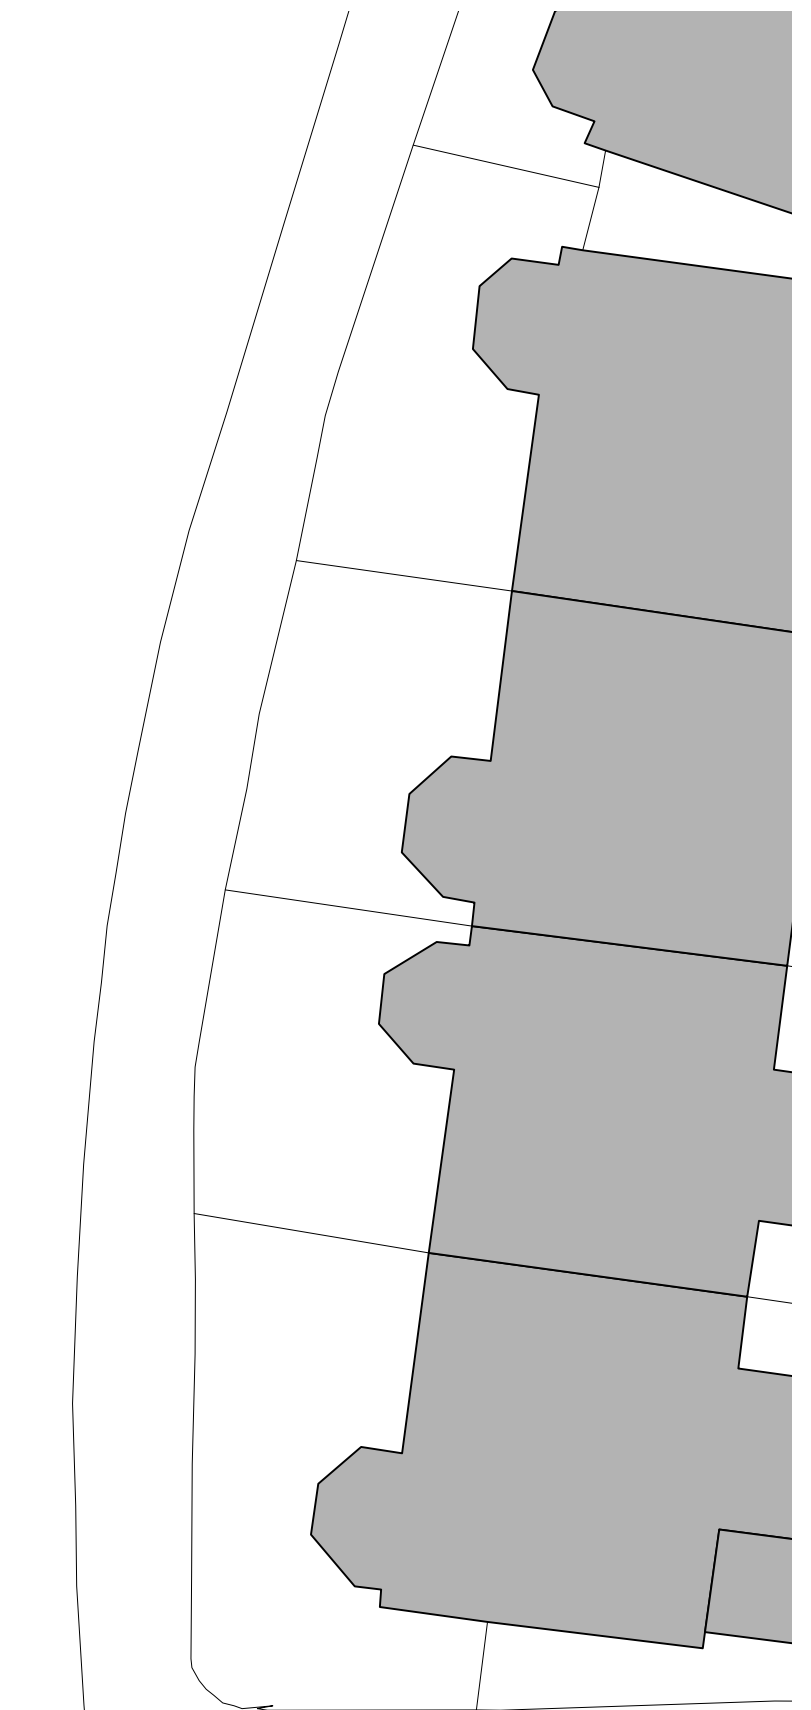


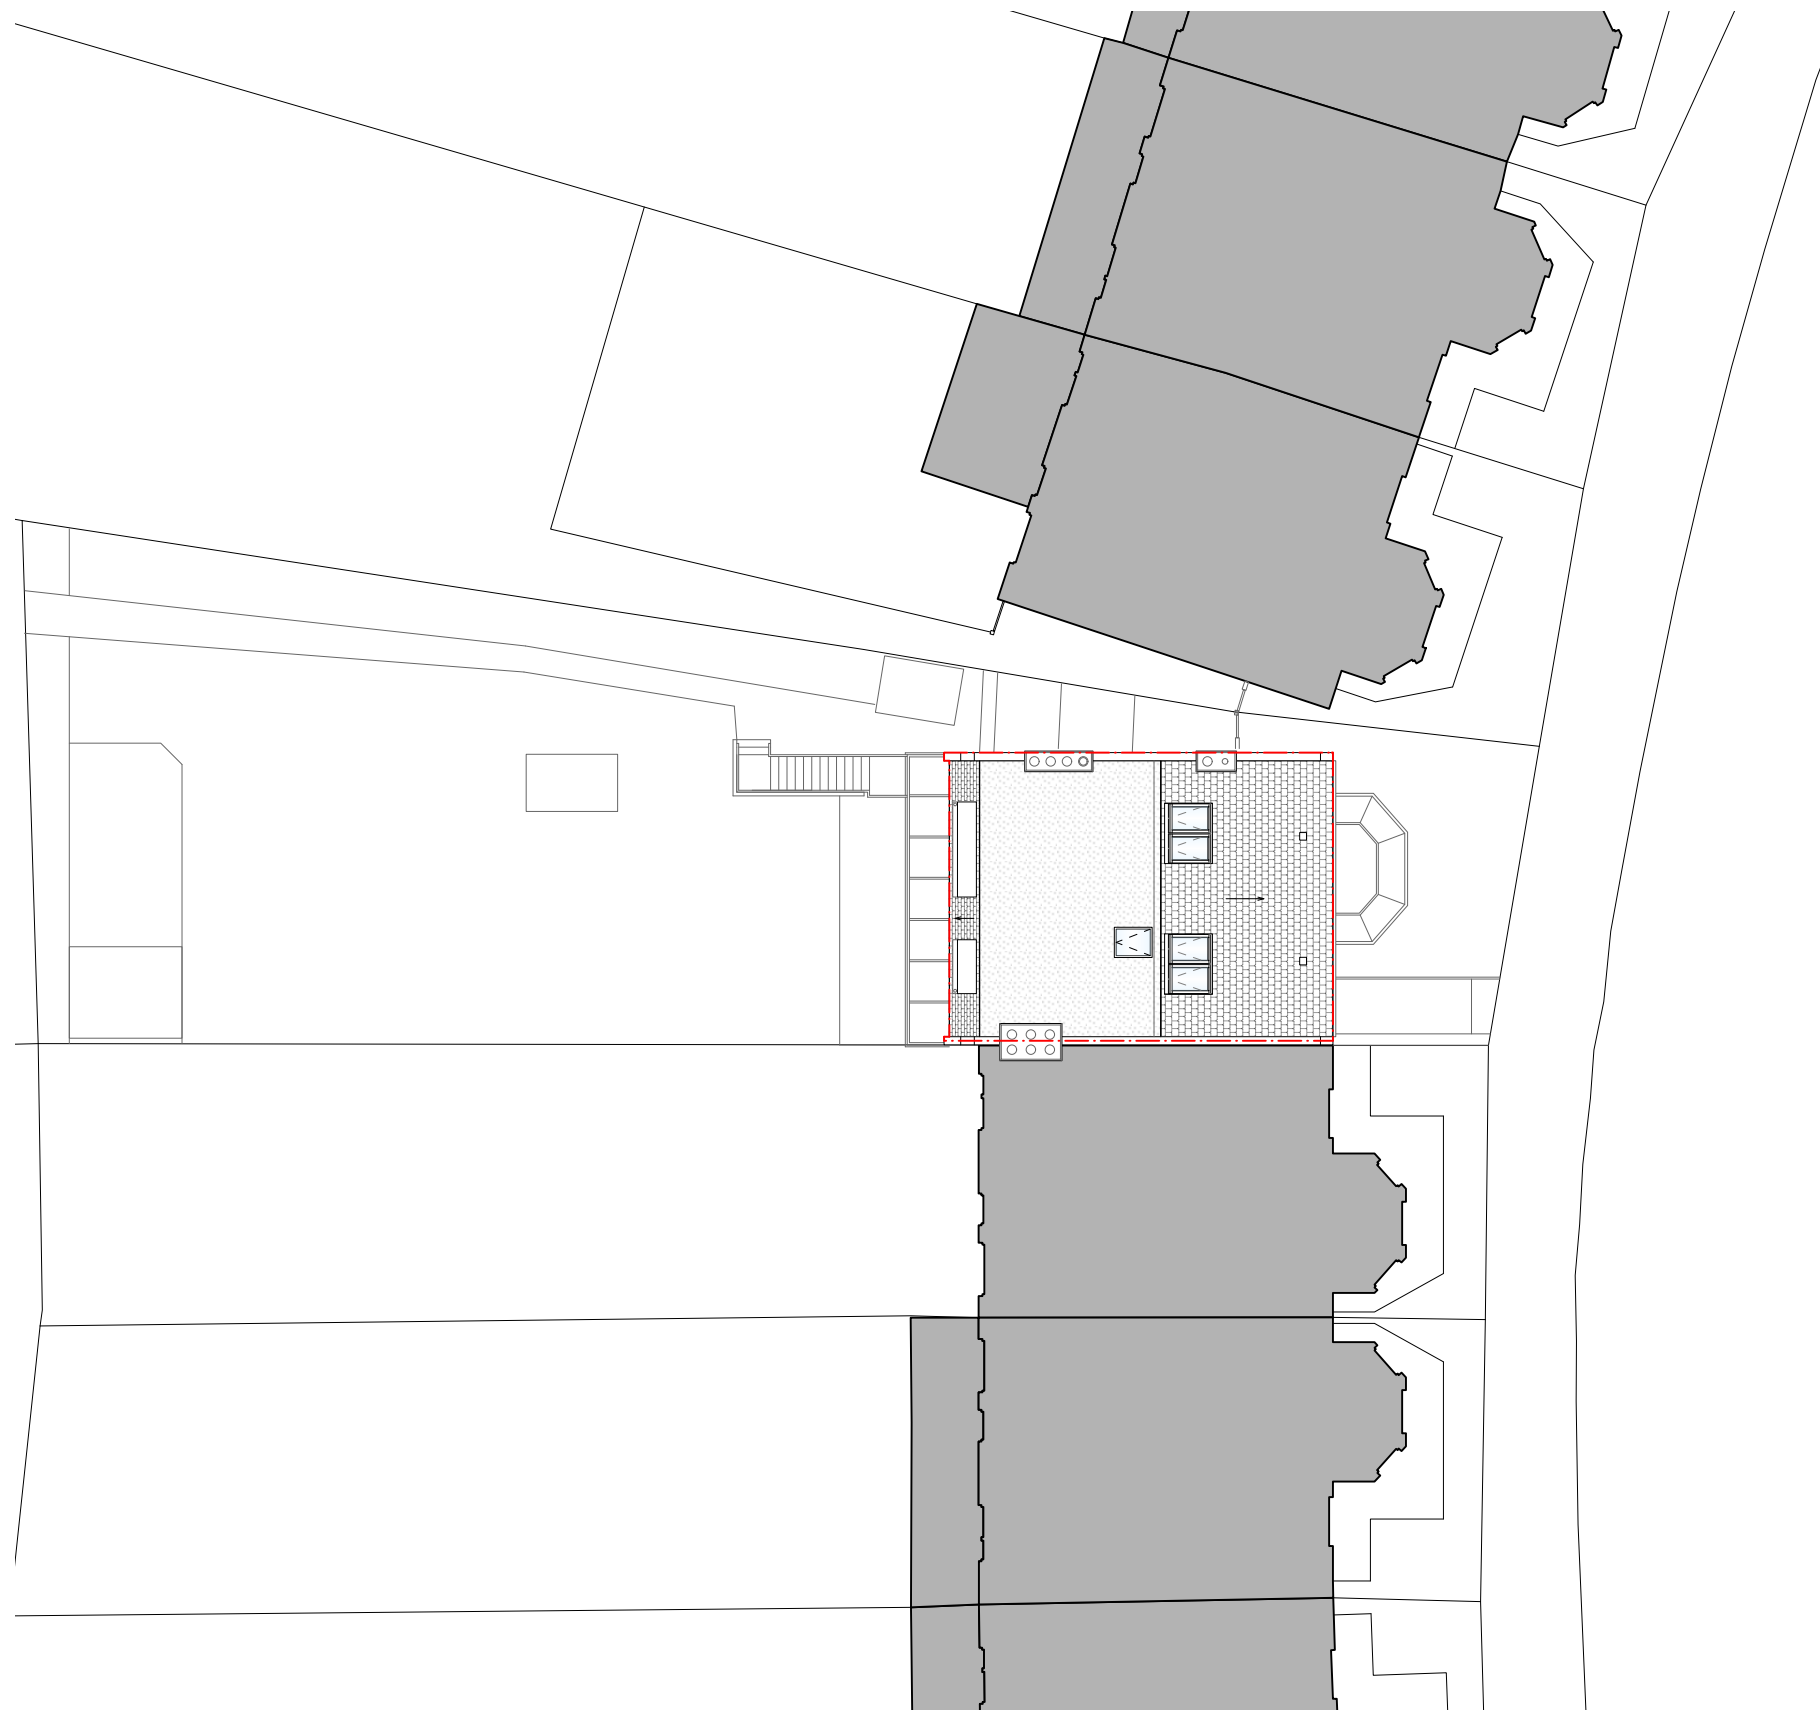

1 Site Plan with Proposal
Scale: 1:200

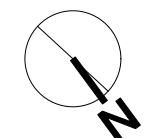

NOTES		
Date	No.	Revision Notes
Project Title STAPLETON HALL ROAD Top Floor Flat 164 Stapleton Hall Road N4 4QJ Sheet Title Site Plan with Proposal Sheet Scale 1:200 @ A3 Sheet No. Project ID, Date, Volume, Level, Number 23SHR-XX - 14-XX-02 Suitability Color, Shading S0 INITIAL STATUS		