


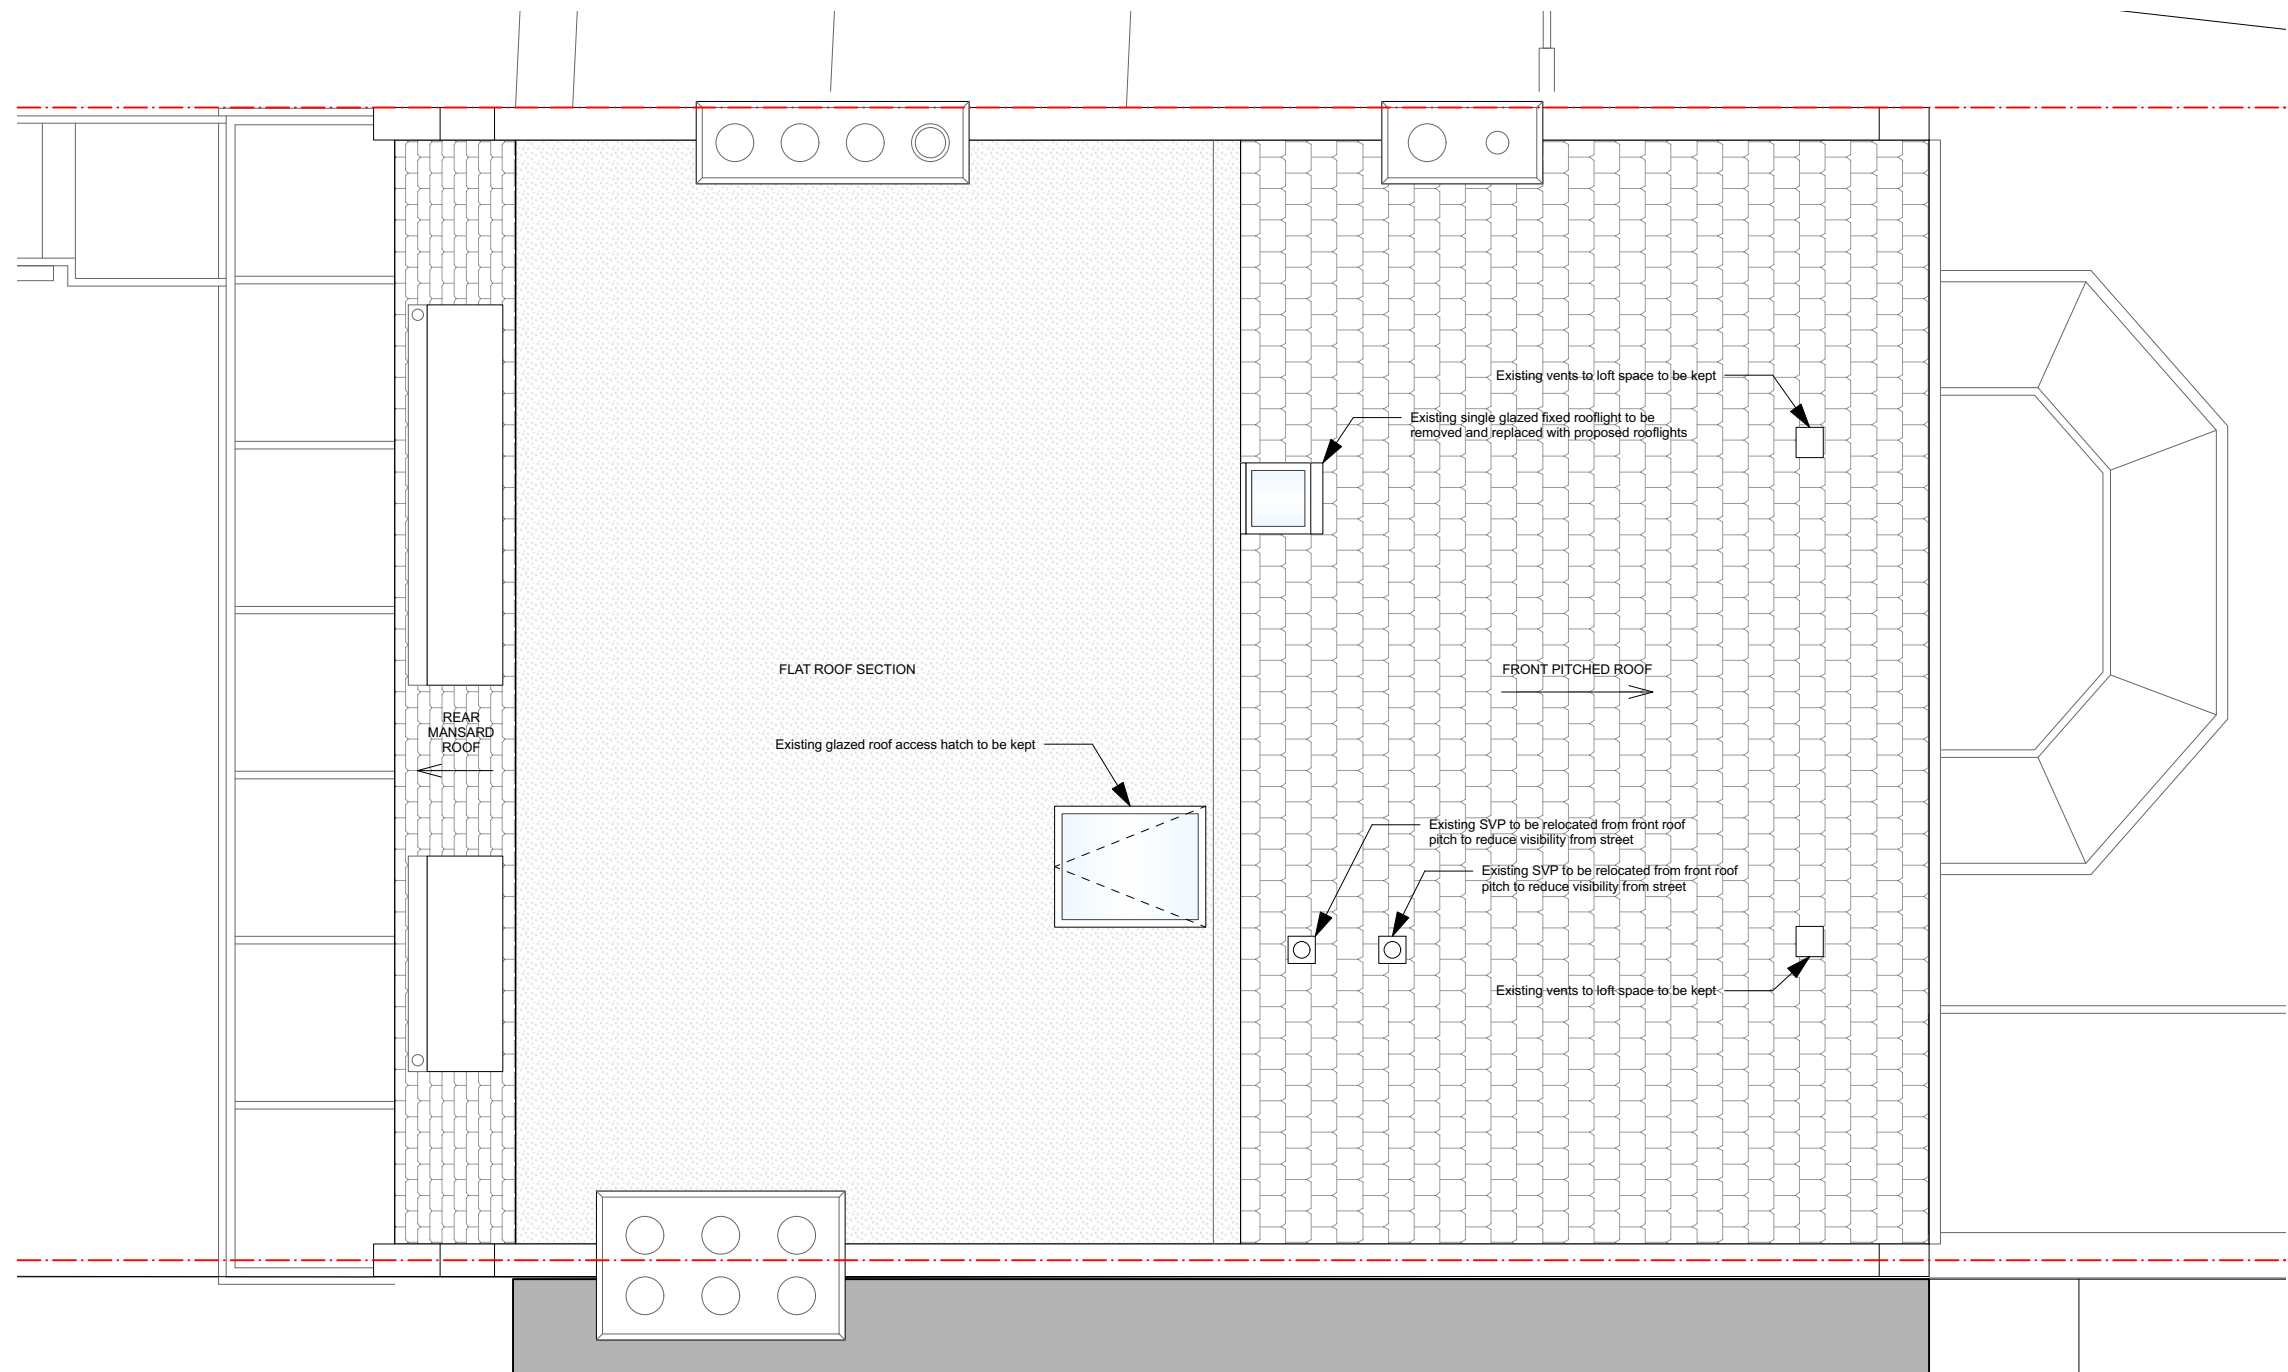

1 Existing Roof Plan
Scale: 1:50

