



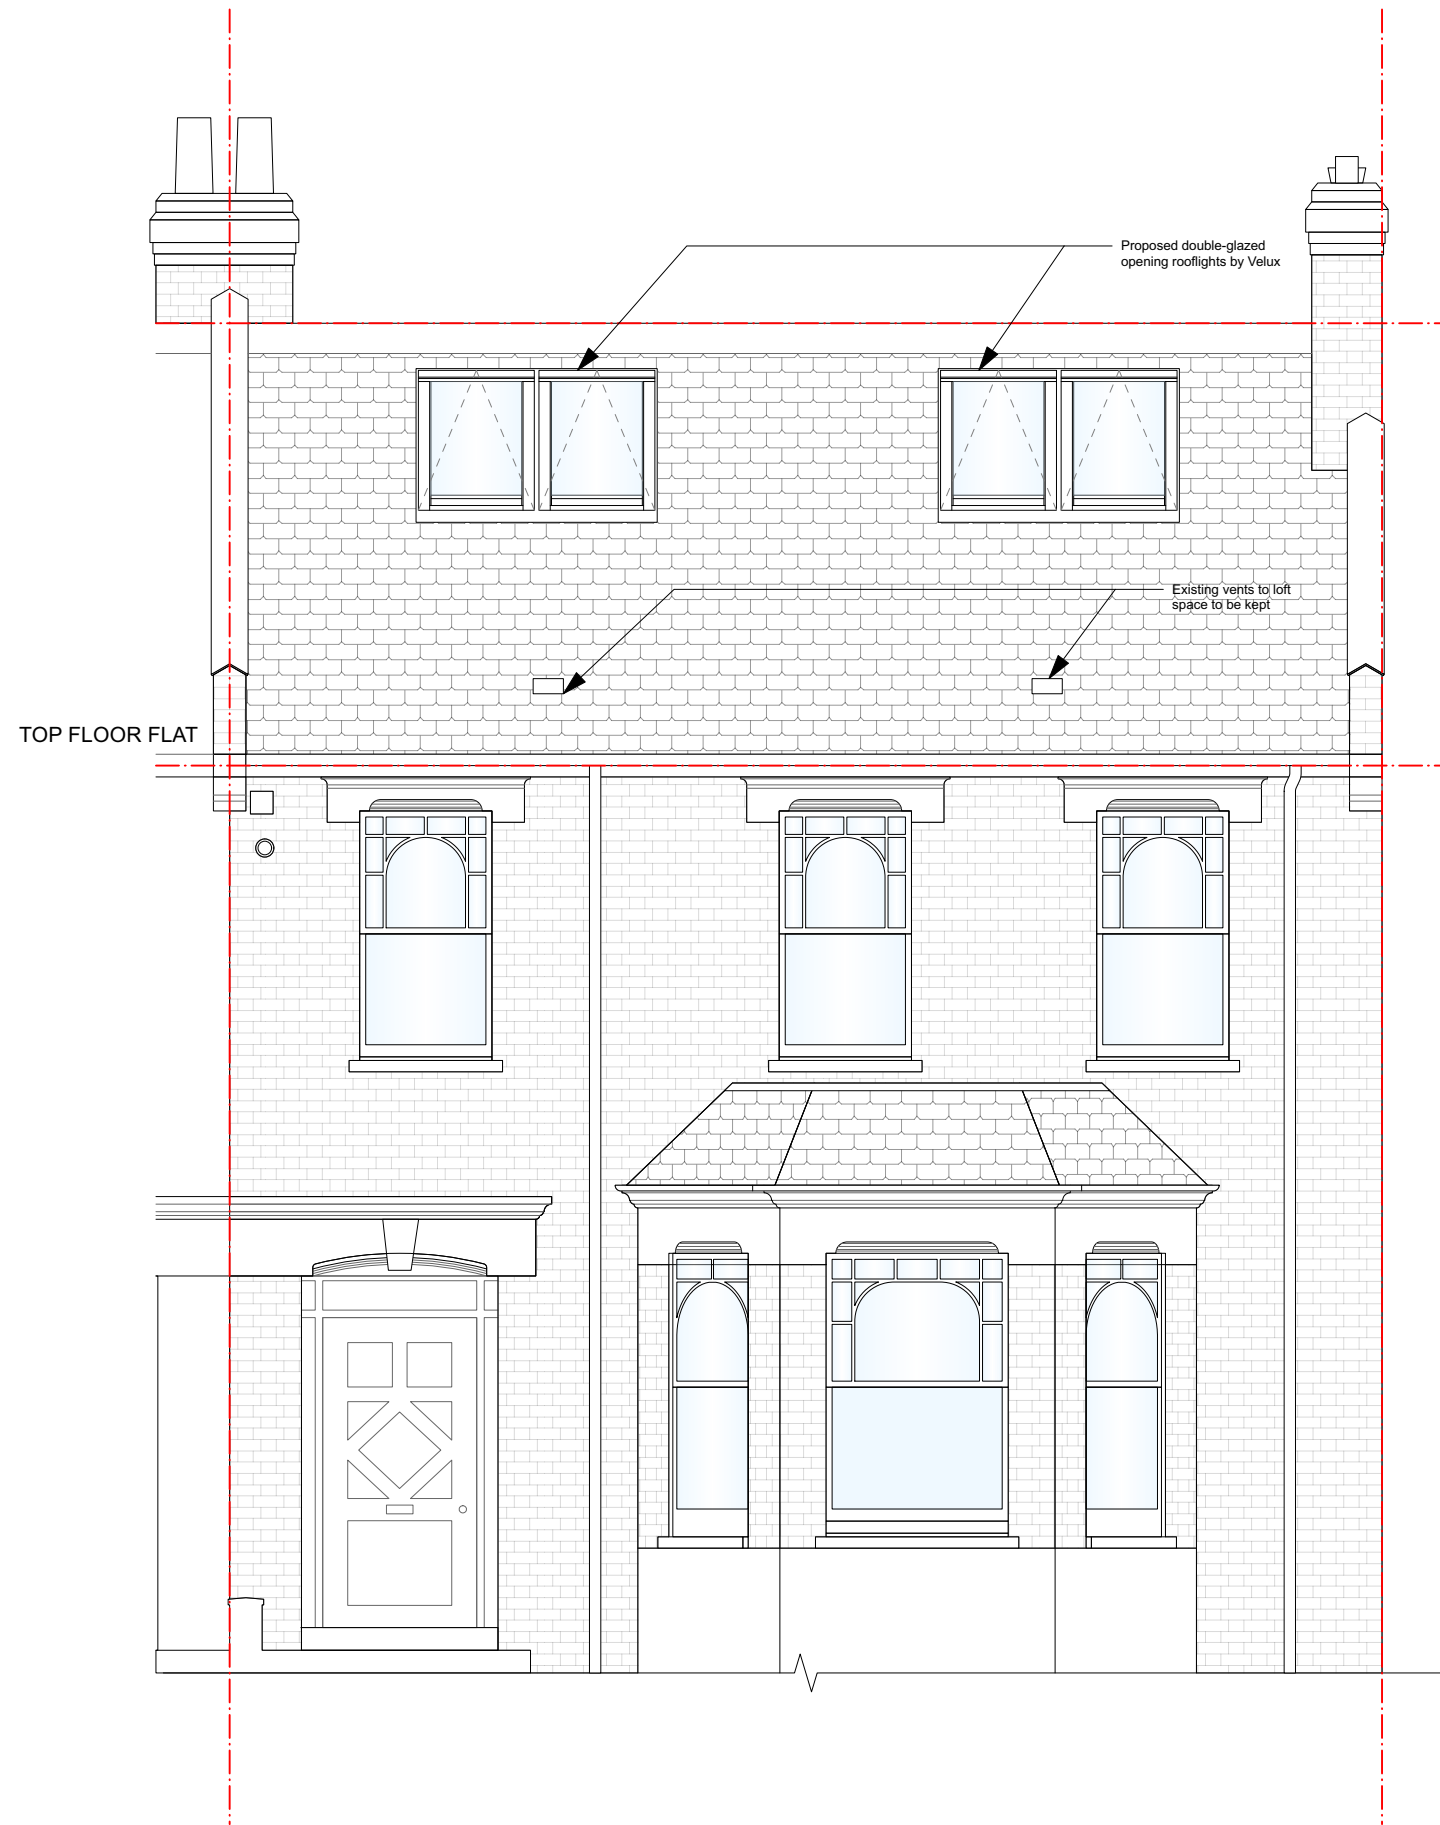

1 Existing Front Elevation
Scale: 1:50

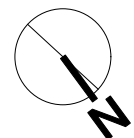

NOTES

Date No. Revision Notes

27/05/2023 PL Planning Application
Date No. Issue Notes

Project Title
STAPLETON HALL ROAD
Top Floor Flat
164 Stapleton Hall Road
N4 4QJ

Sheet Title
Proposed Front Elevation

Sheet Scale
1:200 @ A3

Sheet No.
23SHR-XX-24-XX-01

Subsidiary
S0 INITIAL STATUS