

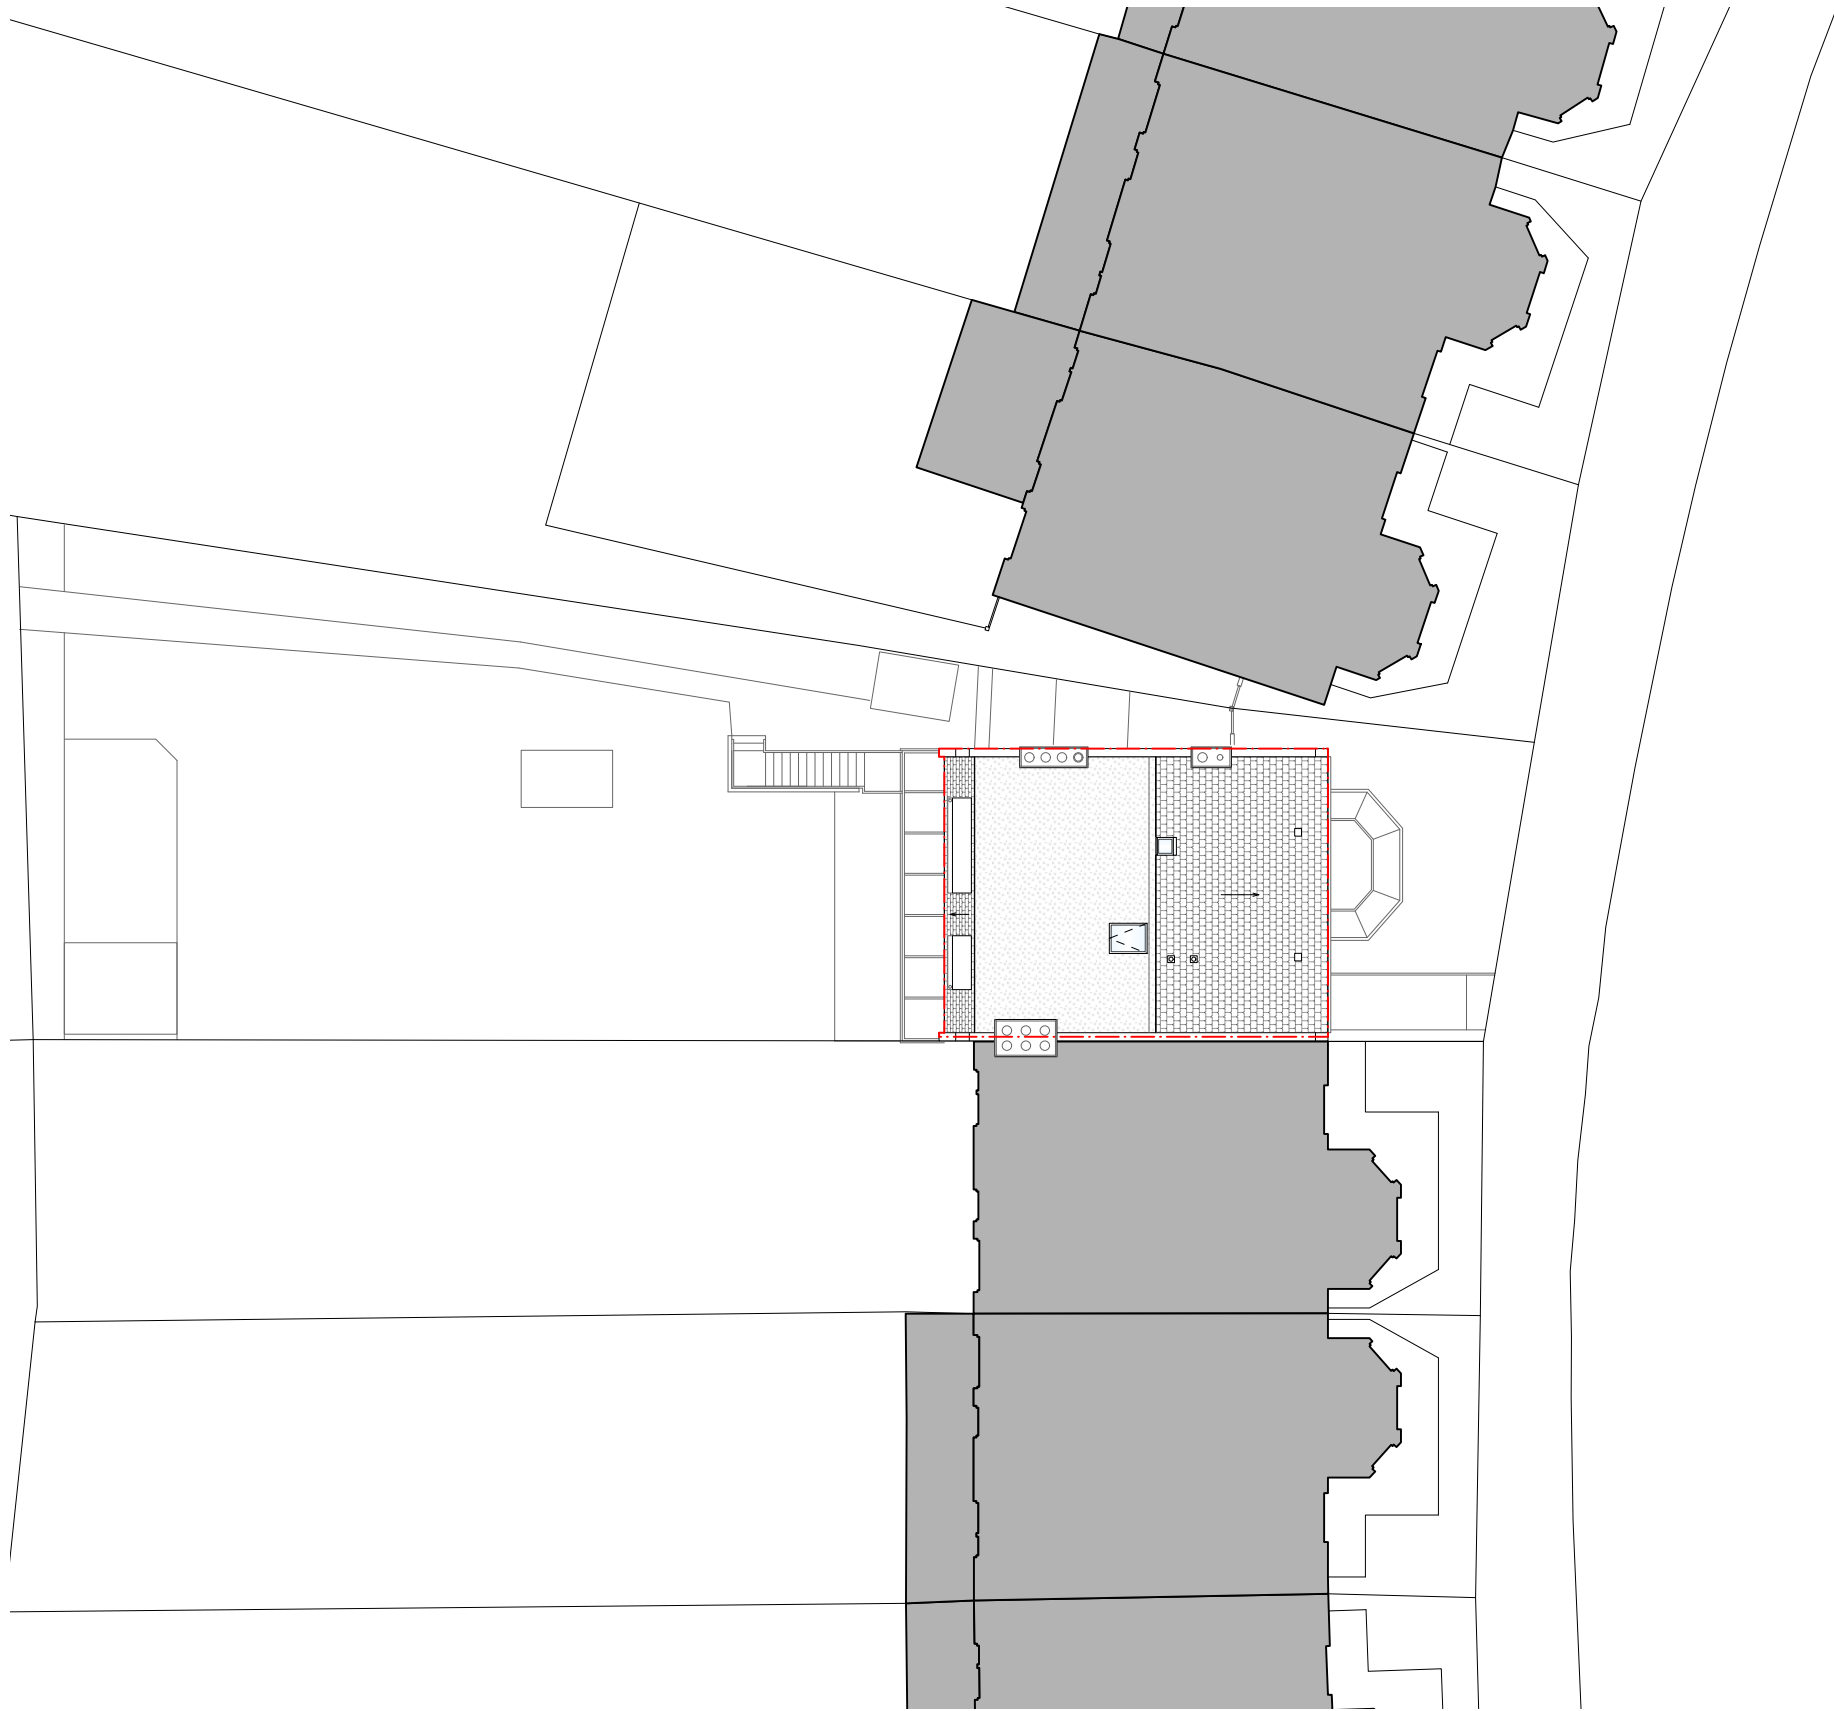


 

1 Existing Site Plan
Scale: 1:200

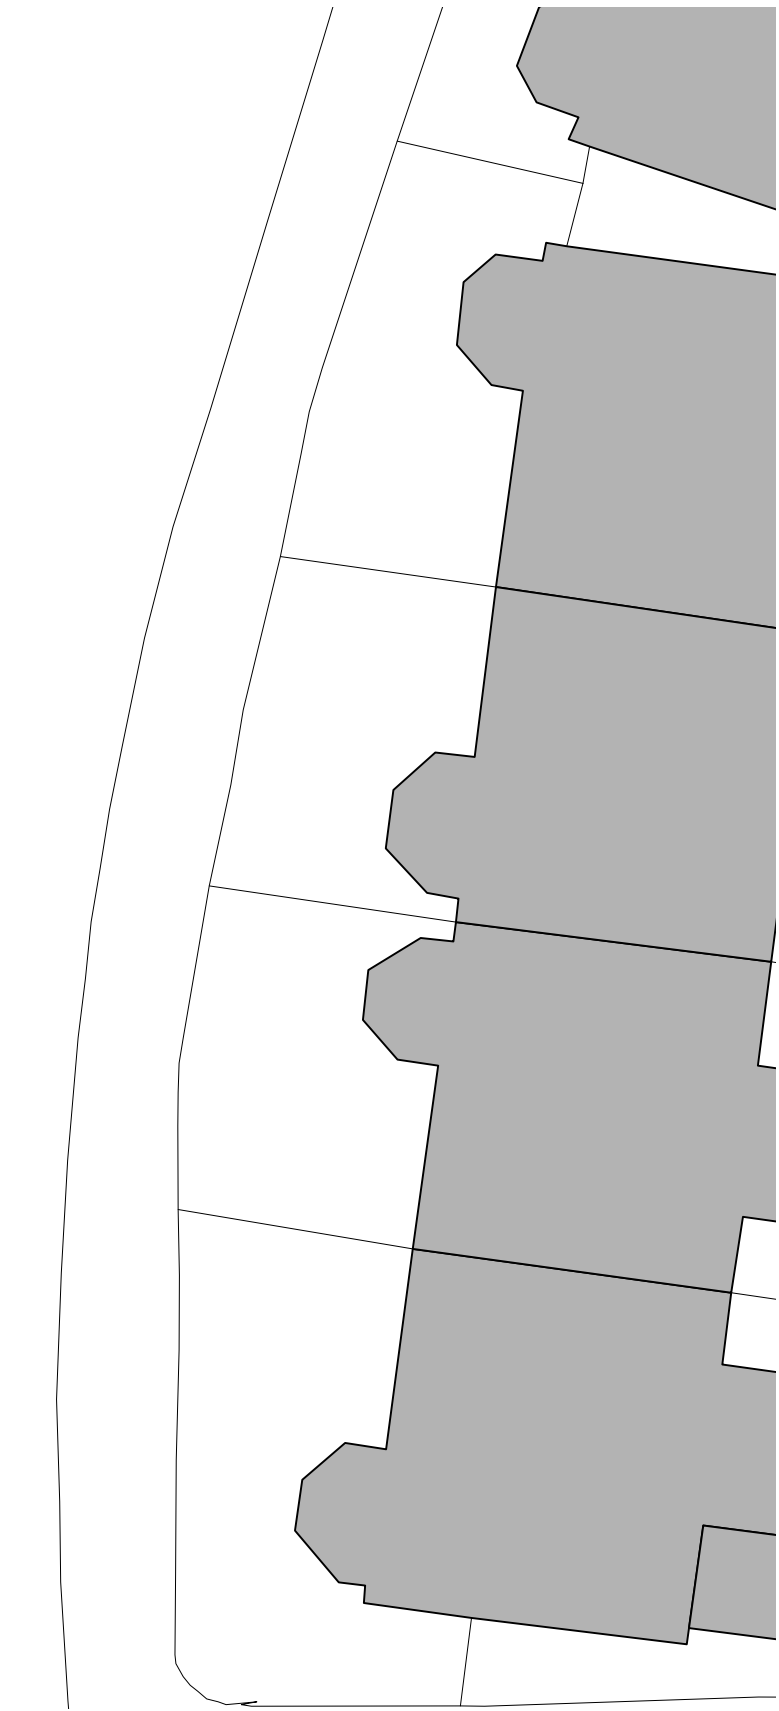

NOTES

Date	No.	Revision Notes
------	-----	----------------

Date	No.	Issue Notes
------	-----	-------------

Project Title
STAPLETON HALL ROAD
Top Floor Flat
164 Stapleton Hall Road
N4 4QJ

Sheet Title
Existing Site Plan

Sheet Scale
1:200 @ A3

Sheet No.
Project ID: 23SHR-XX-10-XX-02
23SHR-XX-10-XX-02

Suitability
SO INITIAL STATUS