



GROUND FLOOR PLAN

Any errors and omissions to be reported to the Architect prior to commencement. Dimensions and areas are based on survey information provided by the client. This drawing is copyright © STOCKWOOL. All dimensions to be checked on site. Do not scale.

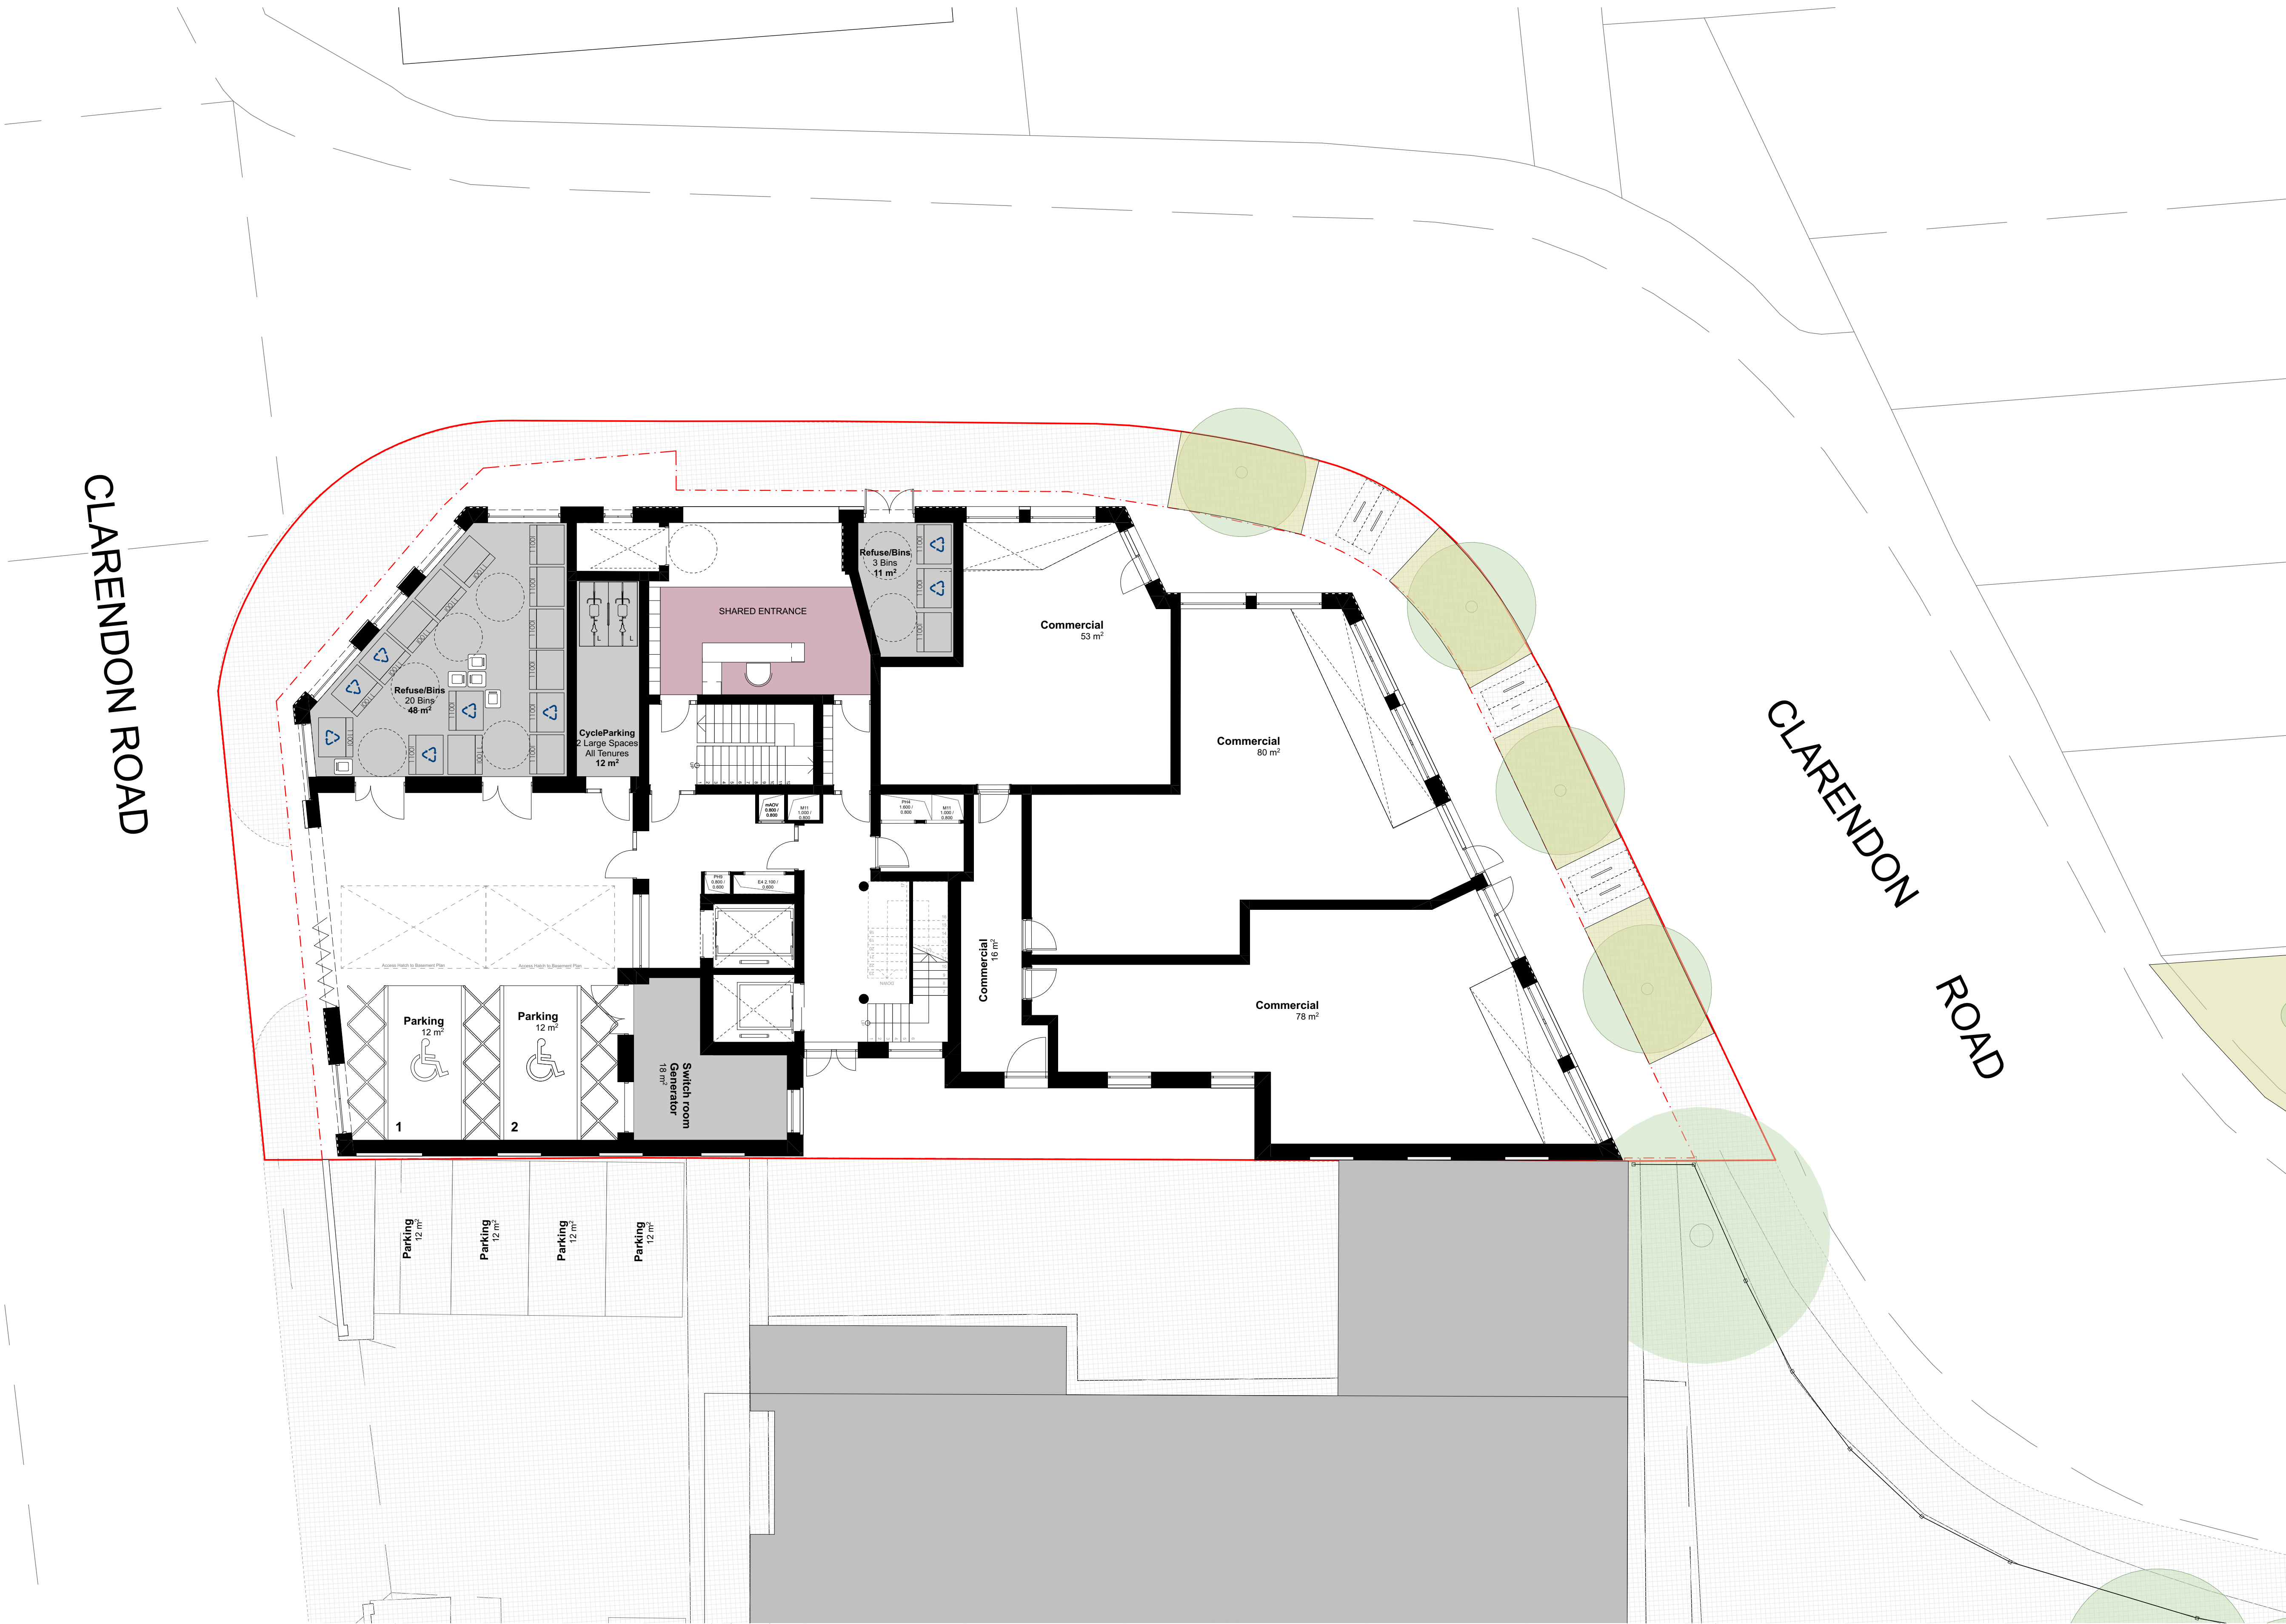

KEY:

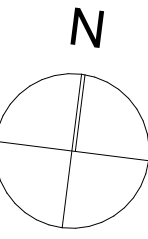

0 1000 2000 3000 4000 5000mm

APPLICATION BOUNDARY - PSMG OWNERSHIP

OWNERSHIP BOUNDARY - PSMG OWNERSHIP

STUDIO

1B2P

2B3P

2B4P

3B5P

COMMERCIAL

SERVICES

Mixed tenures

Affordable Rent

Private + Intermediate

Rent + Intermediate

Private

rev	date	description
-----	------	-------------

stock
wool

The Pump House 19 Hooper Street
London E1 8BU 020 7264 8600
info@stockwool.co.uk

Client
Magic Living Ltd
Paul Simon Homes


Project
30-36 Clarendon Road, N8 ODJ
(Jessica Buttons Factory)

Drawing
00_Ground floor

Project status
PLANNING

Scale	1:100@A1
CAD File	3572 - Buttons Factory_MainFile_Revised submission.dgn
Date created	31.01.2023
Drawn	AB
Checked	JW

Project no_Drawing no_Revision
3572_PL(20)100_

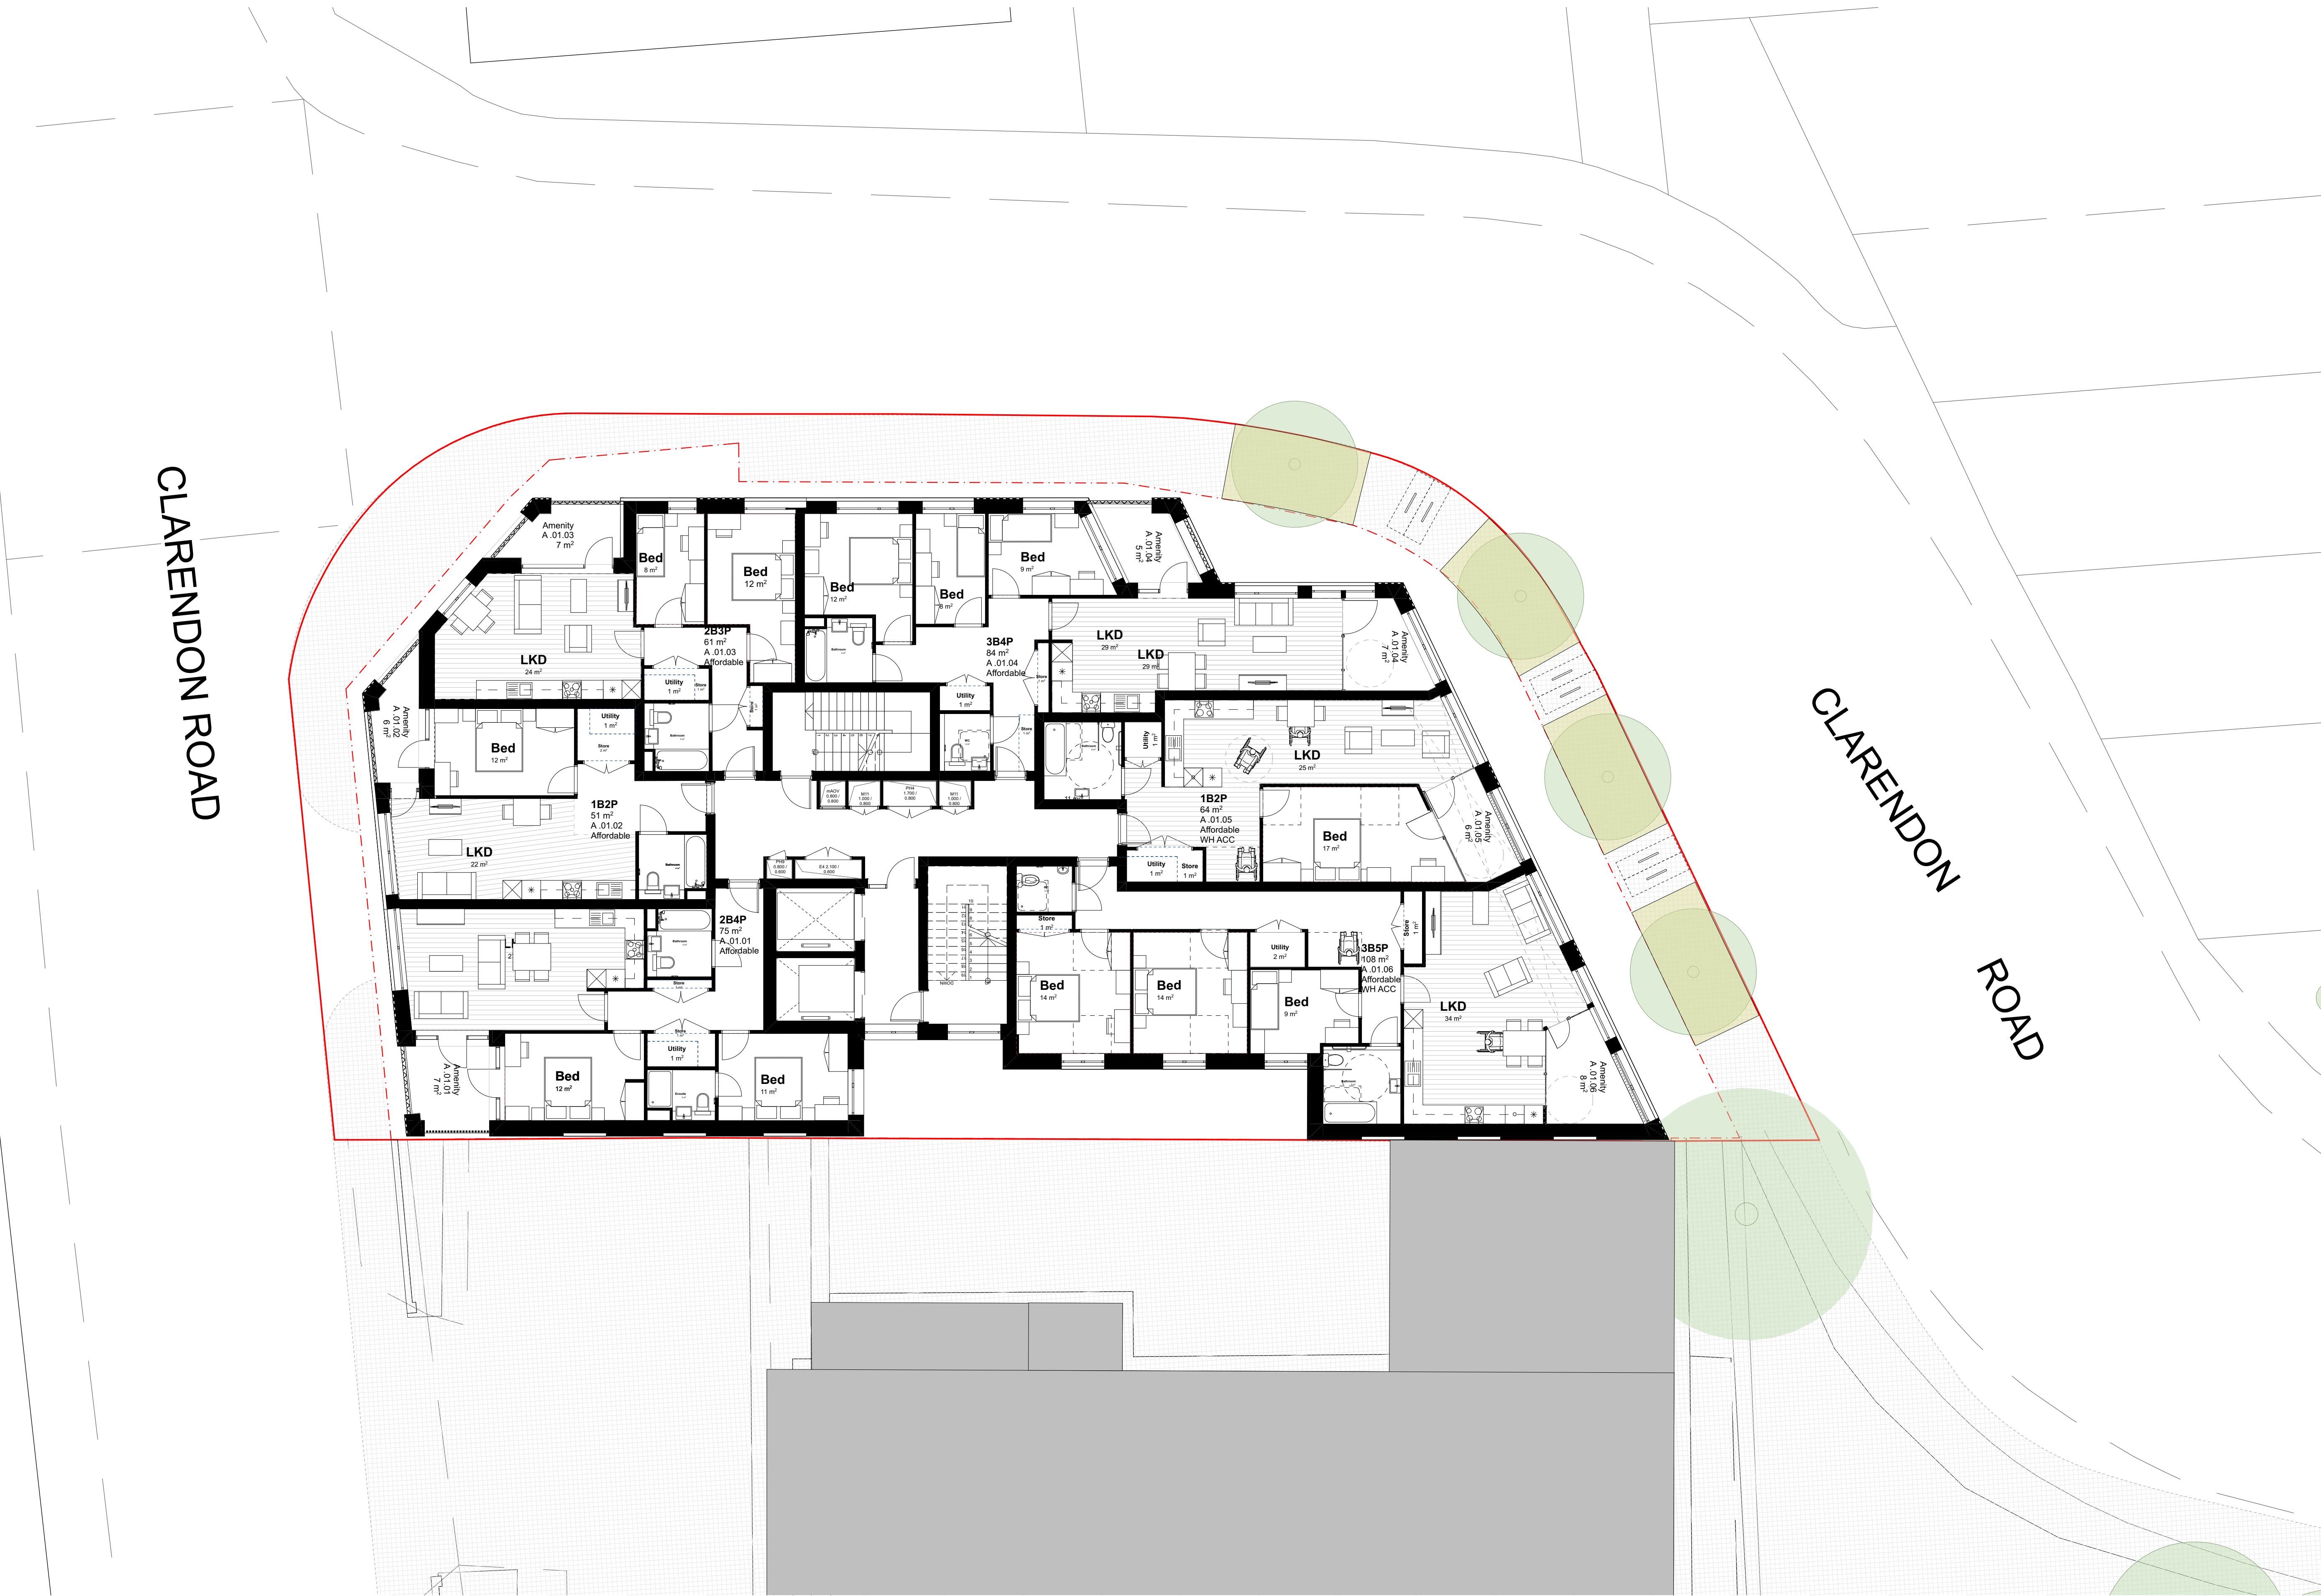

FIRST FLOOR PLAN

KEY:

N

0 1000 2000 3000 4000 5000mm

APPLICATION BOUNDARY - PSMG OWNERSHIP

OWNERSHIP BOUNDARY - PSMG OWNERSHIP

STUDIO

1B2P

2B3P

2B4P

3B5P

COMMERCIAL

SERVICES

Mixed tenures

Affordable Rent

Private + Intermediate

Rent + Intermediate

Private

rev	date	description
-----	------	-------------

stock wool

The Pump House 19 Hooper Street
London E1 8BU 020 7264 8600
info@stockwool.co.uk

Client
Magic Living Ltd
Paul Simon Homes

Project
30-36 Clarendon Road, N8 ODJ
(Jessica Buttons Factory)

Drawing
01_First Floor


Project status
PLANNING

Scale 1:100@A1
CAD File 3572 - Buttons Factory_MainFile_Revised_submission.dgn
Date created 21.09.22
Drawn AB
Checked JW


Project no_Drawing no_Revision
3572_PL(20)101_

SECOND FLOOR PLAN

Any errors and omissions to be reported to the Architect prior to commencement. Dimensions and areas are based on survey information provided by the client. This drawing is copyright © STOCKWOOL. All dimensions to be checked on site. Do not scale.

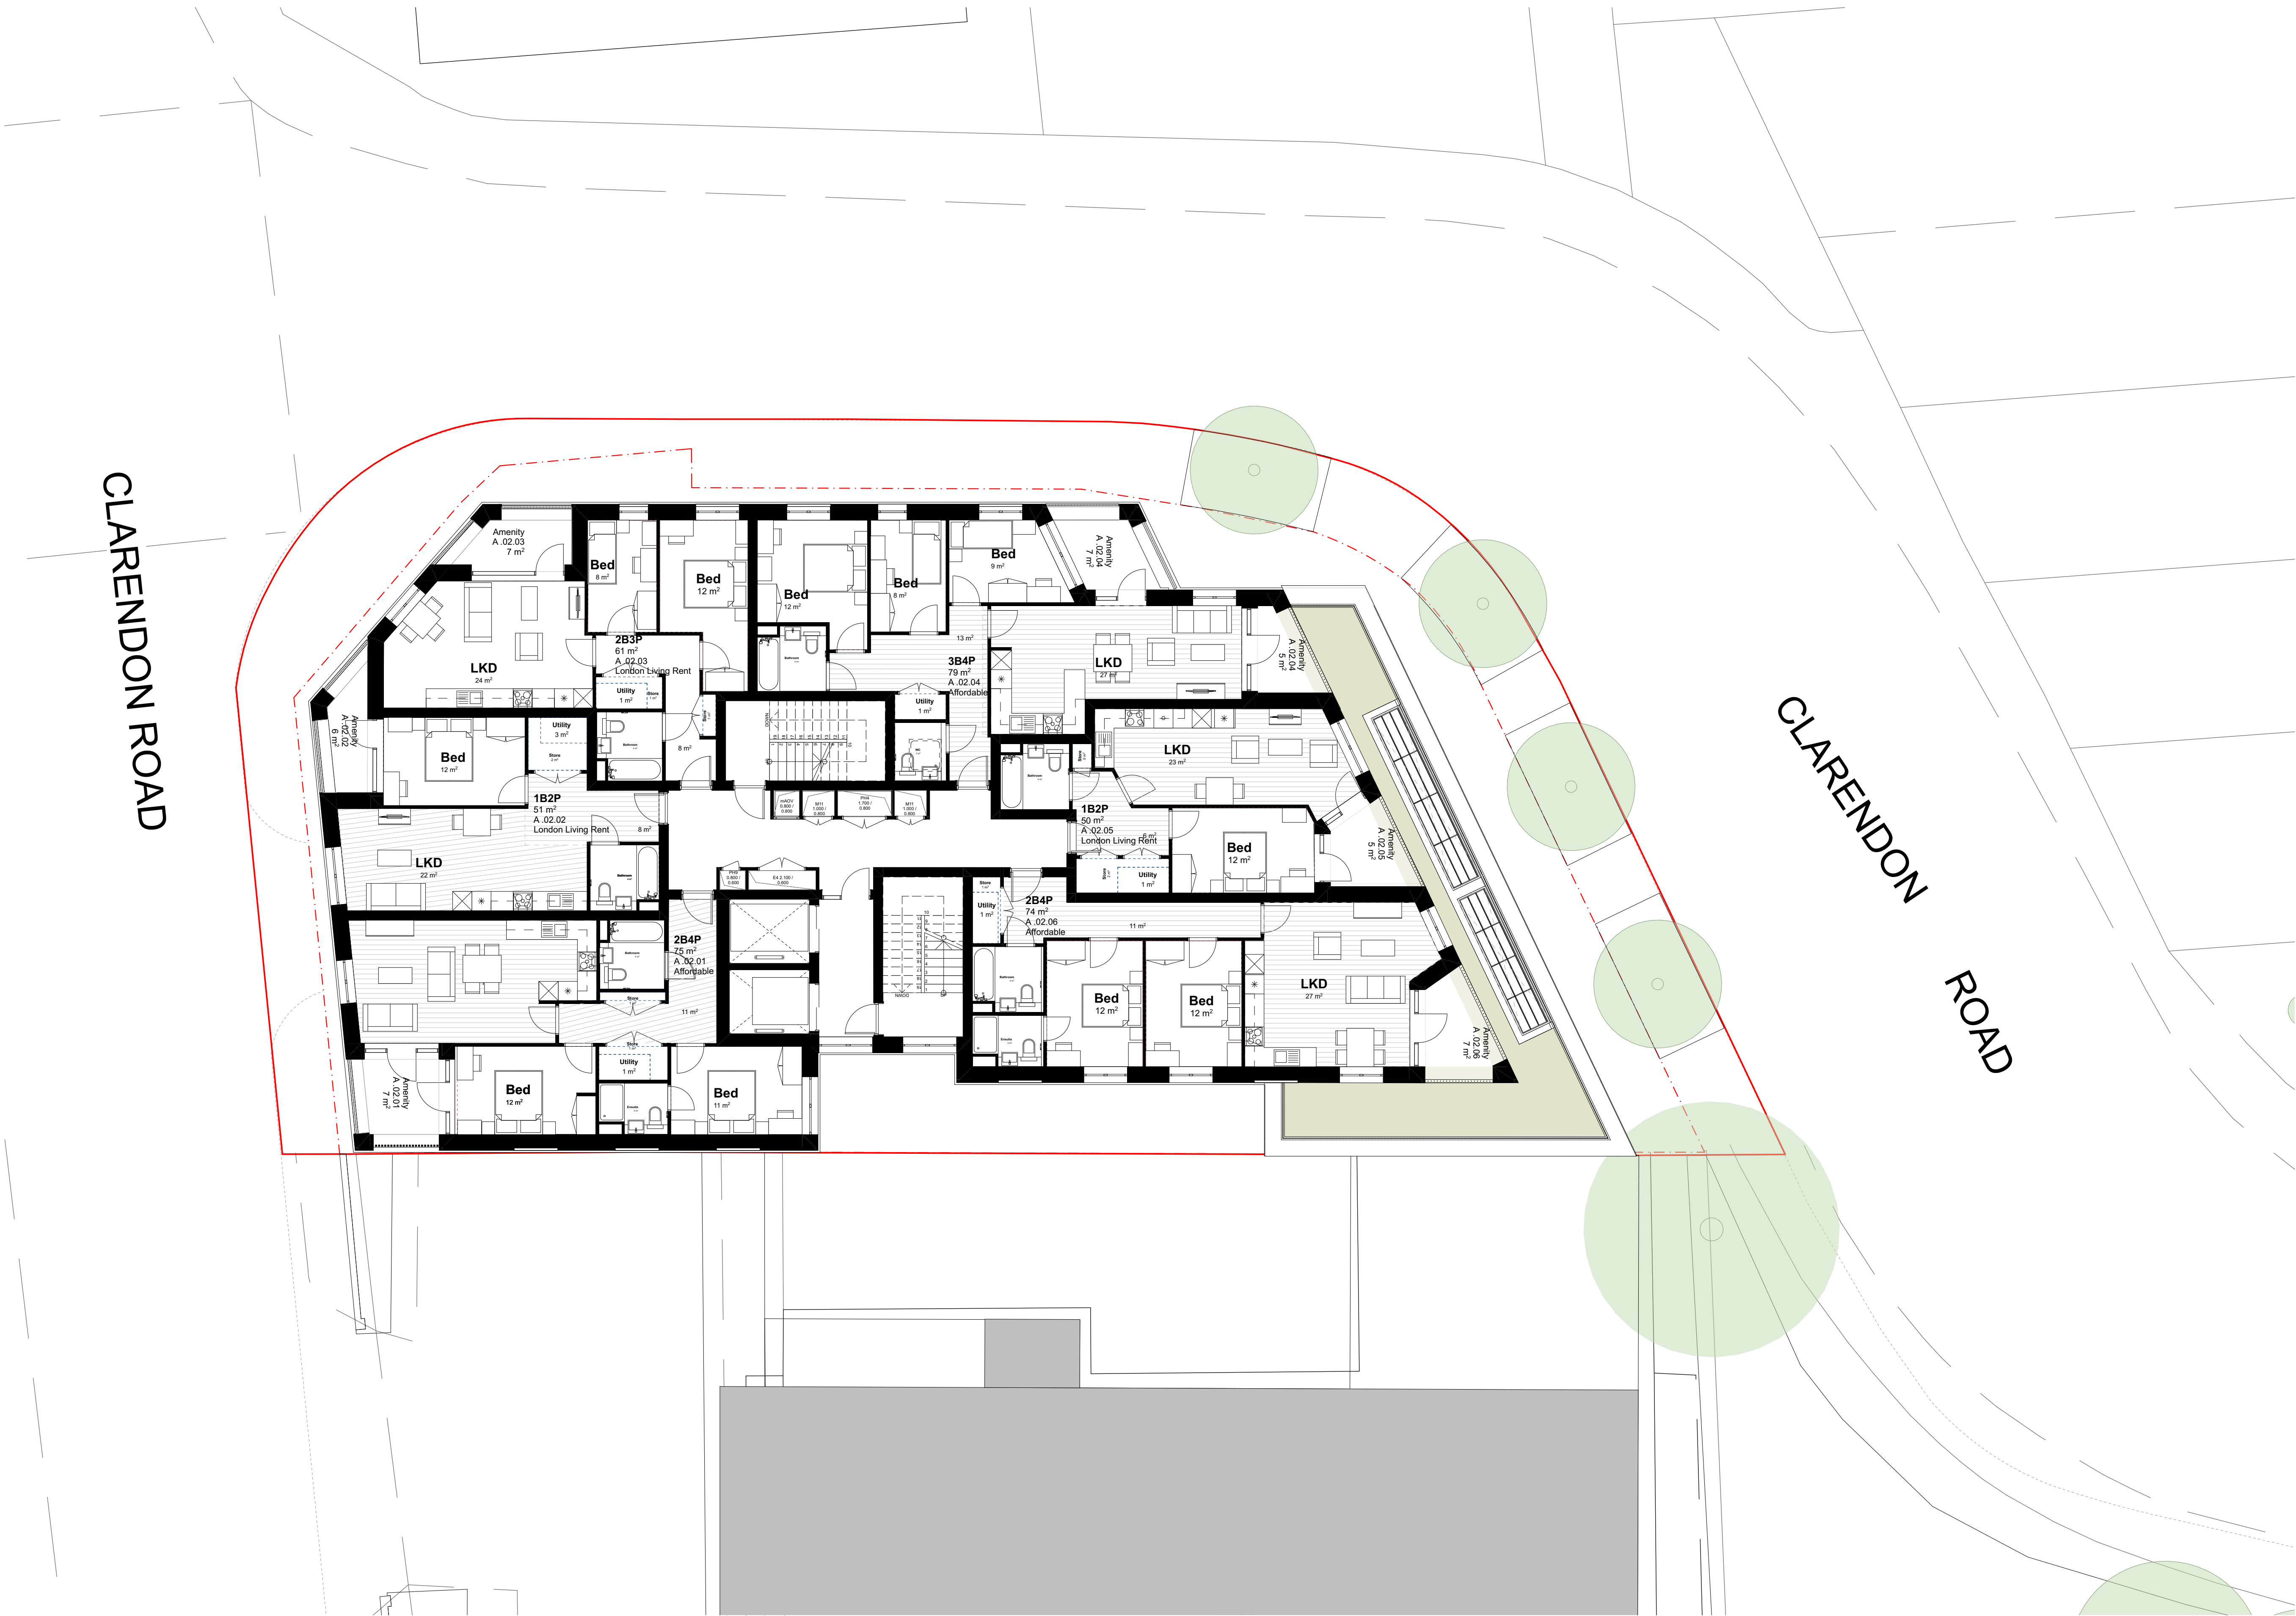

KEY:

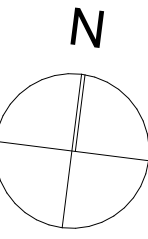

0 1000 2000 3000 4000 5000mm

APPLICATION BOUNDARY - PSMG OWNERSHIP

OWNERSHIP BOUNDARY - PSMG OWNERSHIP

STUDIO

1B2P

2B3P

2B4P

3B5P

COMMERCIAL

SERVICES

Mixed tenures

Affordable Rent

Private + Intermediate

Rent + Intermediate

Private

rev date description

stock wool

The Pump House 19 Hooper Street
London E1 8BU 020 7264 8600
info@stockwool.co.uk

Client
Magic Living Ltd
Paul Simon Homes

Project
30-36 Clarendon Road, N8 ODJ
(Jessica Buttons Factory)

Drawing
02_Second Floor

Project status
PLANNING

Scale 1:100@A1
CAD File 3572 - Buttons Factory_MainFile_Revised
submission.dgn
Date created 21.09.22
Drawn AB
Checked JW

Project no_Drawing no_Revision
3572_PL(20)102_

THIRD FLOOR PLAN



KEY:

N

0 1000 2000 3000 4000 5000mm

APPLICATION BOUNDARY - PSMG OWNERSHIP

OWNERSHIP BOUNDARY - PSMG OWNERSHIP

STUDIO

1B2P

2B3P

2B4P

3B5P

COMMERCIAL

SERVICES

Mixed tenures

Affordable Rent

Private + Intermediate

Rent + Intermediate

Private

rev	date	description
-----	------	-------------

stock wool

The Pump House 19 Hooper Street
London E1 8BU 020 7264 8600
info@stockwool.co.uk

Client
Magic Living Ltd
Paul Simon Homes

Project
30-36 Clarendon Road, N8 ODJ
(Jessica Buttons Factory)

Drawing
03_Third Floor

Project status
PLANNING

Scale 1:100@A1
CAD File 3572 - Buttons Factory_MainFile_Revised
submission.dgn
Date created 21.09.22
Drawn AB
Checked JW

Project no_Drawing no_Revision
3572_PL(20)103_

FOURTH & FIFTH FLOORS PLAN

Any errors and omissions to be reported to the Architect prior to commencement. Dimensions and areas are based on survey information provided by the client. This drawing is copyright © STOCKWOOL. All dimensions to be checked on site. Do not scale.



KEY:

N

0 1000 2000 3000 4000 5000mm

APPLICATION BOUNDARY - PSMG OWNERSHIP

OWNERSHIP BOUNDARY - PSMG OWNERSHIP

STUDIO

1B2P

2B3P

2B4P

3B5P

COMMERCIAL

SERVICES

Mixed tenures

Affordable Rent

Private + Intermediate

Rent + Intermediate

Private

rev	date	description
-----	------	-------------

stock wool

The Pump House 19 Hooper Street
London E1 8BU 020 7264 8600
info@stockwool.co.uk

Client
Magic Living Ltd
Paul Simon Homes

Project
30-36 Clarendon Road, N8 ODJ
(Jessica Buttons Factory)

Drawing
04_Fourth & Fifth Floors

Project status
PLANNING

Scale 1:100@A1
CAD File 3572 - Buttons Factory_MainFile_Revised_submission.dgn
Date created 21.09.22
Drawn AB
Checked JW

Project no_Drawing no_Revision
3572_PL(20)104_

SIXTH FLOOR PLAN



KEY:

N

0 1000 2000 3000 4000 5000mm

APPLICATION BOUNDARY - PSMG OWNERSHIP

OWNERSHIP BOUNDARY - PSMG OWNERSHIP

STUDIO

1B2P

2B3P

2B4P

3B5P

COMMERCIAL

SERVICES

Mixed tenures

Affordable Rent

Private + Intermediate

Rent + Intermediate

Private

rev	date	description
-----	------	-------------

stock wool

The Pump House 19 Hooper Street
London E1 8BU 020 7264 8600
info@stockwool.co.uk

Client
Magic Living Ltd
Paul Simon Homes

Project
30-36 Clarendon Road, N8 ODJ
(Jessica Buttons Factory)

Drawing
06_Sixth Floor

Project status
PLANNING


Scale 1:100@A1
CAD File 3572 - Buttons Factory_MainFile_Revised_submission.dgn
Date created 21.09.22
Drawn AB
Checked JW

Project no_Drawing no_Revision
3572_PL(20)106_

SEVENTH FLOOR PLAN



KEY:

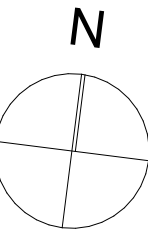

0 1000 2000 3000 4000 5000mm

APPLICATION BOUNDARY - PSMG OWNERSHIP

OWNERSHIP BOUNDARY - PSMG OWNERSHIP

STUDIO

1B2P

2B3P

2B4P

3B5P

COMMERCIAL

SERVICES

Mixed tenures

Affordable Rent

Private + Intermediate

Rent + Intermediate

Private

rev date description

stock wool

The Pump House 19 Hooper Street
London E1 8BU 020 7264 8600
info@stockwool.co.uk

Client
Magic Living Ltd
Paul Simon Homes

Project
30-36 Clarendon Road, N8 ODJ
(Jessica Buttons Factory)


Drawing
07_Seventh Floor

Project status
PLANNING

Scale 1:100@A1
CAD File 3572 - Buttons Factory_MainFile_Revised
submission.dgn
Date created 21.09.22
Drawn AB
Checked JW

Project no_Drawing no_Revision
3572_PL(20)107_

EIGHTH FLOOR PLAN

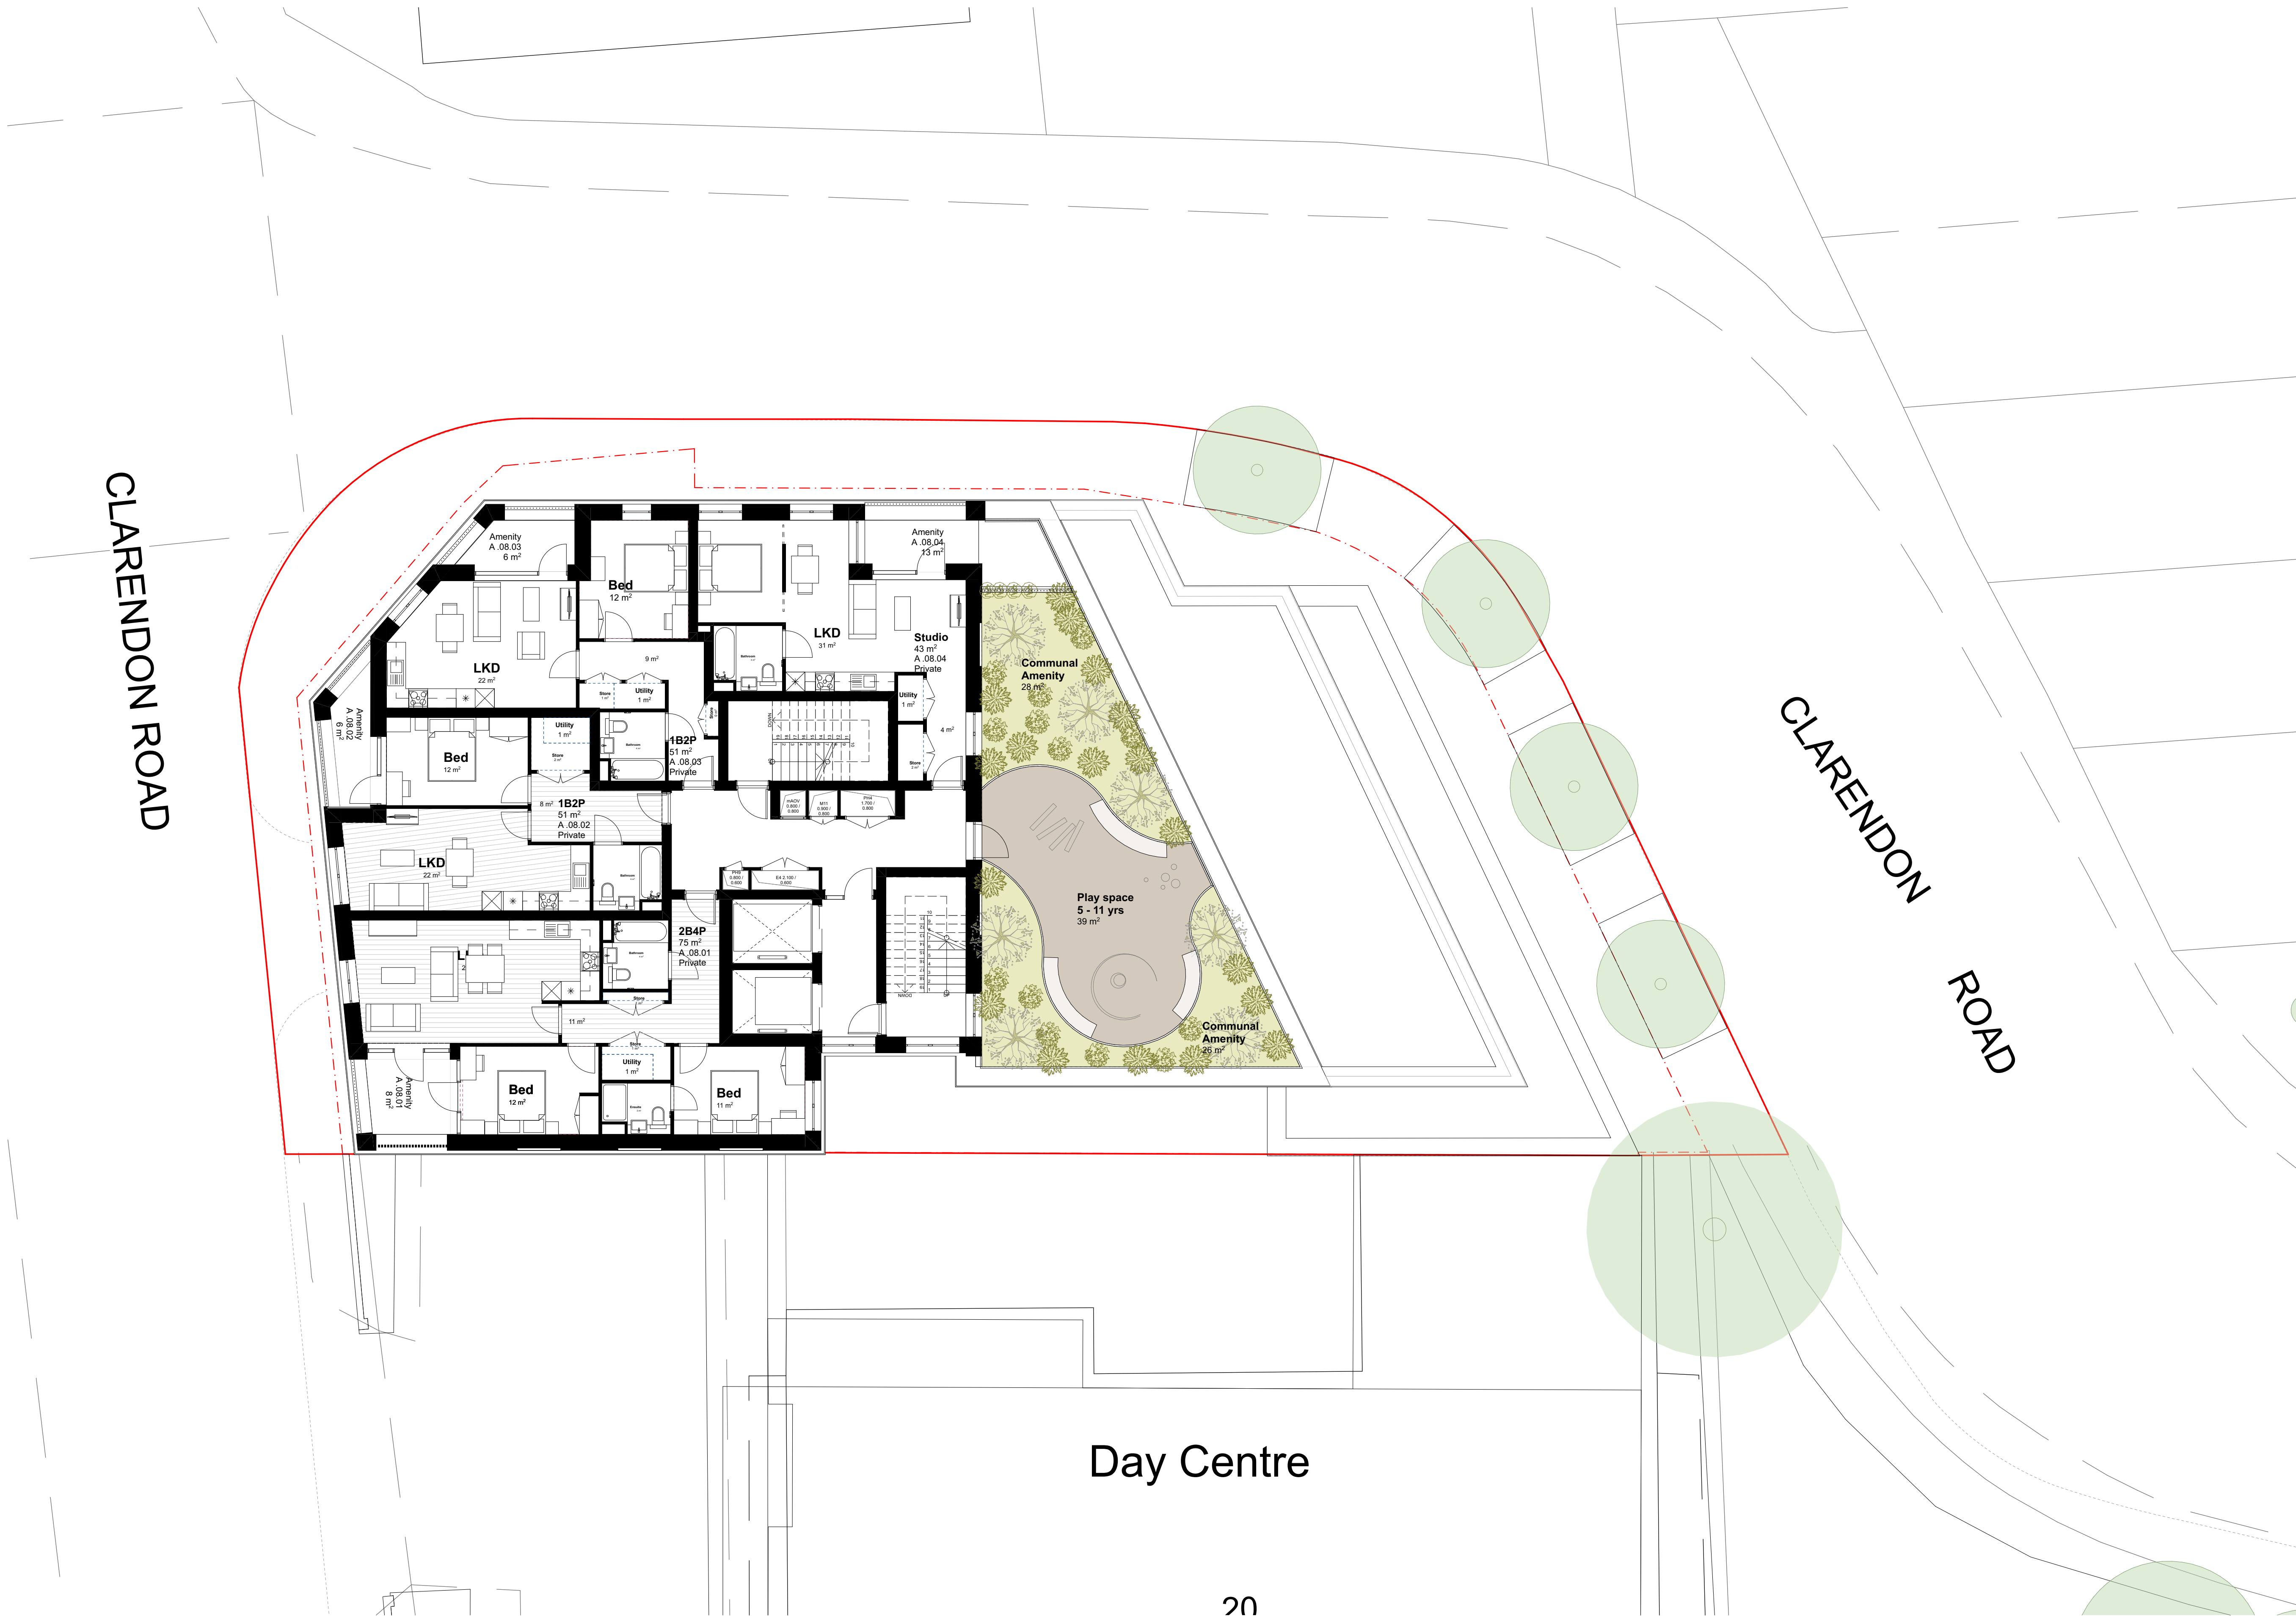

KEY:

N

0 1000 2000 3000 4000 5000mm

APPLICATION BOUNDARY - PSMG OWNERSHIP

OWNERSHIP BOUNDARY - PSMG OWNERSHIP

STUDIO

1B2P

2B3P

2B4P

3B5P

COMMERCIAL

SERVICES

Mixed tenures

Affordable Rent

Private + Intermediate

Rent + Intermediate

Private

rev	date	description
-----	------	-------------

stock wool

The Pump House 19 Hooper Street
London E1 8BU 020 7264 8600
info@stockwool.co.uk

Client
Magic Living Ltd
Paul Simon Homes

Project
30-36 Clarendon Road, N8 ODJ
(Jessica Buttons Factory)

Drawing
08_Eight Floor


Project status
PLANNING

Scale 1:100@A1
CAD File 3572 - Buttons Factory_MainFile_Revised_submission.dgn
Date created 21.09.22
Drawn AB
Checked JW

Project no_Drawing no_Revision
3572_PL(20)108_

NINTH & TENTH FLOOR PLANS

Any errors and omissions to be reported to the Architect prior to commencement. Dimensions and areas are based on survey information provided by the client. This drawing is copyright © STOCKWOOL. All dimensions to be checked on site. Do not scale.

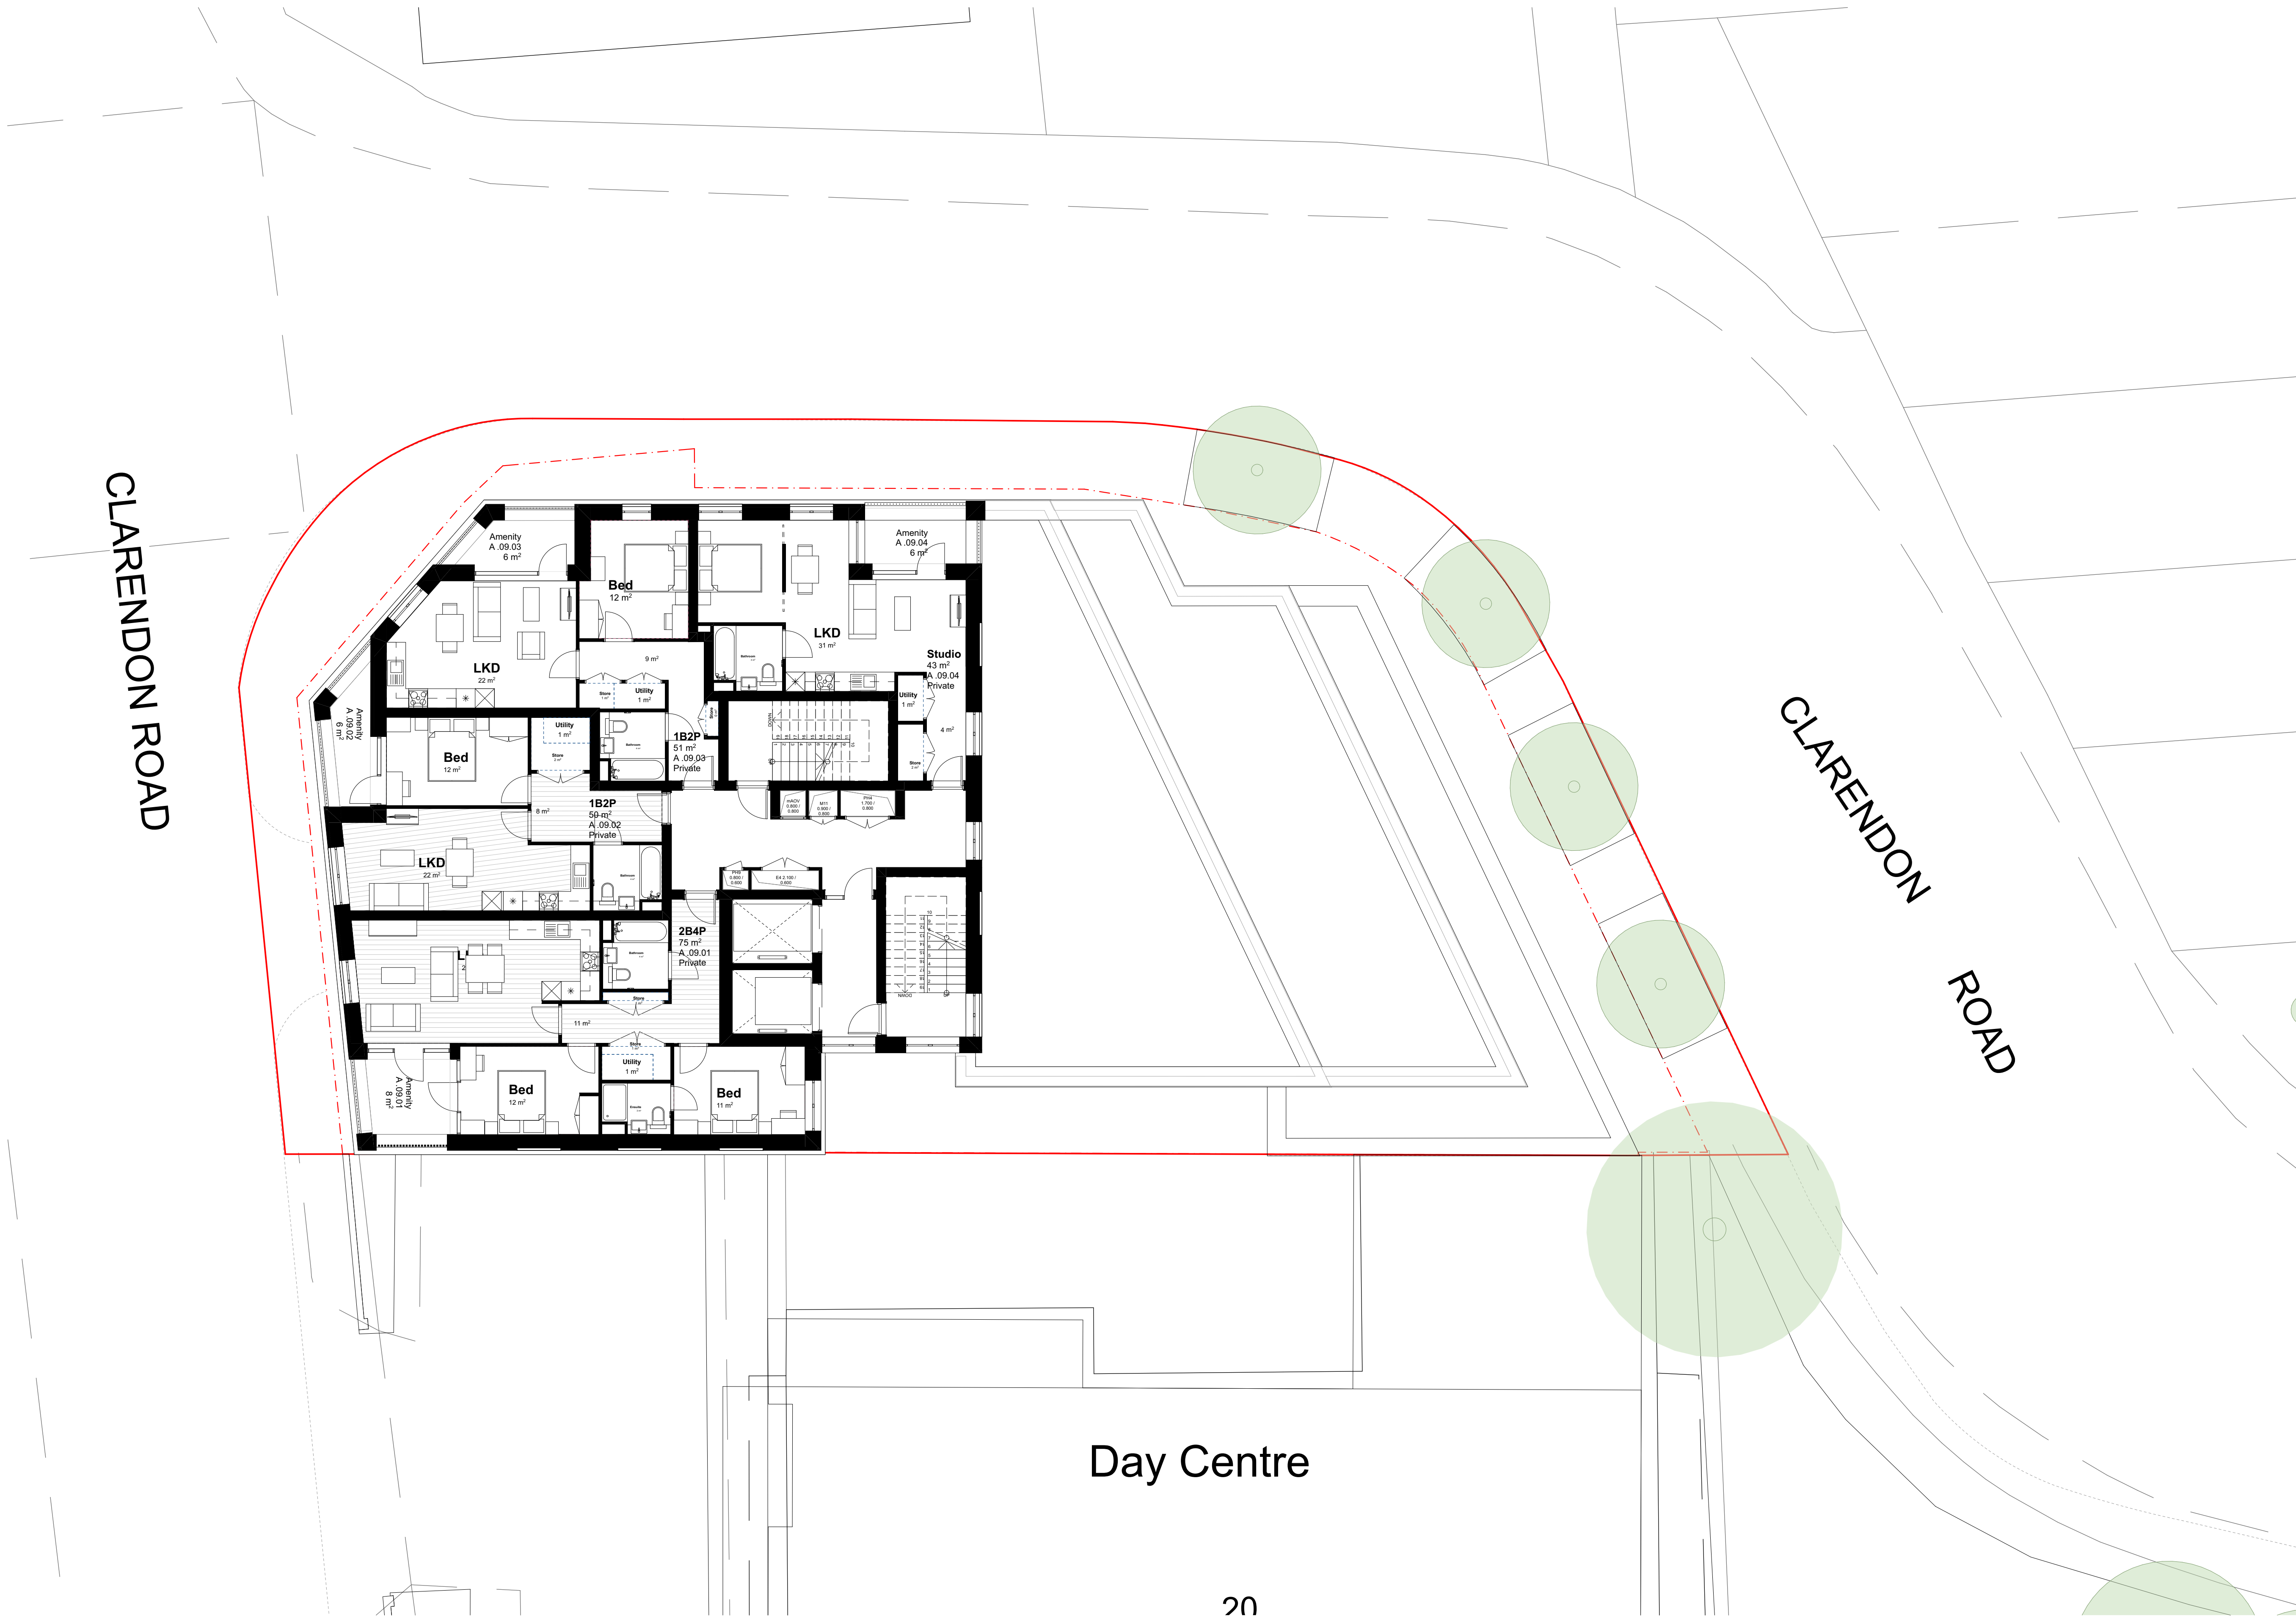

KEY:

N

0 1000 2000 3000 4000 5000mm

APPLICATION BOUNDARY - PSMG OWNERSHIP

OWNERSHIP BOUNDARY - PSMG OWNERSHIP

STUDIO

1B2P

2B3P

2B4P

3B5P

COMMERCIAL

SERVICES

Mixed tenures

Affordable Rent

Private + Intermediate

Rent + Intermediate

Private

rev	date	description
-----	------	-------------

stock wool

The Pump House 19 Hooper Street
London E1 8BU 020 7264 8600
info@stockwool.co.uk

Client
Magic Living Ltd
Paul Simon Homes

Project
30-36 Clarendon Road, N8 ODJ
(Jessica Buttons Factory)


Drawing
09_Ninth & Tenth Floors

Project status
PLANNING


Scale 1:100@A1
CAD File 3572 - Buttons Factory_MainFile_Revised_submission.dgn
Date created 21.09.22
Drawn AB
Checked JW

Project no_Drawing no_Revision
3572_PL(20)109_

ROOF TERRACE PLAN

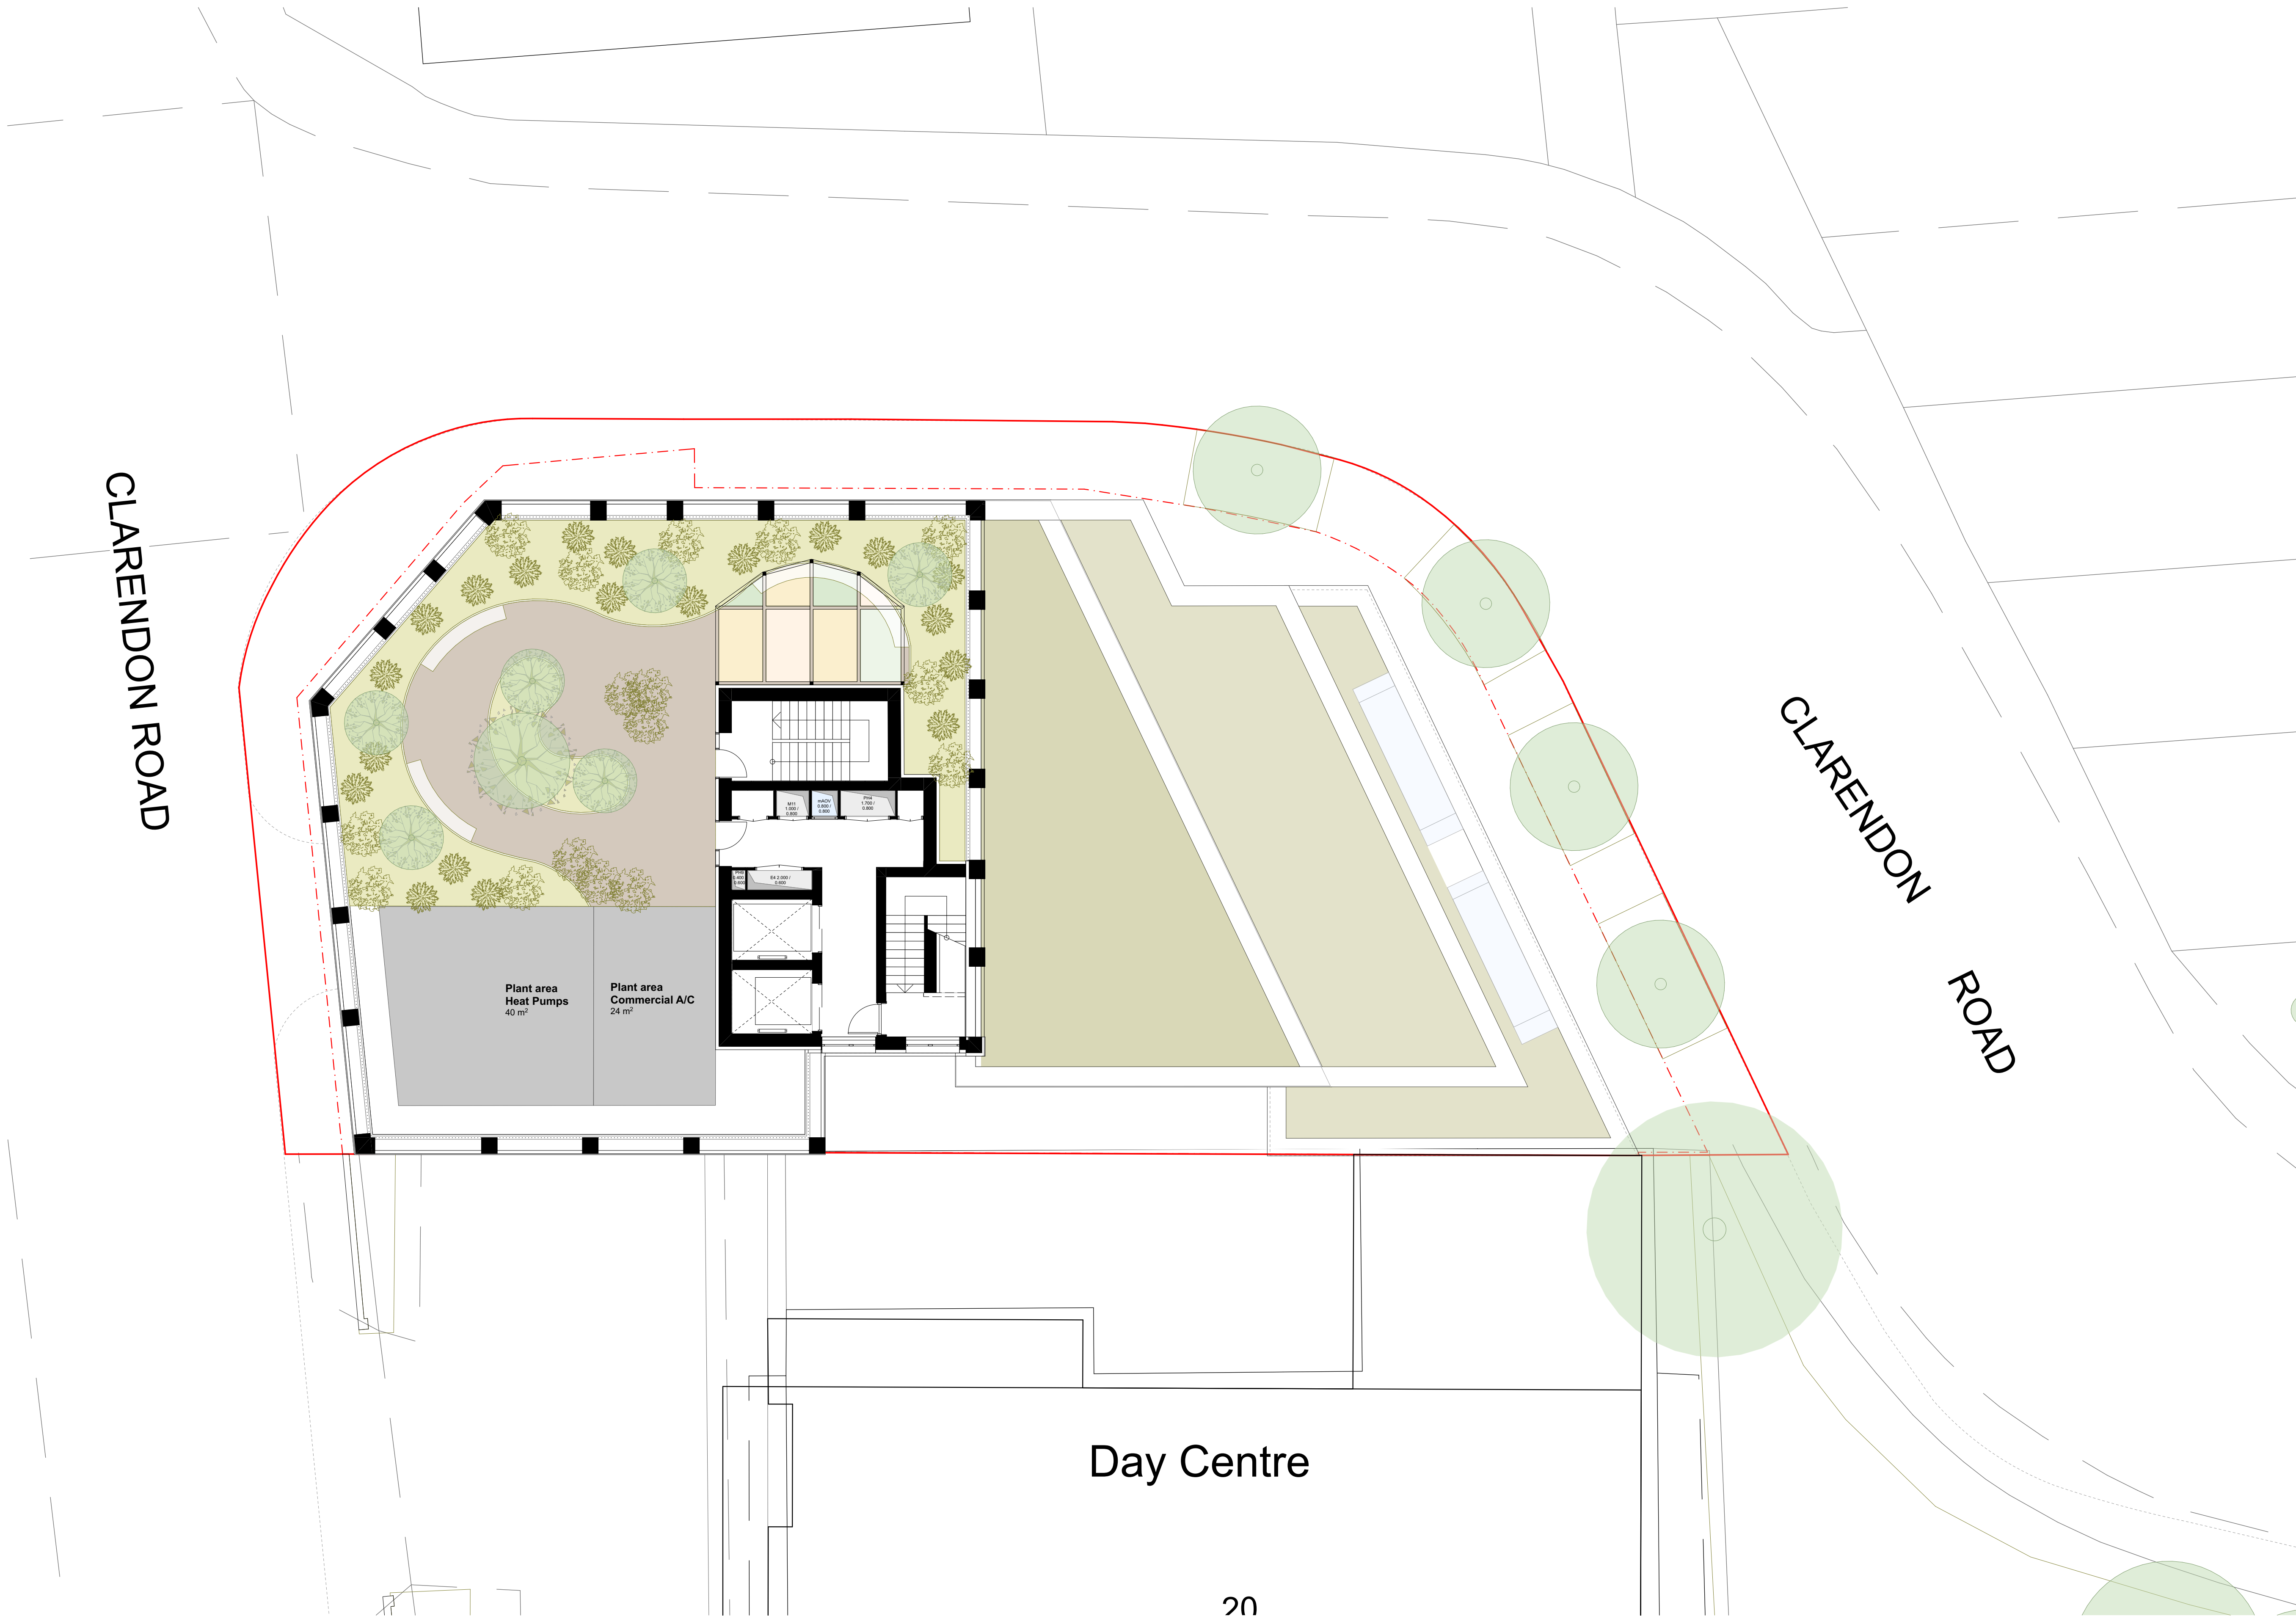

KEY:

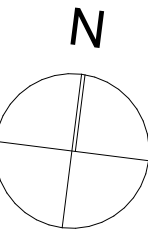

0 1000 2000 3000 4000 5000mm

APPLICATION BOUNDARY - PSMG OWNERSHIP

OWNERSHIP BOUNDARY - PSMG OWNERSHIP

STUDIO

1B2P

2B3P

2B4P

3B5P

COMMERCIAL

SERVICES

Mixed tenures

Affordable Rent

Private + Intermediate

Rent + Intermediate

Private

rev	date	description
-----	------	-------------

stock wool

The Pump House 19 Hooper Street
London E1 8BU 020 7264 8600
info@stockwool.co.uk

Client
Magic Living Ltd
Paul Simon Homes

Project
30-36 Clarendon Road, N8 ODJ
(Jessica Buttons Factory)

Drawing
11_Roof Terrace

Project status
PLANNING

Scale	1:100@A1
CAD File	3572 - Buttons Factory_MainFile_Revised_submission.dgn
Date created	21.09.22
Drawn	AB
Checked	JW


Project no_Drawing no_Revision
3572_PL(20)111_



ROOF PLAN

Any errors and omissions to be reported to the Architect prior to commencement. Dimensions and areas are based on survey information provided by the client. This drawing is copyright © STOCKWOOL. All dimensions to be checked on site. Do not scale.

KEY:

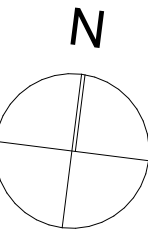

0 1000 2000 3000 4000 5000mm

APPLICATION BOUNDARY - PSMG OWNERSHIP

OWNERSHIP BOUNDARY - PSMG OWNERSHIP

STUDIO

1B2P

2B3P

2B4P

3B5P

COMMERCIAL

SERVICES

Mixed tenures

Affordable Rent

Private + Intermediate

Rent + Intermediate

Private

rev	date	description
-----	------	-------------

stock wool

The Pump House 19 Hooper Street
London E1 8BU 020 7264 8600
info@stockwool.co.uk

Client
Magic Living Ltd
Paul Simon Homes

Project
30-36 Clarendon Road, N8 ODJ
(Jessica Buttons Factory)


Drawing
RF_Roof Plan

Project status
PLANNING

Scale	1:100@A1
CAD File	3572 - Buttons Factory_MainFile_Revised submission.dgn
Date created	21.09.22
Drawn	AB
Checked	JW


Project no.	Drawing no.	Revision
3572_PL(20)	120_	

BASEMENT LEVEL PLAN

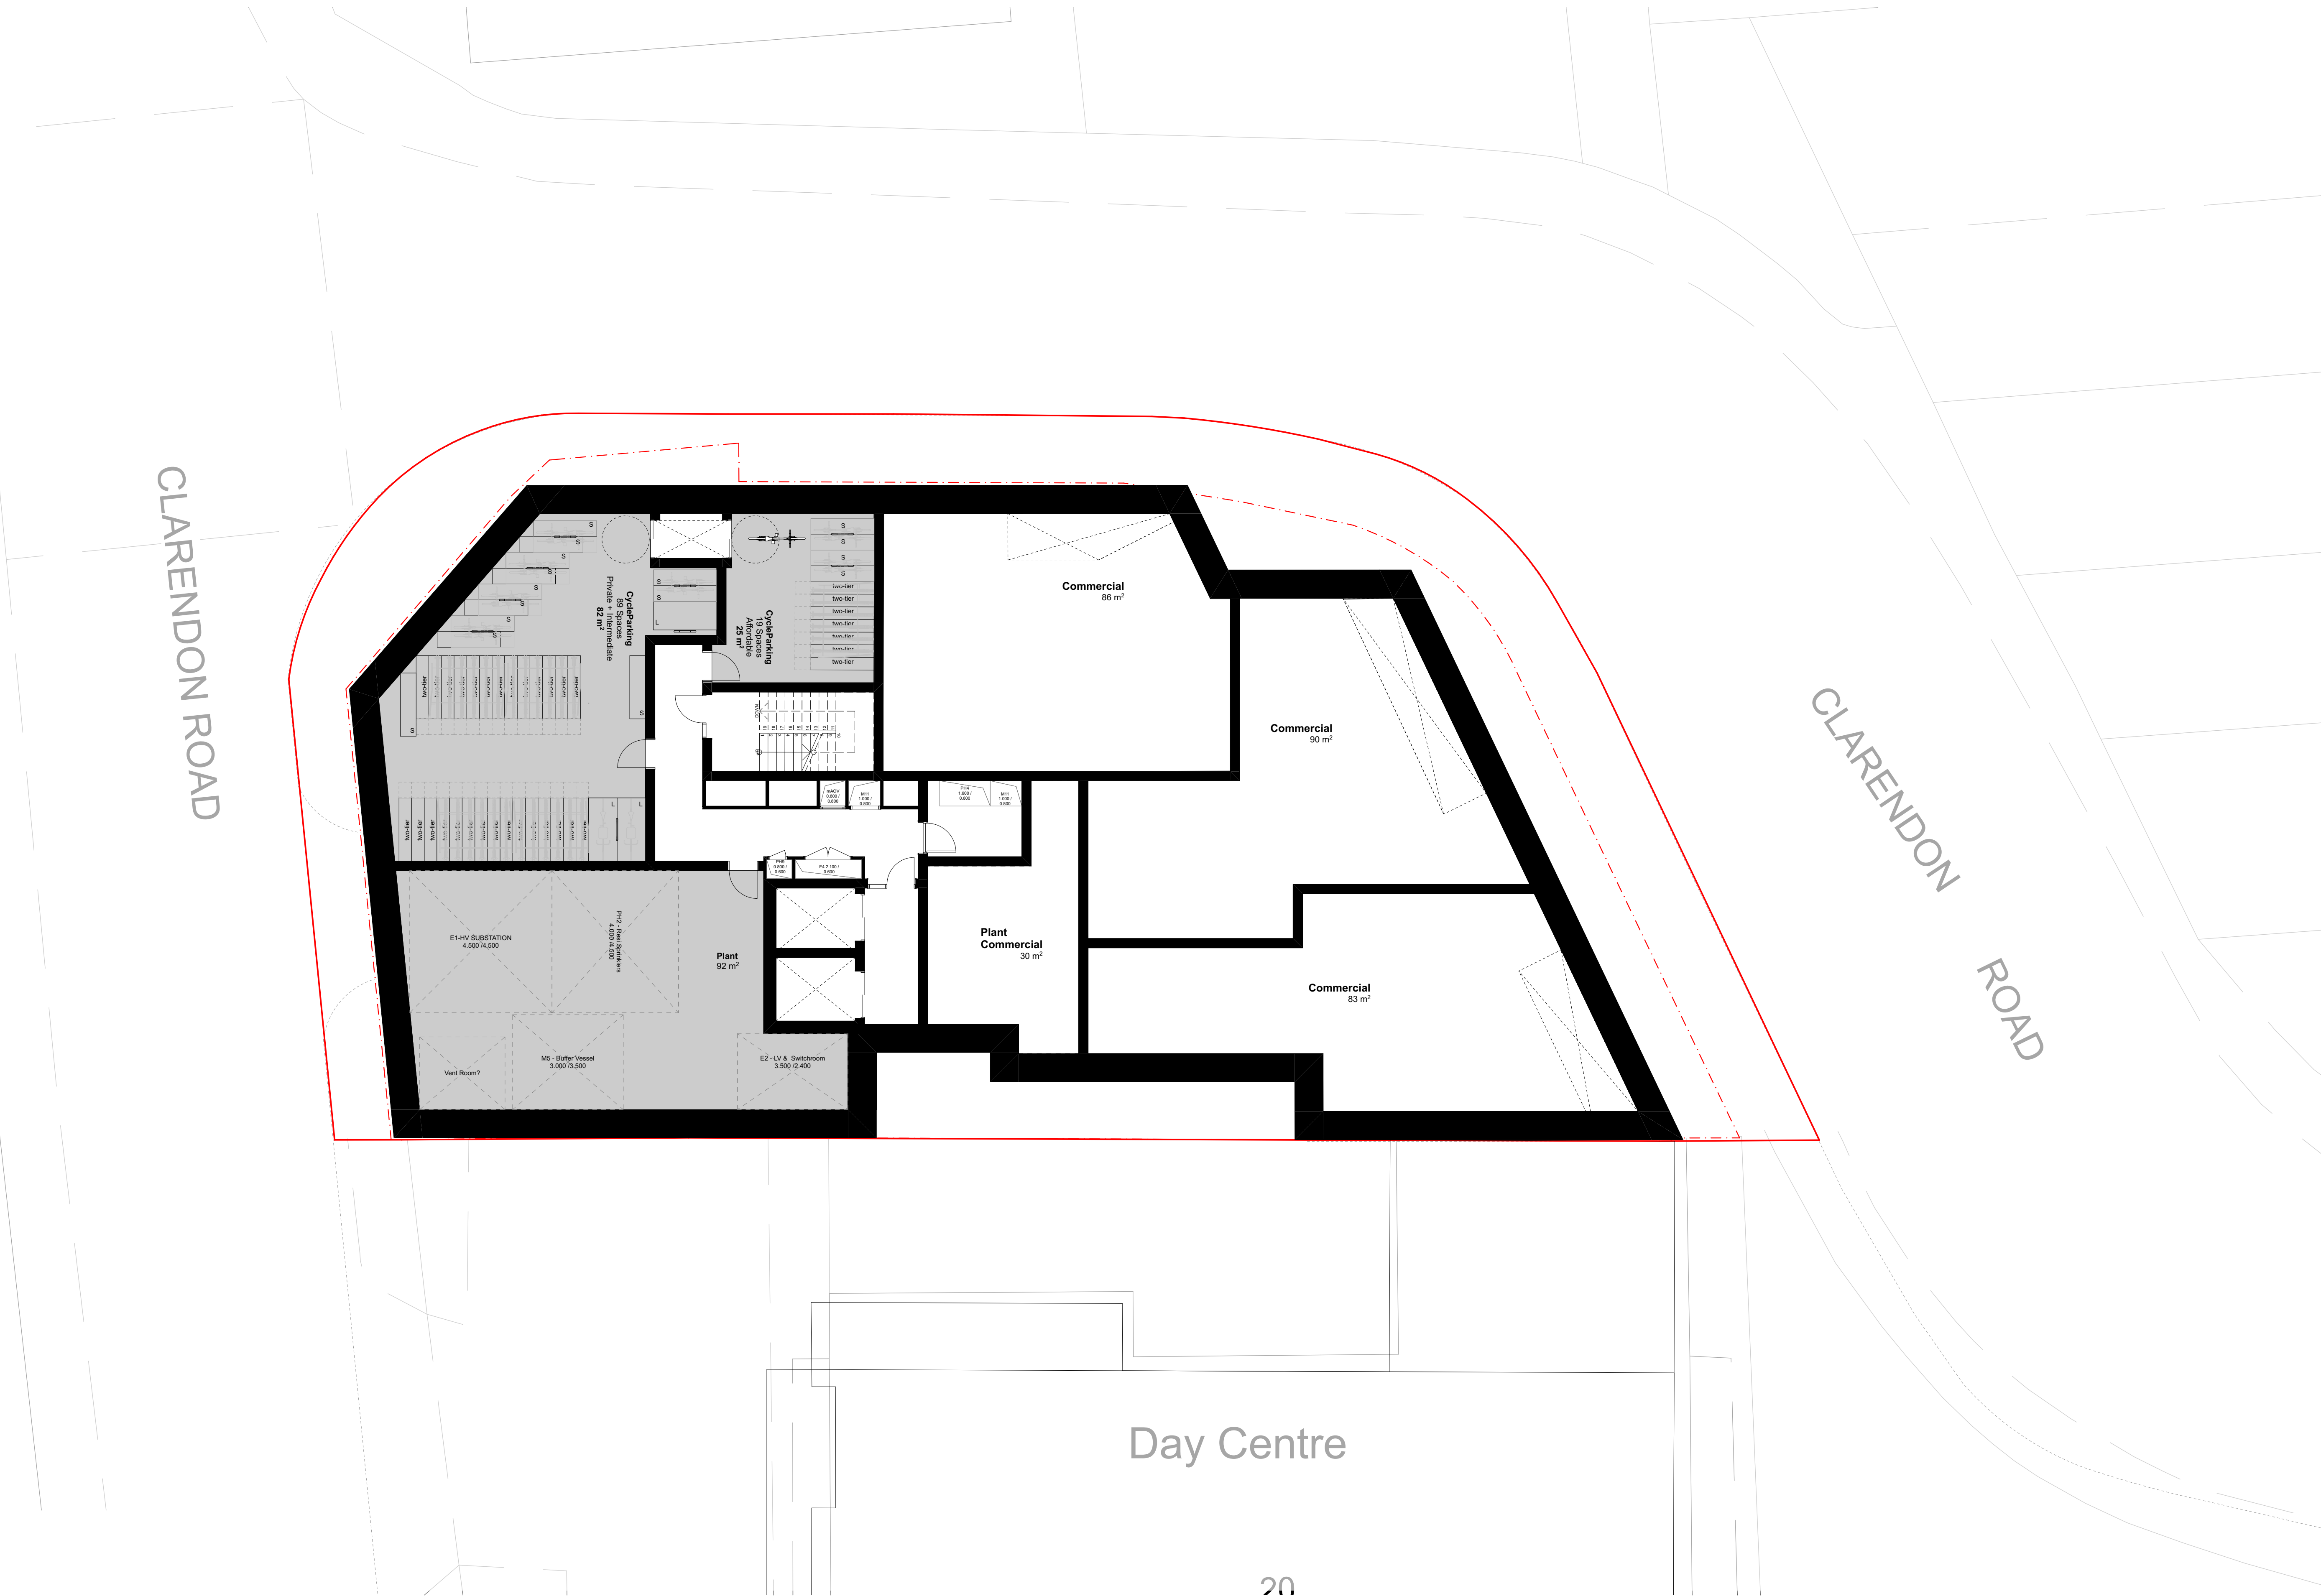

Any errors and omissions to be reported to the Architect prior to commencement. Dimensions and areas are based on survey information provided by the client. This drawing is copyright © STOCKWOOL. All dimensions to be checked on site. Do not scale.

KEY:

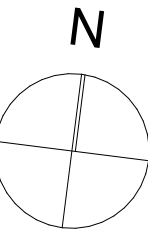

0 1000 2000 3000 4000 5000mm

APPLICATION BOUNDARY - PSMG OWNERSHIP

OWNERSHIP BOUNDARY - PSMG OWNERSHIP

STUDIO

1B2P

2B3P

2B4P

3B5P

COMMERCIAL

SERVICES

Mixed tenures

Affordable Rent

Private + Intermediate

Rent + Intermediate

Private

rev date description

stock wool

The Pump House 19 Hooper Street
London E1 8BU 020 7264 8600
info@stockwool.co.uk

Client
Magic Living Ltd
Paul Simon Homes

Project
30-36 Clarendon Road, N8 ODJ
(Jessica Buttons Factory)

Drawing
B1_Basement Level

Project status
PLANNING

Scale 1:100@A1
CAD File 3572 - Buttons Factory_MainFile_Revised
submission.dgn
Date created 21.09.22
Drawn AB
Checked JW

Project no_Drawing no_Revision
3572_PL(20)B1_