




Front Elevation



Rear Elevation

03	30/05/2023	Planning UPDT	DS	HM
02	16/09/2022	Planning UPDT	DS	HM
01	25/07/2022	Planning	DS	HM
00	22/07/2022	Initial issue	DS	HM
REV	DATE	COMMENT	DRW	CHK

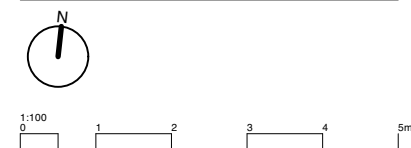


NOTES
These drawings are for planning purposes only. All dimensions indicated are subject to alterations on site. Confirm all dimensions prior to ordering materials and commencing construction.

My-architect


Unit 5e, Canonbury Yard
190 New North Road
London, N1 7BJ
T 07912325101 E harry.molyneux@my-architect.io

PROJECT
33a Woodland Gardens, N10 3UE
DRAWING
Existing Elevations
SCALE
1:100 @ A3
STATUS
Planning

DRAWING No.
337/01/200
REVISION
P03

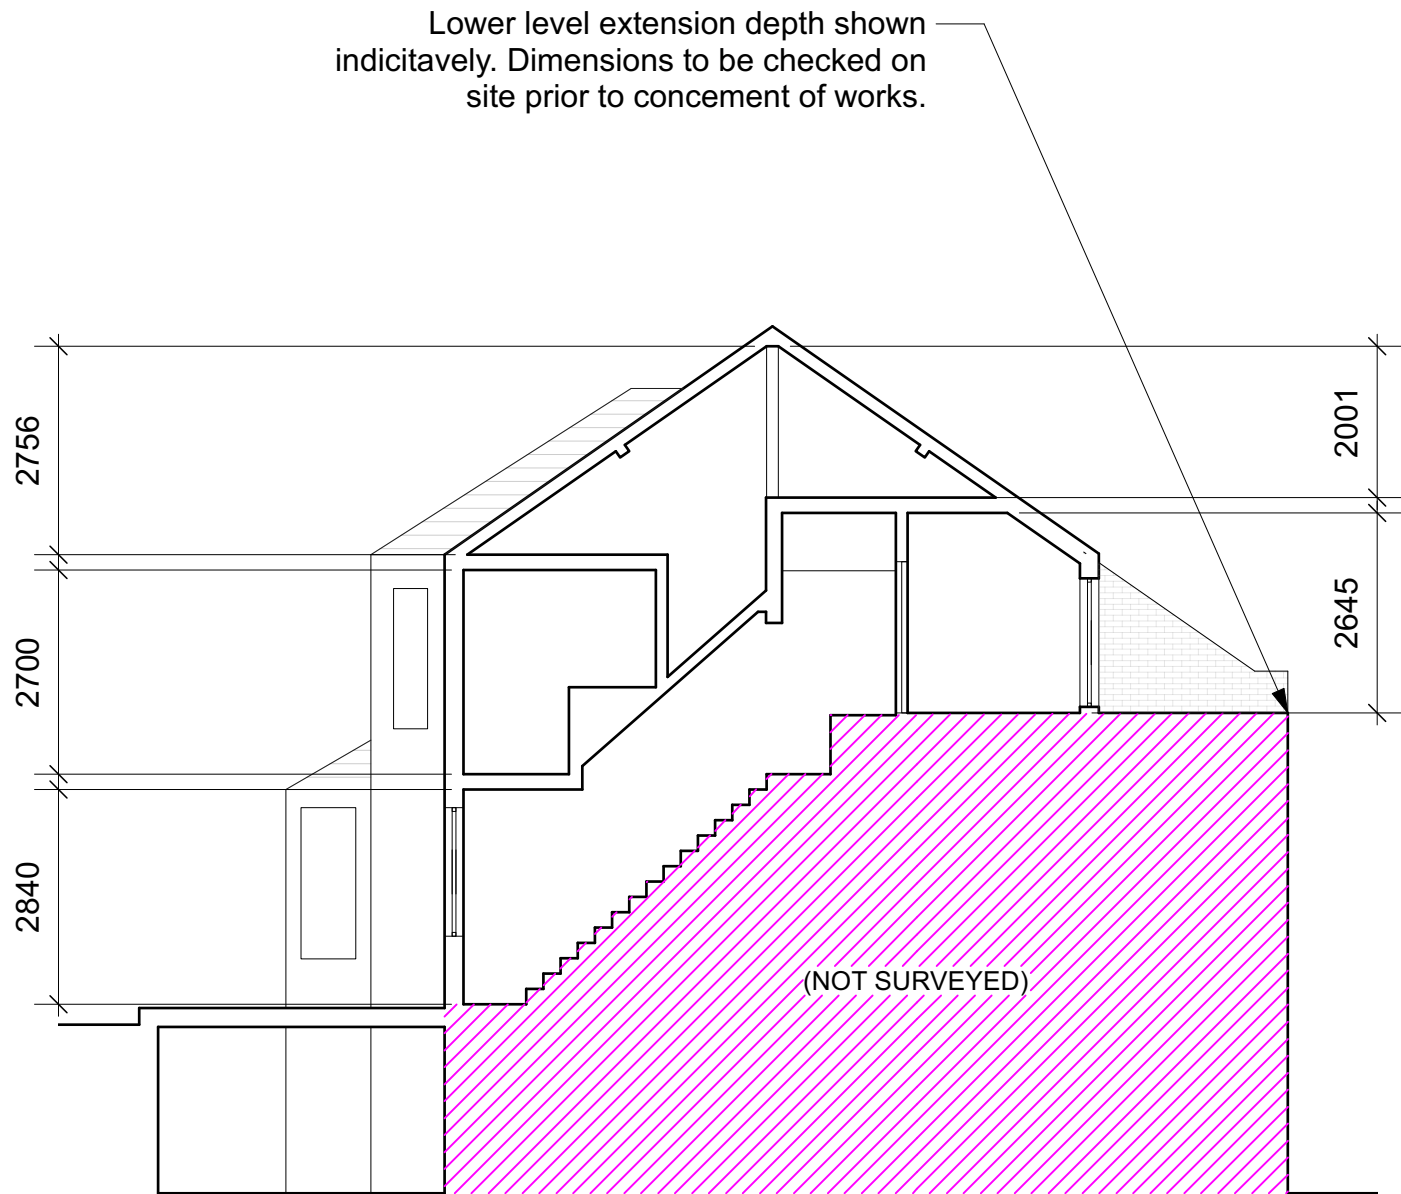

Section A-A

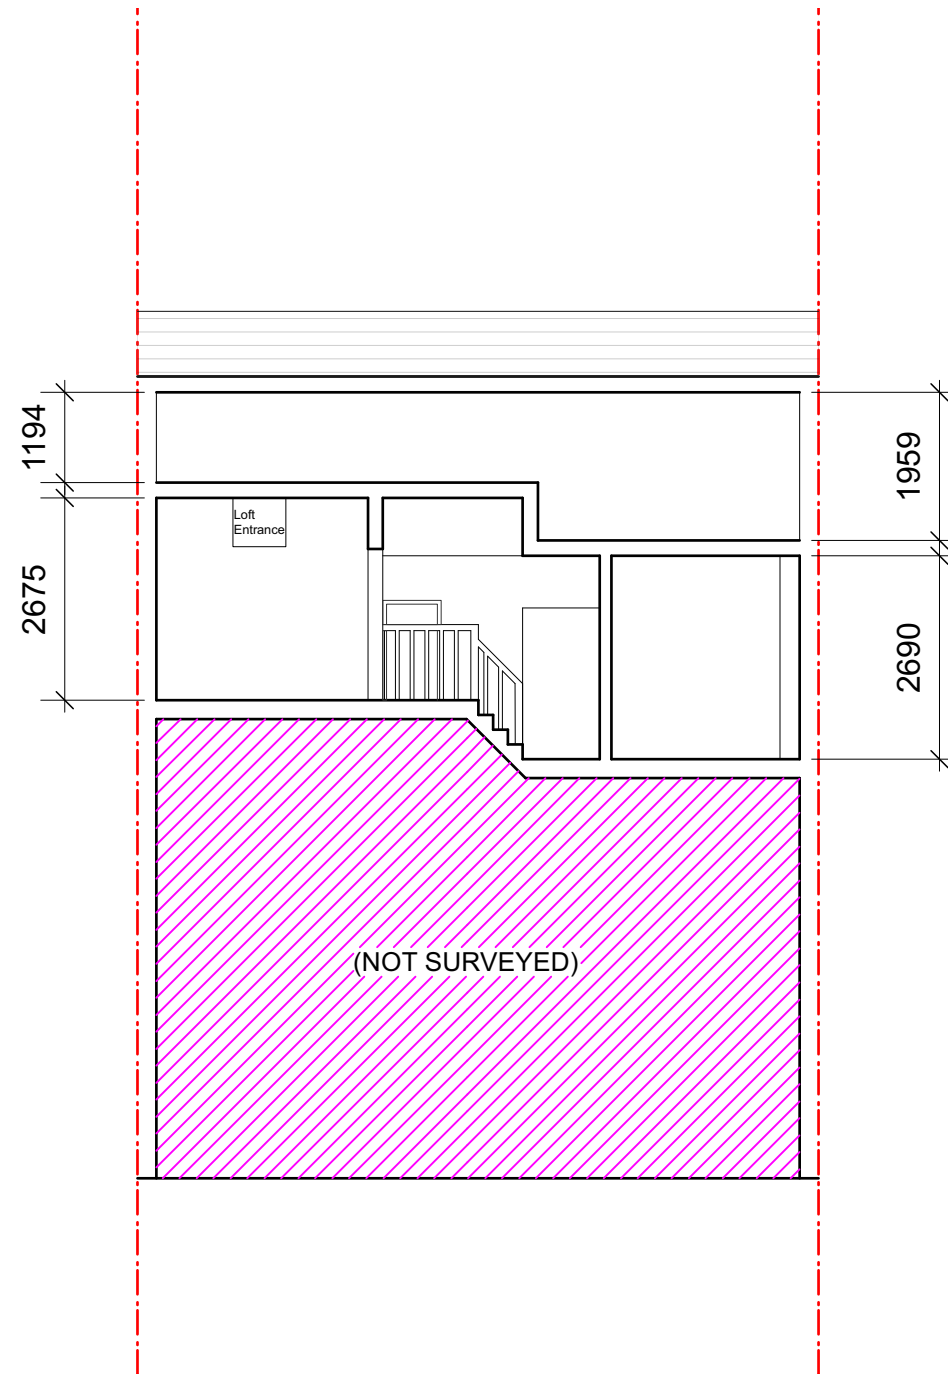

Section B-B

03	30/05/2023	Planning UPDT	DS	HM
02	16/09/2022	Planning UPDT	DS	HM
01	25/07/2022	Planning	DS	HM
00	22/07/2022	Initial issue	DS	HM
REV	DATE	COMMENT	DRW	CHK




NOTES
These drawings are for planning purposes only. All dimensions indicated are subject to alterations on site. Confirm all dimensions prior to ordering materials and commencing construction.

My-architect


Unit 5e, Canonbury Yard
190 New North Road
London, N1 7BJ
T 07912325101 E harry.molyneux@my-architect.io

PROJECT
33a Woodland Gardens, N10 3UE
DRAWING
Section AA
SCALE
1:100 @ A3
STATUS
Planning

DRAWING No.
337/01/200
REVISION
P03

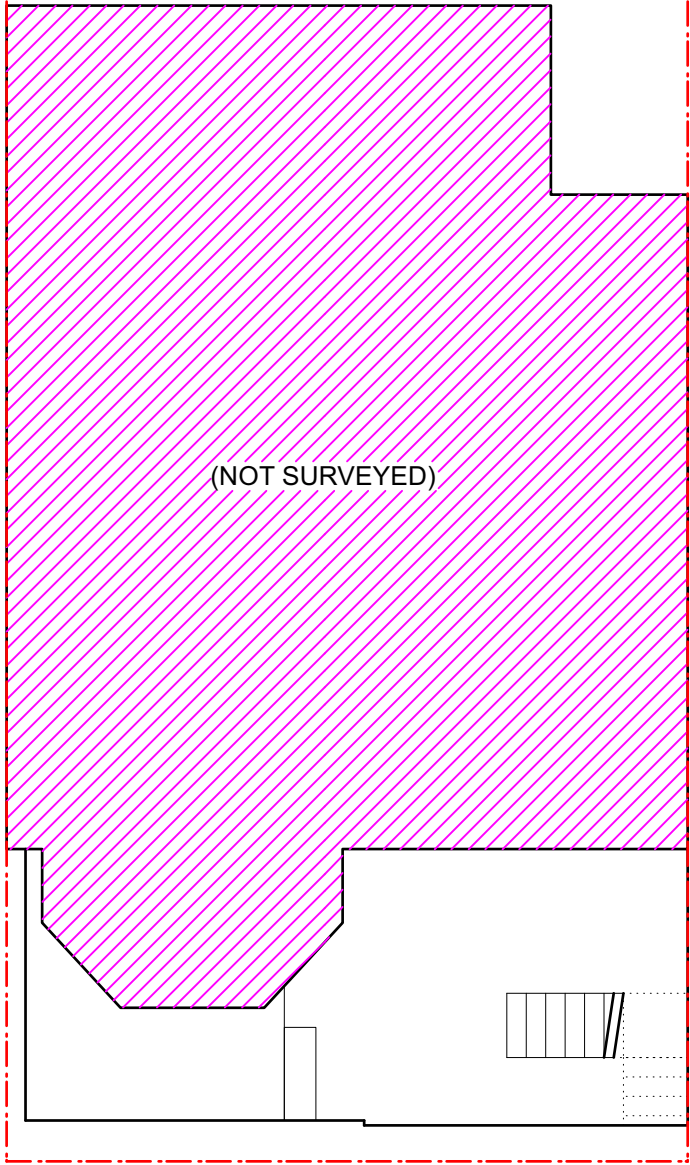


Existing Lower Ground Floor Plan

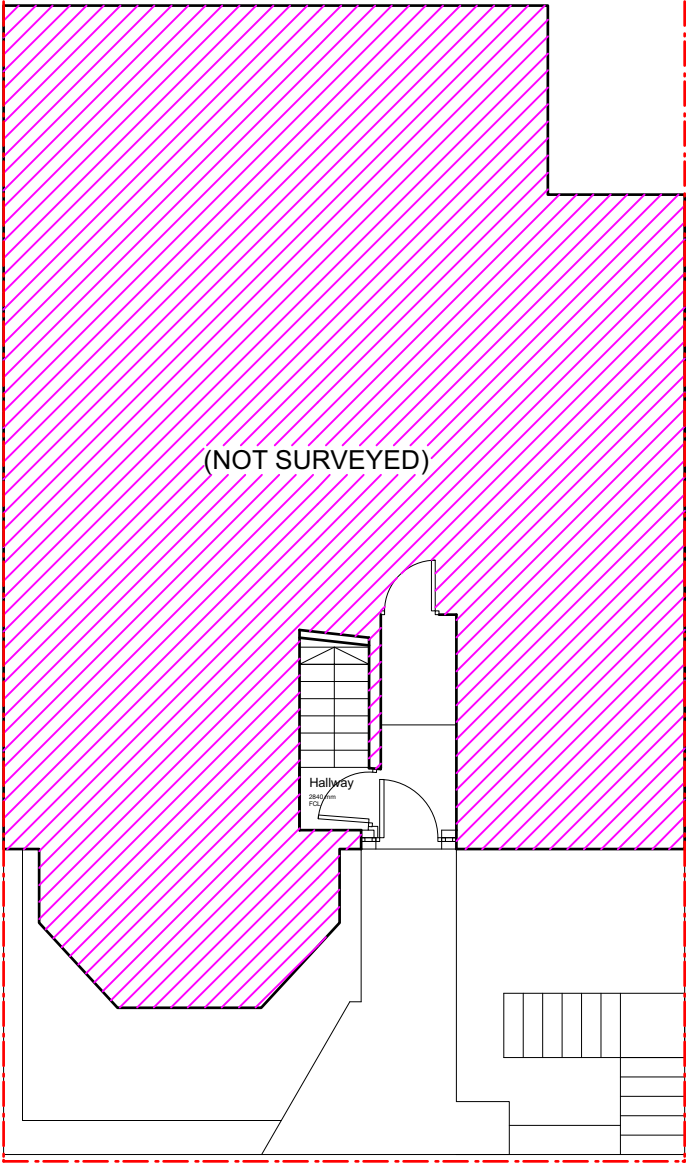

Existing Upper Ground Floor Plan

03	30/05/2023	Planning UPDT	DS	HM
02	16/09/2022	Planning UPDT	DS	HM
01	25/07/2022	Planning	DS	HM
00	22/07/2022	Initial issue	DS	HM
REV	DATE	COMMENT	DRW	CHK

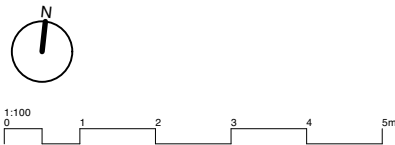


NOTES
These drawings are for planning purposes only. All dimensions indicated are subject to alterations on site. Confirm all dimensions prior to ordering materials and commencing construction.

My-architect


Unit 5e, Canonbury Yard
190 New North Road
London, N1 7BJ
T 07912325101 E harry.molyneux@my-architect.io

PROJECT
33a Woodland Gardens, N10 3UE
DRAWING
Existing Floor Plans
SCALE
1:100 @ A3
STATUS
Planning

DRAWING No.
337/01/400
REVISION
P03

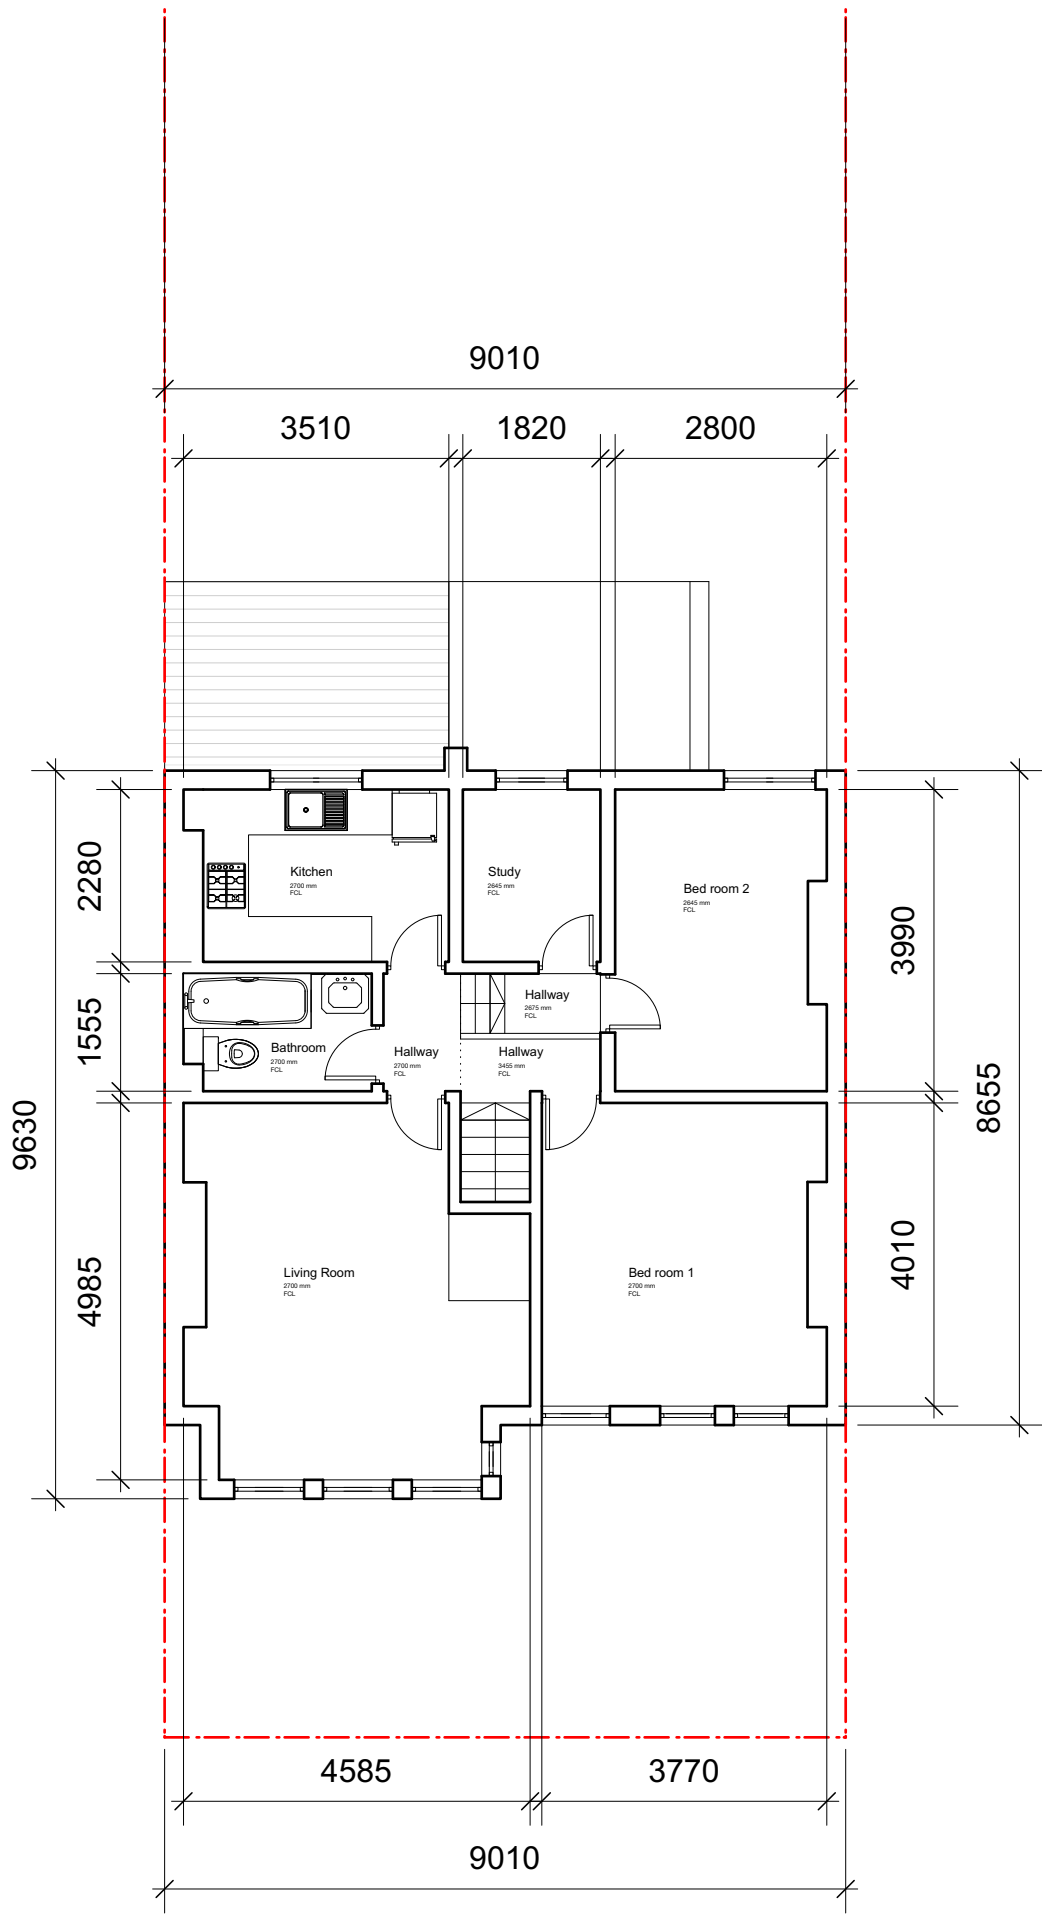

Existing First Floor Plan

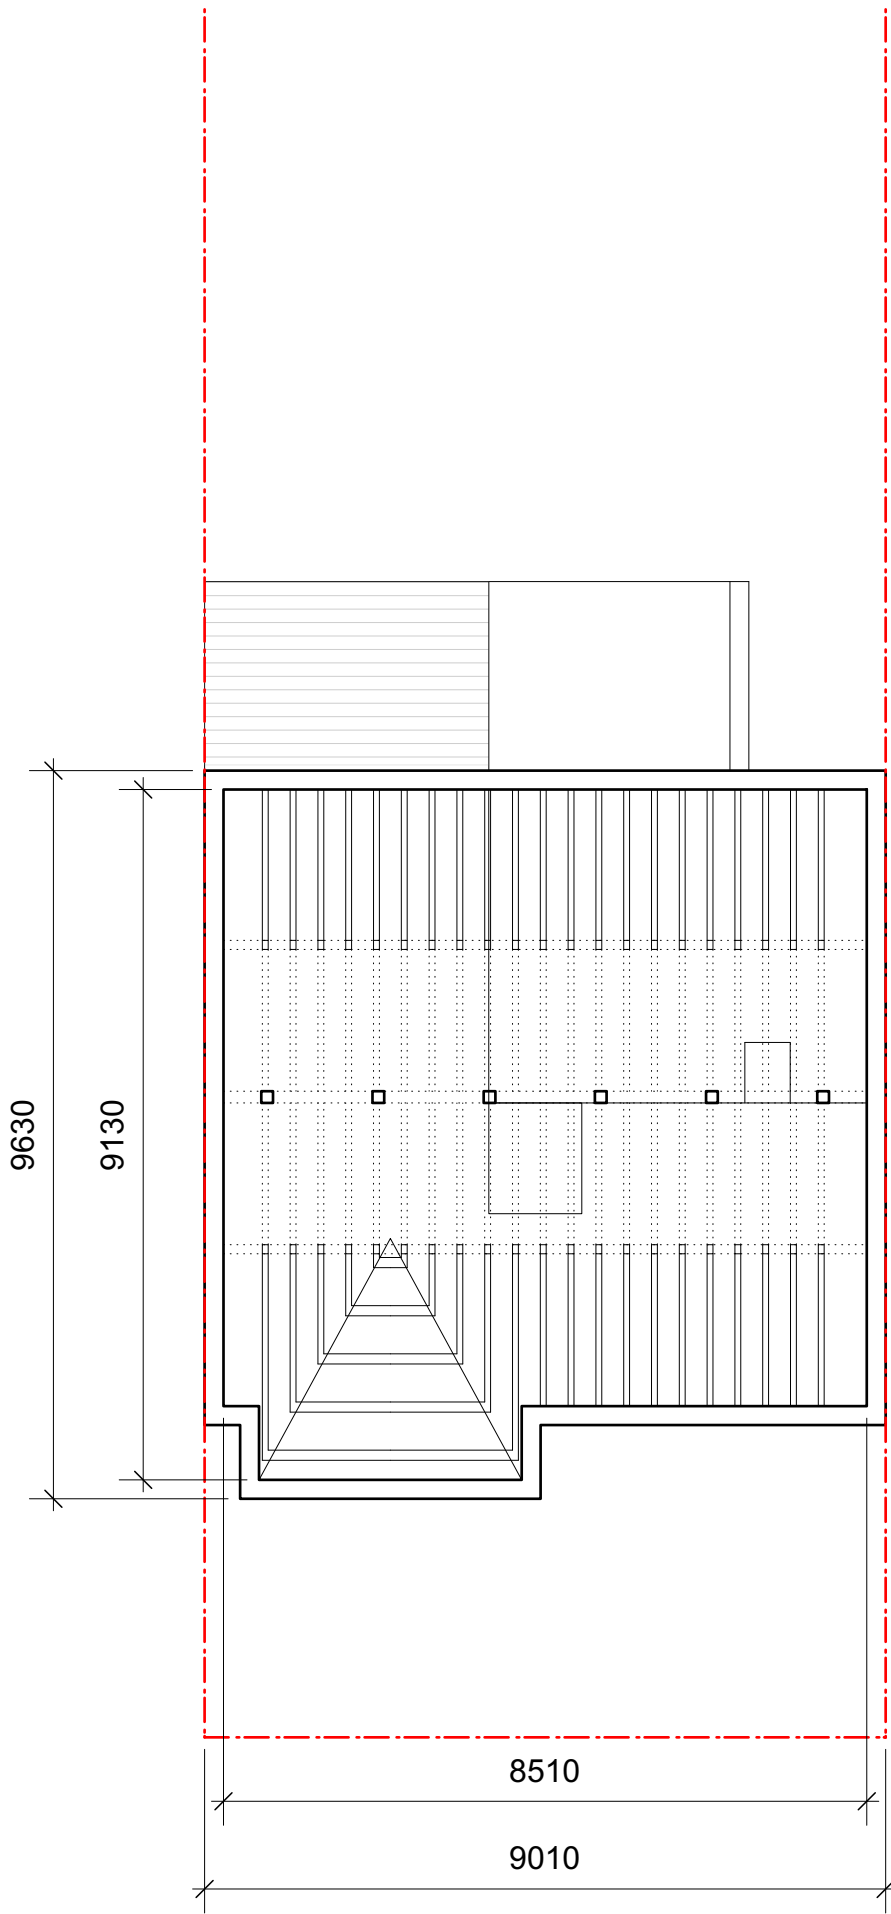

Existing Loft Plan

03	30/05/2023	Planning UPDT	DS	HM
02	16/09/2022	Planning UPDT	DS	HM
01	25/07/2022	Planning	DS	HM
00	22/07/2022	Initial issue	DS	HM
REV	DATE	COMMENT	DRW	CHK




NOTES
These drawings are for planning purposes only. All dimensions indicated are subject to alterations on site. Confirm all dimensions prior to ordering materials and commencing construction.

My-architect

Unit 5e, Canonbury Yard
190 New North Road
London, N1 7BJ
T 07912325101 E harry.molyneux@my-architect.io

PROJECT
33a Woodland Gardens, N10 3UE
DRAWING
Existing Floor Plans
SCALE
1:100 @ A3
STATUS
Planning

DRAWING No.
337/01/401
REVISION
P03

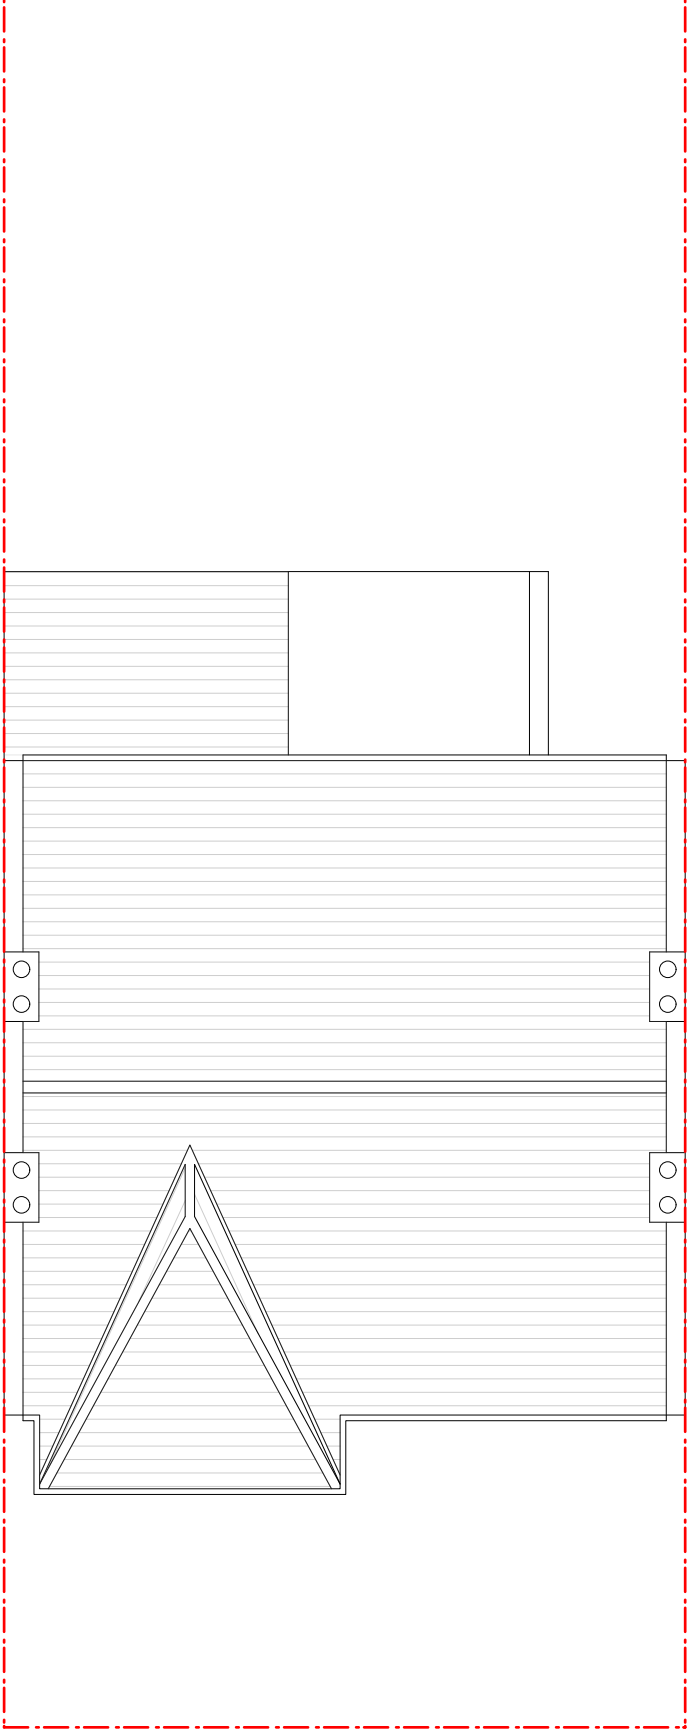

Existing Roof Plan

03	30/05/2023	Planning UPDT	DS	HM
02	16/09/2022	Planning UPDT	DS	HM
01	25/07/2022	Planning	DS	HM
00	22/07/2022	Initial issue	DS	HM
REV	DATE	COMMENT	DRW	CHK



NOTES
These drawings are for planning purposes only. All dimensions indicated are subject to alterations on site. Confirm all dimensions prior to ordering materials and commencing construction.

My-architect


Unit 5e, Canonbury Yard
190 New North Road
London, N1 7BJ
T 07912325101 E harry.molyneux@my-architect.io

PROJECT
33a Woodland Gardens, N10 3UE
DRAWING
Existing Floor Plans

SCALE
1:100 @ A3


STATUS
Planning

DRAWING No.	REVISION
337/01/402	P03

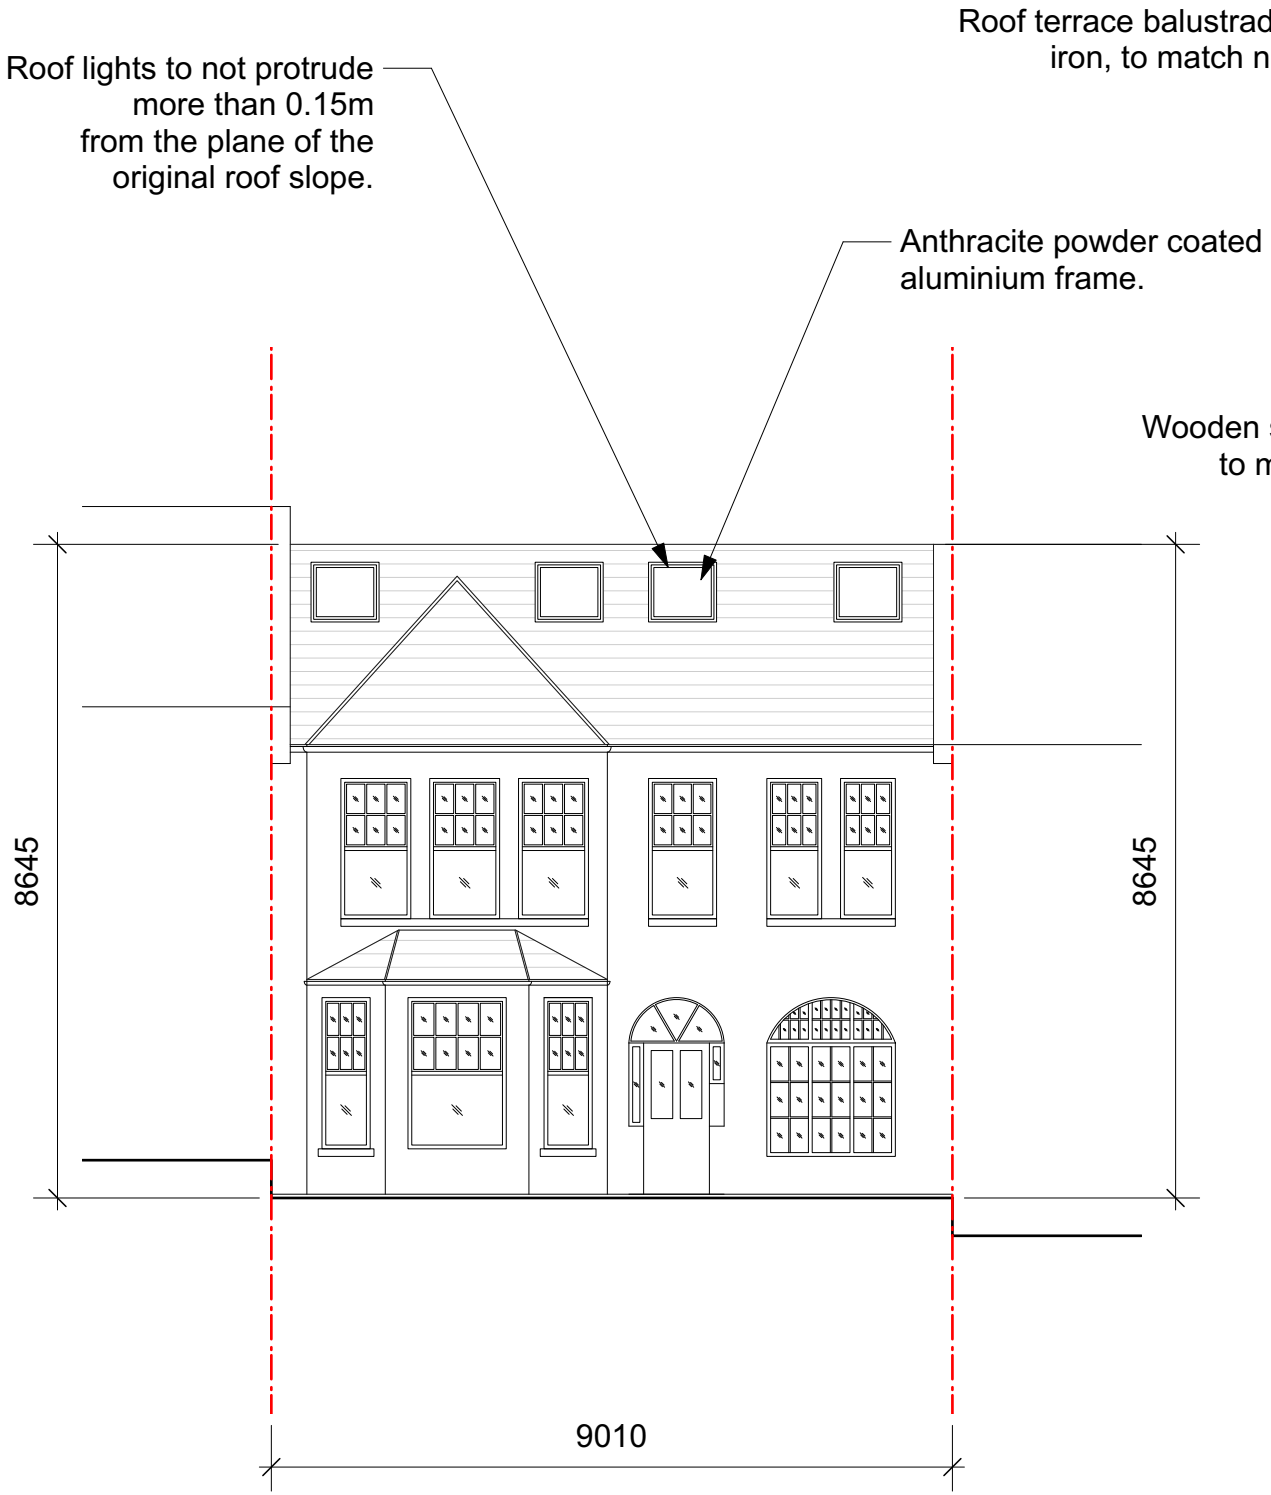

Front Elevation


Roof terrace balustrade to be black wrought iron, to match neighbouring proposal.

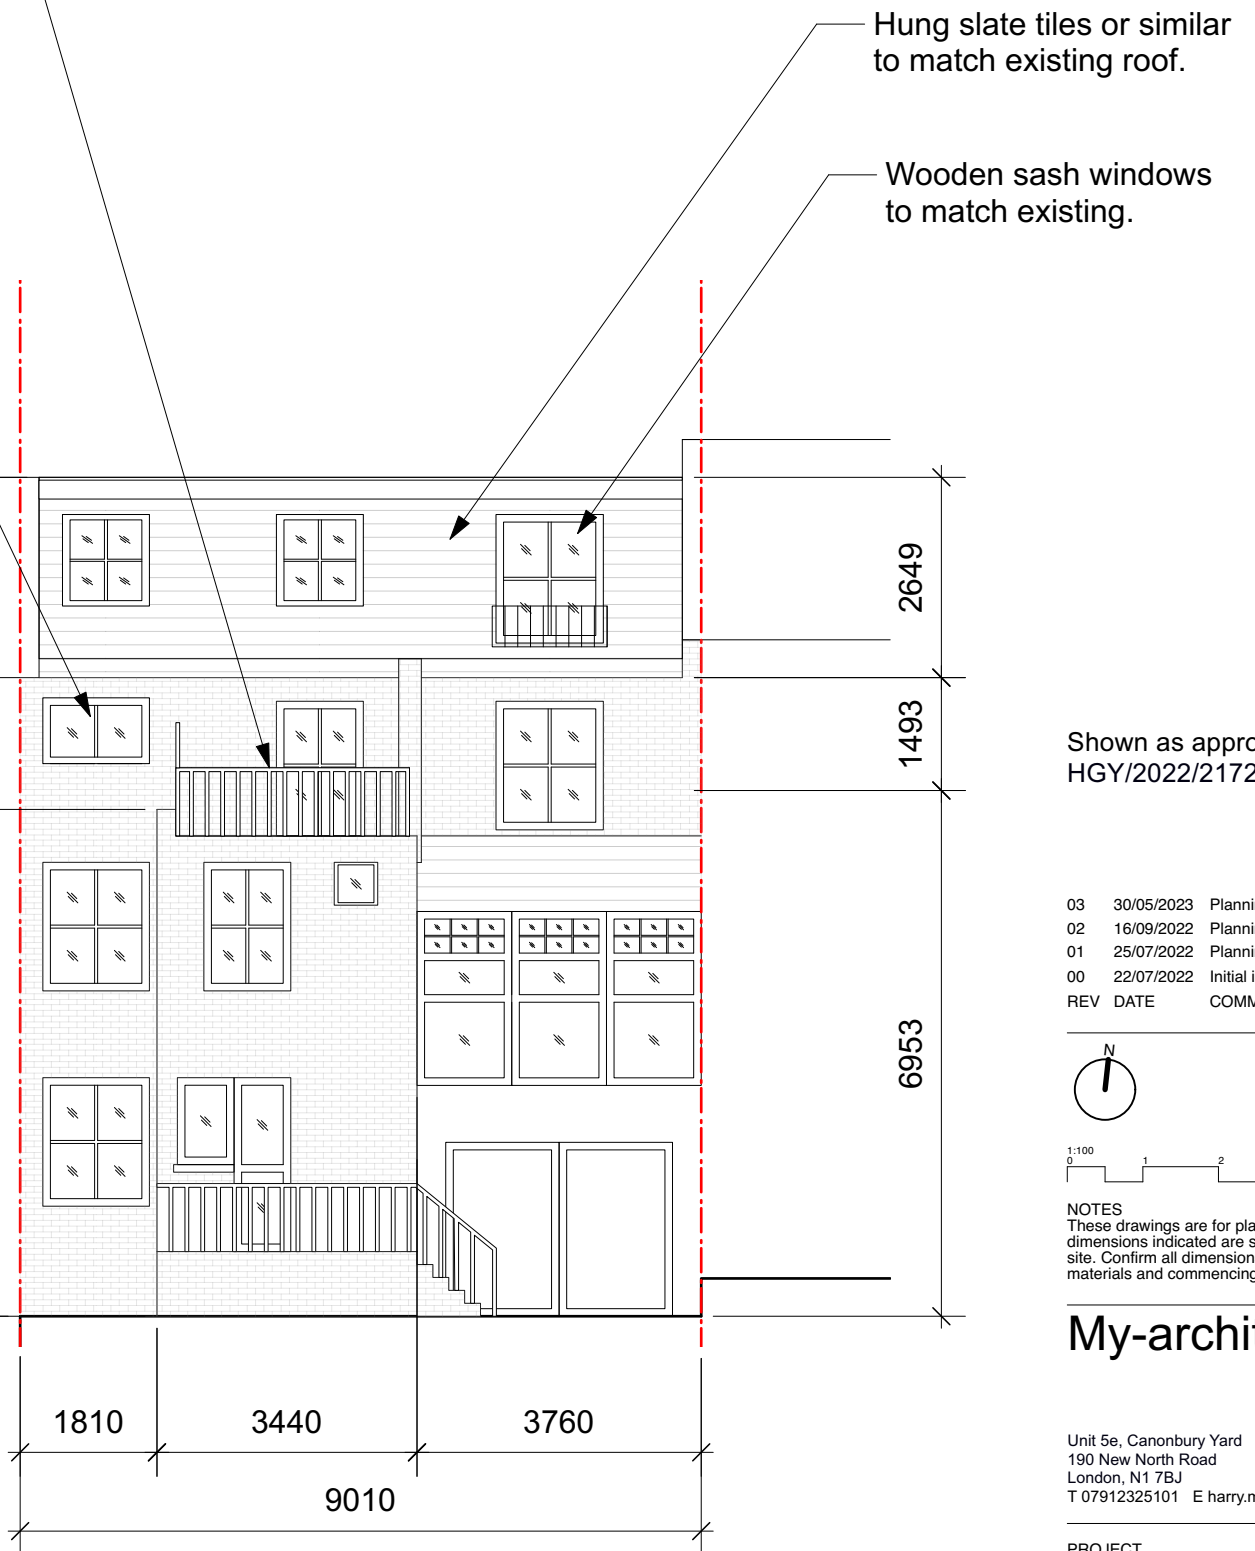

Rear Elevation

Shown as approved under
HGY/2022/2172 on 27/09/2022.

03	30/05/2023	Planning UPDT	DS	HM
02	16/09/2022	Planning UPDT	DS	HM
01	25/07/2022	Planning	DS	HM
00	22/07/2022	Initial issue	DS	HM
REV	DATE	COMMENT	DRW	CHK

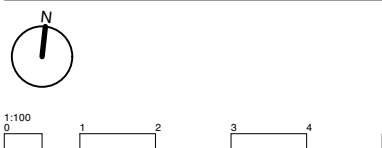


NOTES
These drawings are for planning purposes only. All dimensions indicated are subject to alterations on site. Confirm all dimensions prior to ordering materials and commencing construction.


My-architect

Unit 5e, Canonbury Yard
190 New North Road
London, N1 7BJ
T 07912325101 E harry.molyneux@my-architect.io

PROJECT
33a Woodland Gardens, N10 3UE
DRAWING
Approved Elevations
SCALE
1:100 @ A3
STATUS
Planning

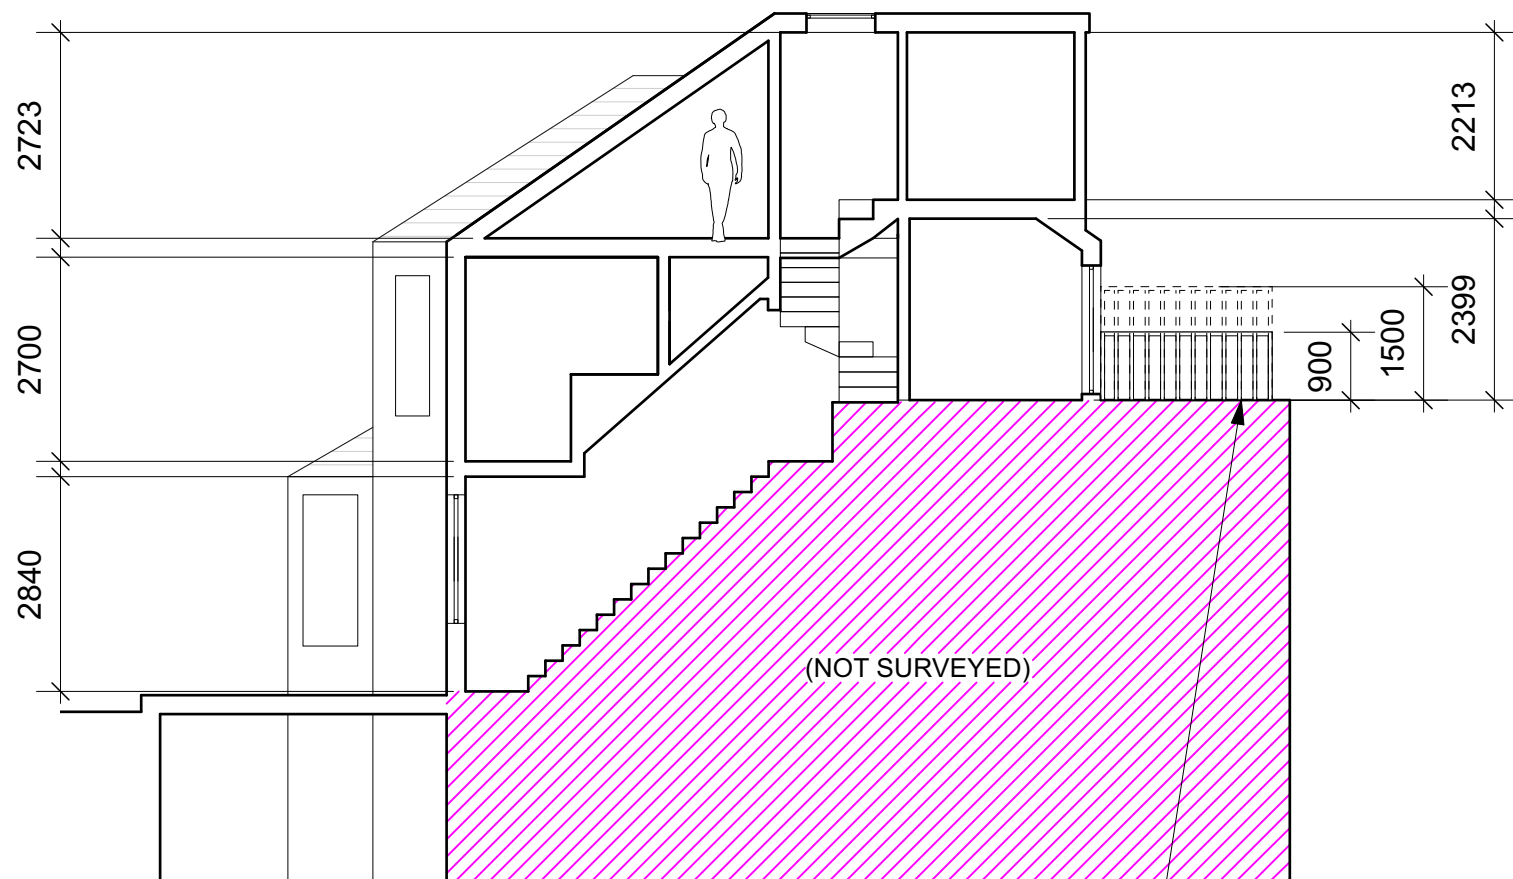


Section A-A

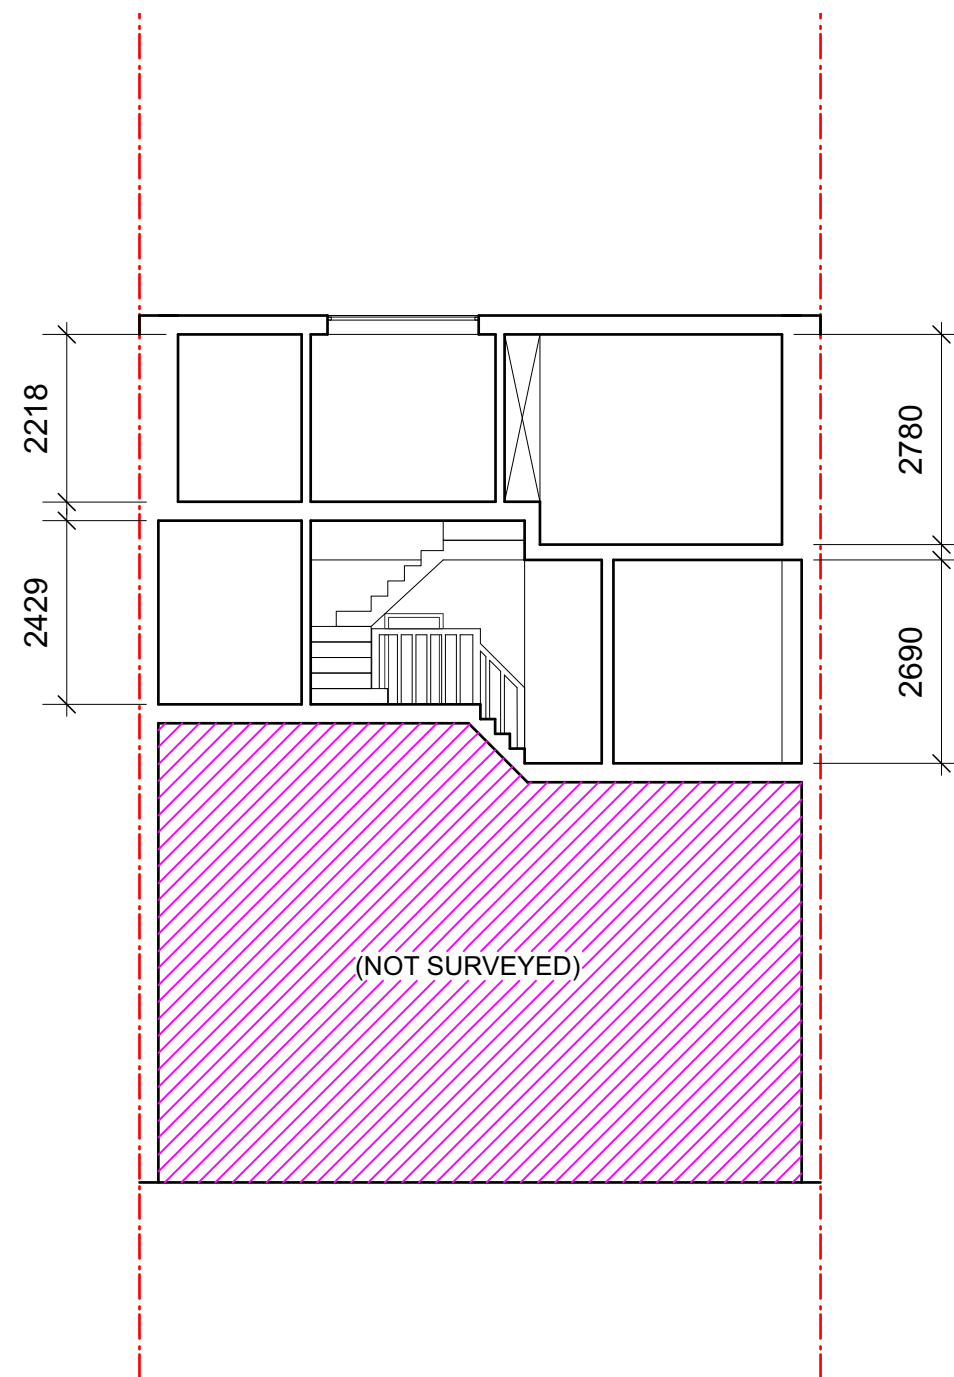

Section B-B

Shown as approved under
HGY/2022/2172 on 27/09/2022.

03	30/05/2023	Planning UPDT	DS	HM
02	16/09/2022	Planning UPDT	DS	HM
01	25/07/2022	Planning	DS	HM
00	22/07/2022	Initial issue	DS	HM
REV	DATE	COMMENT	DRW	CHK

 


NOTES
These drawings are for planning purposes only. All dimensions indicated are subject to alterations on site. Confirm all dimensions prior to ordering materials and commencing construction.

My-architect

Unit 5e, Canonbury Yard
190 New North Road
London, N1 7BJ
T 07912325101 E harry.molyneux@my-architect.io

PROJECT
33a Woodland Gardens, N10 3UE
DRAWING
Approved Elevations
SCALE
1:100 @ A3
STATUS
Planning

DRAWING No.
337/02/201
REVISION
P03

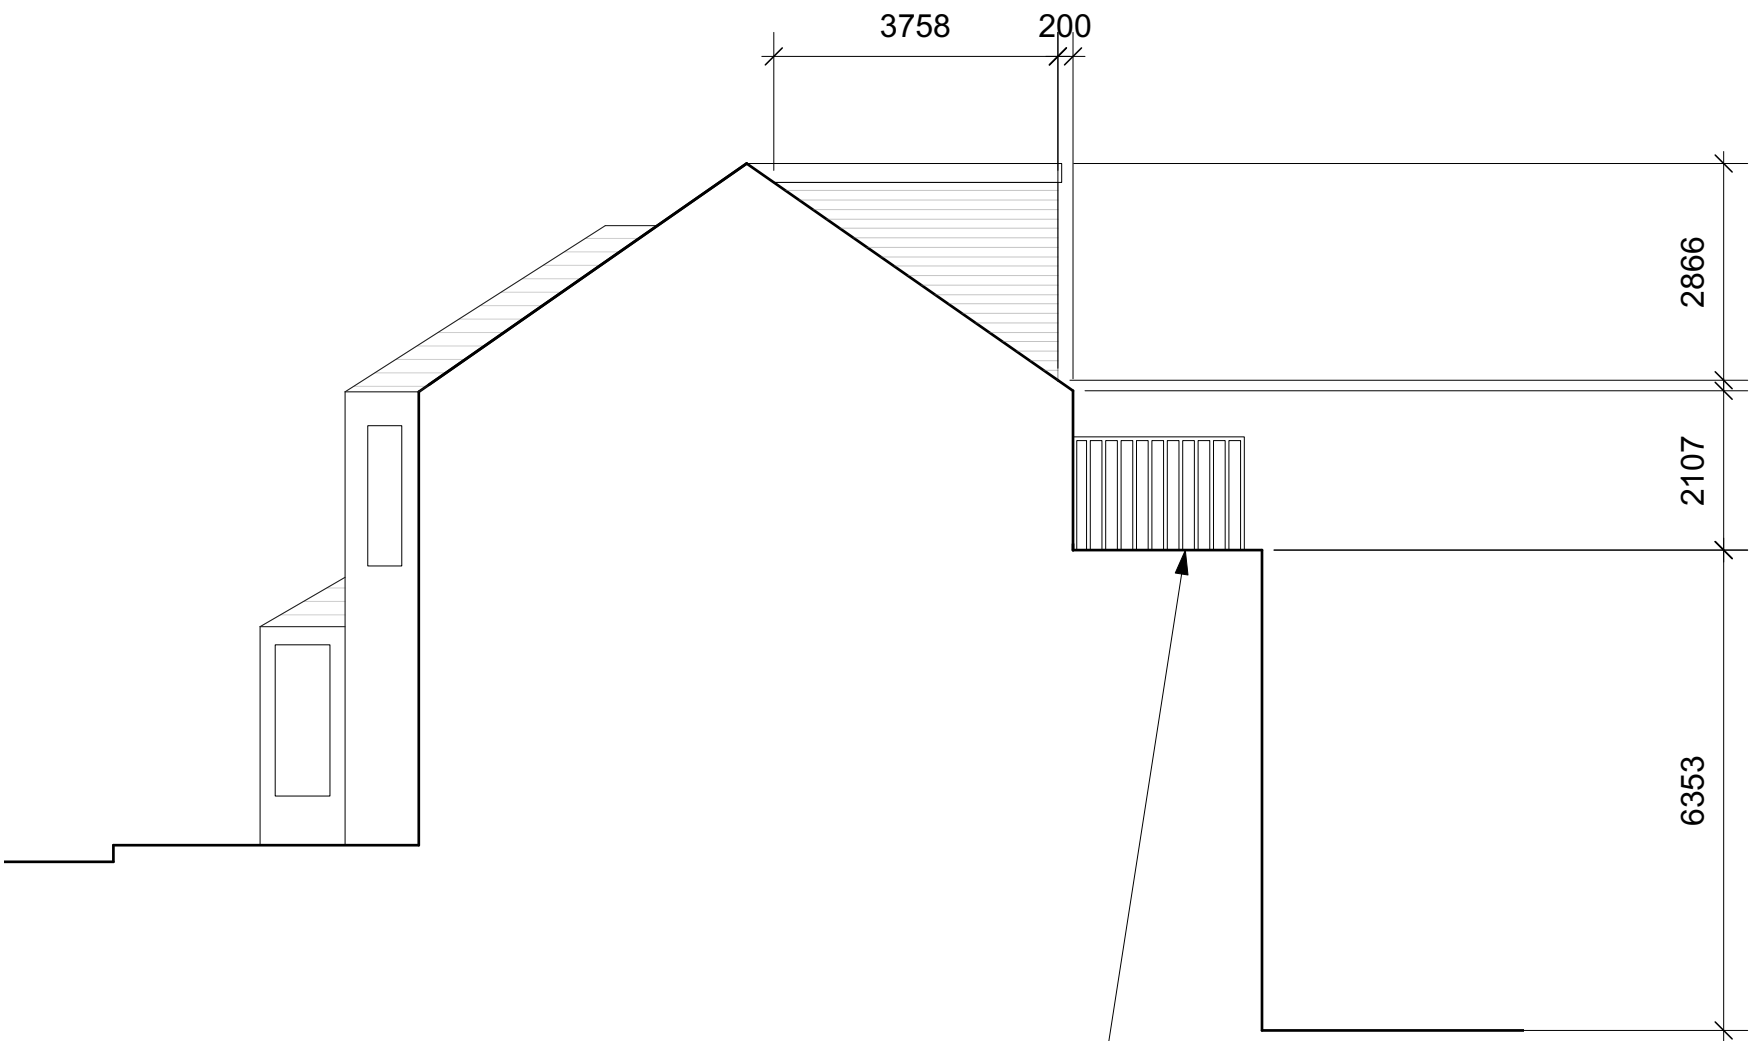

Roof terrace balustrade to be black wrought iron, to match neighbouring proposal.

Side Elevation

Shown as approved under
HGY/2022/2172 on 27/09/2022.

03	30/05/2023	Planning UPDT	DS	HM
02	16/09/2022	Planning UPDT	DS	HM
01	25/07/2022	Planning	DS	HM
00	22/07/2022	Initial issue	DS	HM
REV	DATE	COMMENT	DRW	CHK




NOTES
These drawings are for planning purposes only. All dimensions indicated are subject to alterations on site. Confirm all dimensions prior to ordering materials and commencing construction.

My-architect


Unit 5e, Canonbury Yard
190 New North Road
London, N1 7BJ
T 07912325101 E harry.molyneux@my-architect.io

PROJECT
33a Woodland Gardens, N10 3UE
DRAWING
Approved Elevations
SCALE
1:100 @ A3
STATUS
Planning

DRAWING No.
337/02/202
REVISION
P03

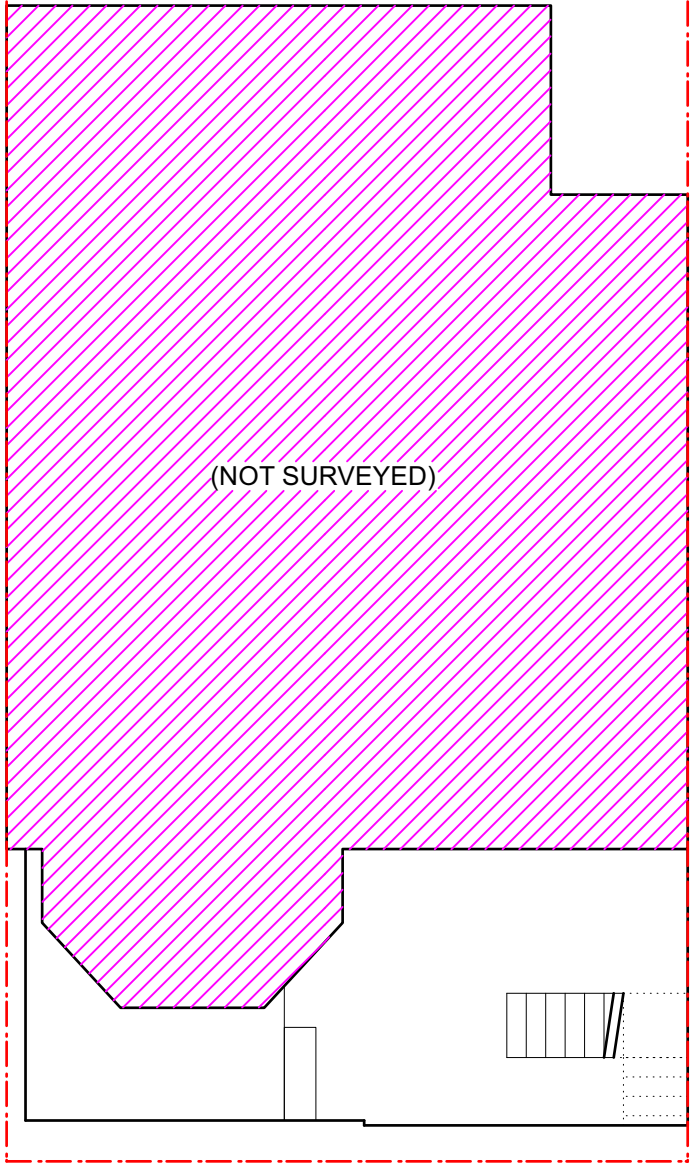


Approved Lower Ground Floor Plan

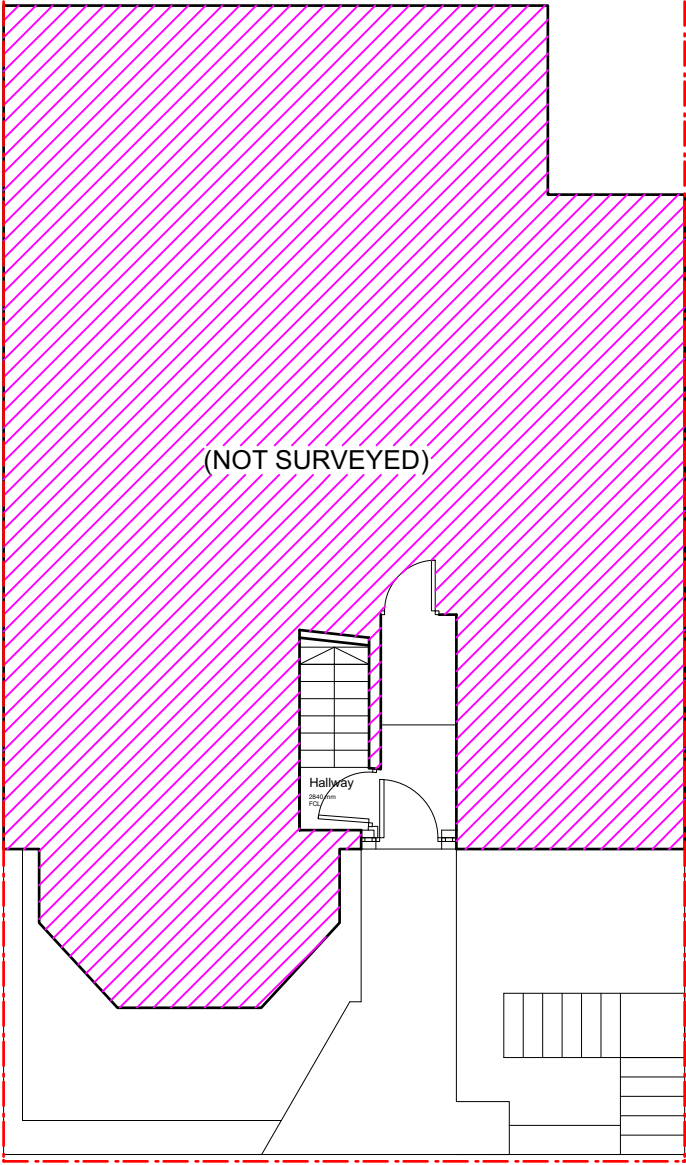

Approved Upper Ground Floor Plan

Shown as approved under
HGY/2022/2172 on 27/09/2022.

03	30/05/2023	Planning UPDT	DS	HM
02	16/09/2022	Planning UPDT	DS	HM
01	25/07/2022	Planning	DS	HM
00	22/07/2022	Initial issue	DS	HM
REV	DATE	COMMENT	DRW	CHK

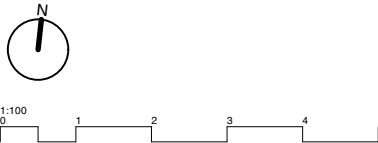


NOTES
These drawings are for planning purposes only. All dimensions indicated are subject to alterations on site. Confirm all dimensions prior to ordering materials and commencing construction.

My-architect


Unit 5e, Canonbury Yard
190 New North Road
London, N1 7BJ
T 07912325101 E harry.molyneux@my-architect.io

PROJECT
33a Woodland Gardens, N10 3UE
DRAWING
Approved Floor Plans
SCALE
1:100 @ A3
STATUS
Planning

DRAWING No.
337/02/400
REVISION
P03

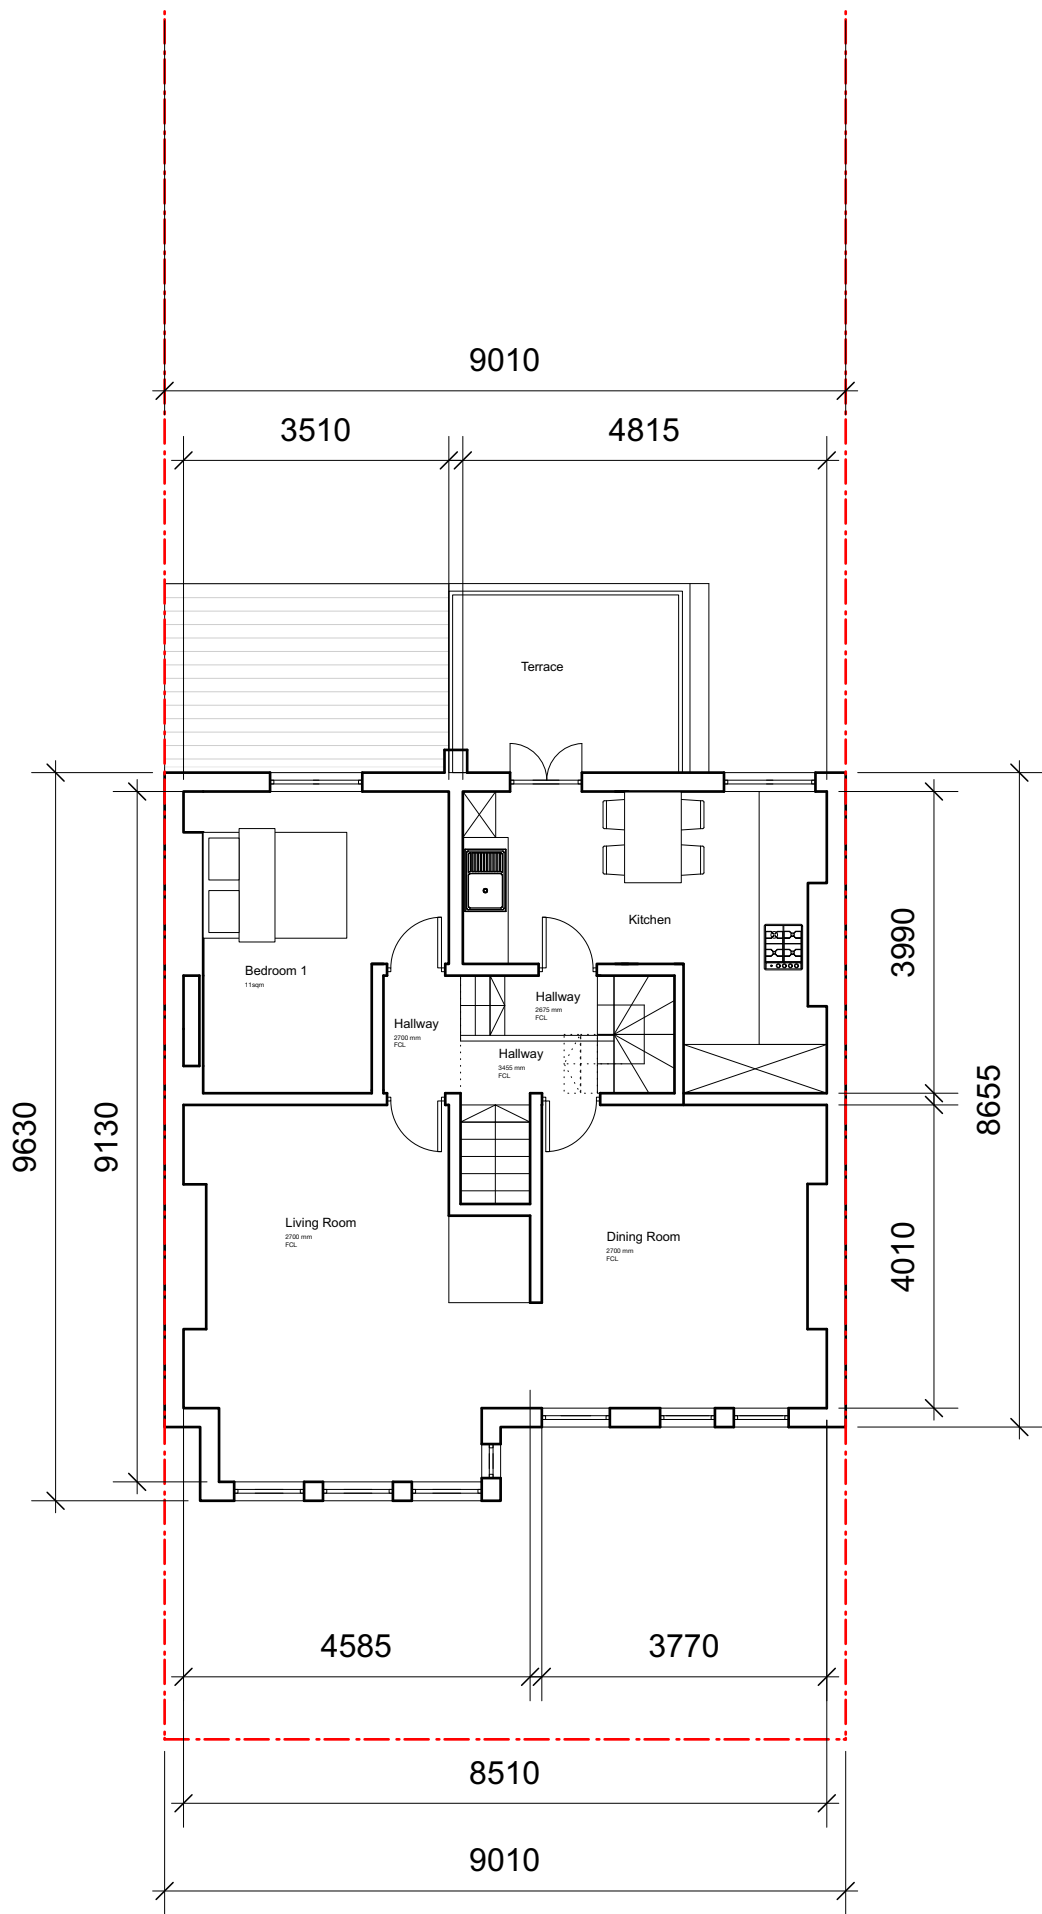

Approved First Floor Plan

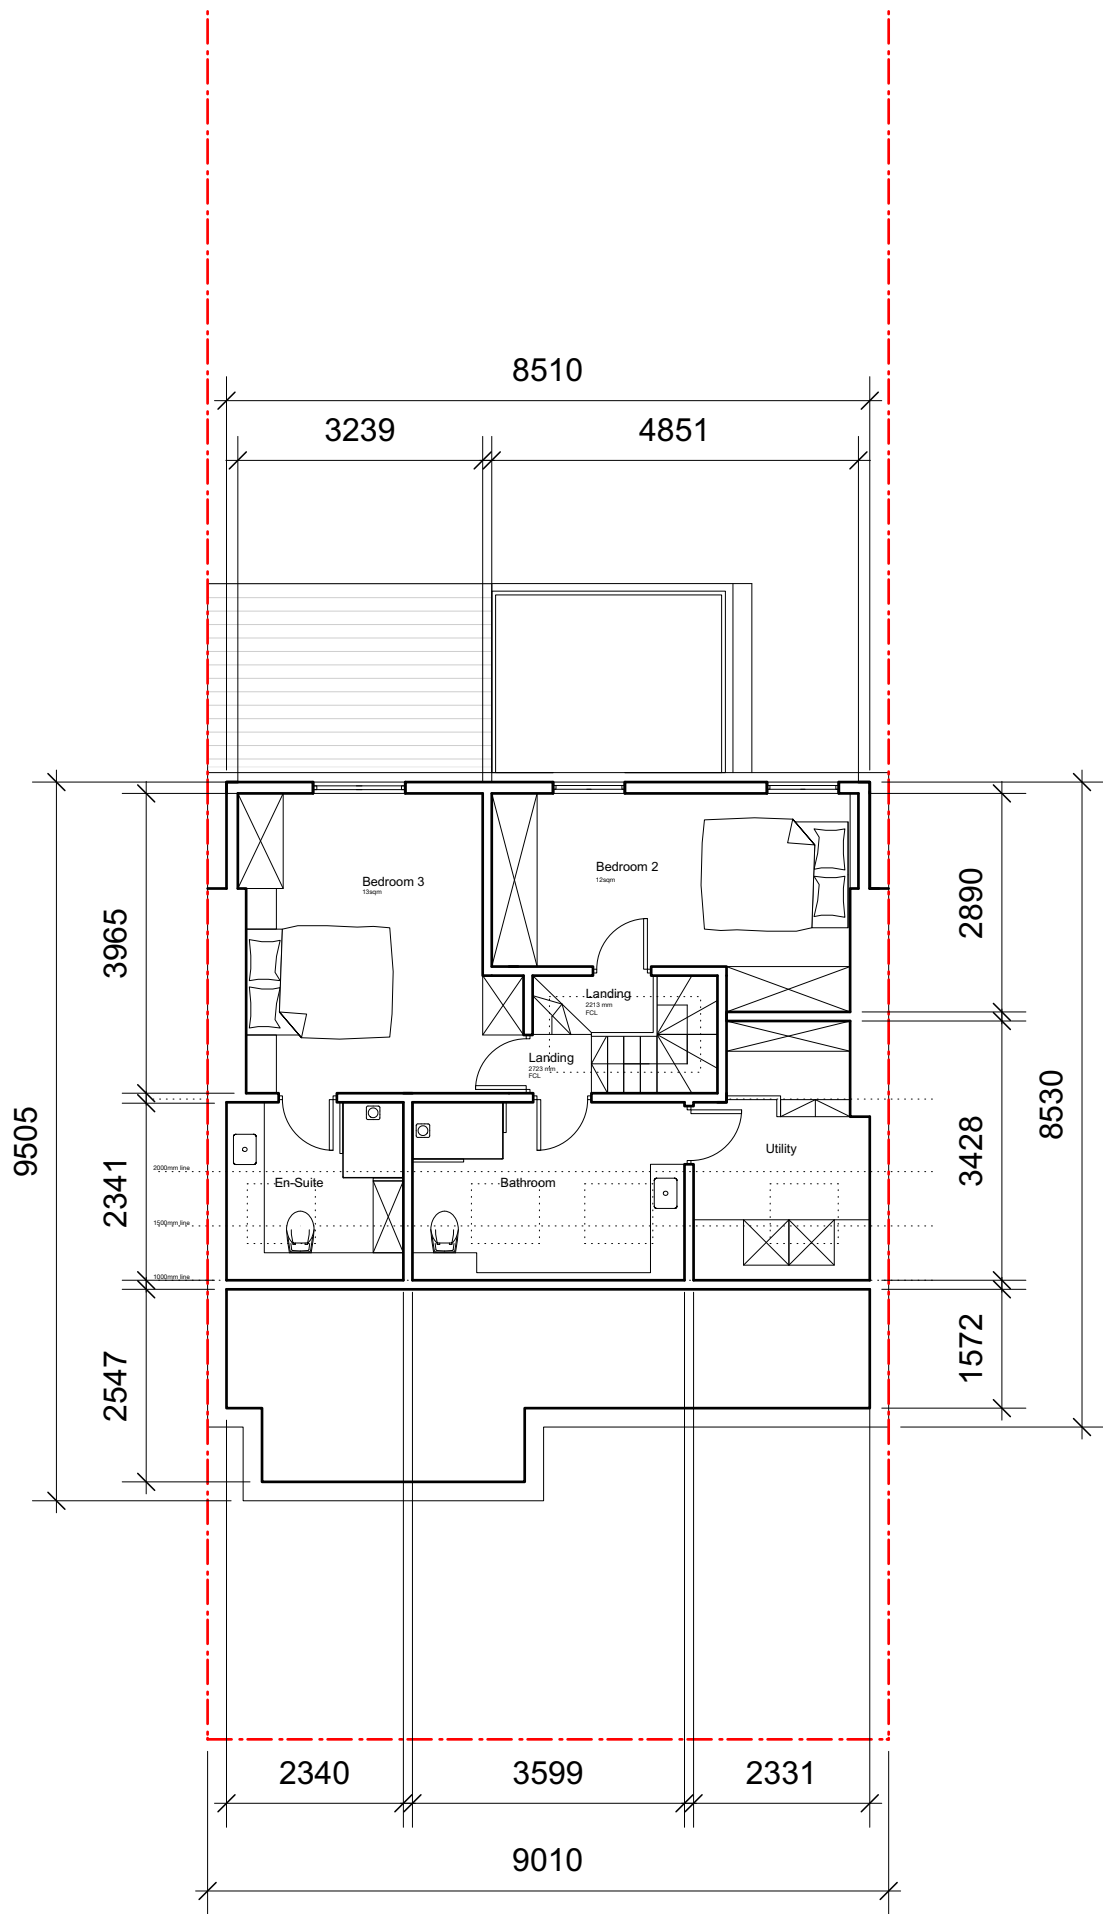

Approved Loft Plan

Shown as approved under
HGY/2022/2172 on 27/09/2022.

03	30/05/2023	Planning UPDT	DS	HM
02	16/09/2022	Planning UPDT	DS	HM
01	25/07/2022	Planning	DS	HM
00	22/07/2022	Initial issue	DS	HM
REV	DATE	COMMENT	DRW	CHK




NOTES
These drawings are for planning purposes only. All dimensions indicated are subject to alterations on site. Confirm all dimensions prior to ordering materials and commencing construction.

My-architect

Unit 5e, Canonbury Yard
190 New North Road
London, N1 7BJ
T 07912325101 E harry.molyneux@my-architect.io

PROJECT
33a Woodland Gardens, N10 3UE
DRAWING
Approved Floor Plans
SCALE
1:100 @ A3
STATUS
Planning

DRAWING No.
337/02/401
REVISION
P03

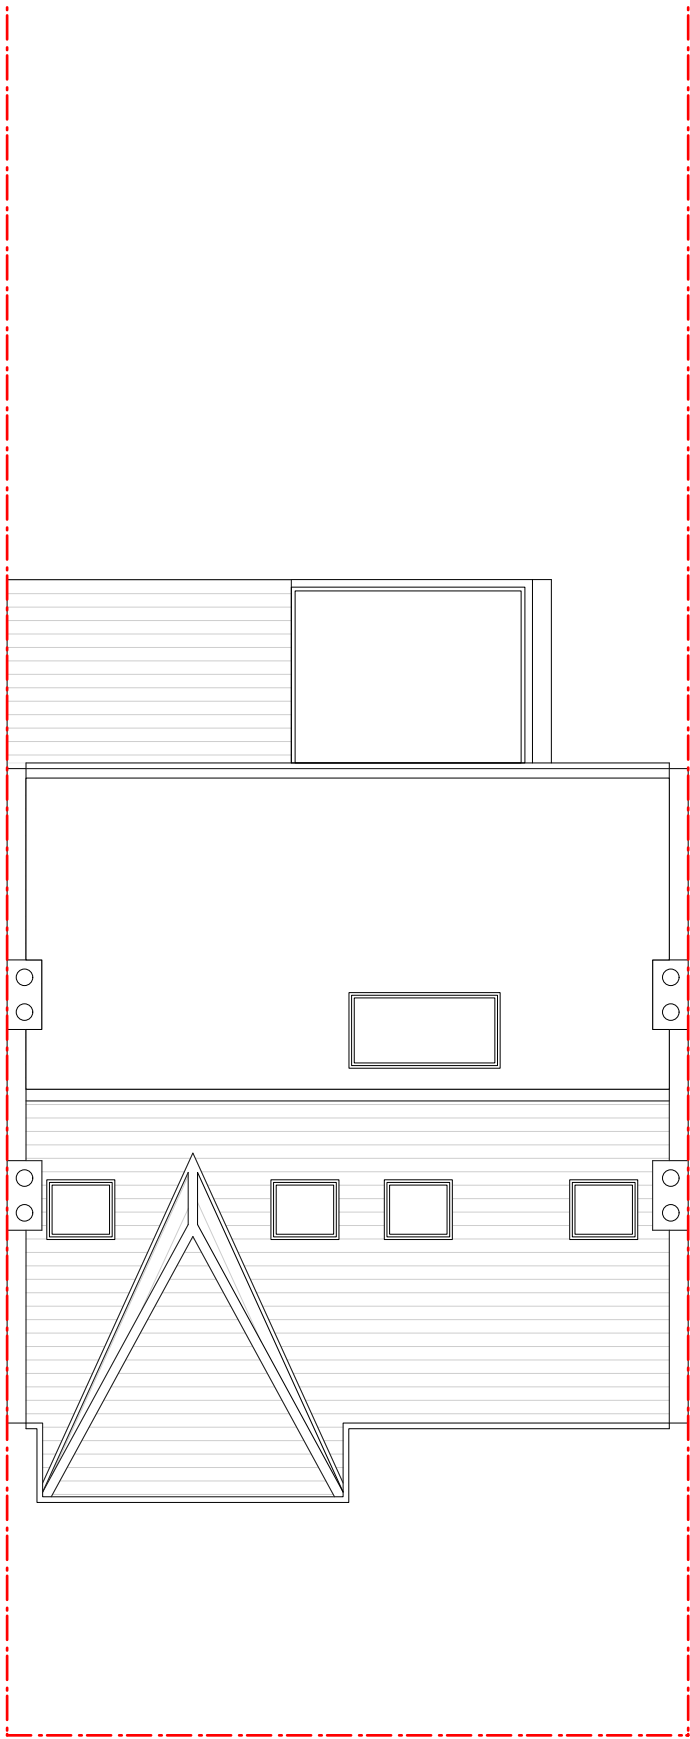

Approved Roof Plan

Shown as approved under
HGY/2022/2172 on 27/09/2022.

03	30/05/2023	Planning UPDT	DS	HM
02	16/09/2022	Planning UPDT	DS	HM
01	25/07/2022	Planning	DS	HM
00	22/07/2022	Initial issue	DS	HM
REV	DATE	COMMENT	DRW	CHK



NOTES
These drawings are for planning purposes only. All dimensions indicated are subject to alterations on site. Confirm all dimensions prior to ordering materials and commencing construction.

My-architect

Unit 5e, Canonbury Yard
190 New North Road
London, N1 7BJ
T 07912325101 E harry.molyneux@my-architect.io

PROJECT
33a Woodland Gardens, N10 3UE
DRAWING
Approved Floor Plans
SCALE
1:100 @ A3
STATUS
Planning

DRAWING No.	REVISION
337/02/402	P03



Rear Elevation



Rear Elevation with Section through terrace

03	30/05/2023	Planning UPDT	DS	HM
02	16/09/2022	Planning UPDT	DS	HM
01	25/07/2022	Planning	DS	HM
00	22/07/2022	Initial issue	DS	HM
REV	DATE	COMMENT	DRW	CHK



NOTES
These drawings are for planning purposes only. All dimensions indicated are subject to alterations on site. Confirm all dimensions prior to ordering materials and commencing construction.

My-architect

Unit 5e, Canonbury Yard
190 New North Road
London, N1 7BJ
T 07912325101 E harry.molyneux@my-architect.io


PROJECT
33a Woodland Gardens, N10 3UE

DRAWING
Proposed Elevations


SCALE
1:100 @ A3

STATUS
Planning

DRAWING No. **337/03/200** REVISION **P03**

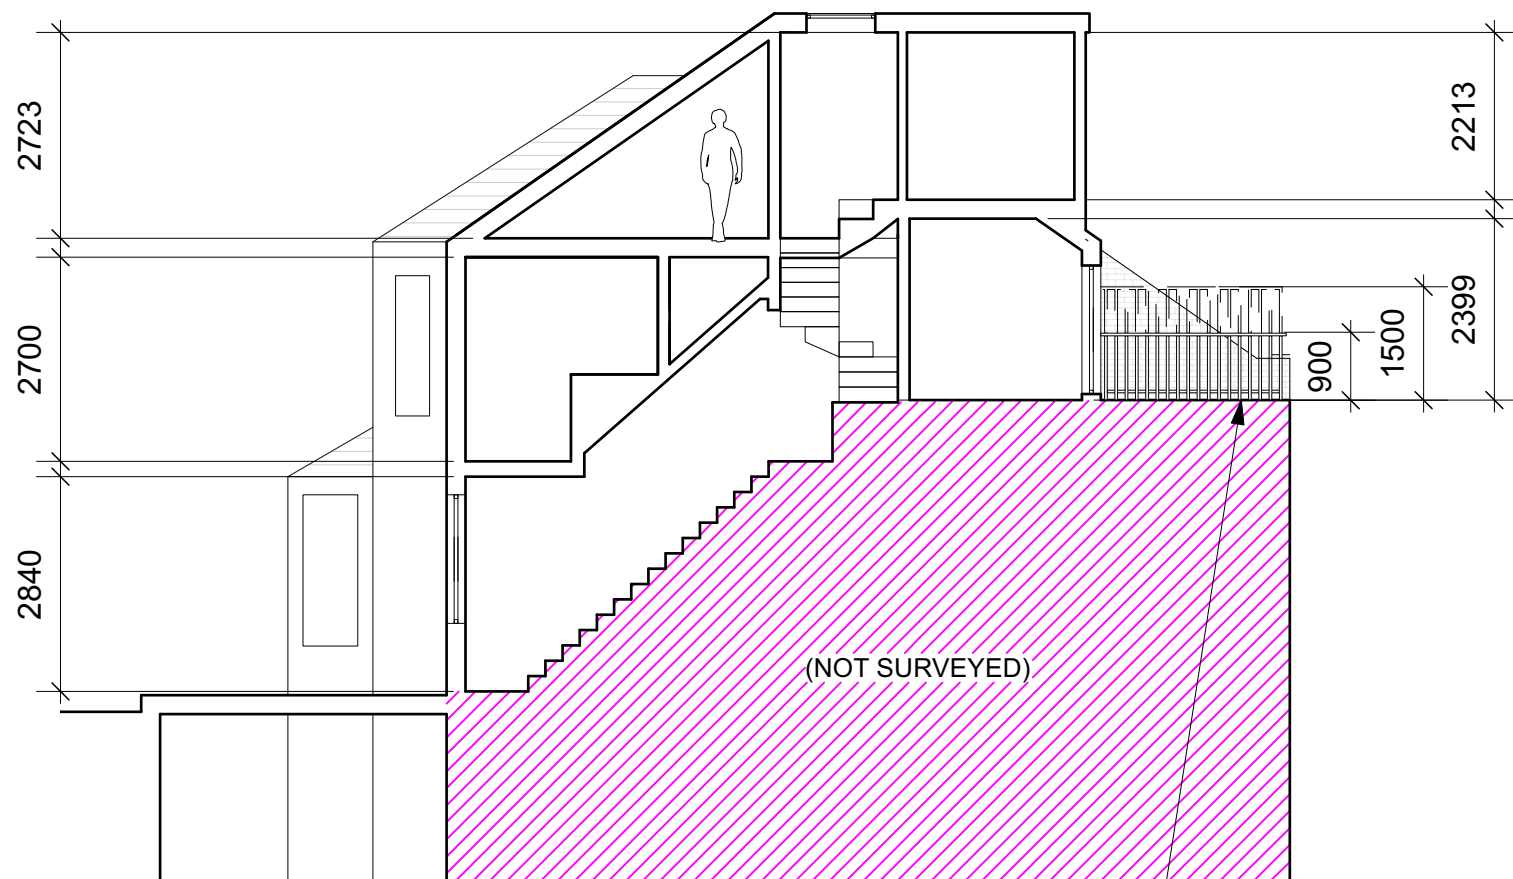

Section A-A

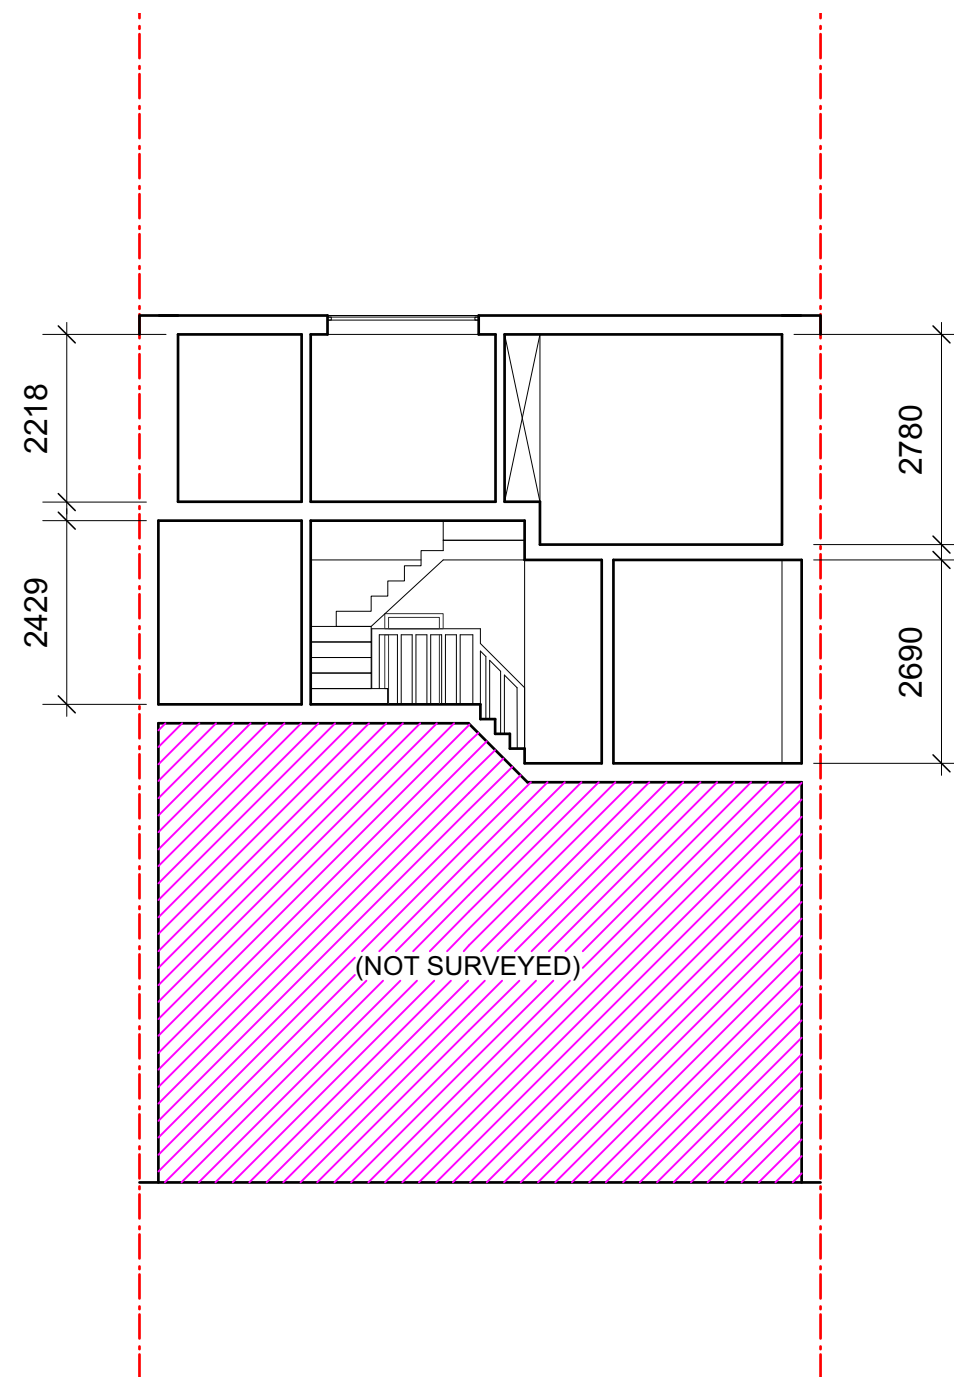

Section B-B

03	30/05/2023	Planning UPDT	DS	HM
02	16/09/2022	Planning UPDT	DS	HM
01	25/07/2022	Planning	DS	HM
00	22/07/2022	Initial issue	DS	HM
REV	DATE	COMMENT	DRW	CHK



NOTES
These drawings are for planning purposes only. All dimensions indicated are subject to alterations on site. Confirm all dimensions prior to ordering materials and commencing construction.

My-architect

Unit 5e, Canonbury Yard
190 New North Road
London, N1 7BJ
T 07912325101 E harry.molyneux@my-architect.io

PROJECT
33a Woodland Gardens, N10 3UE

DRAWING
Proposed Elevations


SCALE
1:100 @ A3

STATUS
Planning

DRAWING No.	REVISION
337/03/201	P03



Front Elevation

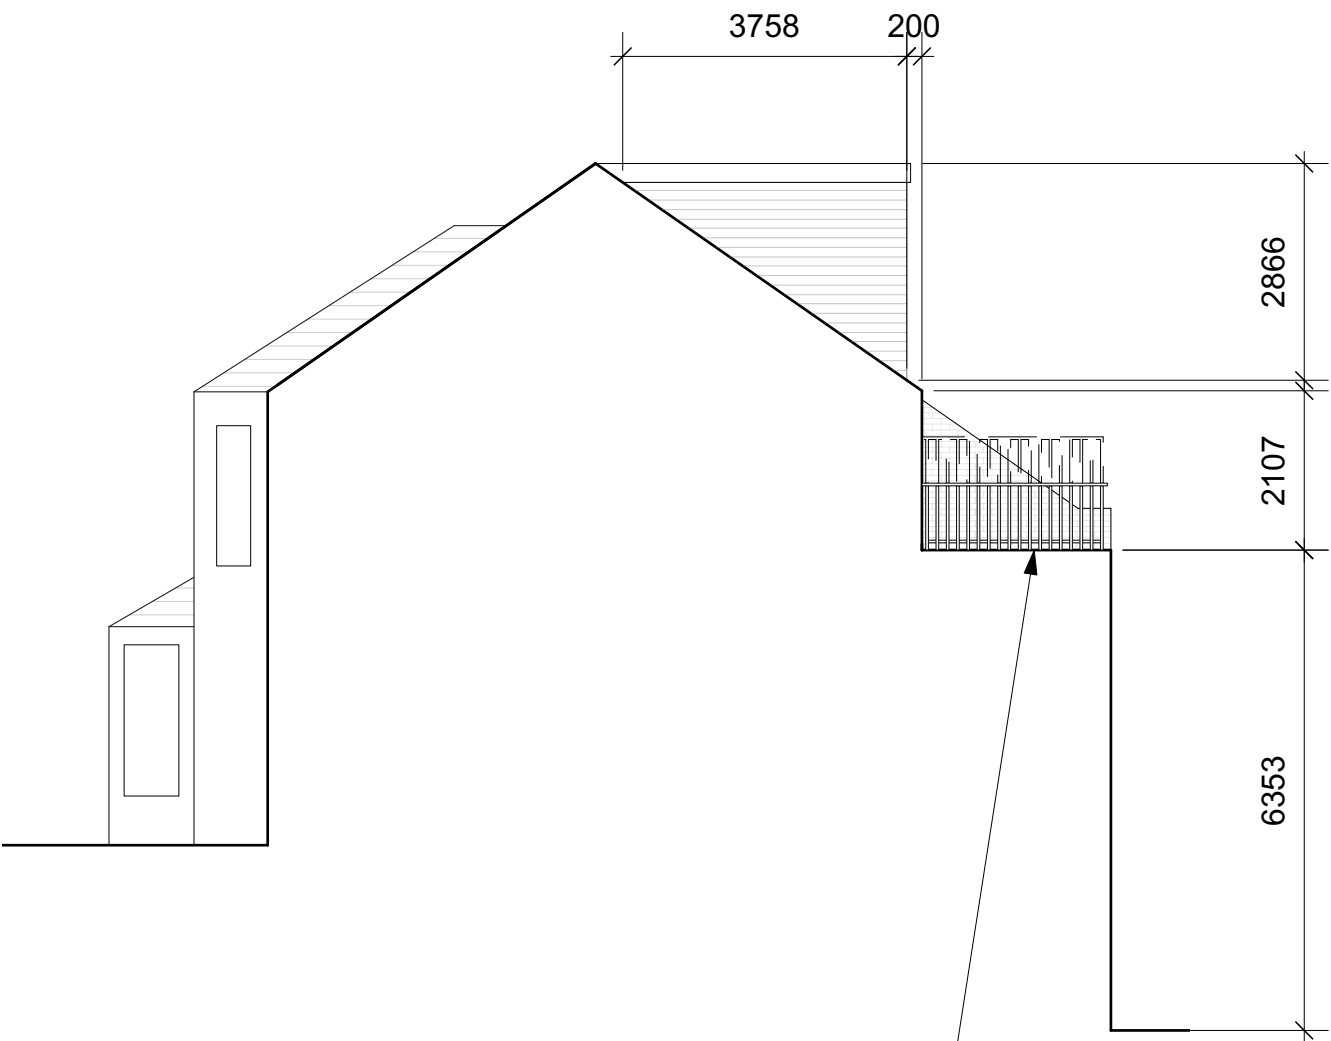

Roof terrace balustrade to be black wrought iron, to match neighbouring proposal.

03	30/05/2023	Planning UPDT	DS	HM
02	16/09/2022	Planning UPDT	DS	HM
01	25/07/2022	Planning	DS	HM
00	22/07/2022	Initial issue	DS	HM
REV	DATE	COMMENT	DRW	CHK




NOTES
These drawings are for planning purposes only. All dimensions indicated are subject to alterations on site. Confirm all dimensions prior to ordering materials and commencing construction.

My-architect


Unit 5e, Canonbury Yard
190 New North Road
London, N1 7BJ
T 07912325101 E harry.molyneux@my-architect.io

PROJECT
33a Woodland Gardens, N10 3UE
DRAWING
Proposed Elevations
SCALE
1:100 @ A3
STATUS
Planning

DRAWING No.	REVISION
337/03/202	P03

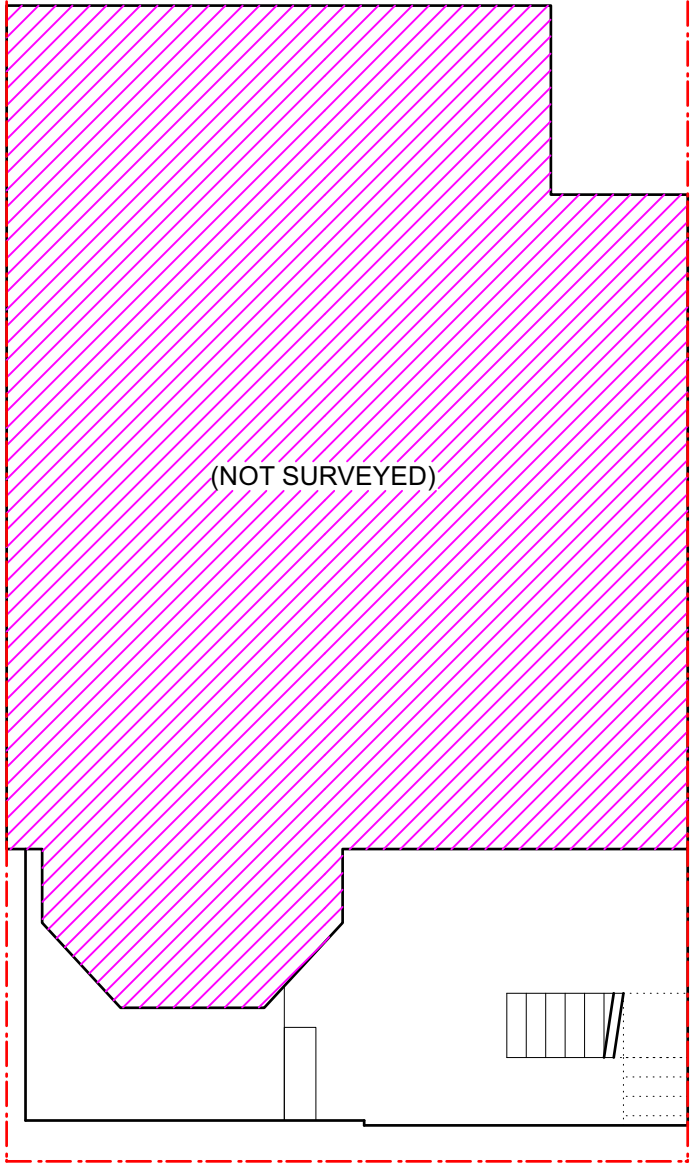

Proposed Lower Ground Floor Plan

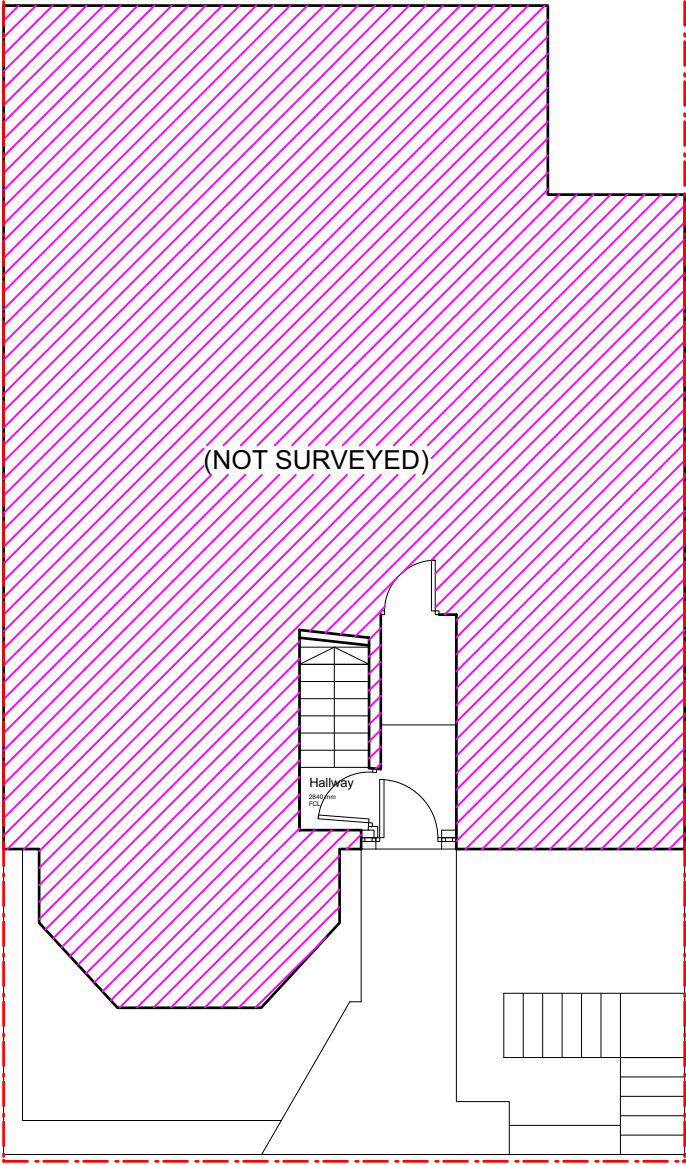

Proposed Upper Ground Floor Plan

03	30/05/2023	Planning UPDT	DS	HM
02	16/09/2022	Planning UPDT	DS	HM
01	25/07/2022	Planning	DS	HM
00	22/07/2022	Initial issue	DS	HM
REV	DATE	COMMENT	DRW	CHK

N

1:100

012345m

NOTES
These drawings are for planning purposes only. All dimensions indicated are subject to alterations on site. Confirm all dimensions prior to ordering materials and commencing construction.


My-architect

Unit 5e, Canonbury Yard
190 New North Road
London, N1 7BJ
T 07912325101 E harry.molyneux@my-architect.io


PROJECT
33a Woodland Gardens, N10 3UE
DRAWING
Proposed Floor Plans
SCALE
1:100 @ A3
STATUS
Planning

DRAWING No.
337/03/400

REVISION
P03

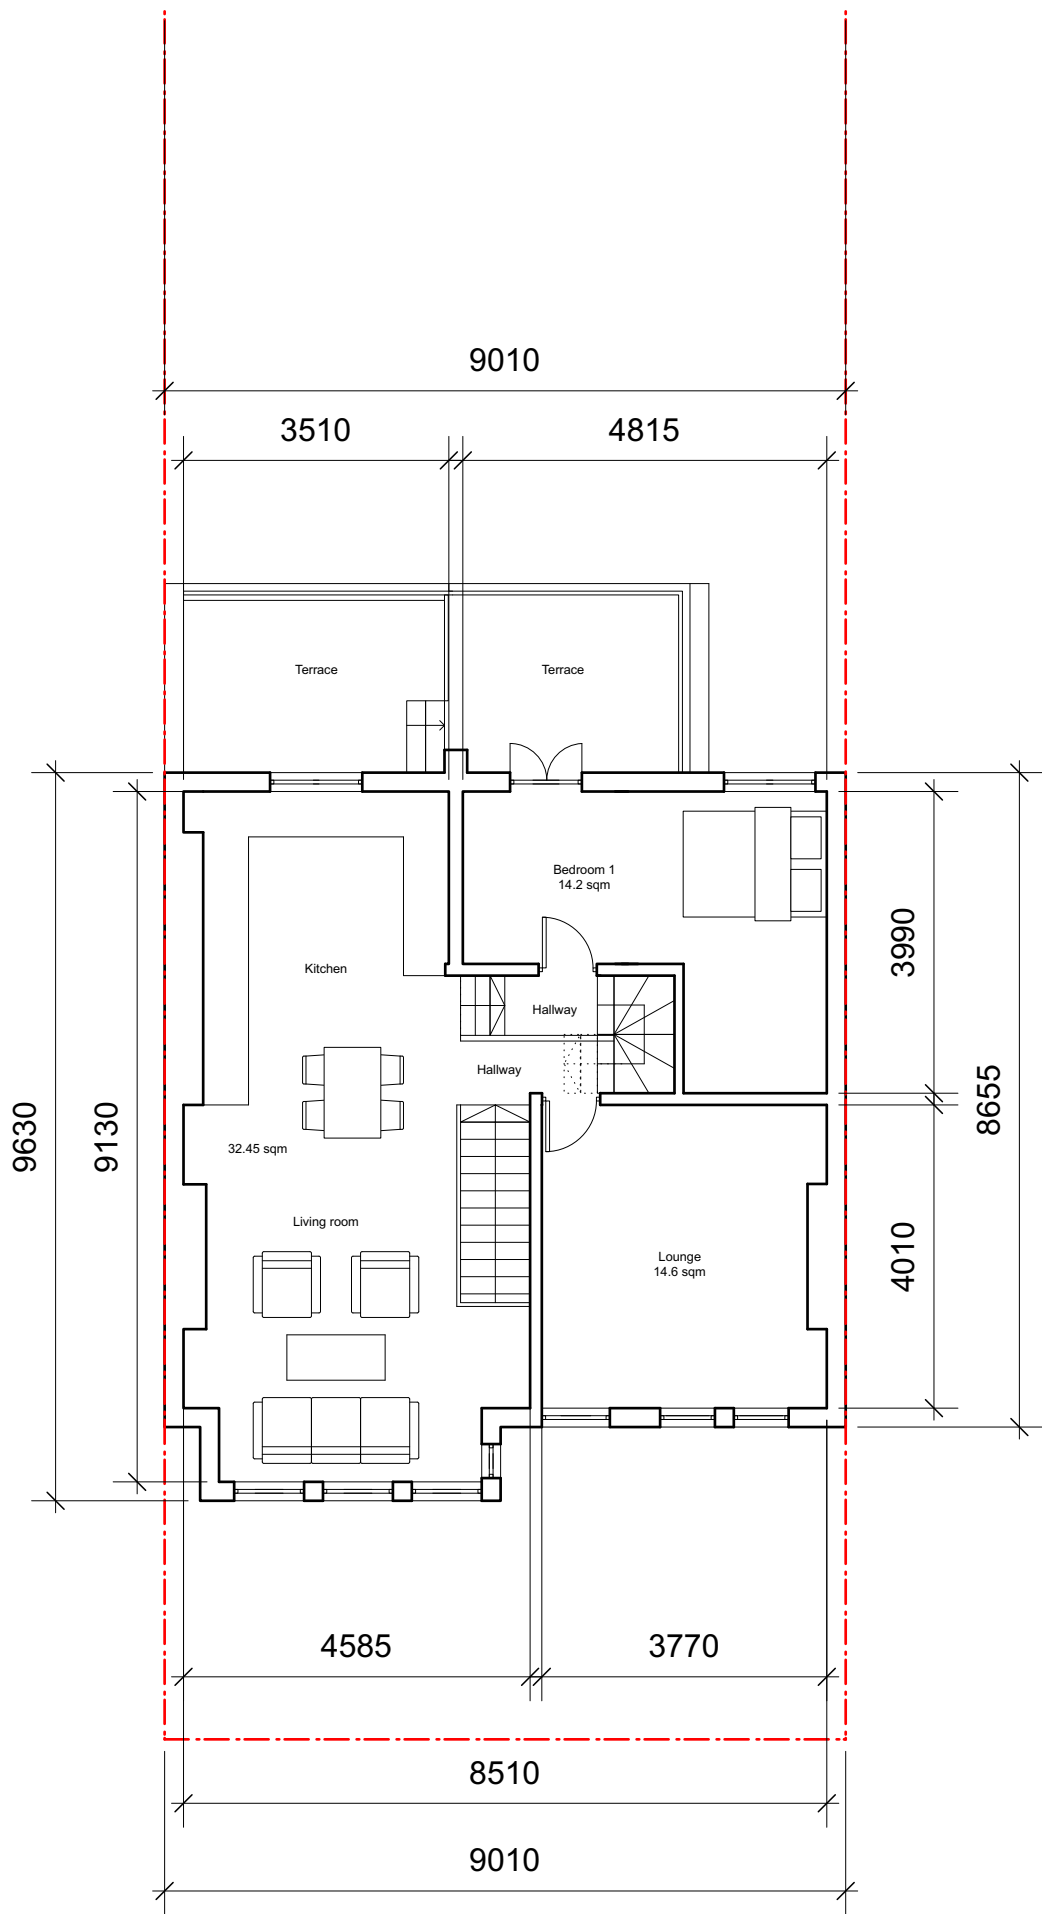

Proposed First Floor Plan

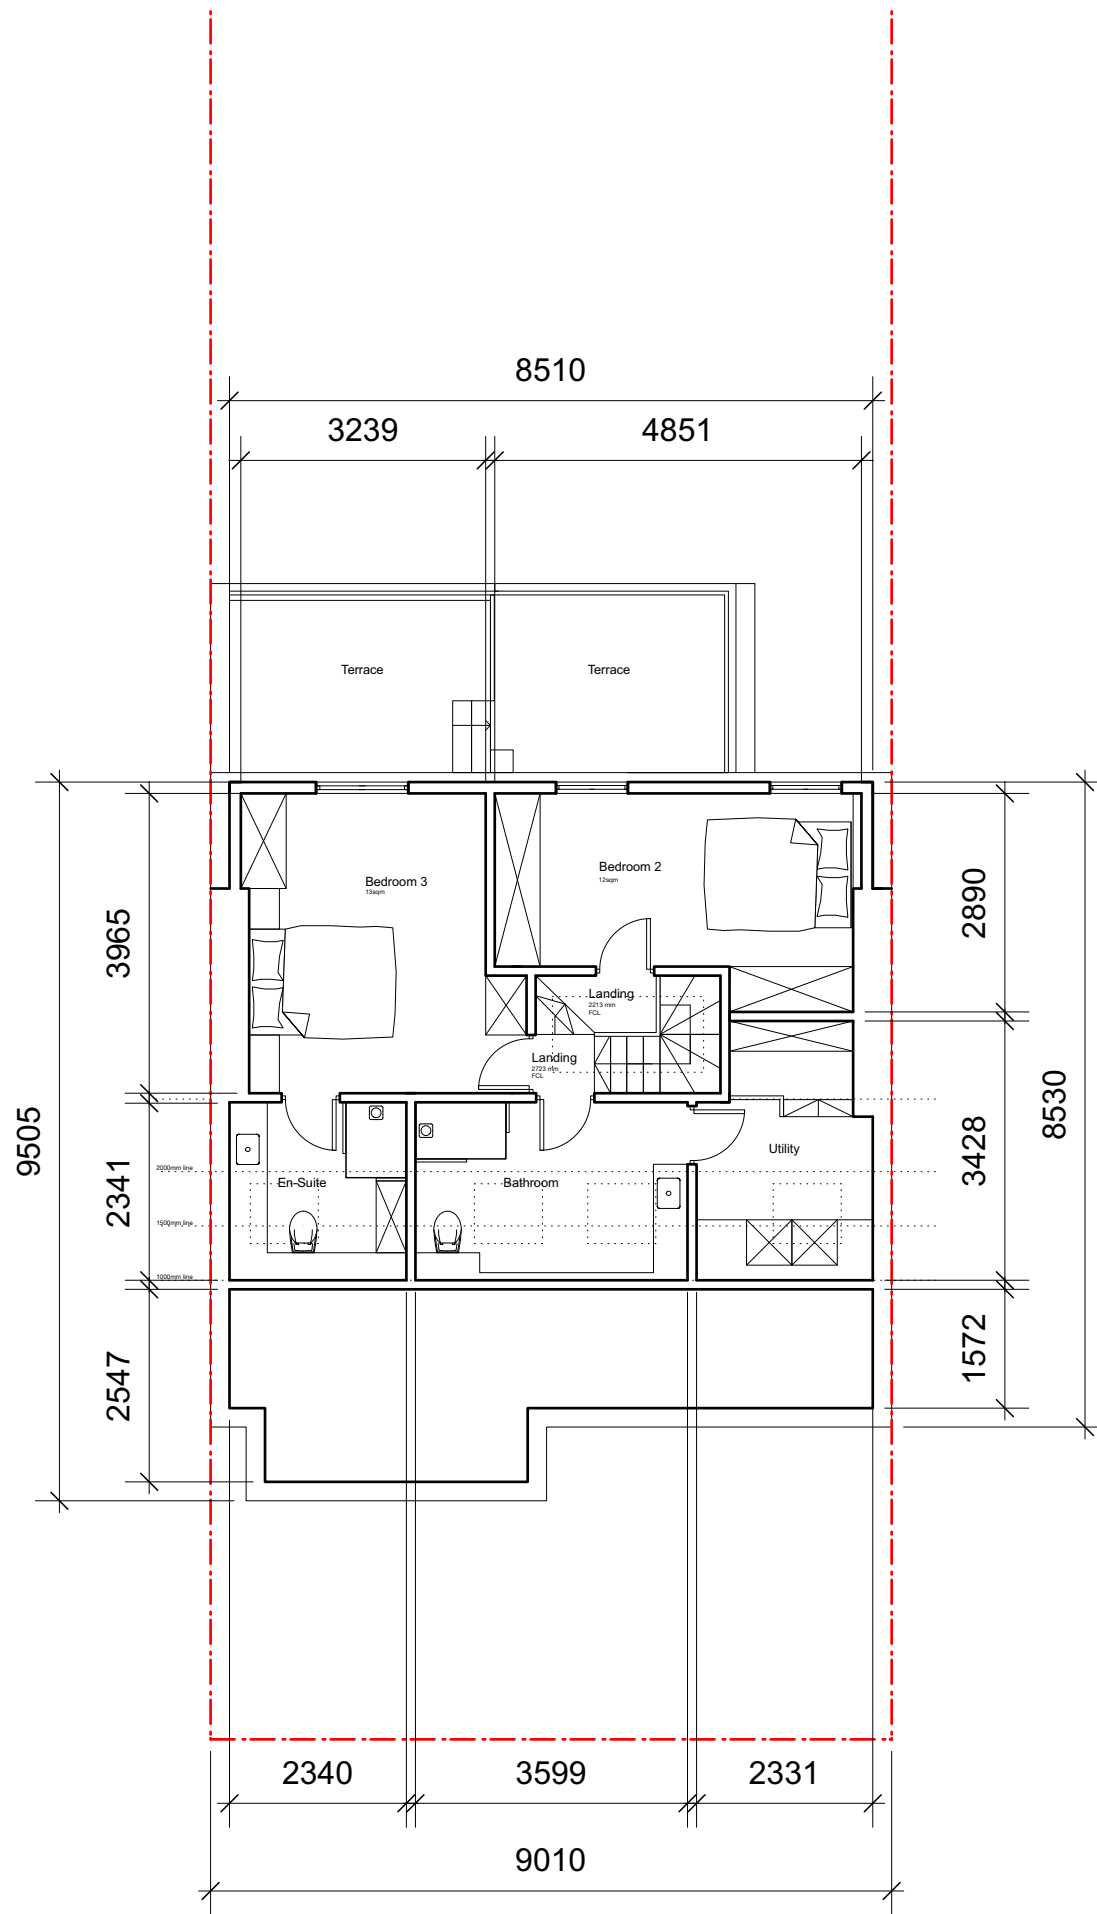

Proposed Loft Plan

03	30/05/2023	Planning UPDT	DS	HM
02	16/09/2022	Planning UPDT	DS	HM
01	25/07/2022	Planning	DS	HM
00	22/07/2022	Initial issue	DS	HM
REV	DATE	COMMENT	DRW	CHK



NOTES
These drawings are for planning purposes only. All dimensions indicated are subject to alterations on site. Confirm all dimensions prior to ordering materials and commencing construction.

My-architect

Unit 5e, Canonbury Yard
190 New North Road
London, N1 7BJ
T 07912325101 E harry.molyneux@my-architect.io

PROJECT
33a Woodland Gardens, N10 3UE


DRAWING
Proposed Floor Plans

SCALE
1:100 @ A3

STATUS
Planning

DRAWING No.
337/03/401

REVISION
P03

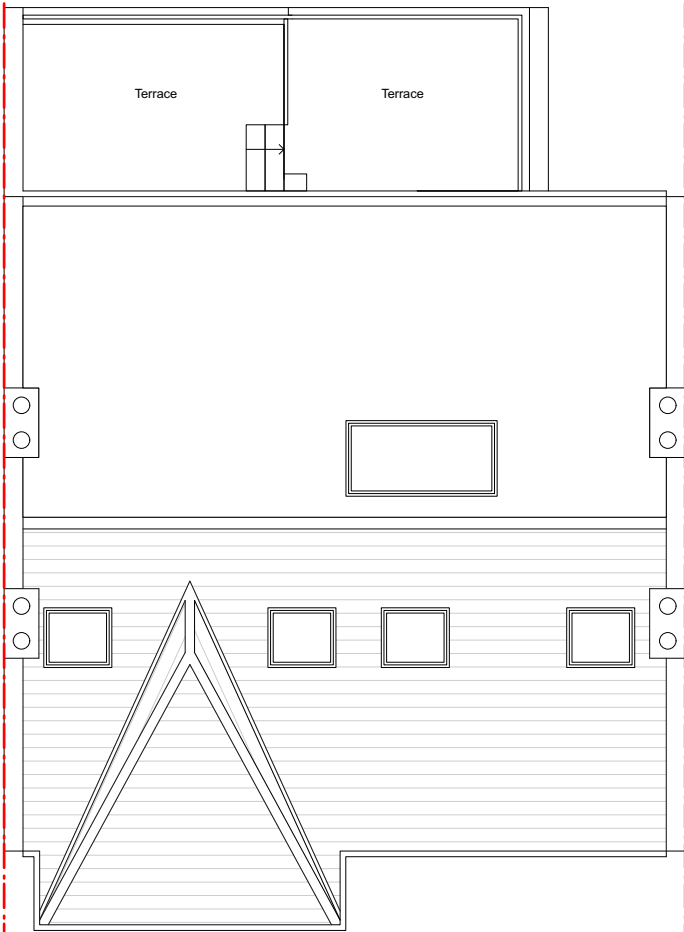

Proposed Roof Plan

03	30/05/2023	Planning UPDT	DS	HM
02	16/09/2022	Planning UPDT	DS	HM
01	25/07/2022	Planning	DS	HM
00	22/07/2022	Initial issue	DS	HM
REV	DATE	COMMENT	DRW	CHK



NOTES
These drawings are for planning purposes only. All dimensions indicated are subject to alterations on site. Confirm all dimensions prior to ordering materials and commencing construction.

My-architect


Unit 5e, Canonbury Yard
190 New North Road
London, N1 7BJ
T 07912325101 E harry.molyneux@my-architect.io

PROJECT
33a Woodland Gardens, N10 3UE
DRAWING
Proposed Floor Plans


SCALE
1:100 @ A3

STATUS
Planning


DRAWING No.	REVISION
337/03/402	P03

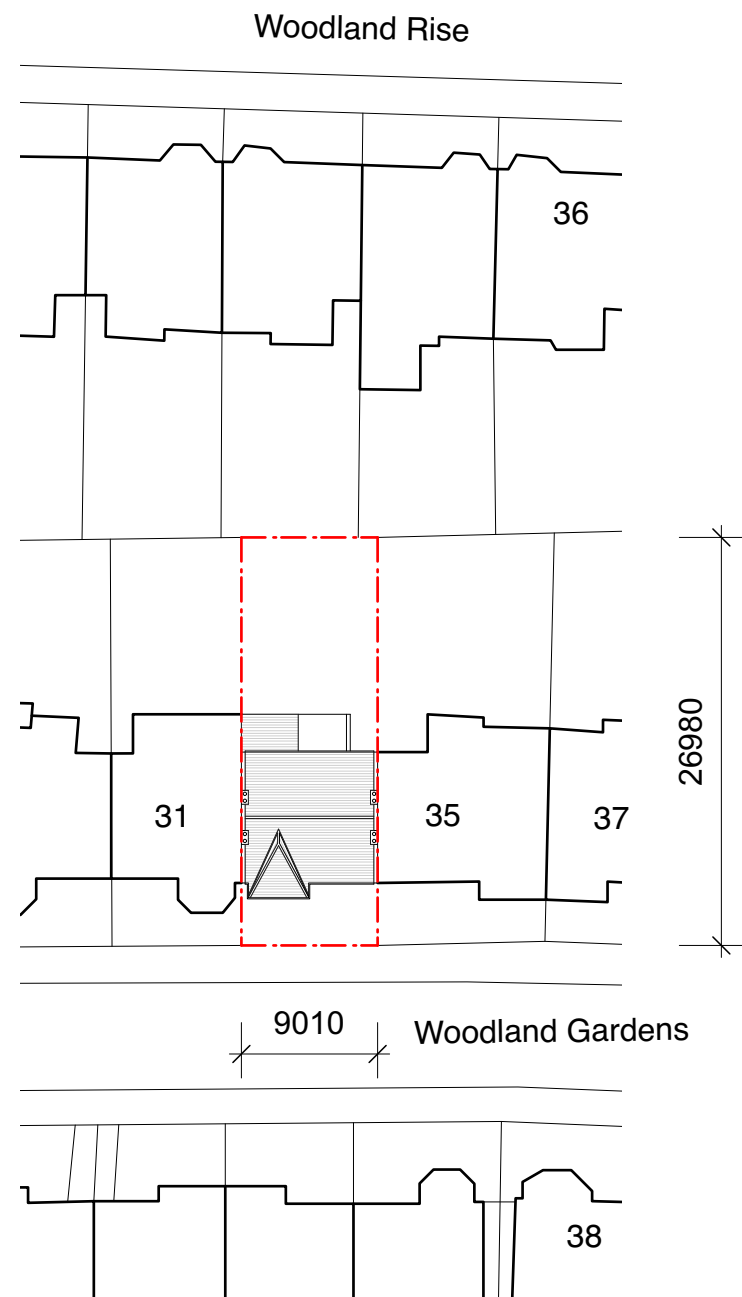

Existing Block Plan

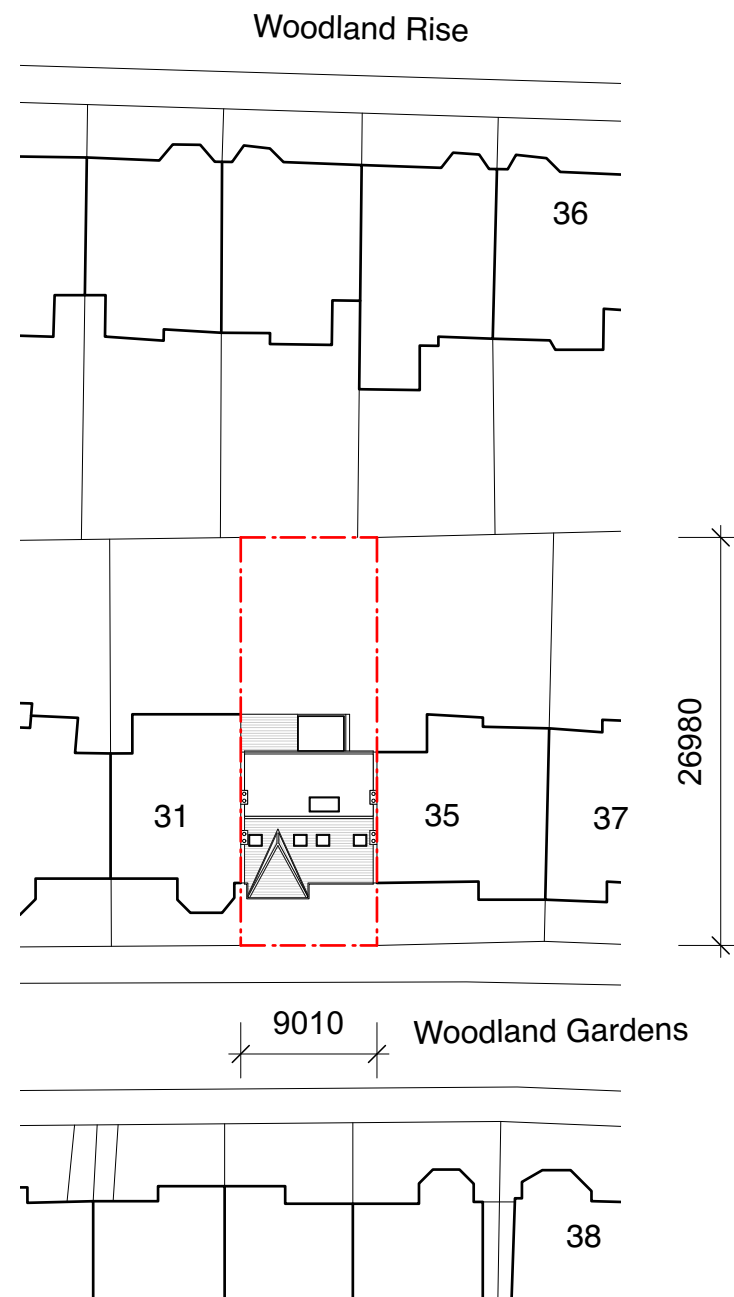

Approved Block Plan

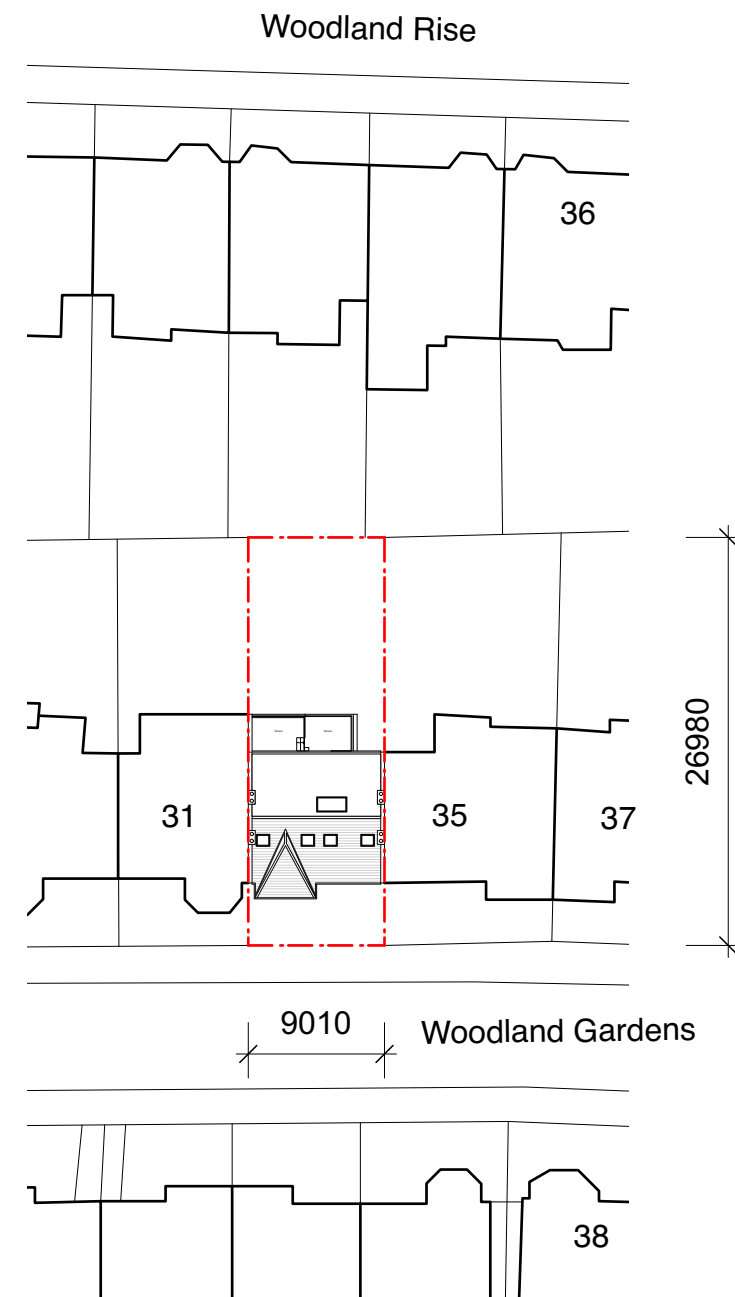

Proposed Block Plan

03	30/05/2023	Planning UPDT	DS	HM
02	16/09/2022	Planning UPDT	DS	HM
01	25/07/2022	Planning	DS	HM
00	22/07/2022	Initial issue	DS	HM
REV	DATE	COMMENT	DRW	CHK



NOTES
These drawings are for planning purposes only. All dimensions indicated are subject to alterations on site. Confirm all dimensions prior to ordering materials and commencing construction.

My-architect

Unit 5e, Canonbury Yard
190 New North Road
London, N1 7BJ
T 07912325101 E harry.molyneux@my-architect.io

PROJECT
33a Woodland Gardens, N10 3UE
DRAWING
Block Plans
SCALE
1:500 @ A3
STATUS
Planning

DRAWING No. **337/01/500** REVISION **P03**