


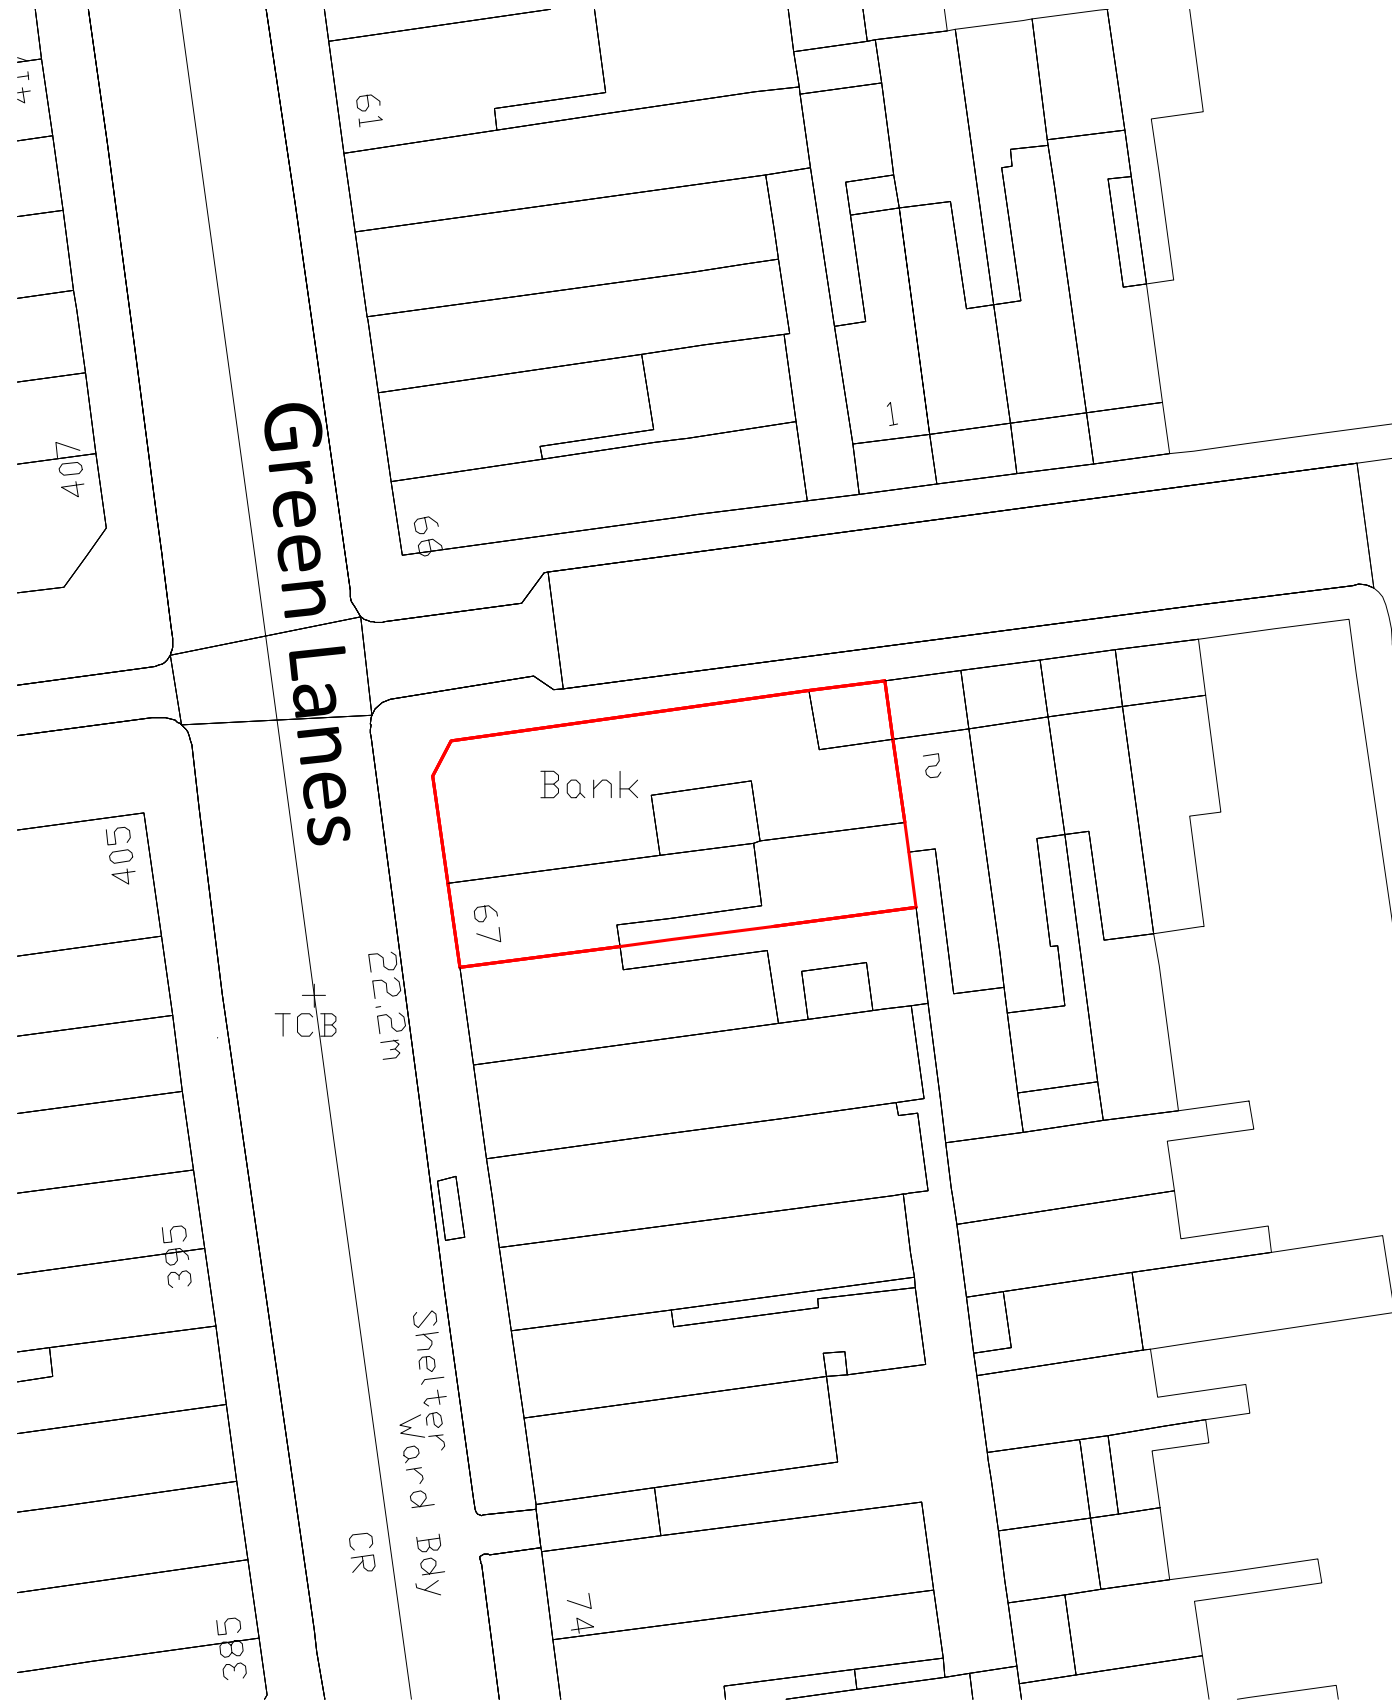


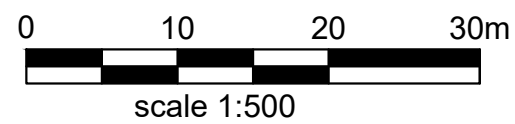

BLOCK PLAN
scale 1:500

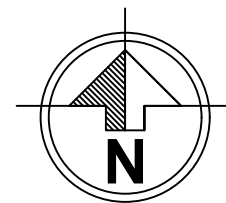


LOCATION PLAN
scale 1:1250

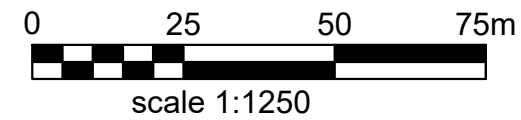

- Notes
- 1- This drawing is prepared solely for design and planning submission purposes. It is not intended or suitable for either Building Regulations or Construction purposes and should not be used for such.
 - 2- All Dimensions are in millimeters.
 - 3- Dimensions are not to be scaled directly from drawings other than for Planning Purposes.
 - 4- All dimensions are to be checked on site and the Architect is to be informed of any discrepancies before construction commences.
 - 5- All references to drawings refer to current revision of that drawing.
 - 6- The Copyright of this drawing belongs to Archpl Ltd.

Rev.	Date	Revisions
PLANNING		
 ARCH ARCHITECTURAL DESIGN STUDIO 400 West Green Road, West Green, London, N15 3PX Tel: 0208 809 2320 - 0784241 0527 Web: www.archpl.co.uk		
Client Mr Orcun Demir		
Project 67 Grand Parade, London N4 1DU		
Scale	1/500,1250 @A3	Date 05/2023
Drawn By	RG	Checked By AEC
Project No.	Drawing No.	Revision
22023	L101	-
Drawing title Location and Block Plans		

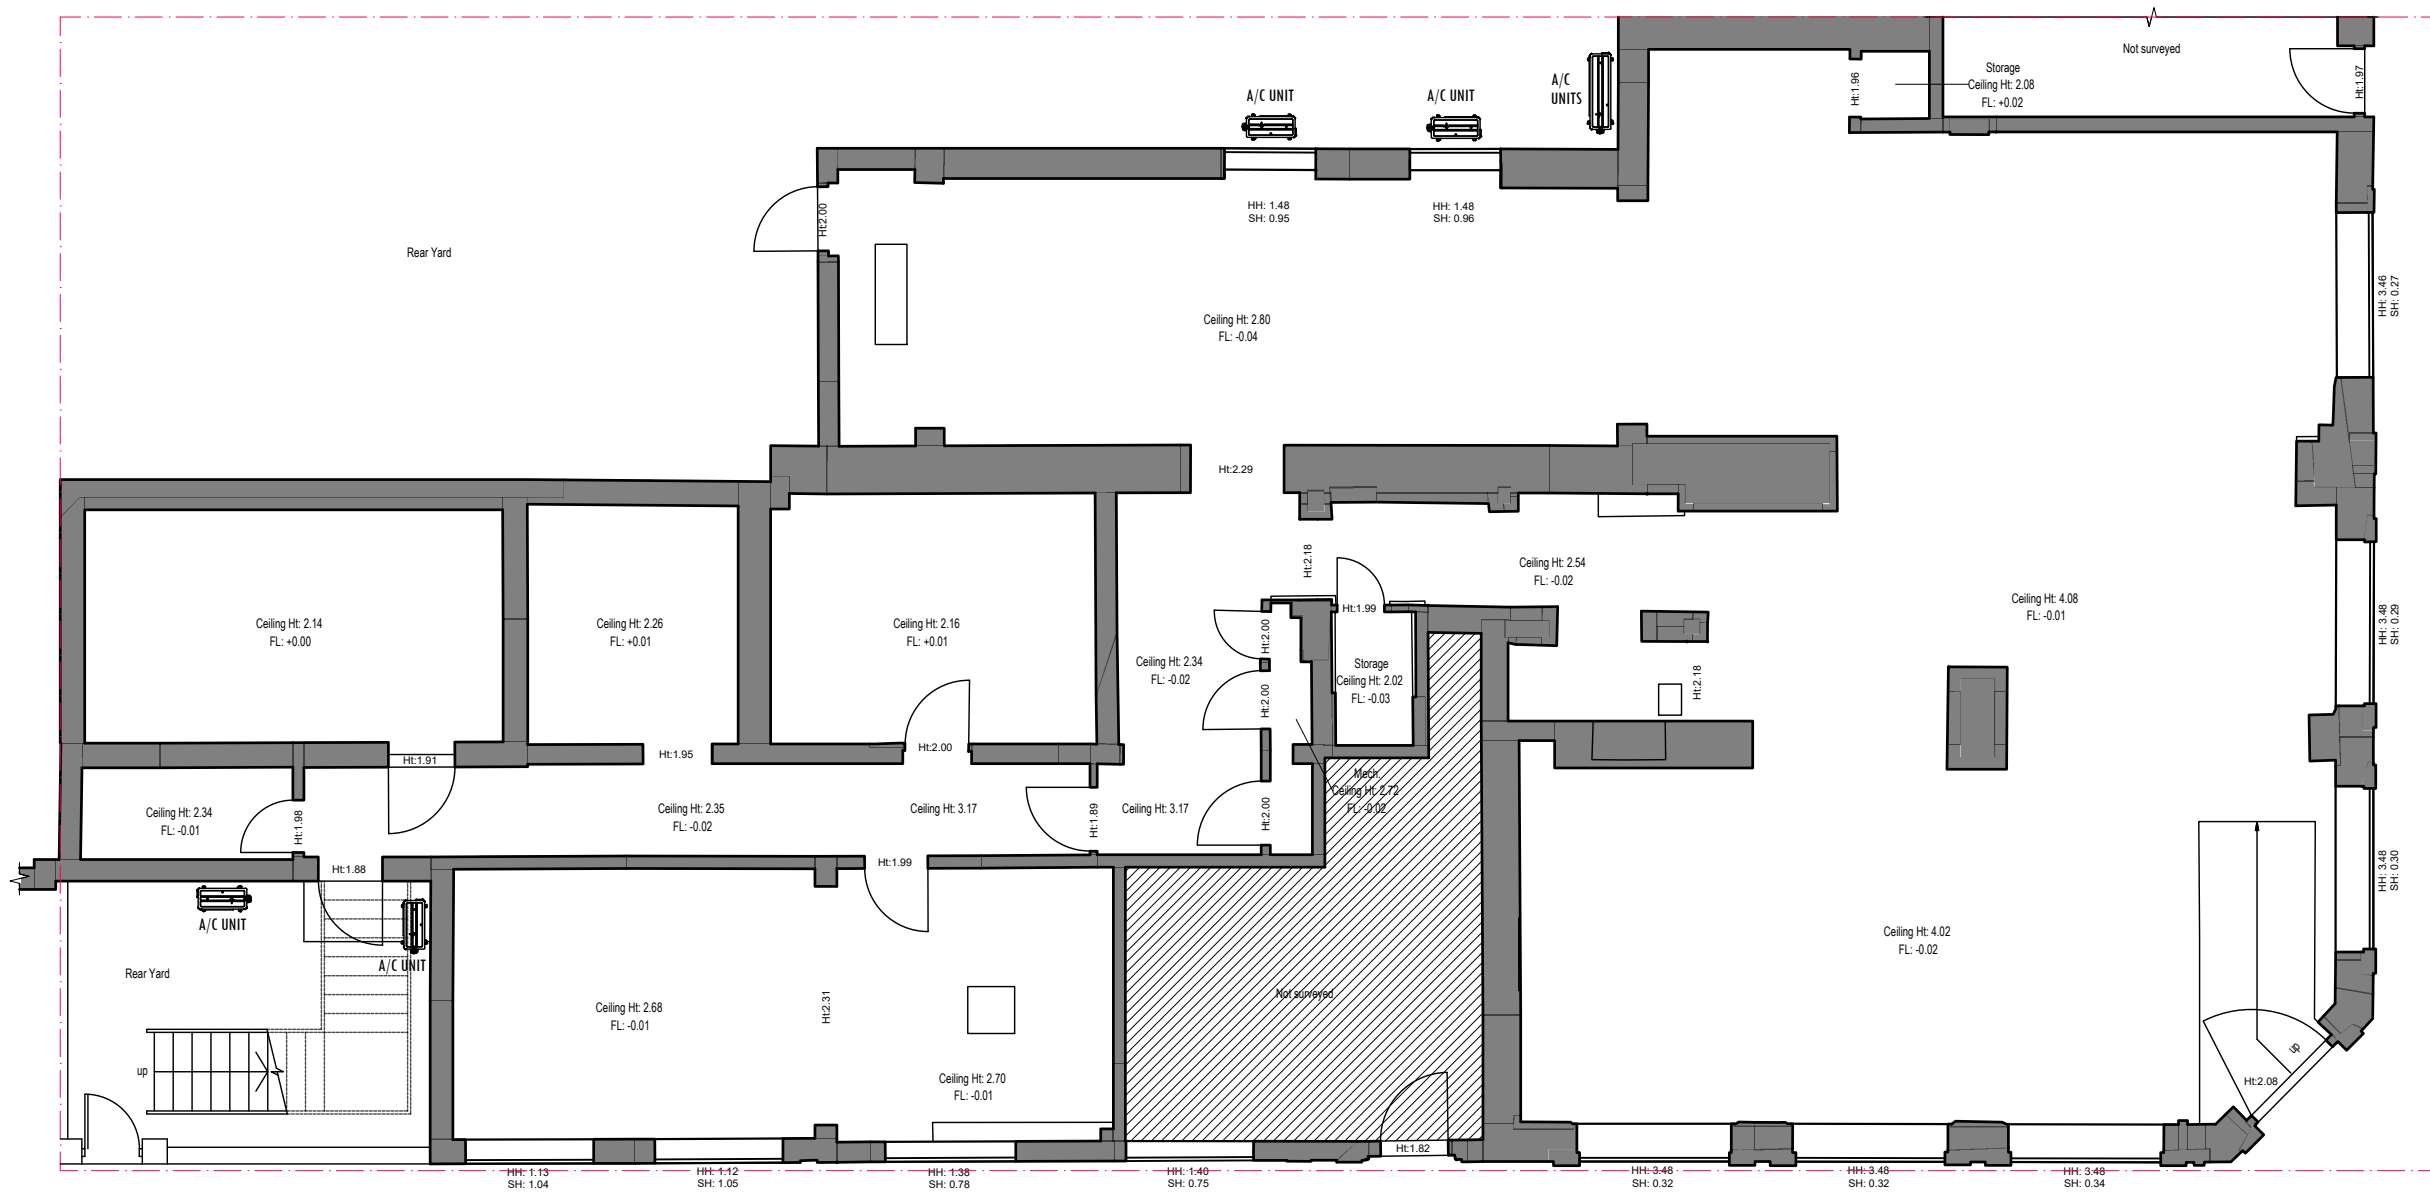

EXISTING GROUND FLOOR PLAN
Scale 1:100

- Notes
- 1- This drawing is prepared solely for design and planning submission purposes. It is not intended or suitable for either Building Regulations or Construction purposes and should not be used for such.
 - 2- All Dimensions are in millimeters.
 - 3- Dimensions are not to be scaled directly from drawings other than for Planning Purposes.
 - 4- All dimensions are to be checked on site and the Architect is to be informed of any discrepancies before construction commences.
 - 5- All references to drawings refer to current revision of that drawing.
 - 6- The Copyright of this drawing belongs to Archpl Ltd.

Rev.	Date	Revisions
PLANNING		
 ARCH ARCHITECTURAL DESIGN STUDIO 400 West Green Road, West Green, London, N15 3PX Tel: 0208 809 2320 - 0784241 0527 Web: www.archpl.co.uk		
Client Mr Orcun Demir		
Project 67 Grand Parade, London N4 1DU		
Scale	1/100 @A3	Date 05/2023
Drawn By	RG	Checked By AEC
Project No.	Drawing No.	Revision
22023	E101	-
Drawing title Existing Elevations		

Notes
1- This drawing is prepared solely for design and planning submission purposes. It is not intended or suitable for either Building Regulations or Construction purposes and should not be used for such.
2- All Dimensions are in millimeters.
3- Dimensions are not to be scaled directly from drawings other than for Planning Purposes.
4- All dimensions are to be checked on site and the Architect is to be informed of any discrepancies before construction commences.
5- All references to drawings refer to current revision of that drawing.
6- The Copyright of this drawing belongs to Archpi Ltd.




EXISTING SIDE ELEVATION (NORTH)
Scale 1:100



EXISTING SIDE ELEVATION (SOUTH)
Scale 1:100



EXISTING SIDE ELEVATION

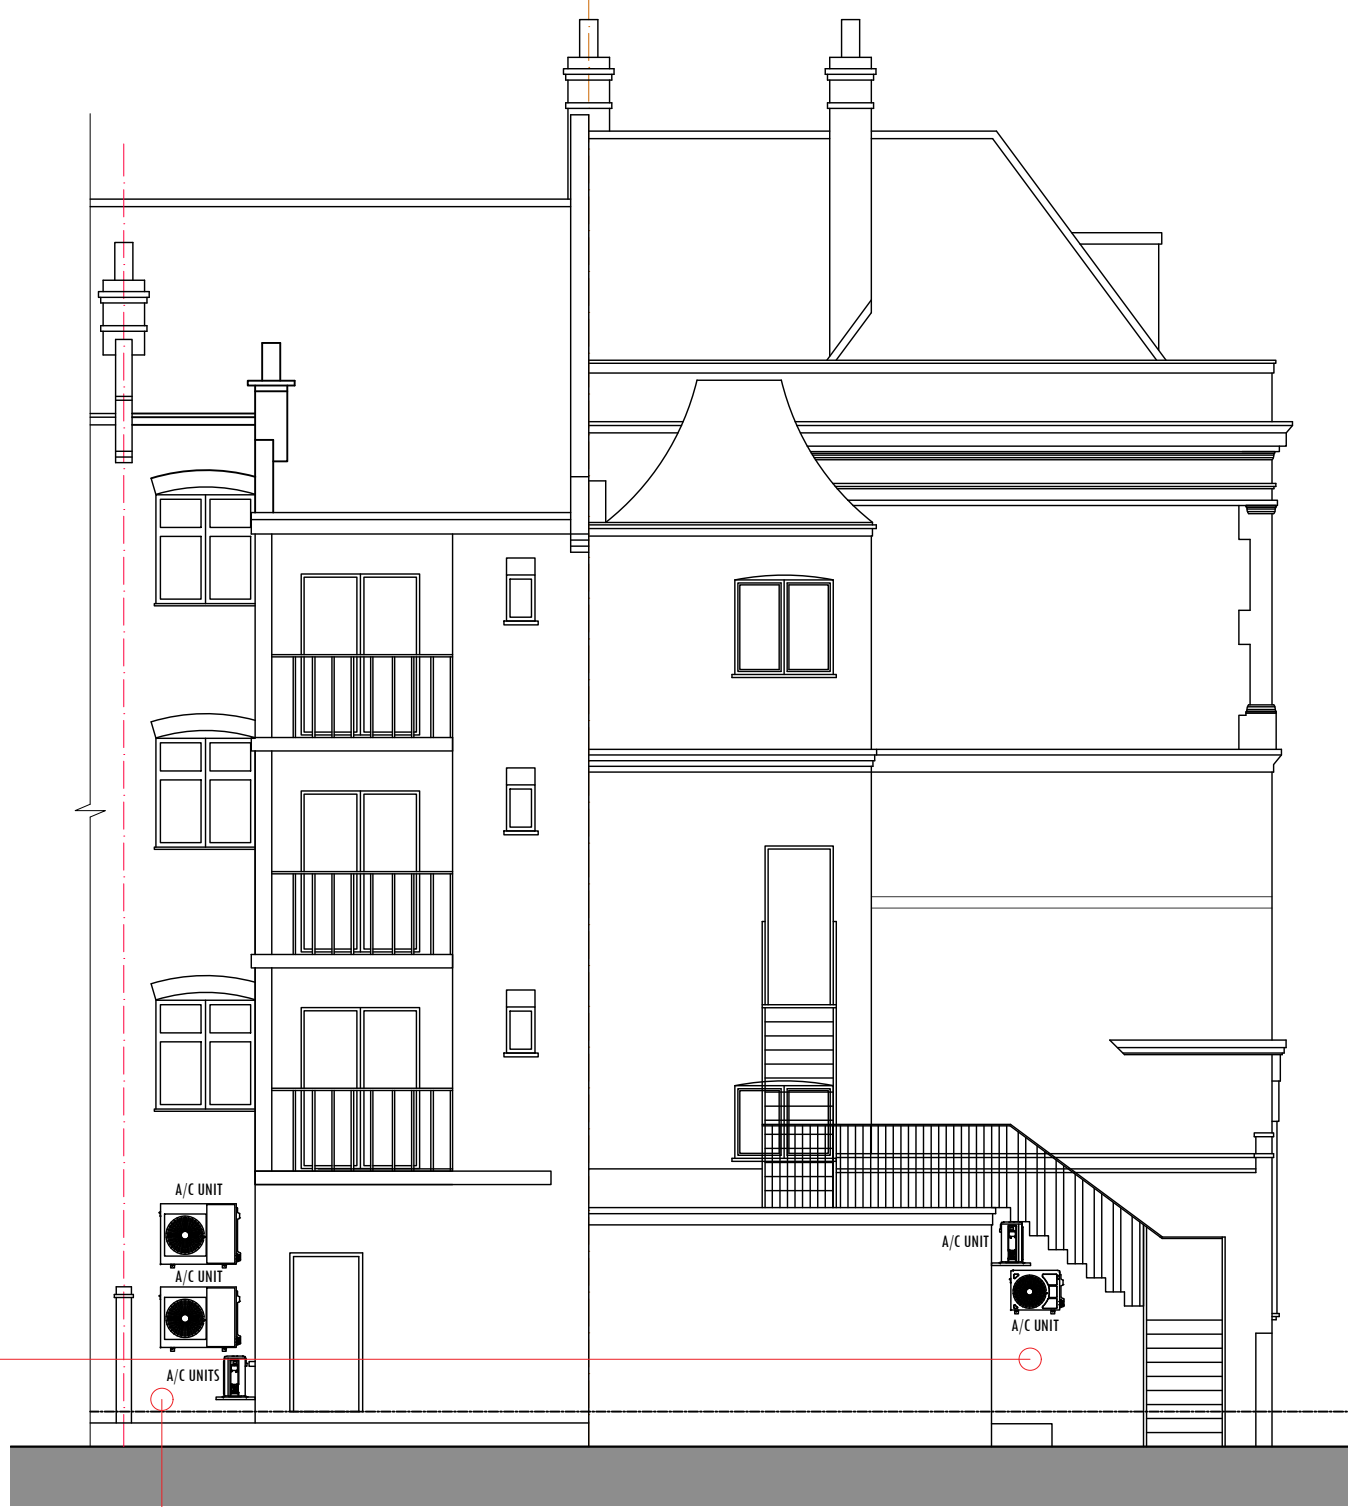


EXISTING REAR ELEVATION
Scale 1:100



EXISTING REAR ELEVATION



PRE-EXISTING REAR ELEVATION

 

Rev.	Date	Revisions
PLANNING		
 ARCHITECTURAL DESIGN STUDIO 400 West Green Road, West Green, London, N15 3PX Tel: 0208 809 2320 - 0784241 0527 Web: www.archpi.co.uk		
Client Mr Orcun Demir		
Project 67 Grand Parade, London N4 1DU		
Scale 1/100 @A2	Date 03/2023	
Drawn By RG	Checked By AEC	
Project No. 22023	Drawing No. E102	Revision -
Drawing title Existing Elevations		