


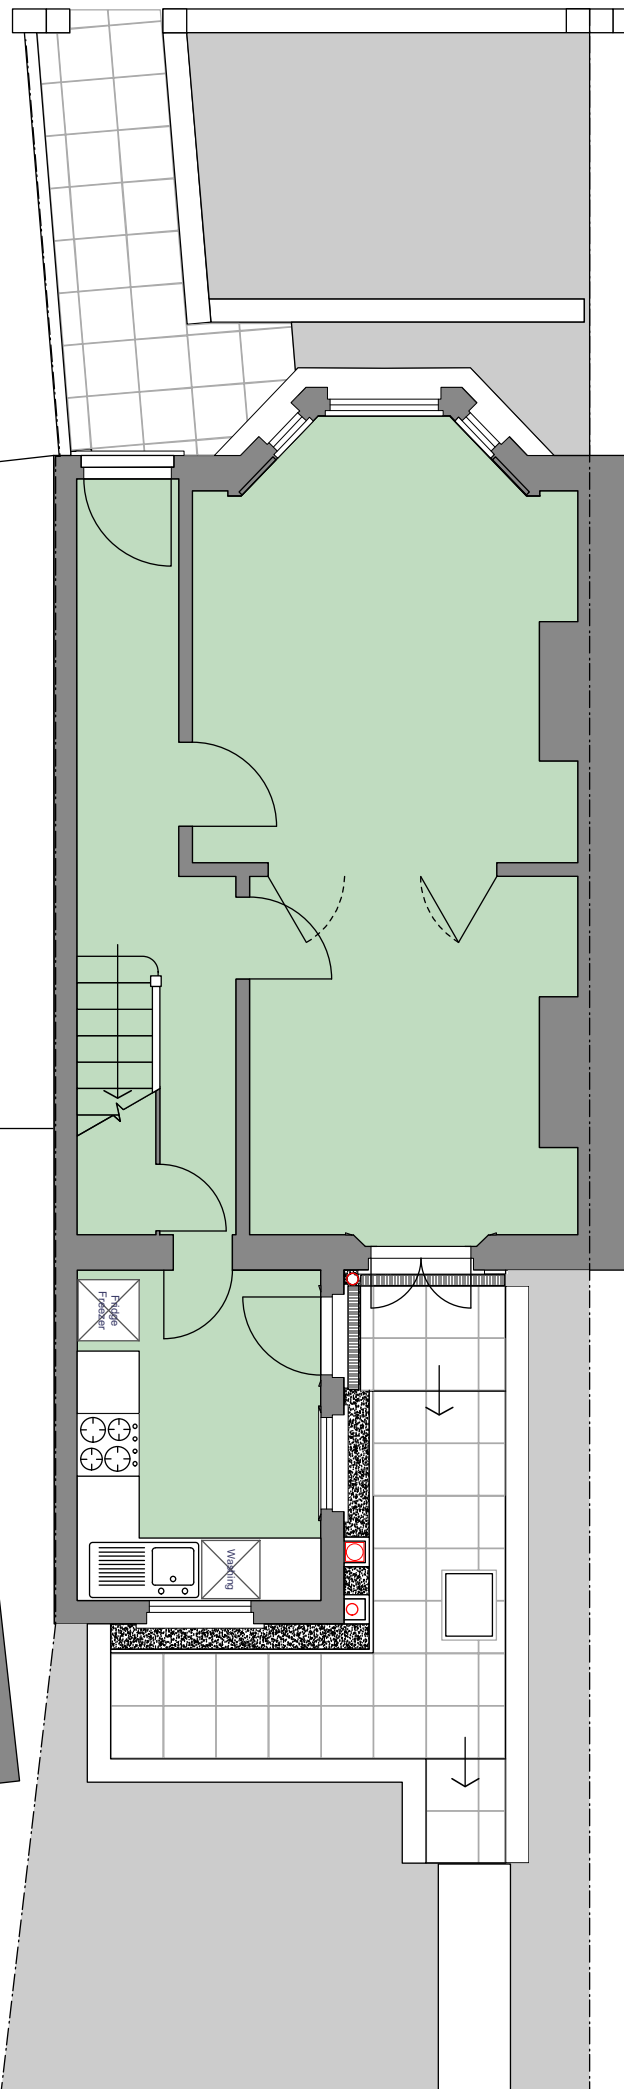

Existing Ground Floor PLAN 1:50




Hamways House
104 Station Road East
Oxted
Surrey
RH8 0QB
01883 730890
www.hamways.com
enquiries@hamways.com

Job Title	Drawing Title	Date drawn
58 Clarence Road, Bounds Green, N22 8PL	Ground floor - Existing	February 2019

Scale	Draw by	Drawing No.
1:50	DJW	1A

Revisions
A 19/5/2023 Notation amended

No dimension to be scaled for
construction purposes. Contractor to
check dimensions (including those
implied by fittings) prior to carrying
out work. © Hamways Ltd 2019

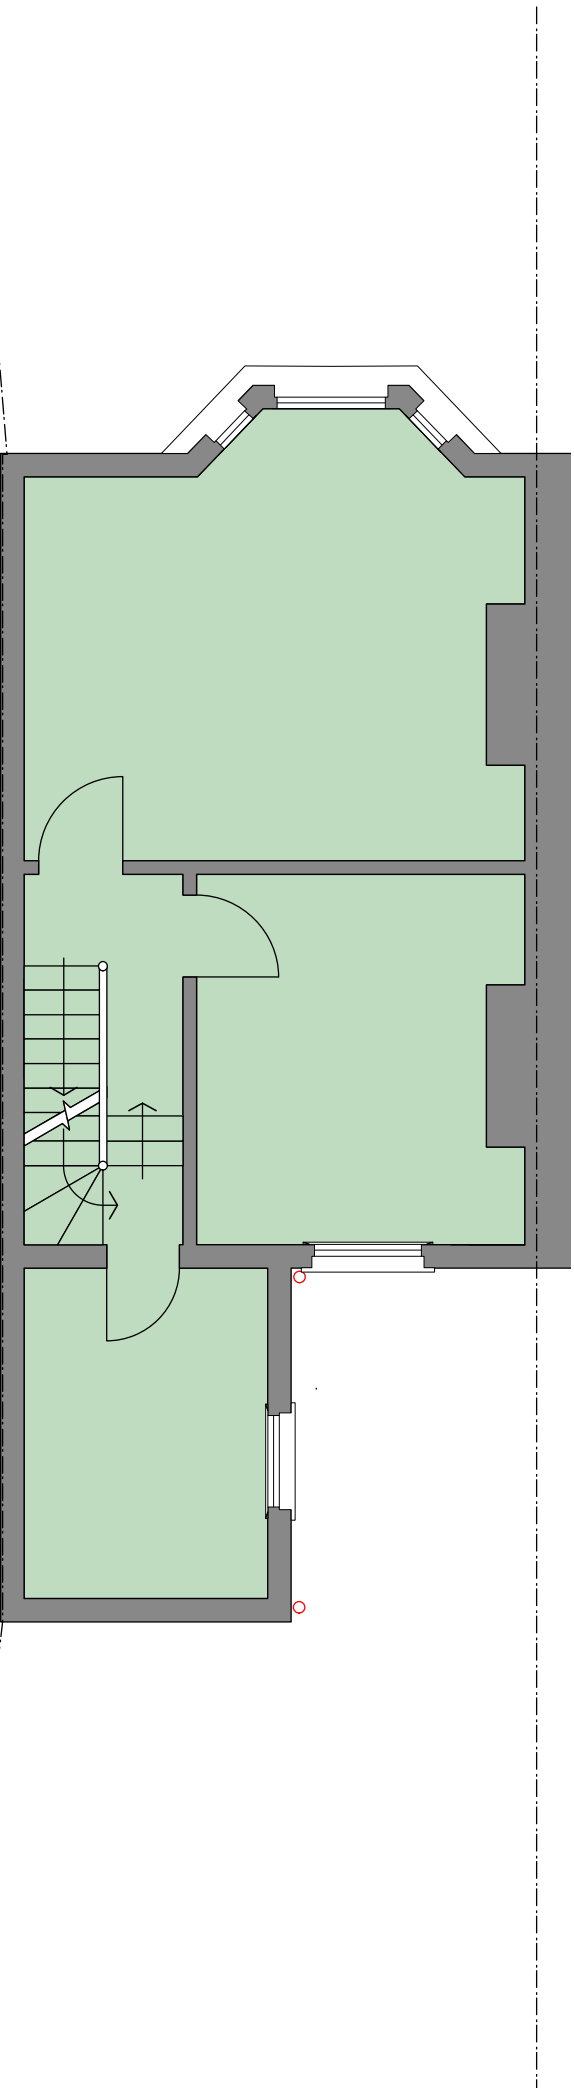


Existing First Floor PLAN 1:50



Hamways House
104 Station Road East
Oxted
Surrey
RH8 0QB
01883 730890
www.hamways.com
enquiries@hamways.com

Job Title	Drawing Title	Date drawn	Revisions	No dimension to be scaled for construction purposes. Contractor to check dimensions (including those implied by fittings) prior to carrying out work.
58 Clarence Road, Bounds Green, N22 8PL	First floor - Existing	February 2019 1:50 DJW	A 19/5/2023 Notation amended	© Hamways Ltd 2019
N22 8PL	Draw by	Drawing No. 2A		

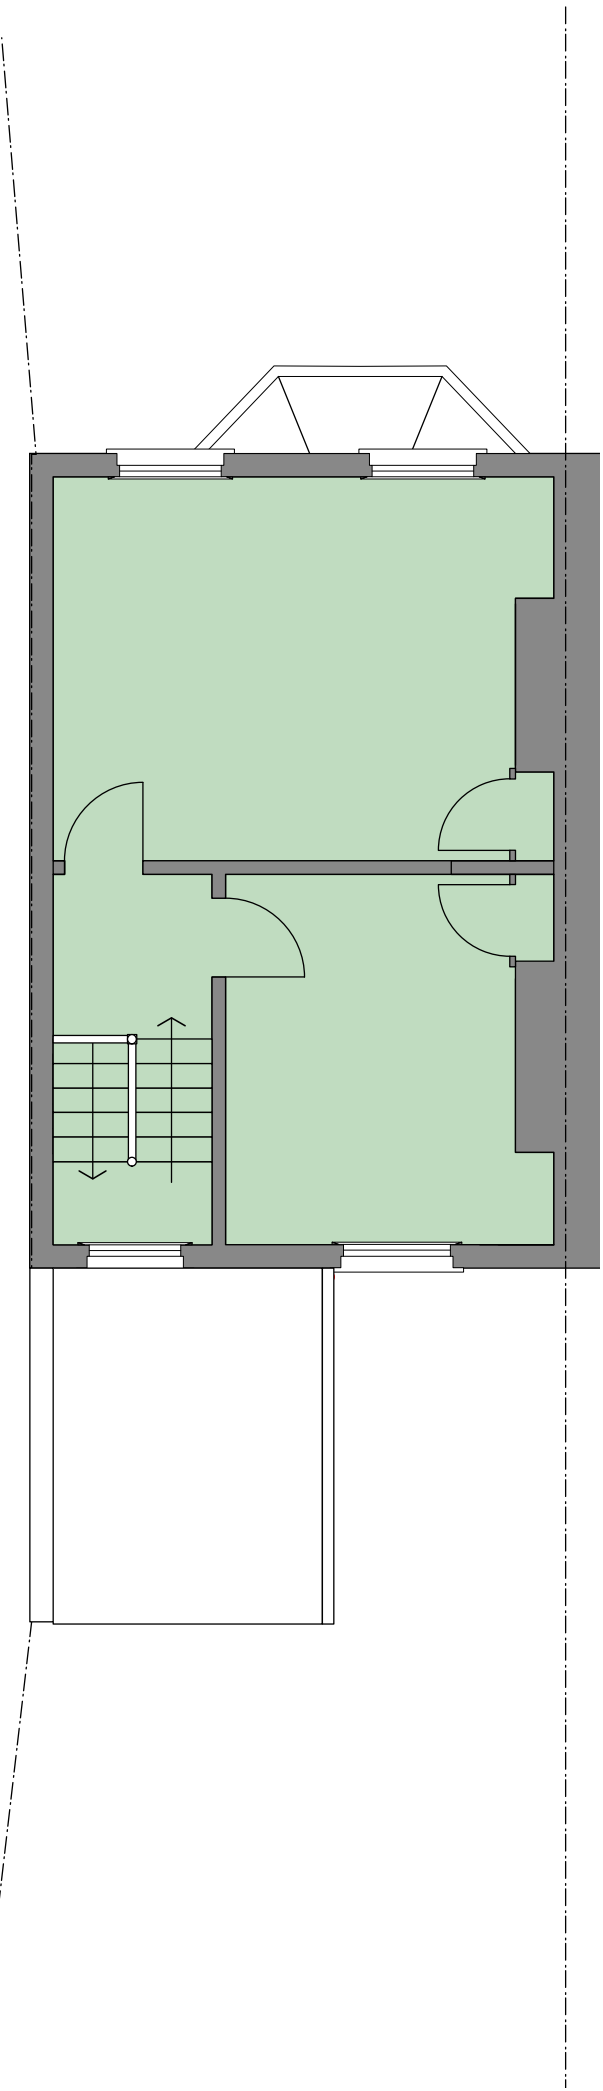


Existing Second Floor PLAN 1:50



Hamways House
104 Station Road East
Oxted
Surrey
RH8 0QB
01883 730890
www.hamways.com
enquiries@hamways.com

Job Title	Drawing Title	Date drawn	Revisions	No dimension to be scaled for
58 Clarence Road, Bounds Green, N22 8PL	Second floor - Existing	February 2019 Scale 1:50 Draw by DJW Drawing No. 3A	A 19/5/2023 Notation amended	construction purposes. Contractor to check dimensions (including those implied by fittings) prior to carrying out work. © Hamways Ltd 2019

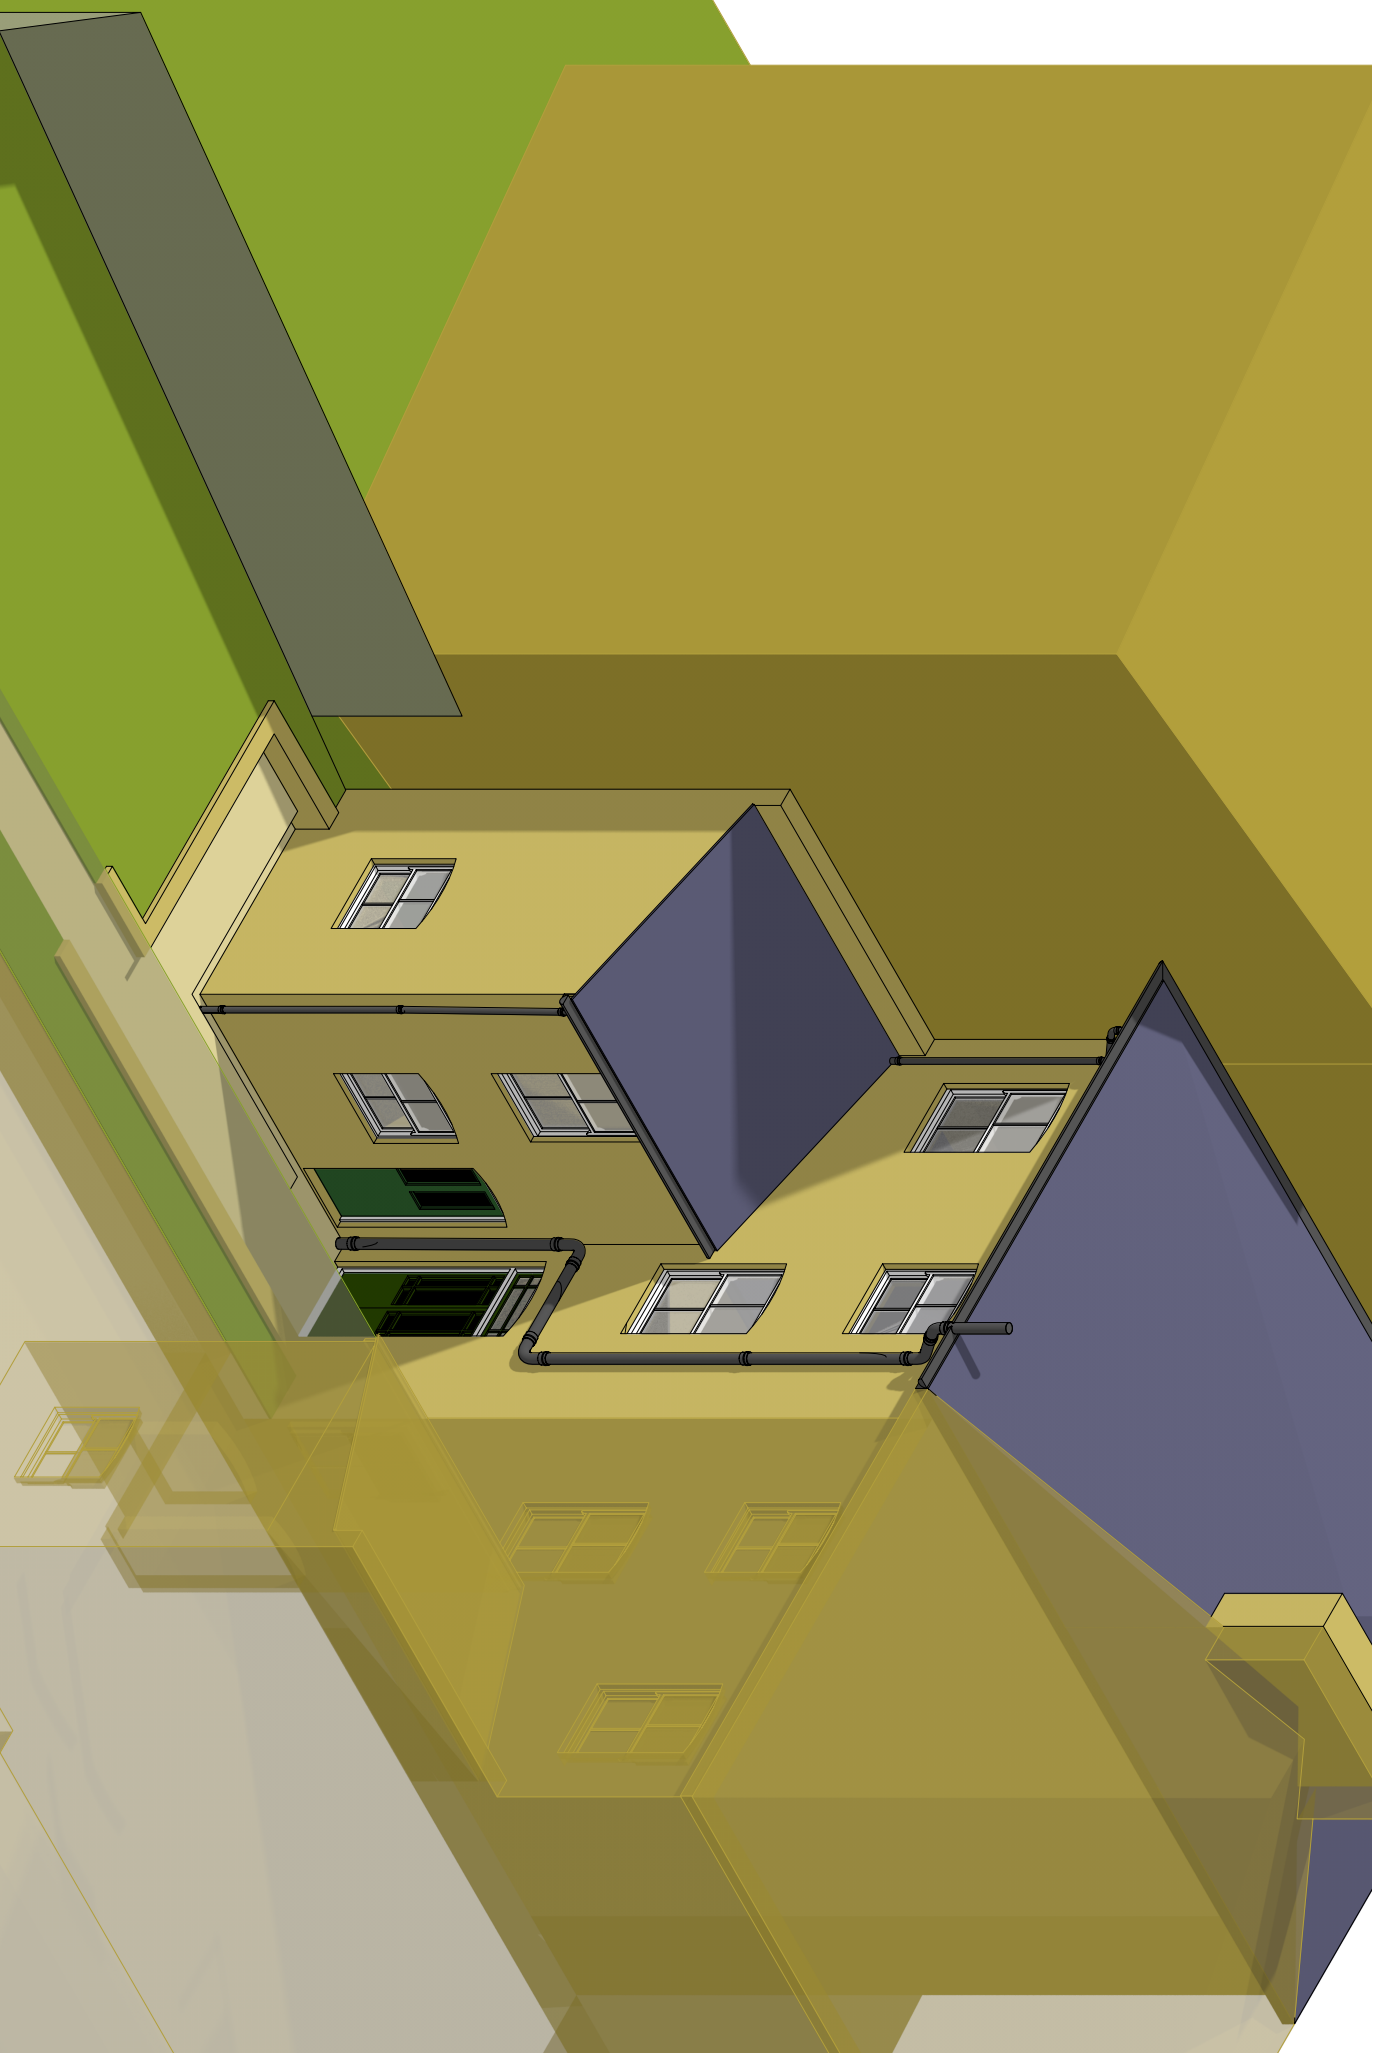

Job Title	Drawing Title	Date drawn	Revisions
58 Clarence Road, Bounds Green, N22 8PL	Isometric - Existing	February 2019 Scale 1:50 Draw by DJW Drawing No. 14	None