


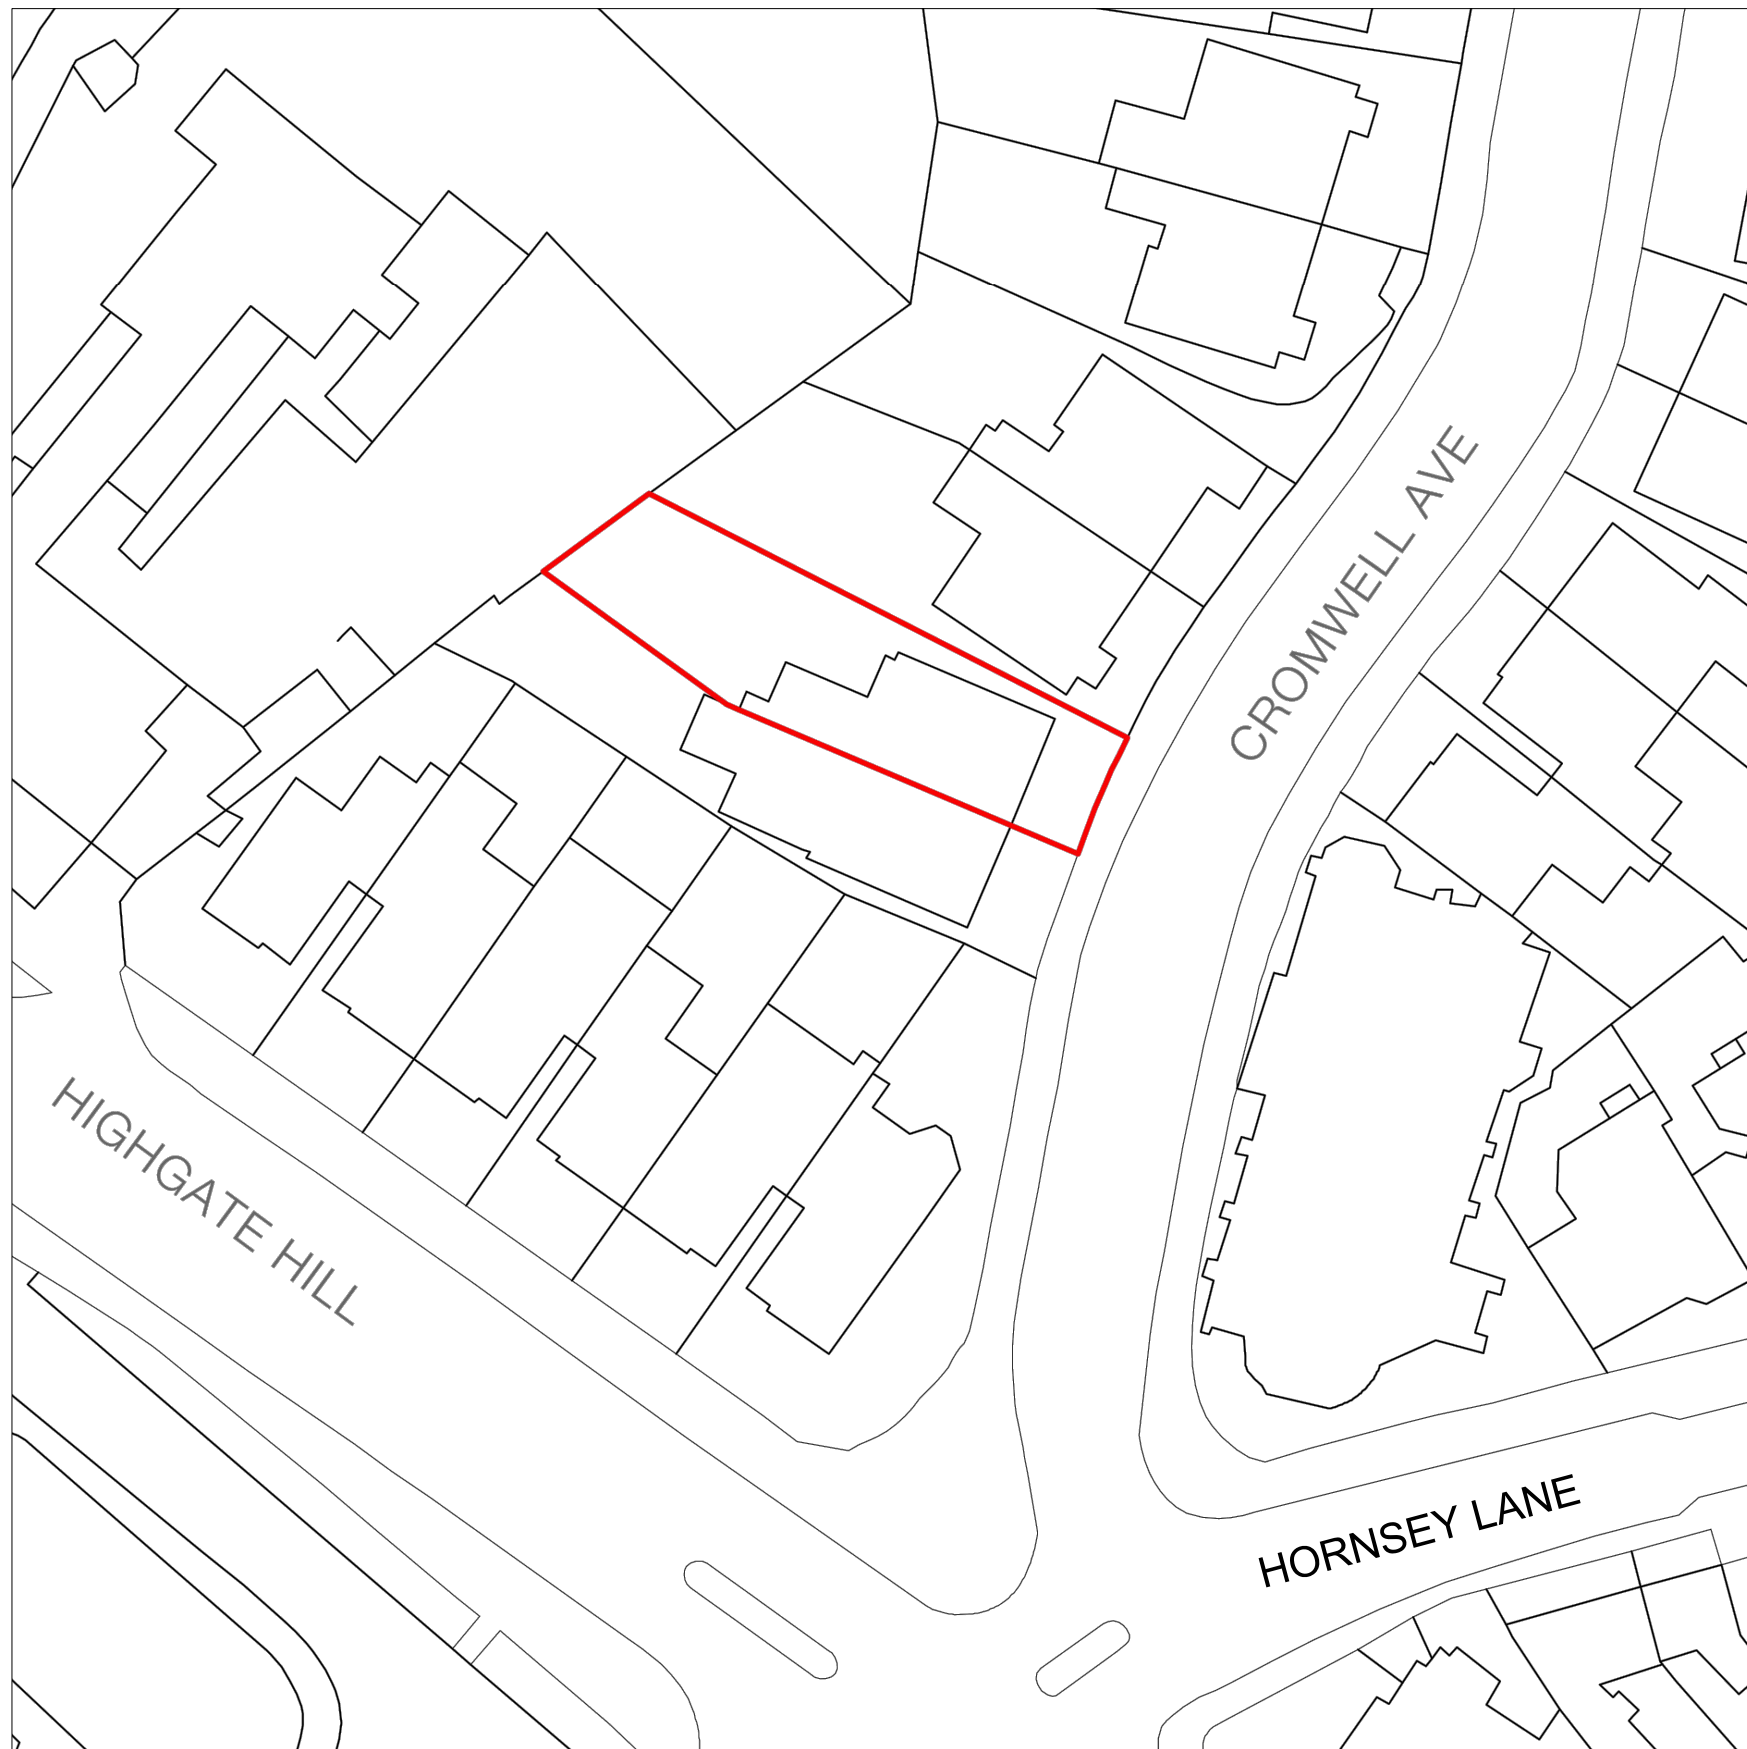

SITE PLAN
scale 1:500

0 10 20 30m

scale 1:500



LOCATION PLAN
scale 1:1250

0 25 50 75m

scale 1:1250



ARCHITECTURE
DESIGN
INTERIORS

Business Design Centre
52 Upper street, Islington
London, N1 0QH

0207 288 1188
www.rjarchitectureinteriors.com

project Flat 4, 94 Cromwell Avenue
N6 5HQ

title Location and Site Plans

scale 1/1250 ; 1/500 @A3

drawing no. RJ-94CWA-SF-00_1

drawn by VC

rev