


Scale 1:100
All dimensions to be confirmed on site

15 Braemar Avenue
Plan no. 3
Existing elevation, No proposed changes

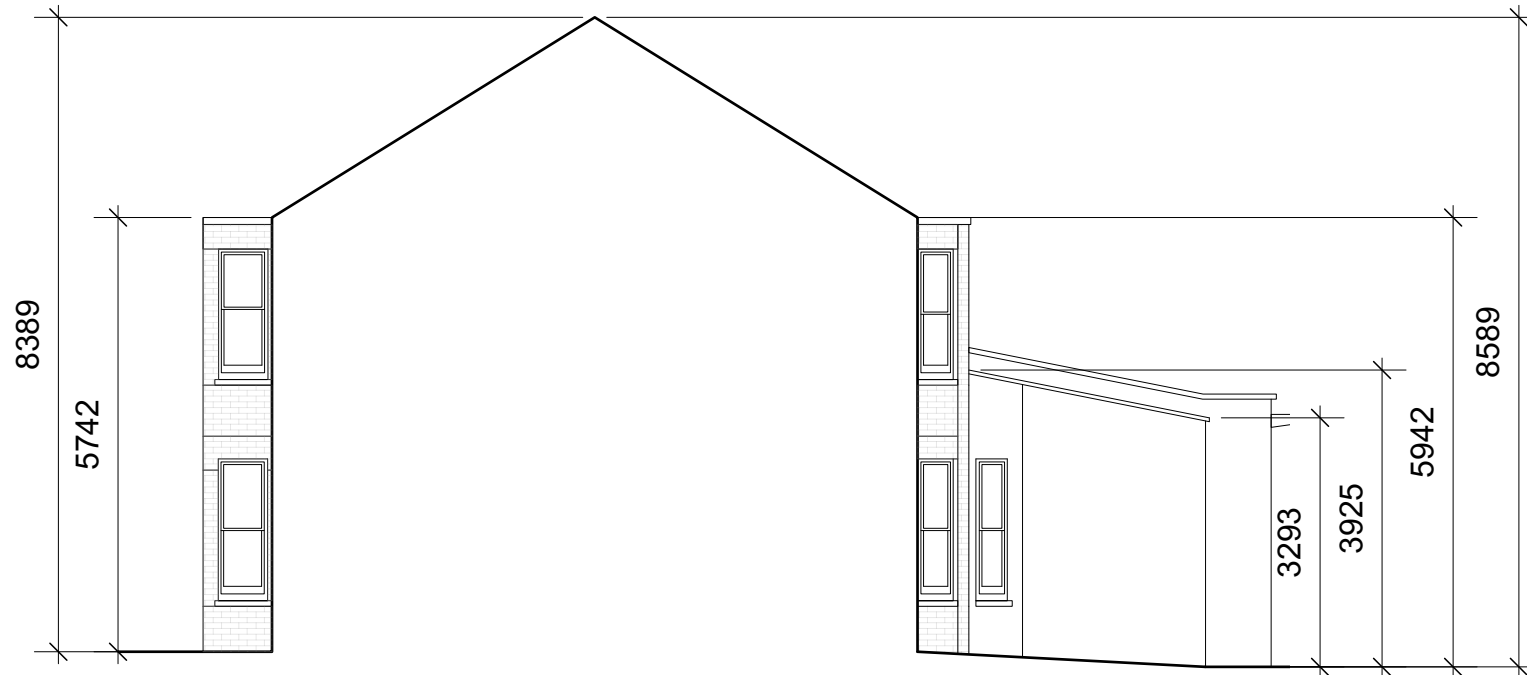

Side Elevation



Front Elevation



Rear Elevation