



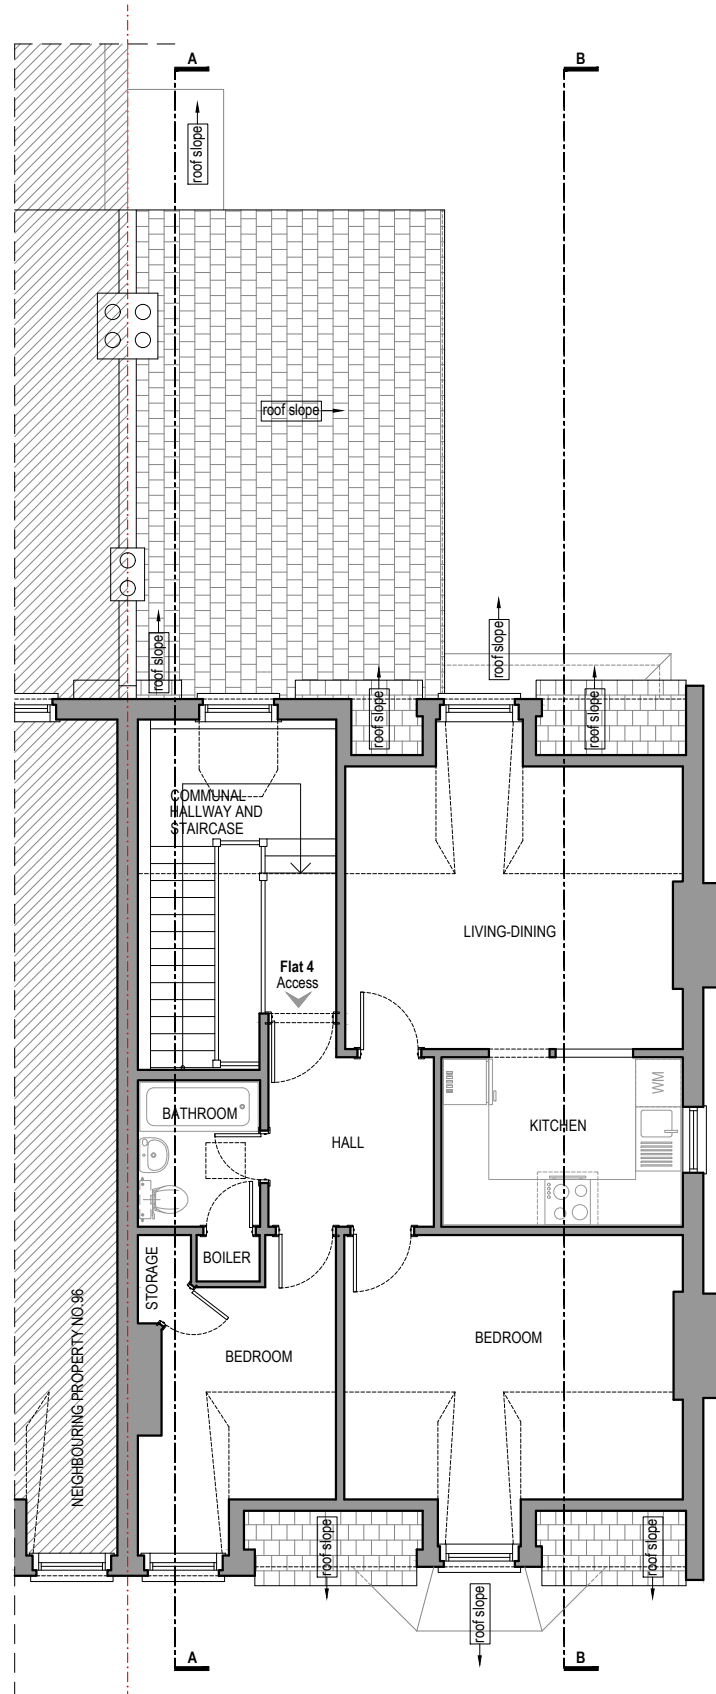

EXISTING SECOND FLOOR PLAN
GIA = 73.80m²
scale 1:100

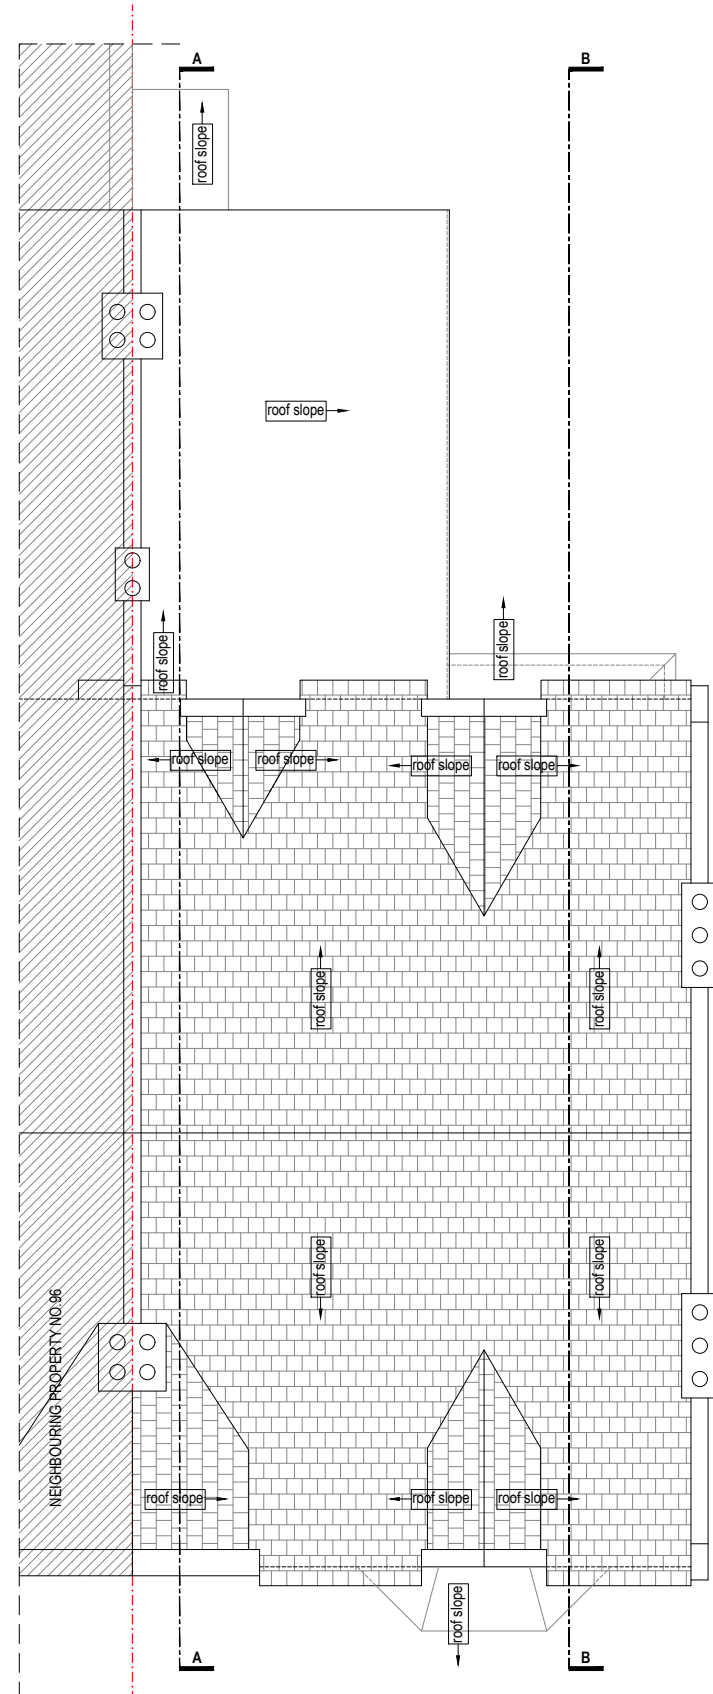

EXISTING ROOF PLAN
scale 1:100

WALLS / CEILINGS LEGEND:
EXISTING WALLS / CEILINGS
PROPOSED WALLS / CEILINGS
WALLS / PARTITION TO BE REMOVED

LINES / HATCHES LEGEND:
REMOVING INTERVENTIONS
PROPOSED INTERVENTIONS
NEIGHBOURING PROPERTIES

0 1 2 3 4 6m
scale 1:100

RJ ARCHITECTURE
DESIGN
INTERIORS

Business Design Centre
52 Upper street, Islington
London, N1 0QH

0207 288 1188
www.rjarchitectureinteriors.com

project Flat 4, 94 Cromwell Avenue
N6 5HQ


title Existing Second Floor and Roof
Plans

scale 1/100@A3


drawing no. RJ-94CWA-SF-01

drawn by VC


rev

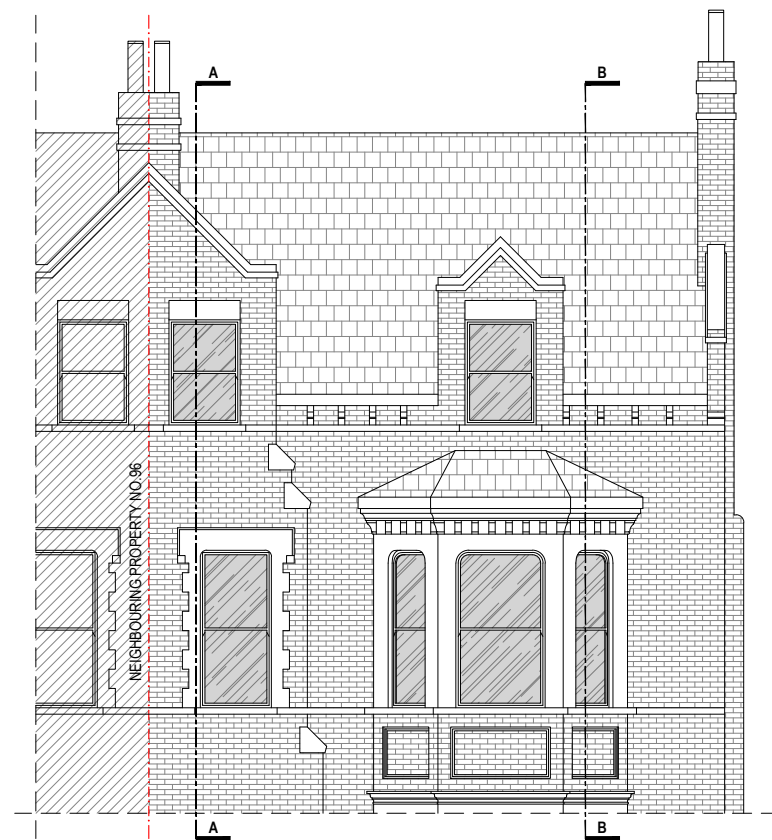


EXISTING FRONT ELEVATION
scale 1:100

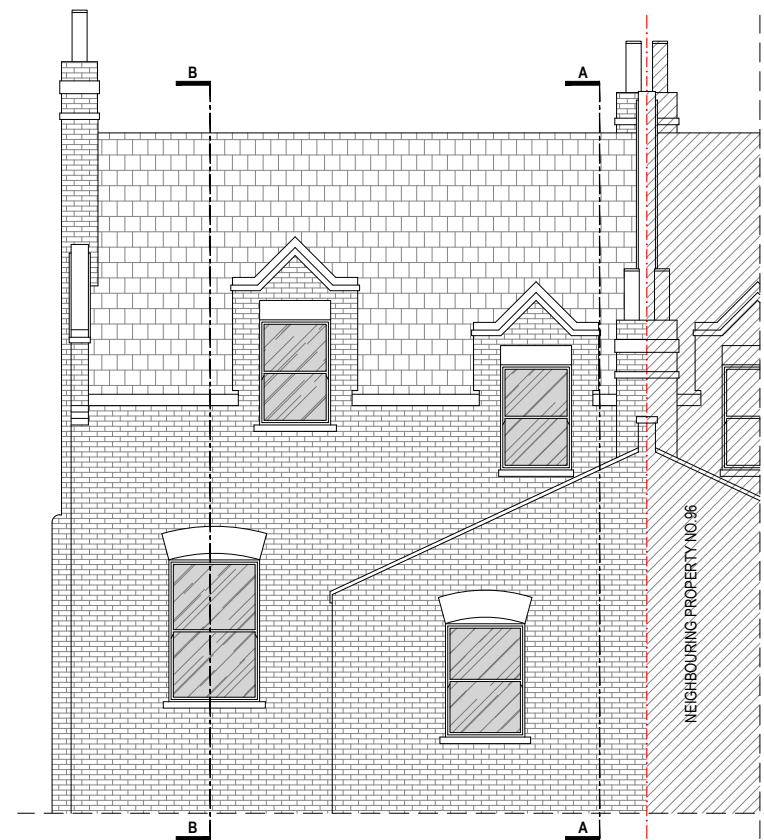

EXISTING REAR ELEVATION
scale 1:100

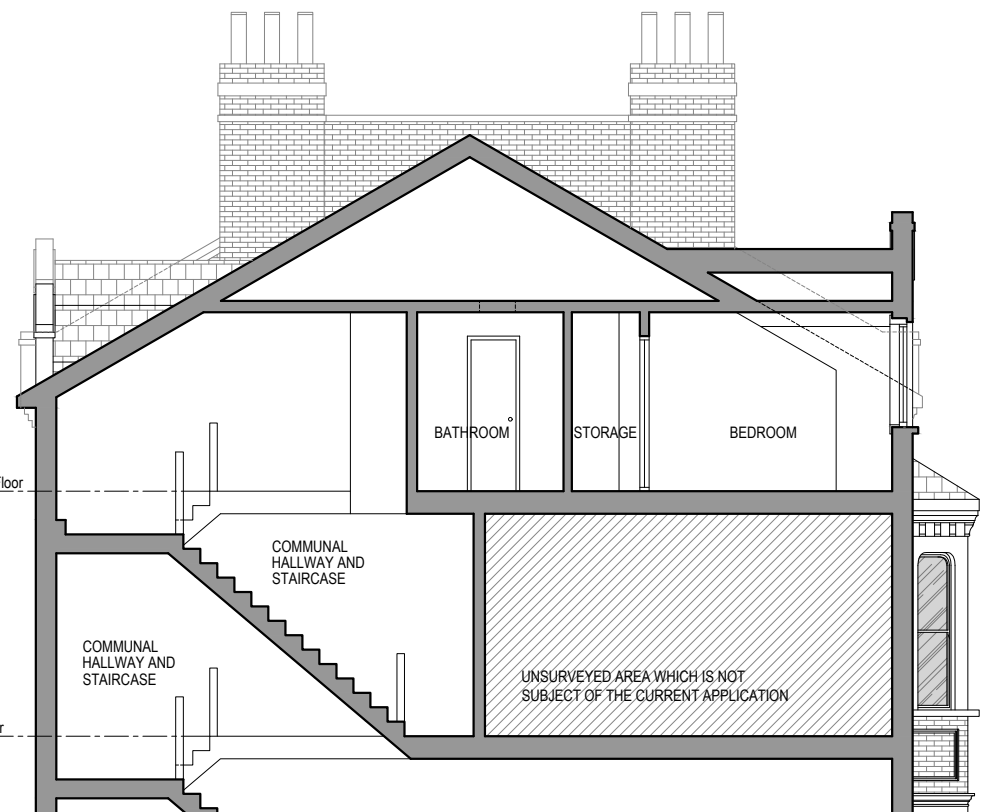

EXISTING SECTION A-A
scale 1:100

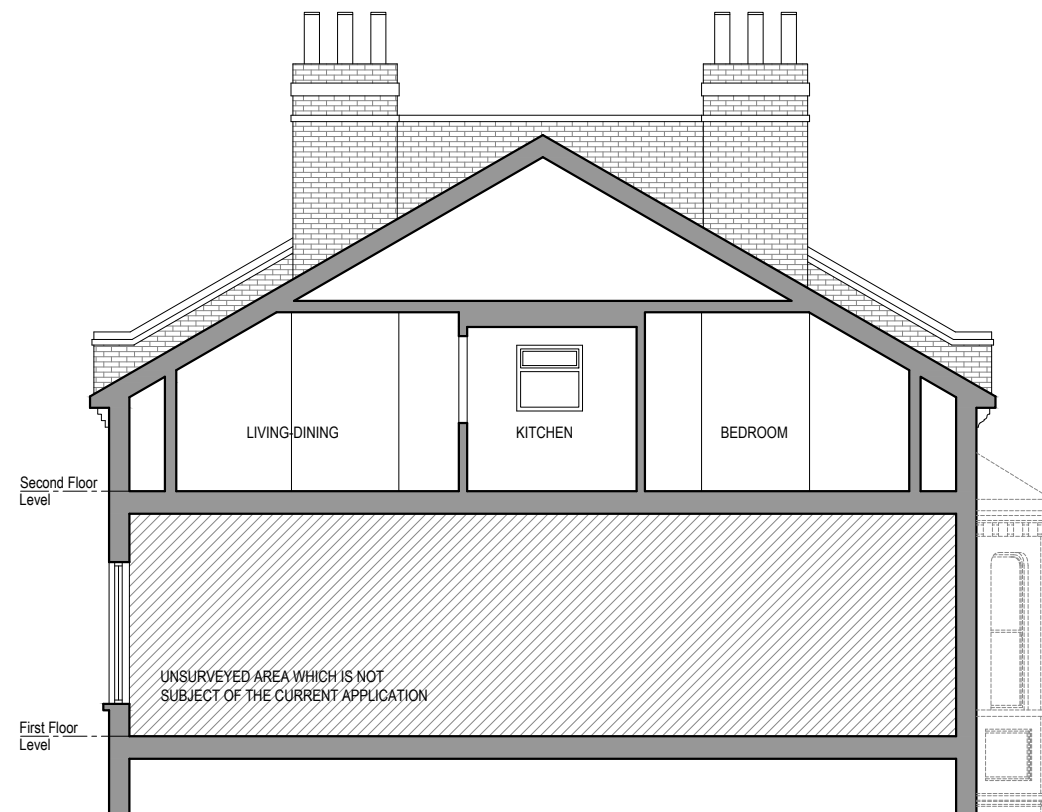

EXISTING SECTION B-B
scale 1:100

- WALLS / CEILINGS LEGEND:**
- EXISTING WALLS / CEILINGS
 - PROPOSED WALLS / CEILINGS
 - WALLS / PARTITION TO BE REMOVED
- LINES / HATCHES LEGEND:**
- REMOVING INTERVENTIONS
 - PROPOSED INTERVENTIONS
 - NEIGHBOURING PROPERTIES



Business Design Centre
52 Upper street, Islington
London, N1 0QH

0207 288 1188
www.rjarchitectureinteriors.com

project Flat 4, 94 Cromwell Avenue
N6 5HQ

title Existing Section A-A, Section
B-B, Front and Rear Elevations

scale 1/100@A3

drawing no. RJ-94CWA-SF-02

drawn by VC

rev