


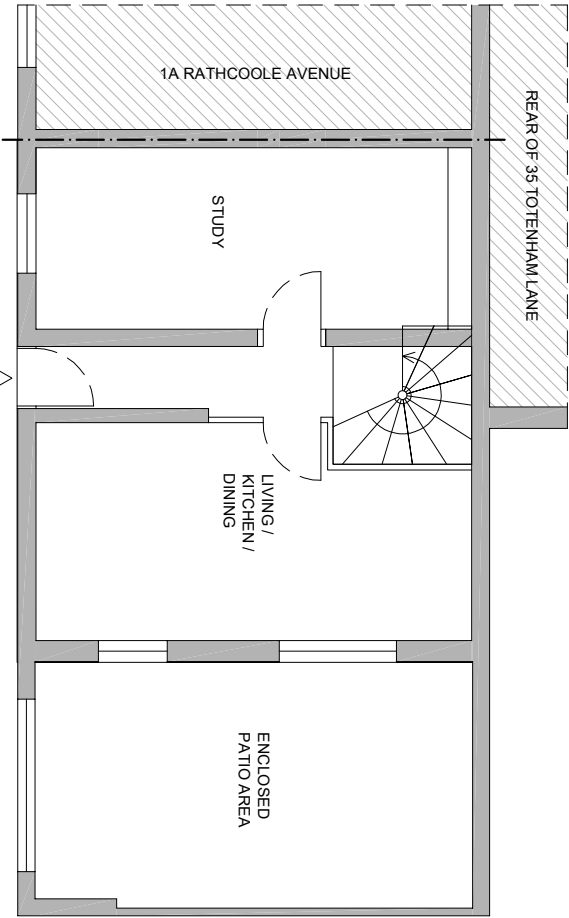


 


GROUND FLOOR
AS EXISTING 2023

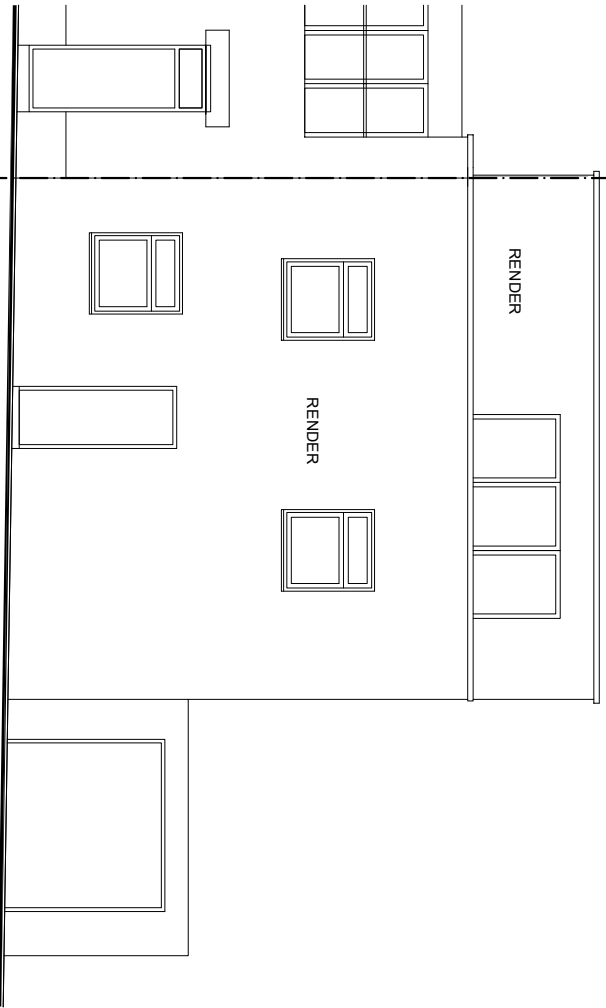


FRONT ELEVATION
AS EXISTING 2023

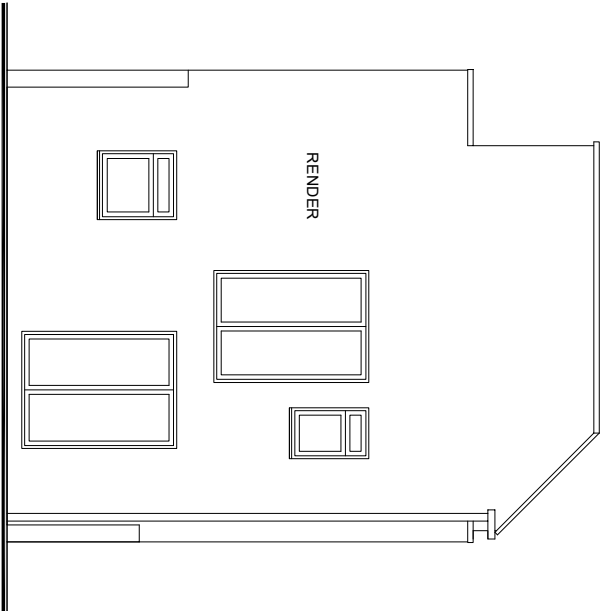


SIDE ELEVATION
AS EXISTING 2023

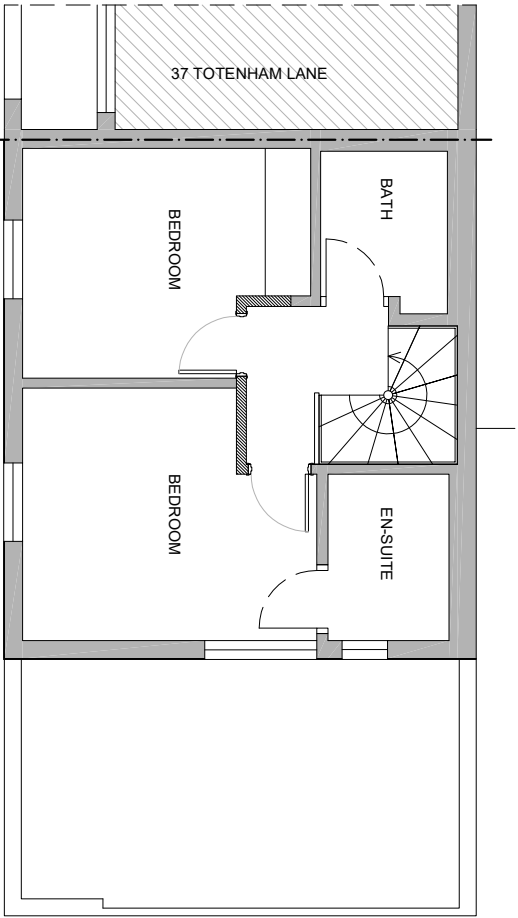


FIRST FLOOR
AS EXISTING 2023

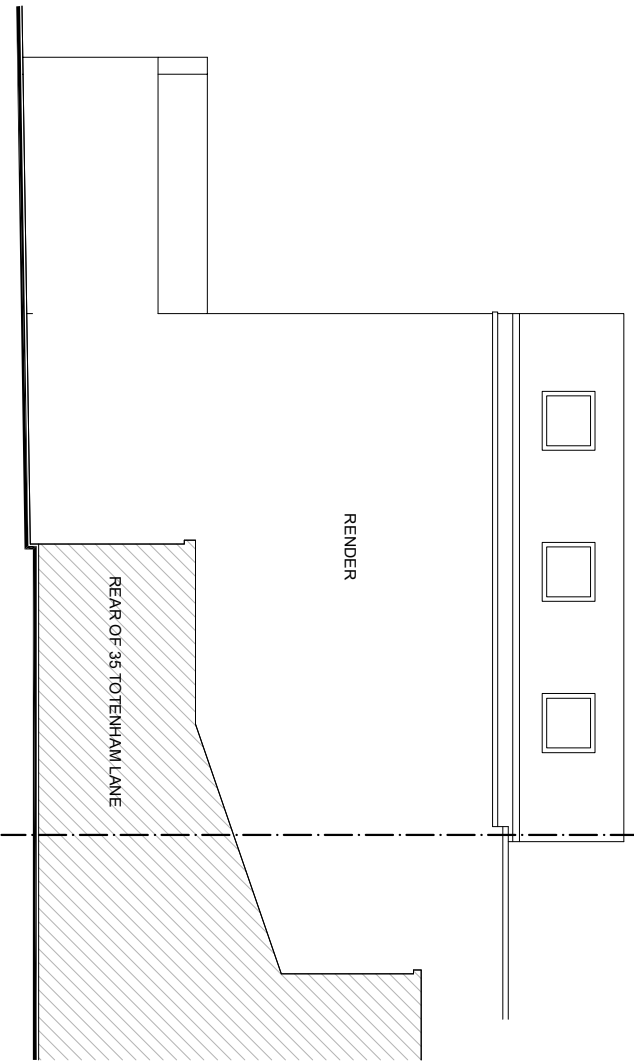


REAR ELEVATION
AS EXISTING 2023

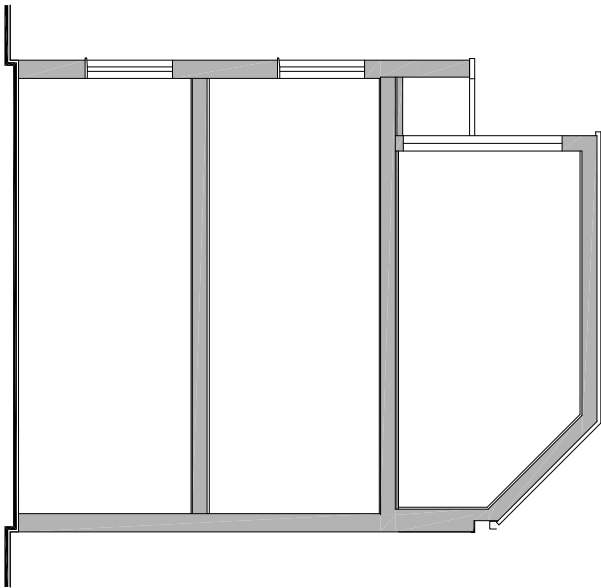


SECTION
AS EXISTING 2023

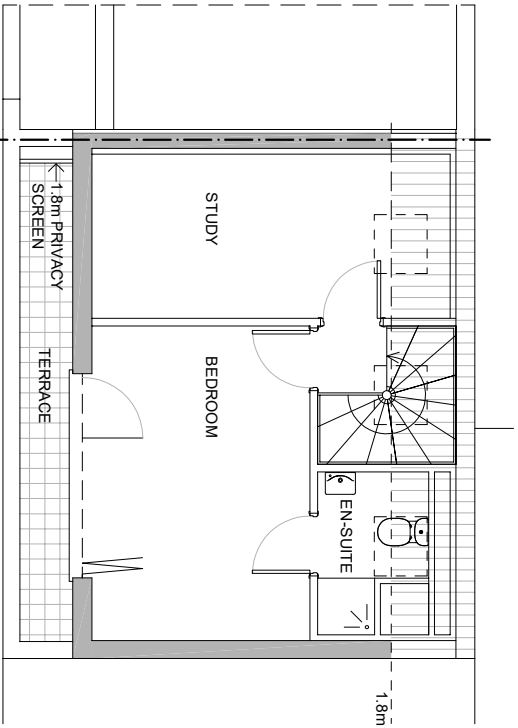

SECOND FLOOR
AS EXISTING 2023

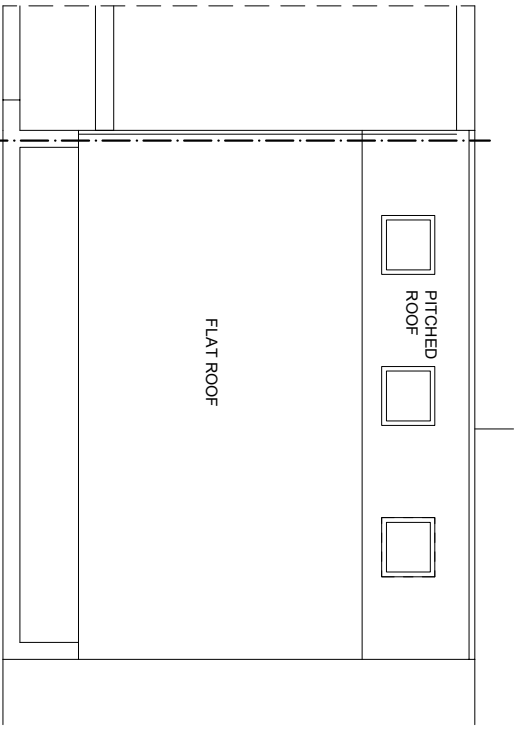

ROOF PLAN
AS EXISTING 2023

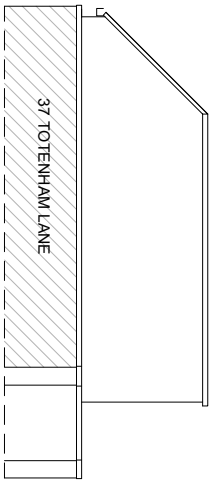

SIDE ELEVATION
AS EXISTING 2023

ALTERATIONS TO 1A
RATHCOOLE AVENUE
CROUCH END, N8 9LY

PLANS EXISTING 2023

DRAWING NO. 09/30

SCALE: 1:100 @ A3

DATE: 21.05.2023

STUDIOLEY
ARCHITECTURAL DESIGN m:0775243456