


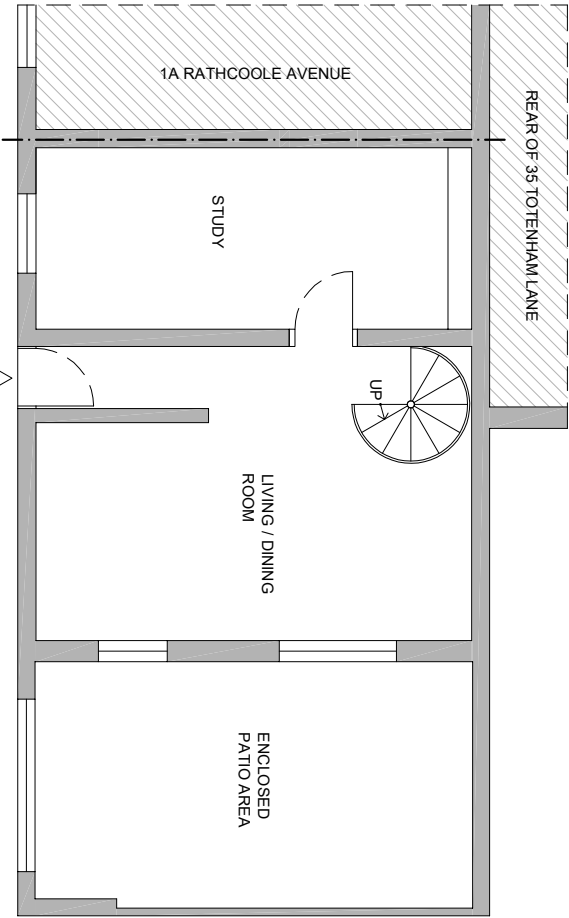


 


GROUND FLOOR
AS EXISTING BEFORE 2016

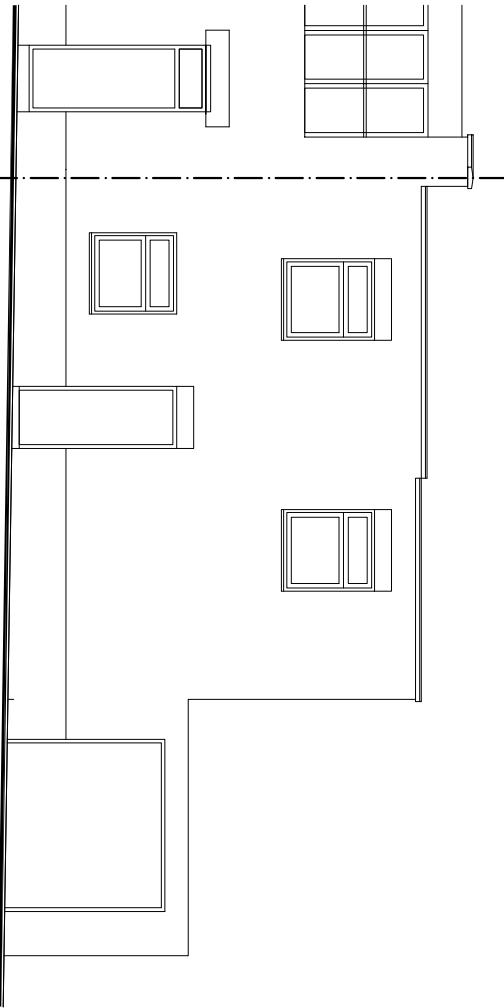


FRONT ELEVATION
AS EXISTING BEFORE 2016

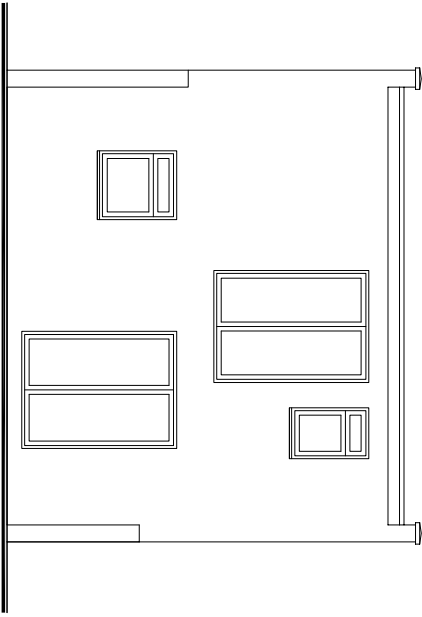


SIDE ELEVATION
AS EXISTING BEFORE 2016

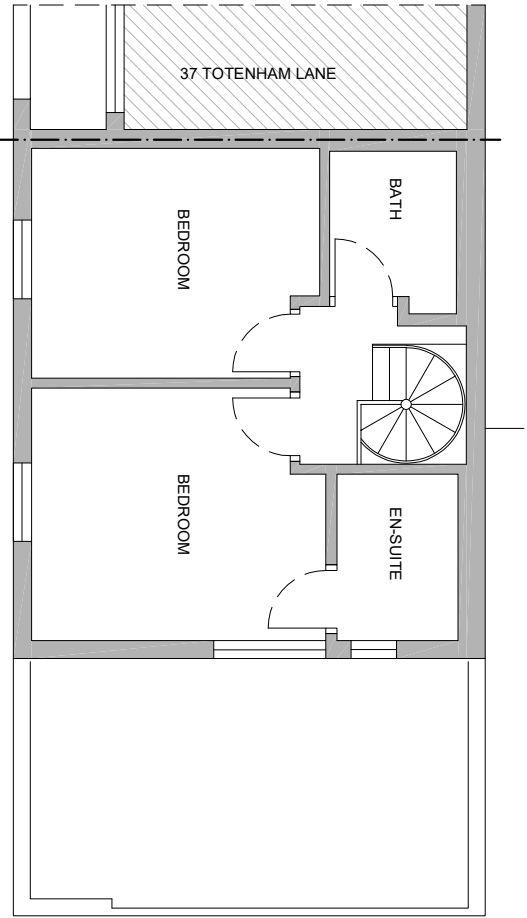


FIRST FLOOR
AS EXISTING BEFORE 2016

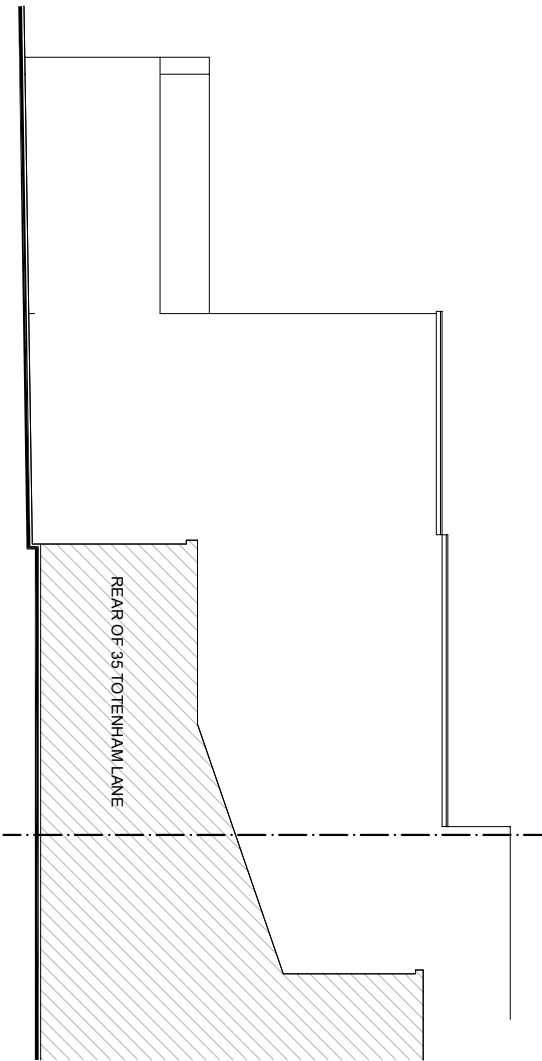

REAR ELEVATION
AS EXISTING BEFORE 2016

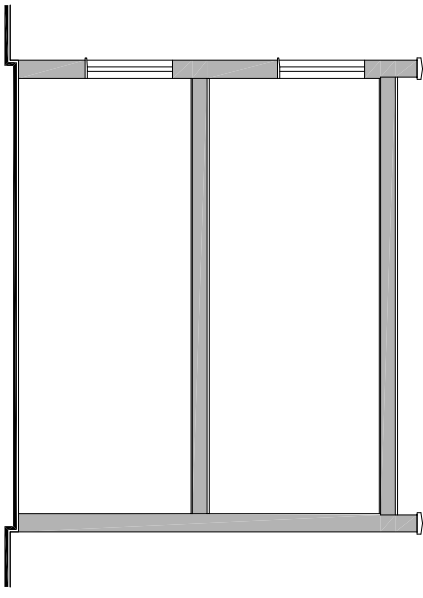

SECTION
AS EXISTING BEFORE 2016

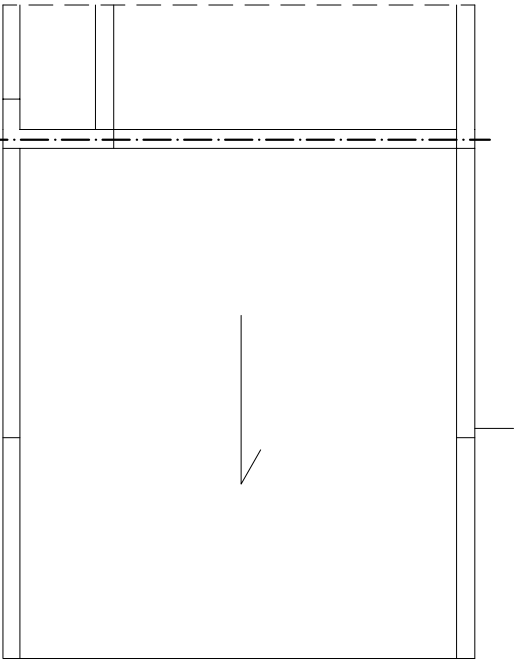

SECOND FLOOR - ROOF PLAN
AS EXISTING BEFORE 2016

ALTERATIONS TO 1A
RATHCOOLE AVENUE
CROUCH END, N8 9LY

PLANS EXISTING 2016

DRAWING NO. 09/10

SCALE: 1:100 @ A3

DATE: 13.10.2015

STUDIOLEY
ARCHITECTURAL DESIGN m.0775243456