


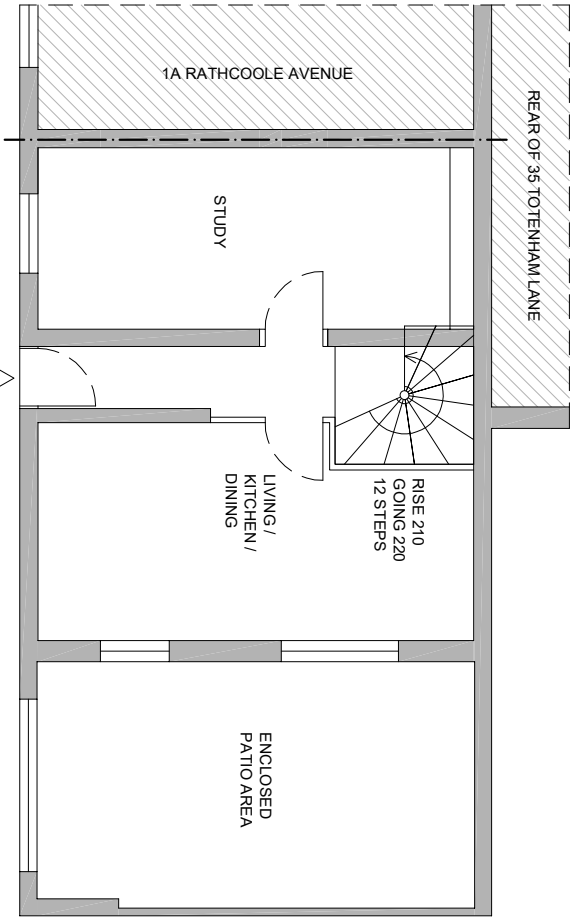


 


**GROUND FLOOR**  
AS APPROVED 2016

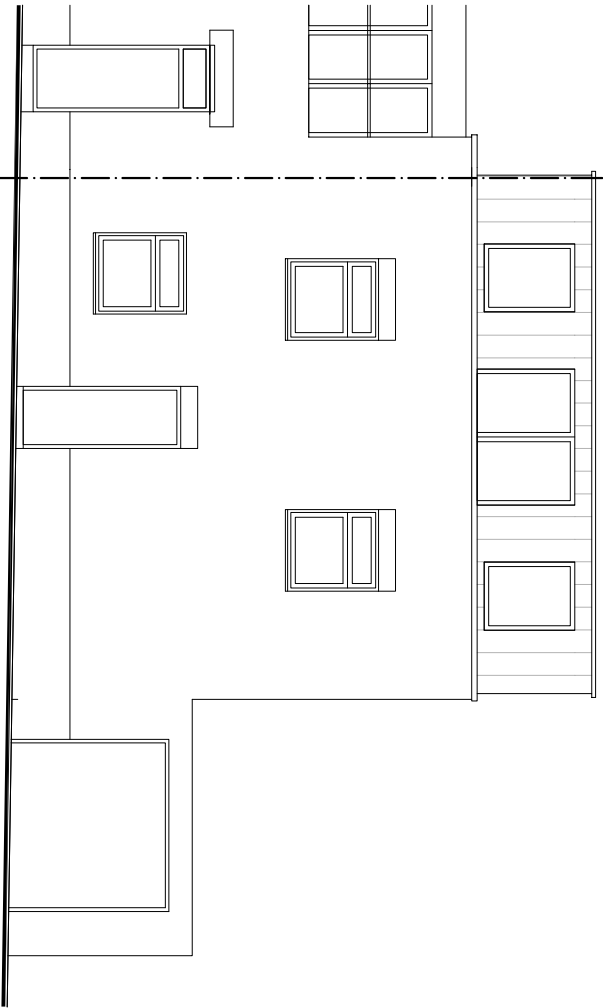


**FRONT ELEVATION**  
AS APPROVED 2016

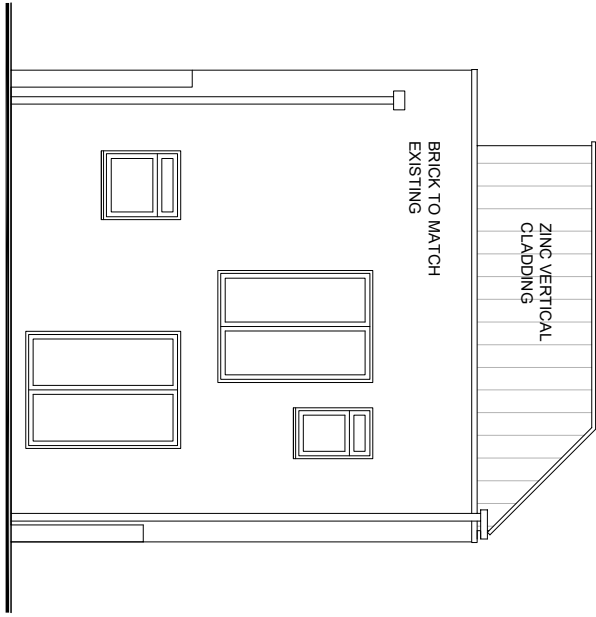


**SIDE ELEVATION**  
AS APPROVED 2016

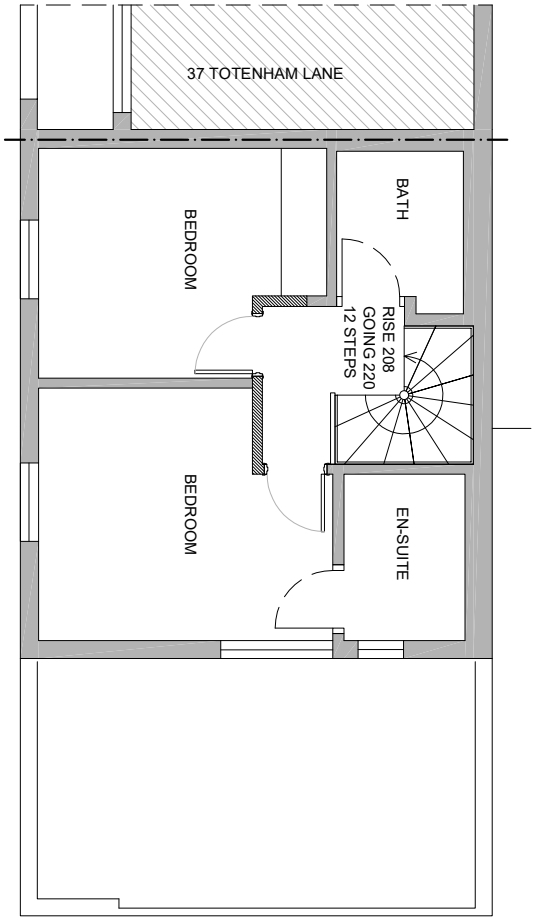


**FIRST FLOOR**  
AS APPROVED 2016

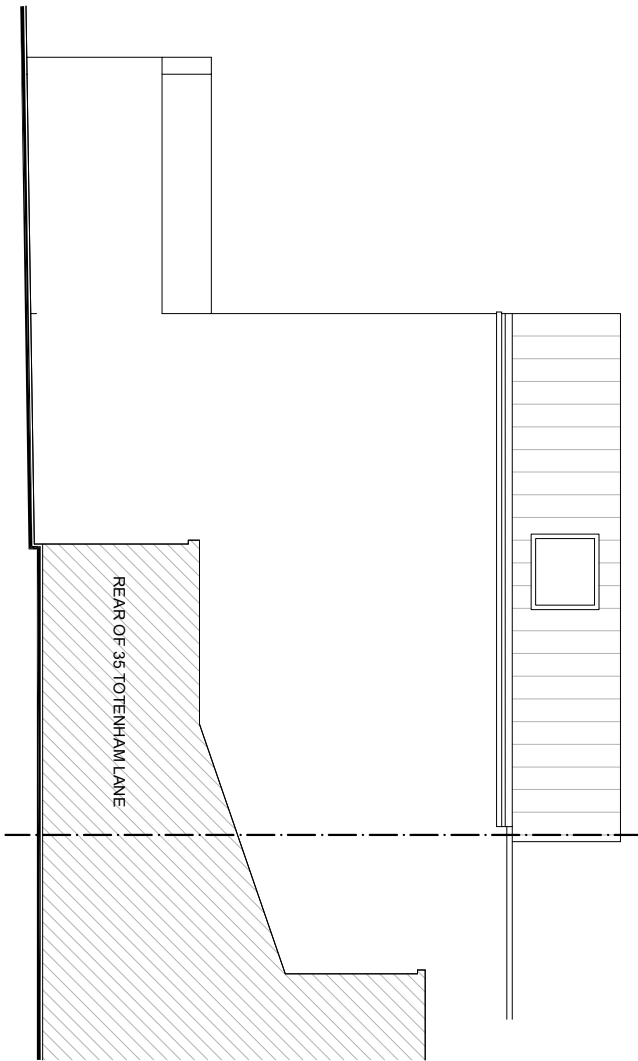


**REAR ELEVATION**  
AS APPROVED 2016

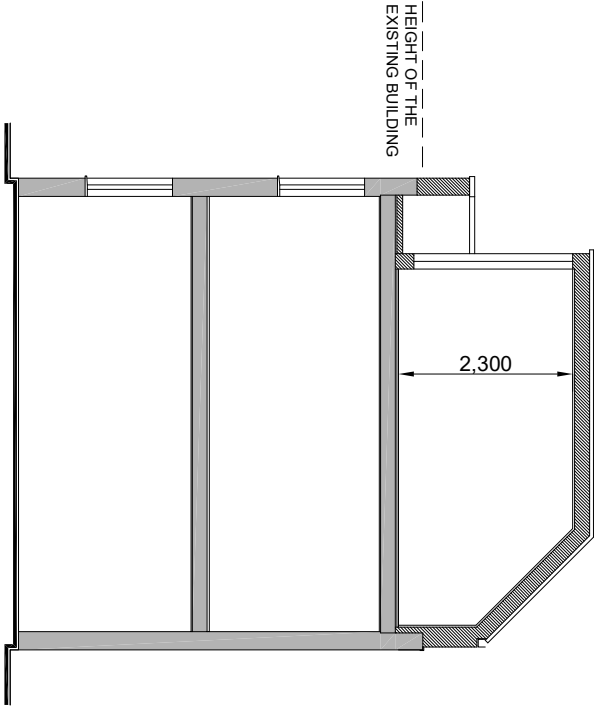


**SECTION**  
AS APPROVED 2016

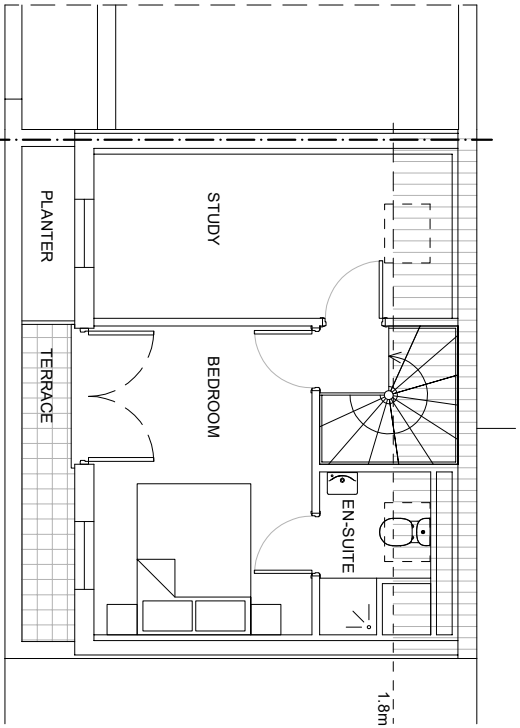

**SECOND FLOOR**  
AS APPROVED 2016

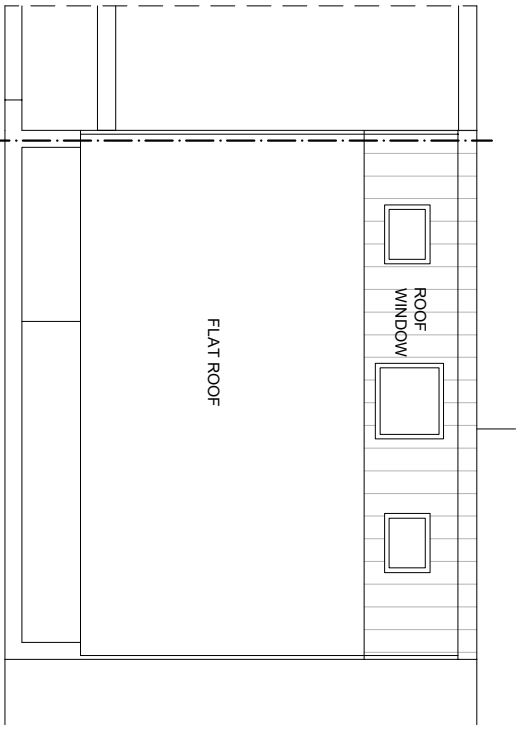

**ROOF PLAN**  
AS APPROVED 2016

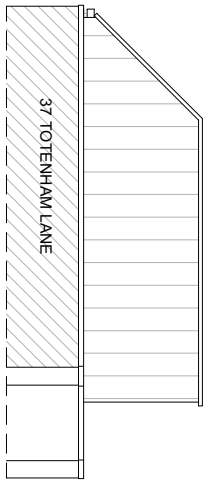

**SIDE ELEVATION**  
AS APPROVED 2016

ALTERATIONS TO 1A  
RATHCOOLE AVENUE  
CROUCH END, N8 9LY

**PLANS APPROVED**

DRAWING NO. **09/20-B**

SCALE: 1:100 @ A3

DATE: 13.10.2015

**STUDIOLEY**  
ARCHITECTURAL DESIGN n.0775243456