



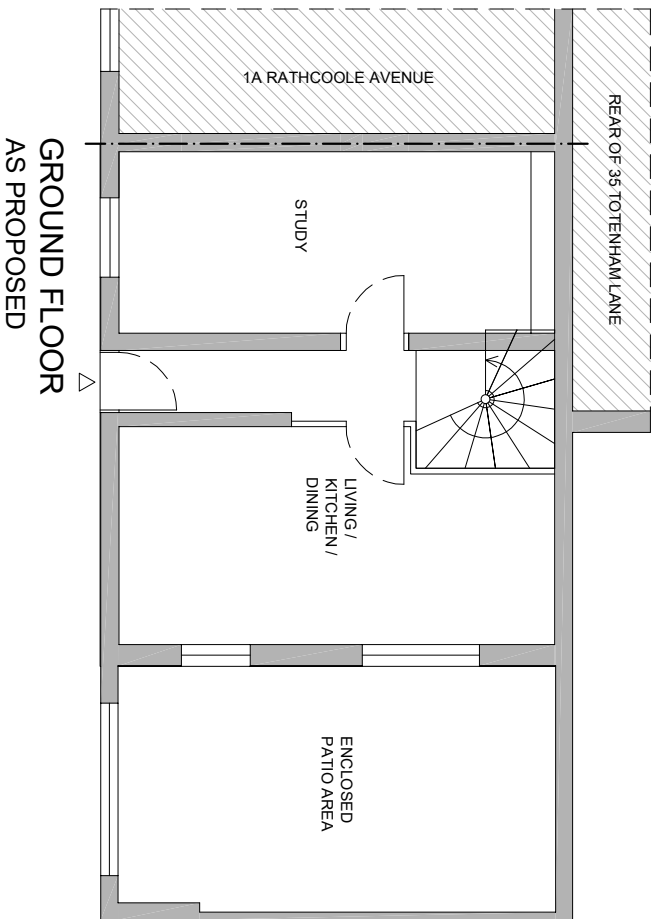


GROUND FLOOR
AS PROPOSED

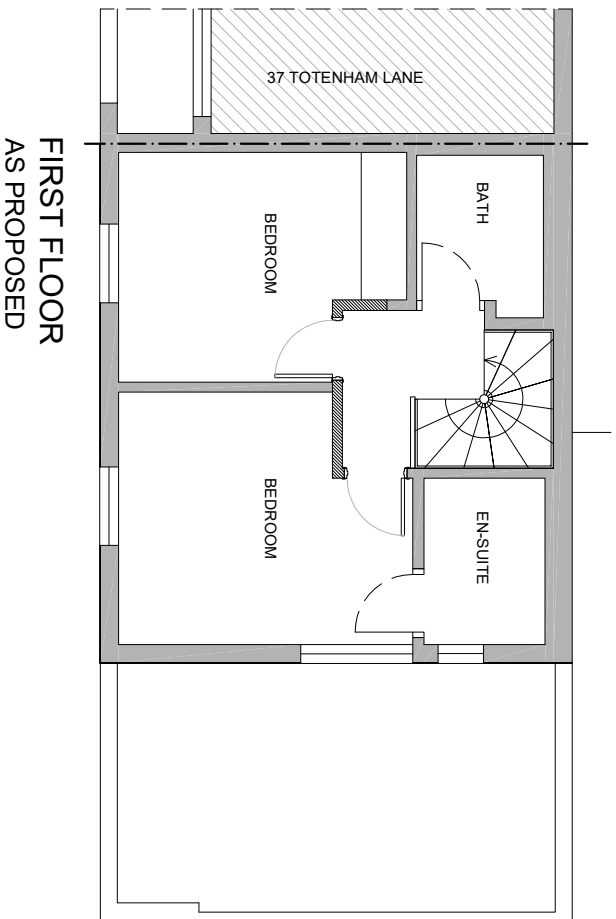


FIRST FLOOR
AS PROPOSED




FRONT ELEVATION
AS PROPOSED

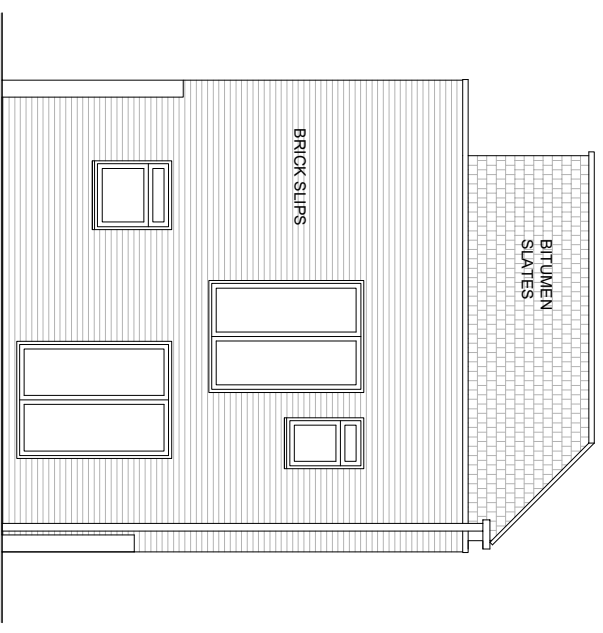


SIDE ELEVATION
AS PROPOSED

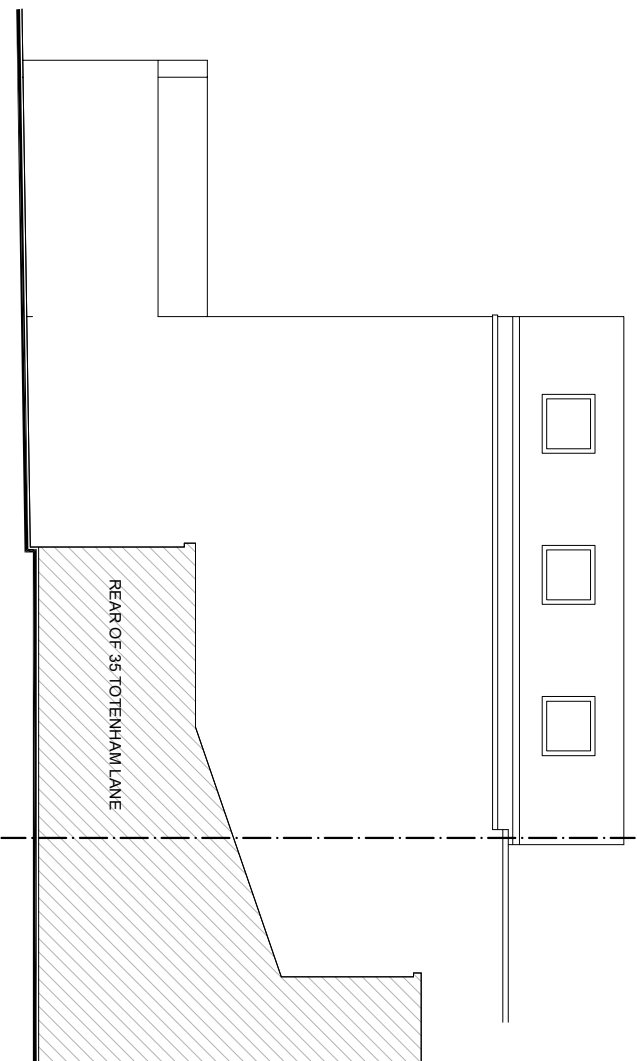


REAR ELEVATION
AS PROPOSED

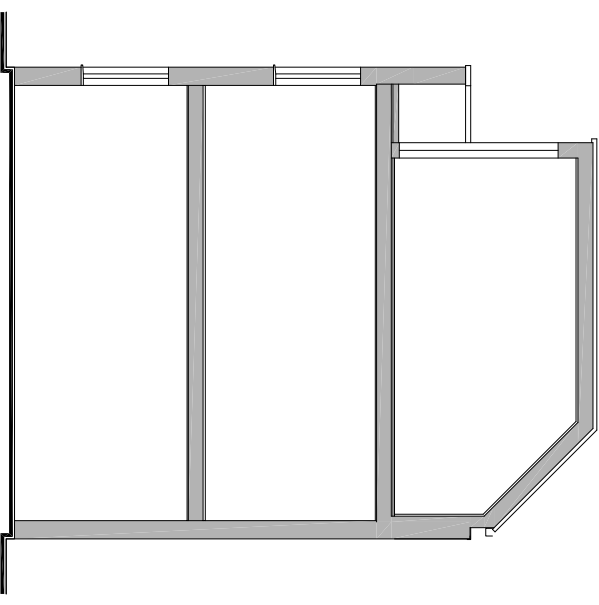


SECTION
AS PROPOSED

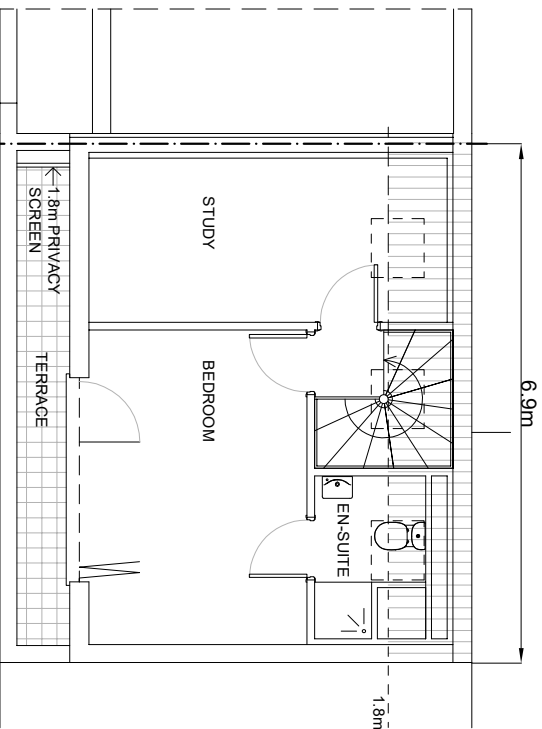


SECOND FLOOR
PROPOSED

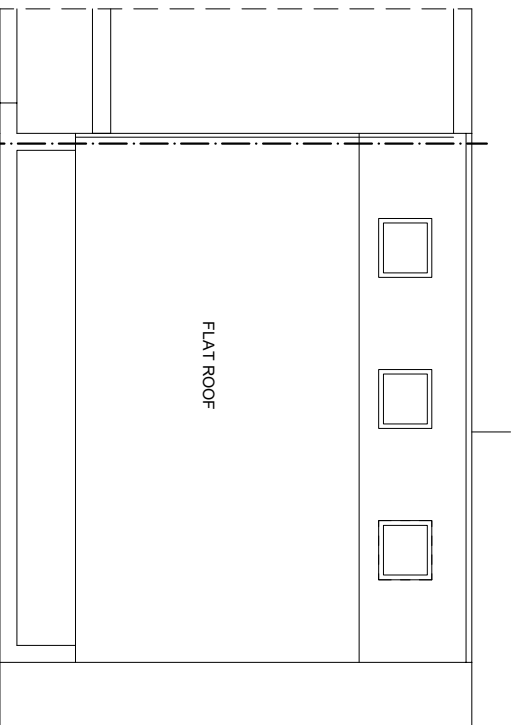

ROOF PLAN
PROPOSED

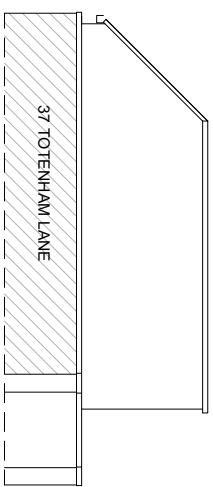

SIDE ELEVATION
AS PROPOSED

 

ALTERATIONS TO 1A
RATHCOOLE AVENUE
CROUCH END, N8 9LY

PLANS PROPOSED

DRAWING NO. 09/31

SCALE: 1:100 @ A3

DATE: 21.05.2023

STUDIOLEY
ARCHITECTURAL DESIGN m.0775243456