




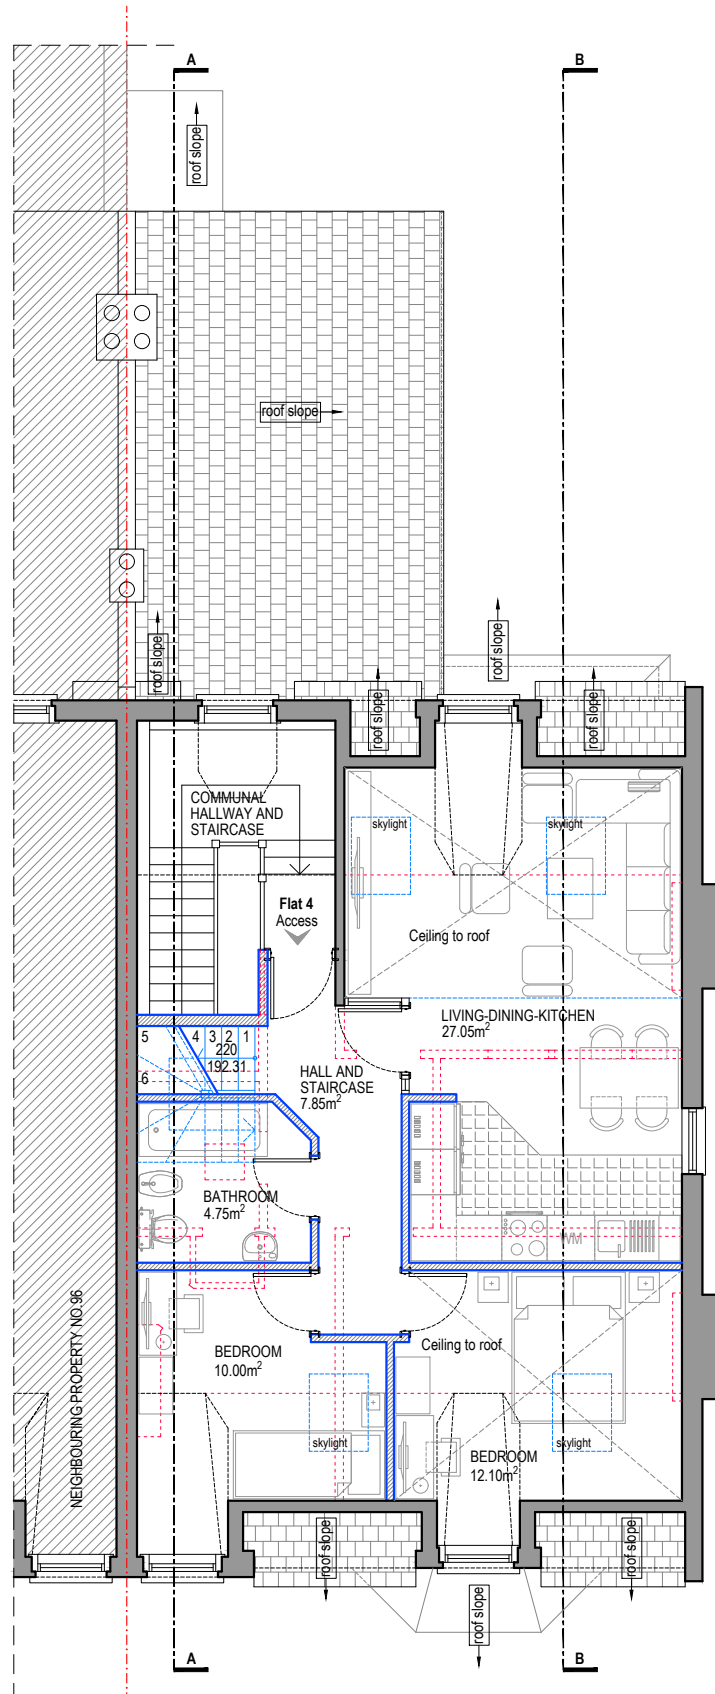

PROPOSED SECOND FLOOR PLAN
GIA = 73.80m²
scale 1:100

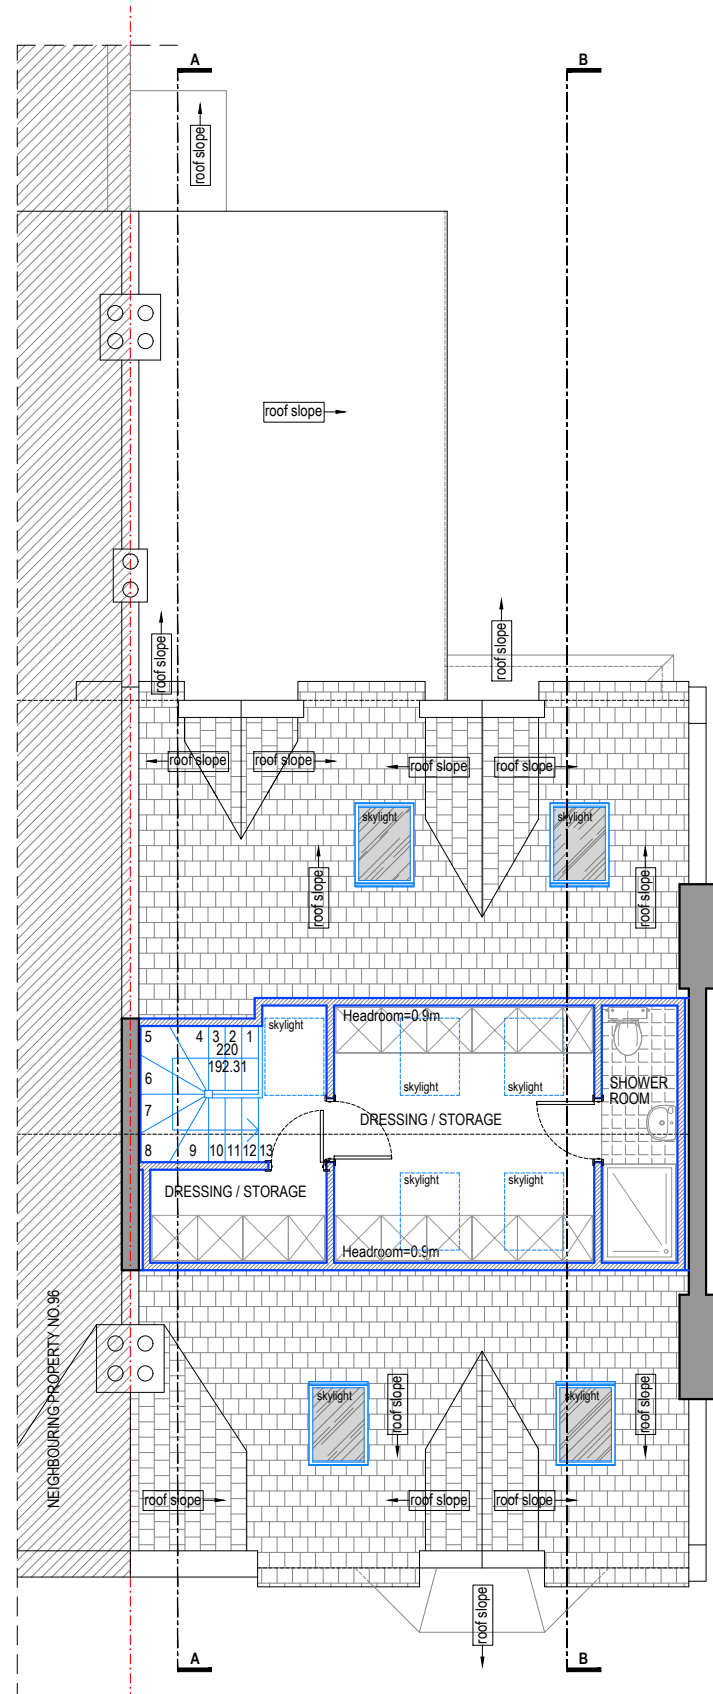

PROPOSED LOFT FLOOR PLAN
scale 1:100

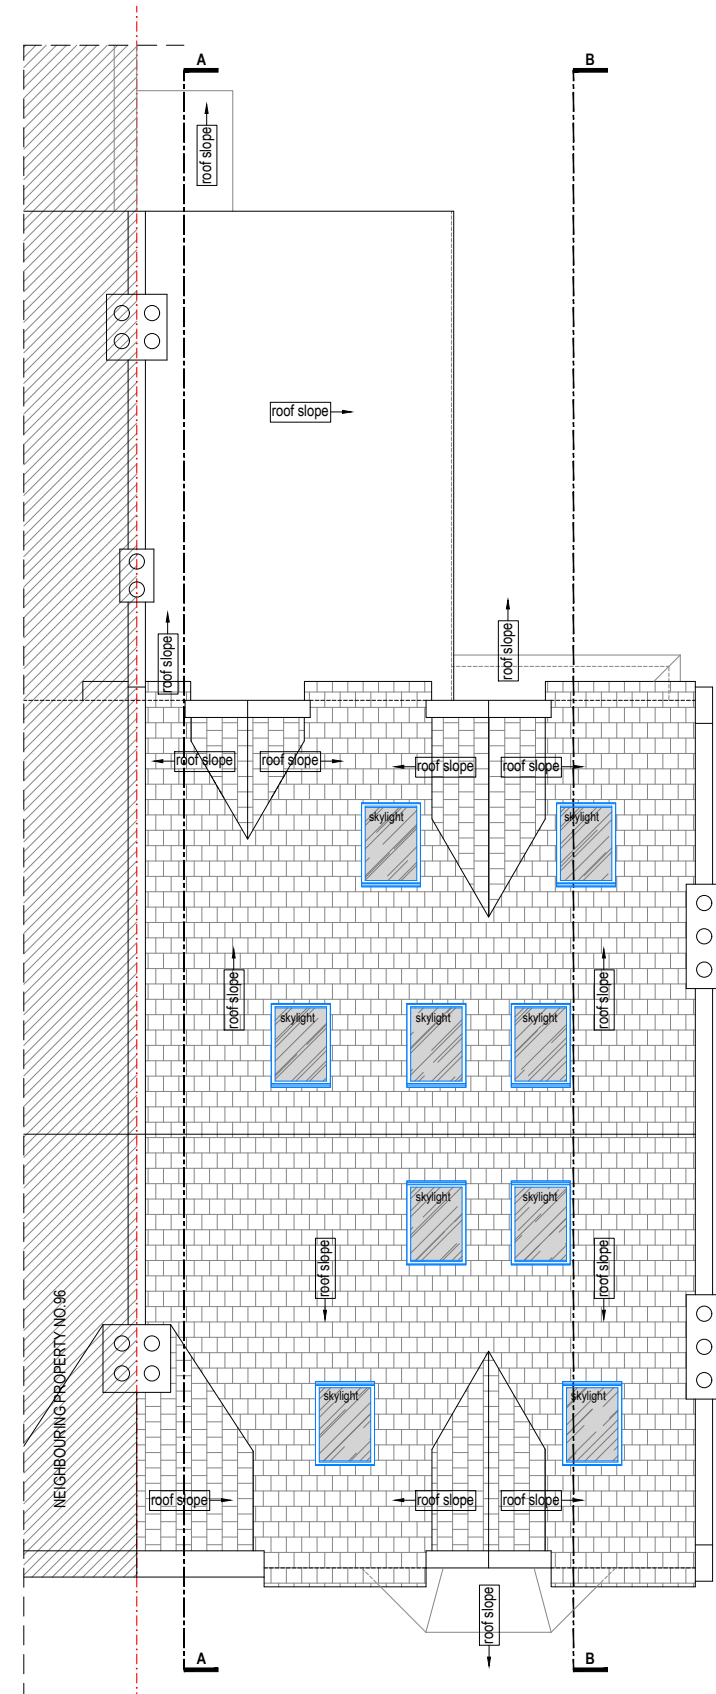

PROPOSED ROOF PLAN
scale 1:100

WALLS / CEILINGS LEGEND:
■ EXISTING WALLS / CEILINGS
▨ PROPOSED WALLS / CEILINGS
--- WALLS / PARTITION TO BE REMOVED

LINES / HATCHES LEGEND:
--- REMOVING INTERVENTIONS
--- PROPOSED INTERVENTIONS
/// NEIGHBOURING PROPERTIES

NOTES:
- ALL PROPOSED SKYLIGHTS TO BE 780x1180mm IN SIZE, OF VELUX TYPE OR SIMILAR, AND WILL NOT PROTRUDE MORE THAN 150mm FROM THE EXTERIOR ROOF PLANE.
- ALL PROPOSED SKYLIGHTS TO HAVE THE EXTERIOR FRAME COLOUR MATCHING THE EXISTING ROOF FINISHES.

0 1 2 3 4 6m
scale 1:100

RJ ARCHITECTURE
DESIGN
INTERIORS

Business Design Centre
52 Upper street, Islington
London, N1 0QH

0207 288 1188
www.rjarchitectureinteriors.com

project Flat 4, 94 Cromwell Avenue
N6 5HQ


title Proposed Second Floor, Loft
Floor and Roof Plans

scale 1/100@A3


drawing no. RJ-94CWA-SF-03

drawn by VC

rev

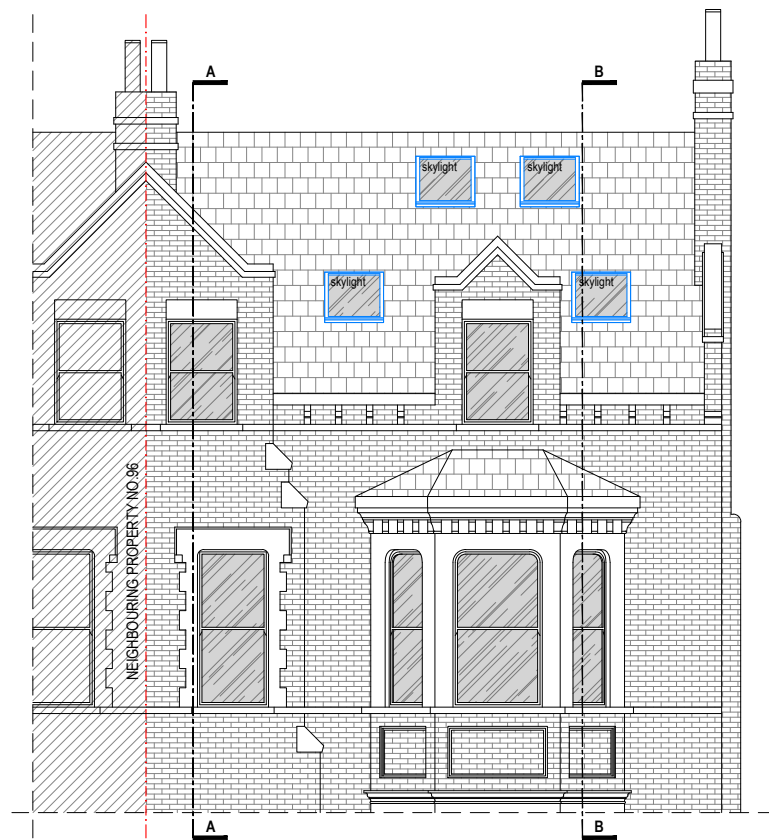

PROPOSED FRONT ELEVATION
scale 1:100

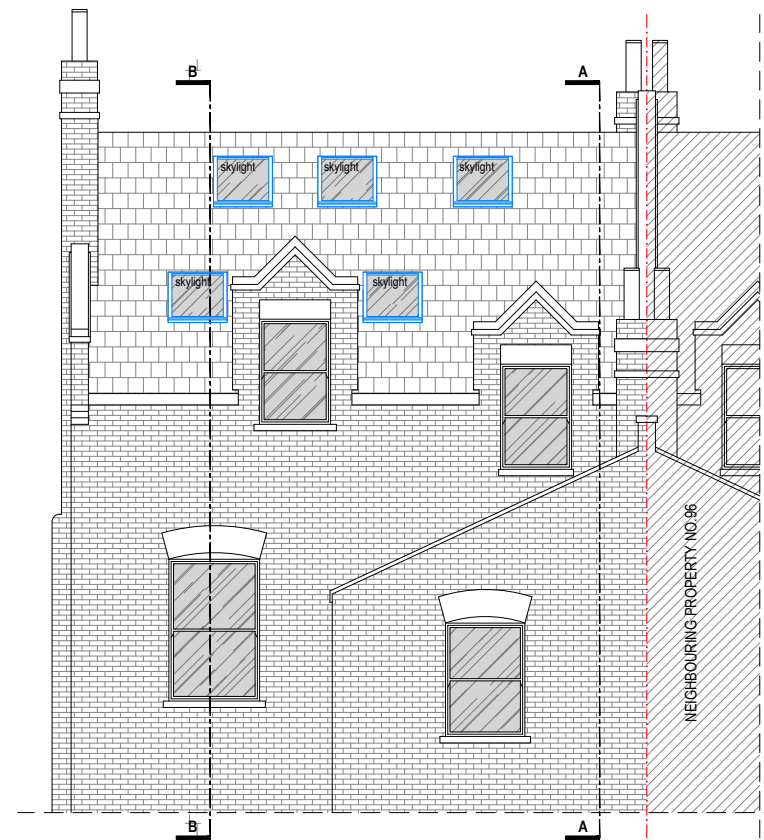

PROPOSED REAR ELEVATION
scale 1:100

WALLS / CEILINGS LEGEND:
 EXISTING WALLS / CEILINGS
 PROPOSED WALLS / CEILINGS
 WALLS / PARTITION TO BE REMOVED

LINES / HATCHES LEGEND:
 REMOVING INTERVENTIONS
 PROPOSED INTERVENTIONS
 NEIGHBOURING PROPERTIES

NOTES:
 - ALL PROPOSED SKYLIGHTS TO BE 780x1180mm IN SIZE, OF VELUX TYPE OR SIMILAR, AND WILL NOT PROTRUDE MORE THAN 150mm FROM THE EXTERIOR ROOF PLANE.
 - ALL PROPOSED SKYLIGHTS TO HAVE THE EXTERIOR FRAME COLOUR MATCHING THE EXISTING ROOF FINISHES.

0 1 2 3 4 6m
 scale 1:100

RJ ARCHITECTURE
 DESIGN
 INTERIORS

Business Design Centre
 52 Upper street, Islington
 London, N1 0QH

0207 288 1188
www.rjarchitectureinteriors.com

project Flat 4, 94 Cromwell Avenue
 N6 5HQ


title Proposed Sections A-A, Section
 B-B, Front and Rear Elevations

scale 1/100@A3


drawing no. RJ-94CWA-SF-04

drawn by VC

rev

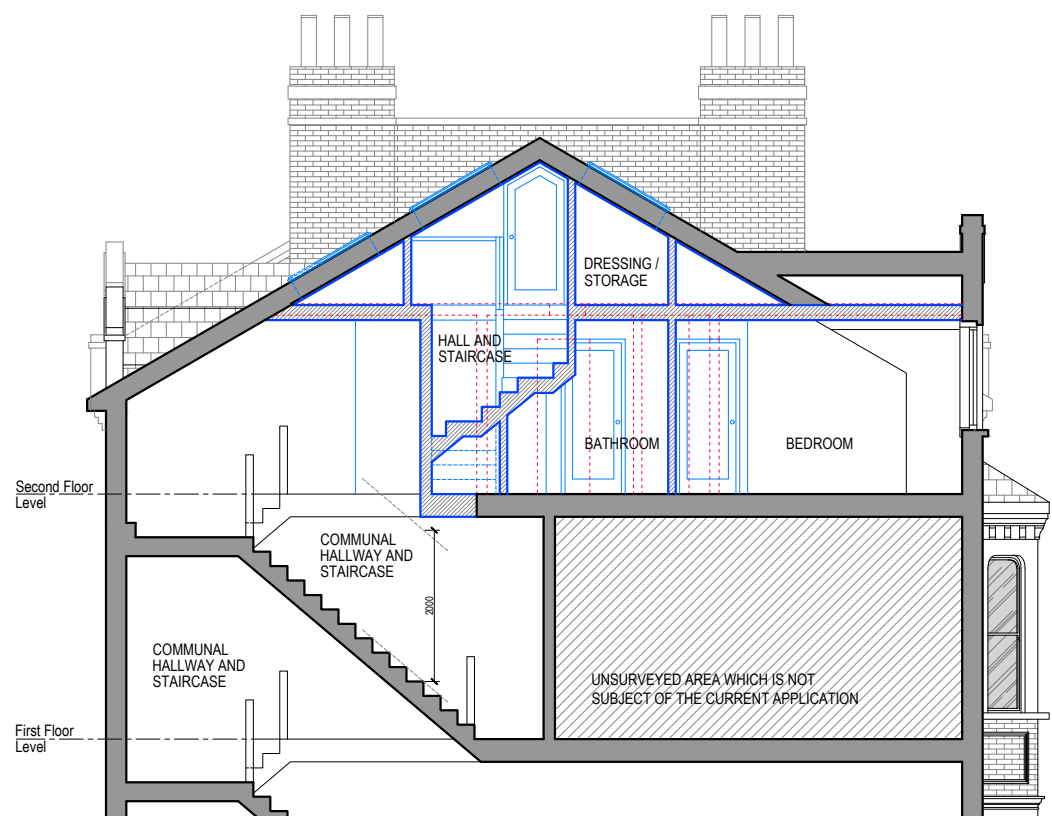

PROPOSED SECTION A-A
scale 1:100

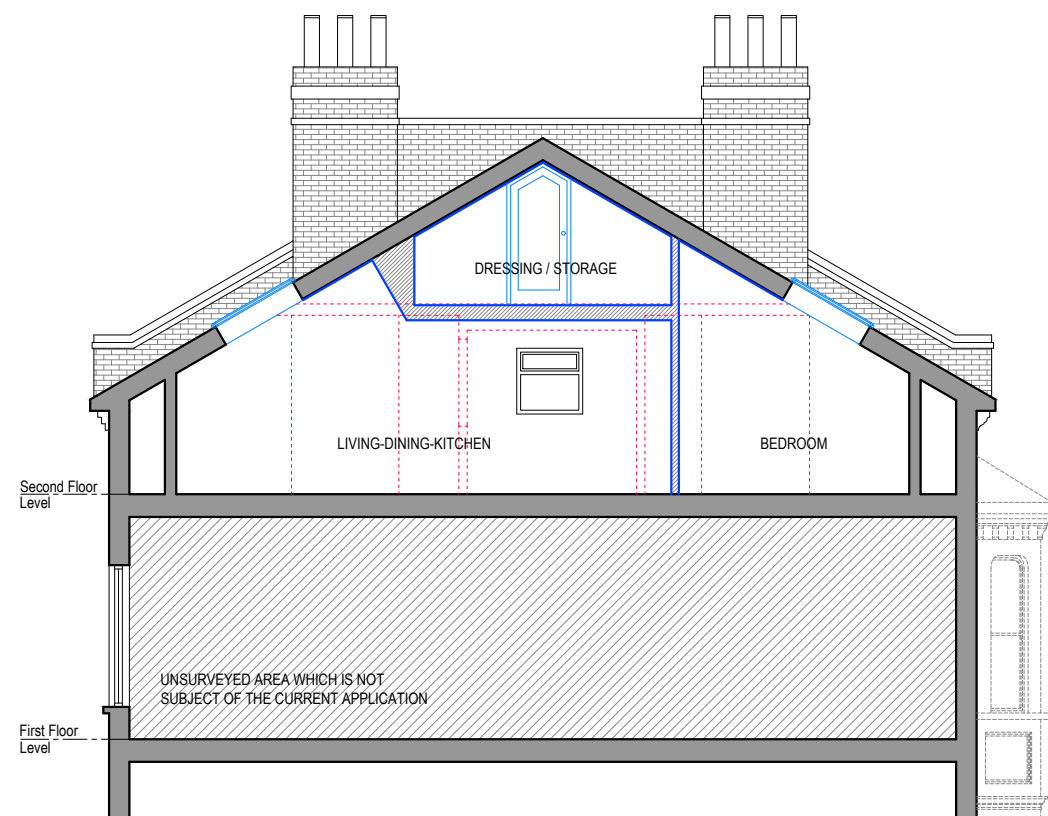

PROPOSED SECTION B-B
scale 1:100