




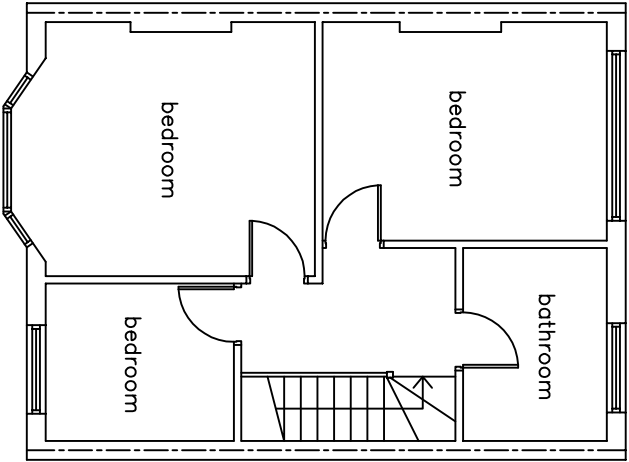


EXISTING FIRST FLOOR

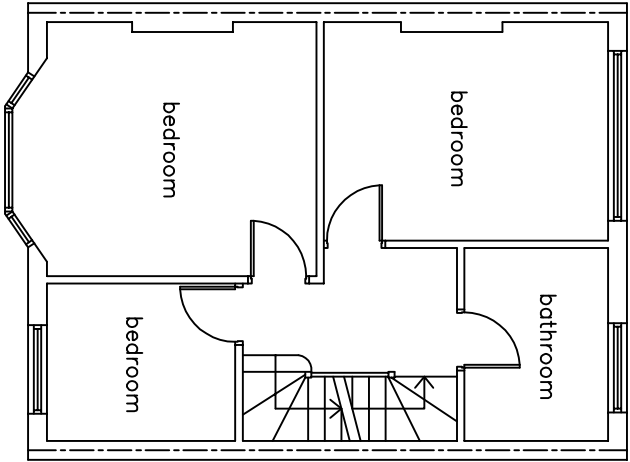


PROPOSED FIRST FLOOR

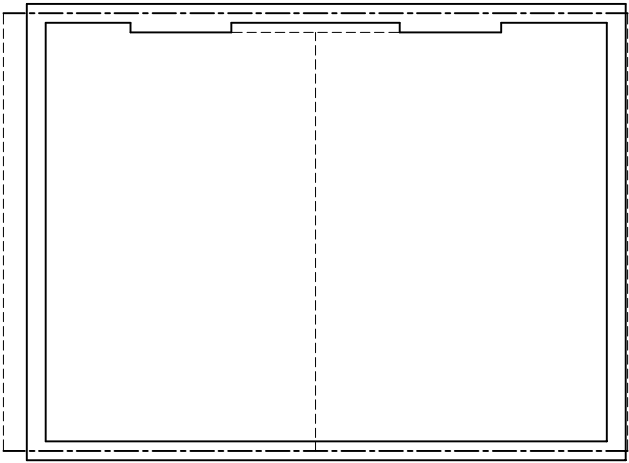


EXISTING LOFT

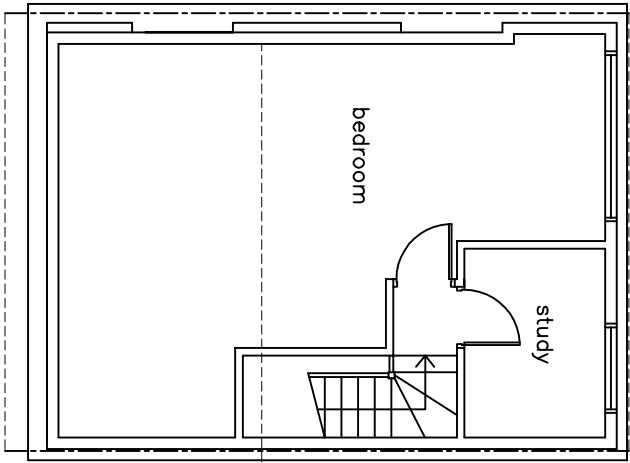


PROPOSED LOFT

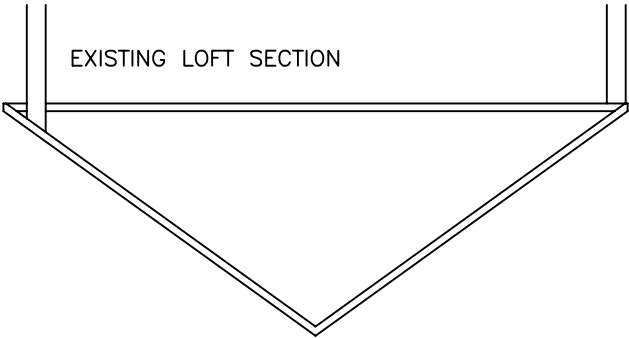


EXISTING LOFT SECTION

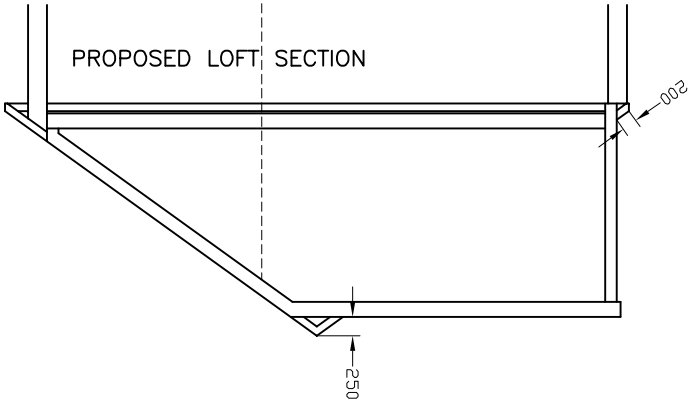


PROPOSED LOFT SECTION

 


 www.ionicplns.co.uk T: 0208 245 3074		ADDRESS: 39 WALPOLE ROAD LONDON N17 6BE		DETAILS: REAR DORMER LOFT CONVERSION	
SCALE: 1:100	DATE: MAY 2023	SIZE: A3	DRAWING NO.: 39/01		

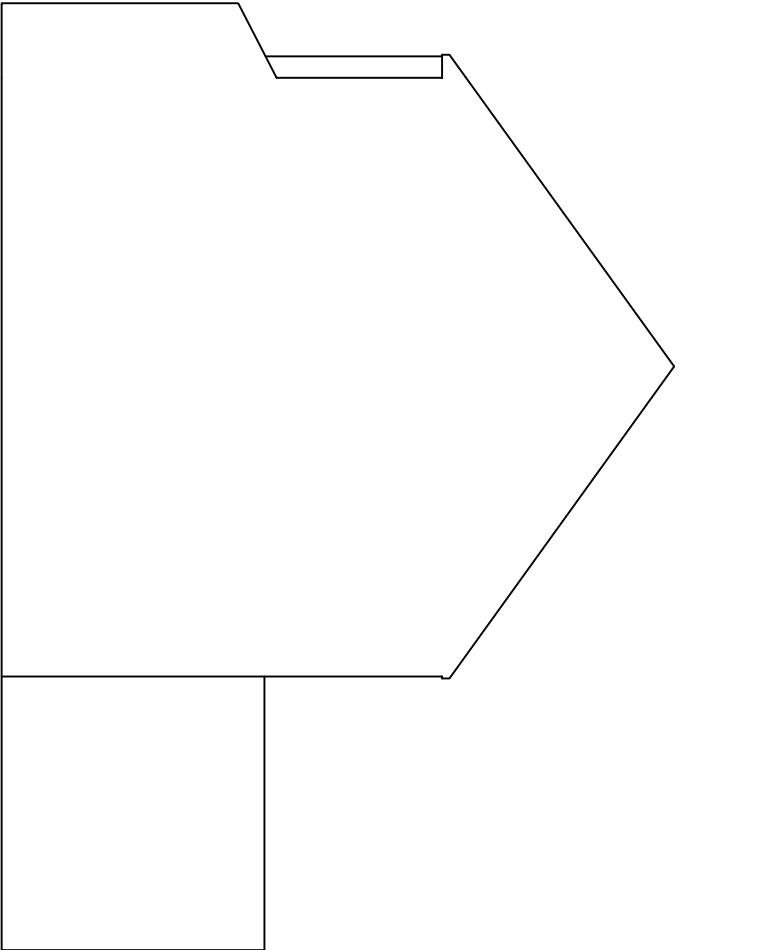


EXISTING SIDE ELEVATION

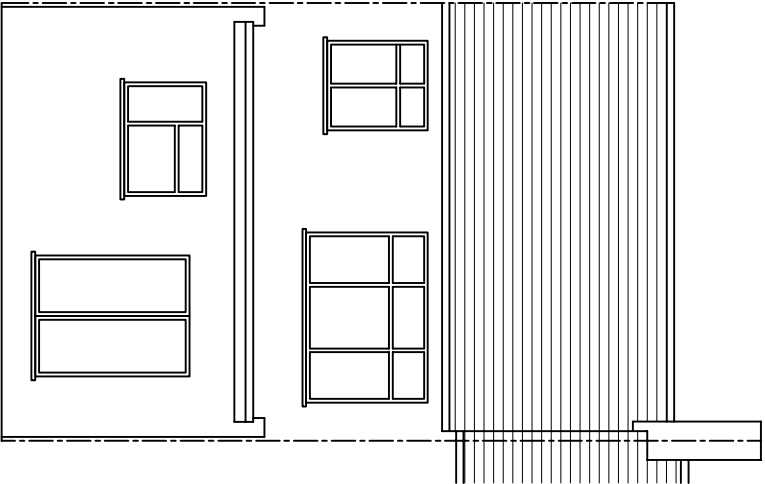


EXISTING REAR ELEVATION

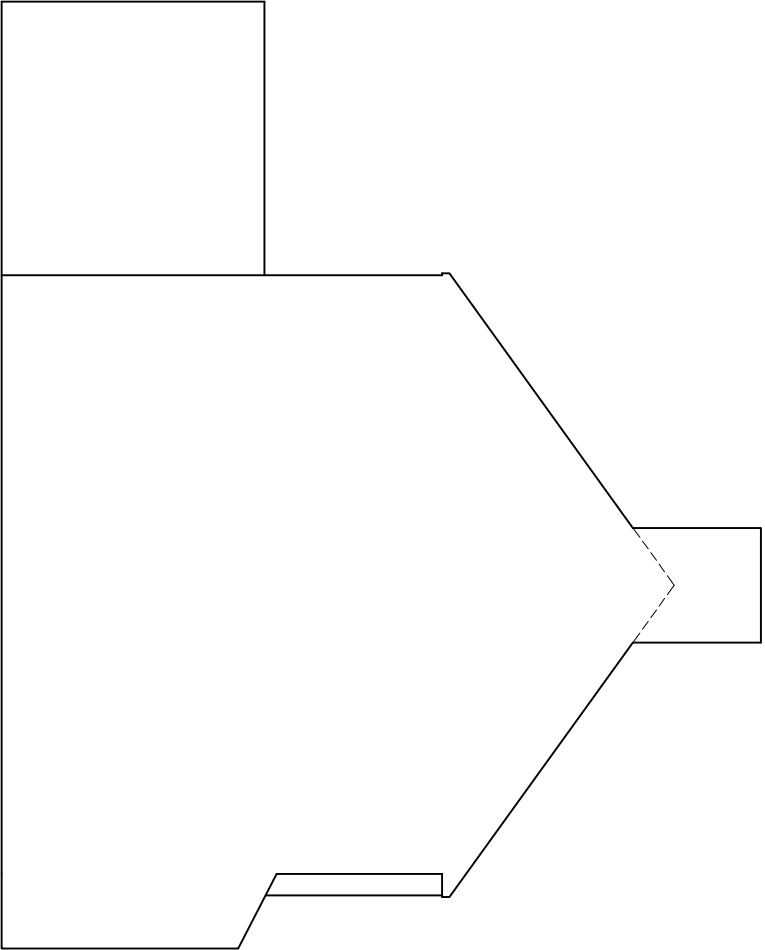


EXISTING SIDE ELEVATION

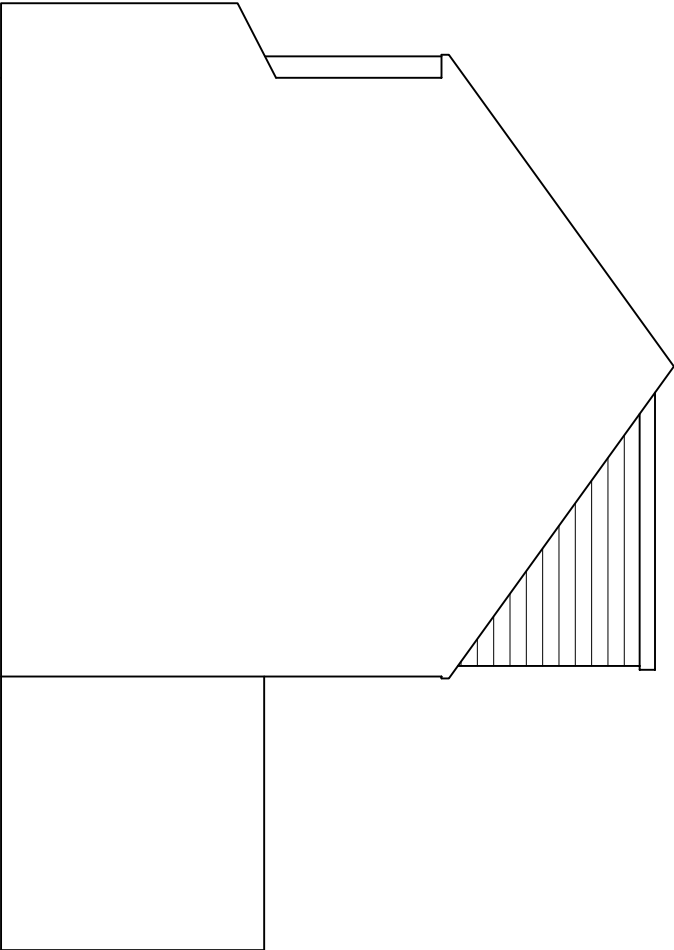

PROPOSED SIDE ELEVATION
materials to match existing

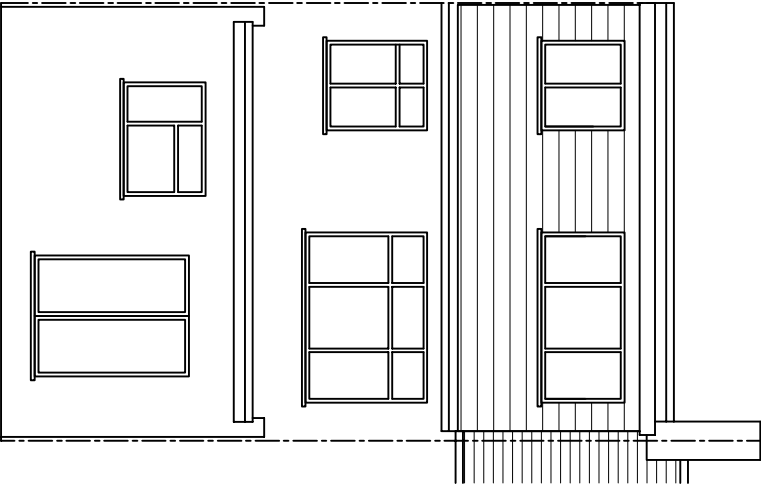

PROPOSED REAR ELEVATION
materials to match existing

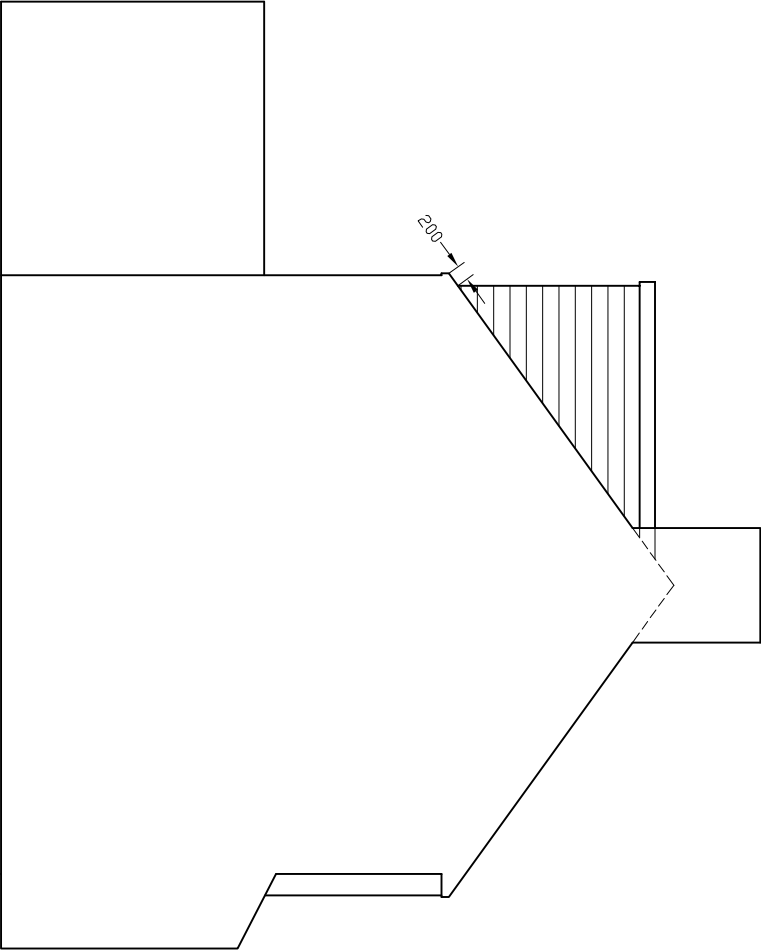

PROPOSED SIDE ELEVATION
materials to match existing



 www.ionicplns.co.uk T: 0208 245 3074		ADDRESS: 39 WALPOLE ROAD LONDON N17 6BE		DETAILS: REAR DORMER LOFT CONVERSION	
SCALE: 1:100		DATE: MAY 2023		SIZE: A3	
				DRAWING NO: 39/02	