




LOCATION PLAN
1:1250



BLOCK PLAN
1:500

 

scale
1:100 @A3



Redwoods

address. 4 Grosvenor Way - E5 9ND - London
tel. 020 3781 8008
mail. office@redwoodsprojects.co.uk
web. www.redwoodsprojects.co.uk


Any errors on Dimensions to be reported to the Architect prior to commencement of Works.
Dimensions and areas are based on survey information.
This drawing is copyright © Redwoods Projects.
All dimensions to be checked on site Prior work.

REFERENCE: 64 WELLINGTON AVENUE
LONDON - N15 6BA


TITLE: BLOCK AND
LOCATION PLAN

PROJECT No: 821 | DATE: 20-09-2022


NAME: **E 00**

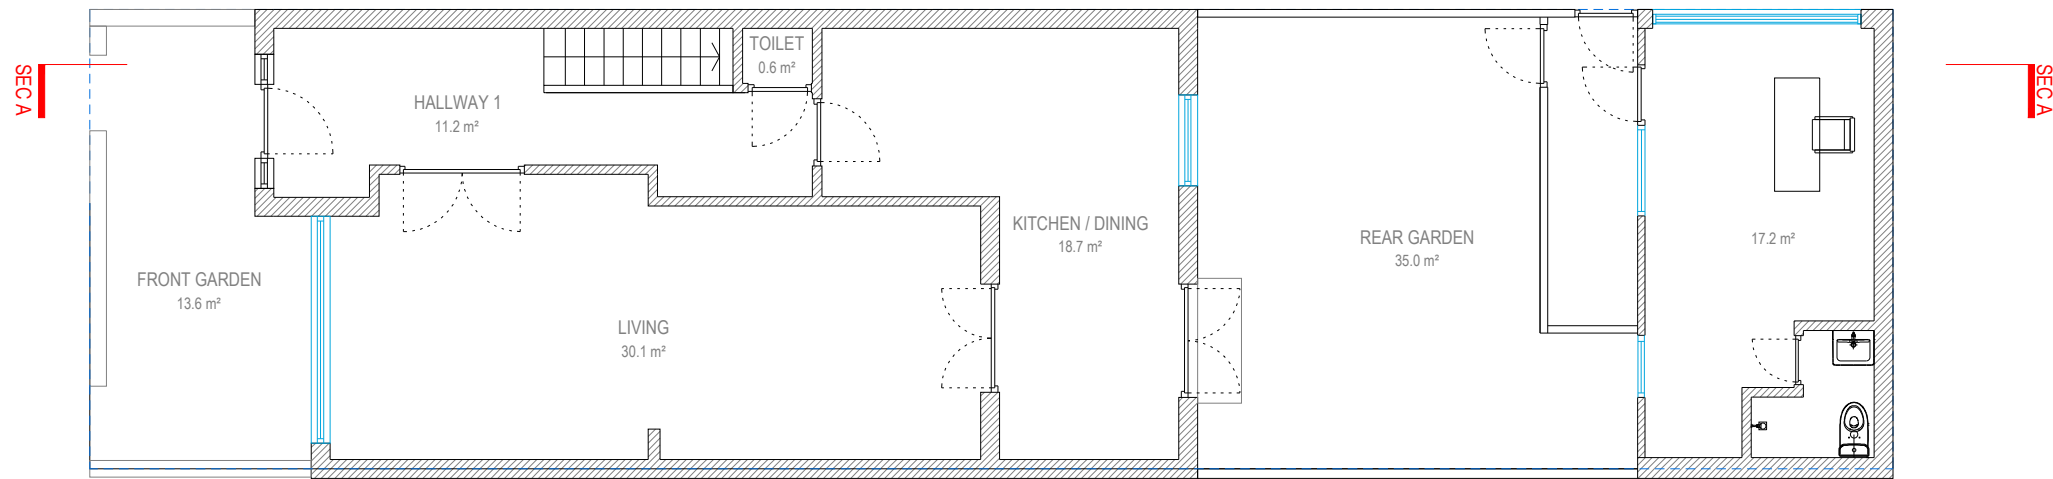

GROUND FLOOR

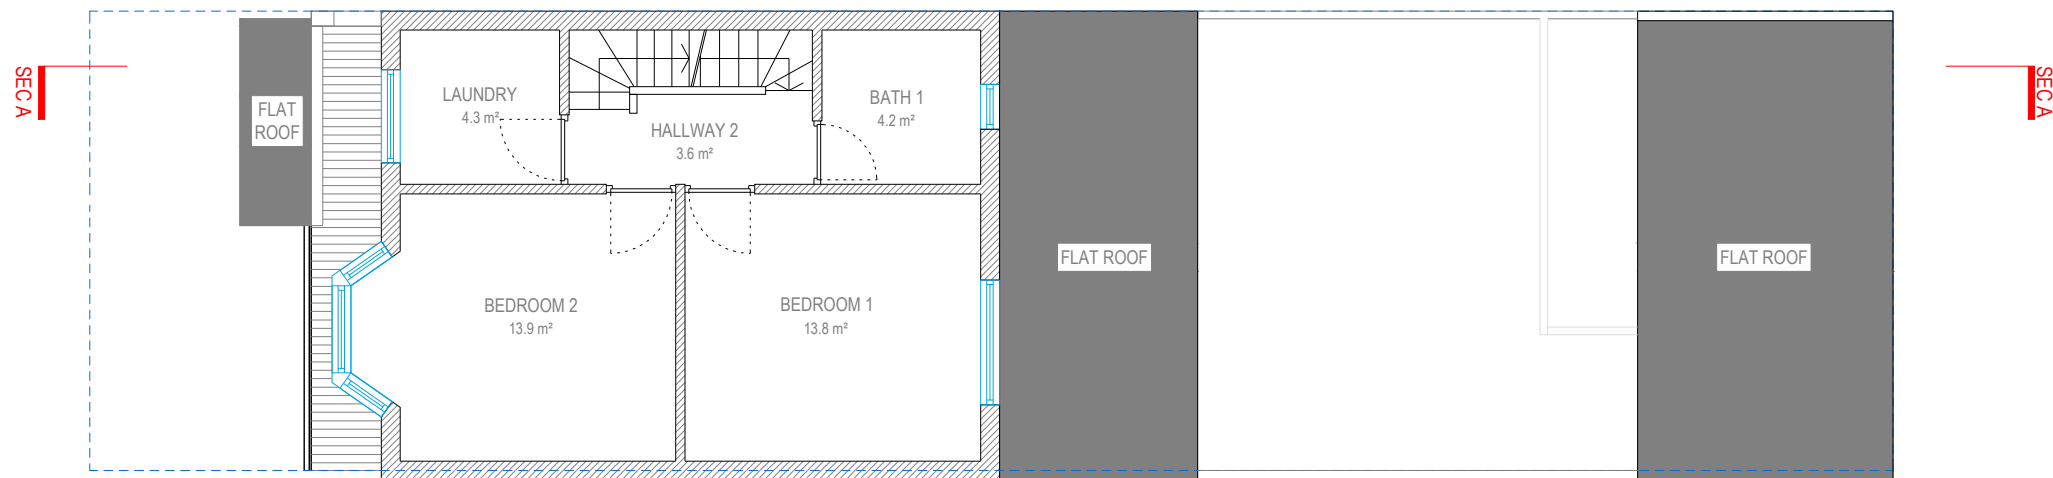

FIRST FLOOR

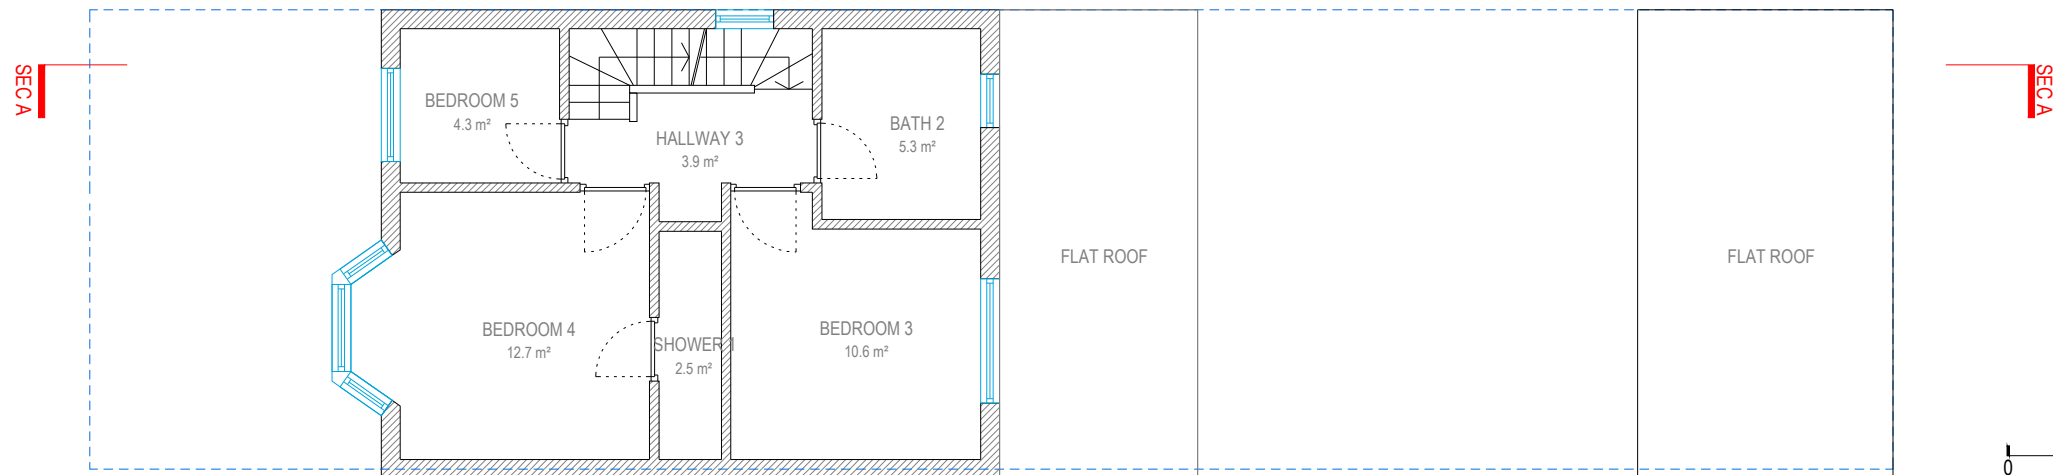

SECOND FLOOR

0 1 2 5m scale 1:100 @A3

Redwoods

address. 4 Grosvenor Way - E5 9ND - London
tel. 020 3781 8008
mail. office@redwoodsprojects.co.uk
web. www.redwoodsprojects.co.uk

Any errors on Dimensions to be reported to the Architect prior to commencement of Works.
Dimensions and areas are based on survey information.
This drawing is copyright © Redwoods Projects.
All dimensions to be checked on site Prior work.


REFERENCE: 64 WELLINGTON AVENUE
LONDON - N15 6BA

TITLE: EXISTING DRAWINGS
Floor Plans

PROJECT No 821 | DATE: 20-09-2022

NAME: **E 01**


SECA

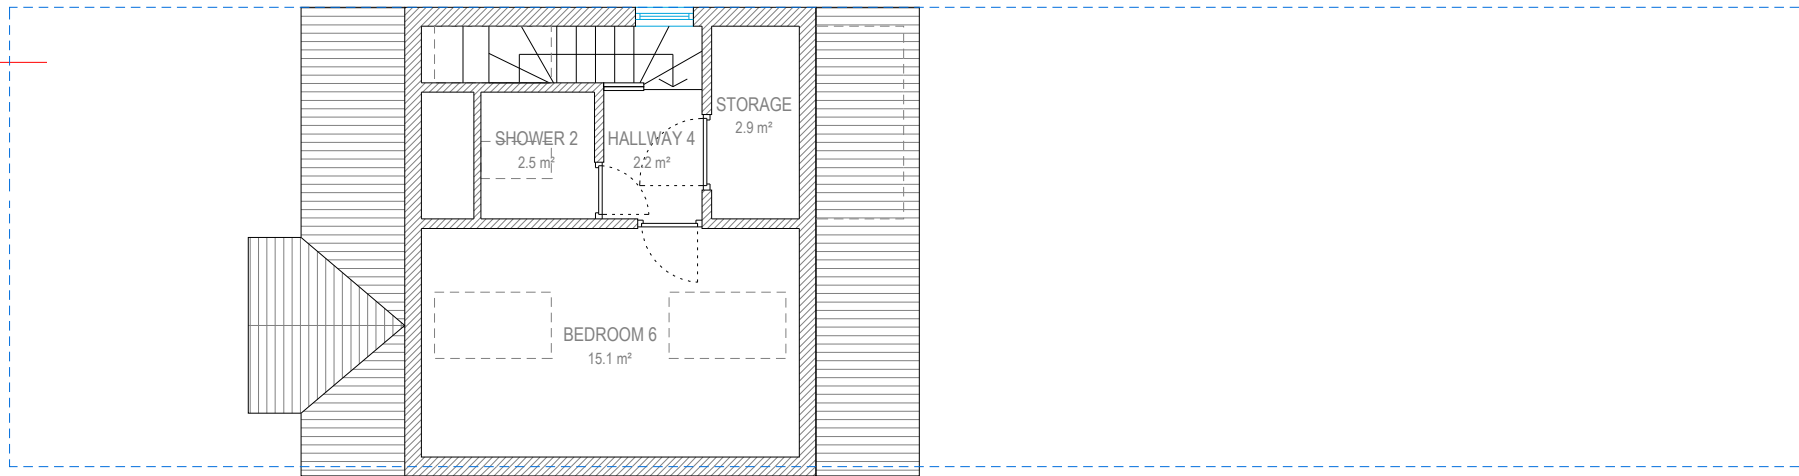

SECA

LOFT FLOOR

SECA

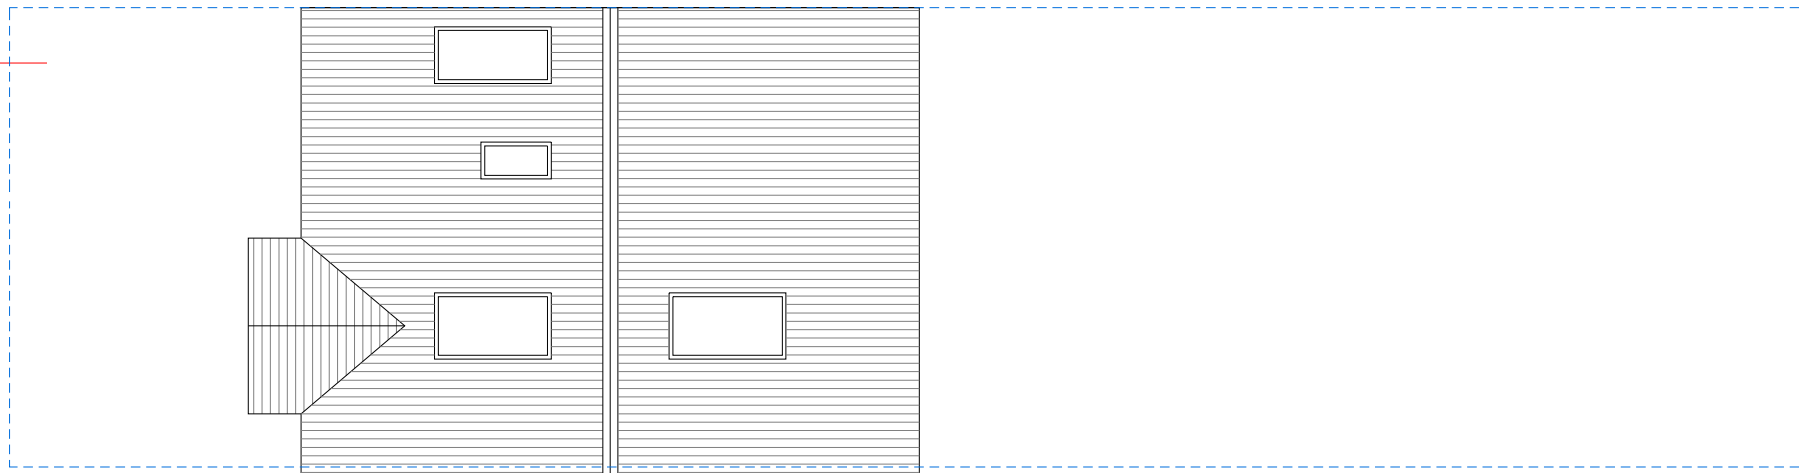

SECA

ROOF FLOOR

0 1 2 5m scale
1:100 @A3

 **Redwoods**

address. 4 Grosvenor Way - E5 9ND - London
tel. 020 3781 8008
mail. office@redwoodsprojects.co.uk
web. www.redwoodsprojects.co.uk

Any errors on Dimensions to be reported to the Architect prior to commencement of Works.
Dimensions and areas are based on survey information.
This drawing is copyright © Redwoods Projects.
All dimensions to be checked on site Prior work.

REFERENCE: 64 WELLINGTON AVENUE
LONDON - N15 6BA

TITLE: EXISTING DRAWINGS
Floor Plans


PROJECT No 821 | DATE: 20-09-2022

NAME: **E 02**





NORTH ELEVATION
FRONT ELEVATION

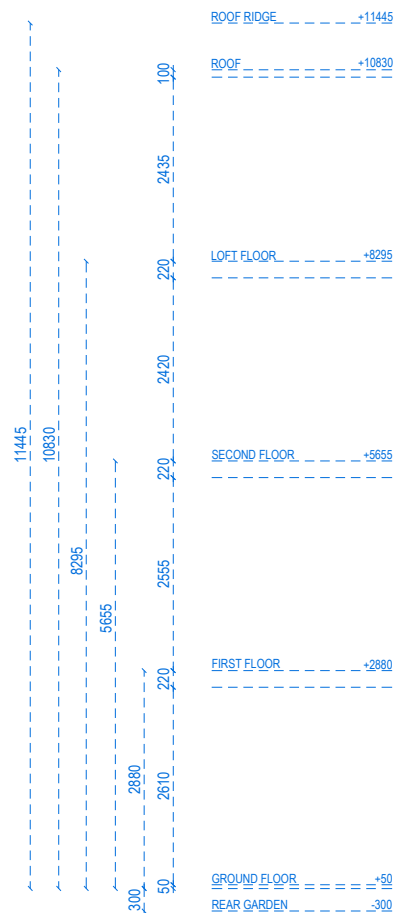

SOUTH ELEVATION
REAR ELEVATION

0 1 2 5m scale
1:100 @A3



address. 4 Grosvenor Way - E5 9ND - London
tel. 020 3781 8008
mail. office@redwoodsprojects.co.uk
web. www.redwoodsprojects.co.uk


Any errors on Dimensions to be reported to the Architect prior to commencement of Works.
Dimensions and areas are based on survey information.
This drawing is copyright © Redwoods Projects.
All dimensions to be checked on site Prior work.

REFERENCE: 64 WELLINGTON AVENUE
LONDON - N15 6BA

TITLE: EXISTING DRAWINGS
Elevations

PROJECT No 821 | DATE: 20-09-2022

NAME: **E 03**

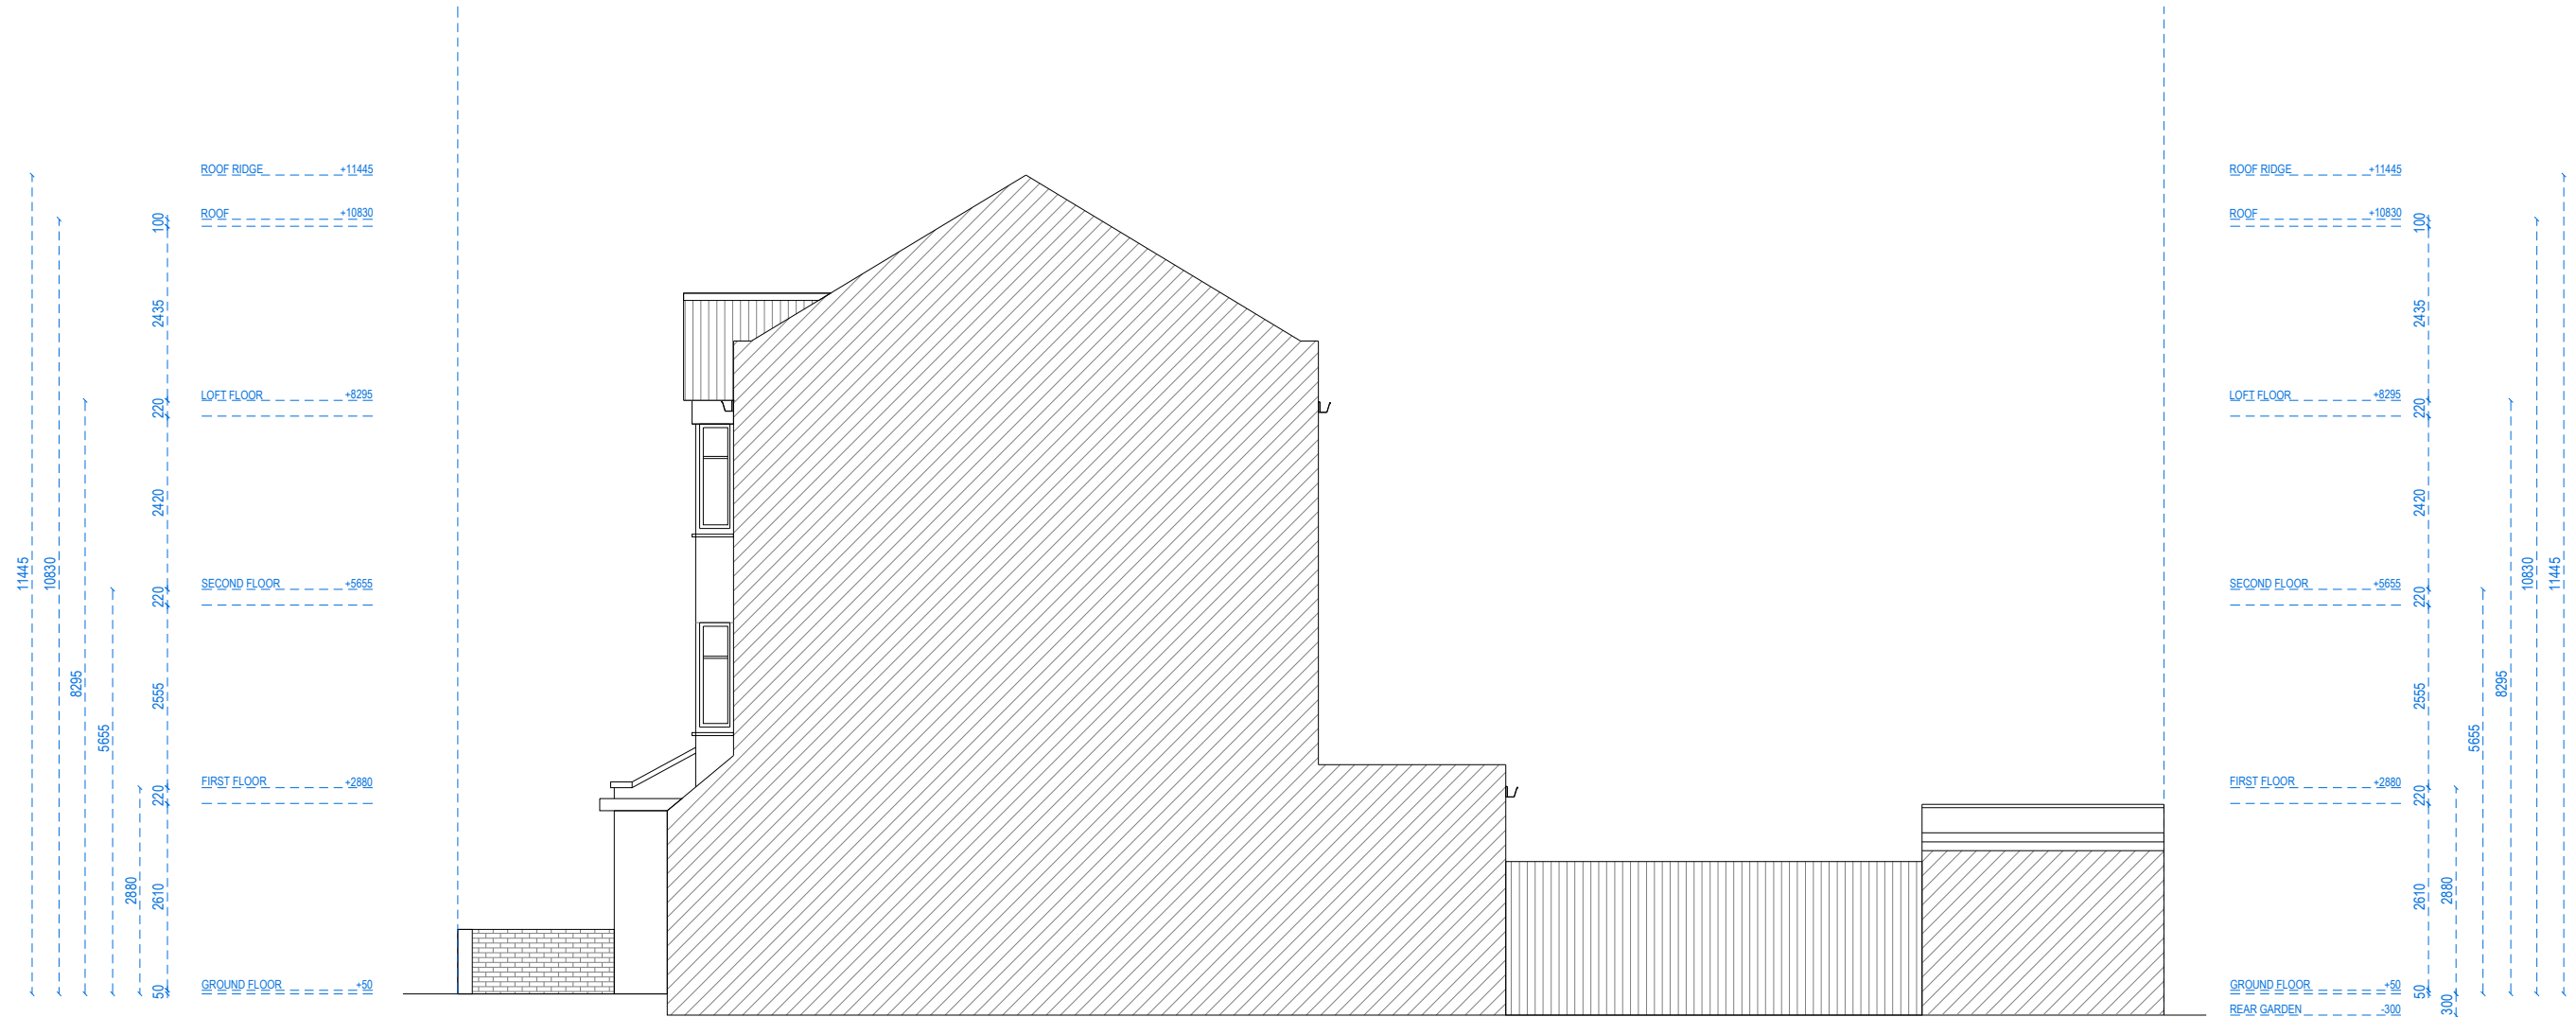

WEST ELEVATION
SIDE ELEVATION

0 1 2 5m scale
1:100 @A3



address. 4 Grosvenor Way - E5 9ND - London
tel. 020 3781 8008
mail. office@redwoodsprojects.co.uk
web. www.redwoodsprojects.co.uk


Any errors on Dimensions to be reported to the Architect prior to commencement of Works.
Dimensions and areas are based on survey information.
This drawing is copyright © Redwoods Projects.
All dimensions to be checked on site Prior work.

REFERENCE: 64 WELLINGTON AVENUE
LONDON - N15 6BA

TITLE: EXISTING DRAWINGS
Elevations

PROJECT No 821 | DATE: 20-09-2022

NAME: E 04

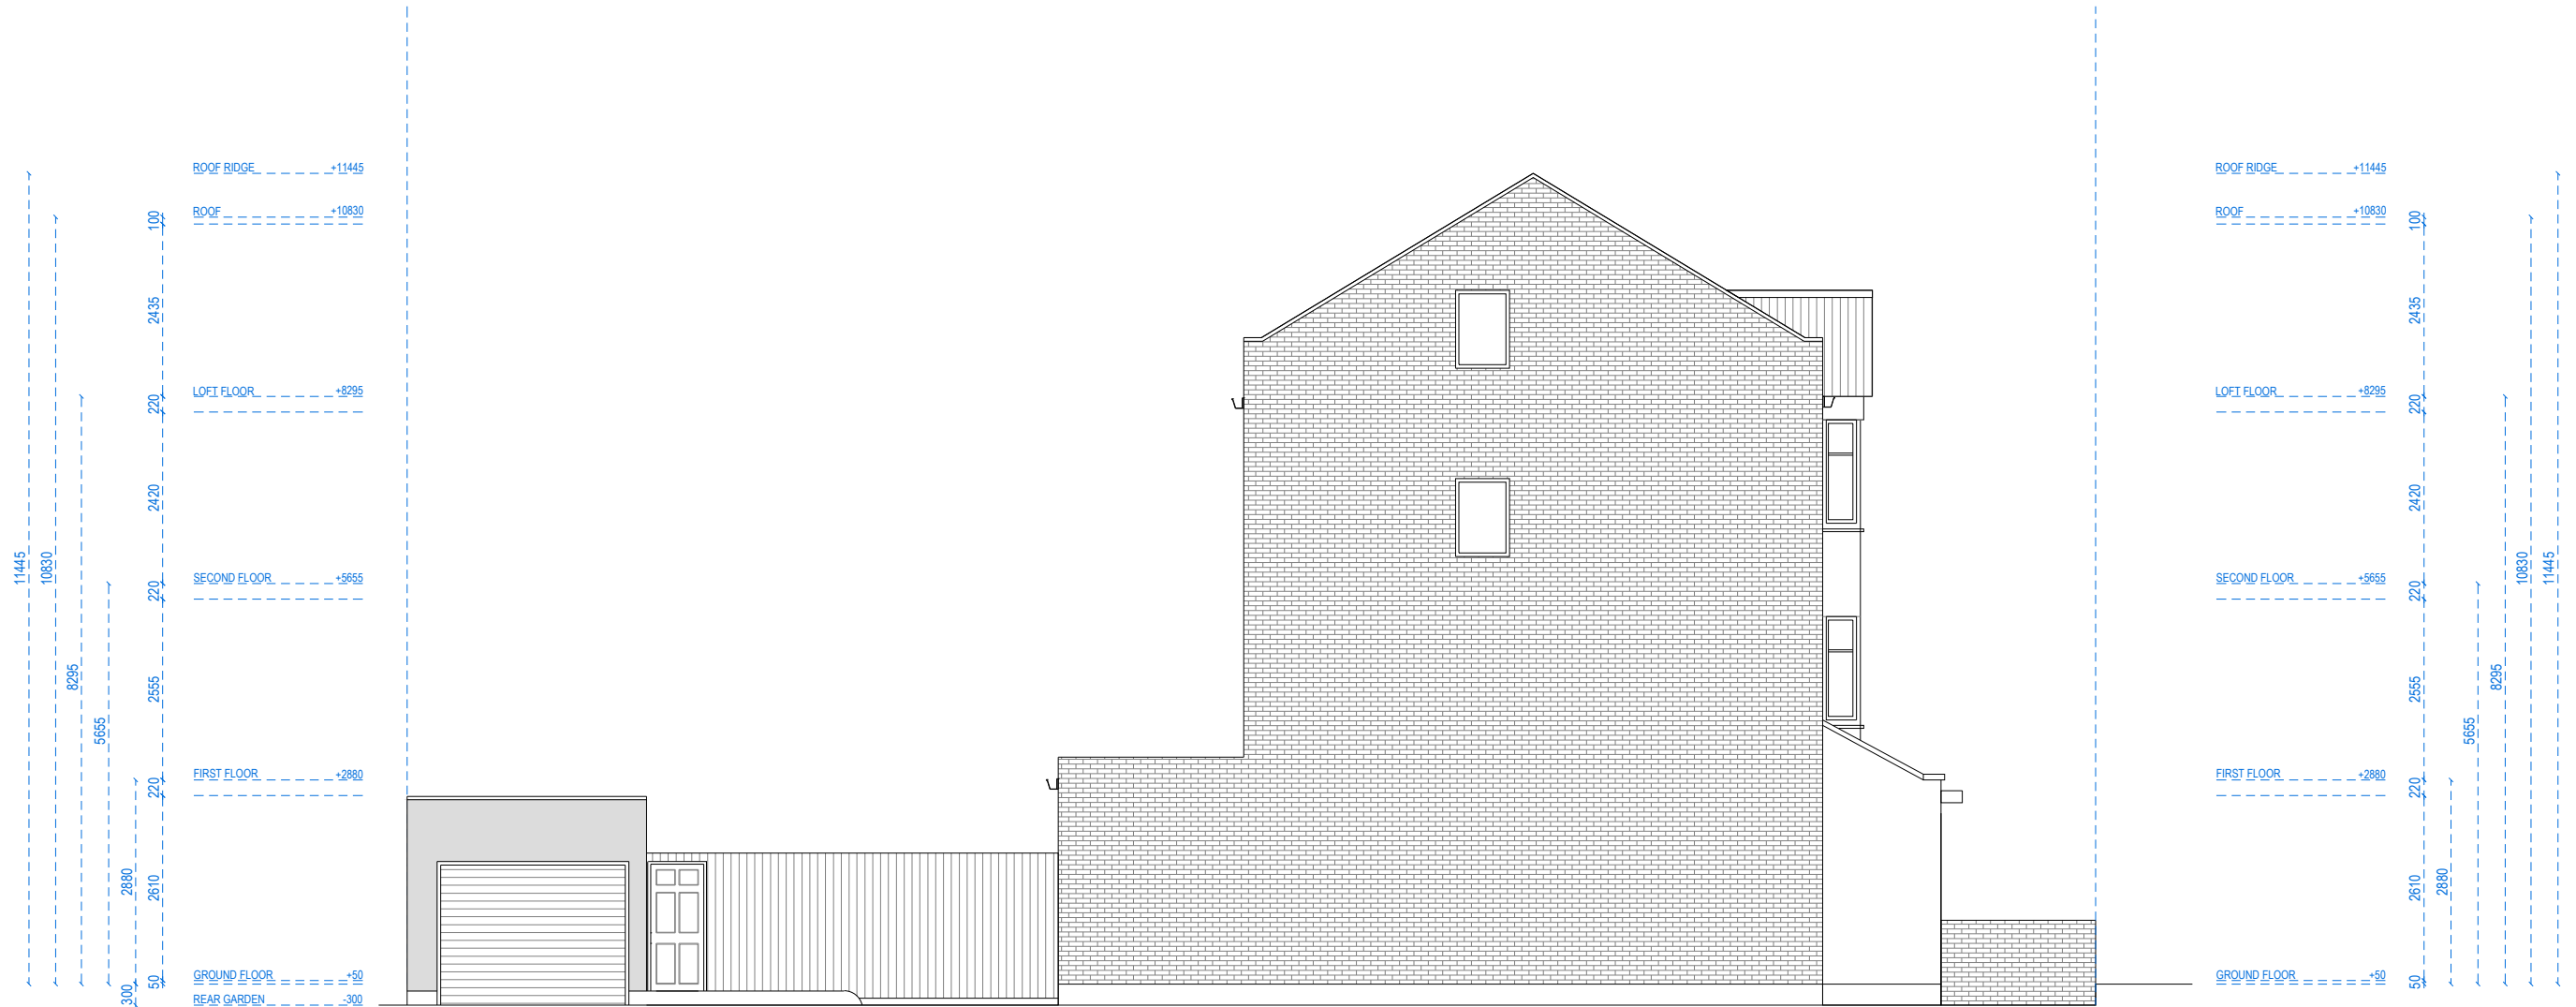

EAST ELEVATION
SIDE ELEVATION

0 1 2 5m scale
1:100 @A3



address. 4 Grosvenor Way - E5 9ND - London
tel. 020 3781 8008
mail. office@redwoodsprojects.co.uk
web. www.redwoodsprojects.co.uk


Any errors on Dimensions to be reported to the
Architect prior to commencement of Works.
Dimensions and areas are based on survey information.
This drawing is copyright © Redwoods Projects.
All dimensions to be checked on site Prior work.

REFERENCE: 64 WELLINGTON AVENUE
LONDON - N15 6BA

TITLE: EXISTING DRAWINGS
Elevations

PROJECT No 821 | DATE: 20-09-2022

NAME: E 05

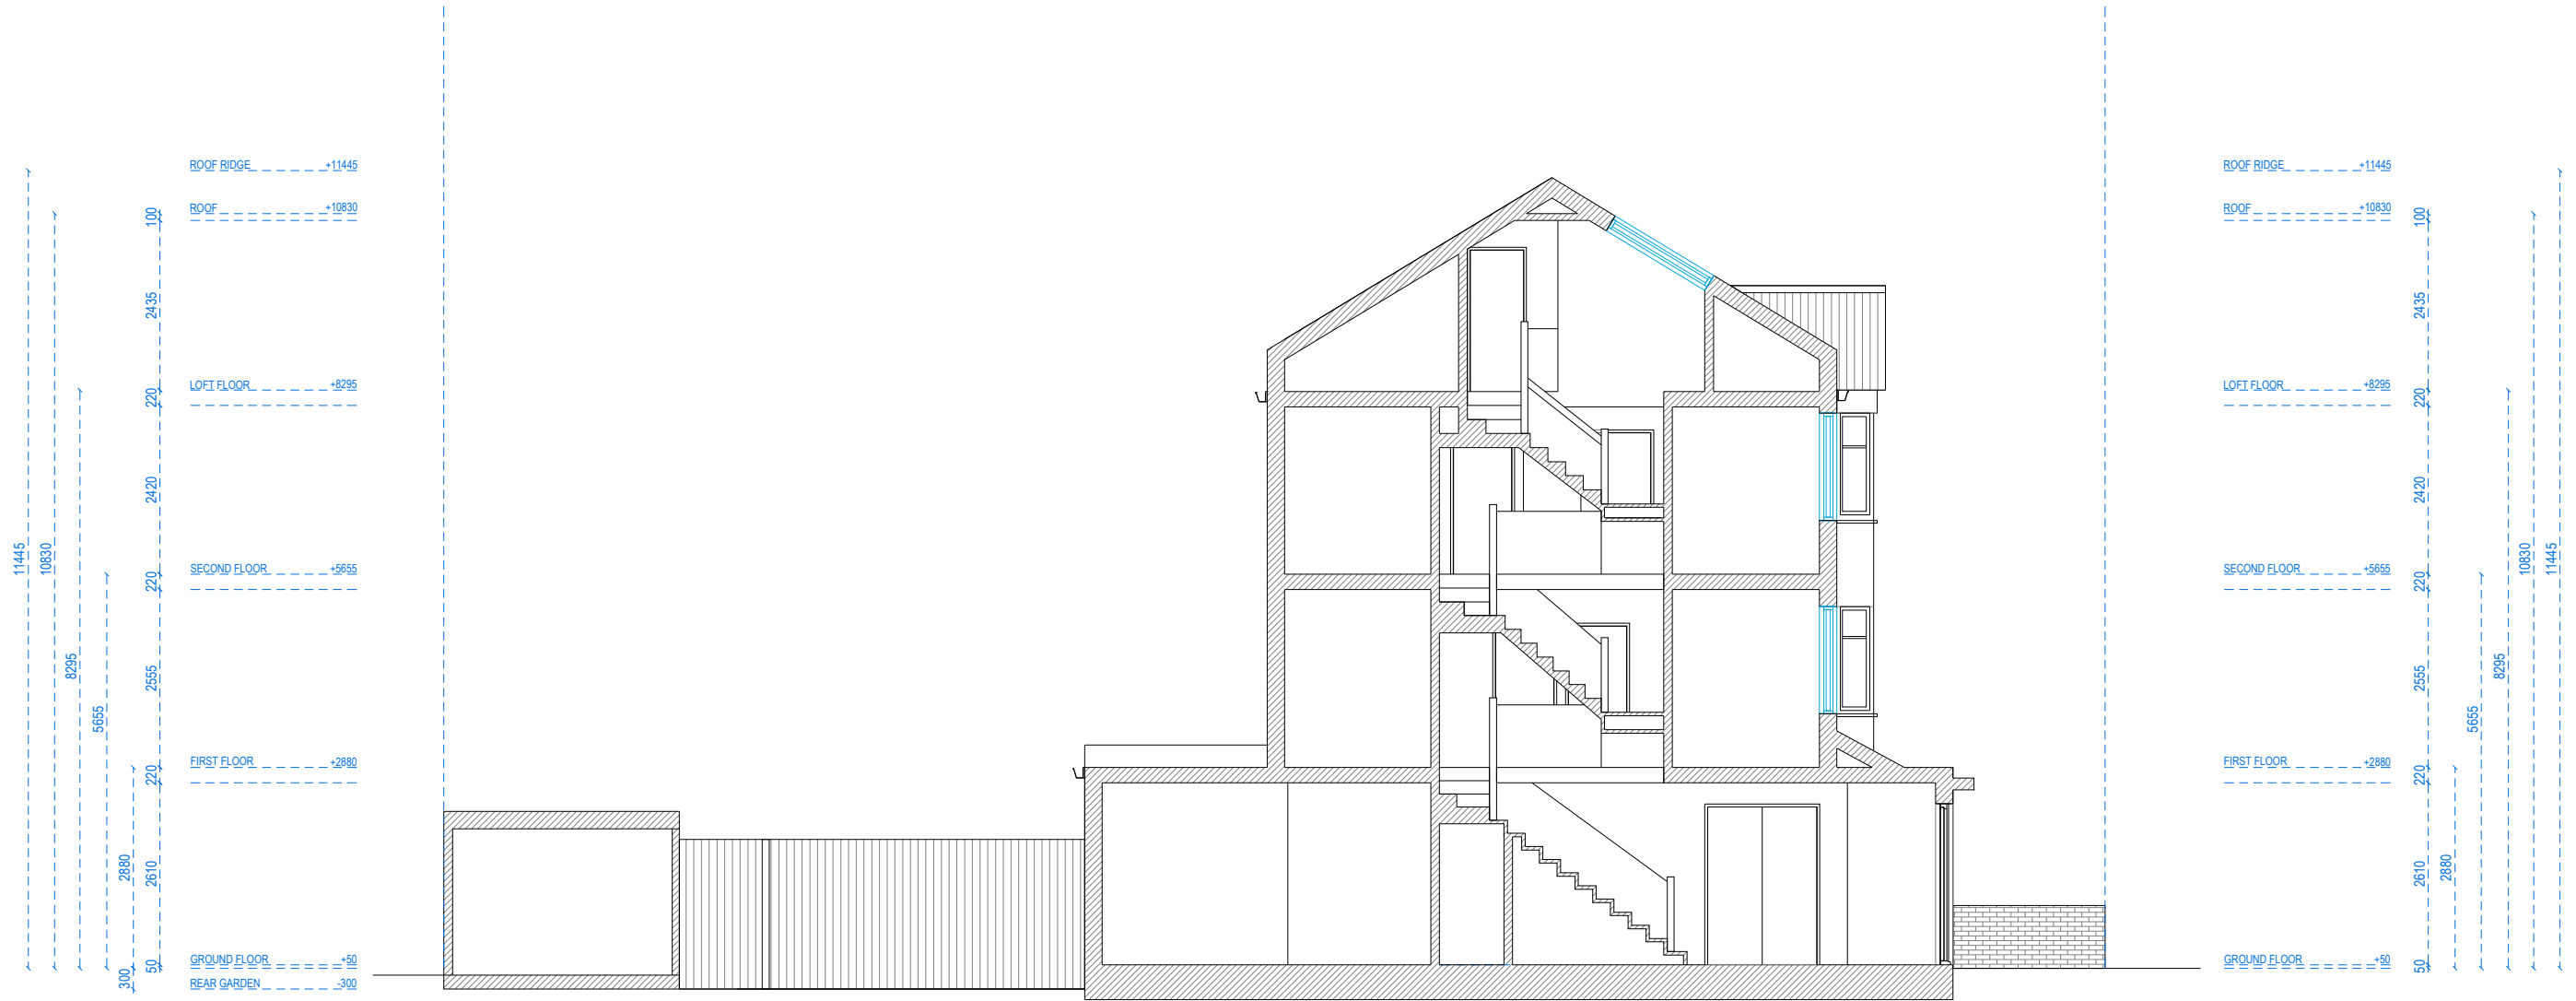

SECTION A-A


0 1 2 5m scale
1:100 @A3




address. 4 Grosvenor Way - E5 9ND - London
tel. 020 3781 8008
mail. office@redwoodsprojects.co.uk
web. www.redwoodsprojects.co.uk

Any errors on Dimensions to be reported to the Architect prior to commencement of Works.
Dimensions and areas are based on survey information.
This drawing is copyright © Redwoods Projects.
All dimensions to be checked on site Prior work.


REFERENCE: 64 WELLINGTON AVENUE
LONDON - N15 6BA
TITLE: EXISTING DRAWINGS
Sections
PROJECT No 821 | DATE: 20-09-2022
NAME: E 06

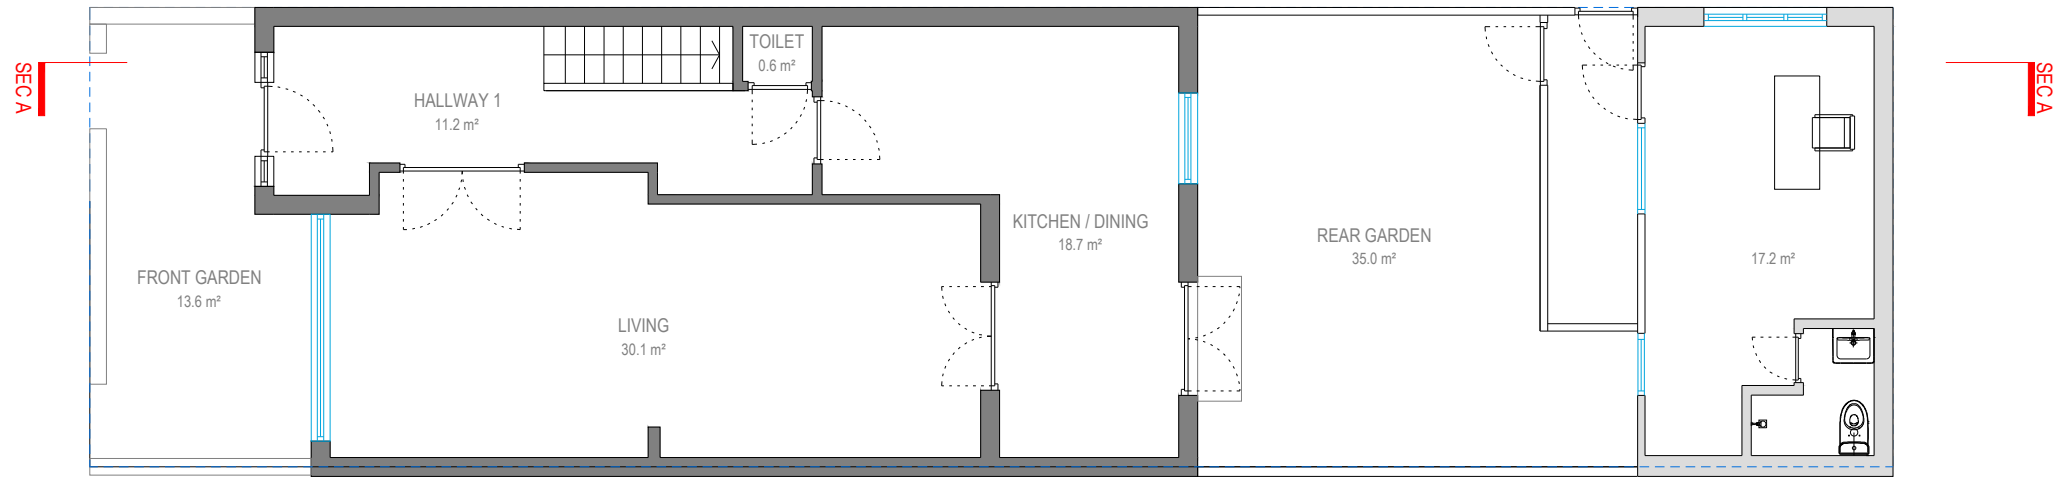


GROUND FLOOR

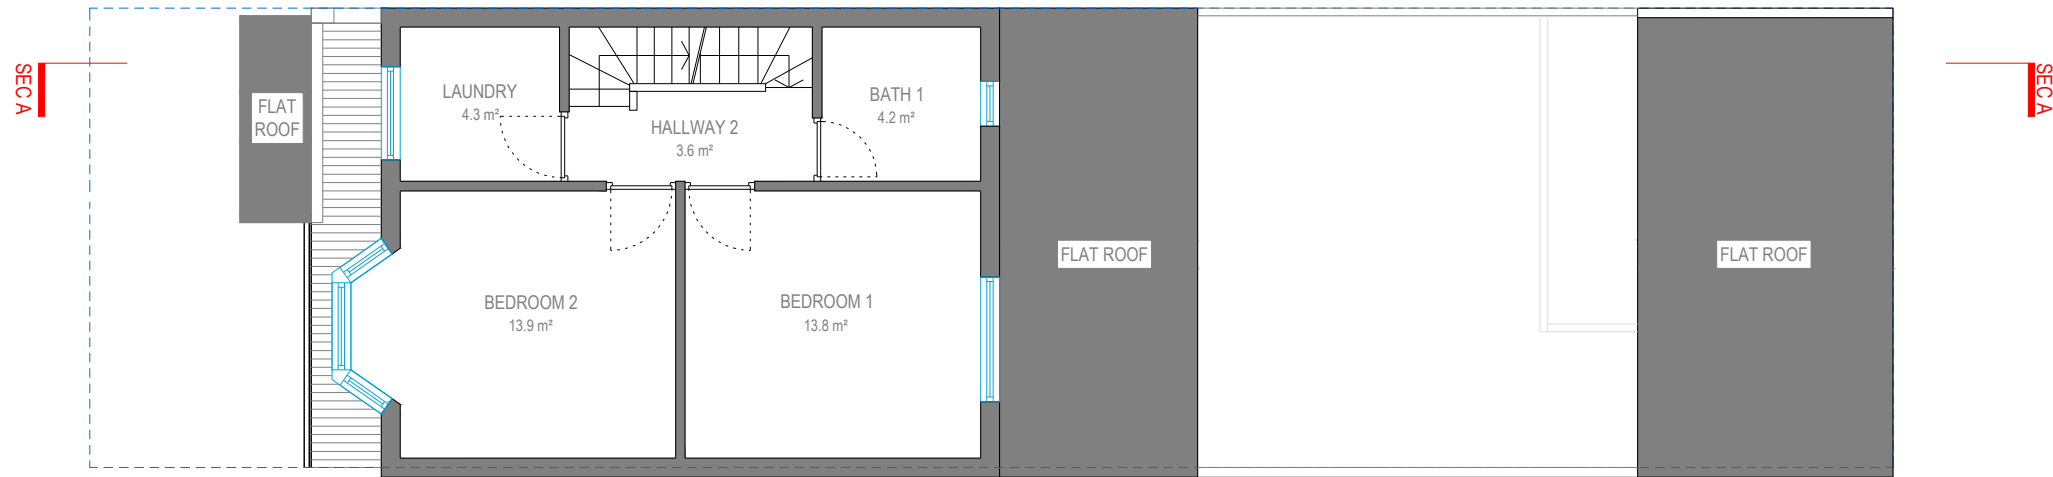

FIRST FLOOR

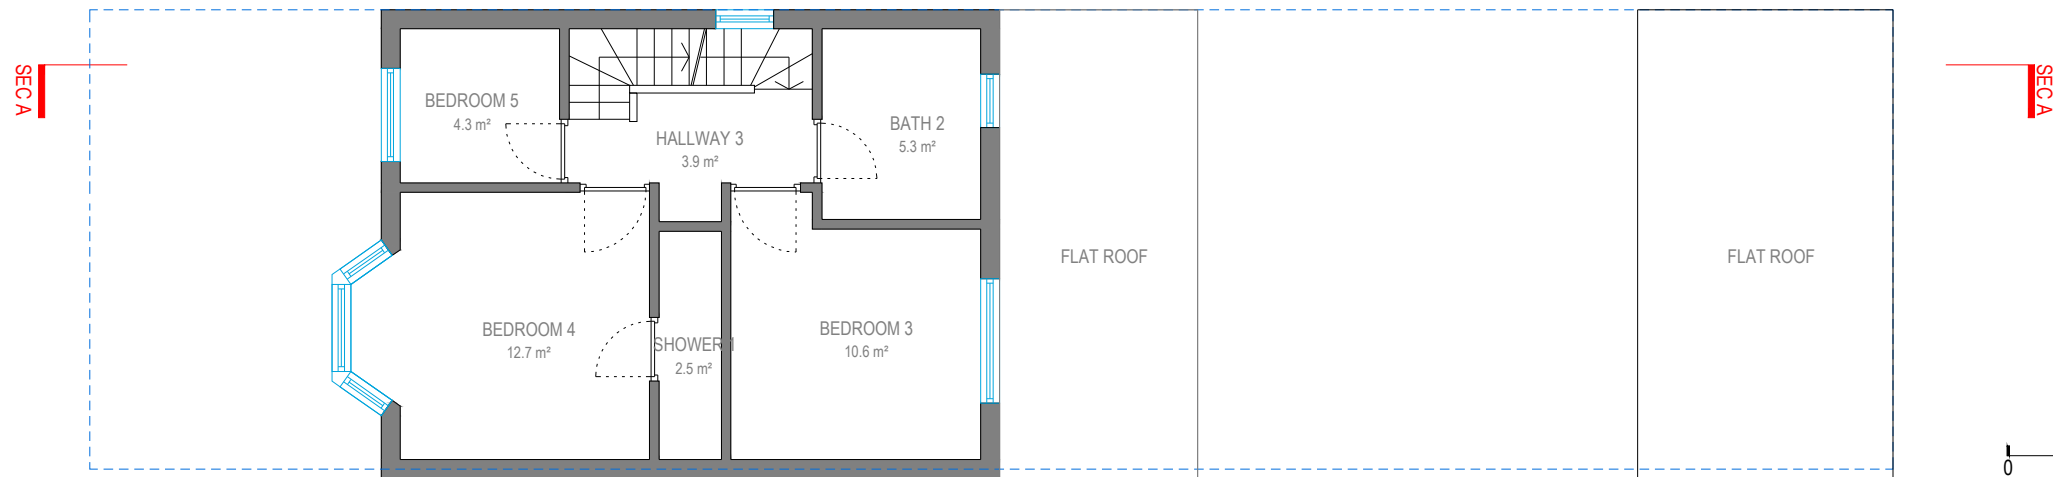

SECOND FLOOR

 

address. 4 Grosvenor Way - E5 9ND - London
 tel. 020 3781 8008
 mail. office@redwoodsprojects.co.uk
 web. www.redwoodsprojects.co.uk

Any errors on Dimensions to be reported to the Architect prior to commencement of Works.
 Dimensions and areas are based on survey information.
 This drawing is copyright © Redwoods Projects.
 All dimensions to be checked on site Prior work.


REFERENCE: 64 WELLINGTON AVENUE
 LONDON - N15 6BA

TITLE: EXISTING DRAWINGS
 Floor Plans


PROJECT No 821 | DATE: 20-09-2022

NAME: **P 01 - REV A**



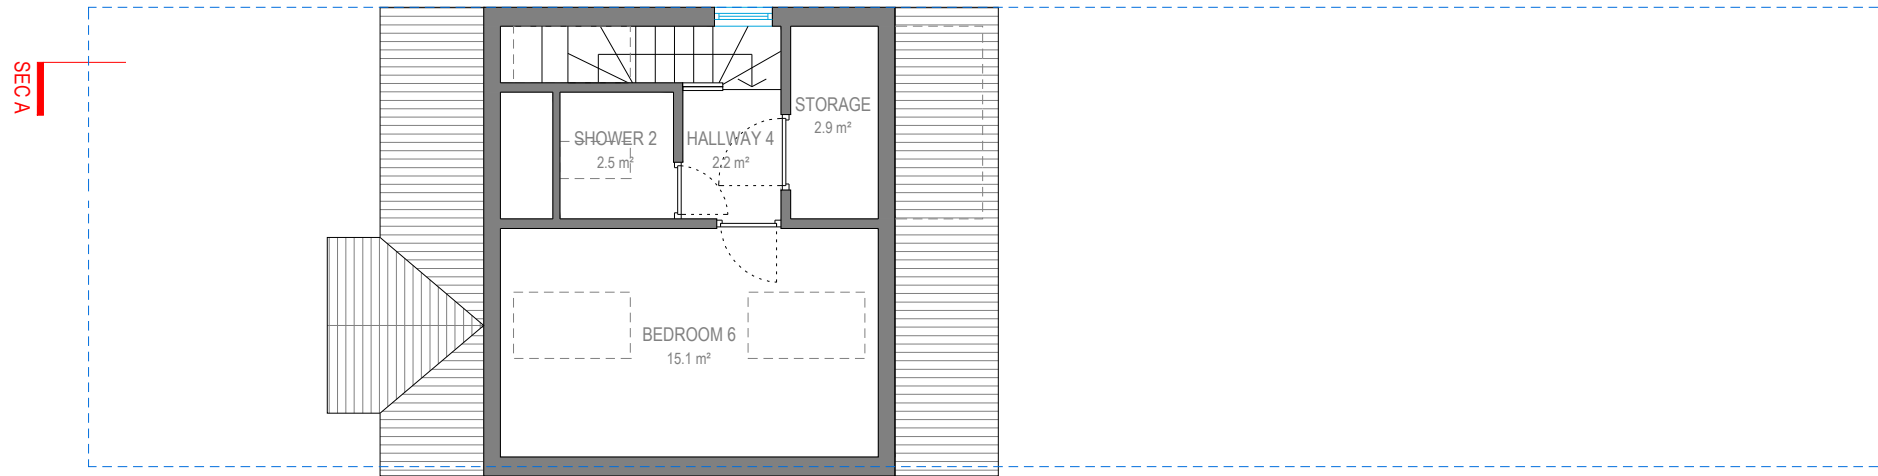

LOFT FLOOR

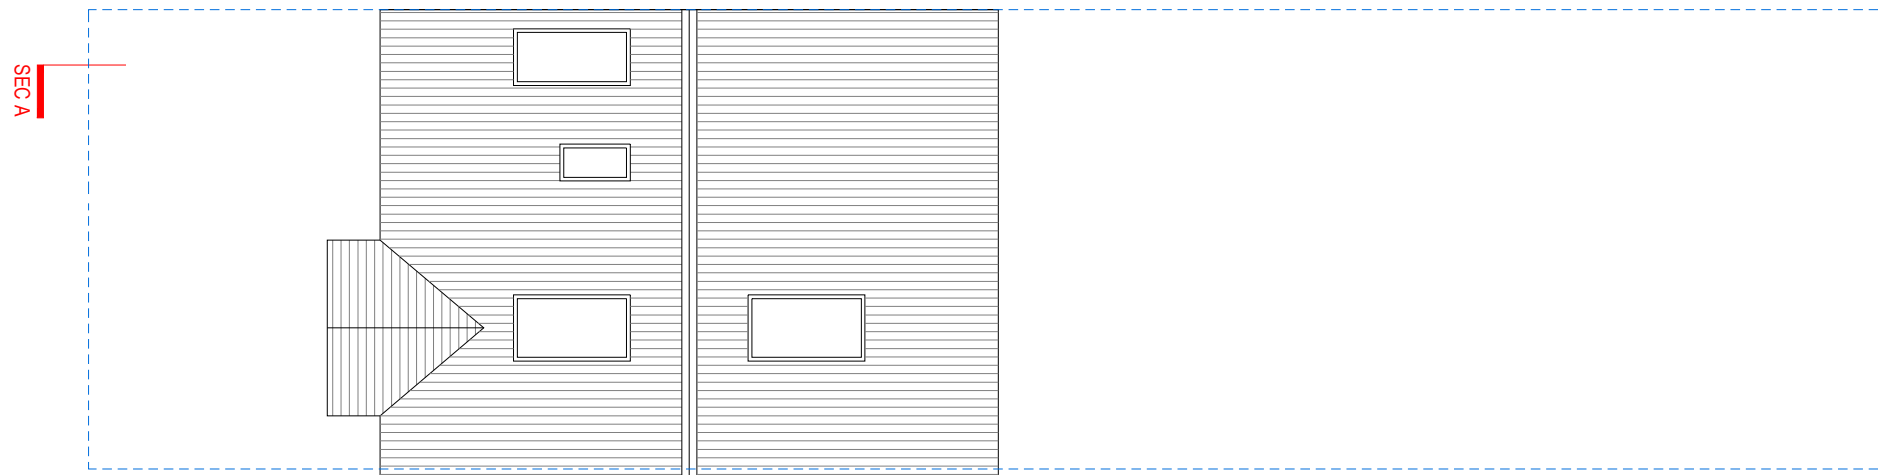

ROOF FLOOR

0 1 2 5m scale
1:100 @A3



 **Redwoods**

address. 4 Grosvenor Way - E5 9ND - London
tel. 020 3781 8008
mail. office@redwoodsprojects.co.uk
web. www.redwoodsprojects.co.uk

Any errors on Dimensions to be reported to the Architect prior to commencement of Works.
Dimensions and areas are based on survey information.
This drawing is copyright © Redwoods Projects.
All dimensions to be checked on site Prior work.

REFERENCE: 64 WELLINGTON AVENUE
LONDON - N15 6BA


TITLE: EXISTING DRAWINGS
Floor Plans

PROJECT No 821 | DATE: 20-09-2022


NAME: **P 02**



NORTH ELEVATION
FRONT ELEVATION

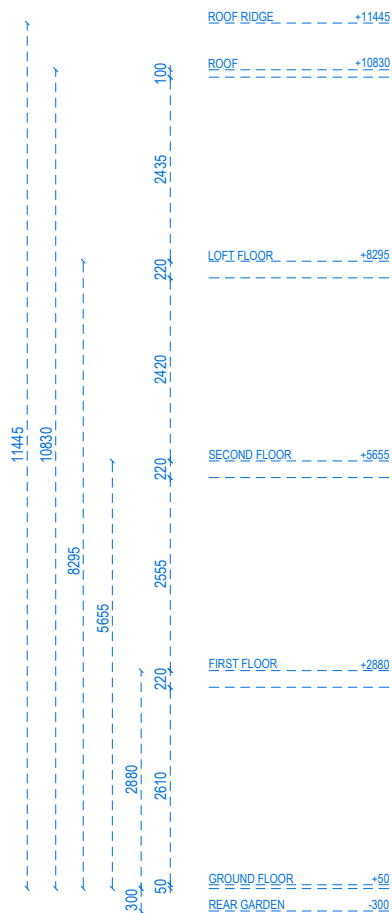

SOUTH ELEVATION
REAR ELEVATION

 

Redwoods

address. 4 Grosvenor Way - E5 9ND - London
tel. 020 3781 8008
mail. office@redwoodsprojects.co.uk
web. www.redwoodsprojects.co.uk


Any errors on Dimensions to be reported to the Architect prior to commencement of Works.
Dimensions and areas are based on survey information.
This drawing is copyright © Redwoods Projects.
All dimensions to be checked on site Prior work.

REFERENCE: 64 WELLINGTON AVENUE
LONDON - N15 6BA

TITLE: EXISTING DRAWINGS
Elevations

PROJECT No 821 | DATE: 20-09-2022

NAME: **P 03**

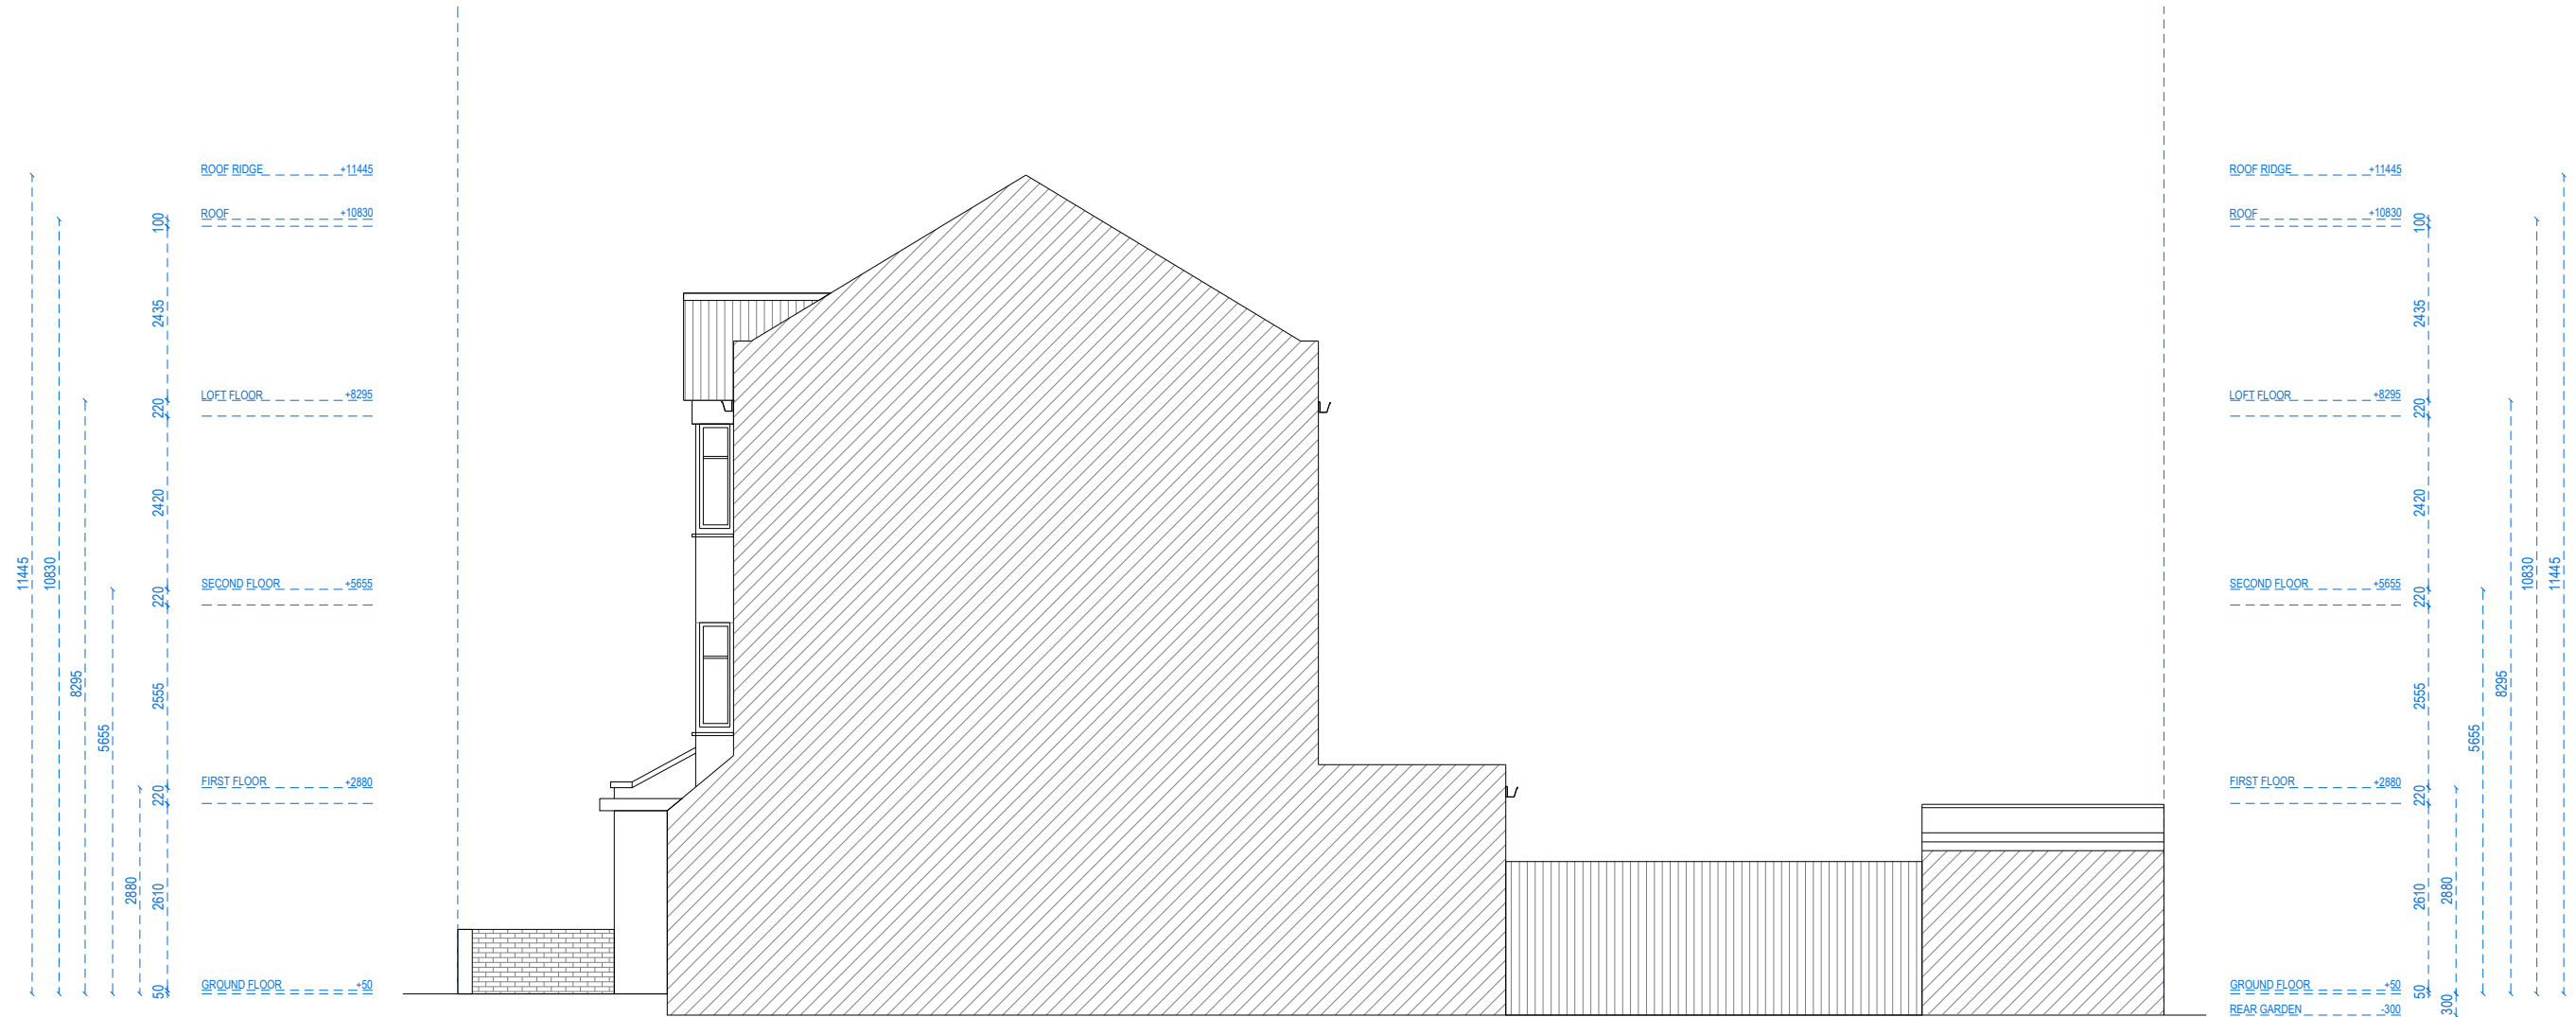

WEST ELEVATION
SIDE ELEVATION

0 1 2 5m scale
1:100 @A3



address. 4 Grosvenor Way - E5 9ND - London
tel. 020 3781 8008
mail. office@redwoodsprojects.co.uk
web. www.redwoodsprojects.co.uk


Any errors on Dimensions to be reported to the Architect prior to commencement of Works.
Dimensions and areas are based on survey information.
This drawing is copyright © Redwoods Projects.
All dimensions to be checked on site Prior work.

REFERENCE: 64 WELLINGTON AVENUE
LONDON - N15 6BA

TITLE: EXISTING DRAWINGS
Elevations

PROJECT No 821 | DATE: 20-09-2022

NAME: P 04

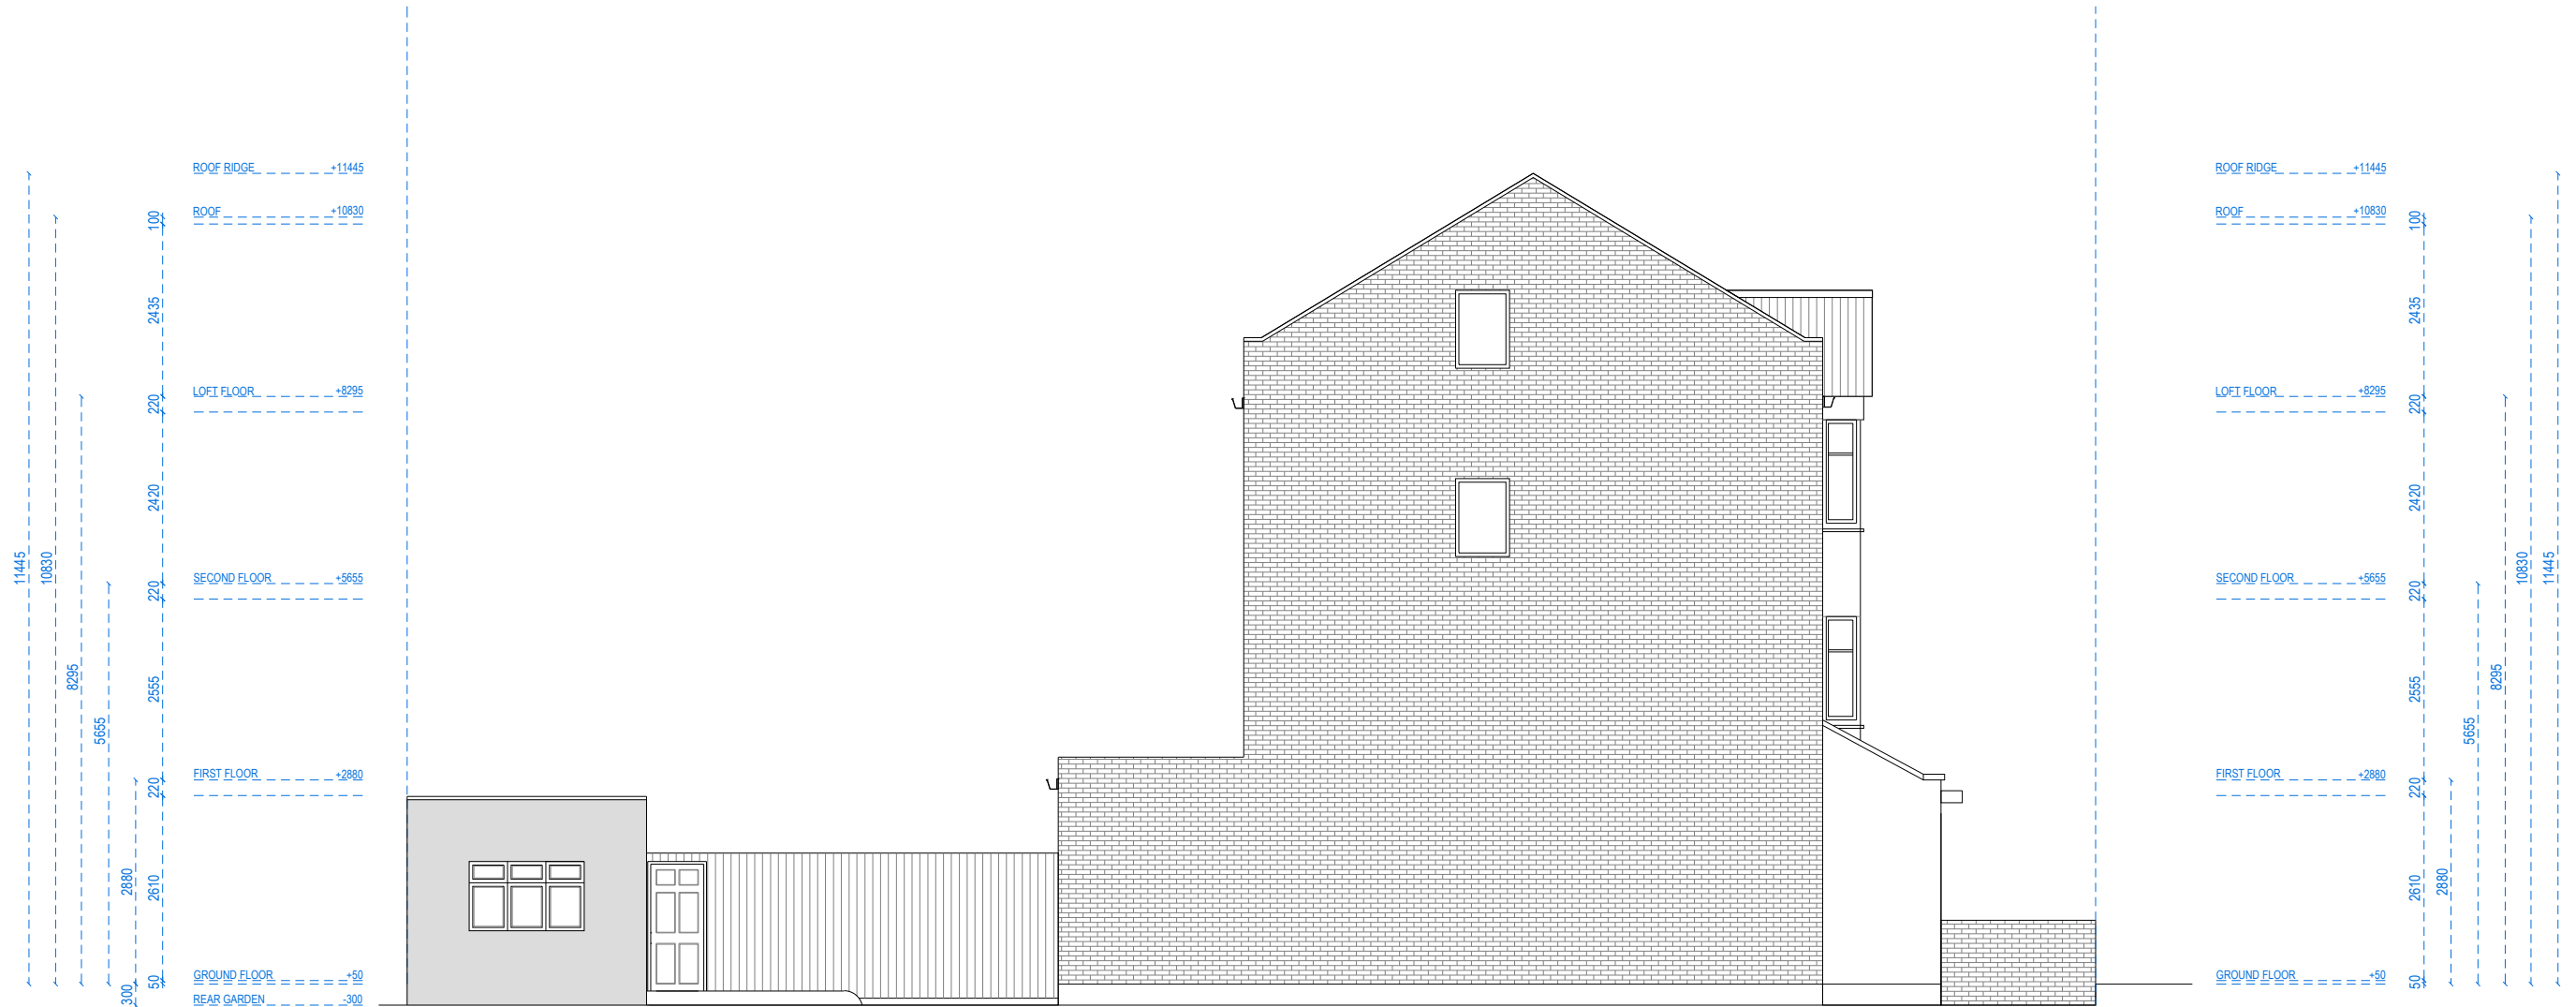

EAST ELEVATION
SIDE ELEVATION

0 1 2 5m scale
1:100 @A3



address. 4 Grosvenor Way - E5 9ND - London
tel. 020 3781 8008
mail. office@redwoodsprojects.co.uk
web. www.redwoodsprojects.co.uk


Any errors on Dimensions to be reported to the Architect prior to commencement of Works.
Dimensions and areas are based on survey information.
This drawing is copyright © Redwoods Projects.
All dimensions to be checked on site Prior work.

REFERENCE: 64 WELLINGTON AVENUE
LONDON - N15 6BA

TITLE: EXISTING DRAWINGS
Elevations

PROJECT No 821 | DATE: 20-09-2022

NAME: P 05 - REV A

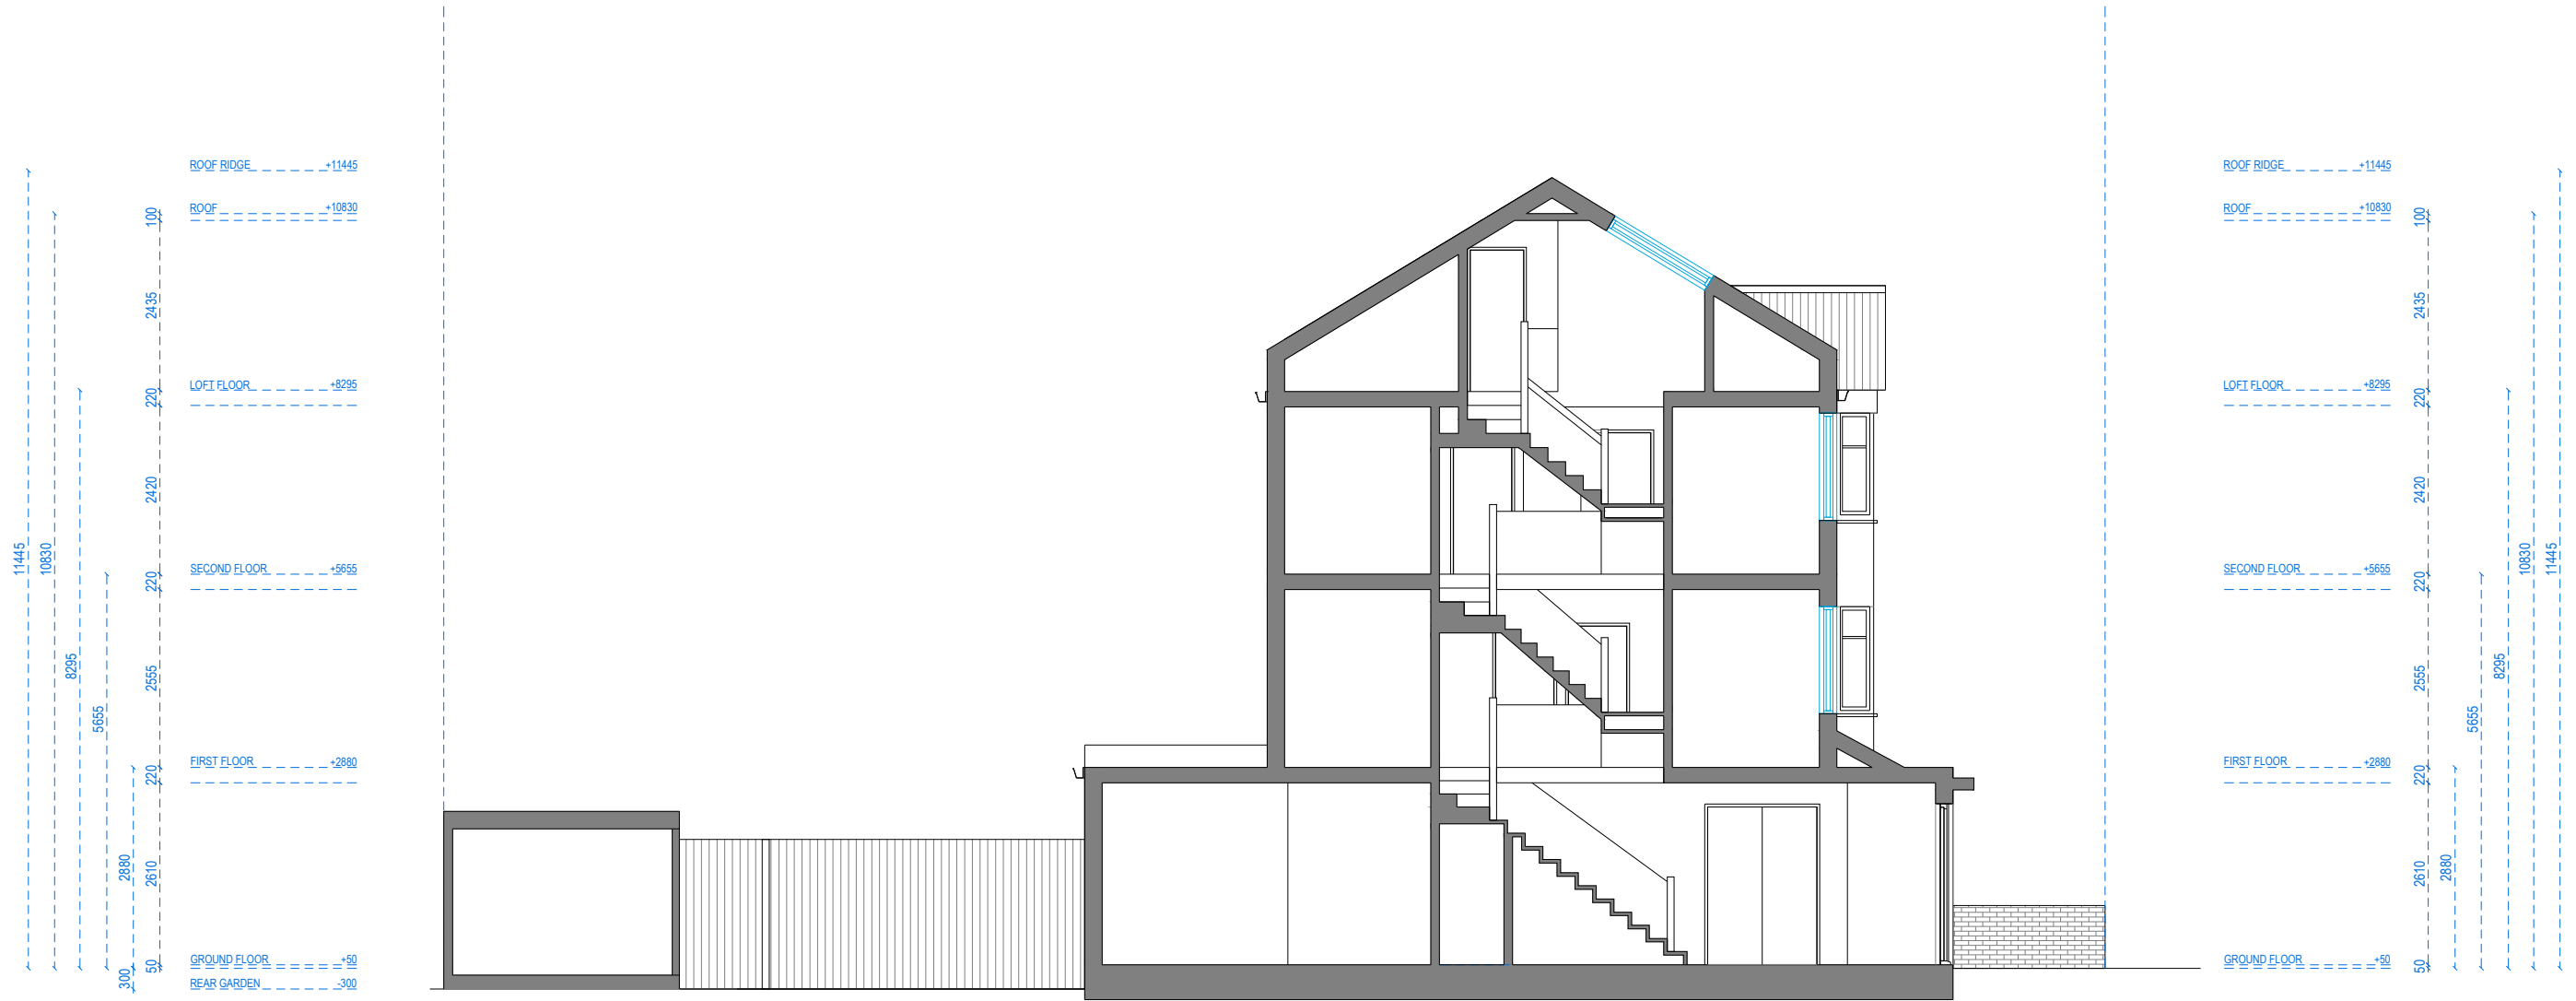

SECTION A-A

0 1 2 5m scale
1:100 @A3



address. 4 Grosvenor Way - E5 9ND - London
tel. 020 3781 8008
mail. office@redwoodsprojects.co.uk
web. www.redwoodsprojects.co.uk

Any errors on Dimensions to be reported to the Architect prior to commencement of Works.
Dimensions and areas are based on survey information.
This drawing is copyright © Redwoods Projects.
All dimensions to be checked on site Prior work.

REFERENCE: 64 WELLINGTON AVENUE
LONDON - N15 6BA
TITLE: EXISTING DRAWINGS
Sections
PROJECT No 821 | DATE: 20-09-2022
NAME: P 06