


GENERAL NOTES : "This drawing is prepared solely for design and planning submission purposes. It is not intended or suitable for either Building Regulations or Construction purposes and should not be used for such".
Structural Design and Building Control Approval is required before construction commences. This drawing is subject to copyright do not reproduce this drawing without prior permission.

Project Description
Full planning application for the change of use of property Retail (A1) to (A3). Restaurants and cafes for the sale of food and drink for consumption on the premises - including snacks and cafes, restaurants, pubs and clubs, etc. The proposed structure to be constructed above part rear of building

Clients:
Mohamed Abdi

Proposed Development:
**565 High Road
Tottenham
London
N17 6SB**

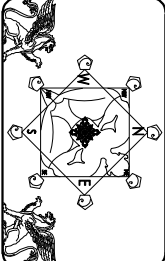


T.M.D.S.Ltd
Architectural Services
& Vastu Consultancy
Mobile : 07887555550


Issue : Planning Approval	
Scale: 1:100@A3	Date: 2023/05/11
Job No: 524/Full	Dwg No: 1

Existing Sign Box
Rolling shutter Box
ASSUNNAH ISLAMIC CENTER

ASSUNNAH ISLAMIC CENTER WALK WAY

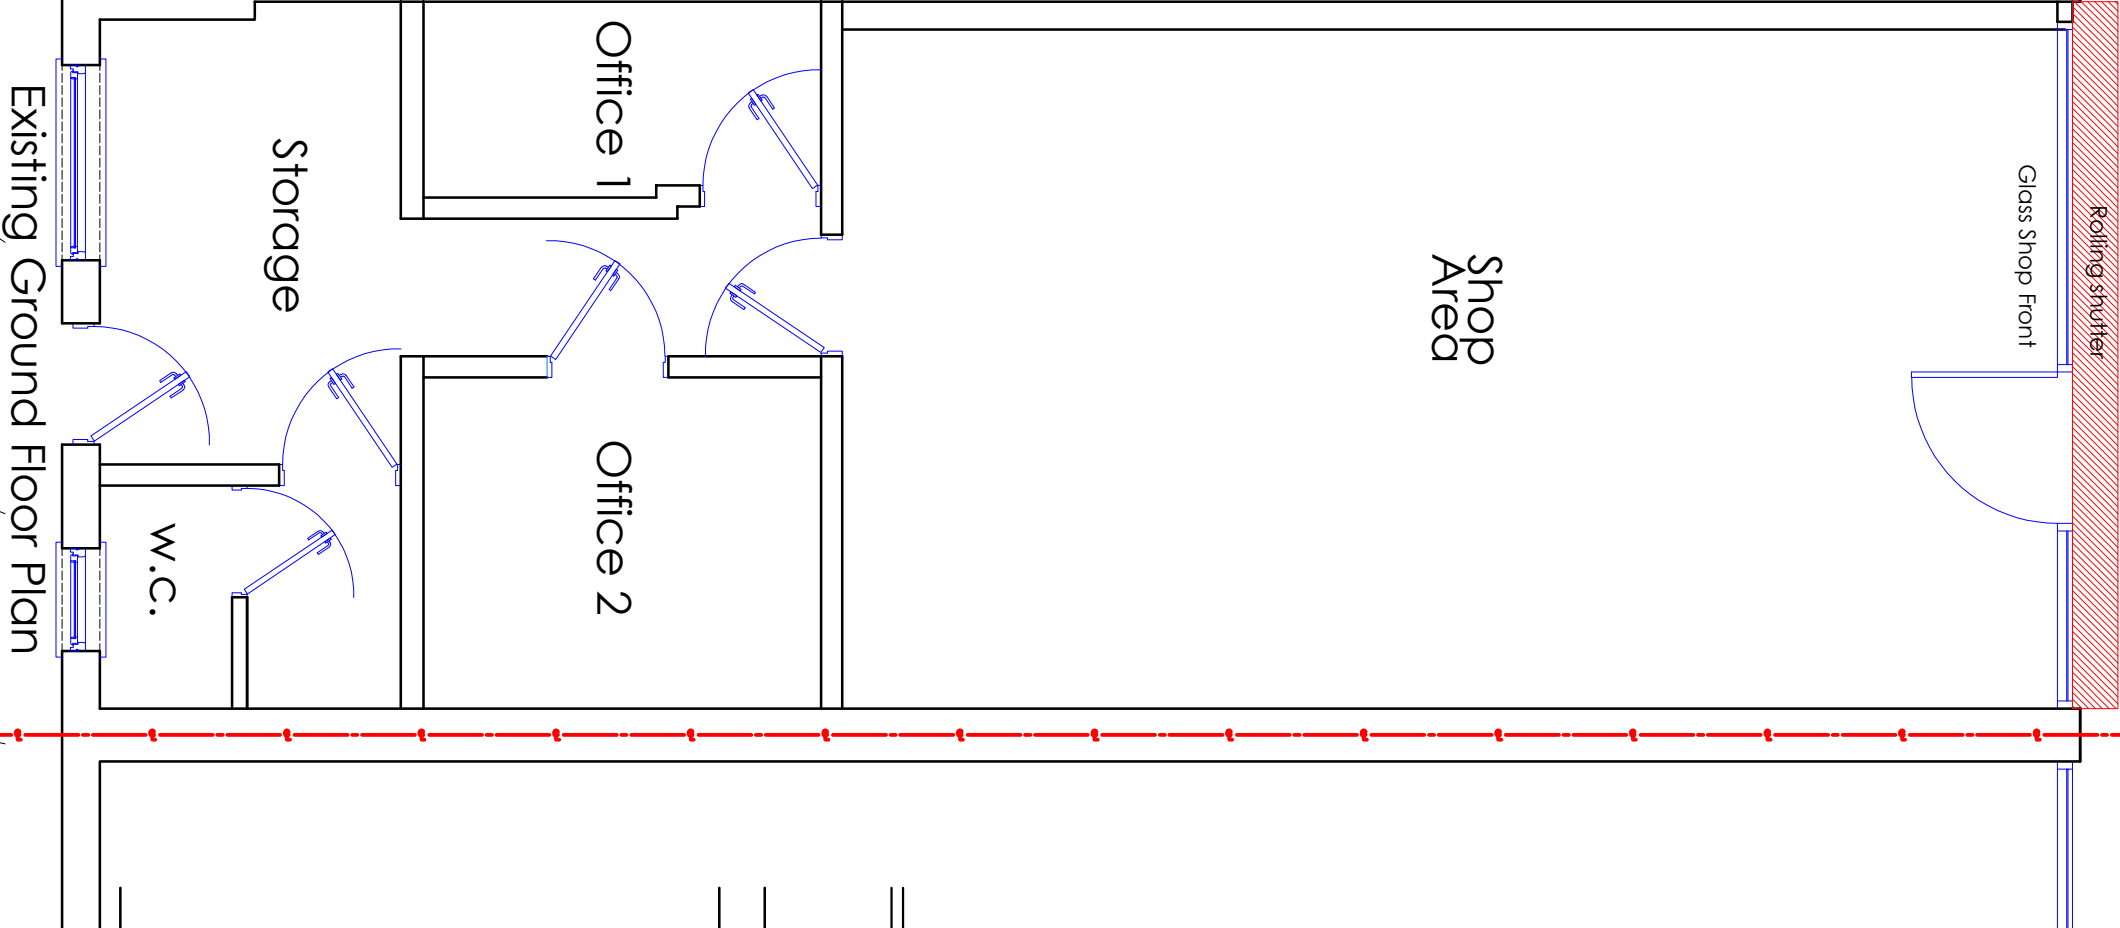

Existing Ground Floor Plan

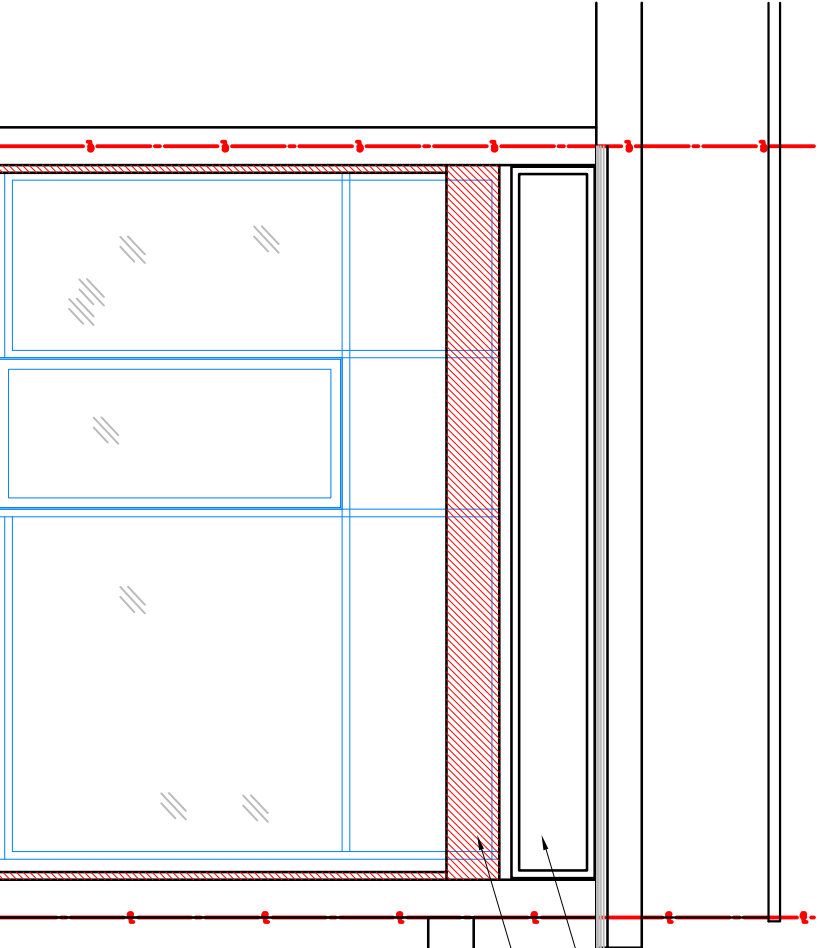

Existing Front Elevation