

GENERAL NOTES : "This drawing is prepared solely for design and planning submission purposes. It is not intended or suitable for either Building Regulations or Construction purposes and should not be used for such."


Structural Design and Building Control Approval is required before construction commences. This drawing is subject to copyright do not reproduce this drawing without prior permission.

Project Description

Full planning application for the exchange of use of property. Retail (A1) to (A3). Restaurants and cafés for the sale of food and drink for consumption on the premises - restaurants, snack bars and cafés, extraction of extractor fan duct on top of part rear of building


Client's:
Mohamed Abdi

Proposed Development:
565 High Road
Tottenham
London
N17 6SB

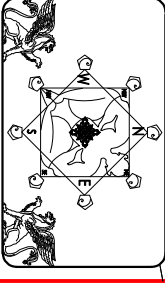


T.M.D.S.Ltd
Architectural Services
& Vastu Consultancy
Mobile : 07887555550

Issue:	
Planning Approval	
Scale: 1:100@A3	Date: 2023/05/11
Plot No: 524/Full	Dwg No: 4

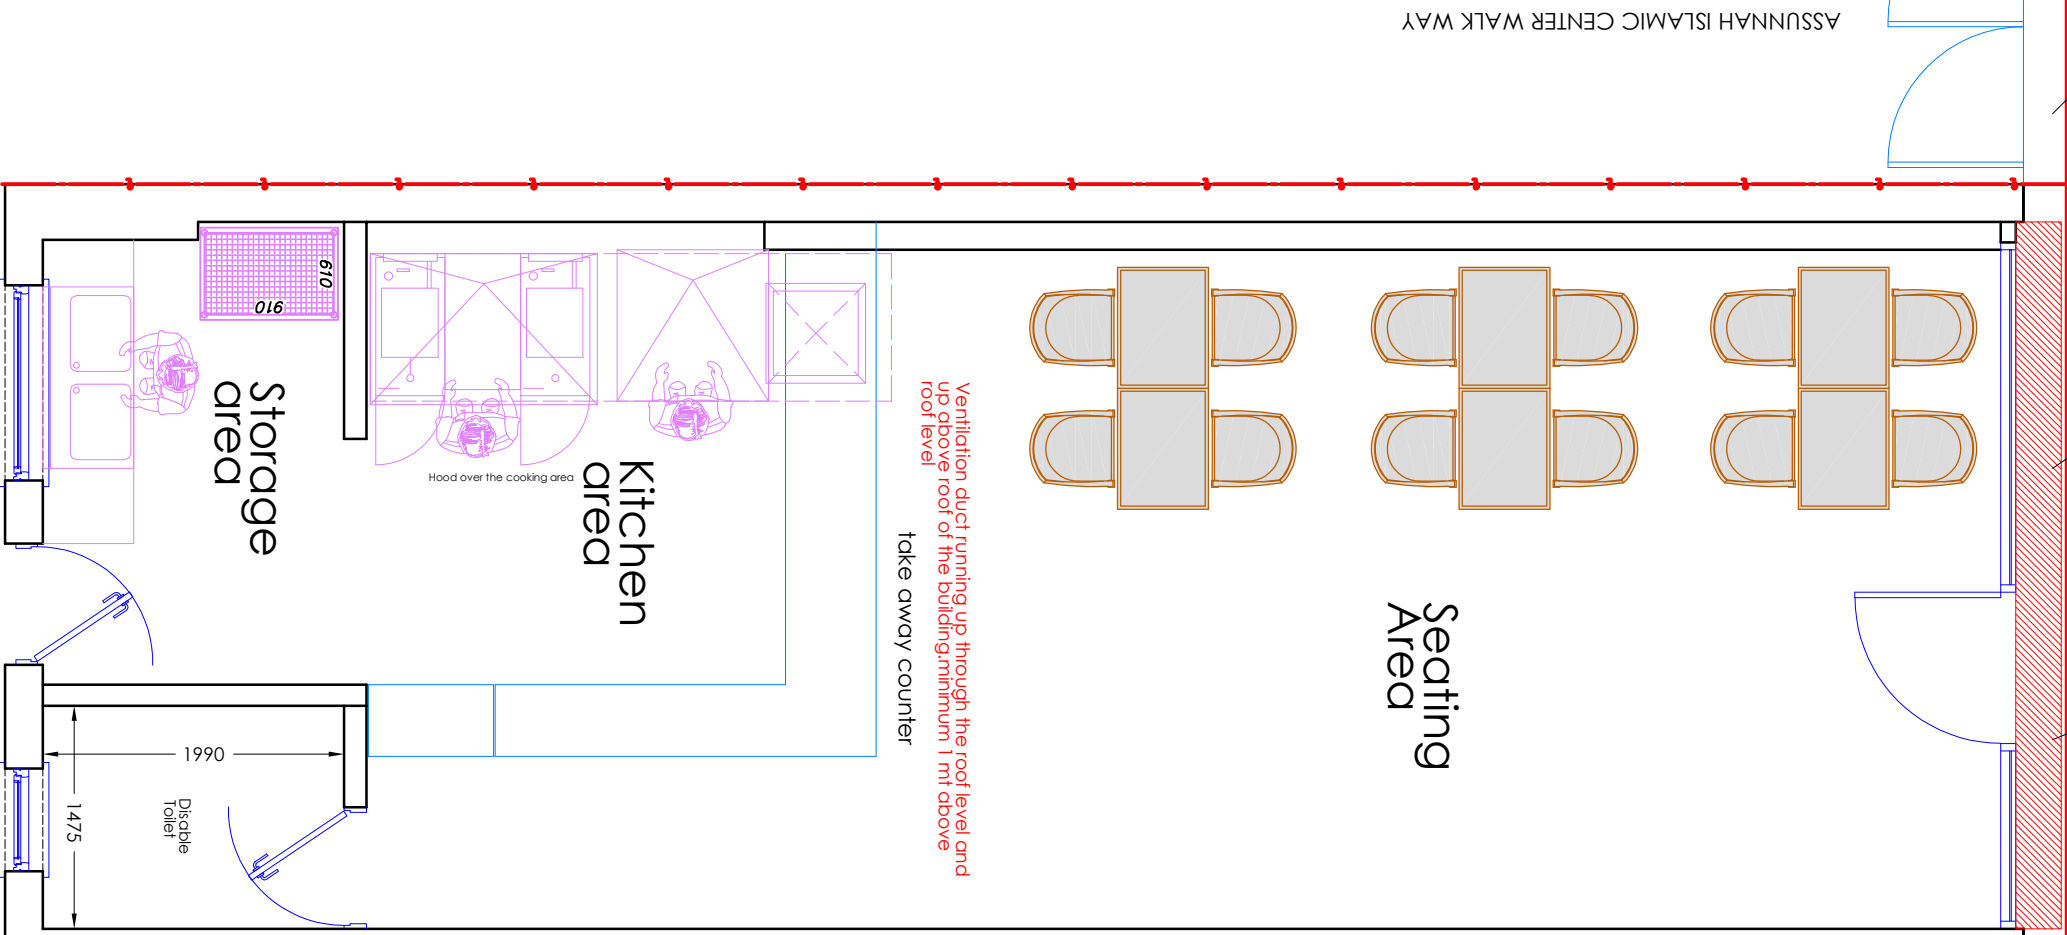

Proposed Ground Floor Plan

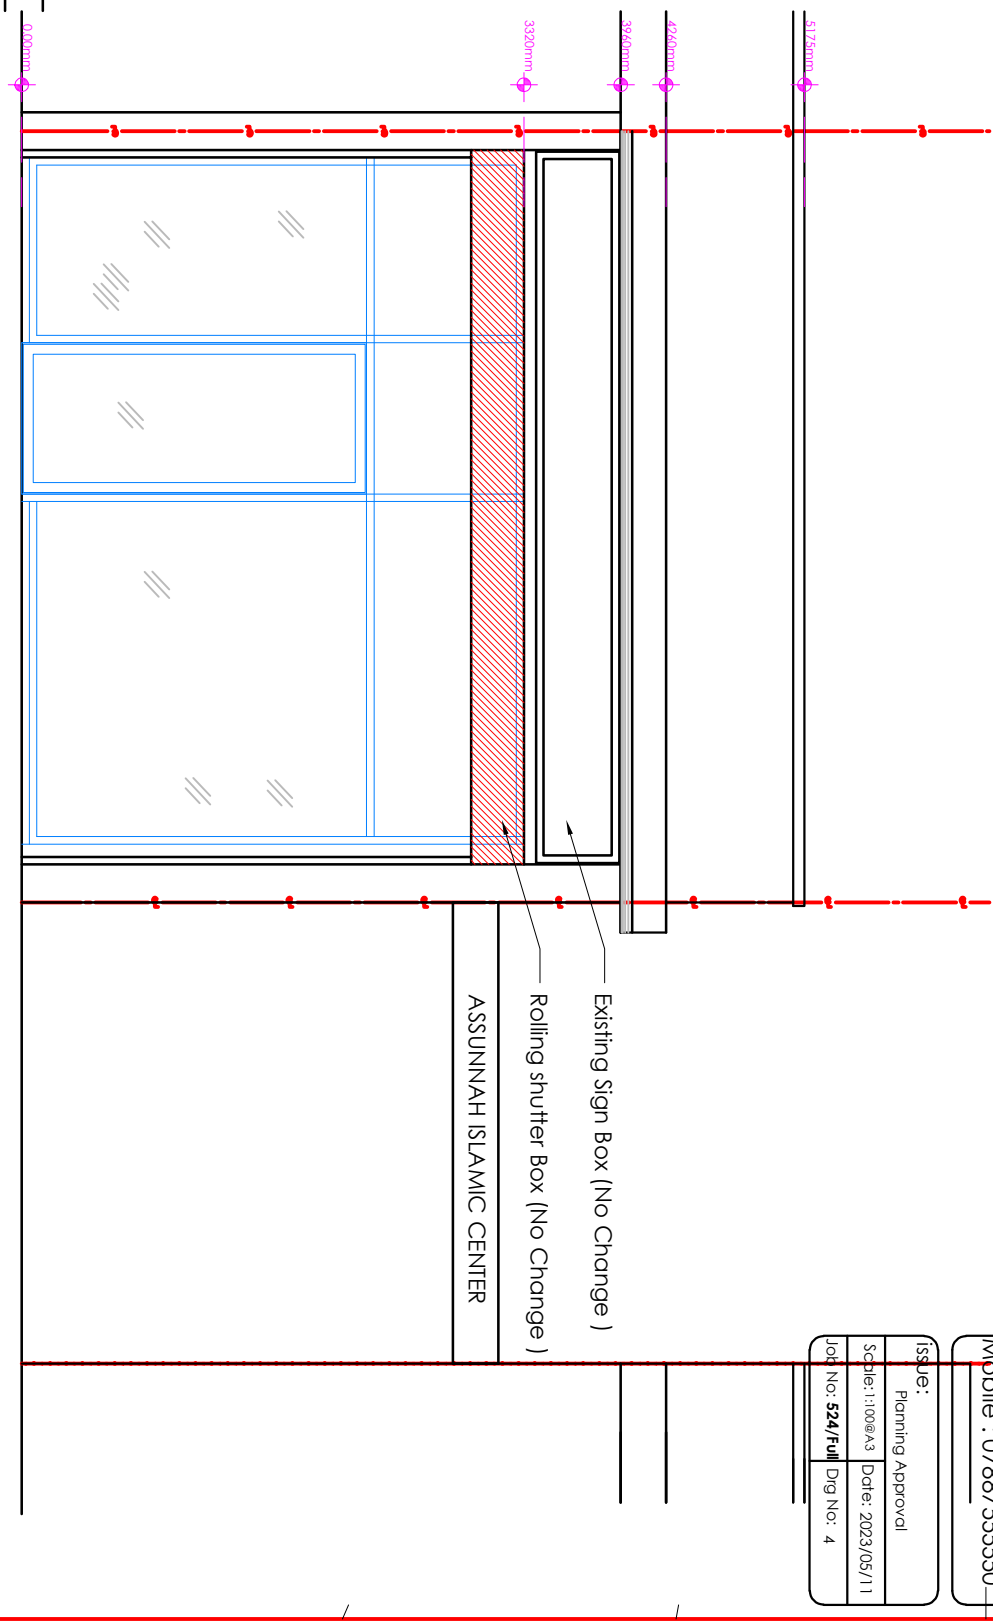

Proposed Front Elevation