


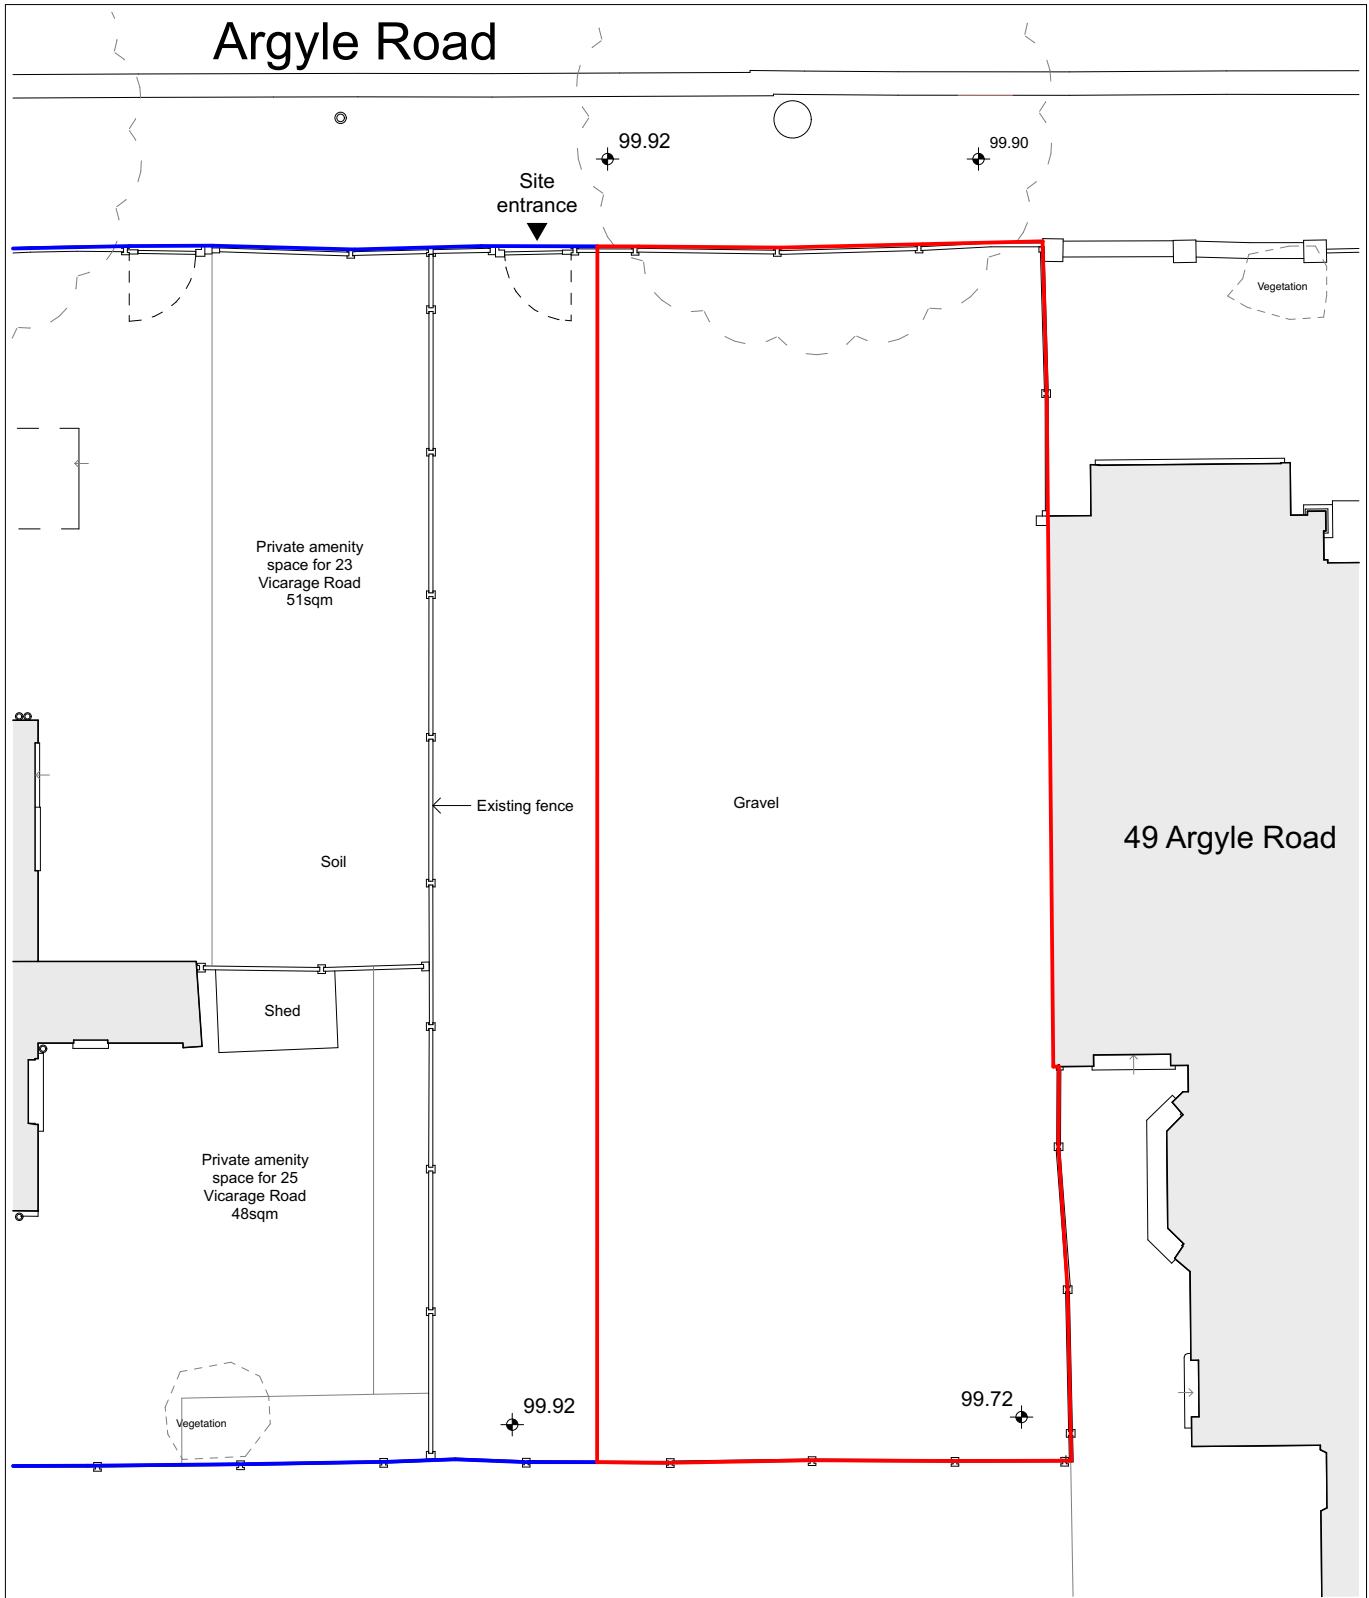

Planning boundary Same ownership 0 1 2 3 N	Satish Jassal Architects 19 Wharfedale Road London N1 9SB contact@satishjassal.co.uk Tel: 0207 837 4511	Drawing Name Existing ground floor plan
		Drawing Status Planning
		Drawn by RR Date 19.05.23
		Checked by SJ Date 19.05.23
		Drawing Scale 1:100 @A4
General notes All illustrated material is subject to copyright. Unless otherwise agreed in writing, all rights to use this document are subject to payment of Architect's charges.	Job Title Land rear of 23/25 Vicarage Road Haringey London N17 0BB	Layout ID 193-003-EX-PLN Status Revision P1