


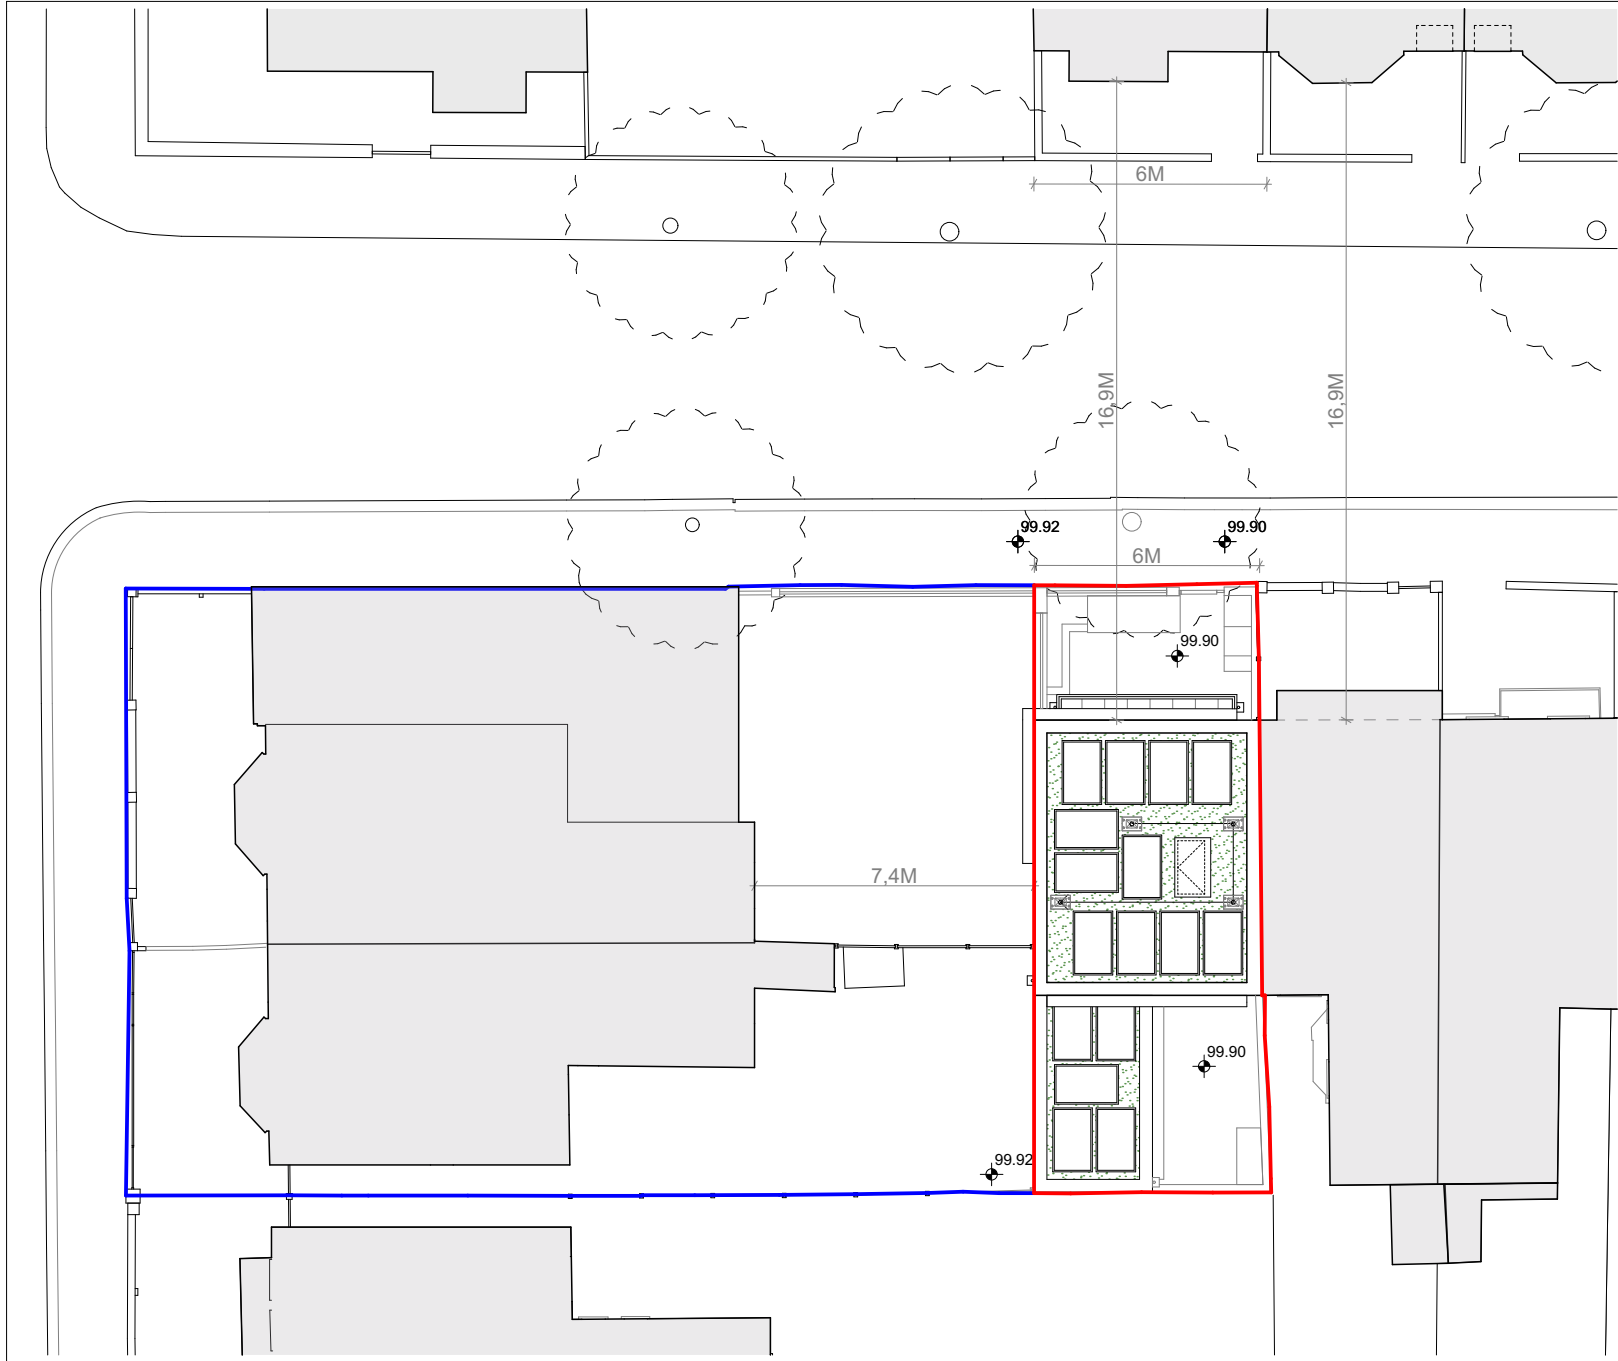


General notes

All illustrated material is subject to copyright. Unless otherwise agreed in writing, all rights to use this document are subject to payment of Architect's charges.

Site area: 97sqm

□ Planning boundary

□ Same ownership

 

Satish Jassal Architects

19 Wharfedale Road
London
N1 9SB
contact@satishjassal.co.uk
Tel: 0207 837 4511

Job Title

Land rear of 23/25 Vicarage Road

Haringey
London
N17 0BB

Drawing Name

Proposed site plan

Drawing Status

Planning

Drawn by RR	Date 19.05.23
Checked by SJ	Date 19.05.23

Drawing Scale

1:200 @A4

Layout ID	Status	Revision
193-007-GA-SIT		P1