




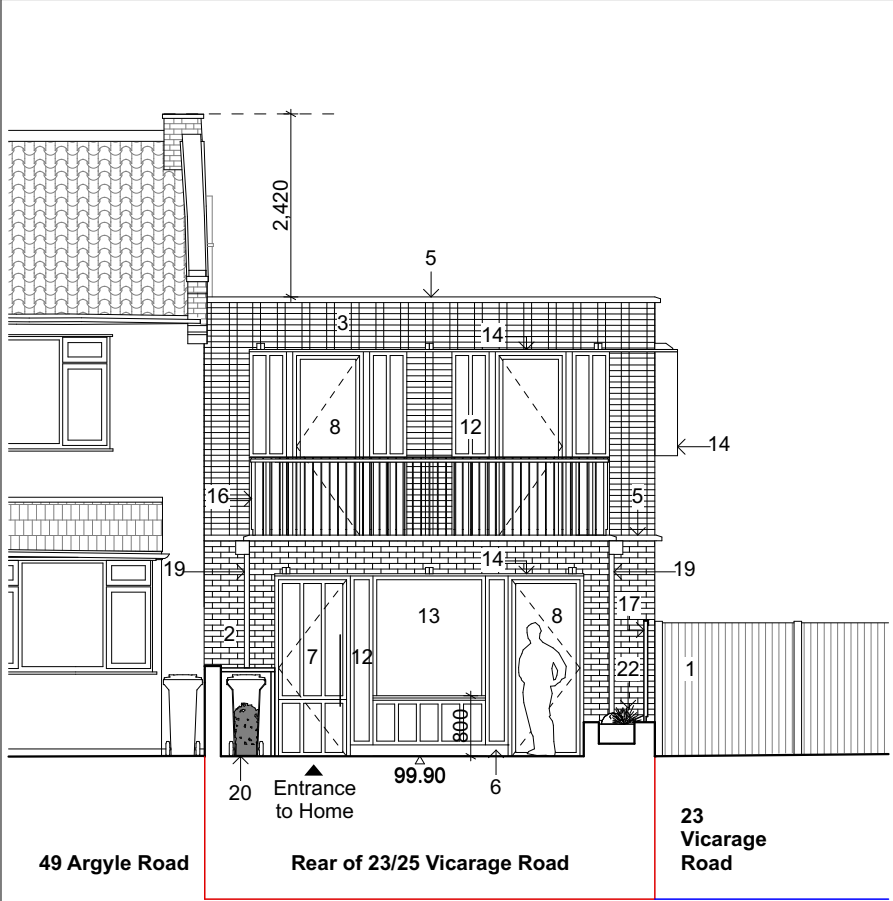


Proposed North elevation (A-A)

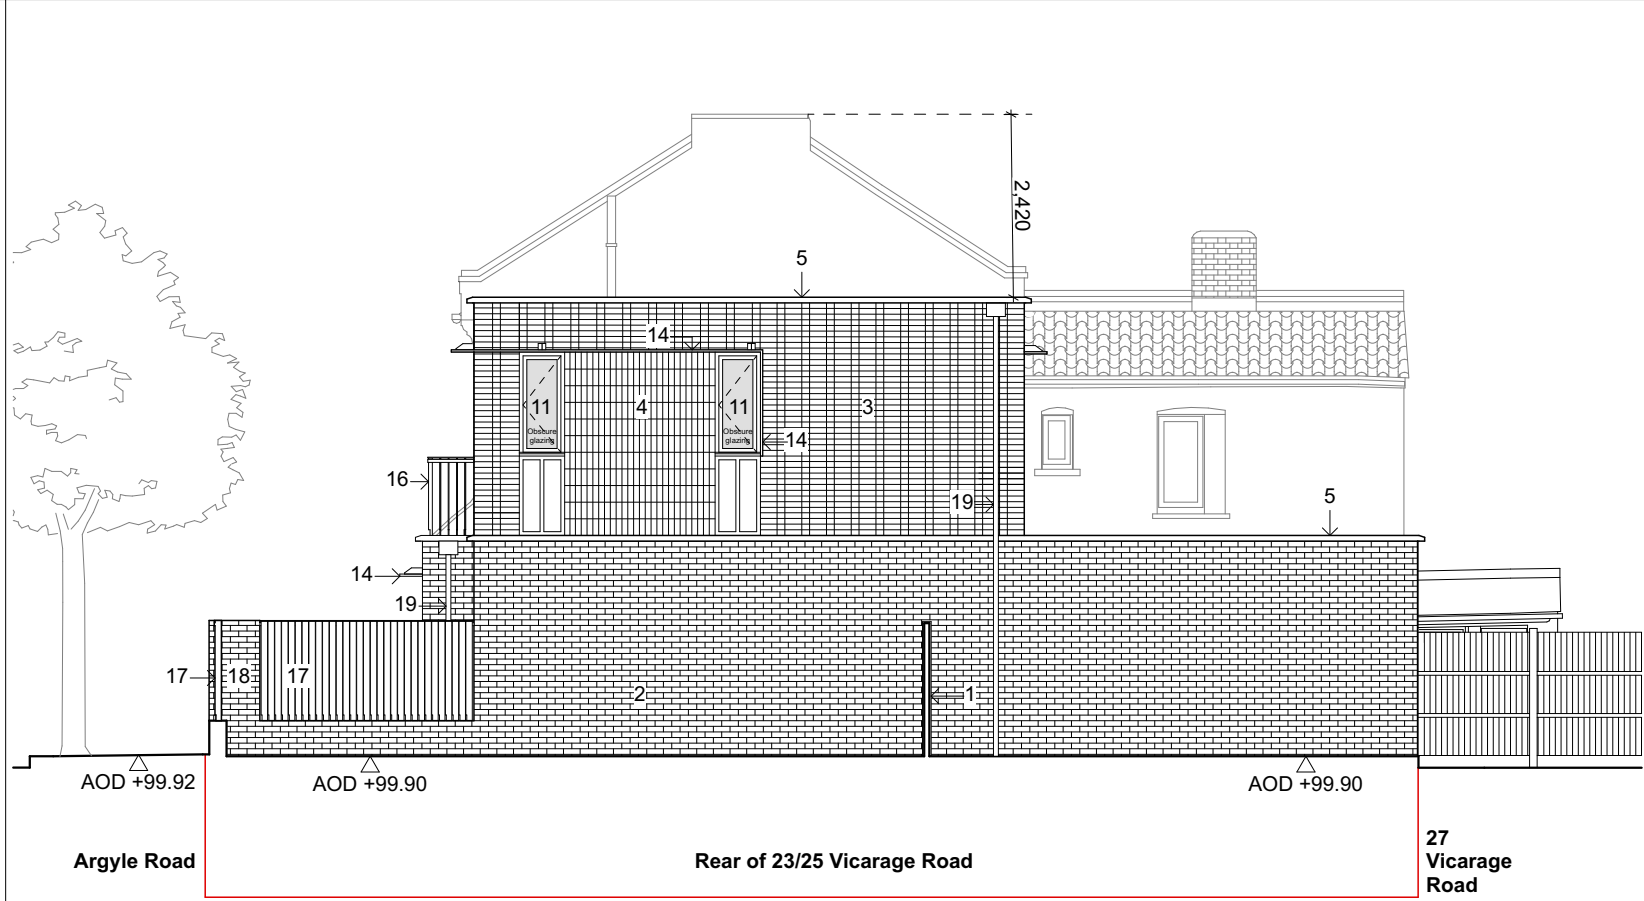

Proposed East elevation (B-B)

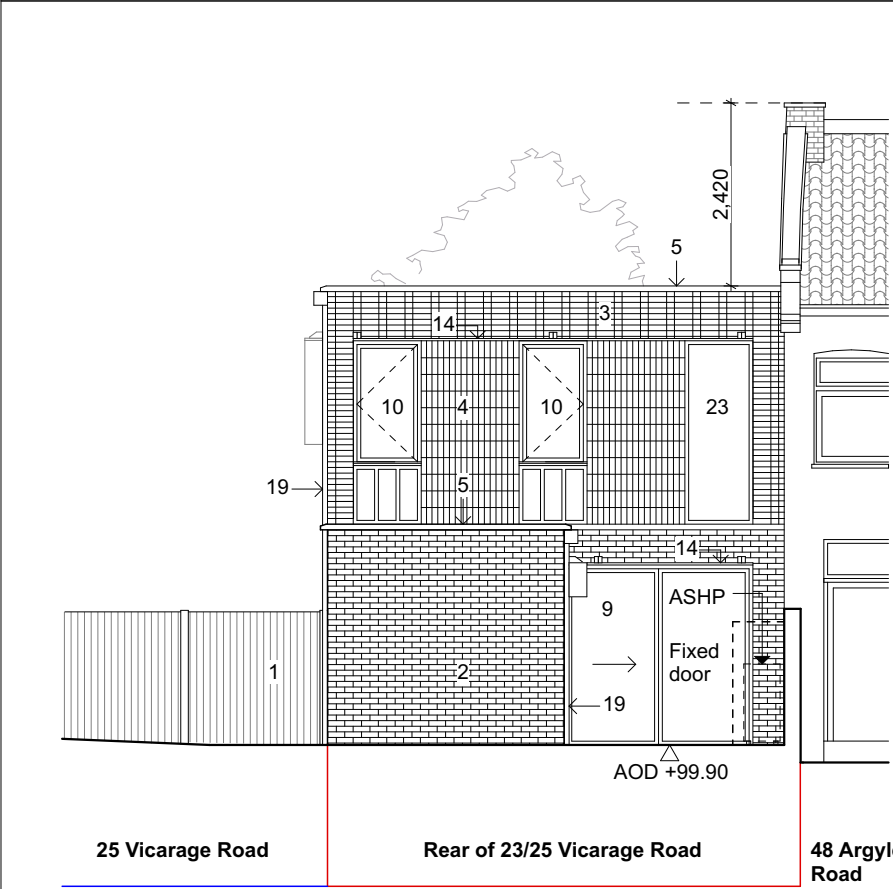


Proposed South elevation (C-C)

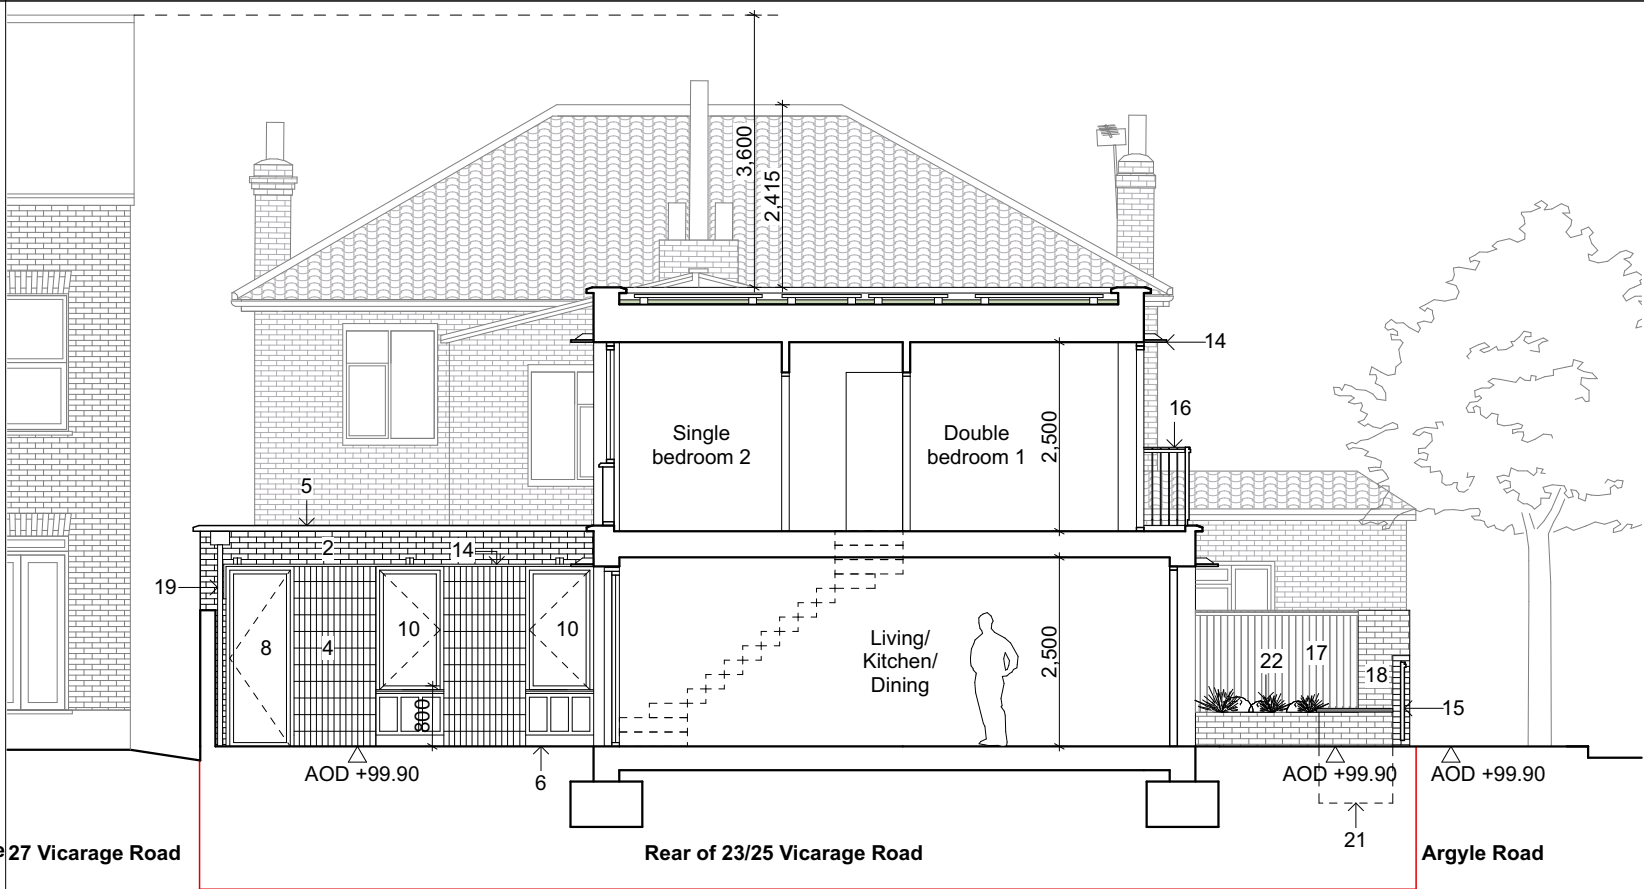

Proposed West elevation (D-D)

General notes

All illustrated material is subject to copyright. Unless otherwise agreed in writing, all rights to use this document are subject to payment of Architect's charges.

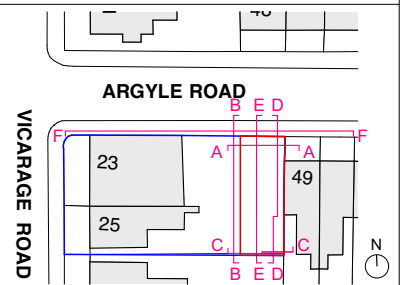


Key

Material key

- Existing timber fence
- Horizontal running brick bond
- Horizontal stacked Flemish brick bond
- Vertical stacked brick bond
- White coping stone with 85mm overhang
- White stone base sill
- Oak framed door
- Oak framed glazed door
- Oak framed glazed sliding door
- Oak framed glazed casement window with oak infill panel
- Oak framed obscure glazed casement window with oak infill panel
- Oak framed infill panels
- Oak framed glazed fixed window with oak infill panel
- PPC coloured aluminium brise soleil 10mm thick with bespoke brackets
- PPC coloured aluminium gate
- PPC coloured aluminium rails 10mm thick
- PPC coloured aluminium angled rails 10mm thick
- Brick wall
- PPC coloured aluminium RWP and hopper
- Bin enclosure with oak timber doors
- Brick cycle store with oak bench above.
- Planting
- Oak framed glazed fixed window

PPC colour black / bronze TBC
Brickwork by Ibstock, Red Cumberland Blend, Reference 2629

Planning boundary Same ownership

 

Satish Jassal Architects

19 Wharfedale Road
London
N1 9SB
contact@satishjassal.co.uk
Tel: 0207 837 4511

Job Title

Land rear of 23/25 Vicarage Road

Haringey
London
N17 0BB

Drawing Name

Proposed North, East, South and West elevations

Drawing Status

Planning

Drawn by

RR

Date

19.05.23

Checked by

SJ

Date

19.05.23

Drawing Scale

1:100 @A3

Layout ID

193-011-GA-ELE

Status

Revision

P1