


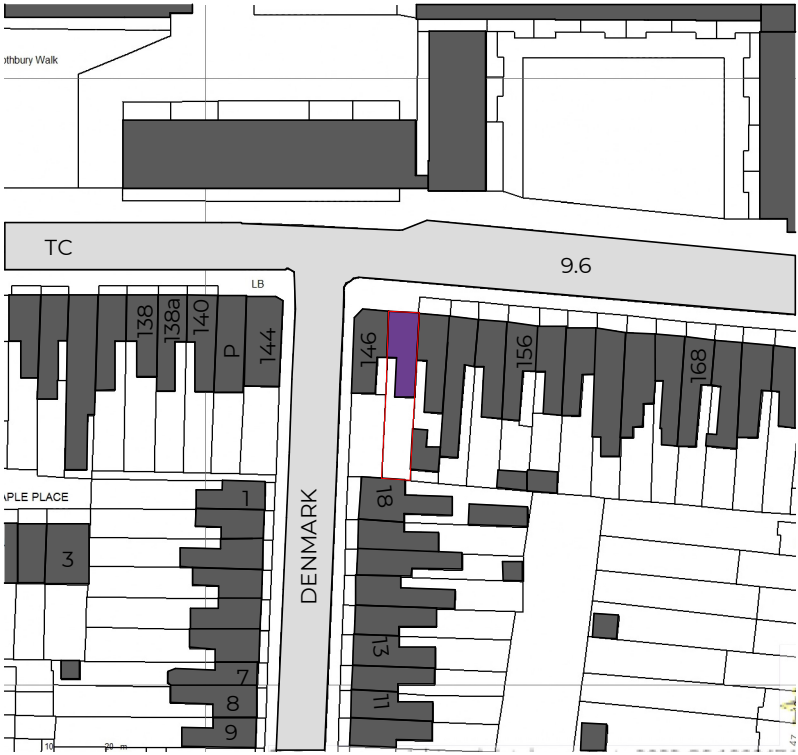

Location Plan
1 : 1250

0 10 20 30 40 50

Proposed site plan
1 : 500

0 5 10 15 20 25



Schedule of Areas

Total Site Area	
176.548 s.q.m.	
Existing Residential	Existing Non-Residential
125.56 s.q.m.	0.00 s.q.m.
Residential area lost by change of use or demolition	Non Residential area lost by change of use or demolition
0.00 s.q.m.	0.00 s.q.m.
Proposed Residential	Proposed Non-Residential
0.00 s.q.m.	0.00 s.q.m.
Net additional area	
0.00 s.q.m.	

Rev No.	Date	Description
---------	------	-------------


Notes:

Any inaccuracies or errors to be reported to the architect/surveyor immediately and prior to any work commencing. All dimensions to be verified on site. All work to comply with British Standards Code of practice. All external surfaces and materials to match existing. This drawing and all information provided within it is the copyright of UPP Consultants Ltd. and reproduction without prior consent is strictly forbidden.

Dwg No	Drawn
148PA-A-01-001	UPP


Drawing	Checked
Location Plan	UPP

Scale	Issue Date
As indicated @ A3	19.11.2022

 

Project Address
148 Park Lane, London, N17 0JN

Client	Status
Jasper Gray	For Planning

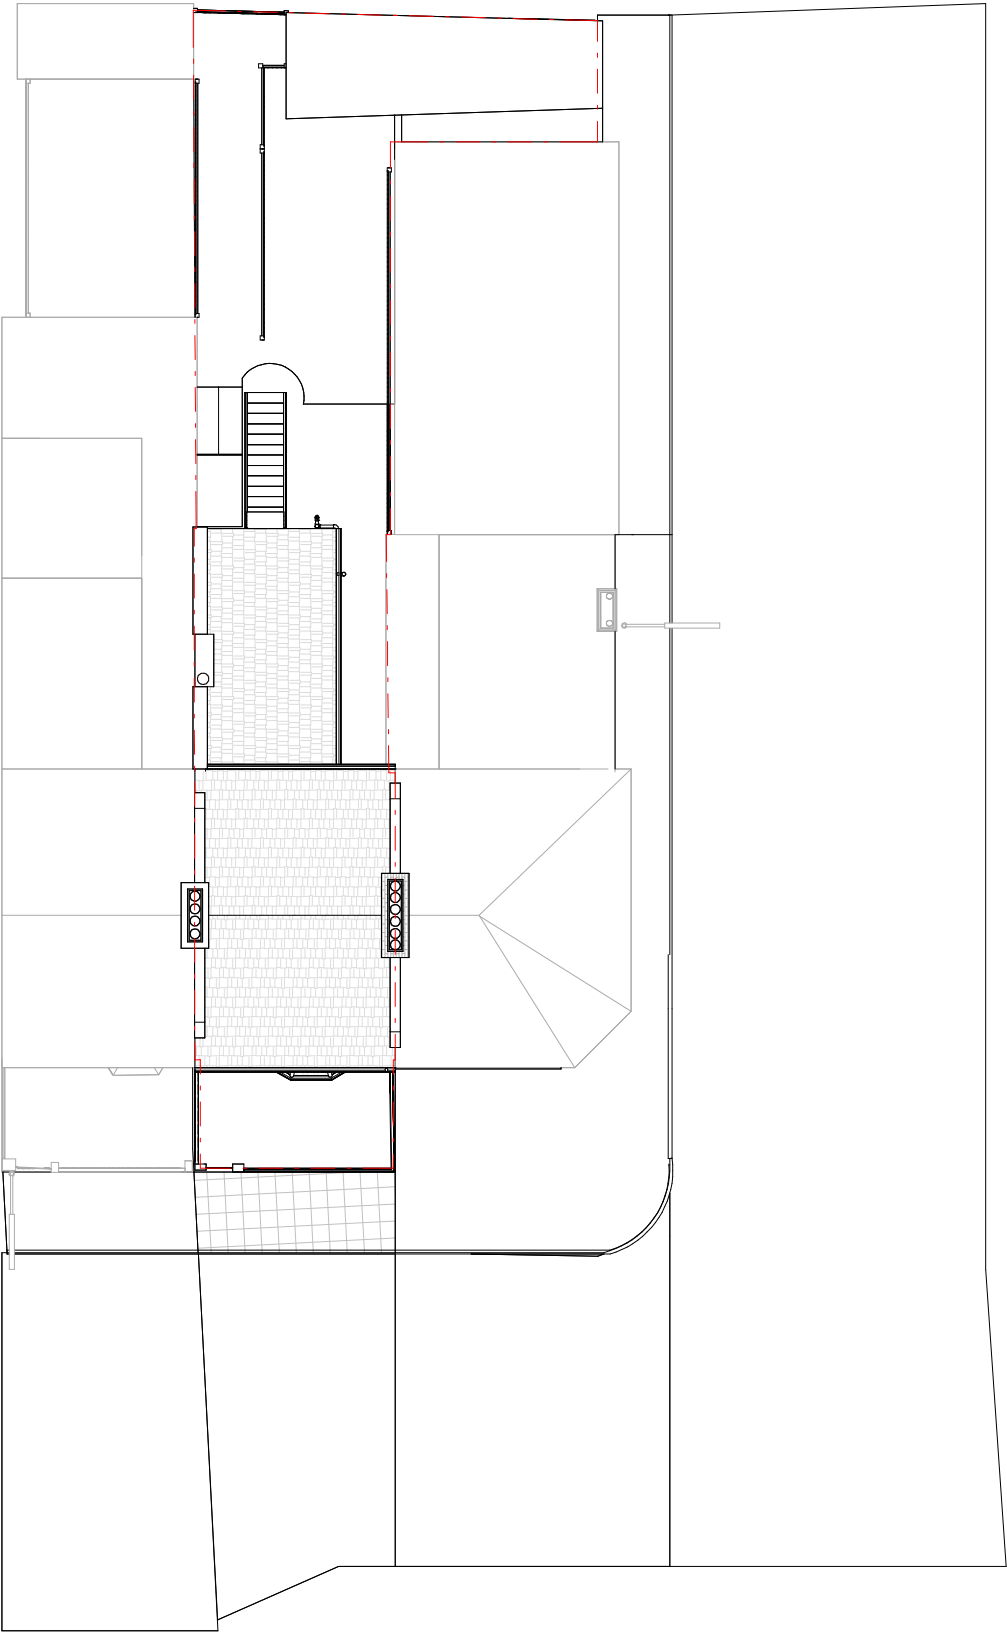

EXISTING BLOCK PLAN

Rev No.	Date	Description
---------	------	-------------

Notes:
Any inaccuracies or errors to be reported to the architect/surveyor immediately and prior to any work commencing. All dimensions to be verified on site. All work to comply with British Standards Code of practice. All external surfaces and materials to match existing. This drawing and all information provided within it is the copyright of UPP Consultants Ltd. and reproduction without prior consent is strictly forbidden.

Dwg No 148PA-A-01-002	Drawn UPP
---------------------------------	---------------------


Drawing Block plans	Checked UPP
-------------------------------	-----------------------

Scale 1:200 @ A3	Issue Date 19.11.2022
----------------------------	---------------------------------



Project Address 148 Park Lane, London, N17 0JN
--

Client Jasper Gray	Status For Planning
------------------------------	-------------------------------

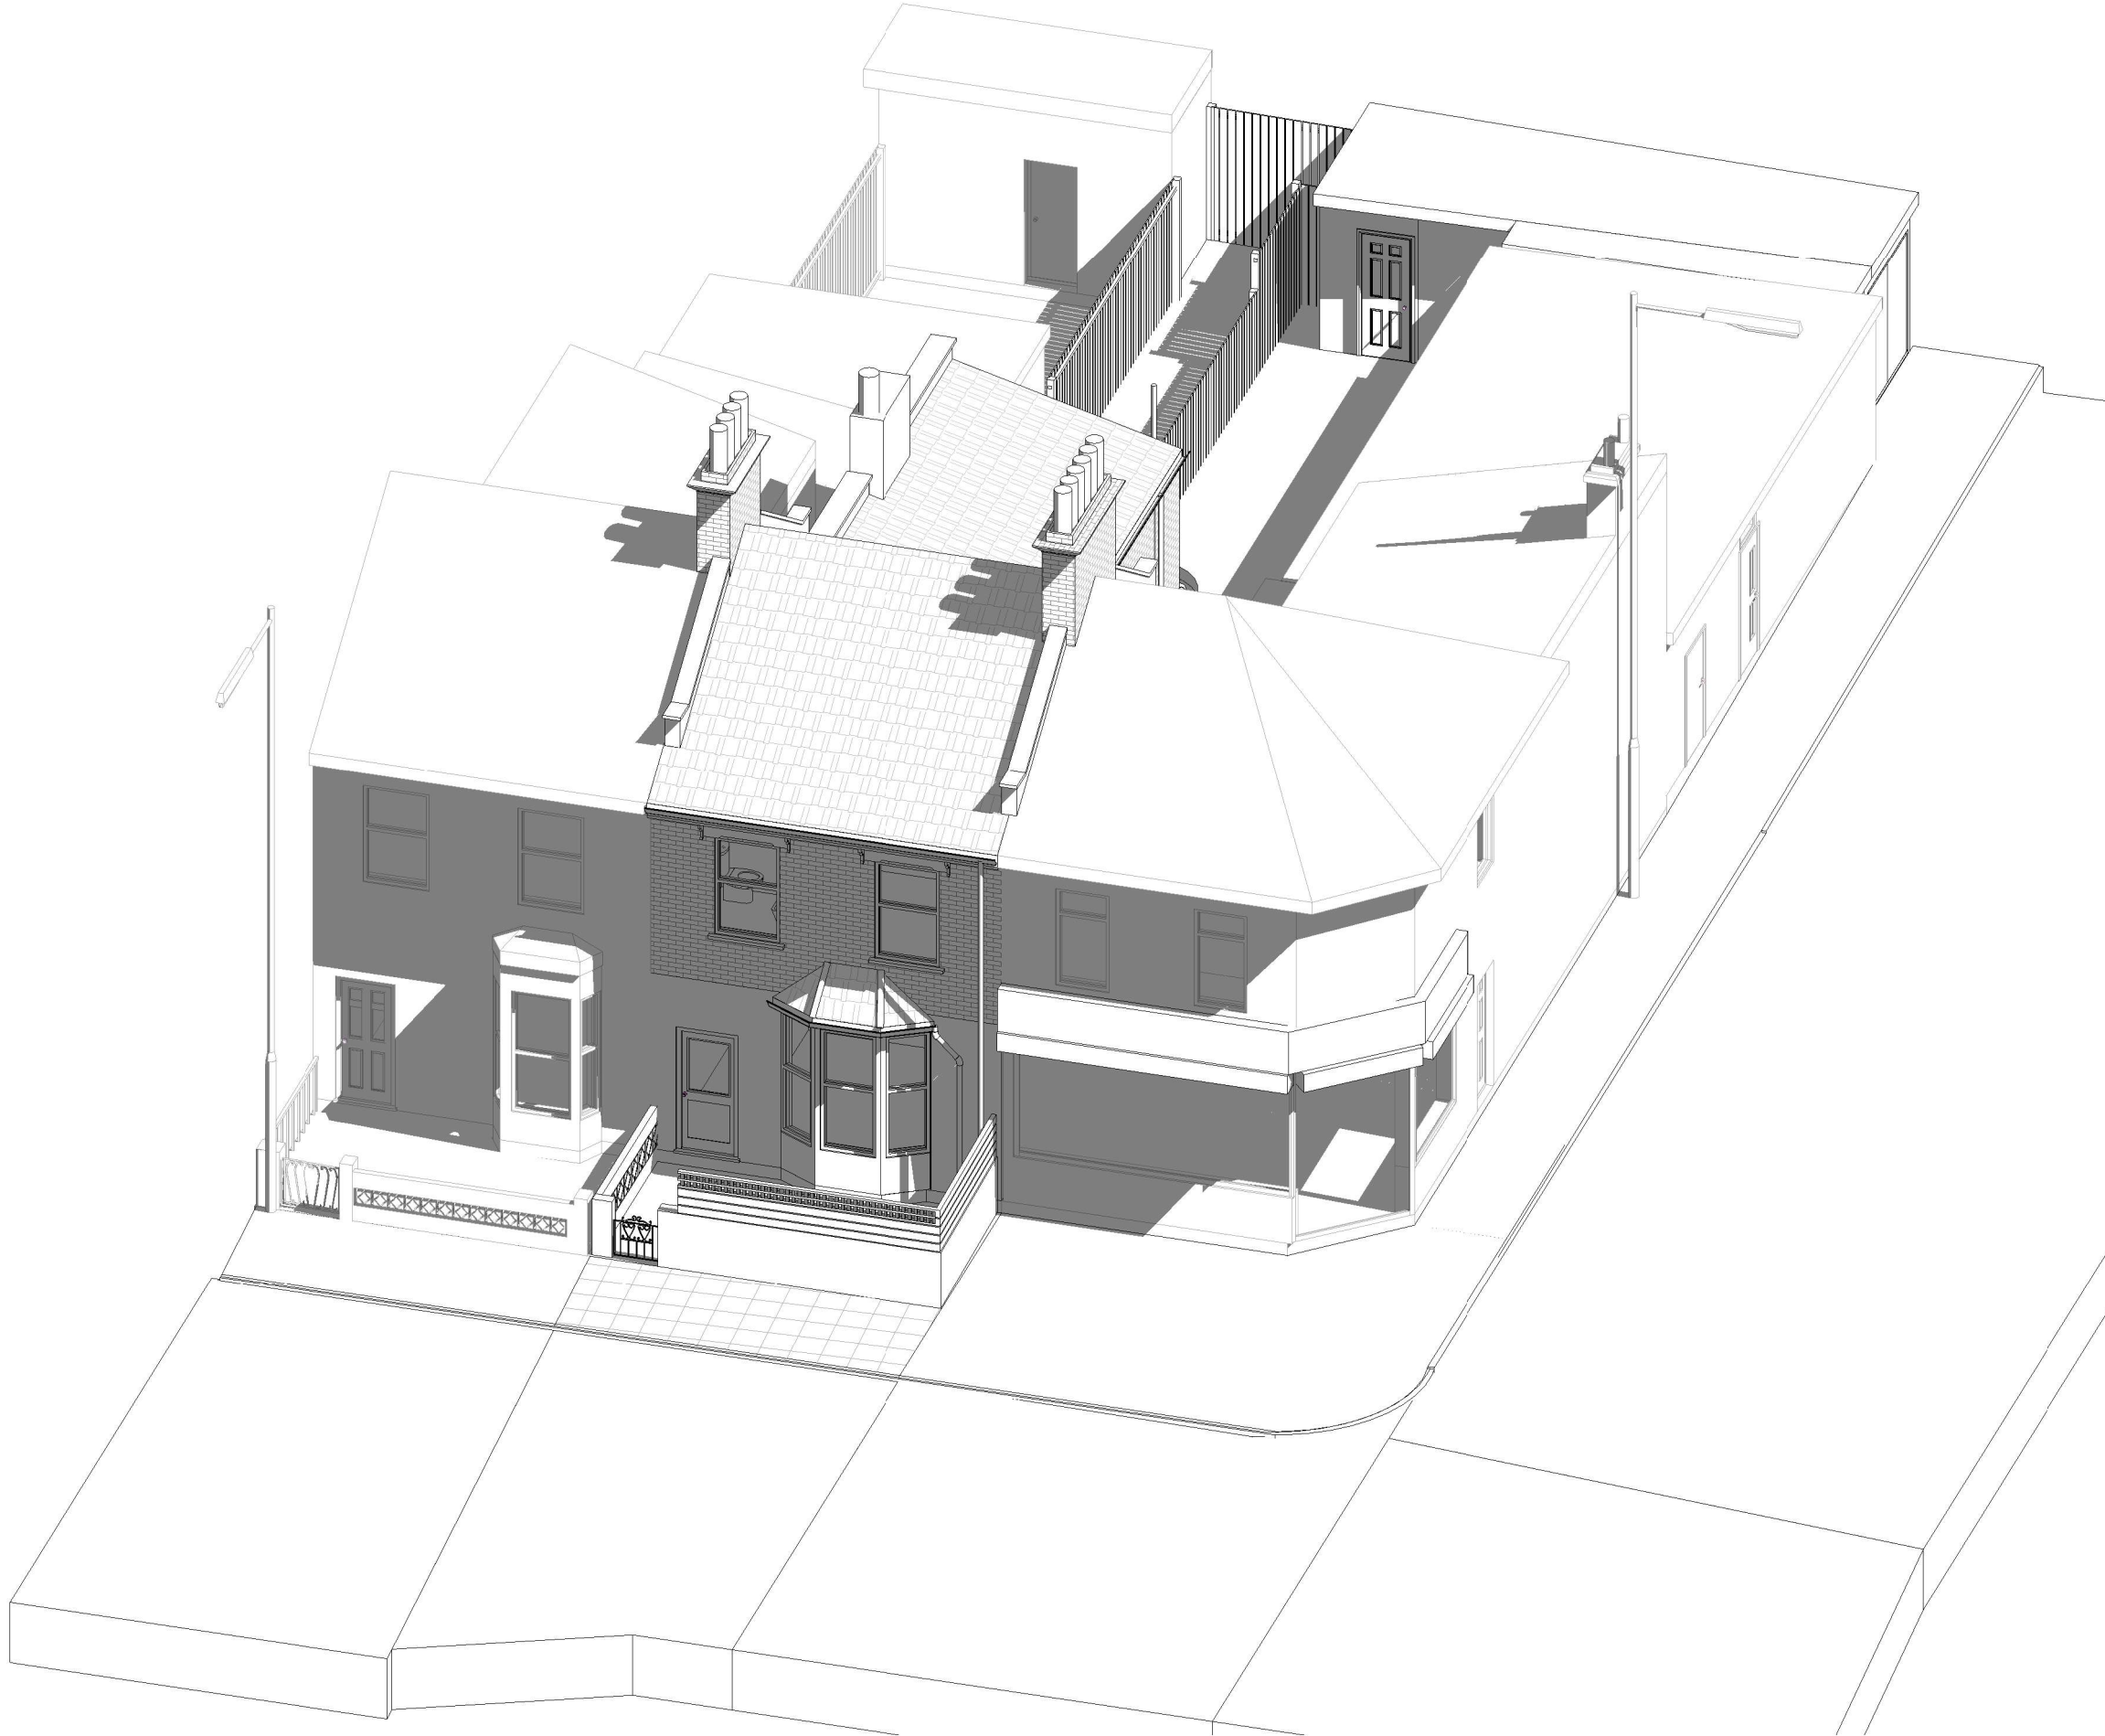

Rev No.	Date	Description
---------	------	-------------

Notes:		
Any inaccuracies or errors to be reported to the architect/surveyor immediately and prior to any work commencing. All dimensions to be verified on site. All work to comply with British Standards Code of practice. All external surfaces and materials to match existing. This drawing and all information provided within it is the copyright of UPP Consultants Ltd. and reproduction without prior consent is strictly forbidden.		


Dwg No	Drawn
148PA-A-02-001	UPP

Drawing	Checked
Existing Front Visualization	UPP

Scale	Issue Date
@ A3	19.11.2022

Project Address
148 Park Lane, London, N17 0JN

Client	Status
Jasper Gray	For Planning

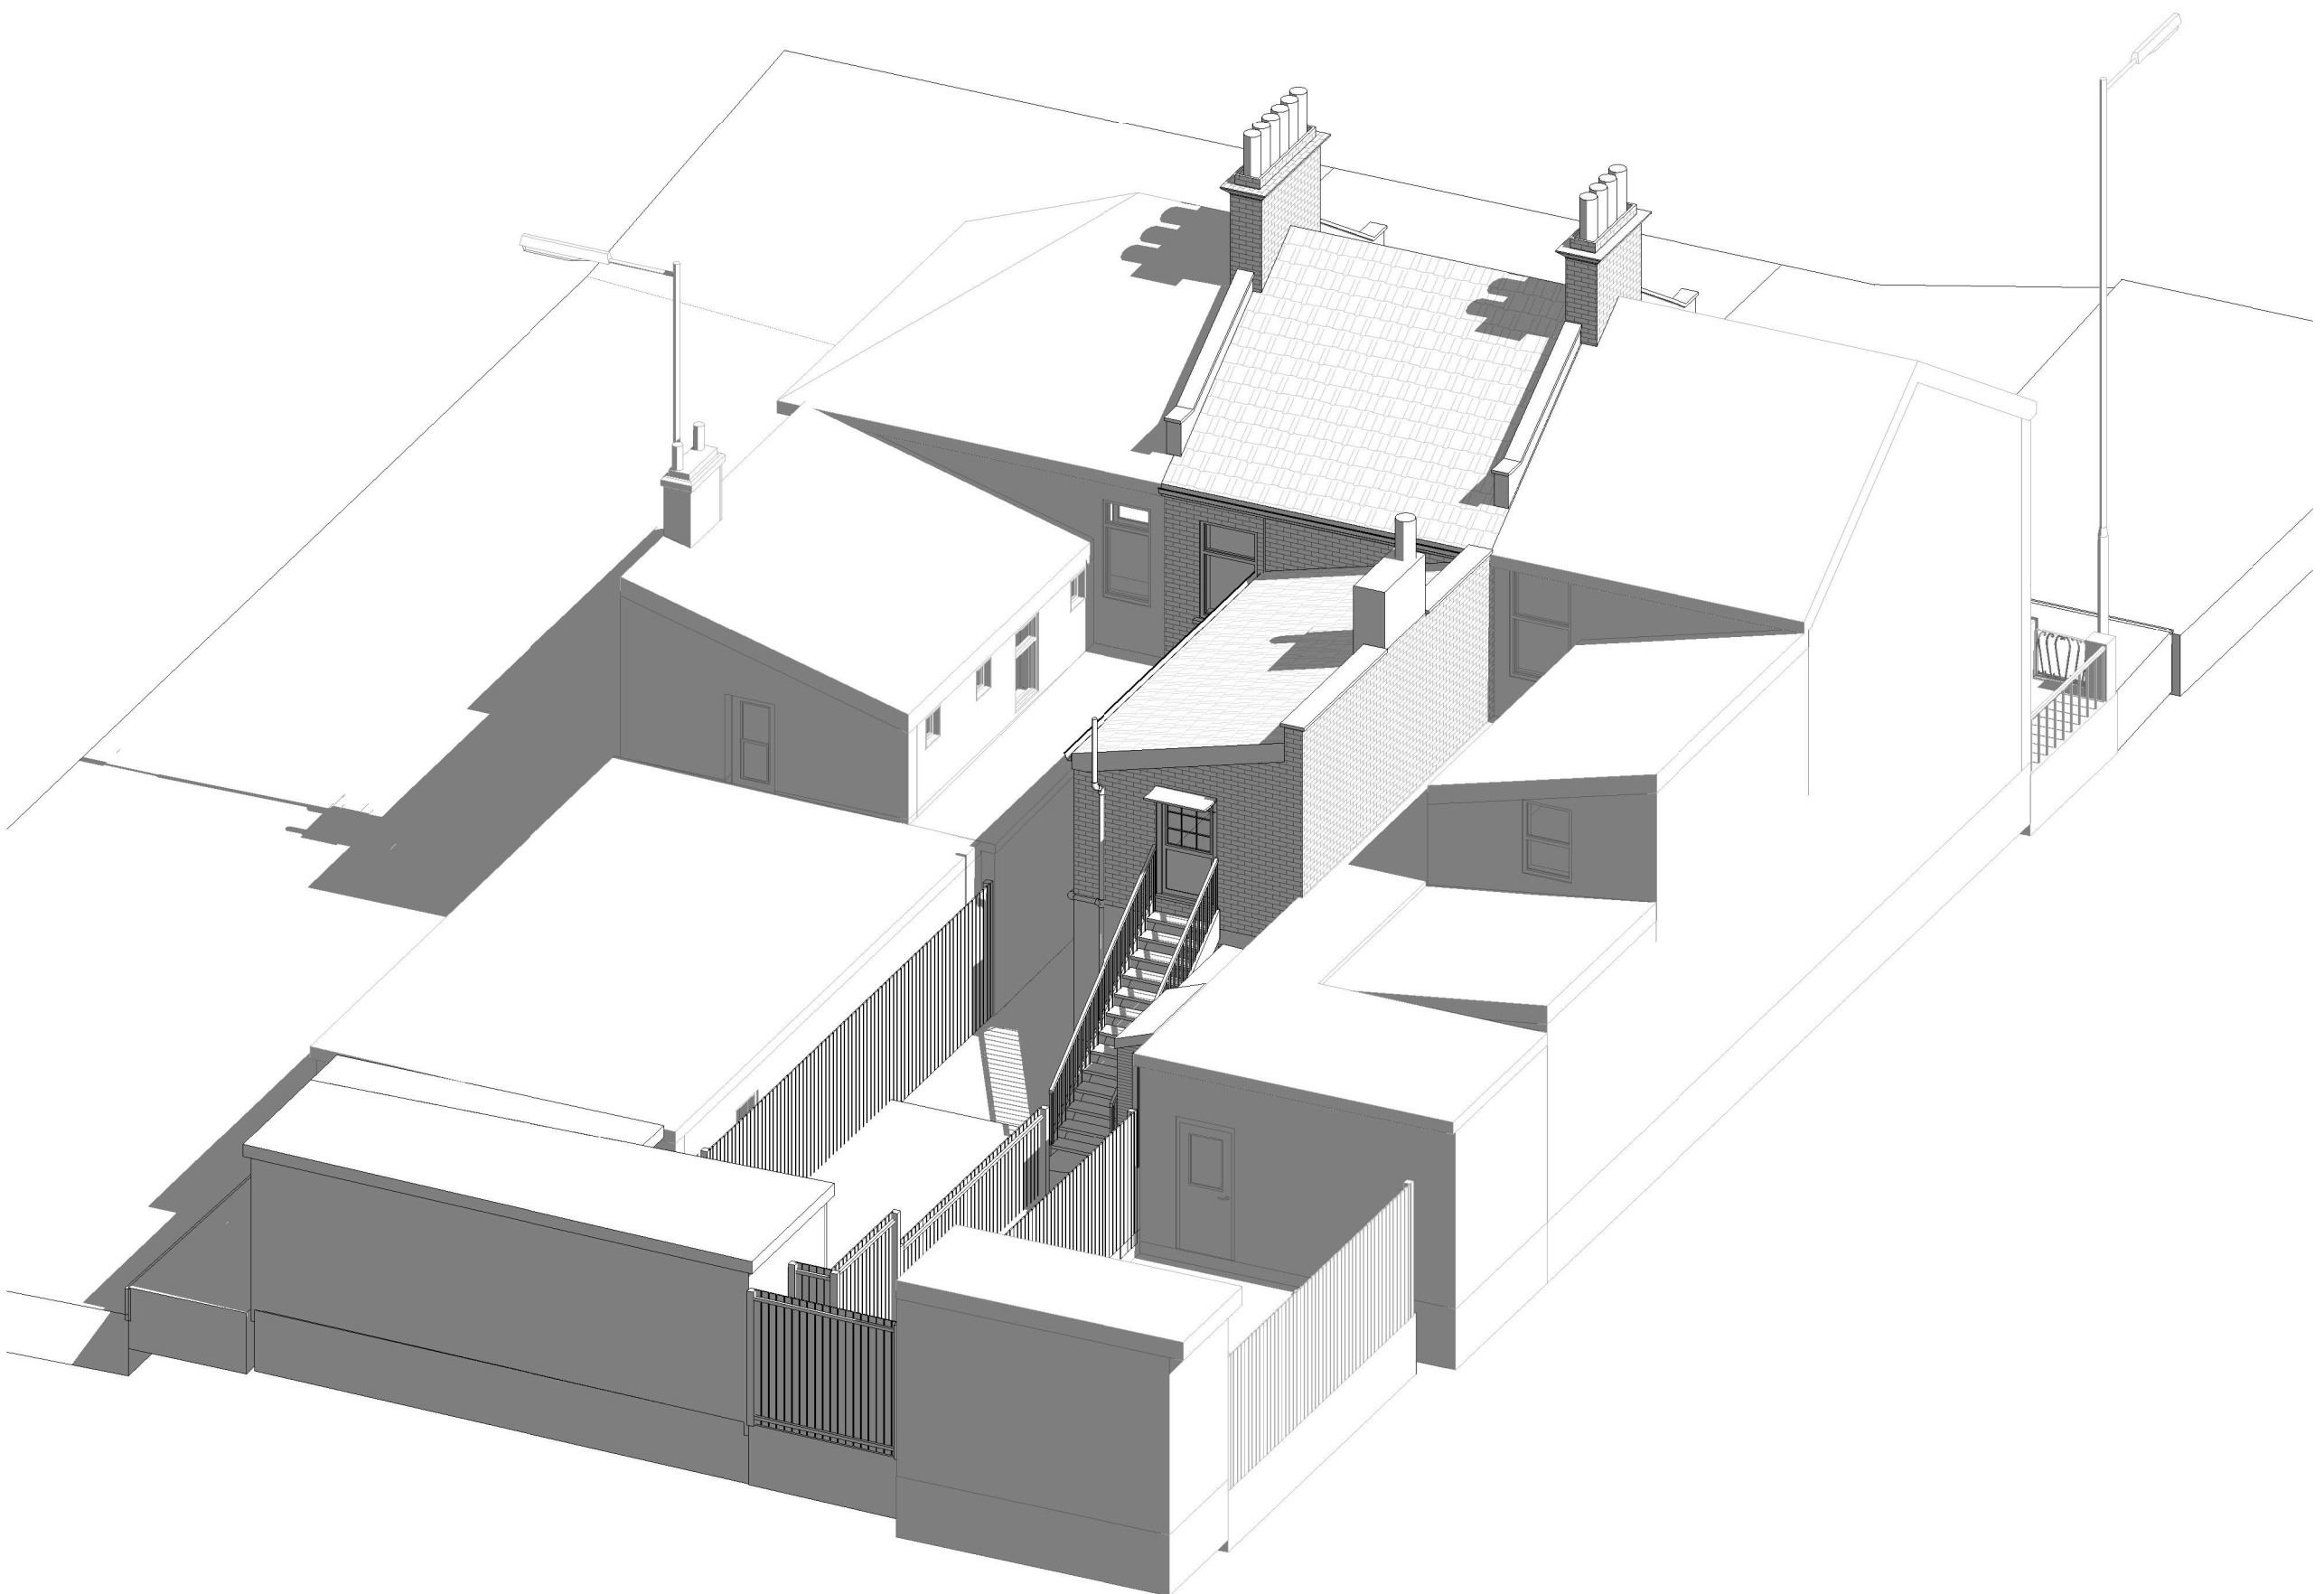

Rev No.	Date	Description
---------	------	-------------

Notes:		
Any inaccuracies or errors to be reported to the architect/surveyor immediately and prior to any work commencing. All dimensions to be verified on site. All work to comply with British Standards Code of practice. All external surfaces and materials to match existing. This drawing and all information provided within it is the copyright of UPP Consultants Ltd. and reproduction without prior consent is strictly forbidden.		


Dwg No	Drawn
148PA-A-02-002	UPP

Drawing	Checked
Existing Rear Visualization	UPP

Scale	Issue Date
@ A3	19.11.2022

Project Address
148 Park Lane, London, N17 0JN

Client	Status
Jasper Gray	For Planning

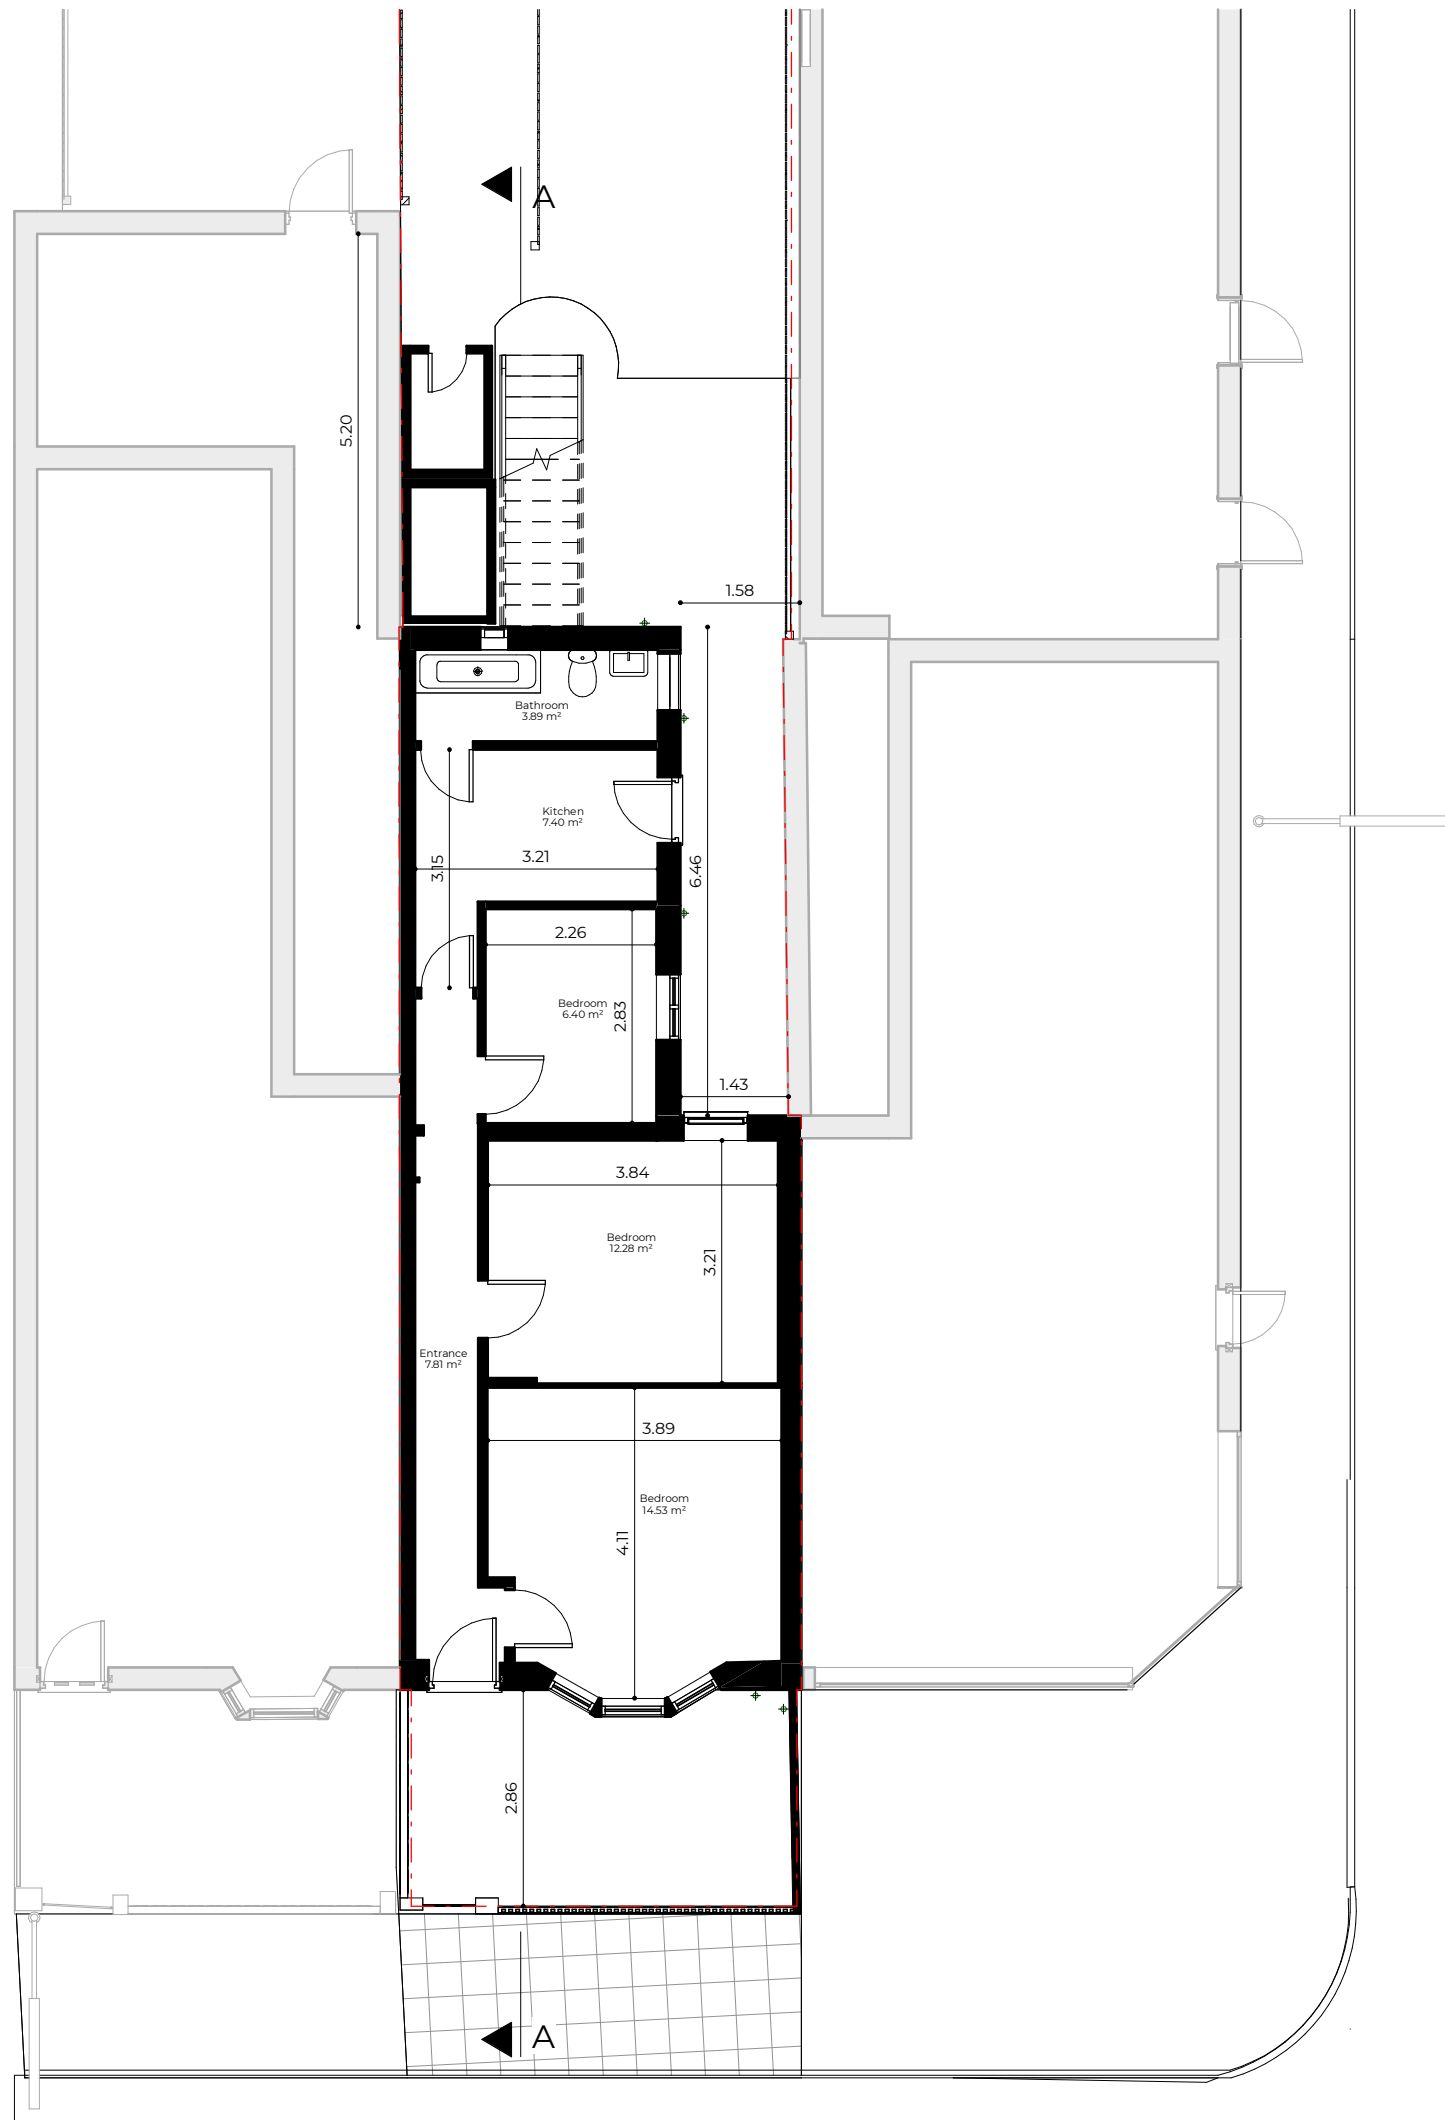

Rev No.	Date	Description
---------	------	-------------

Notes:

Any inaccuracies or errors to be reported to the architect/surveyor immediately and prior to any work commencing. All dimensions to be verified on site. All work to comply with British Standards Code of practice. All external surfaces and materials to match existing. This drawing and all information provided within it is the copyright of UPP Consultants Ltd. and reproduction without prior consent is strictly forbidden.

Dwg No	Drawn
148PA-A-03-001	UPP

Drawing	Checked
Existing Ground Floor Plan	UPP


Scale	Issue Date
1:100 @ A3	19.11.2022



Project Address

148 Park Lane, London, N17 0JN

Client	Status
Jasper Gray	For Planning

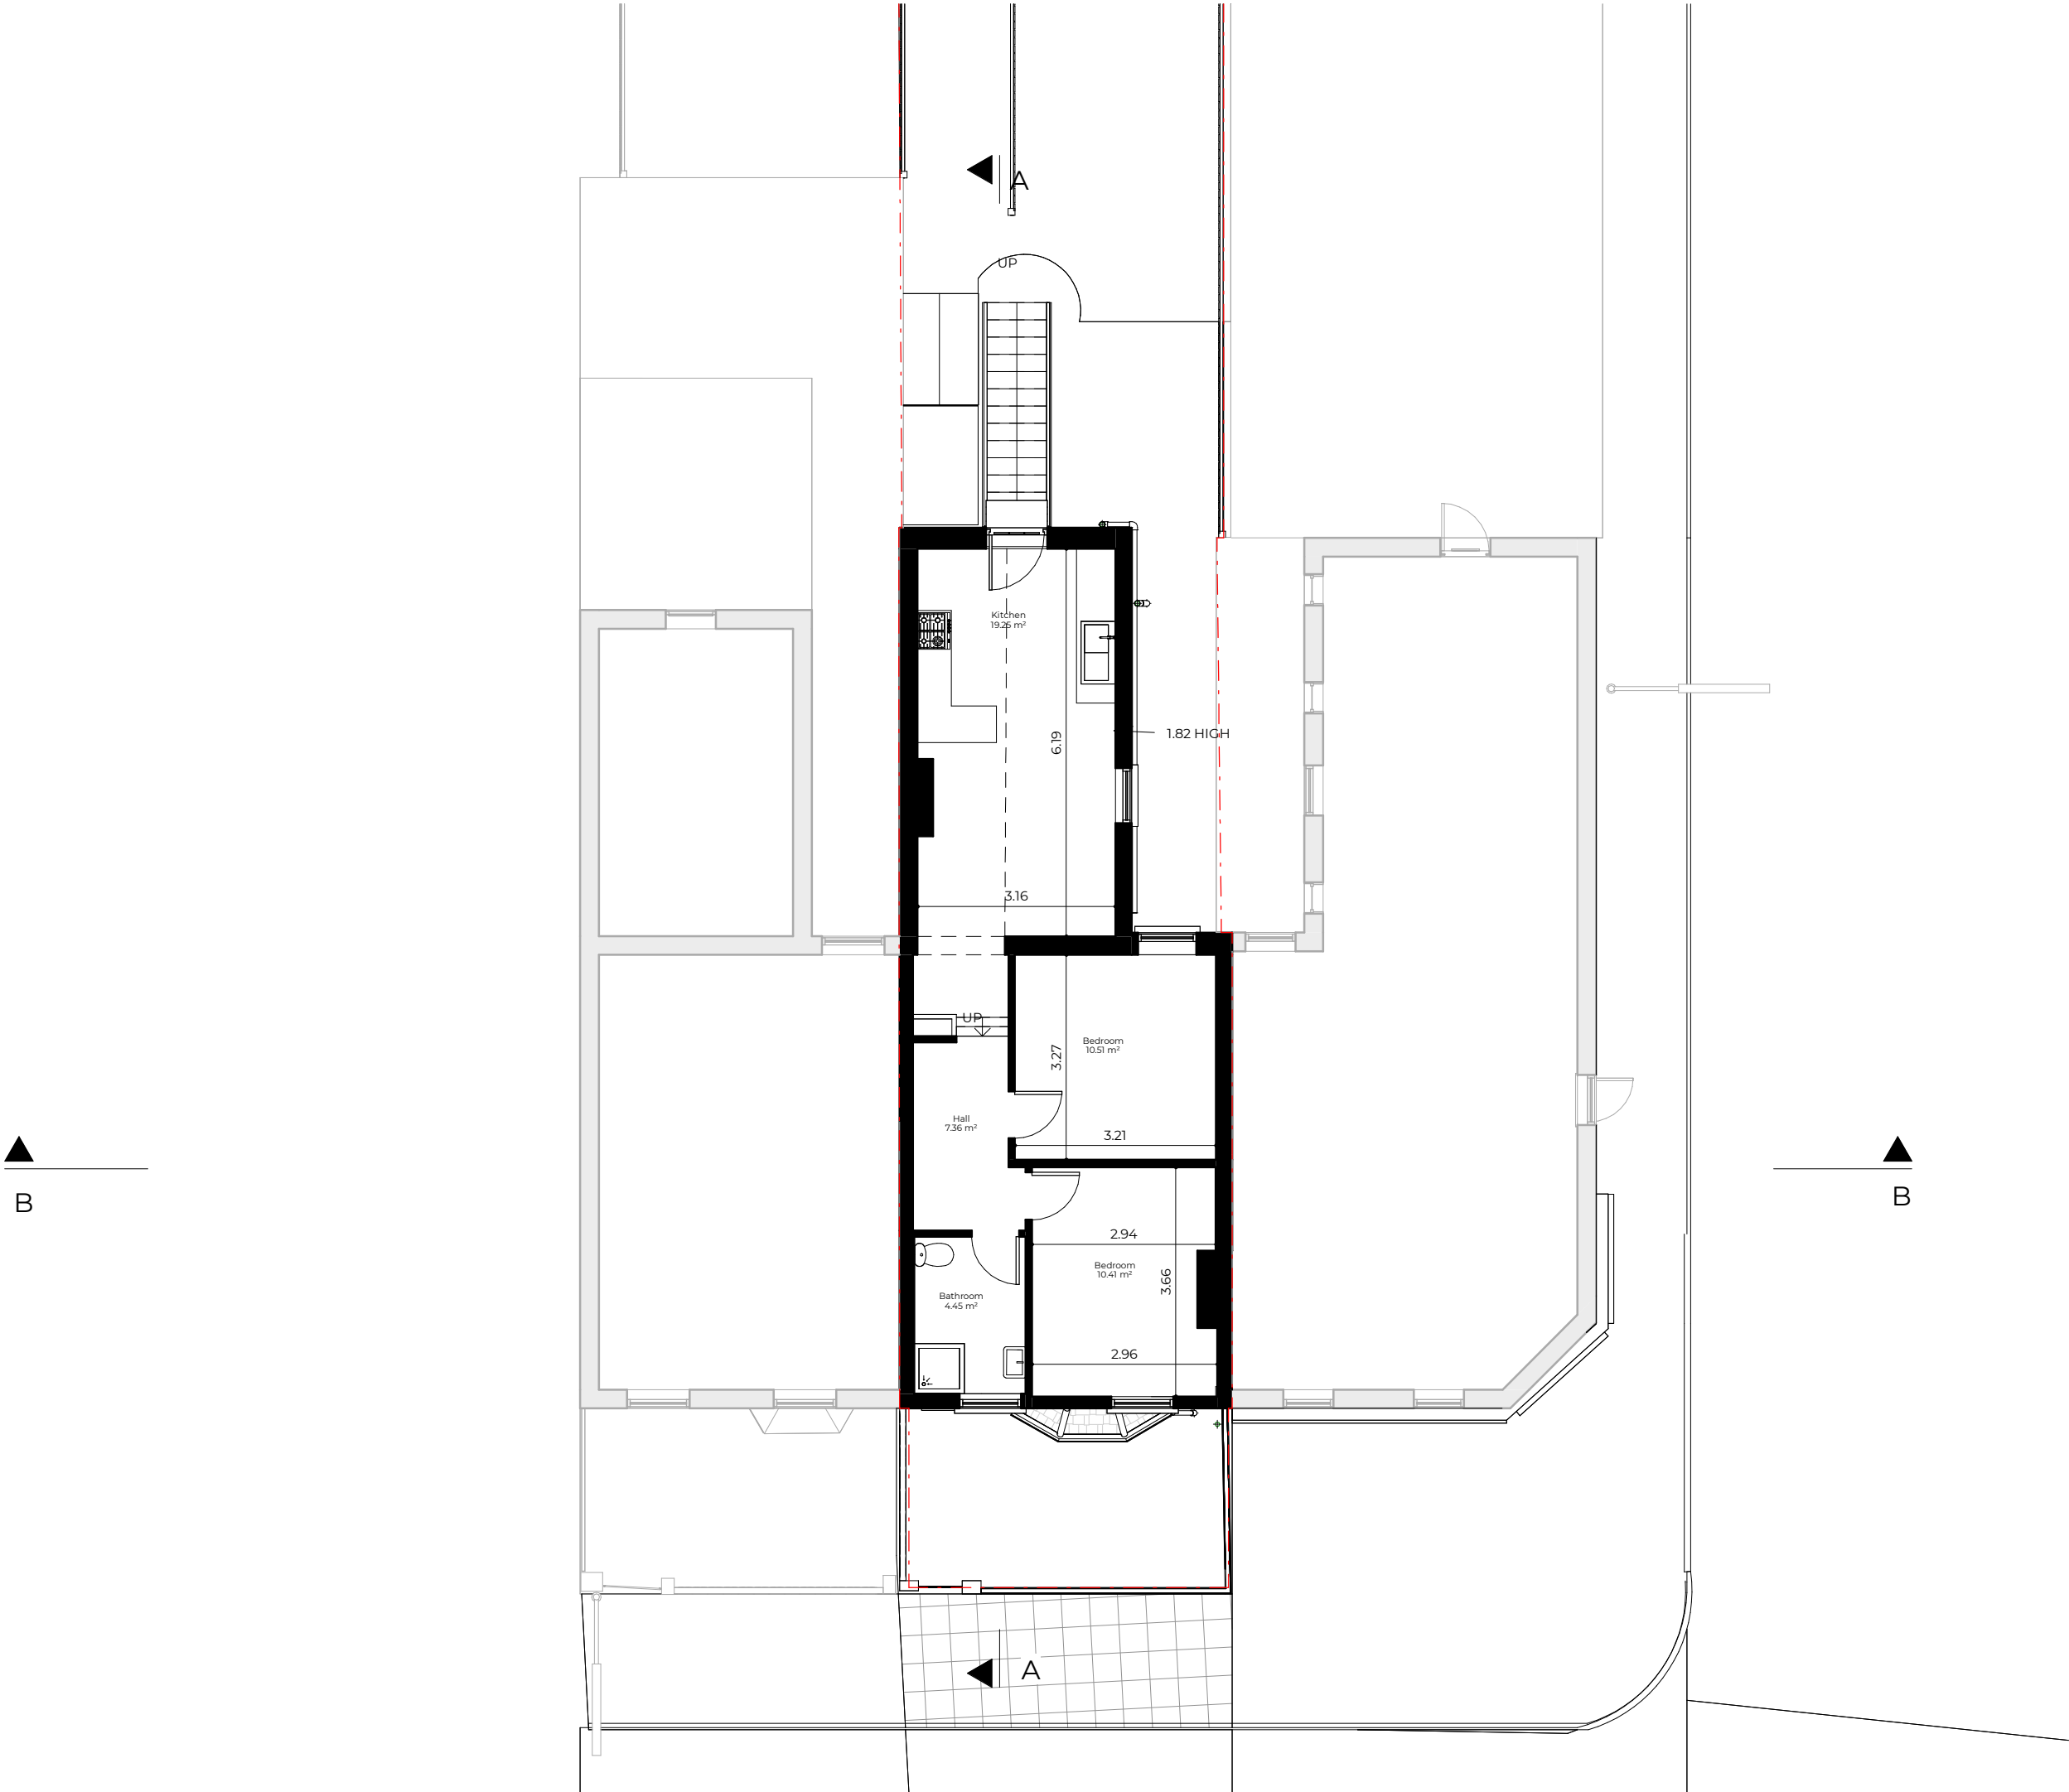

Rev No.	Date	Description
---------	------	-------------

Notes:

Any inaccuracies or errors to be reported to the architect/surveyor immediately and prior to any work commencing. All dimensions to be verified on site. All work to comply with British Standards Code of practice. All external surfaces and materials to match existing. This drawing and all information provided within it is the copyright of UPP Consultants Ltd. and reproduction without prior consent is strictly forbidden.

Dwg No	Drawn
148PA-A-03-002	UPP

Drawing	Checked
Existing First Floor Plan	UPP


Scale	Issue Date
1:100 @ A3	19.11.2022



Project Address

148 Park Lane, London, N17 0JN

Client	Status
Jasper Gray	For Planning

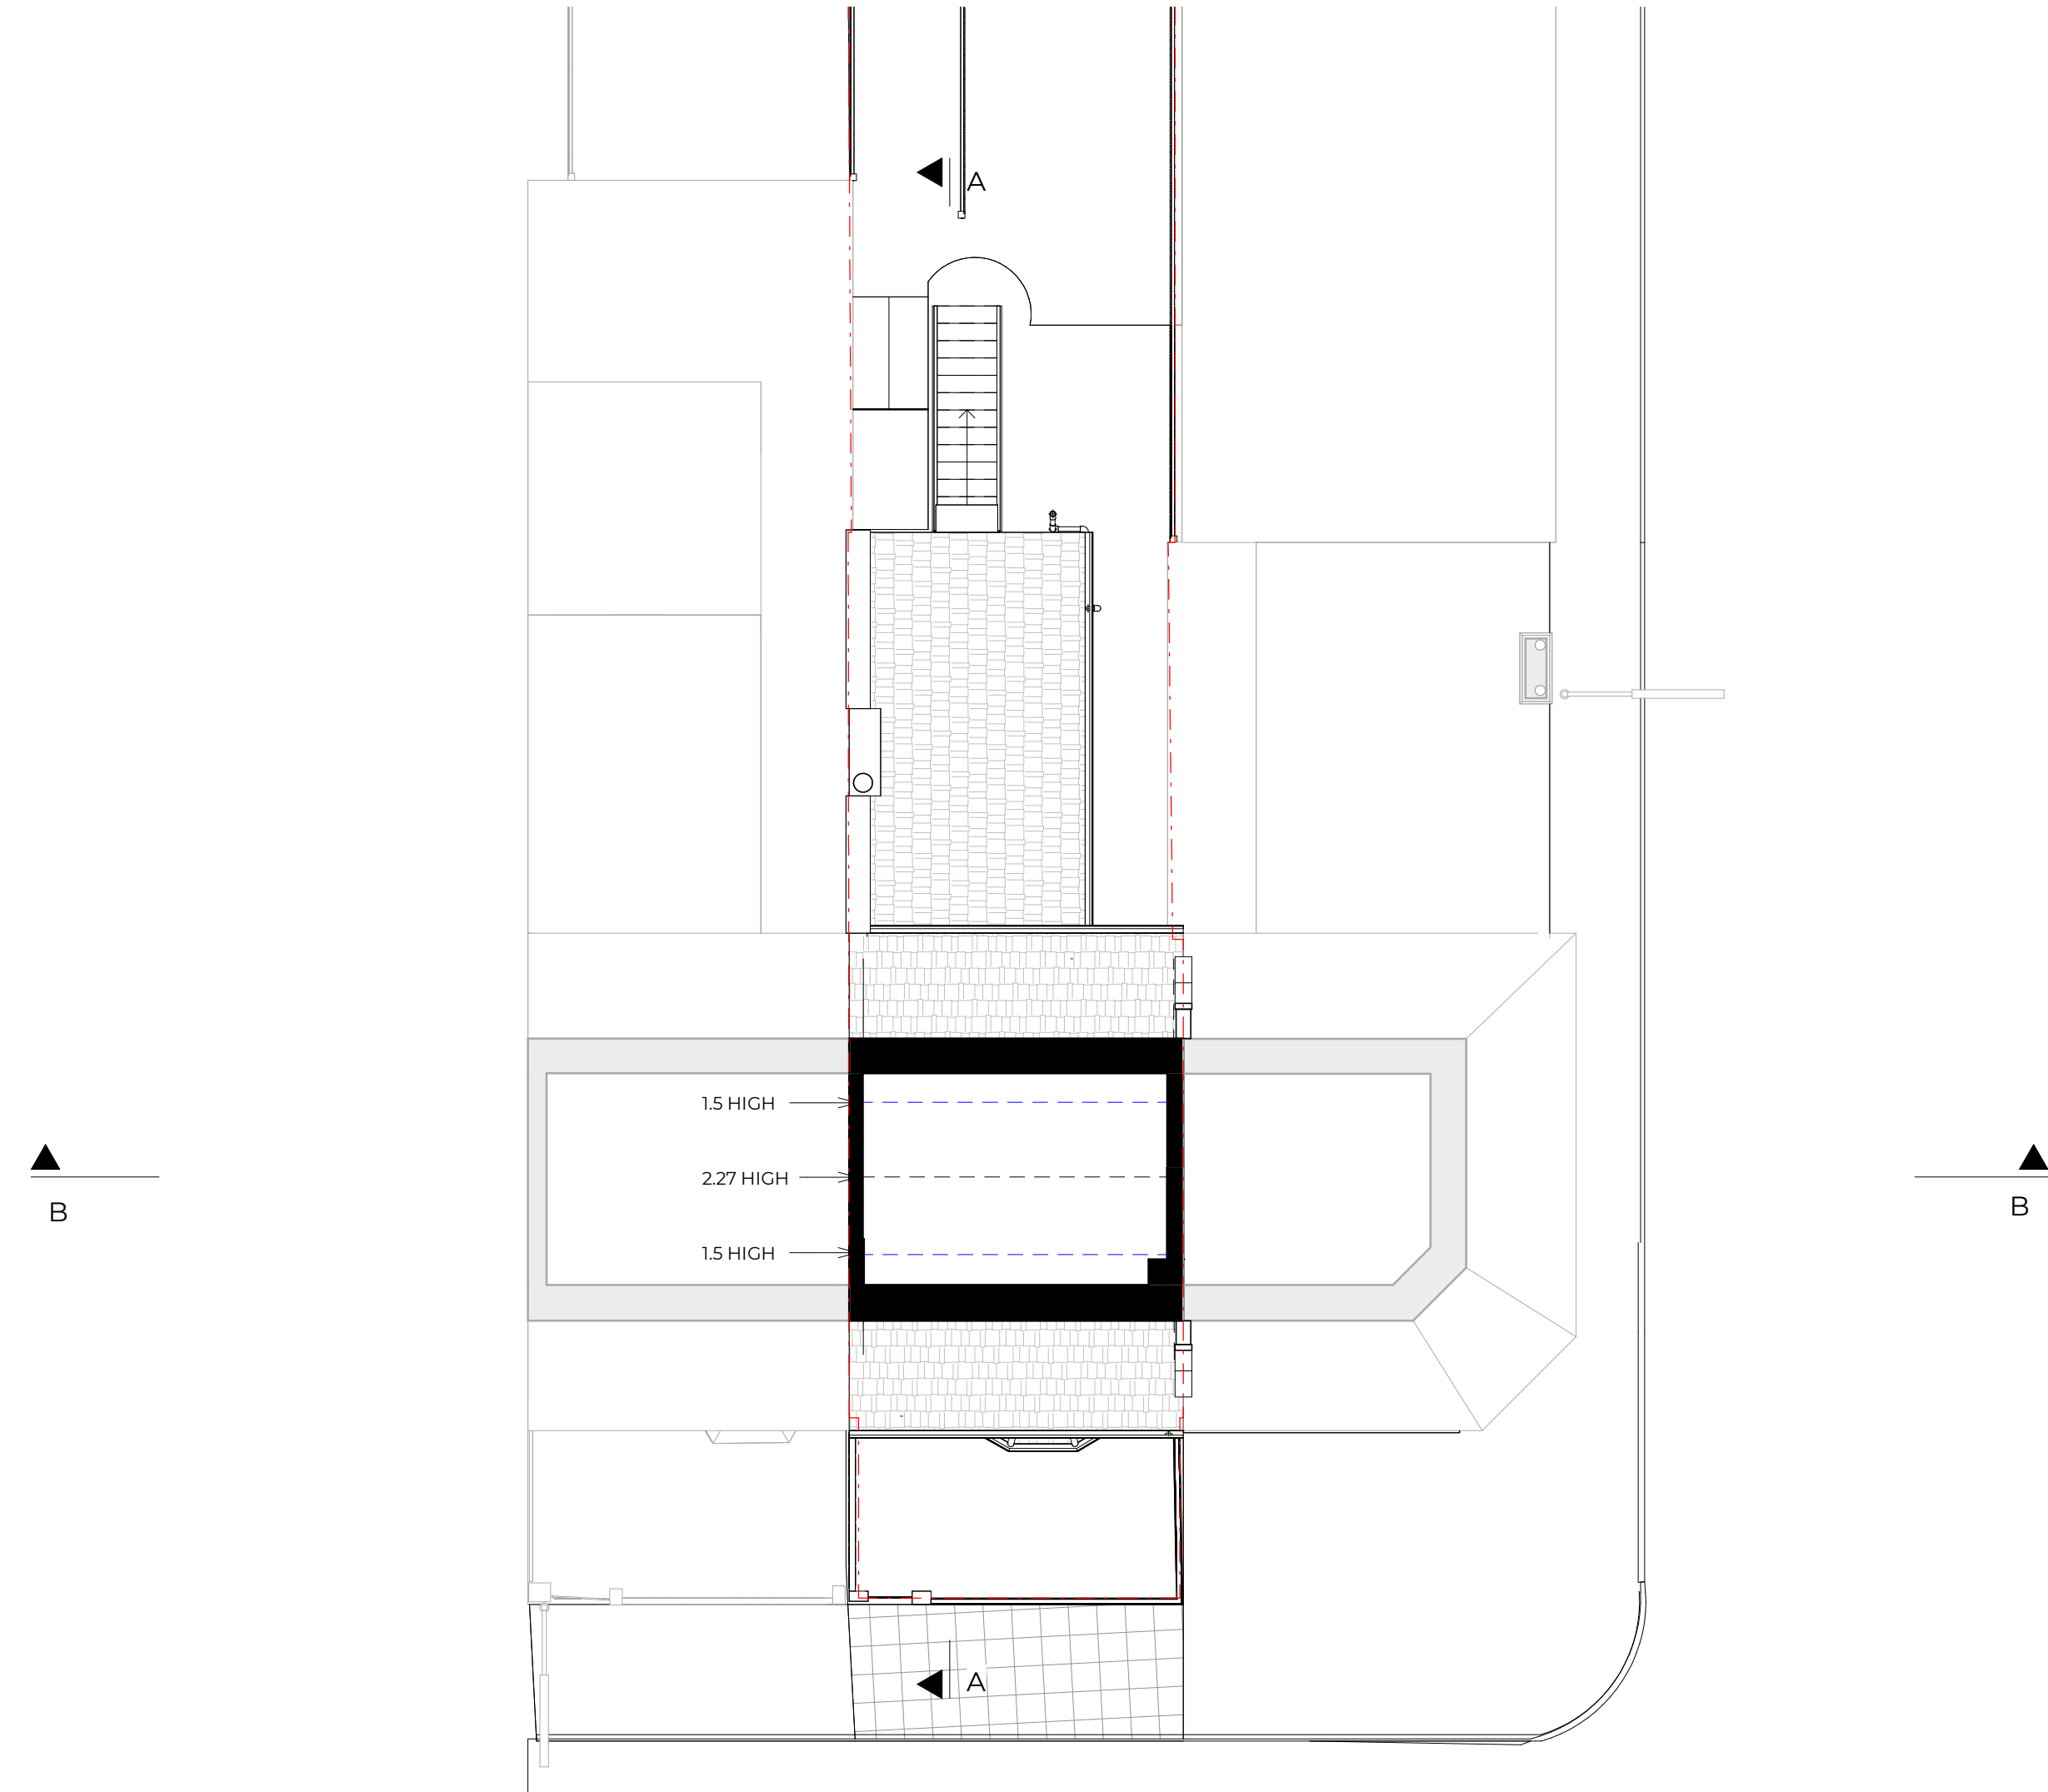

Rev No.	Date	Description
---------	------	-------------

Notes:

Any inaccuracies or errors to be reported to the architect/surveyor immediately and prior to any work commencing. All dimensions to be verified on site. All work to comply with British Standards Code of practice. All external surfaces and materials to match existing. This drawing and all information provided within it is the copyright of UPP Consultants Ltd. and reproduction without prior consent is strictly forbidden.

Dwg No	Drawn
148PA-A-03-003	UPP

Drawing	Checked
Existing Loft Floor Plan	UPP


Scale	Issue Date
1:100 @ A3	19.11.2022



Project Address

148 Park Lane, London, N17 0JN

Client	Status
Jasper Gray	For Planning

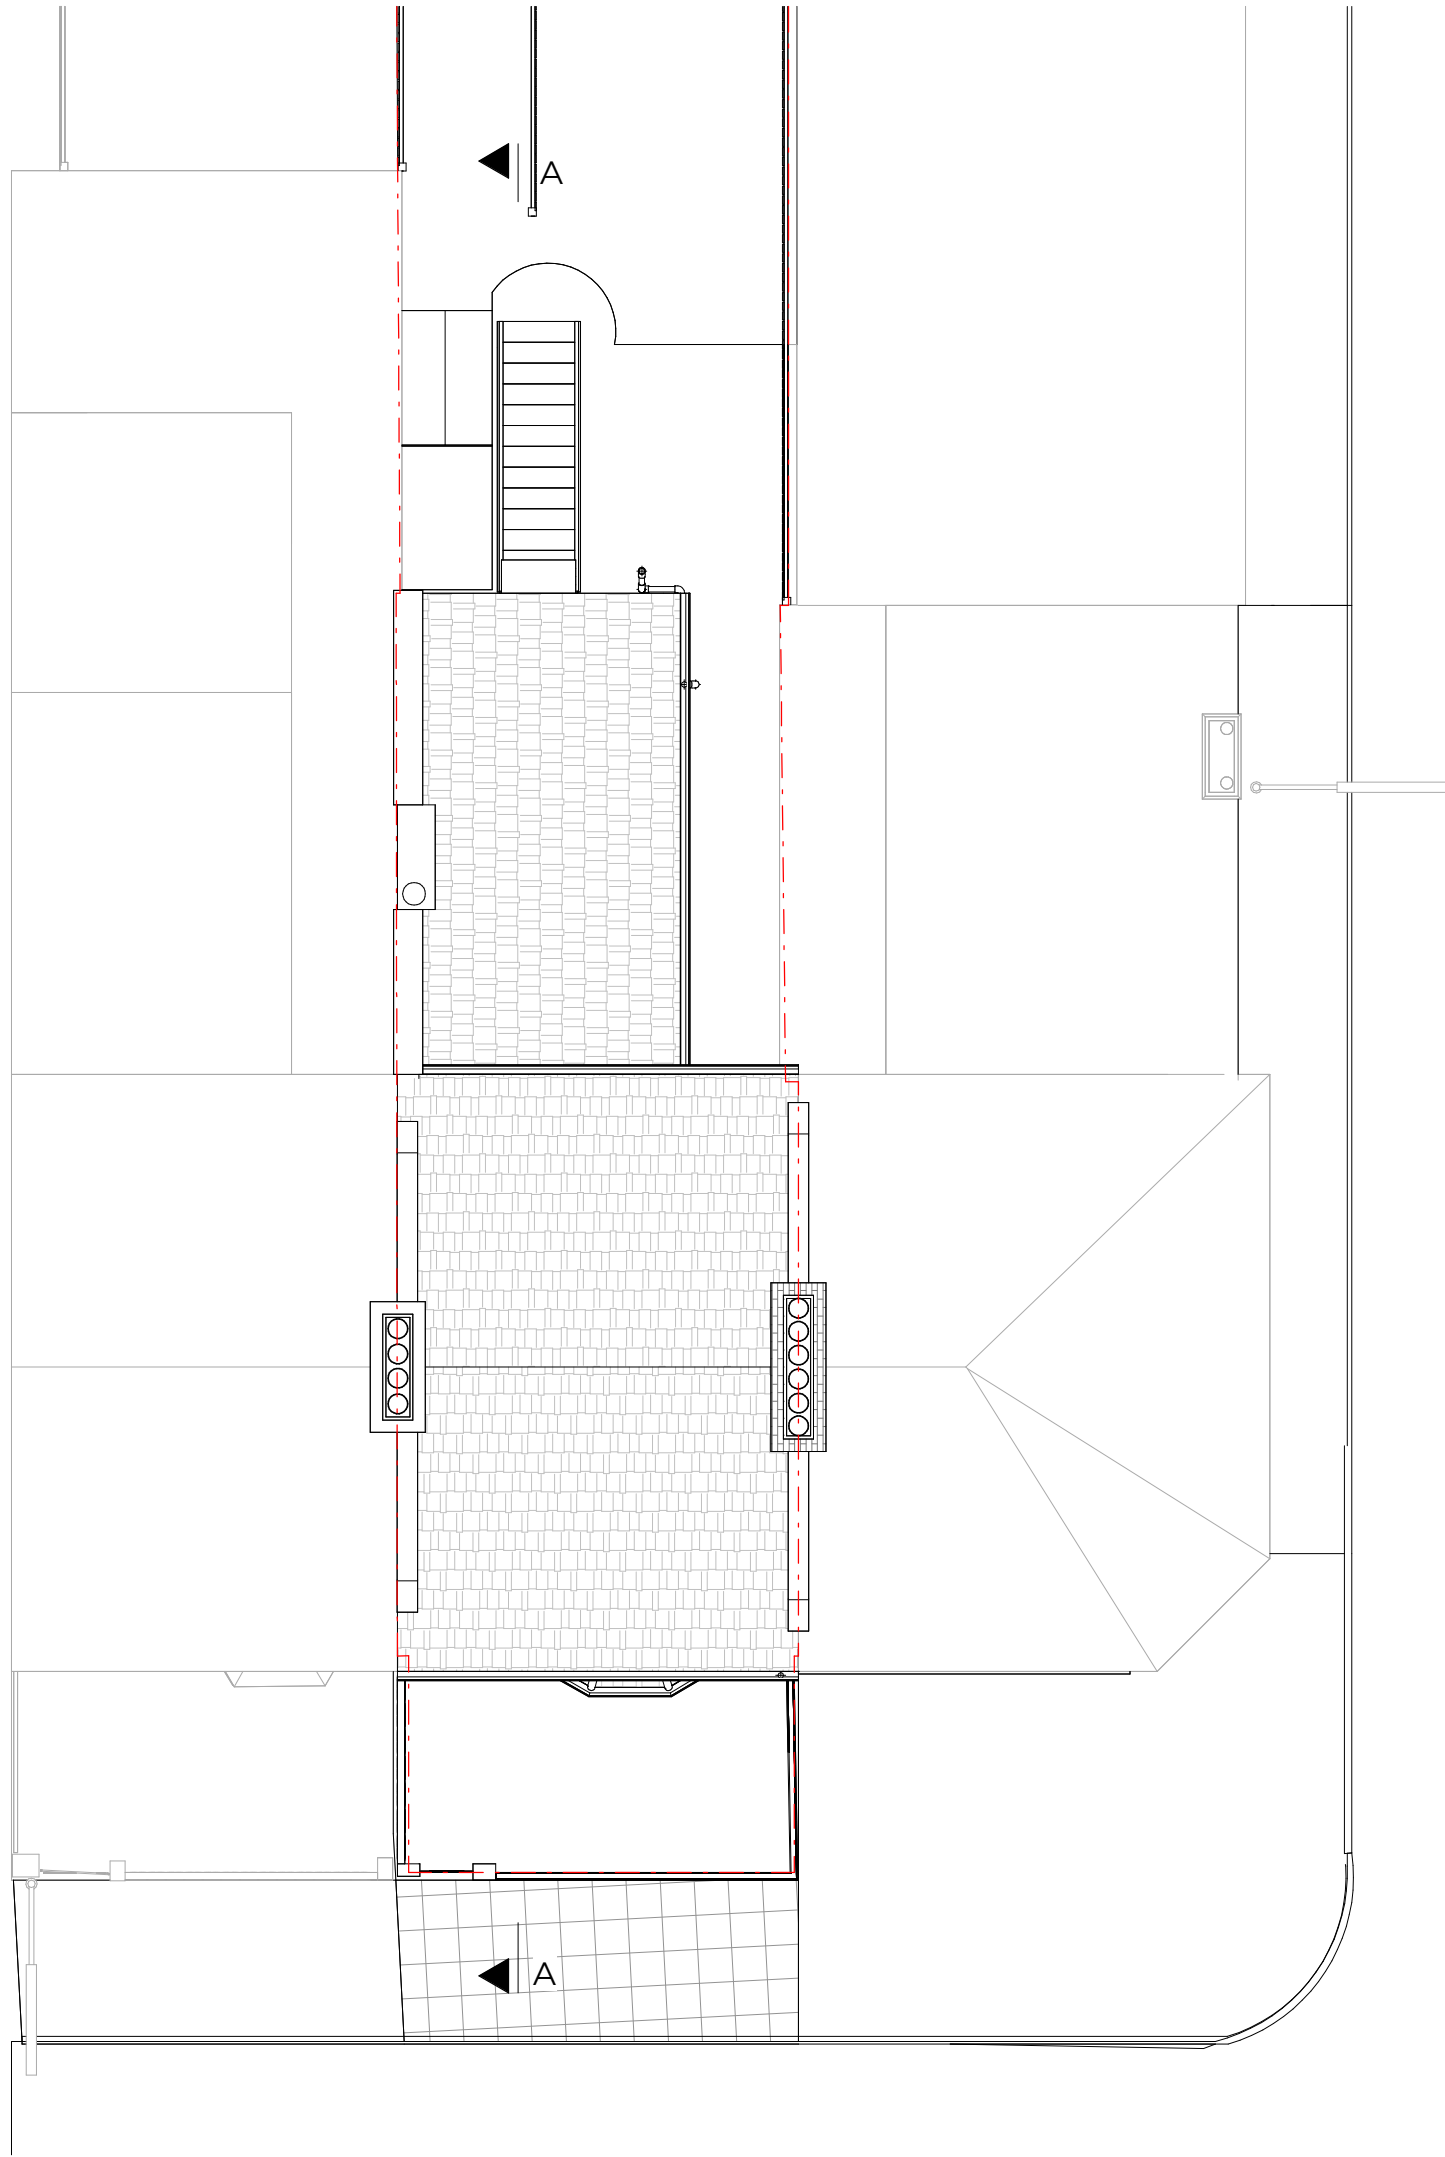

▲
B

▲
B

Rev No.	Date	Description
---------	------	-------------

Notes:
Any inaccuracies or errors to be reported to the architect/surveyor immediately and prior to any work commencing. All dimensions to be verified on site. All work to comply with British Standards Code of practice. All external surfaces and materials to match existing. This drawing and all information provided within it is the copyright of UPP Consultants Ltd. and reproduction without prior consent is strictly forbidden.

Dwg No	Drawn
148PA-A-03-004	UPP

Drawing	Checked
Existing Roof Plan	UPP

Scale	Issue Date
1:100 @ A3	19.11.2022



Project Address
148 Park Lane, London, N17 0JN

Client	Status
Jasper Gray	For Planning



Rev No.	Date	Description
---------	------	-------------

Notes:

Any inaccuracies or errors to be reported to the architect/surveyor immediately and prior to any work commencing. All dimensions to be verified on site. All work to comply with British Standards Code of practice. All external surfaces and materials to match existing. This drawing and all information provided within it is the copyright of UPP Consultants Ltd. and reproduction without prior consent is strictly forbidden.

Dwg No	Drawn
148PA-A-05-001	UPP

Drawing	Checked
Existing Section A-A'	UPP

Scale	Issue Date
1:100 @ A3	19.11.2022

0 5m

Project Address

148 Park Lane, London, N17 0JN

Client	Status
Jasper Gray	For Planning

www.upp-planning.co.uk
info@upp-planning.co.uk
0208 202 9996
Atrium, Stables Market,
Chalk Farm Road, London,
NW1 8AH

upp



www.upp-planning.co.uk
info@upp-planning.co.uk
0208 202 9996
Atrium, Stables Market,
Chalk Farm Road, London,
NW1 8AH



8.344 ▼ 03 - ROOF

5.720 ▼ 02 - LOFT

2.910 ▼ 01 - FIRST FLOOR

0.000 ▼ 00 - GROUND FLOOR

Rev No.	Date	Description
---------	------	-------------

Notes:

Any inaccuracies or errors to be reported to the architect/surveyor immediately and prior to any work commencing. All dimensions to be verified on site. All work to comply with British Standards Code of practice. All external surfaces and materials to match existing. This drawing and all information provided within it is the copyright of UPP Consultants Ltd. and reproduction without prior consent is strictly forbidden.

Dwg No	Drawn
148PA-A-06-001	UPP

Drawing	Checked
Existing North Elevation	UPP

Scale	Issue Date
1:100 @ A3	19.11.2022

0 5m


Project Address

148 Park Lane, London, N17 0JN

Client	Status
Jasper Gray	For Planning

www.upp-planning.co.uk
info@upp-planning.co.uk
0208 202 9996
Atrium, Stables Market,
Chalk Farm Road, London,
NW1 8AH

upp

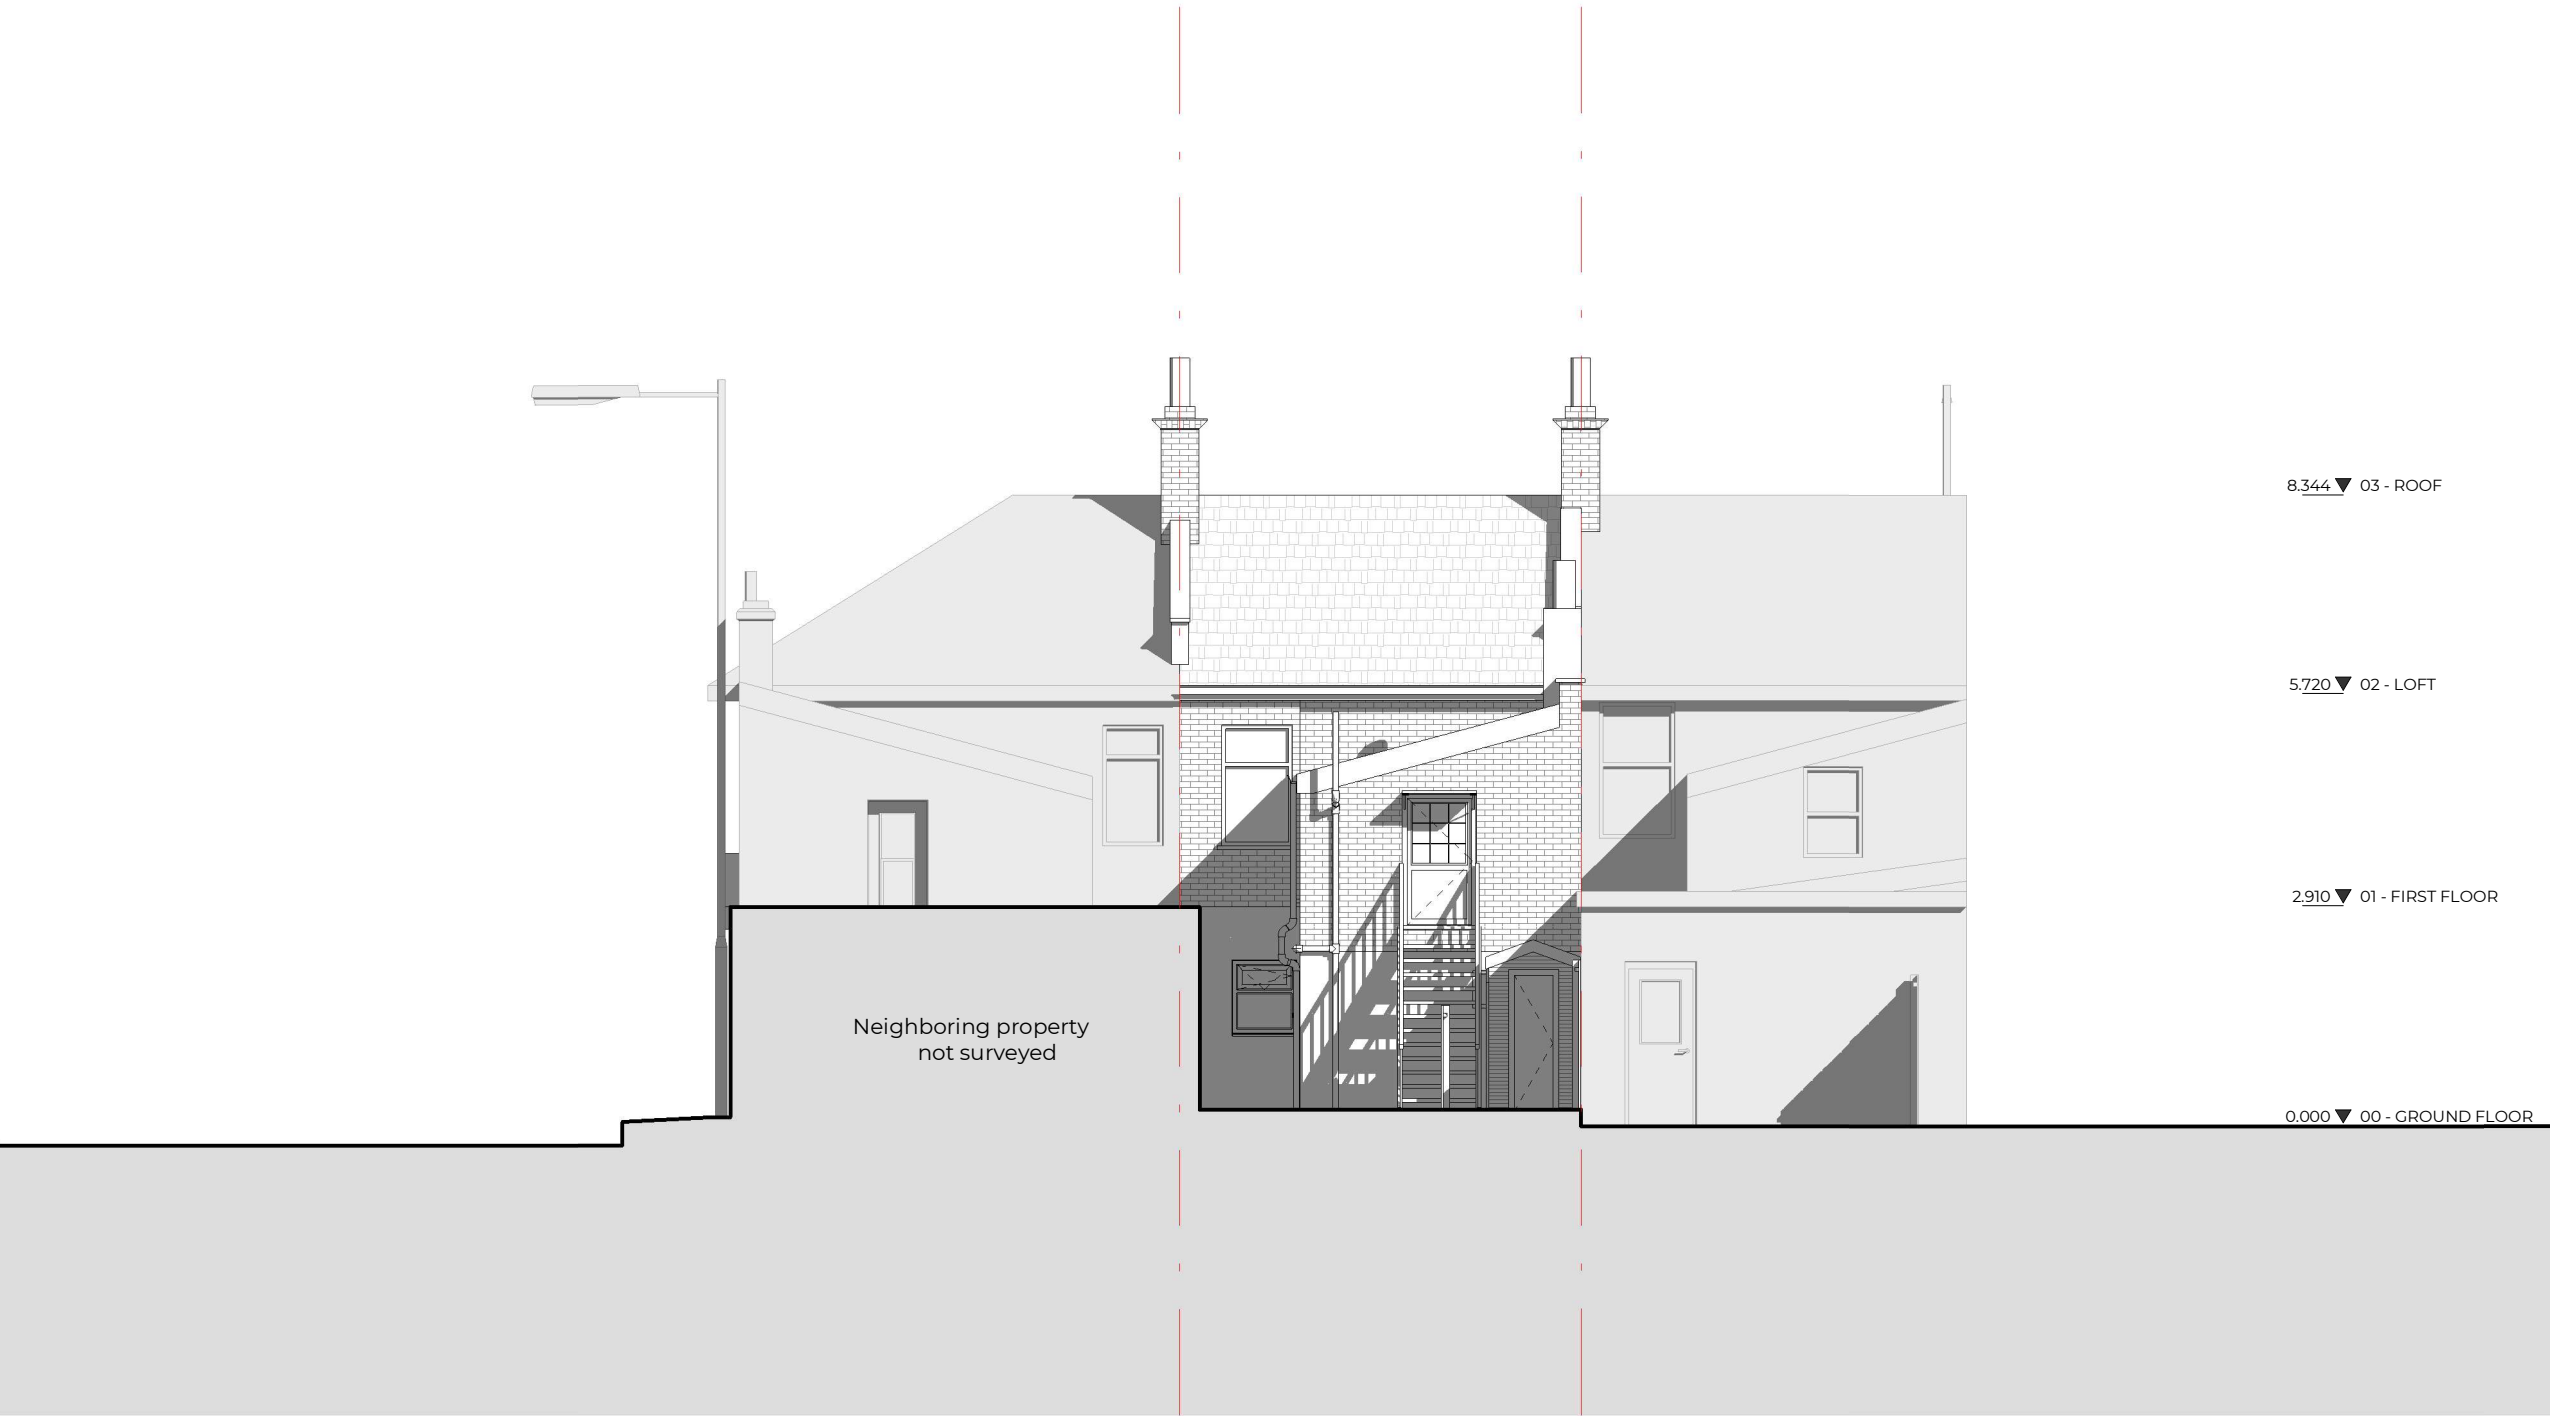

8.344 ▼ 03 - ROOF

5.720 ▼ 02 - LOFT

2.910 ▼ 01 - FIRST FLOOR

0.000 ▼ 00 - GROUND FLOOR

Rev No.	Date	Description
---------	------	-------------

Notes:

Any inaccuracies or errors to be reported to the architect/surveyor immediately and prior to any work commencing. All dimensions to be verified on site. All work to comply with British Standards Code of practice. All external surfaces and materials to match existing. This drawing and all information provided within it is the copyright of UPP Consultants Ltd. and reproduction without prior consent is strictly forbidden.

Dwg No	Drawn
148PA-A-06-002	UPP

Drawing	Checked
Existing South Elevation	UPP

Scale	Issue Date
1:100 @ A3	19.11.2022




Project Address

148 Park Lane, London, N17 0JN


Client	Status
Jasper Gray	For Planning

www.upp-planning.co.uk
info@upp-planning.co.uk
0208 202 9996
Atrium, Stables Market,
Chalk Farm Road, London,
NW1 8AH

upp

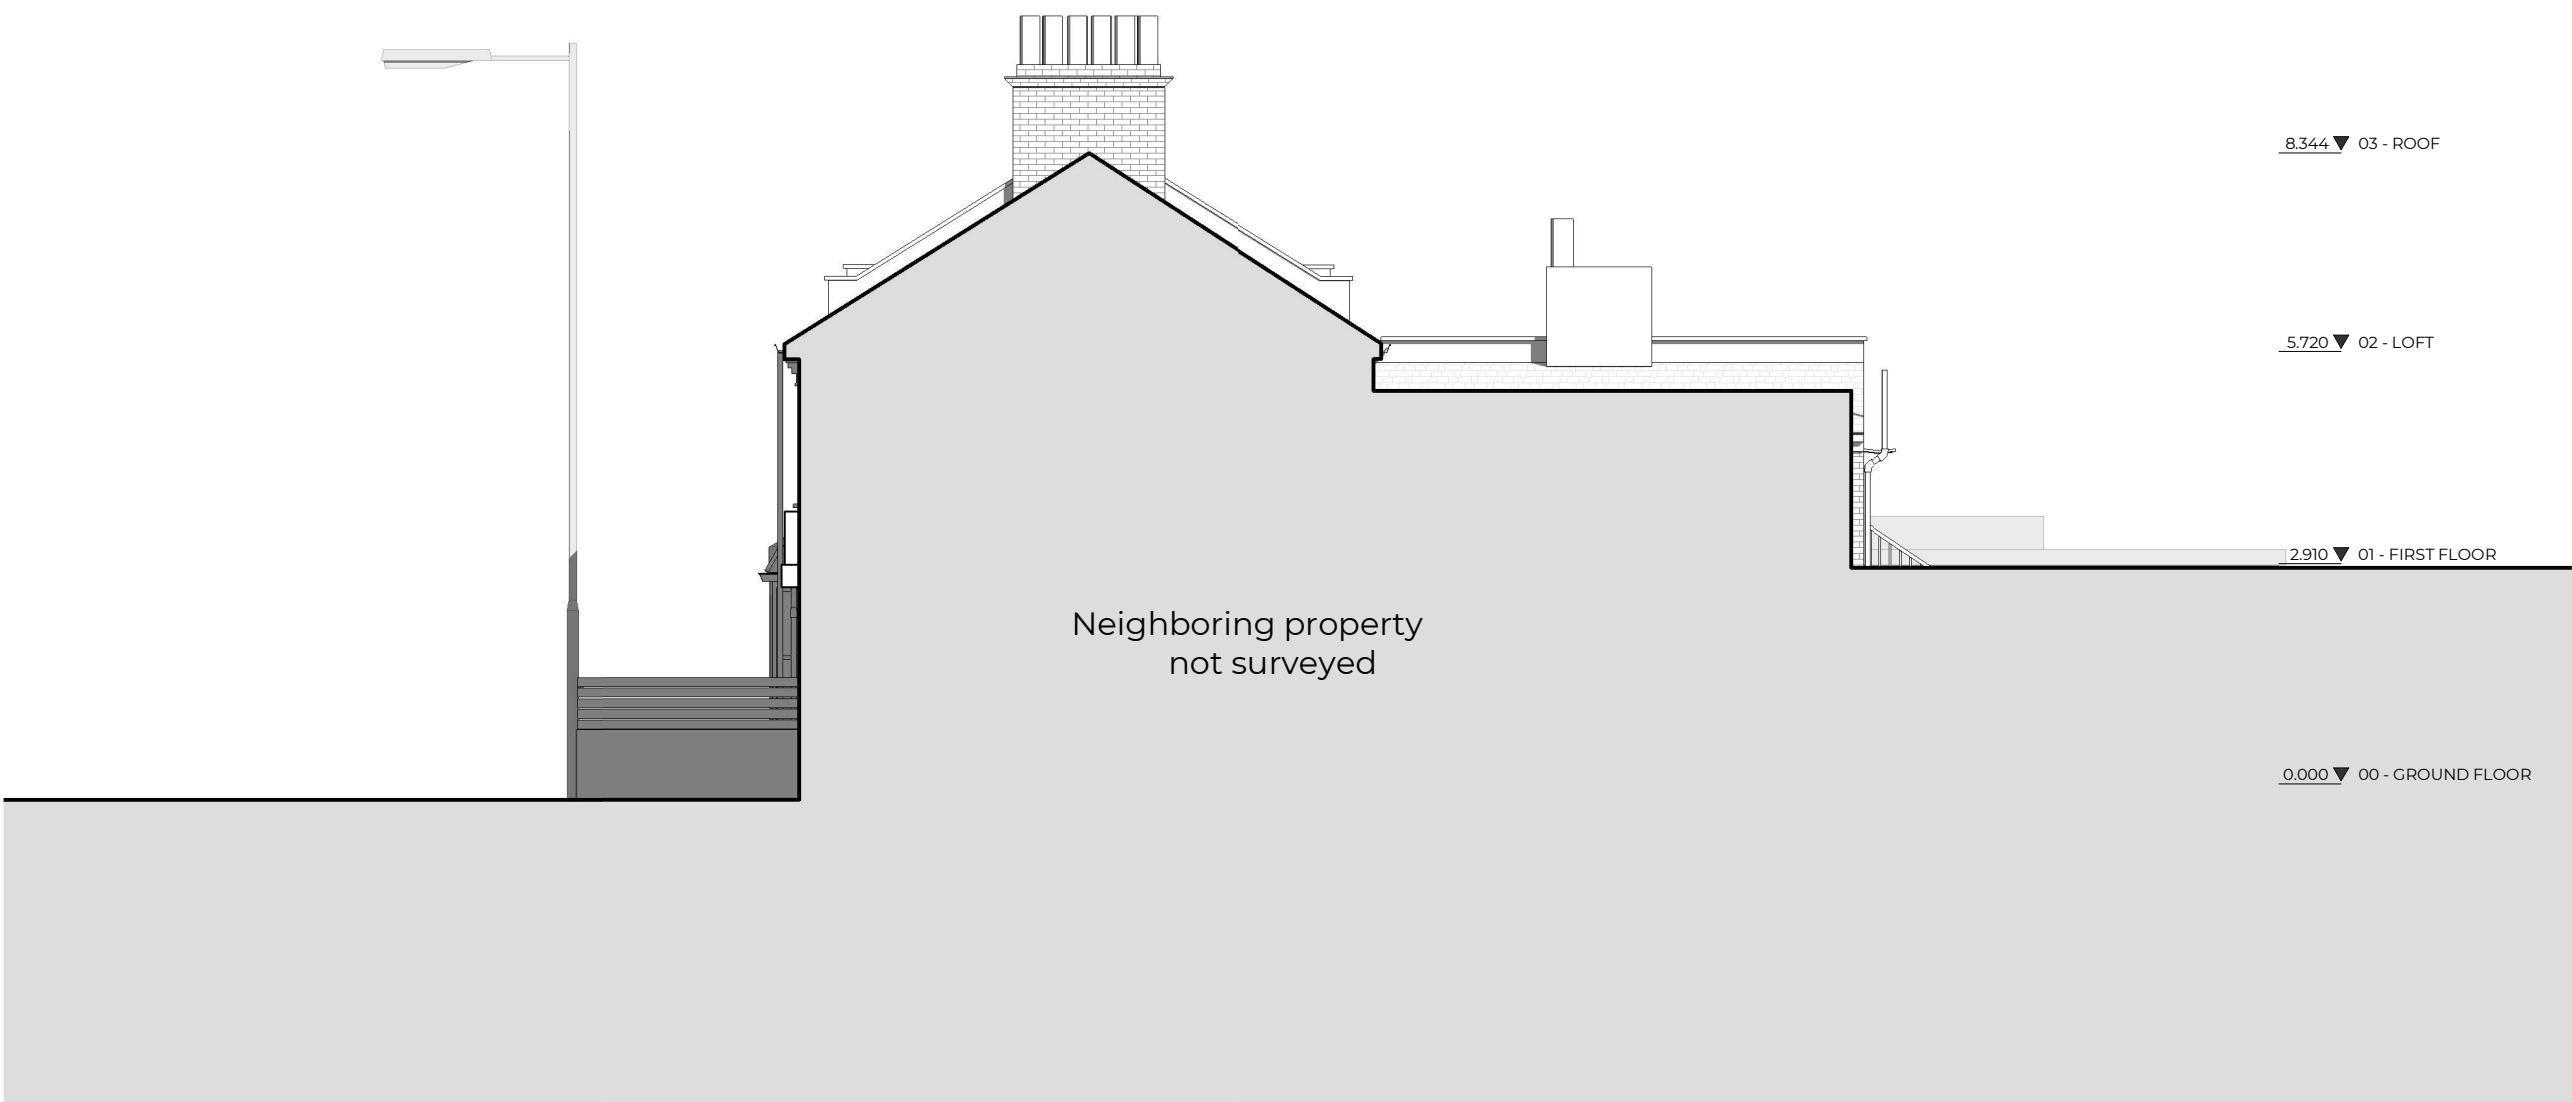

Rev No.	Date	Description
Notes:		
Any inaccuracies or errors to be reported to the architect/surveyor immediately and prior to any work commencing. All dimensions to be verified on site. All work to comply with British Standards Code of practice. All external surfaces and materials to match existing. This drawing and all information provided within it is the copyright of UPP Consultants Ltd. and reproduction without prior consent is strictly forbidden.		
Dwg No	Drawn	
148PA-A-06-003	UPP	
Drawing	Checked	
Existing West Elevation	UPP	
Scale	Issue Date	
1:100 @ A3	19.11.2022	
0_____5m		
Project Address		
148 Park Lane, London, N17 0JN		
Client	Status	
Jasper Gray	For Planning	

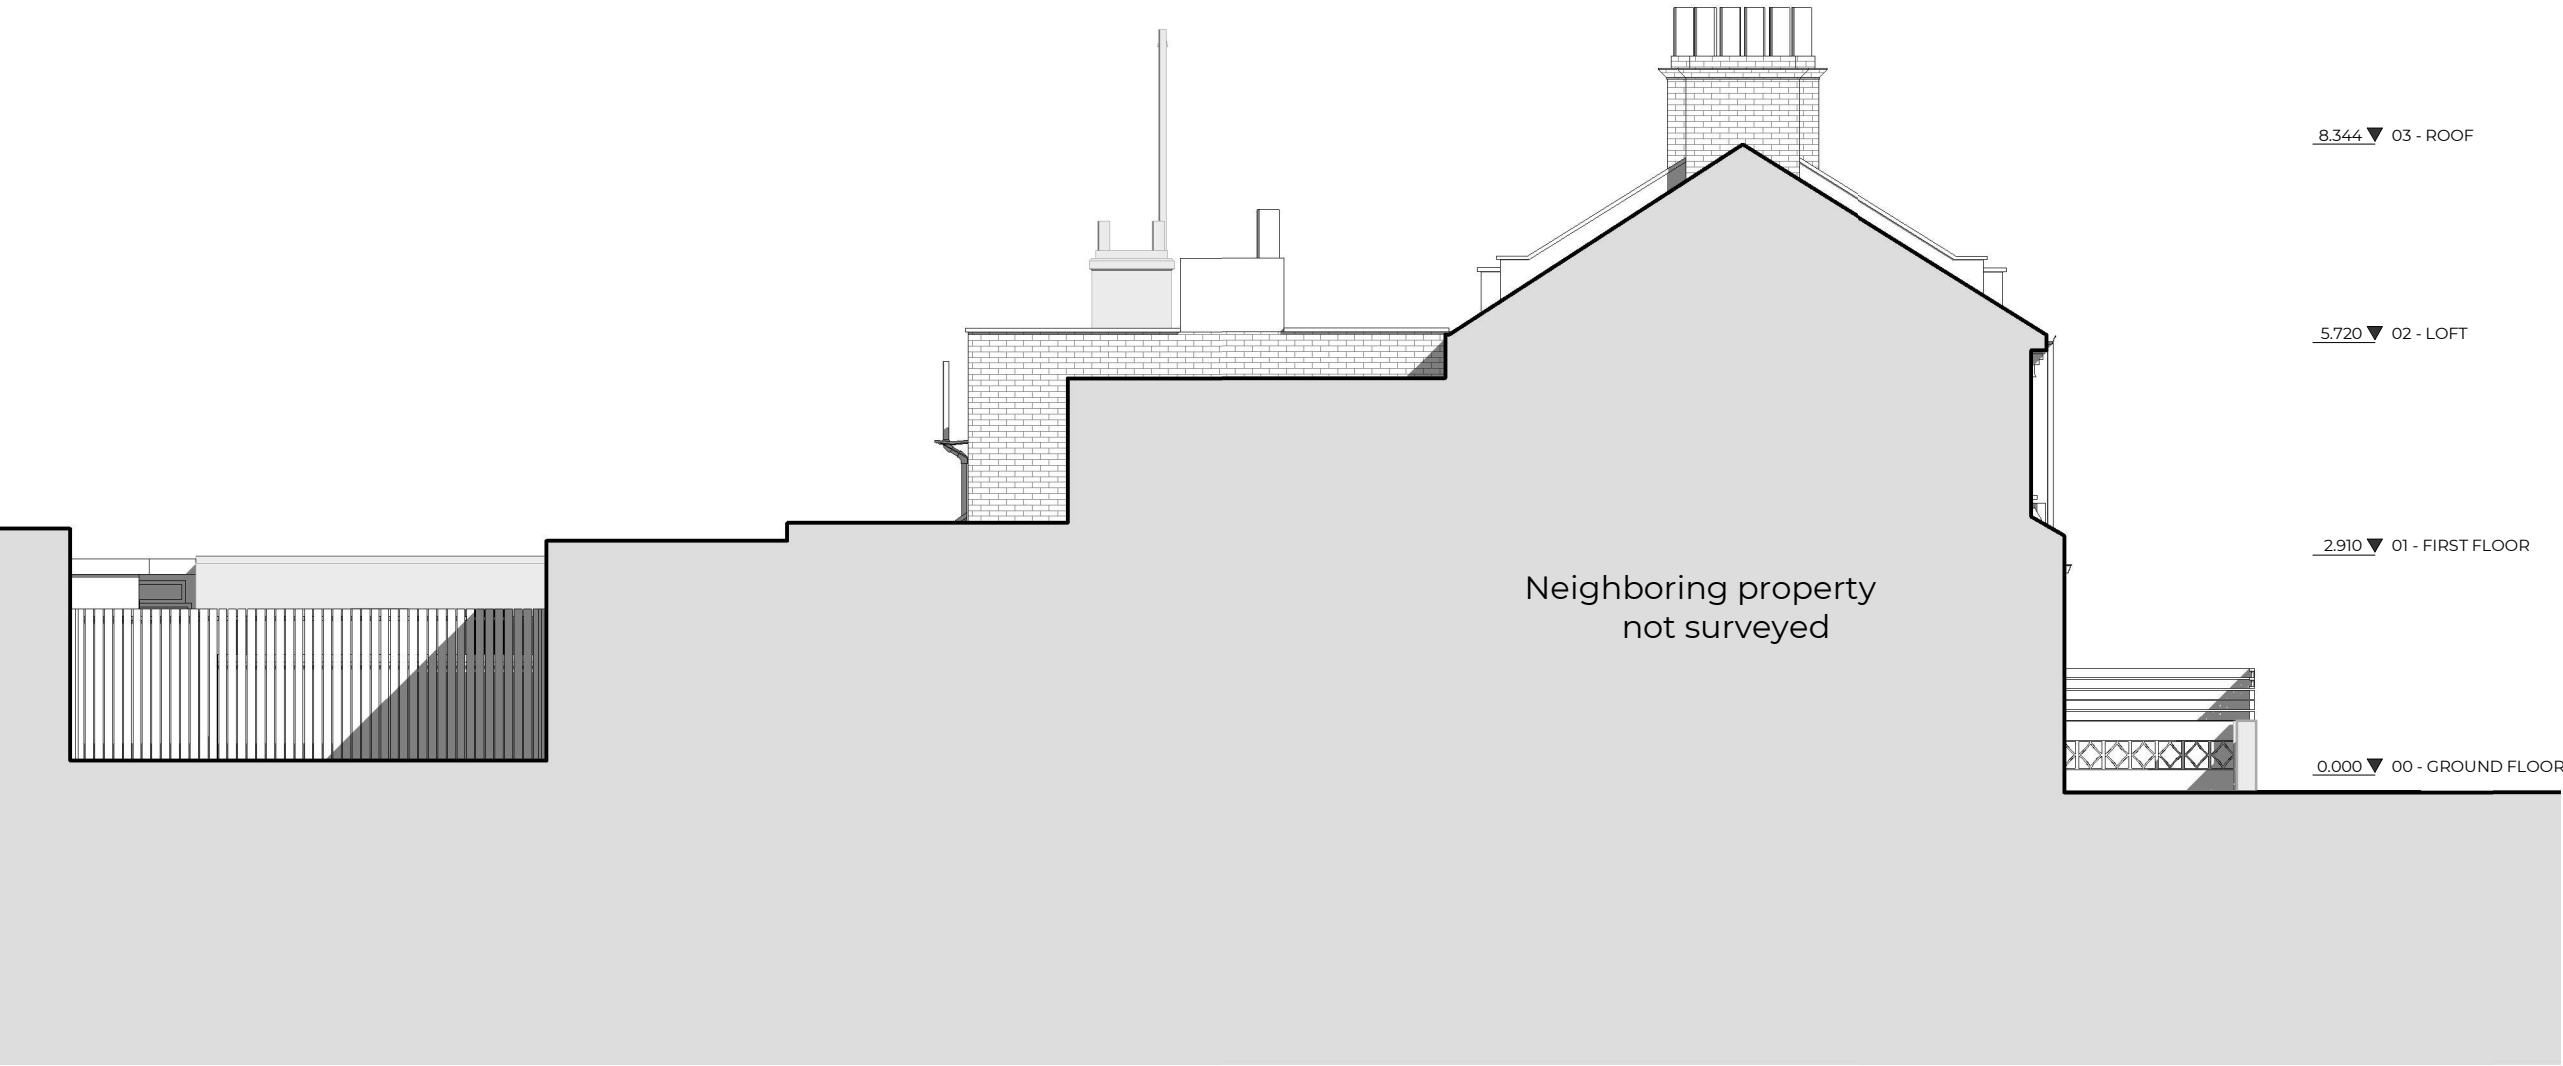

Rev No.	Date	Description
---------	------	-------------

Notes:
Any inaccuracies or errors to be reported to the architect/surveyor immediately and prior to any work commencing. All dimensions to be verified on site. All work to comply with British Standards Code of practice. All external surfaces and materials to match existing. This drawing and all information provided within it is the copyright of UPP Consultants Ltd. and reproduction without prior consent is strictly forbidden.

Dwg No	Drawn
148PA-A-06-004	UPP

Drawing	Checked
Existing East Elevation	UPP

Scale	Issue Date
1:100 @ A3	19.11.2022



Project Address
148 Park Lane, London, N17 0JN

Client	Status
Jasper Gray	For Planning