



Existing property
CAD information and
dimensions supplied by
SE

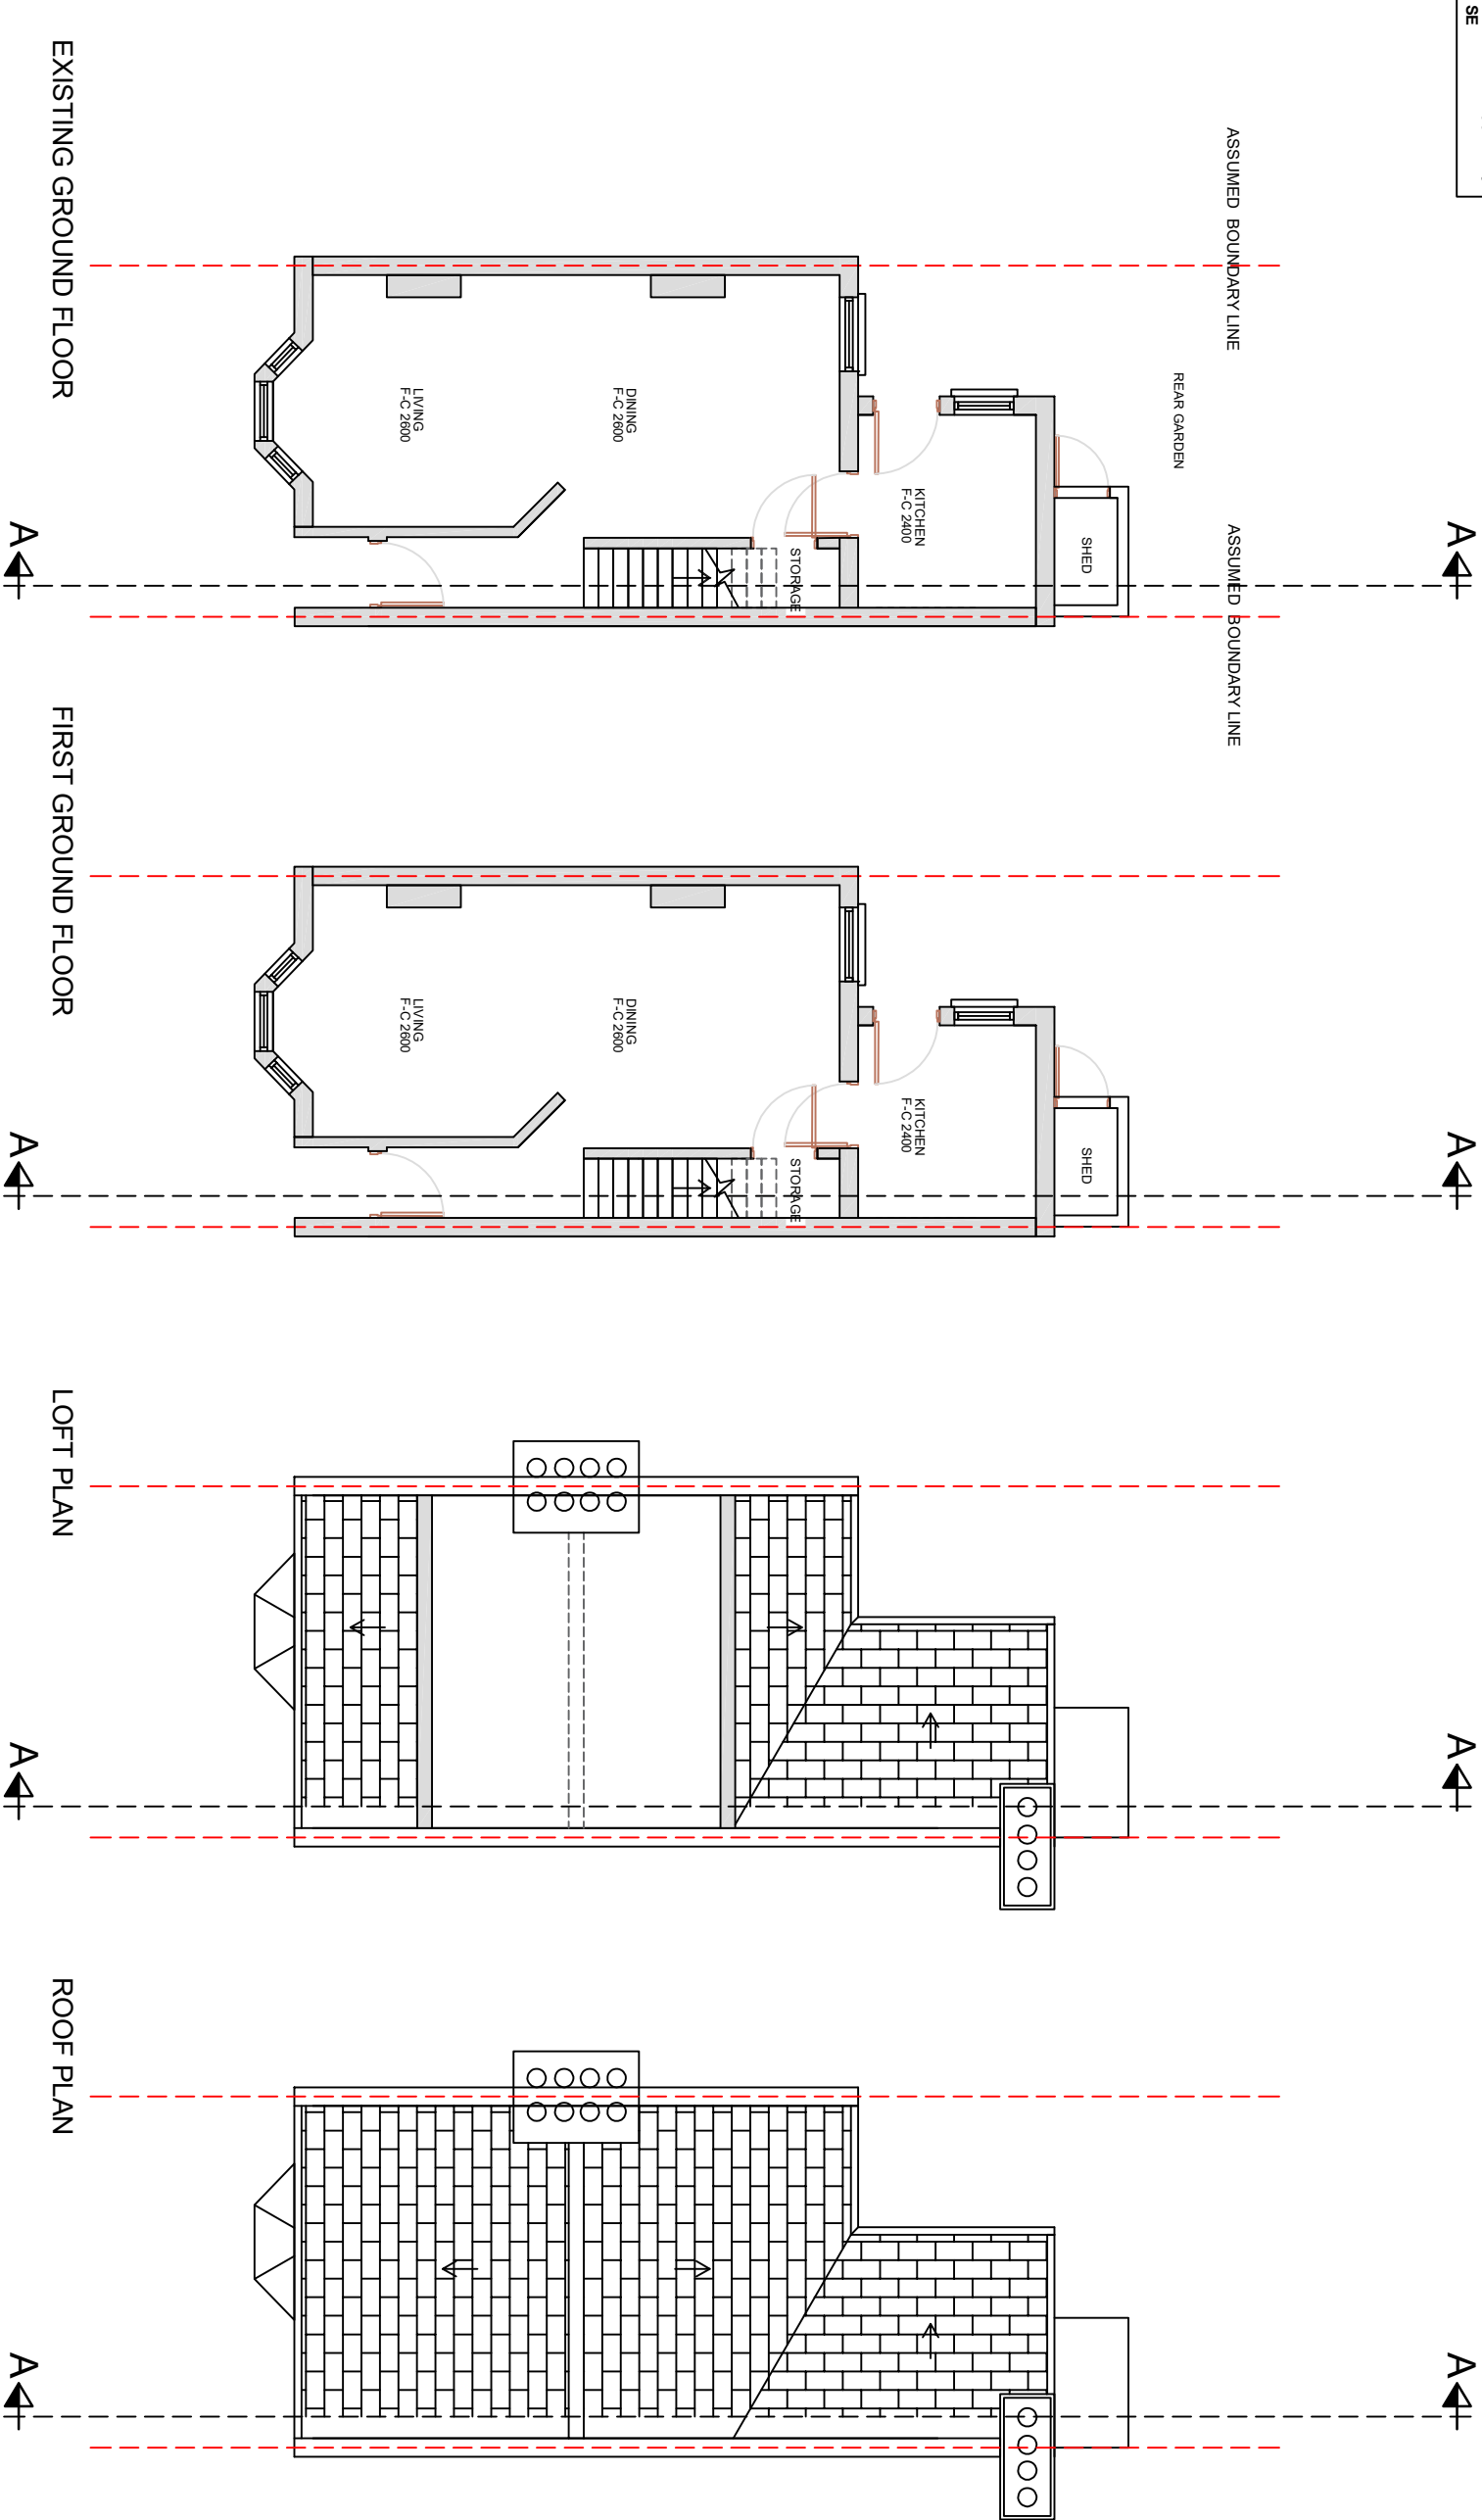

KEY

- Boundary line
- Roof tiles
- Bricks
- Proposed walls
- Existing walls
- Outline of Existing building

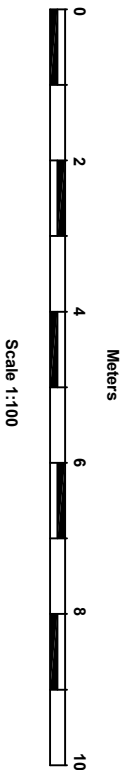

COPYRIGHT (C)



Lccl Construction

Design, Survey and Construction
3rd Floor, Hathaway House,
Popes Drive, N3 1QF
London
Email: info@lccconstruction.co.uk
Web: www.lccconstruction.co.uk

GENERAL NOTES

Copyright in design and in this drawings is the property of LCCL Construction.
Reproduction in whole or in part is forbidden without written sanction of LCCL Construction.
All dimensions to be cross-checked on site prior to completing a Building Regulations package, structural engineering, the party wall process and construction.
Do not scale, figured dimensions are to be taken in reference no work is to be done to scaled dimensions. No work is to be put in hand until site dimensions have been checked and any discrepancies reported to us. If you have any questions and in doubt get in touch with us.
Subject to Planning and full Building Control approval.

REVISION	
REV	DATE
DATE	NOTES
DRAWING TITLE	
EXISTING GROUND FLOOR, FIRST AND ROOF PLAN	
STATUS	
FOR PLANNING	
CLIENT	
Emily Crane	
ADDRESS	
13 Loober Road N15 4LQ	
SCALE	
1:100 @ A3	
DRAWN BY	
SE	
DATE	
May 2023	
CHECKED BY	
A-A	
DRAWING NO.	
PL_100	