



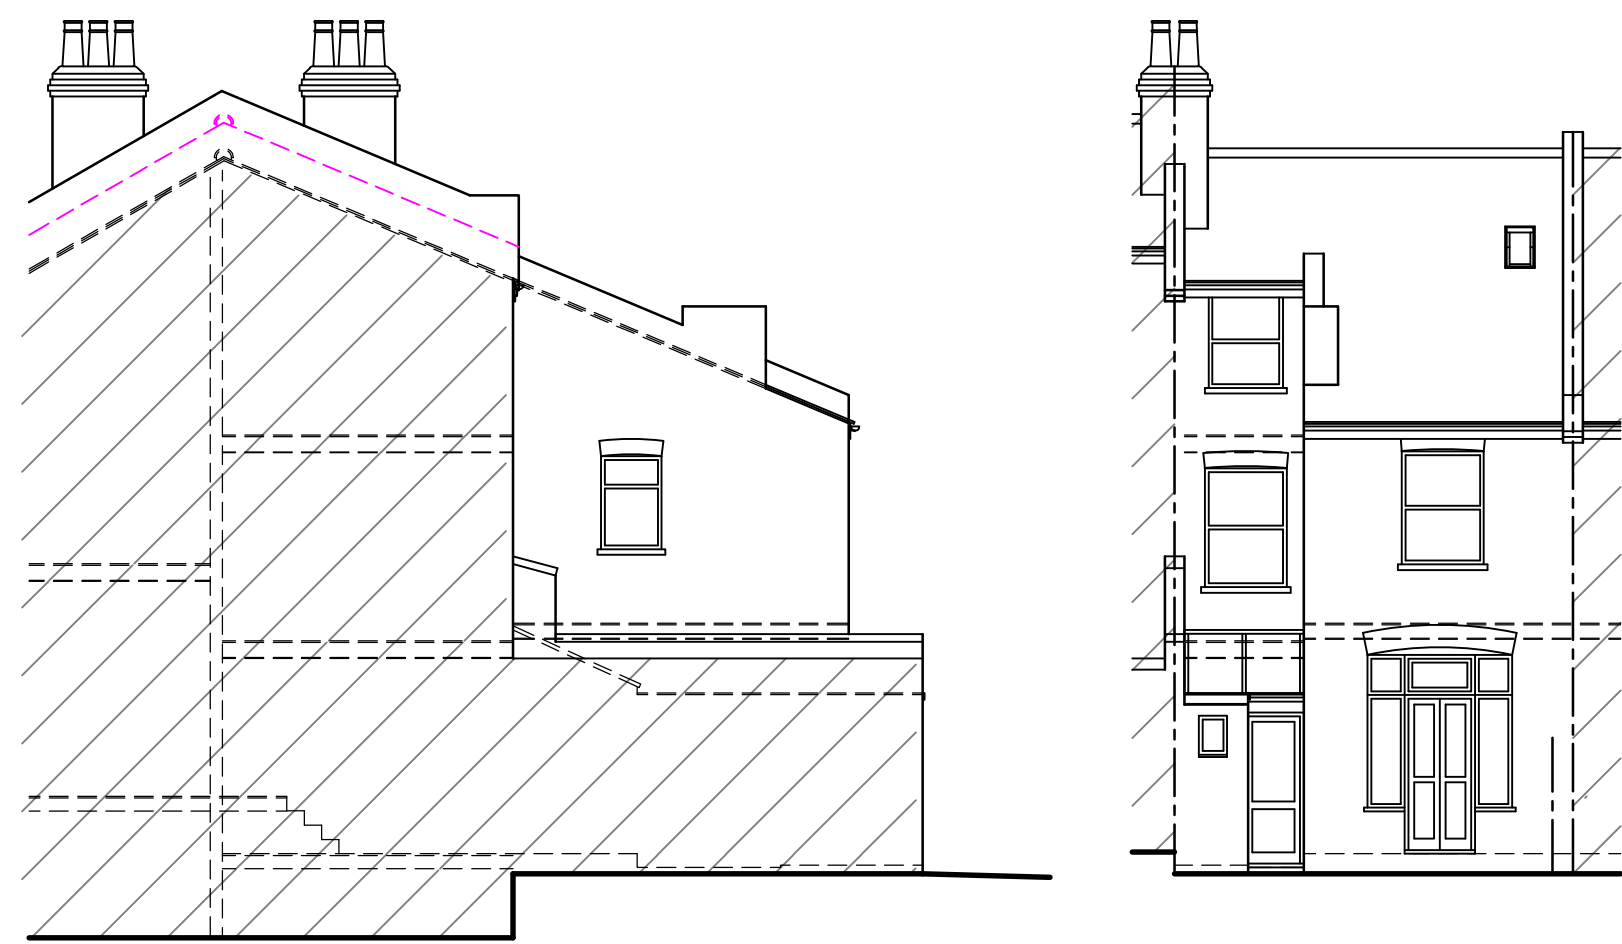


EXISTING SIDE ELEVATION 1:100

EXISTING REAR ELEVATION 1:100

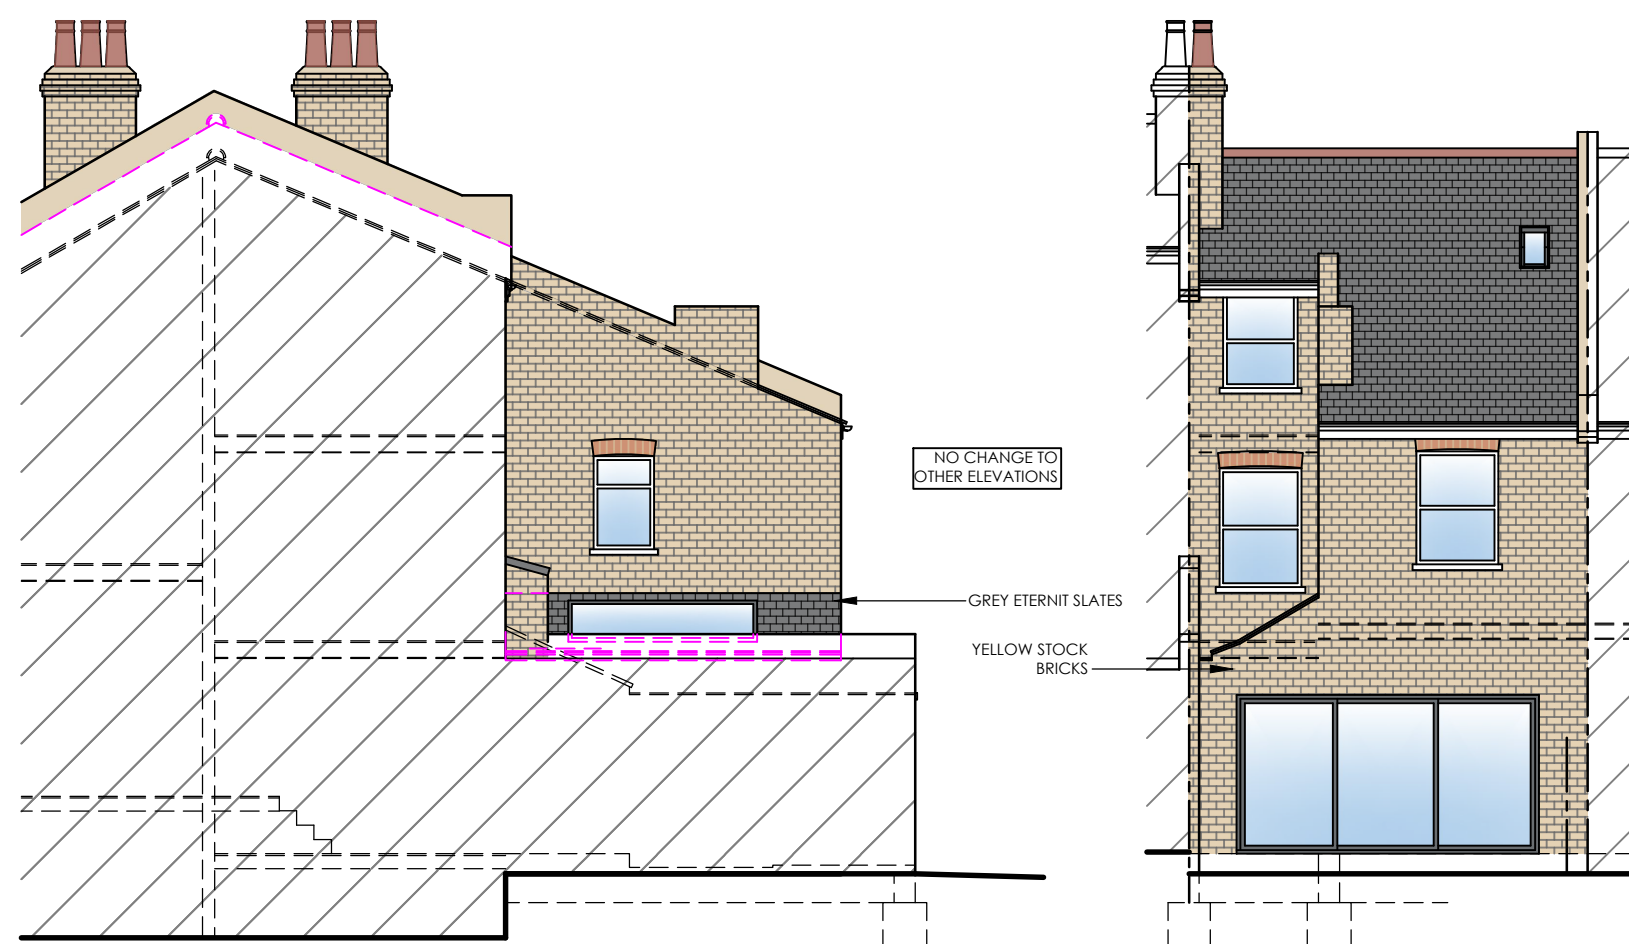


PROPOSED SIDE ELEVATION 1:100


PROPOSED REAR ELEVATION 1:100

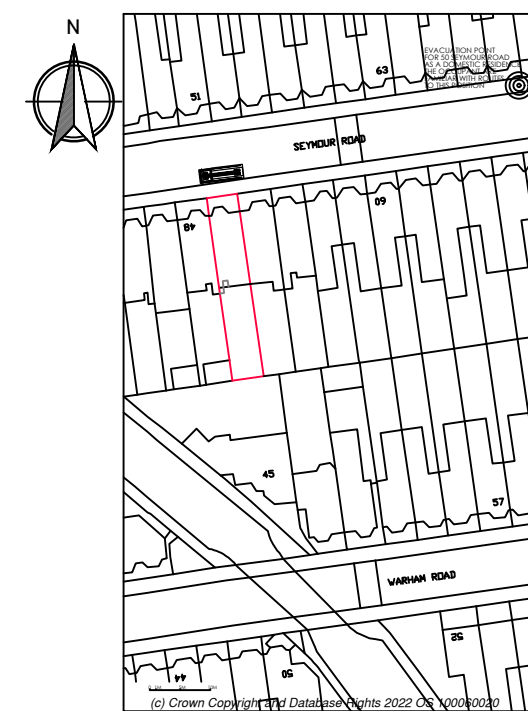


SITE LOCATION PLAN 1:1250

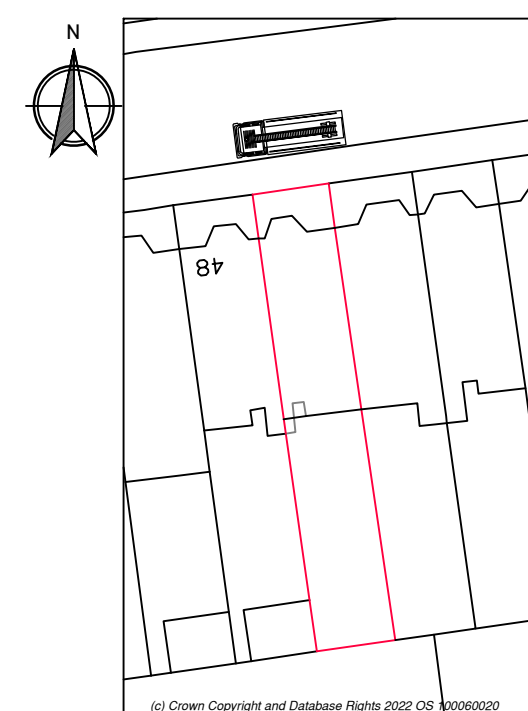


BLOCK PLAN 1:500

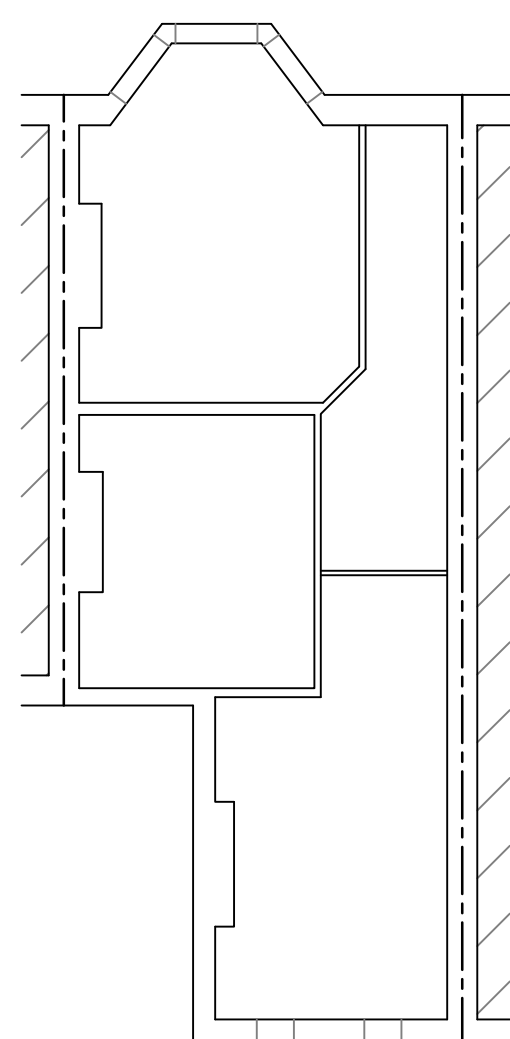


EXISTING CELLAR FLOOR PLAN 1:100

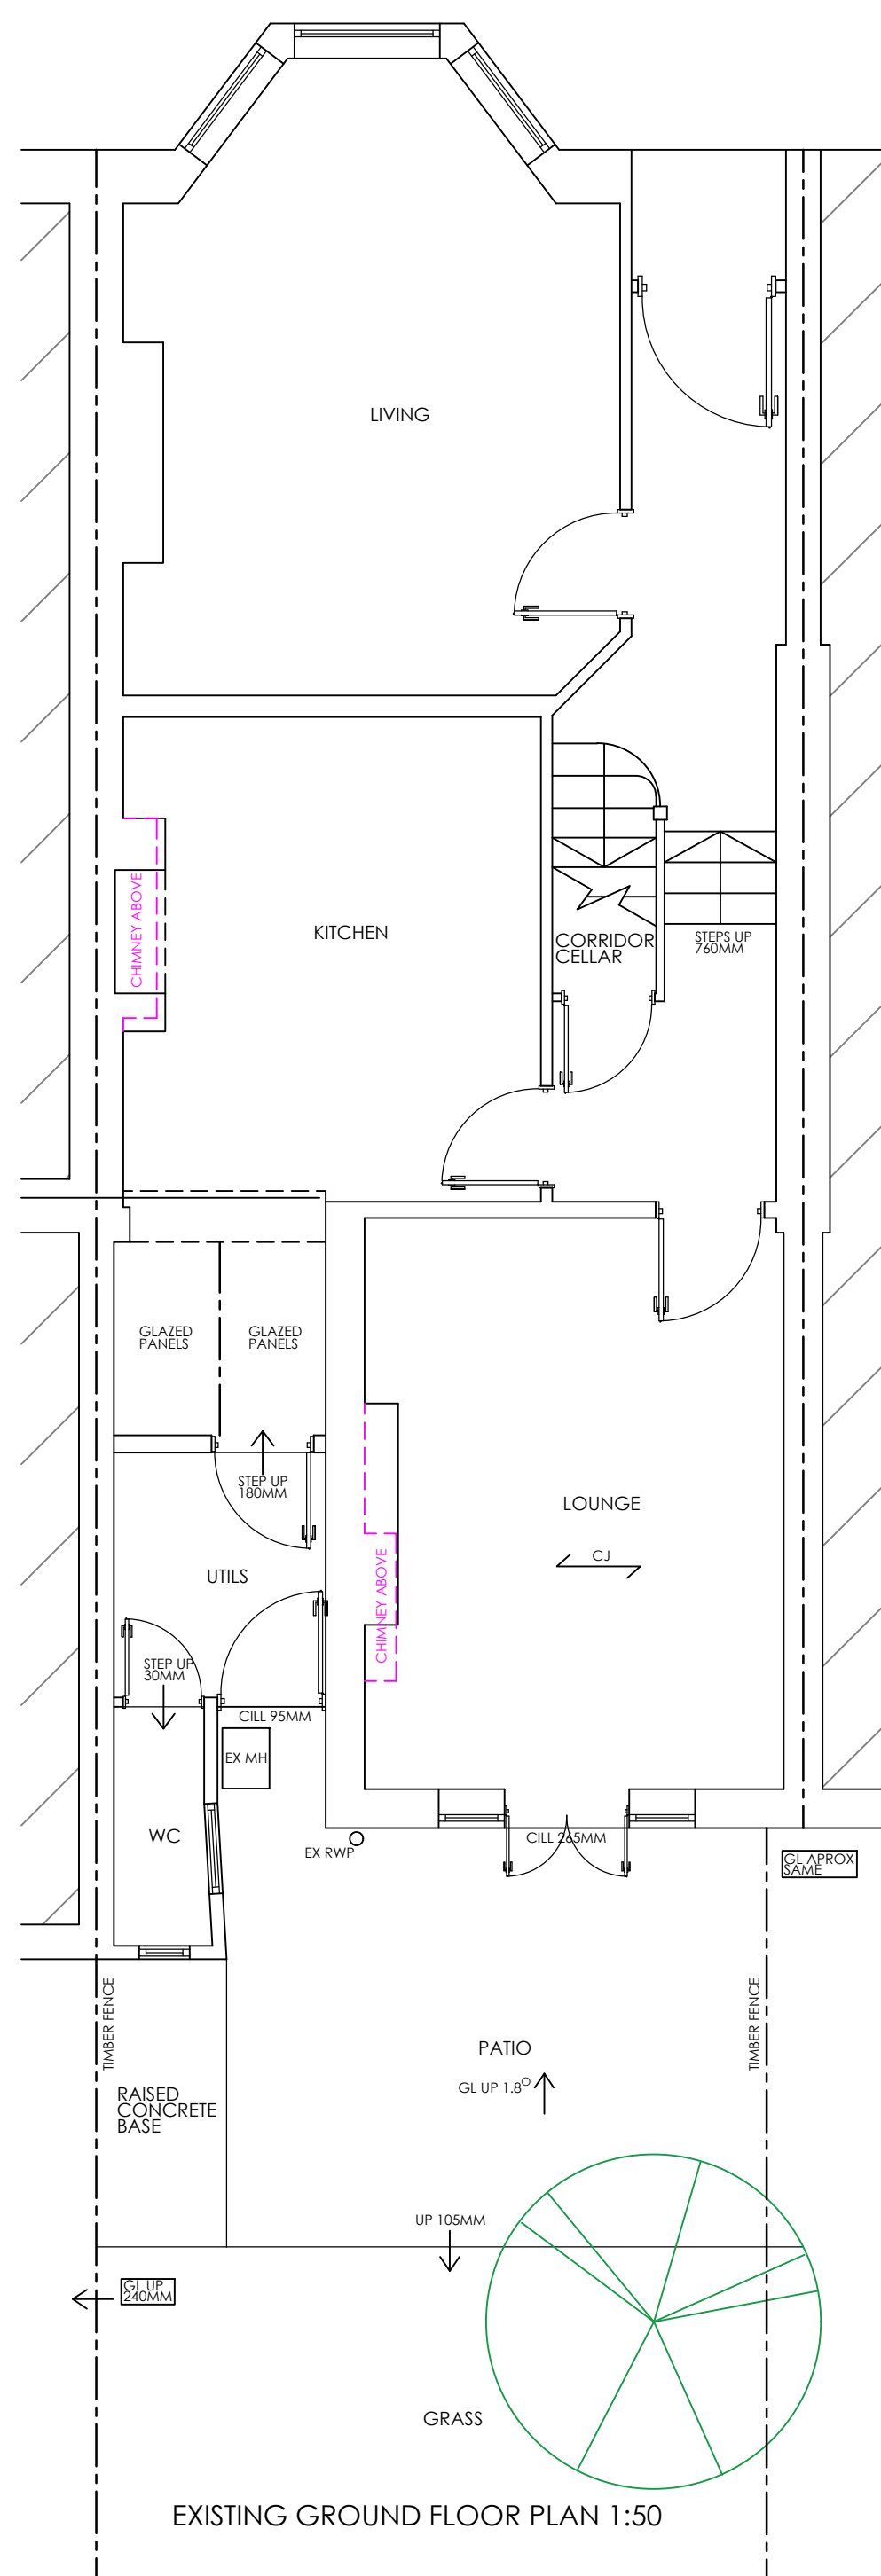


EXISTING GROUND FLOOR PLAN 1:50

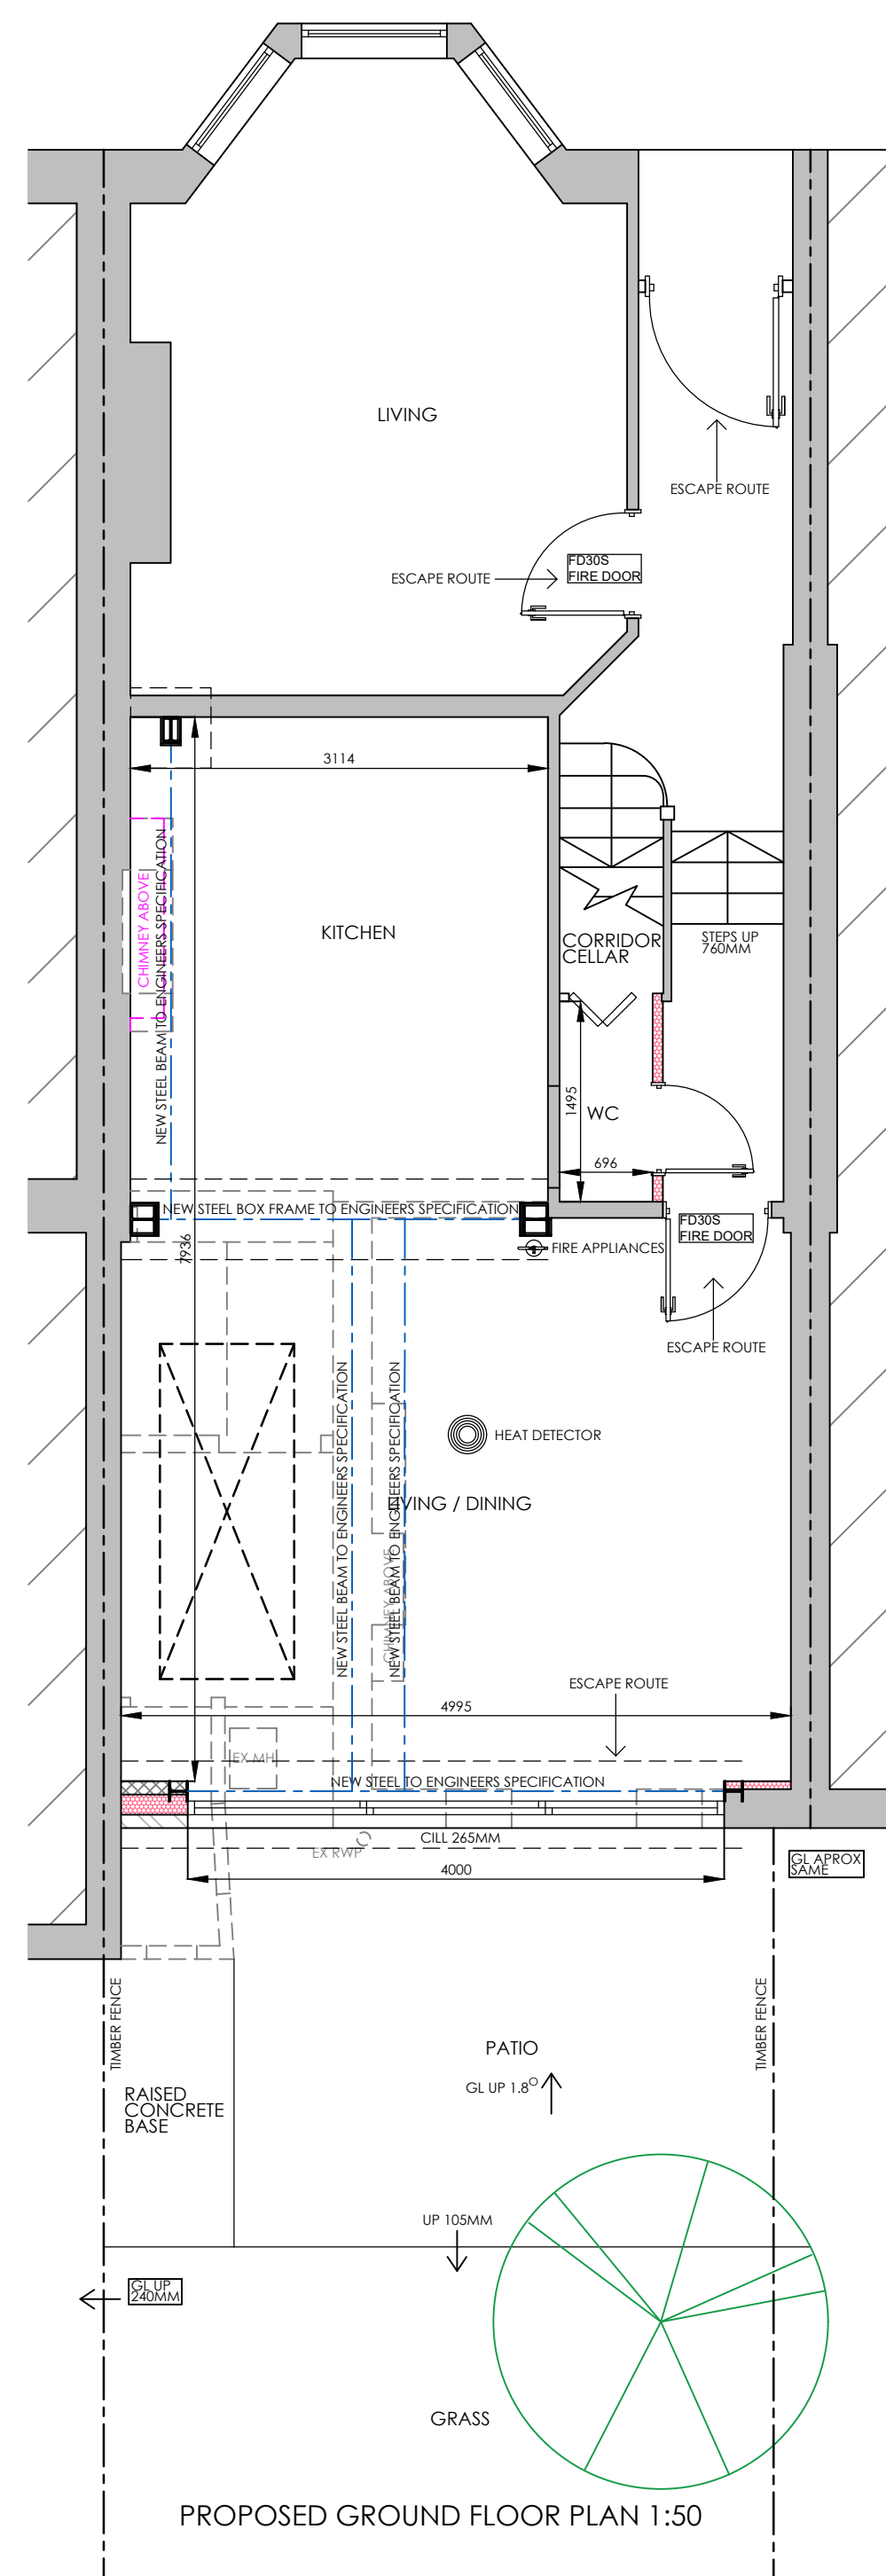


PROPOSED GROUND FLOOR PLAN 1:50

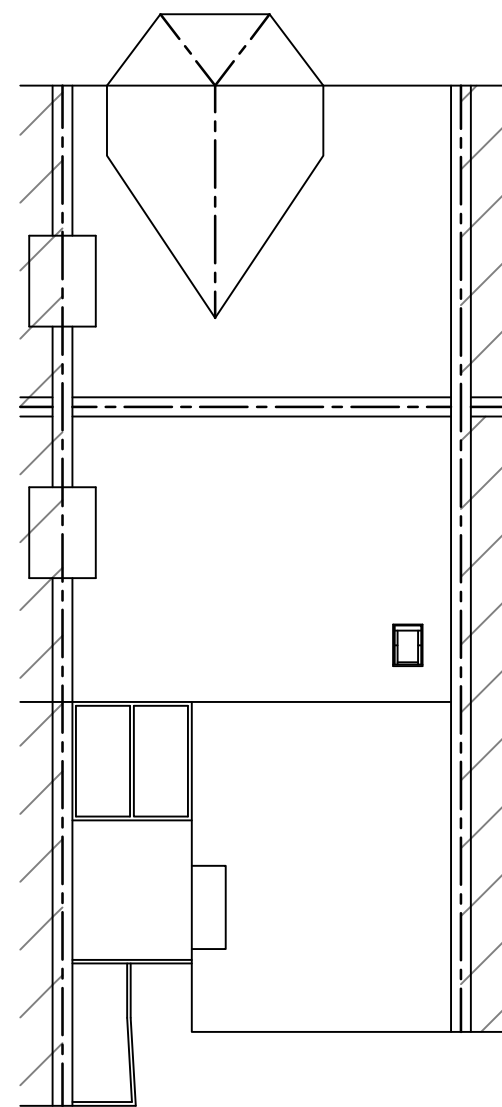

EXISTING ROOF PLAN 1:100

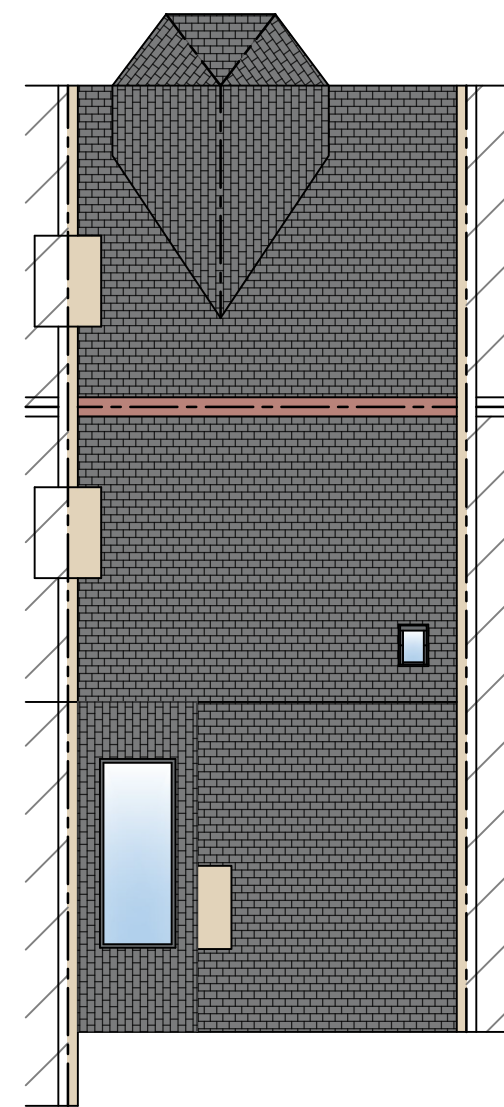

PROPOSED ROOF PLAN 1:100

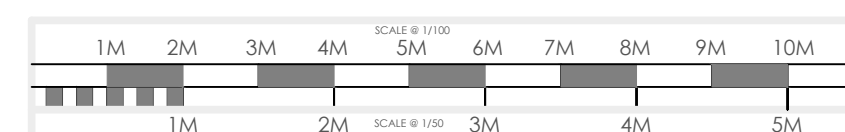

- KITCHEN EXTENSIONS
- LOFT CONVERSIONS
- REFURBISHMENTS

REVISION :
 REV C - DOOR AMENDMENT - 21/03/23
 REV D - PLANNING SUBMISSION - 23/03/23
 REV E - CLIENT AMENDMENTS - 26/04/23
 REV F - CLIENT AMENDMENTS - 02/05/23
 REV G - CLIENT AMENDMENTS - 10/05/23
 REV H - CLIENT AMENDMENT - 10/05/23
 REV I - CLIENT AMENDMENT - 30/05/23
 REV L - PLANNING SUBMISSION - 01/06/23

DRAWING :
 EXISTING AND PROPOSED FLOOR PLANS AND ELEVATIONS

DATE : FEB 23
 PROJECT : PROPOSED SINGLE STOREY REAR EXTENSION
 SCALE @ A1 : VARIES
 CLIENT : BEN COLEMAN
 CLIENT ADDRESS : 50 SEYMOUR ROAD LONDON N8 0BE
 DRAWING No. P23-12.1

ALL PLANS TO BE CHECKED BY CONTRACTORS FOR ACCURACY AND DIMENSIONS BEFORE WORKS ON SITE. ANY QUERIES MUST BE RELAYED TO DESIGNER AND DESIGNER MUST BE NOTIFIED OF ANY CHANGES TO THE DESIGN. ANY BUILDING WORKS AND REPAIRS BEFORE ALL NECESSARY LOCAL AUTHORITY APPROVALS HAVE BEEN OBTAINED ARE AT CLIENTS OWN RISK. THE DRAWING REMAINS THE PROPERTY OF THE DESIGNER AND WILL BE SUPPLIED ON A NON-RENTAL BASIS WITHOUT FURTHER COMMENT. ANY REVISIONS TO THE DRAWING MUST BE APPROVED BY THE DESIGNER AND WILL BE SUPPLIED ON A NON-RENTAL BASIS WITHOUT FURTHER COMMENT. ANY REVISIONS TO THE DRAWING MUST BE APPROVED BY THE DESIGNER AND WILL BE SUPPLIED ON A NON-RENTAL BASIS WITHOUT FURTHER COMMENT.

