



PLAN

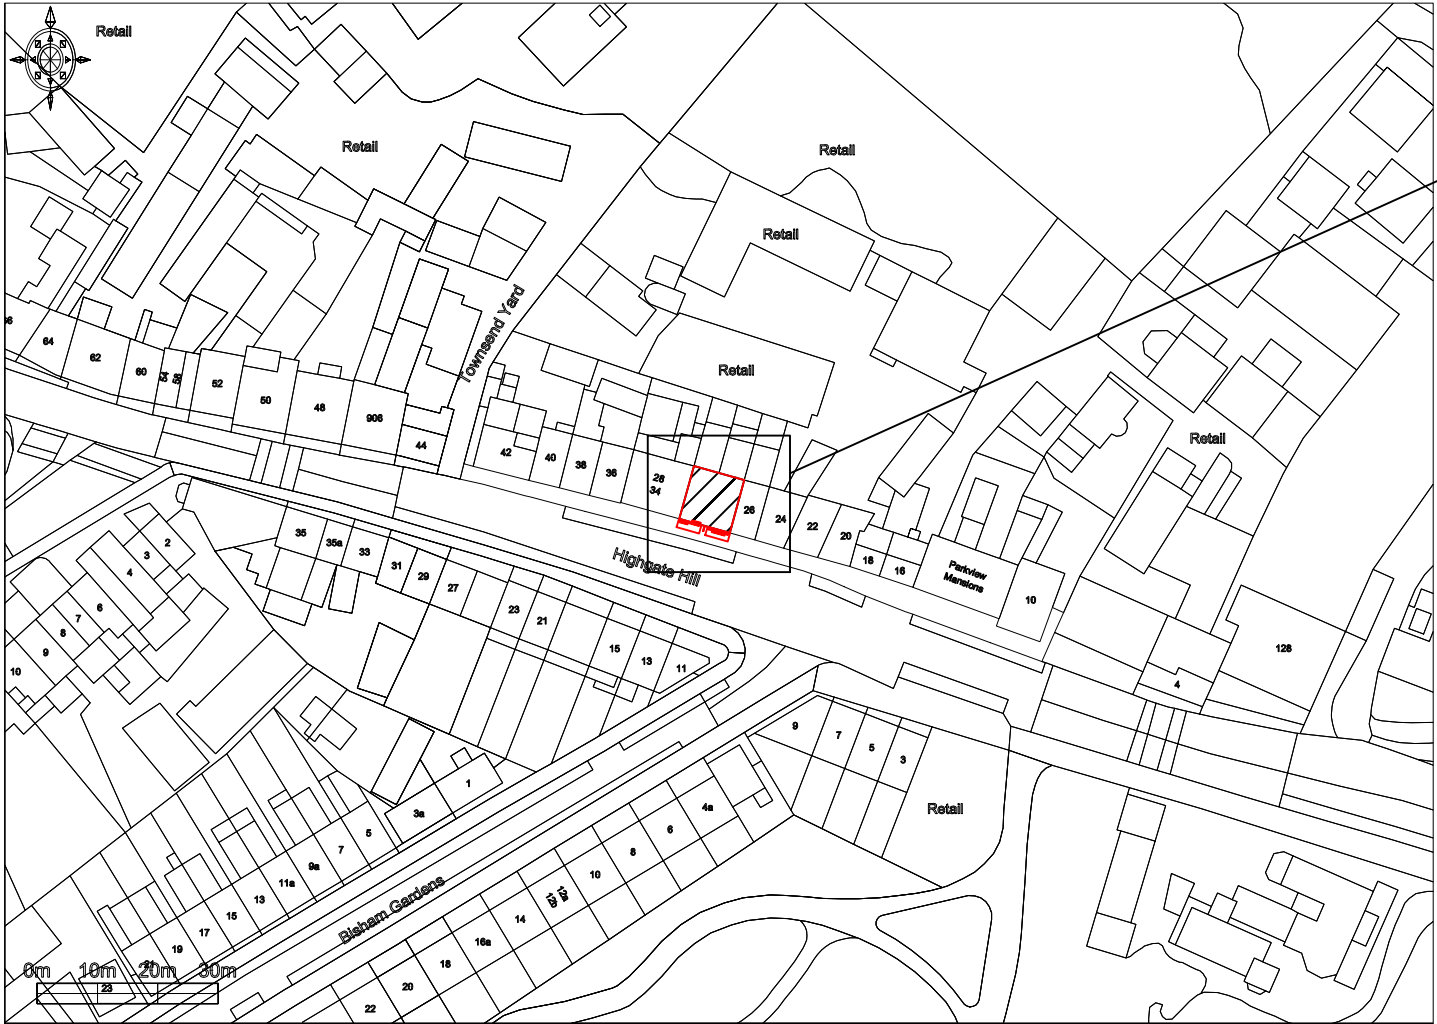


**Plan view**  
**Scale 1:1250**

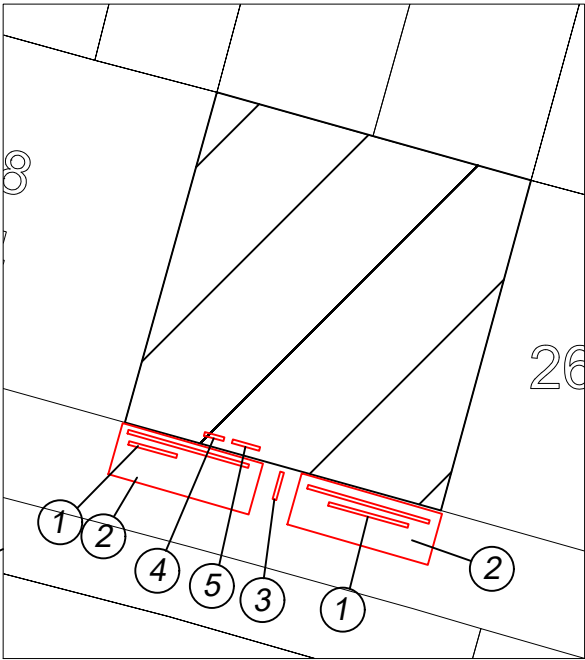

**Block Plan**  
**Scale 1:200**

- ① Fascia text & recessed lightline x2
- ② Awning x2
- ③ Projected sign
- ④ Delivery sign
- ⑤ Roundel

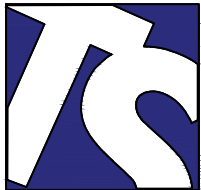

**Technical Signs**  
Floor 1 - Unit 3  
Hille Business Centre  
132 St Albans Road  
Watford, Herts, WD24 4AE  
Tel: 01923 811999  
Fax: 01923 811998  
E-mail: info@technicalsigns.co.uk

|                                             |                  |     |
|---------------------------------------------|------------------|-----|
| Client Pizza Express                        |                  |     |
| Address/Job details                         |                  |     |
| 30 Highgate High Street<br>London<br>N6 5JG |                  |     |
| Site Plan                                   |                  |     |
| Scale As specified (A3)                     |                  |     |
| Drawn by<br>DN                              | Date<br>24/05/23 | Rev |
| Drawing No<br>596761-5                      |                  |     |