


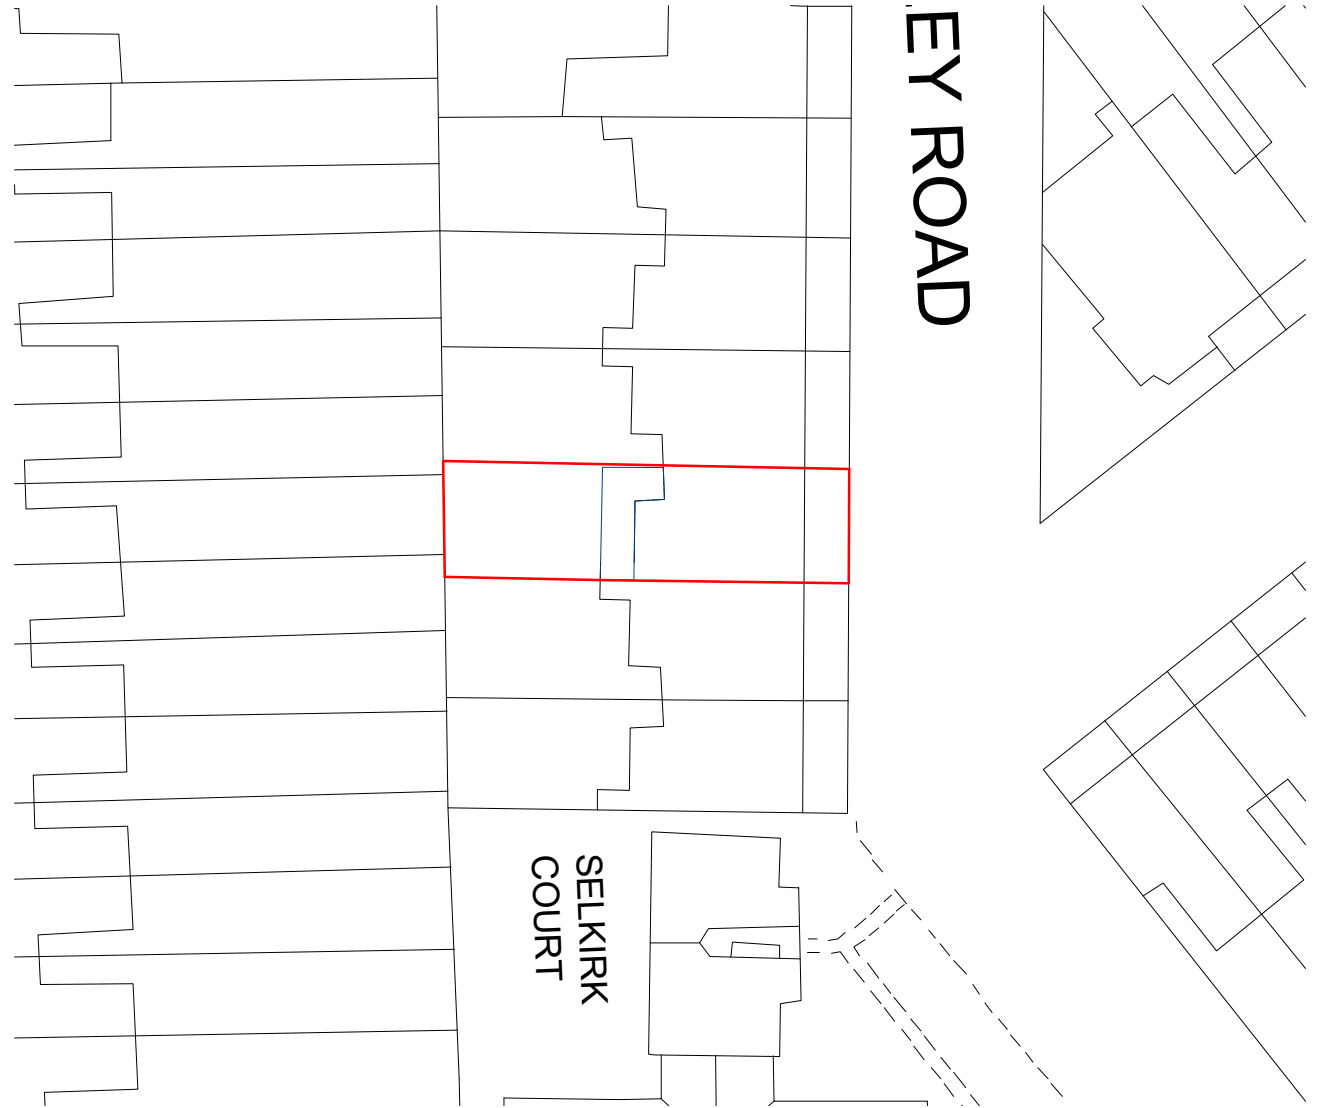


 


LOCATION PLAN
1:1250 @ A3
PROPERTY OUTLINED IN RED

 


BLOCK PLAN
1:500
PROPERTY OUTLINED IN RED

 

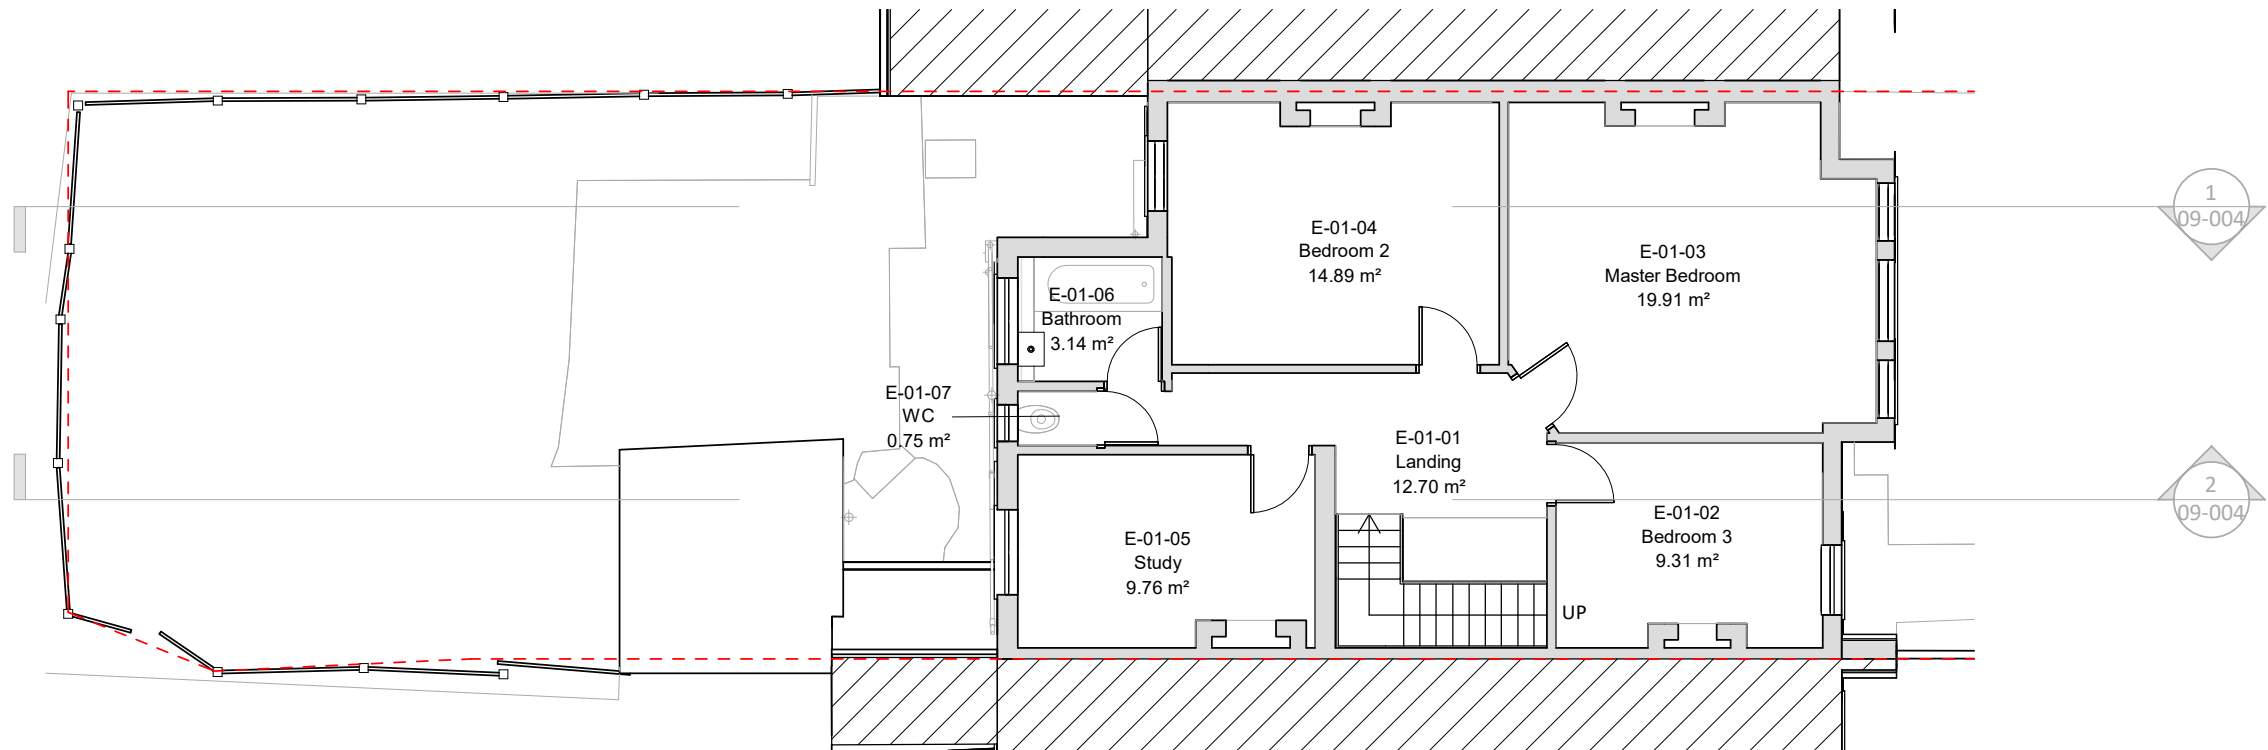

Existing Level 01 Plan
1 : 100

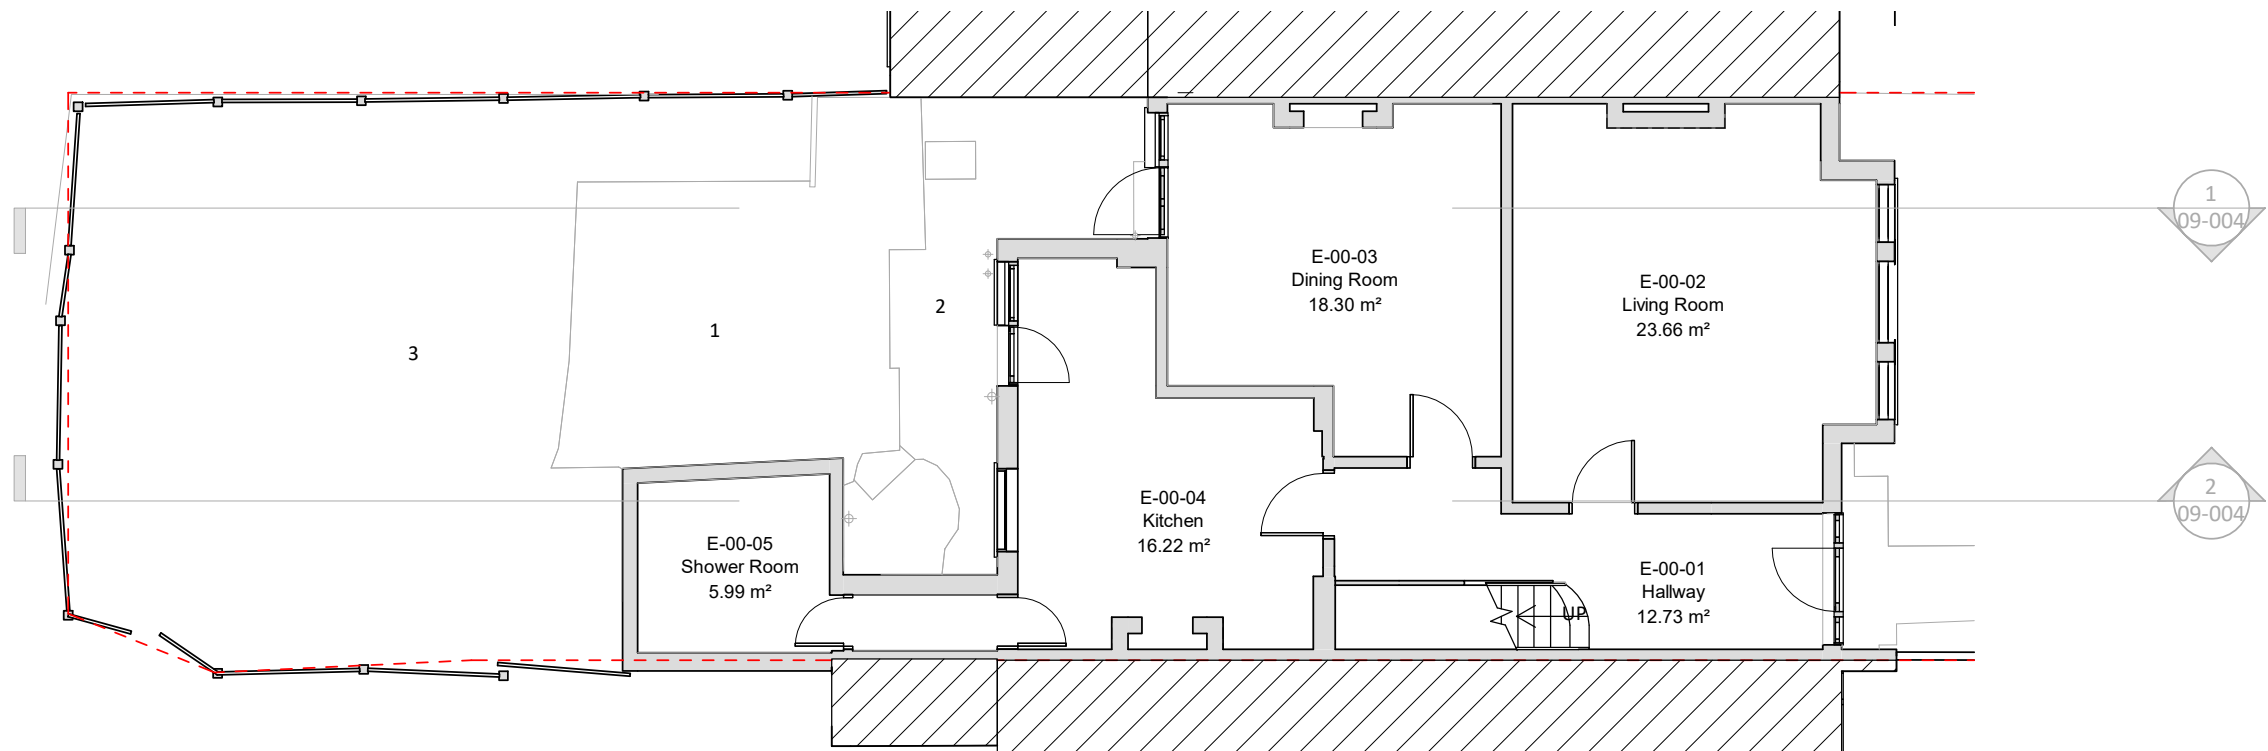

Existing Level 00 Plan
1 : 100



Key:
1 - Concrete
2 - Terracotta tiles
3- Lawn

Notes
Unagru Limited takes no responsibility for dimensions obtained by scaling from this drawing. If no dimension is shown the recipient must ascertain the dimension specifically from the architect or by site measurement and may not rely on the drawing. Supply of the drawing in digital form is solely for convenience and no reliance may be placed on any data in digital form. All data must be checked against hard copy.


This drawing is issued for design intent only and should not be used for construction unless stated. All work must comply with relevant British Standards and Building Regulation requirements.
Copyright Unagru Limited. Unagru Limited is a registered company in England & Wales: 11296561 Registered Office: Unit LG3 Cell Studios 23-27 Arcola Street, London E8 2DJ. This drawing is the property of Unagru Limited. No disclosure or copy of it may be made without the written permission.

Project Name
21 Whitley Road


Drawing Title
Planning - Existing Plans - 1 of 2

  


A-09-001		
Status	Planning	
Date	01/06/23	Job No. 186
Rev.		
SCALE	1 : 100	@ A3

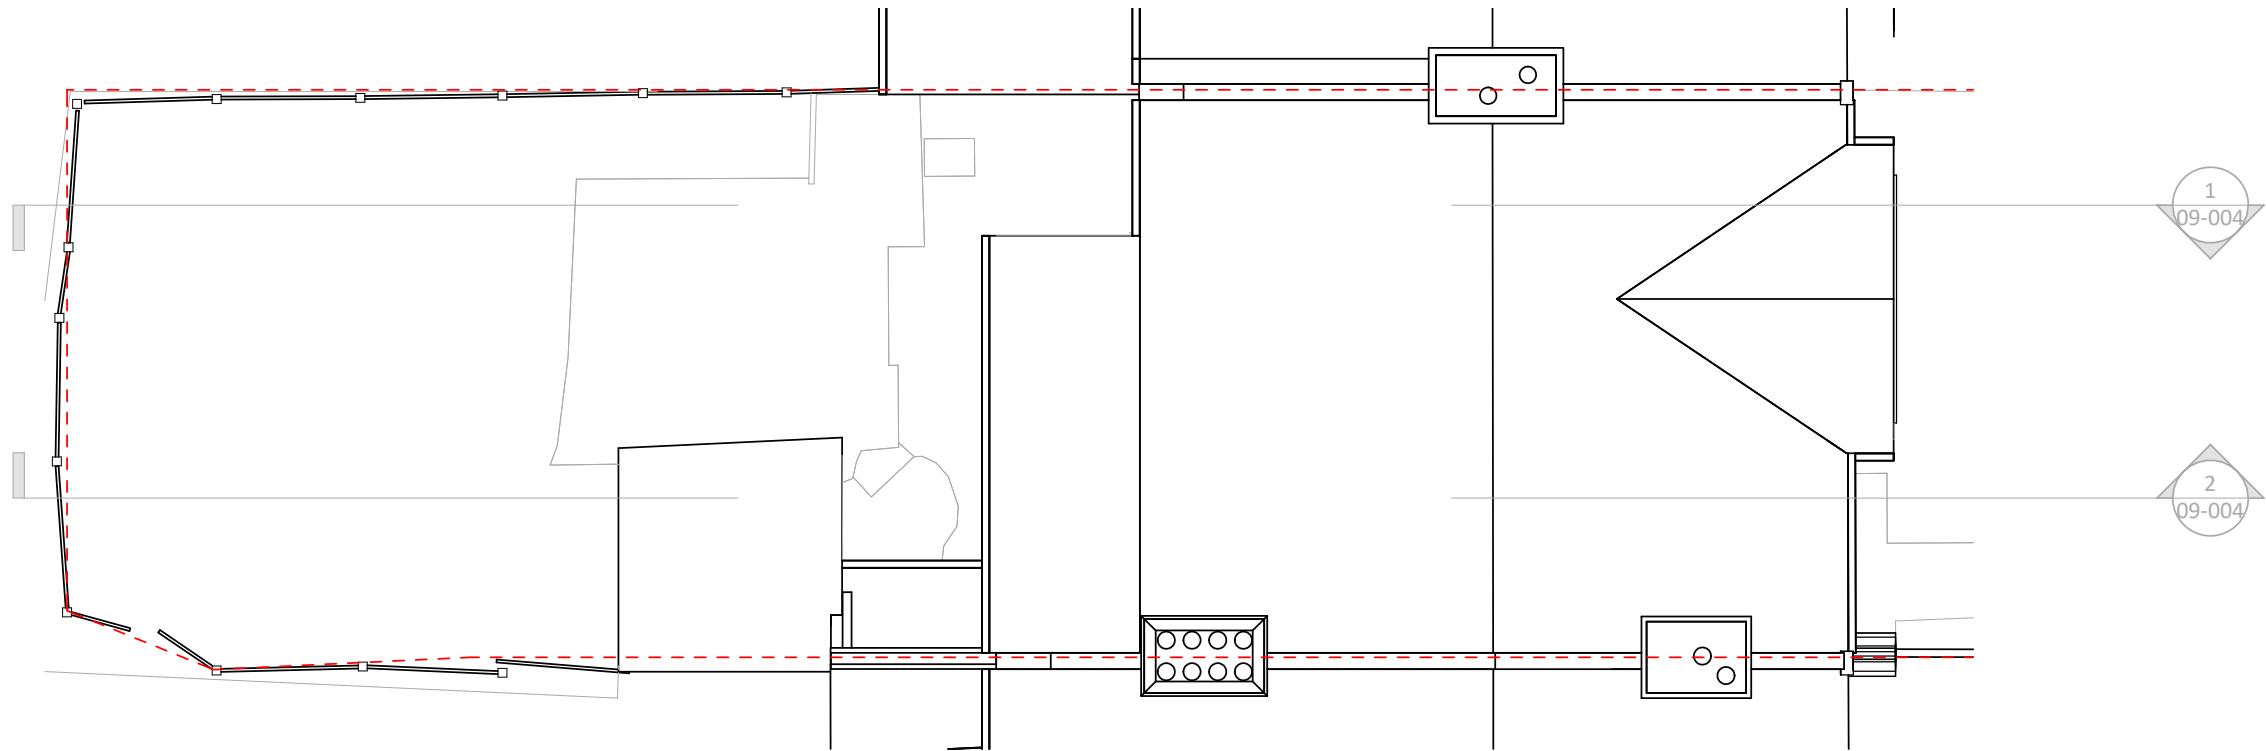

Existing Roof Plan
1 : 100

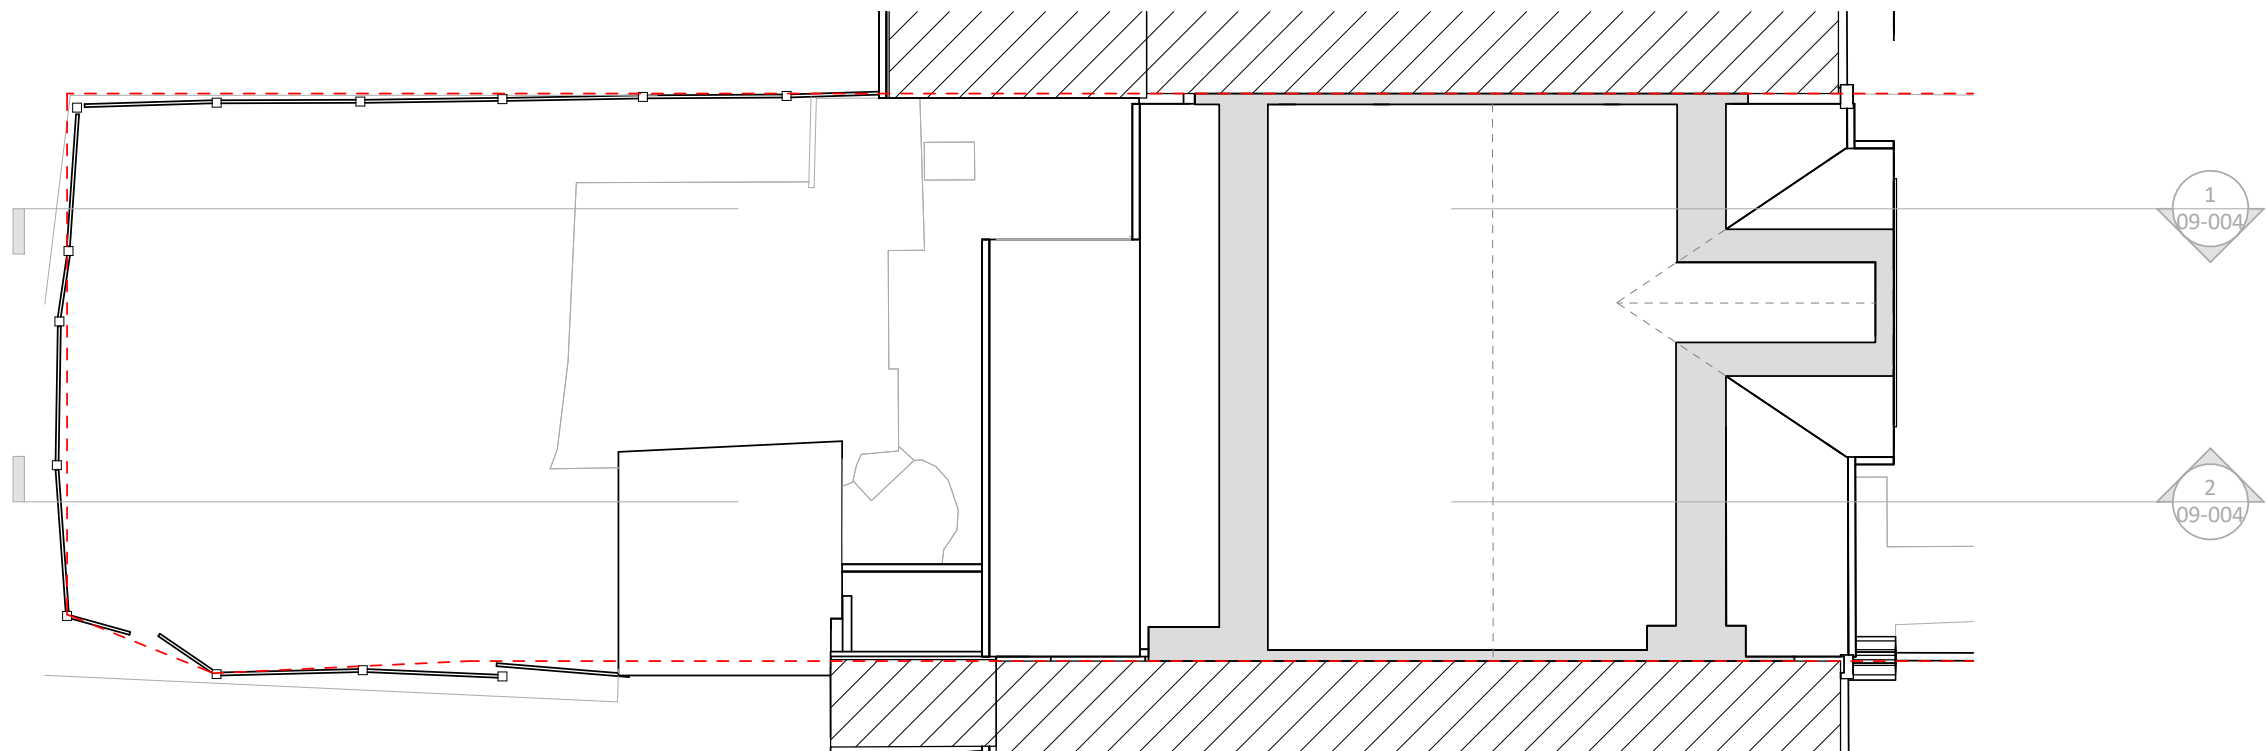

Existing Level 02 Plan
1 : 100

 

Key:

- 1 - Red brick
- 2 - Decorative plaster in white
- 3 - Plain clay tiles
- 4 - Timber windows in white
- 5 - Outrigger in render
- 6 - Neighbour's loft extension in dark tile hanging
- 7 - Neighbour's terrace in frosted glass
- 8 - Neighbour's outrigger



Existing East Elevation
1 : 100




Notes

Unagru Limited takes no responsibility for dimensions obtained by scaling from this drawing. If no dimension is shown the recipient must ascertain the dimension specifically from the architect or by site measurement and may not rely on the drawing. Supply of the drawing in digital form is solely for convenience and no reliance may be placed on any data in digital form. All data must be checked against hard copy.

This drawing is issued for design intent only and should not be used for construction unless stated. All work must comply with relevant British Standards and Building Regulation requirements. Copyright Unagru Limited. Unagru Limited is a registered company in England & Wales: 11296561 Registered Office: Unit LG3 Cell Studios 23-27 Arcola Street, London E8 2DJ. This drawing is the property of Unagru Limited. No disclosure or copy of it may be made without the written permission.

Project Name
21 Whitley Road

Drawing Title
Planning - Existing Elevations

 

A-09-003

Status	Planning	
Date	01/06/23	Job No. 186
Rev.		
SCALE	1 : 100	@ A3



Existing Section 1
1 : 100



Existing Section 2
1 : 100


Notes

Unagru Limited takes no responsibility for dimensions obtained by scaling from this drawing. If no dimension is shown the recipient must ascertain the dimension specifically from the architect or by site measurement and may not rely on the drawing. Supply of the drawing in digital form is solely for convenience and no reliance may be placed on any data in digital form. All data must be checked against hard copy.

This drawing is issued for design intent only and should not be used for construction unless stated. All work must comply with relevant British Standards and Building Regulation requirements.
Copyright Unagru Limited. Unagru Limited is a registered company in England & Wales: 11296561 Registered Office: Unit LG3 Cell Studios 23-27 Arcola Street, London E8 2DJ. This drawing is the property of Unagru Limited. No disclosure or copy of it may be made without the written permission.


Project Name
21 Whitley Road

Drawing Title
Planning - Existing Section

 


A-09-004

Status	Planning	
Date	01/06/23	Job No. 186
Rev.		
SCALE	1 : 100	@ A3

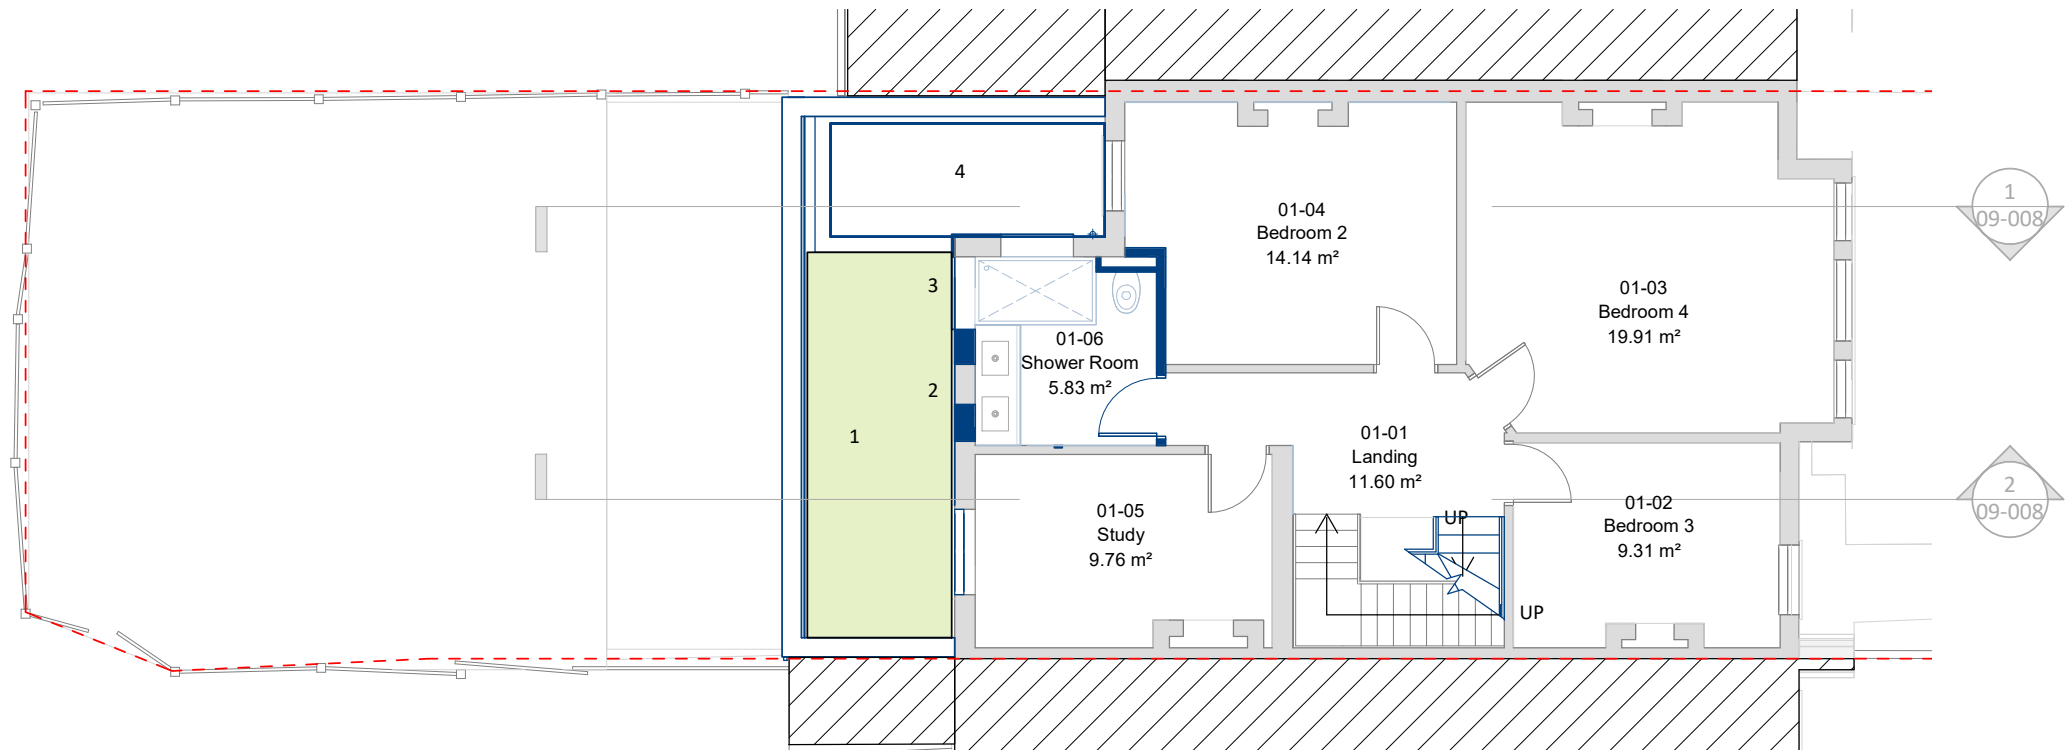

Proposed Level 01 Plan
1 : 100

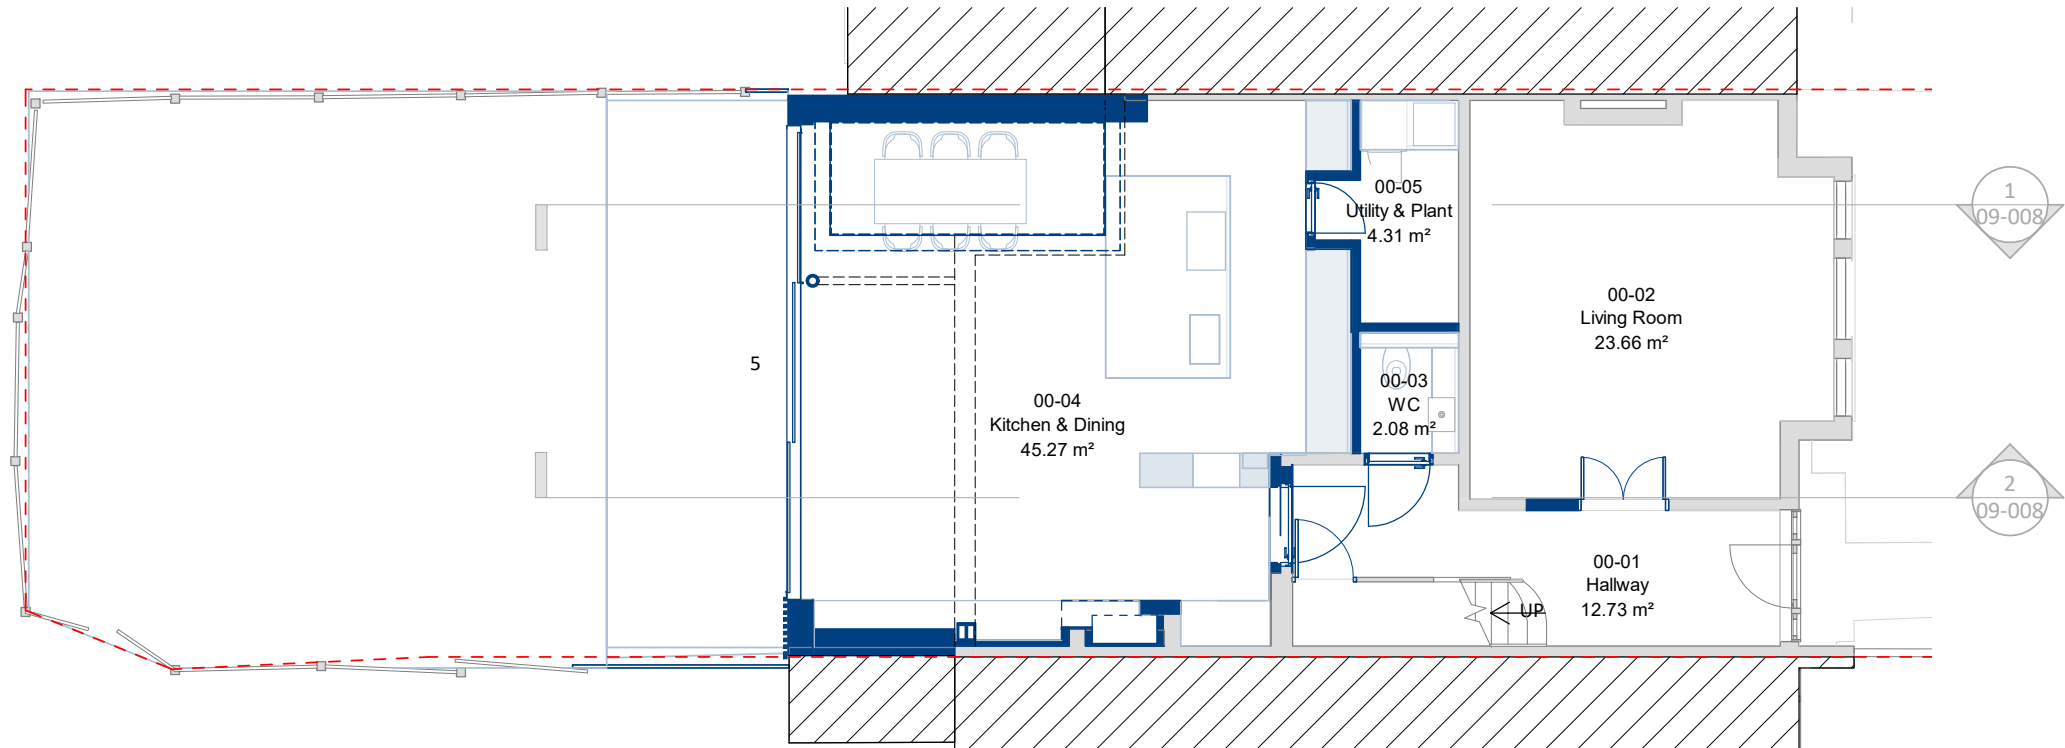



Proposed Level 00 Plan
1 : 100

Notes
Unagru Limited takes no responsibility for dimensions obtained by scaling from this drawing. If no dimension is shown the recipient must ascertain the dimension specifically from the architect or by site measurement and may not rely on the drawing. Supply of the drawing in digital form is solely for convenience and no reliance may be placed on any data in digital form. All data must be checked against hard copy.

This drawing is issued for design intent only and should not be used for construction unless stated. All work must comply with relevant British Standards and Building Regulation requirements.
Copyright Unagru Limited. Unagru Limited is a registered company in England & Wales: 11296561 Registered Office: Unit LG3 Cell Studios 23-27 Arcola Street, London E8 2DJ. This drawing is the property of Unagru Limited. No disclosure or copy of it may be made without the written permission.


Project Name
21 Whitley Road

Drawing Title
Planning - Proposed Plans - 1 of 2

  


A-09-005

Status	Planning	
Date	01/06/23	Job No. 186
Rev.		
SCALE	1 : 100	@ A3

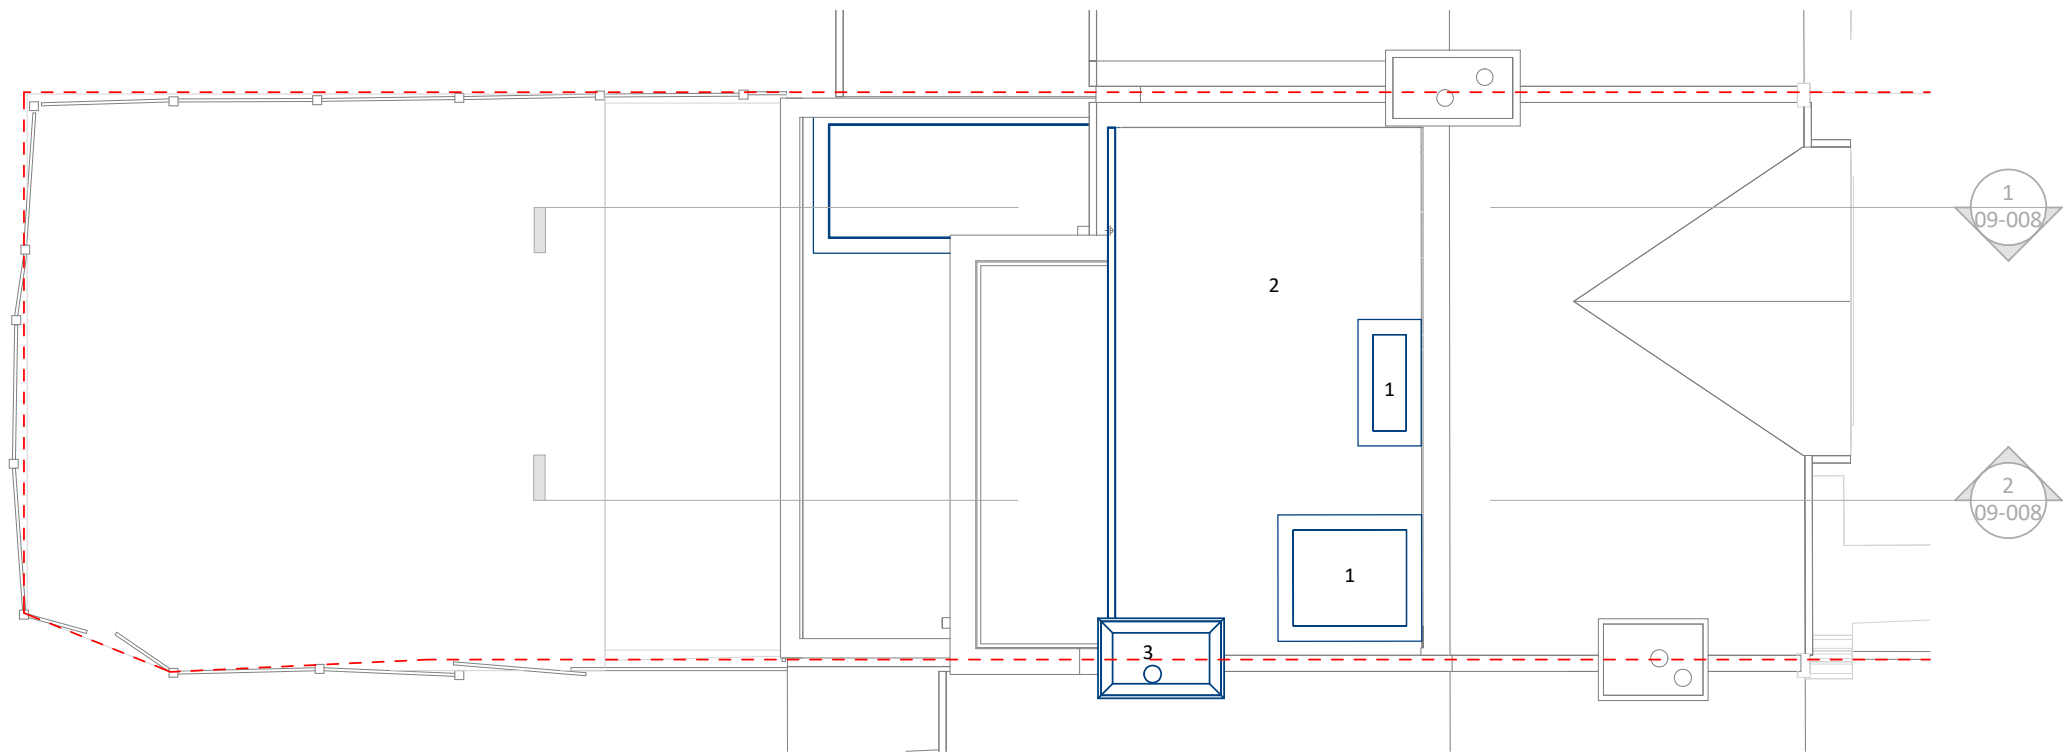


Proposed Roof Plan
1 : 100

- Key:
- 1 - Roof light
 - 2 - EPDM flat roof
 - 3 - Existing chimney raised

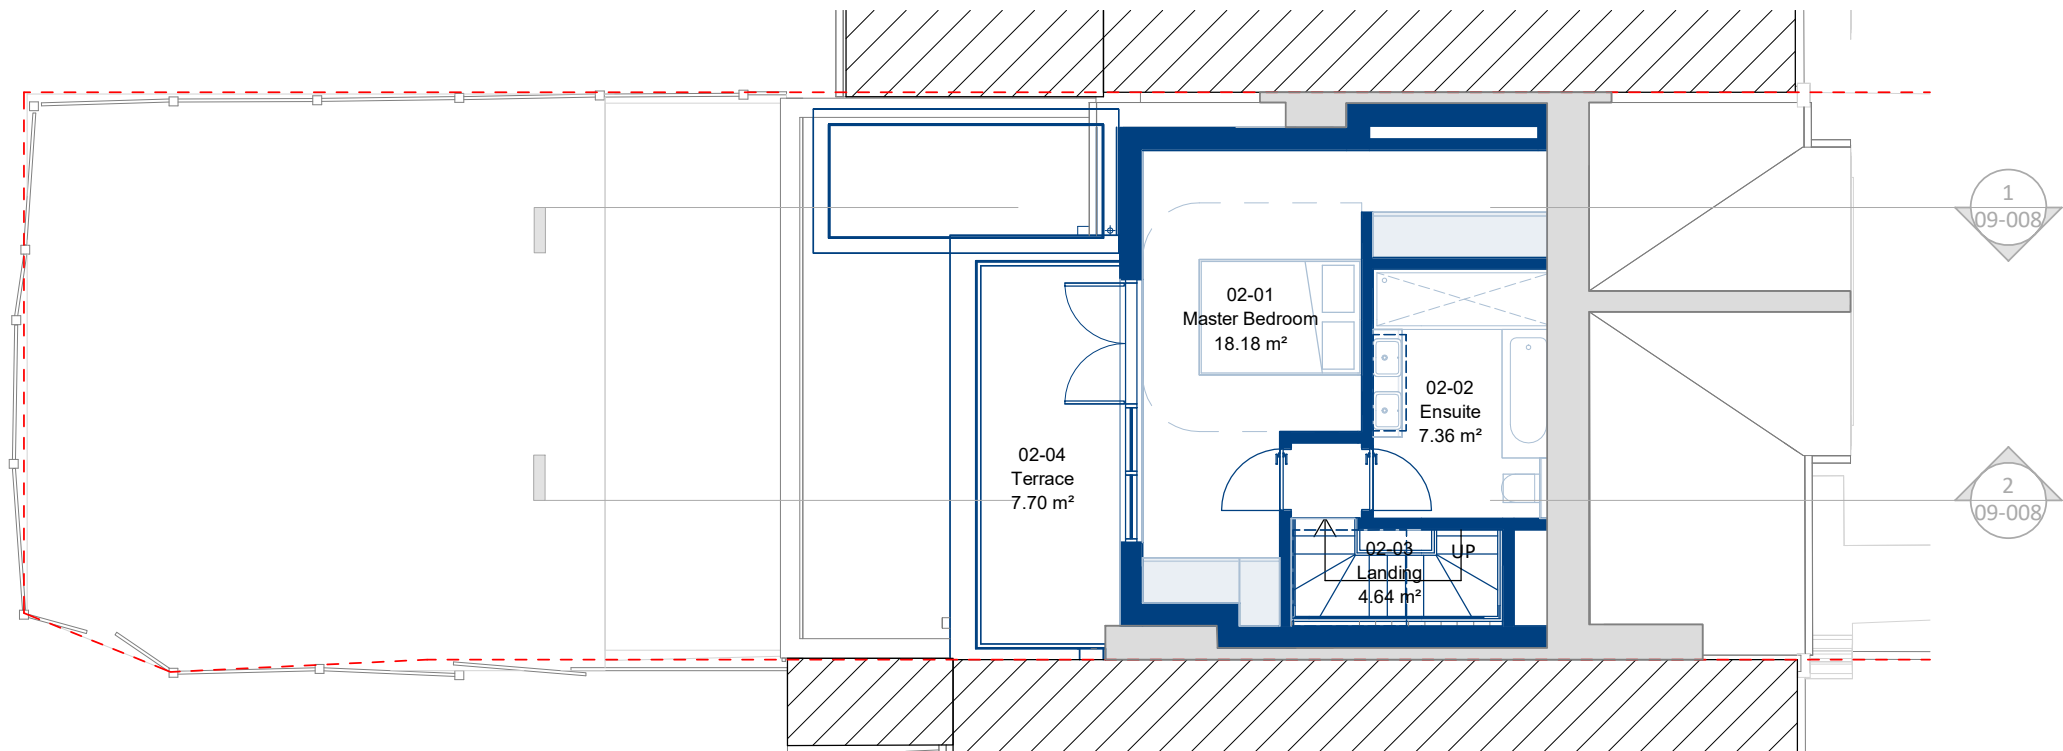

Proposed Level 02 Plan
1 : 100

 



Proposed East Elevation
1 : 100


- Key:
- 1 - Slatted timber cladding
 - 2 - Glazed sliding door in light grey aluminium frames
 - 3 - Aluminium cladding in grey over concealed downpipe
 - 4 - Aluminium coping
 - 5 - Timber panel
 - 6 - Existing window opening raised and doubled glazed timber windows inserted in white
 - 7 - New brickwork to match existing
 - 8 - Grey GRC cladding
 - 9 - Aluminium downpipes and gutters
 - 10 - Aluminium frames to proposed windows and door to dormer
 - 11 - Existing chimney raised
 - 12 - Roof light
 - 13 - Timber window




Proposed West Elevation
1 : 100

Key:

- 1 - Timber window with frosted glazing
2 - Timber cladding

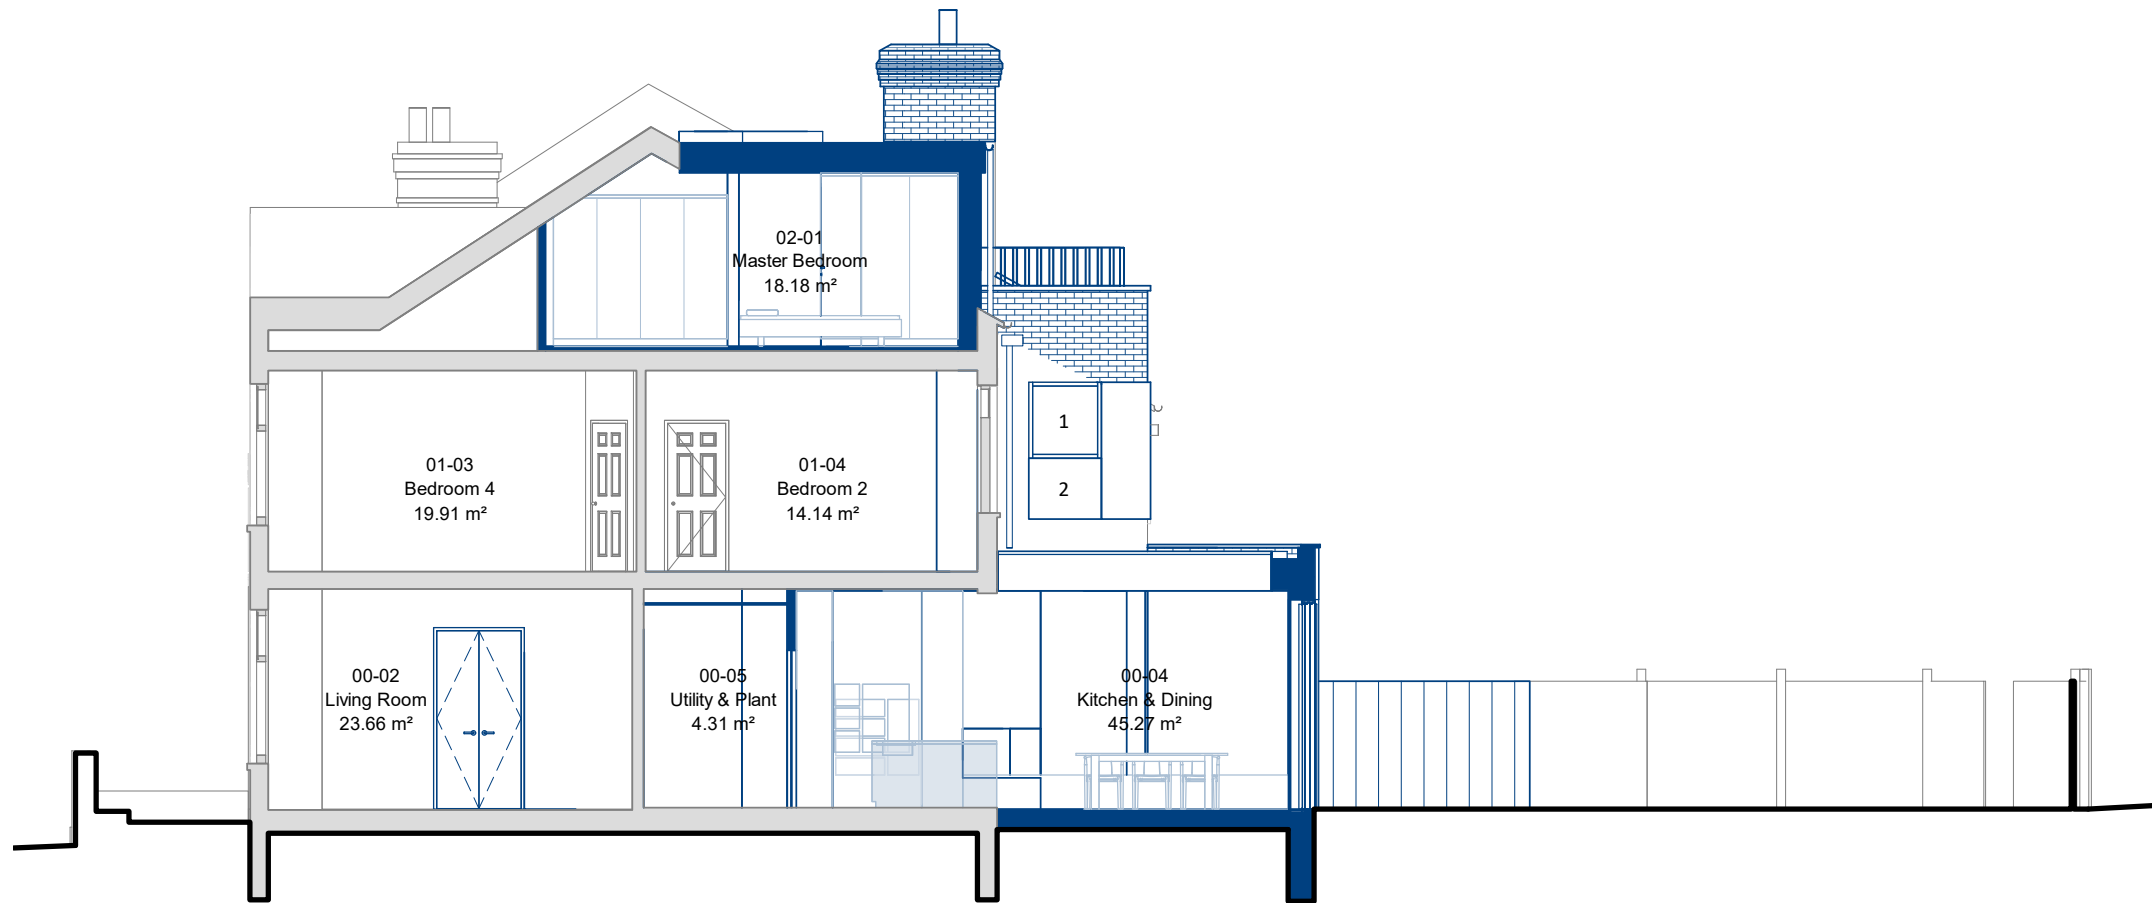

Proposed Section 1
1 : 100

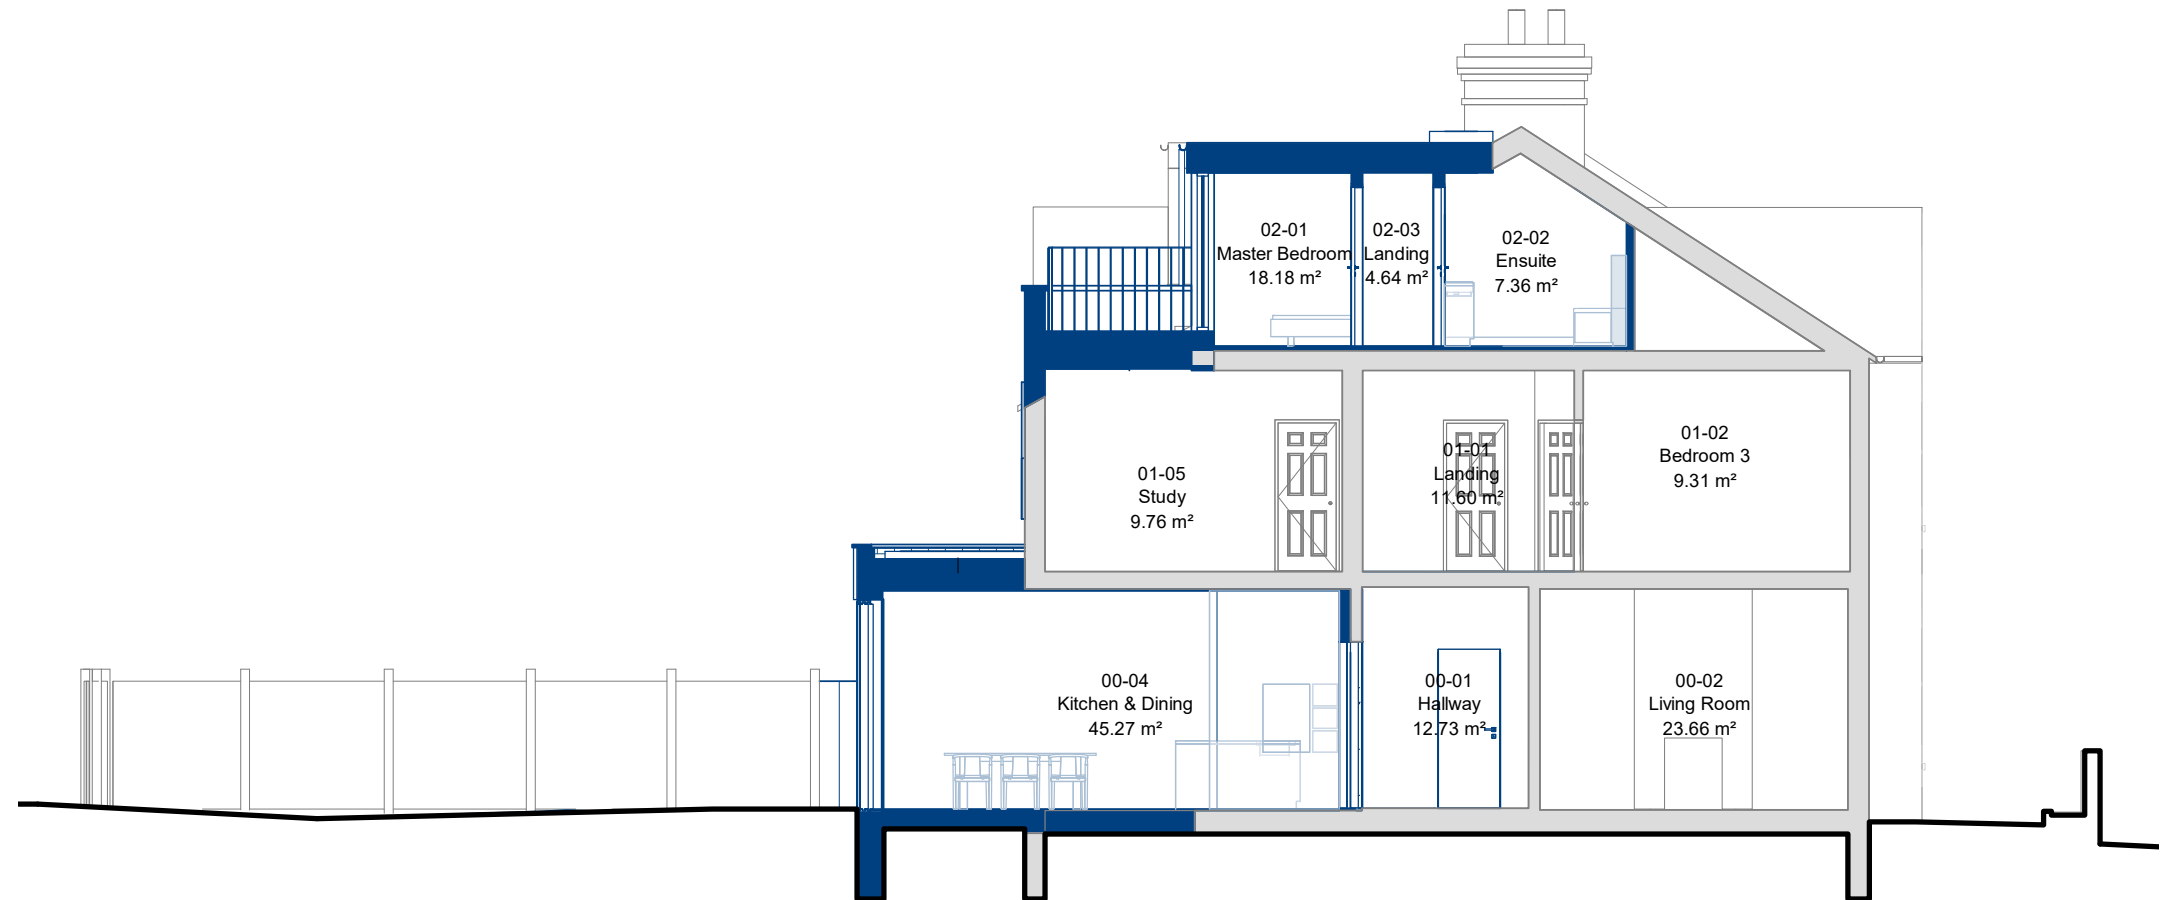

Proposed Section 2
1 : 100

Notes

Unagru Limited takes no responsibility for dimensions obtained by scaling from this drawing. If no dimension is shown the recipient must ascertain the dimension specifically from the architect or by site measurement and may not rely on the drawing. Supply of the drawing in digital form is solely for convenience and no reliance may be placed on any data in digital form. All data must be checked against hard copy.

This drawing is issued for design intent only and should not be used for construction unless stated. All work must comply with relevant British Standards and Building Regulation requirements.
Copyright Unagru Limited. Unagru Limited is a registered company in England & Wales: 11296561 Registered Office: Unit LG3 Cell Studios 23-27 Arcola Street, London E8 2DJ. This drawing is the property of Unagru Limited. No disclosure or copy of it may be made without the written permission.

Project Name
21 Whitley Road

Drawing Title
Planning - Proposed Section

Unagru Architecture & Urbanism
mail@unagru.com // www.unagru.com // 02072544777

A-09-008

Status	Planning	
Date	01/06/23	Job No. 186
Rev.		
SCALE	1 : 100	@ A3