


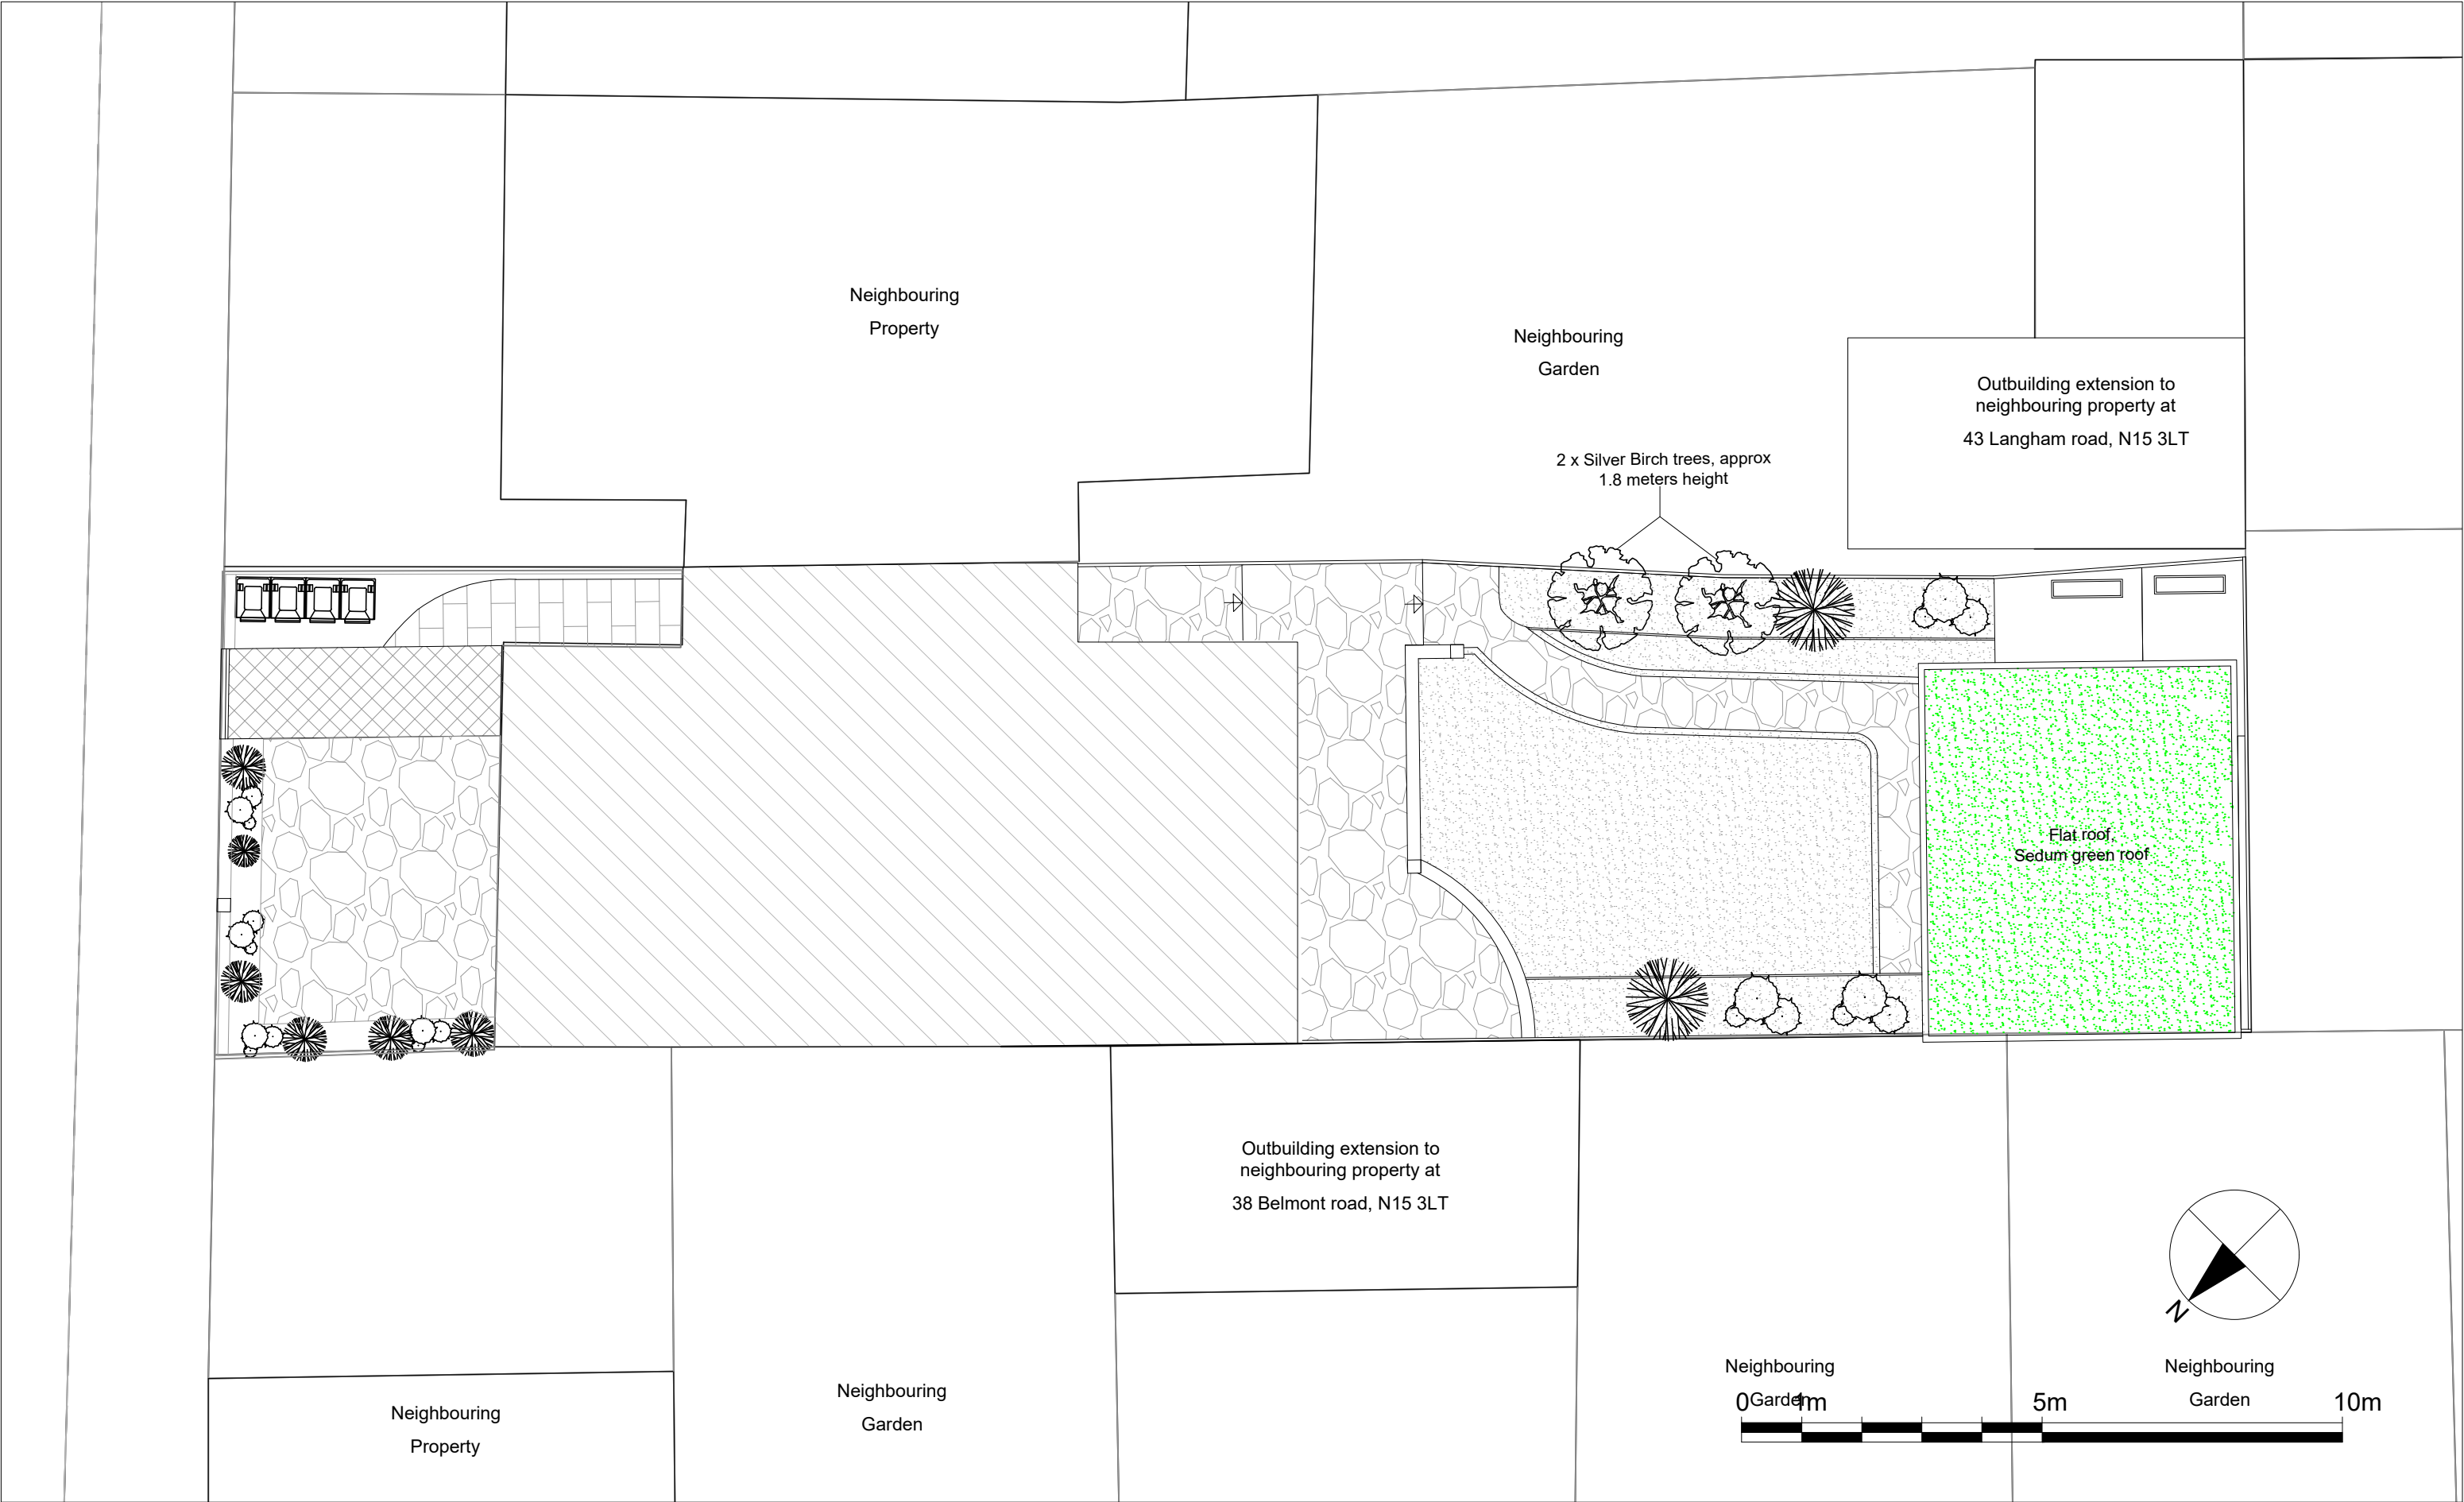

Dimensions Written dimensions to be taken in preference to scaled dimensions. The Contractor is responsible for checking all dimensions before work starts.

Local Authority All work is to be carried out to the requirements, and to the satisfaction of the Local Authority. These drawings are for planning purposes only.

Discrepancies Any discrepancies to be brought to the attention of Drawing And Planning Ltd. Immediately.

REVISIONS					
REV	DATE	DESCRIPTION	BY	CH	

PROJECT TITLE	
45 Langham Road, London, N15 3QX - Flat a	
DATE	REVISION
June 2023	/

DRAWING TITLE	
Proposed- Roof Plan	
CLIENT	
Hamish Balfour	
DRAWING No.	SCALE @ A3
LANRD-P302	1:100



DRAWINGANDPLANNING
www.drawingandplanning.com
0208 202 3665