



Location Plan
1 : 1250

0 10 20 30 40 50



Proposed site plan
1 : 500

0 5 10 15 20 25

Schedule of Areas

Total Site Area	
76 s.q.m.	
Existing Residential	Existing Non-Residential
184.70 s.q.m.	0.00 s.q.m.
Residential area lost by change of use or demolition	Non Residential area lost by change of use or demolition
0.00 s.q.m.	0.00 s.q.m.
Proposed Residential	Proposed Non-Residential
0.00 s.q.m.	0.00 s.q.m.
Net additional area	
0.00 s.q.m.	

Rev No.	Date	Description
---------	------	-------------

Notes:

Any inaccuracies or errors to be reported to the architect/surveyor immediately and prior to any work commencing. All dimensions to be verified on site. All work to comply with British Standards Code of practice. All external surfaces and materials to match existing. This drawing and all information provided within it is the copyright of UPP Consultants Ltd. and reproduction without prior consent is strictly forbidden.


Dwg No	Drawn
164AR-A-01-001	UPP
Drawing	Checked
Location Plan	UPP
Scale	Issue Date
As indicated @ A3	30.05.2023




Project Address

164 Archway Road, London N6 5BB

Client	Status
c/o Upp	For Planning

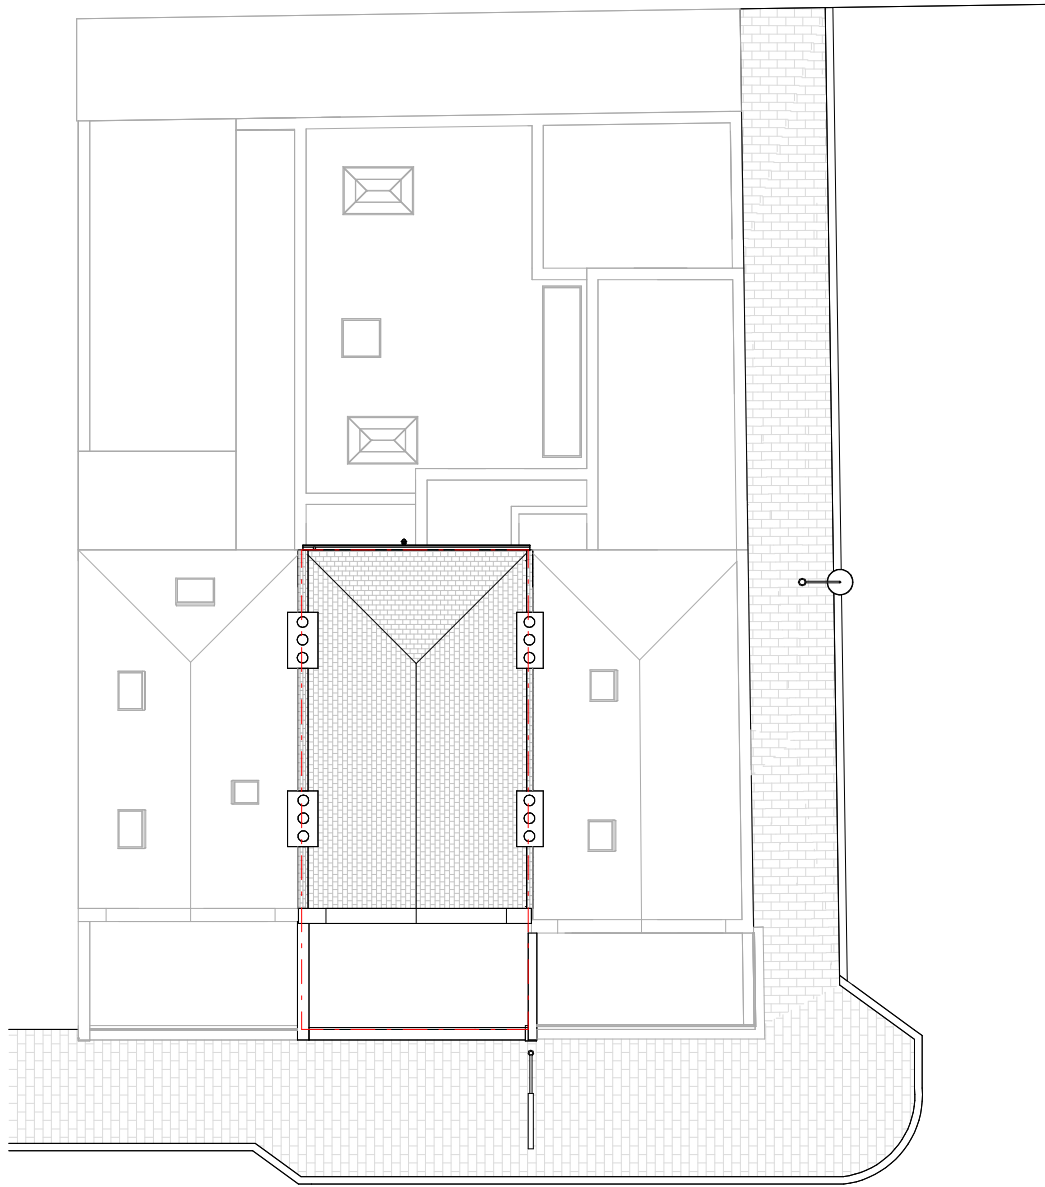

EXISTING BLOCK PLAN

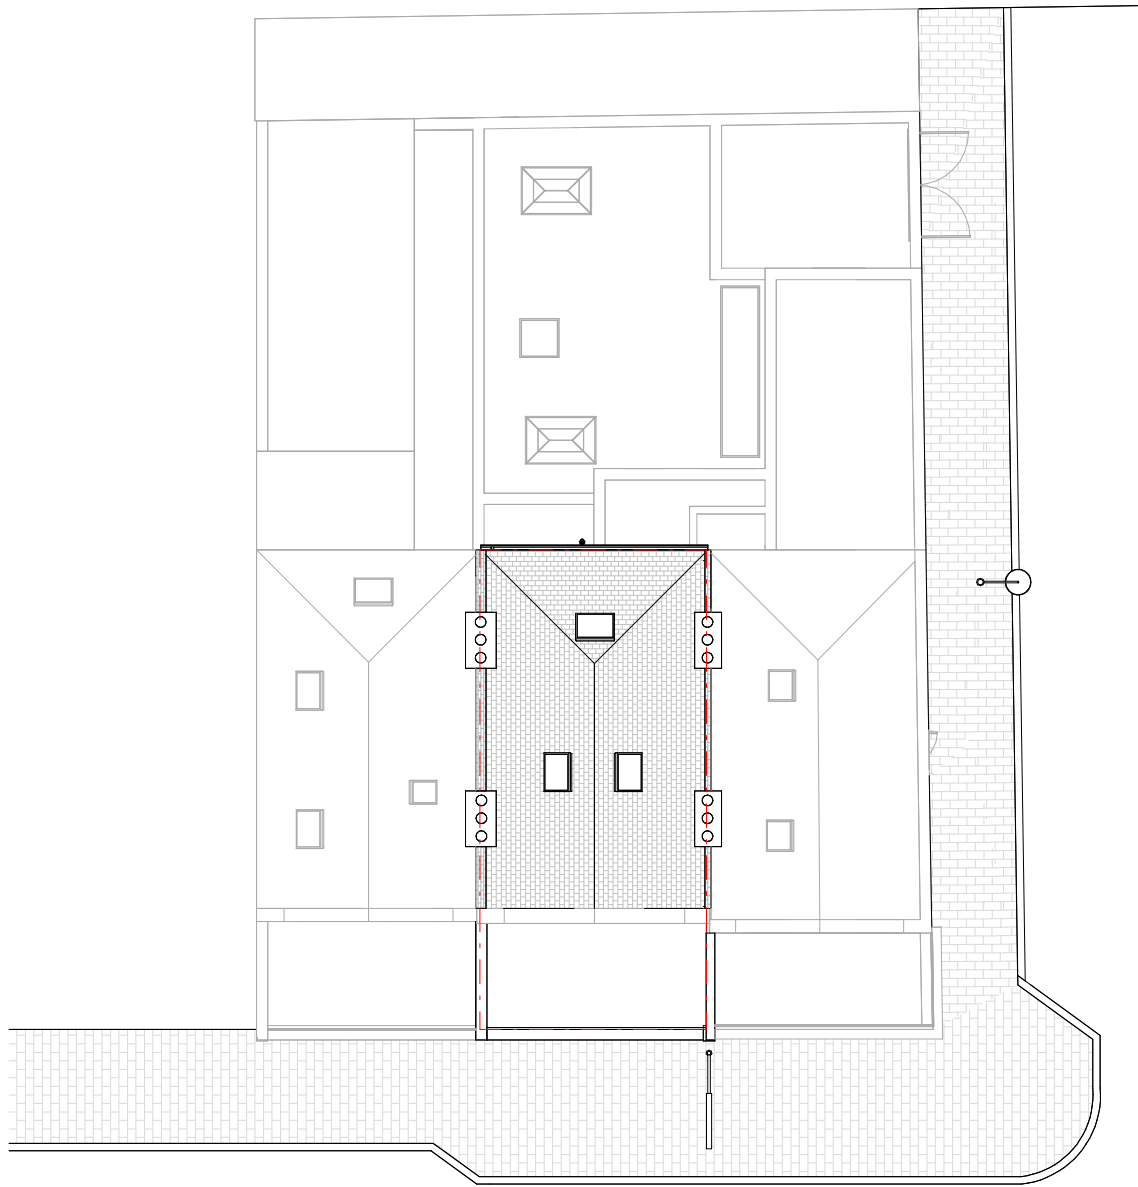


Rev No.	Date	Description
---------	------	-------------

Notes:
Any inaccuracies or errors to be reported to the architect/surveyor immediately and prior to any work commencing. All dimensions to be verified on site. All work to comply with British Standards Code of practice. All external surfaces and materials to match existing. This drawing and all information provided within it is the copyright of UPP Consultants Ltd. and reproduction without prior consent is strictly forbidden.

Dwg No	Drawn
164AR-A-01-002	UPP


Drawing	Checked
Block plans	UPP

Scale	Issue Date
1 : 200 @ A3	30.05.2023

 

Project Address
164 Archway Road, London N6 5BB

Client	Status
c/o Upp	For Planning

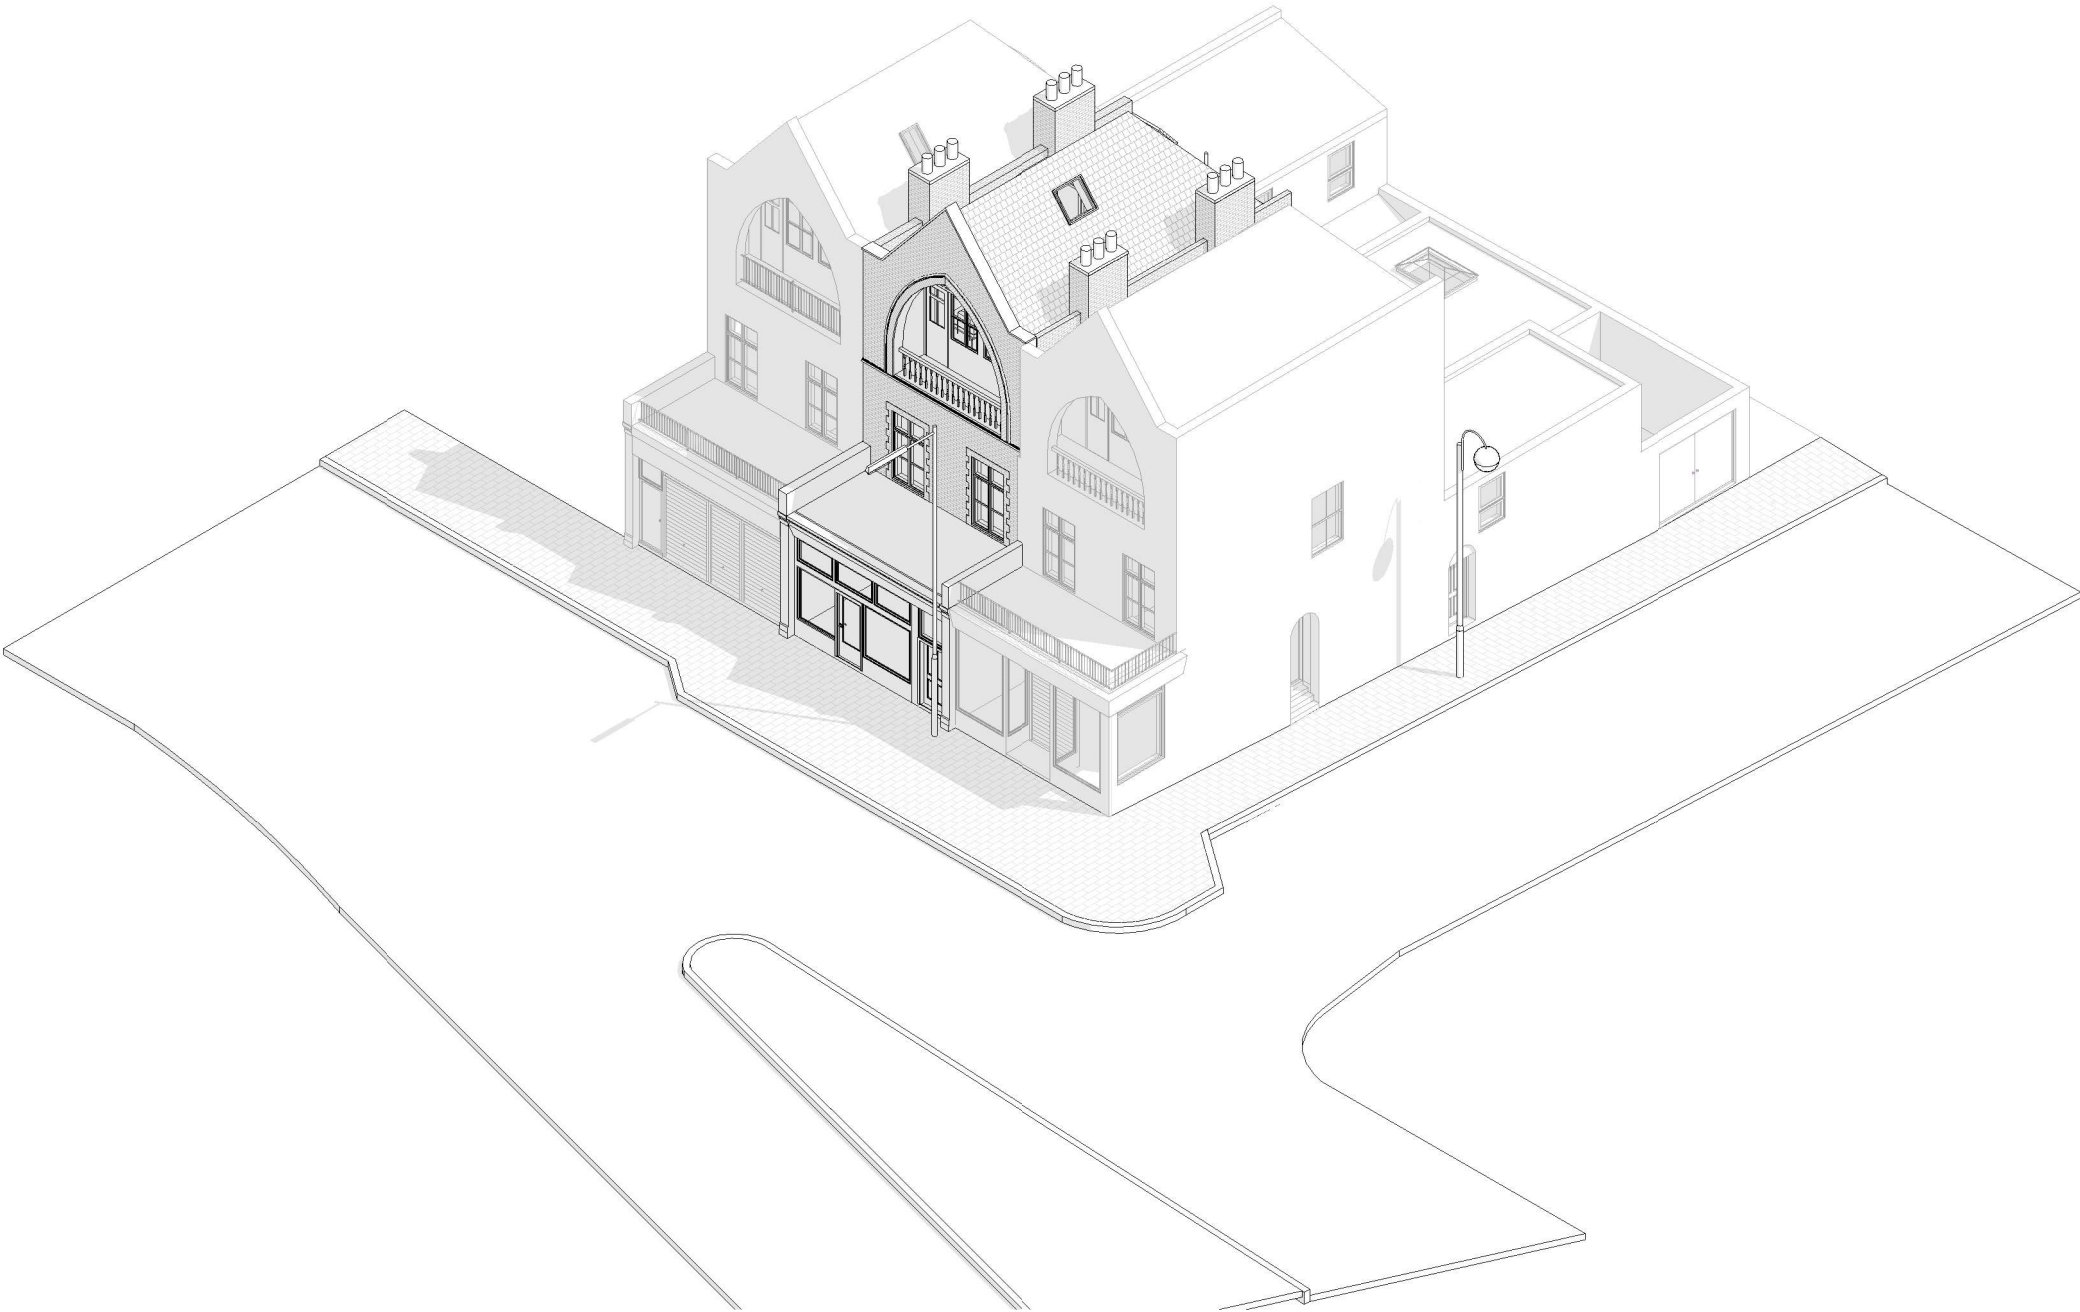

Rev No.	Date	Description
---------	------	-------------

Notes: Any inaccuracies or errors to be reported to the architect/surveyor immediately and prior to any work commencing. All dimensions to be verified on site. All work to comply with British Standards Code of practice. All external surfaces and materials to match existing. This drawing and all information provided within it is the copyright of UPP Consultants Ltd. and reproduction without prior consent is strictly forbidden.		
---	--	--


Dwg No	Drawn
164AR-A-02-101	UPP

Drawing	Checked
Proposed Front Visualization	UPP

Scale	Issue Date
@ A3	30.05.2023

Project Address	
164 Archway Road, London N6 5BB	

Client	Status
c/o Upp	For Planning

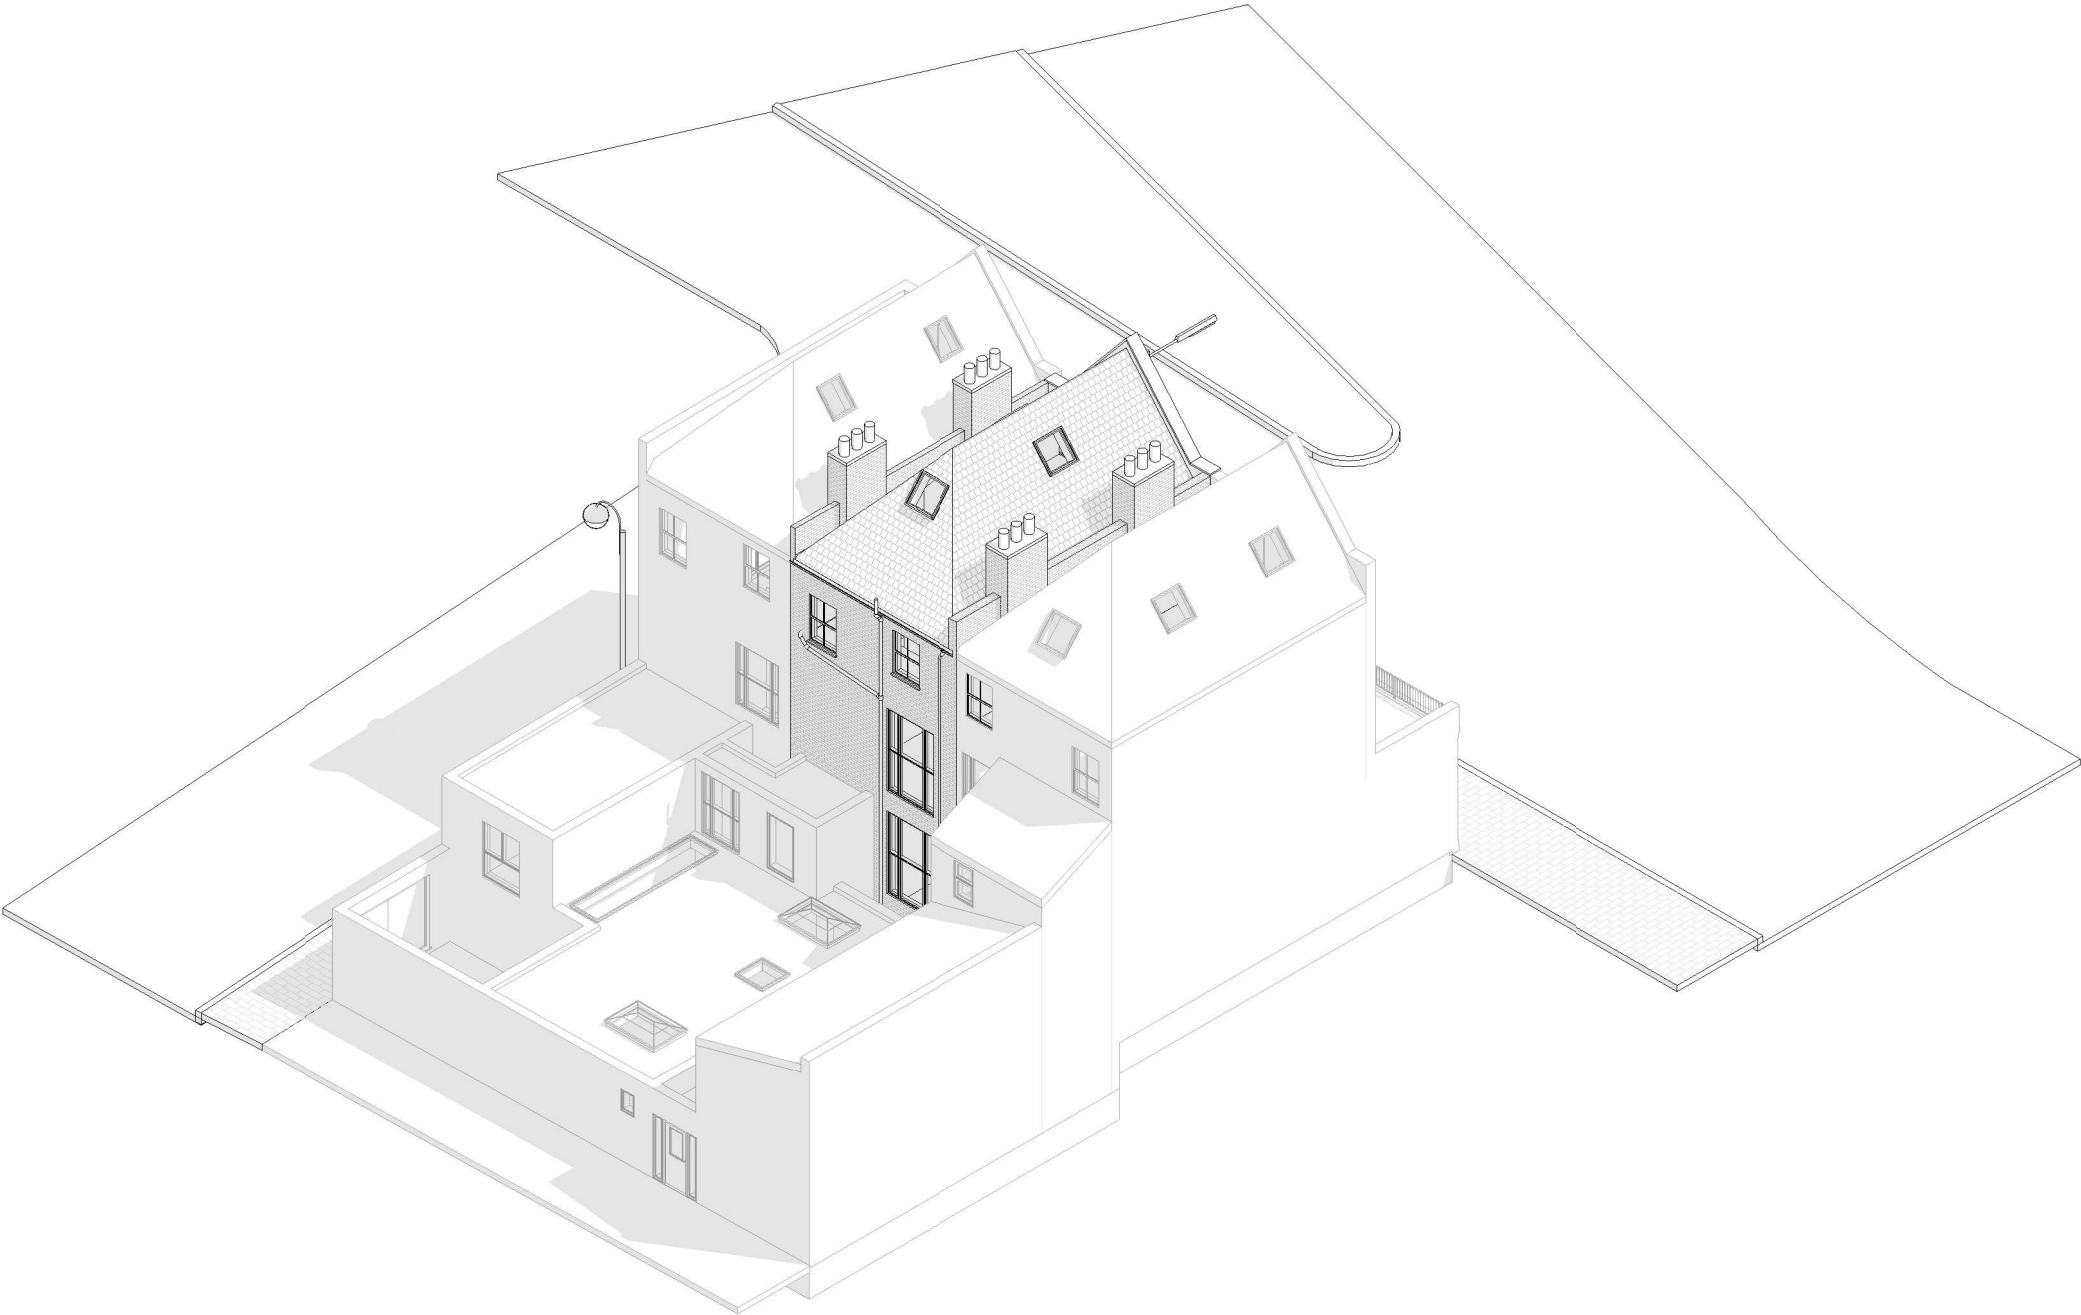

Rev No.	Date	Description
---------	------	-------------

Notes: Any inaccuracies or errors to be reported to the architect/surveyor immediately and prior to any work commencing. All dimensions to be verified on site. All work to comply with British Standards Code of practice. All external surfaces and materials to match existing. This drawing and all information provided within it is the copyright of UPP Consultants Ltd. and reproduction without prior consent is strictly forbidden.		
---	--	--

Dwg No 164AR-A-02-102	Drawn UPP
---------------------------------	---------------------

Drawing Proposed Rear Visualization	Checked UPP
---	-----------------------




Scale @ A3	Issue Date 30.05.2023
----------------------	---------------------------------

Project Address 164 Archway Road, London N6 5BB	
---	--

Client c/o Upp	Status For Planning
--------------------------	-------------------------------

www.upp-planning.co.uk
info@upp-planning.co.uk
0208 202 9996
Atrium, Stables Market,
Chalk Farm Road, London,
NW1 8AH



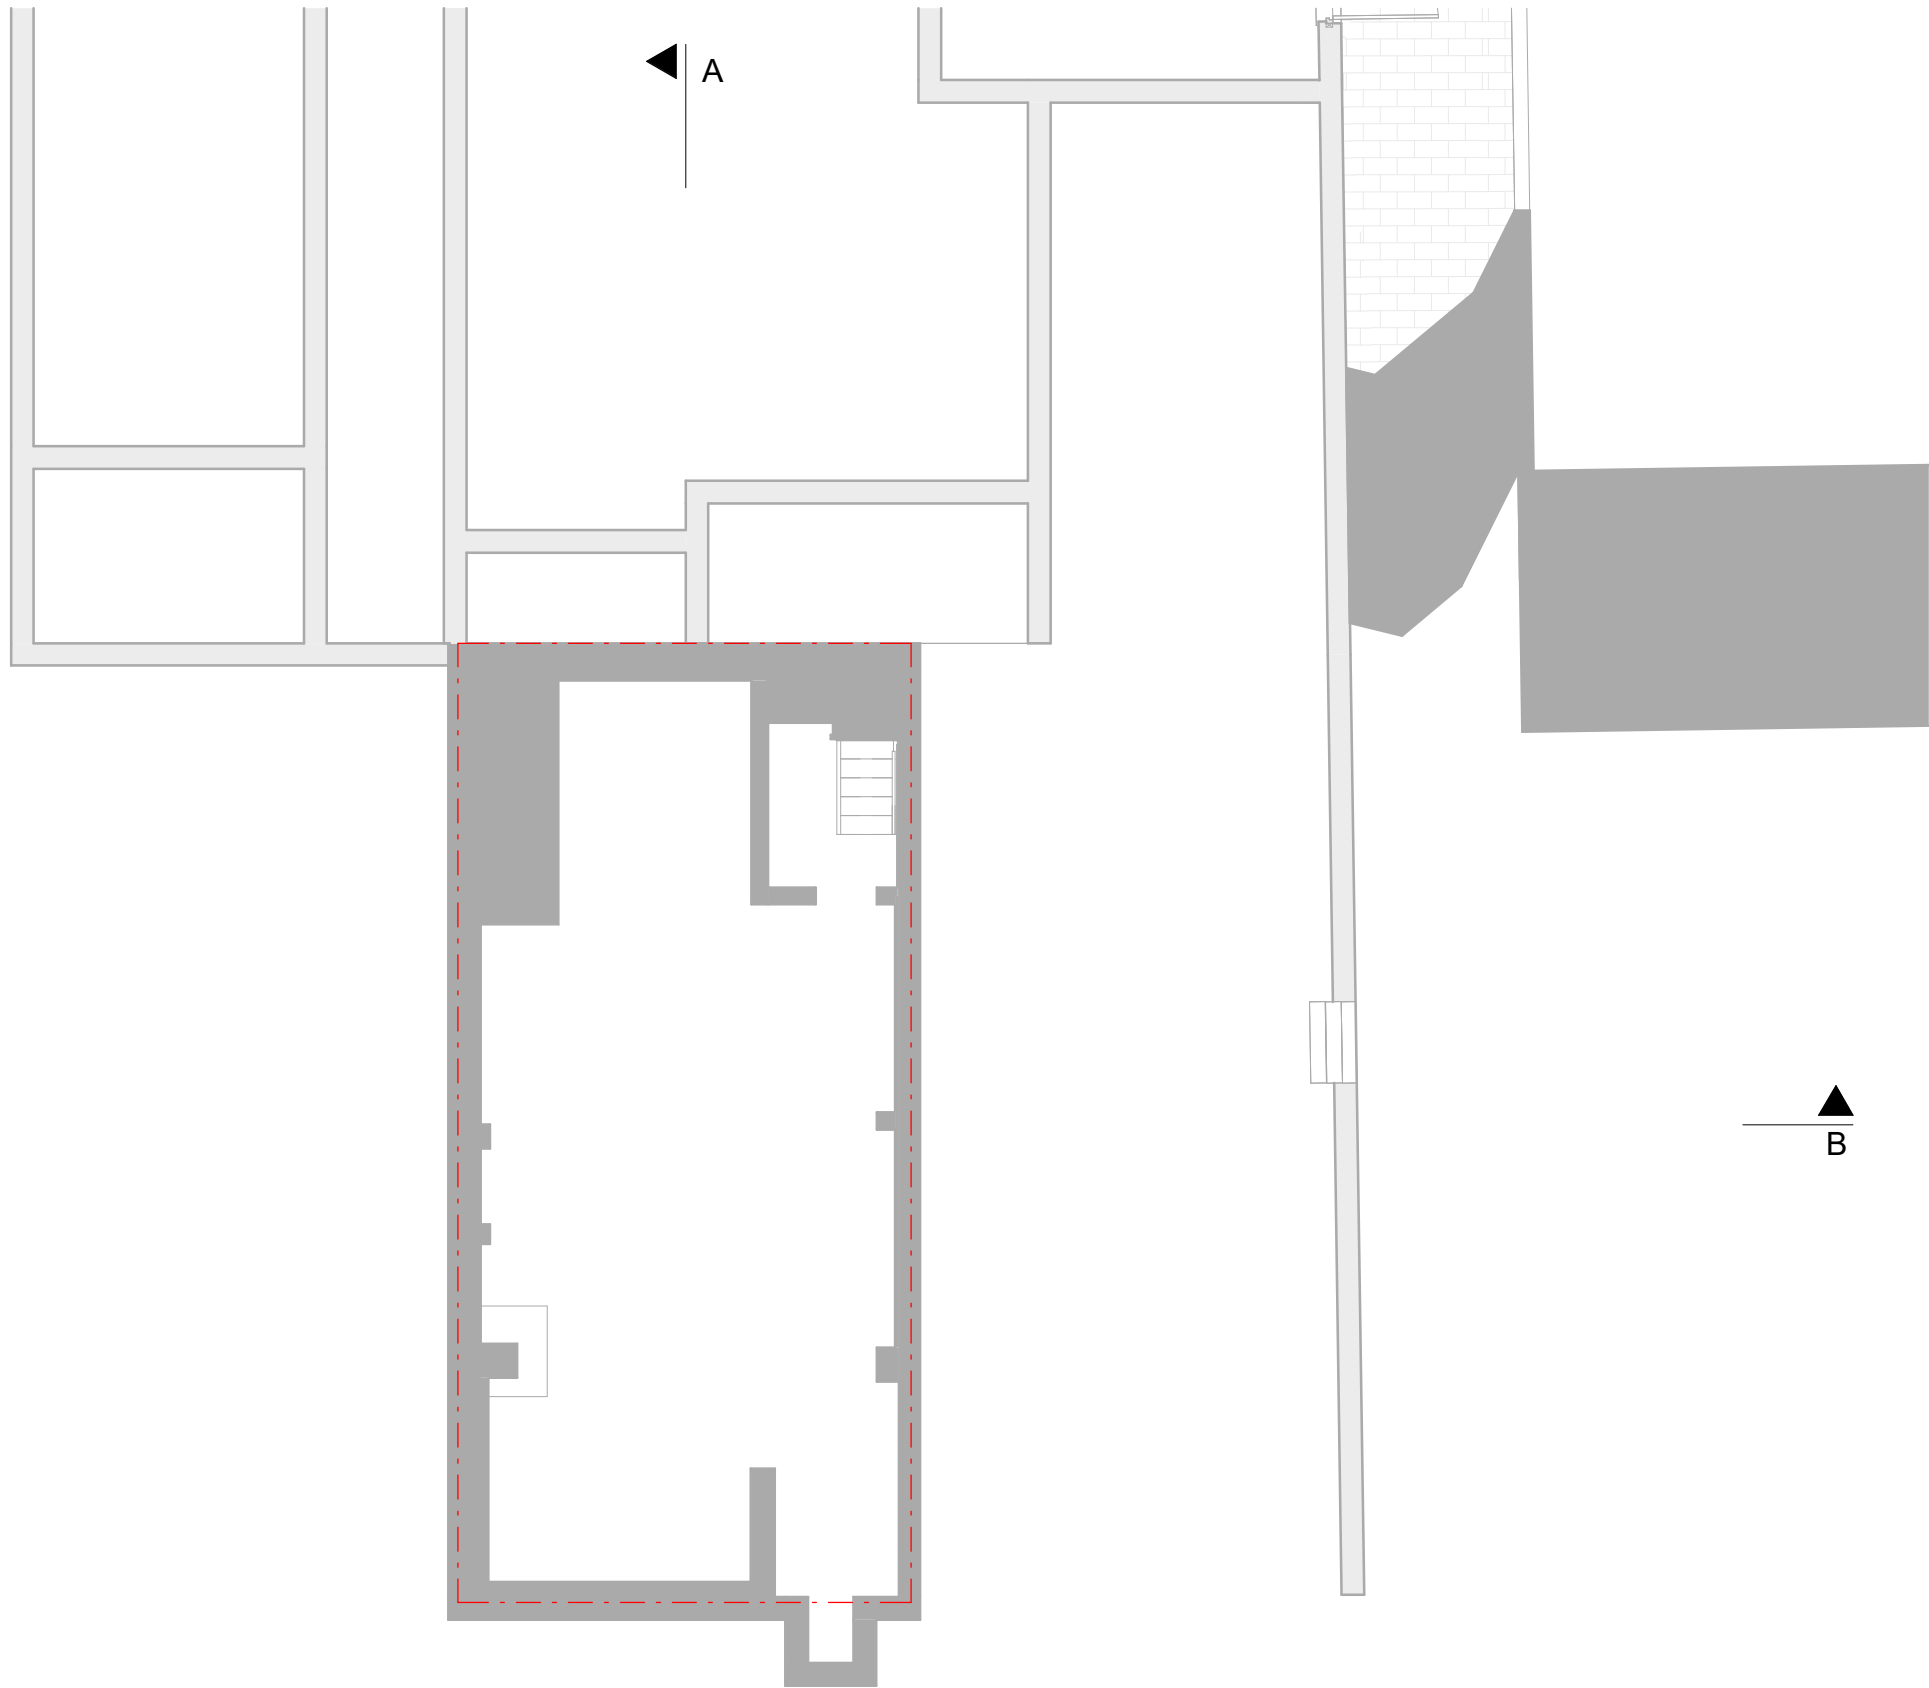  

Rev No.	Date	Description
---------	------	-------------

Notes:

Any inaccuracies or errors to be reported to the architect/surveyor immediately and prior to any work commencing. All dimensions to be verified on site. All work to comply with British Standards Code of practice. All external surfaces and materials to match existing. This drawing and all information provided within it is the copyright of UPP Consultants Ltd. and reproduction without prior consent is strictly forbidden.

Dwg No	Drawn
164AR-A-03-101	UPP

Drawing	Checked
Proposed Lower Ground Floor Plan	UPP

Scale	Issue Date
1:100 @ A3	30.05.2023




Project Address
164 Archway Road, London N6 5BB

Client	Status
c/o Upp	For Planning

www.upp-planning.co.uk
info@upp-planning.co.uk
0208 202 9996
Atrium, Stables Market,
Chalk Farm Road, London,
NW1 8AH

upp

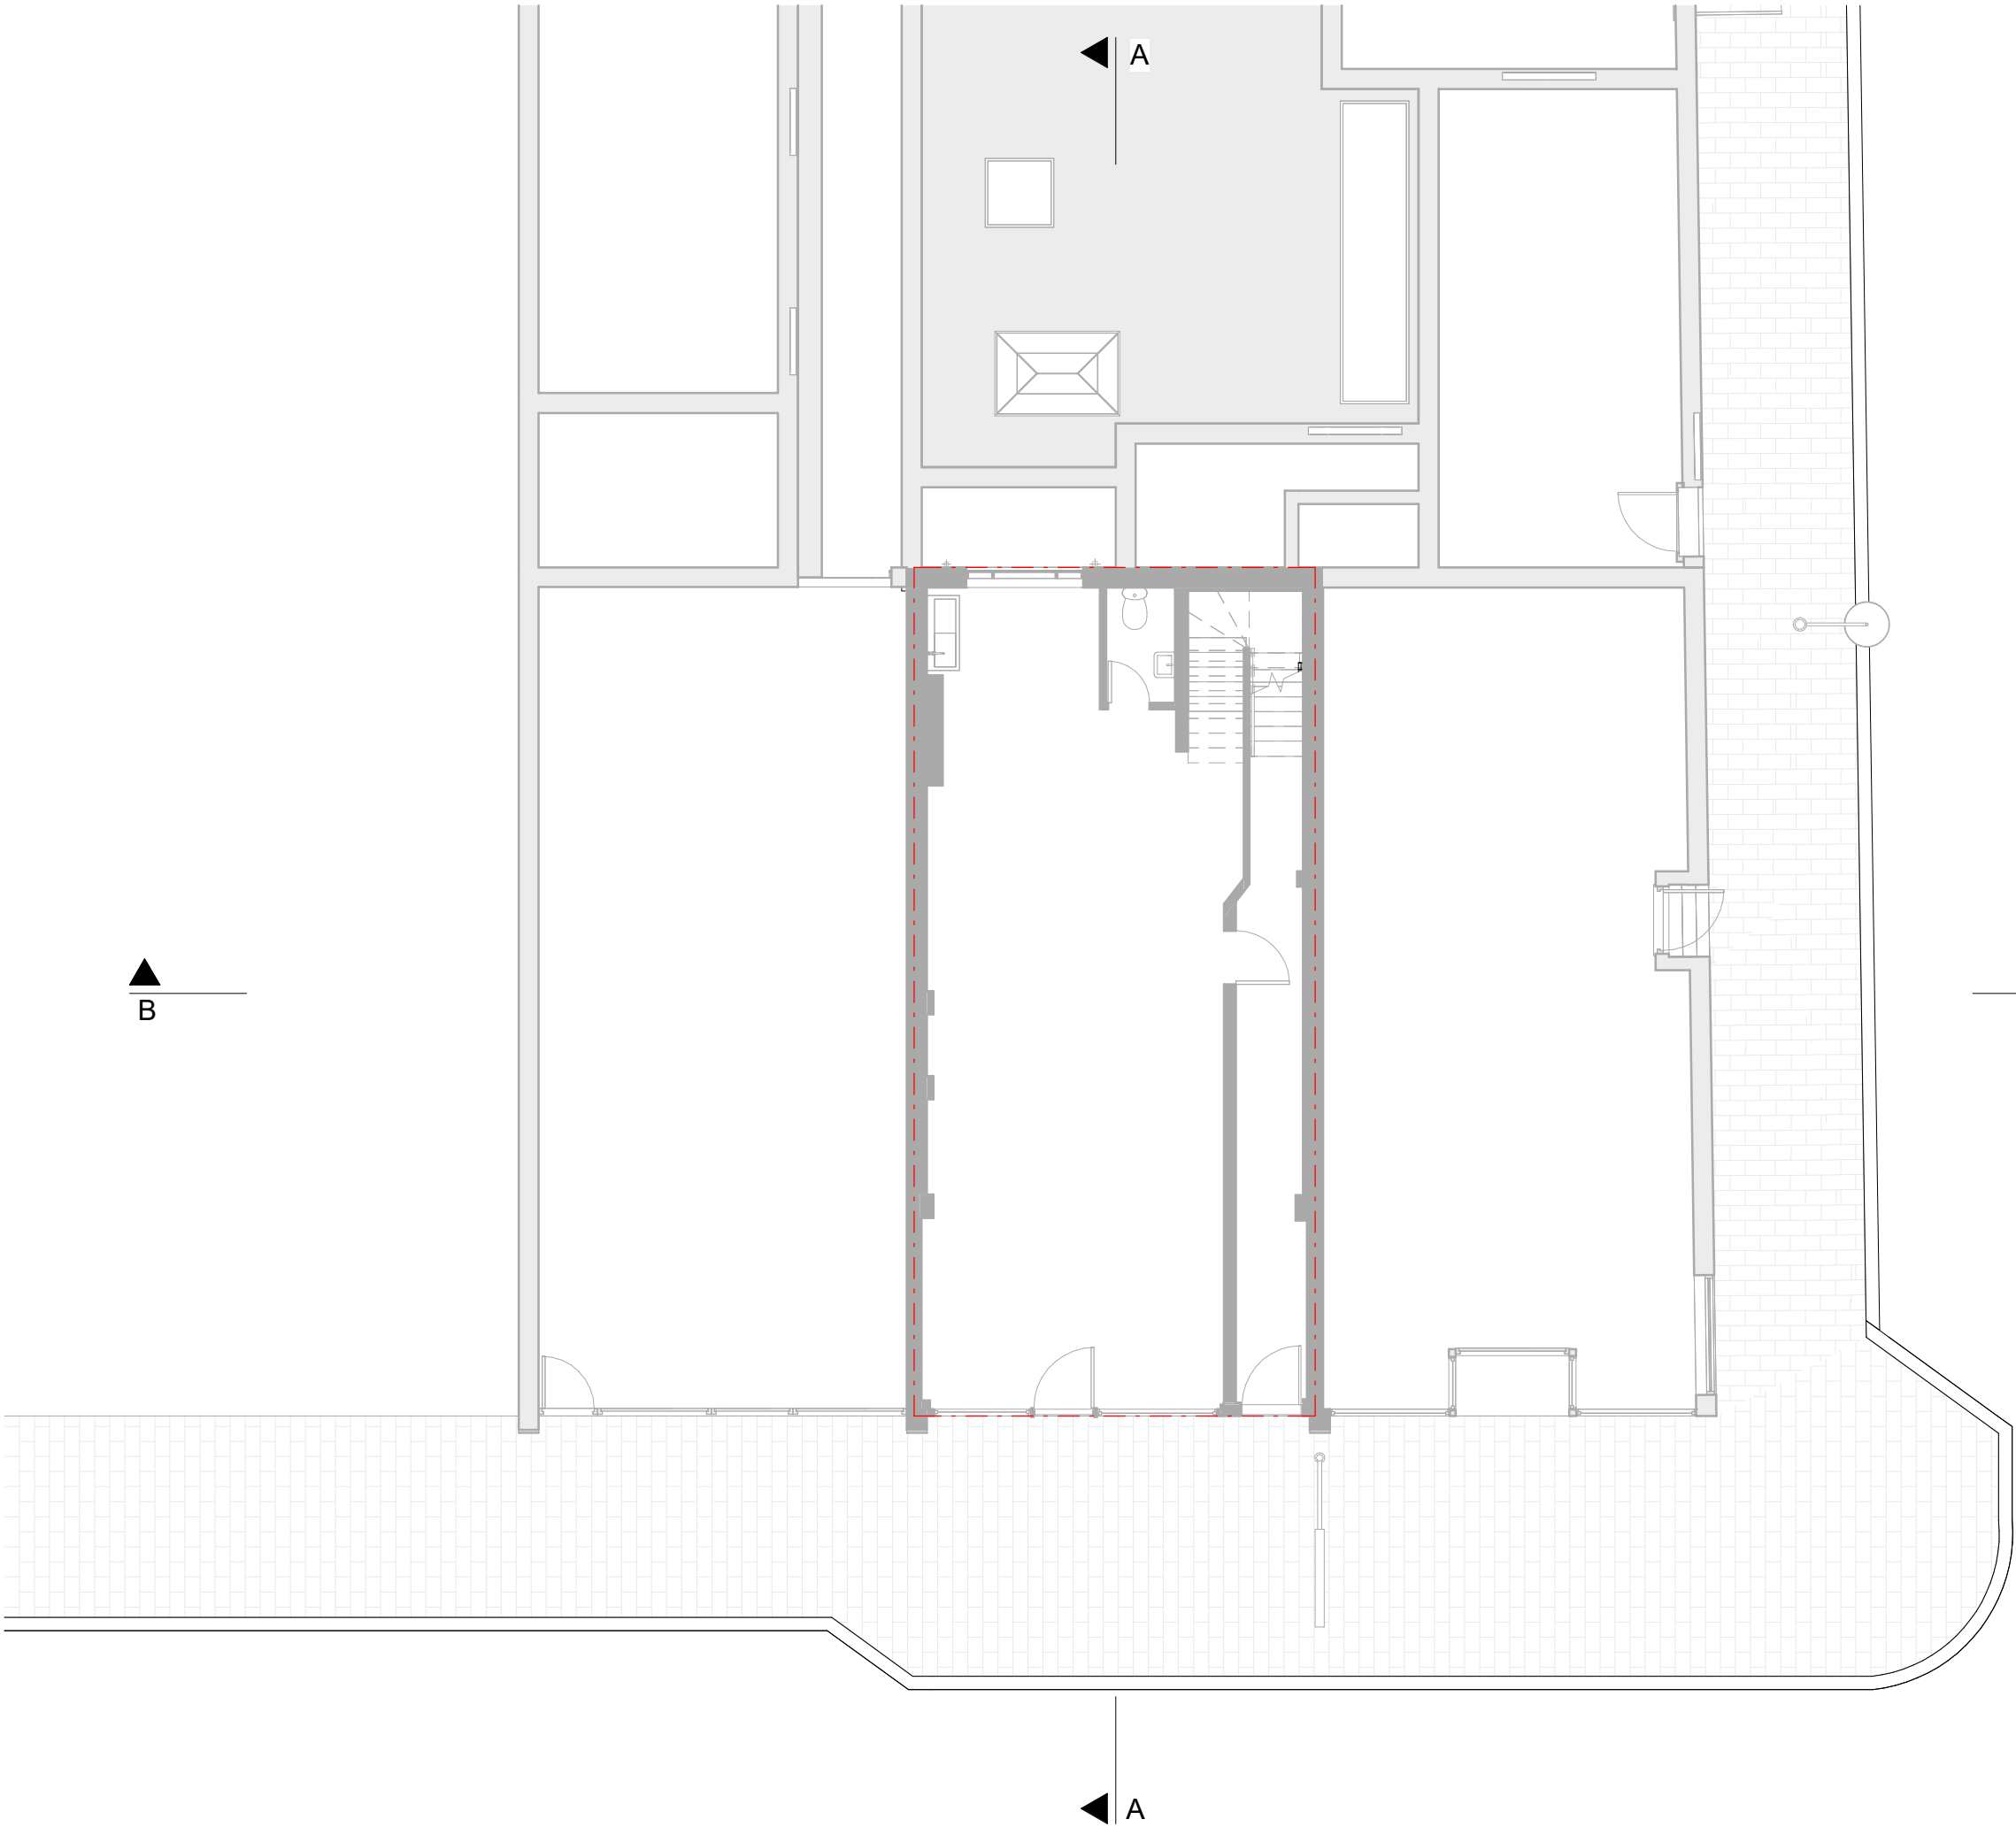

Rev No.	Date	Description
---------	------	-------------

Notes:

Any inaccuracies or errors to be reported to the architect/surveyor immediately and prior to any work commencing. All dimensions to be verified on site. All work to comply with British Standards Code of practice. All external surfaces and materials to match existing. This drawing and all information provided within it is the copyright of UPP Consultants Ltd. and reproduction without prior consent is strictly forbidden.

Dwg No	Drawn
164AR-A-03-102	UPP

Drawing	Checked
Proposed Ground Floor Plan	UPP


Scale	Issue Date
1:100 @ A3	30.05.2023



Project Address

164 Archway Road, London N6 5BB

Client	Status
c/o Upp	For Planning

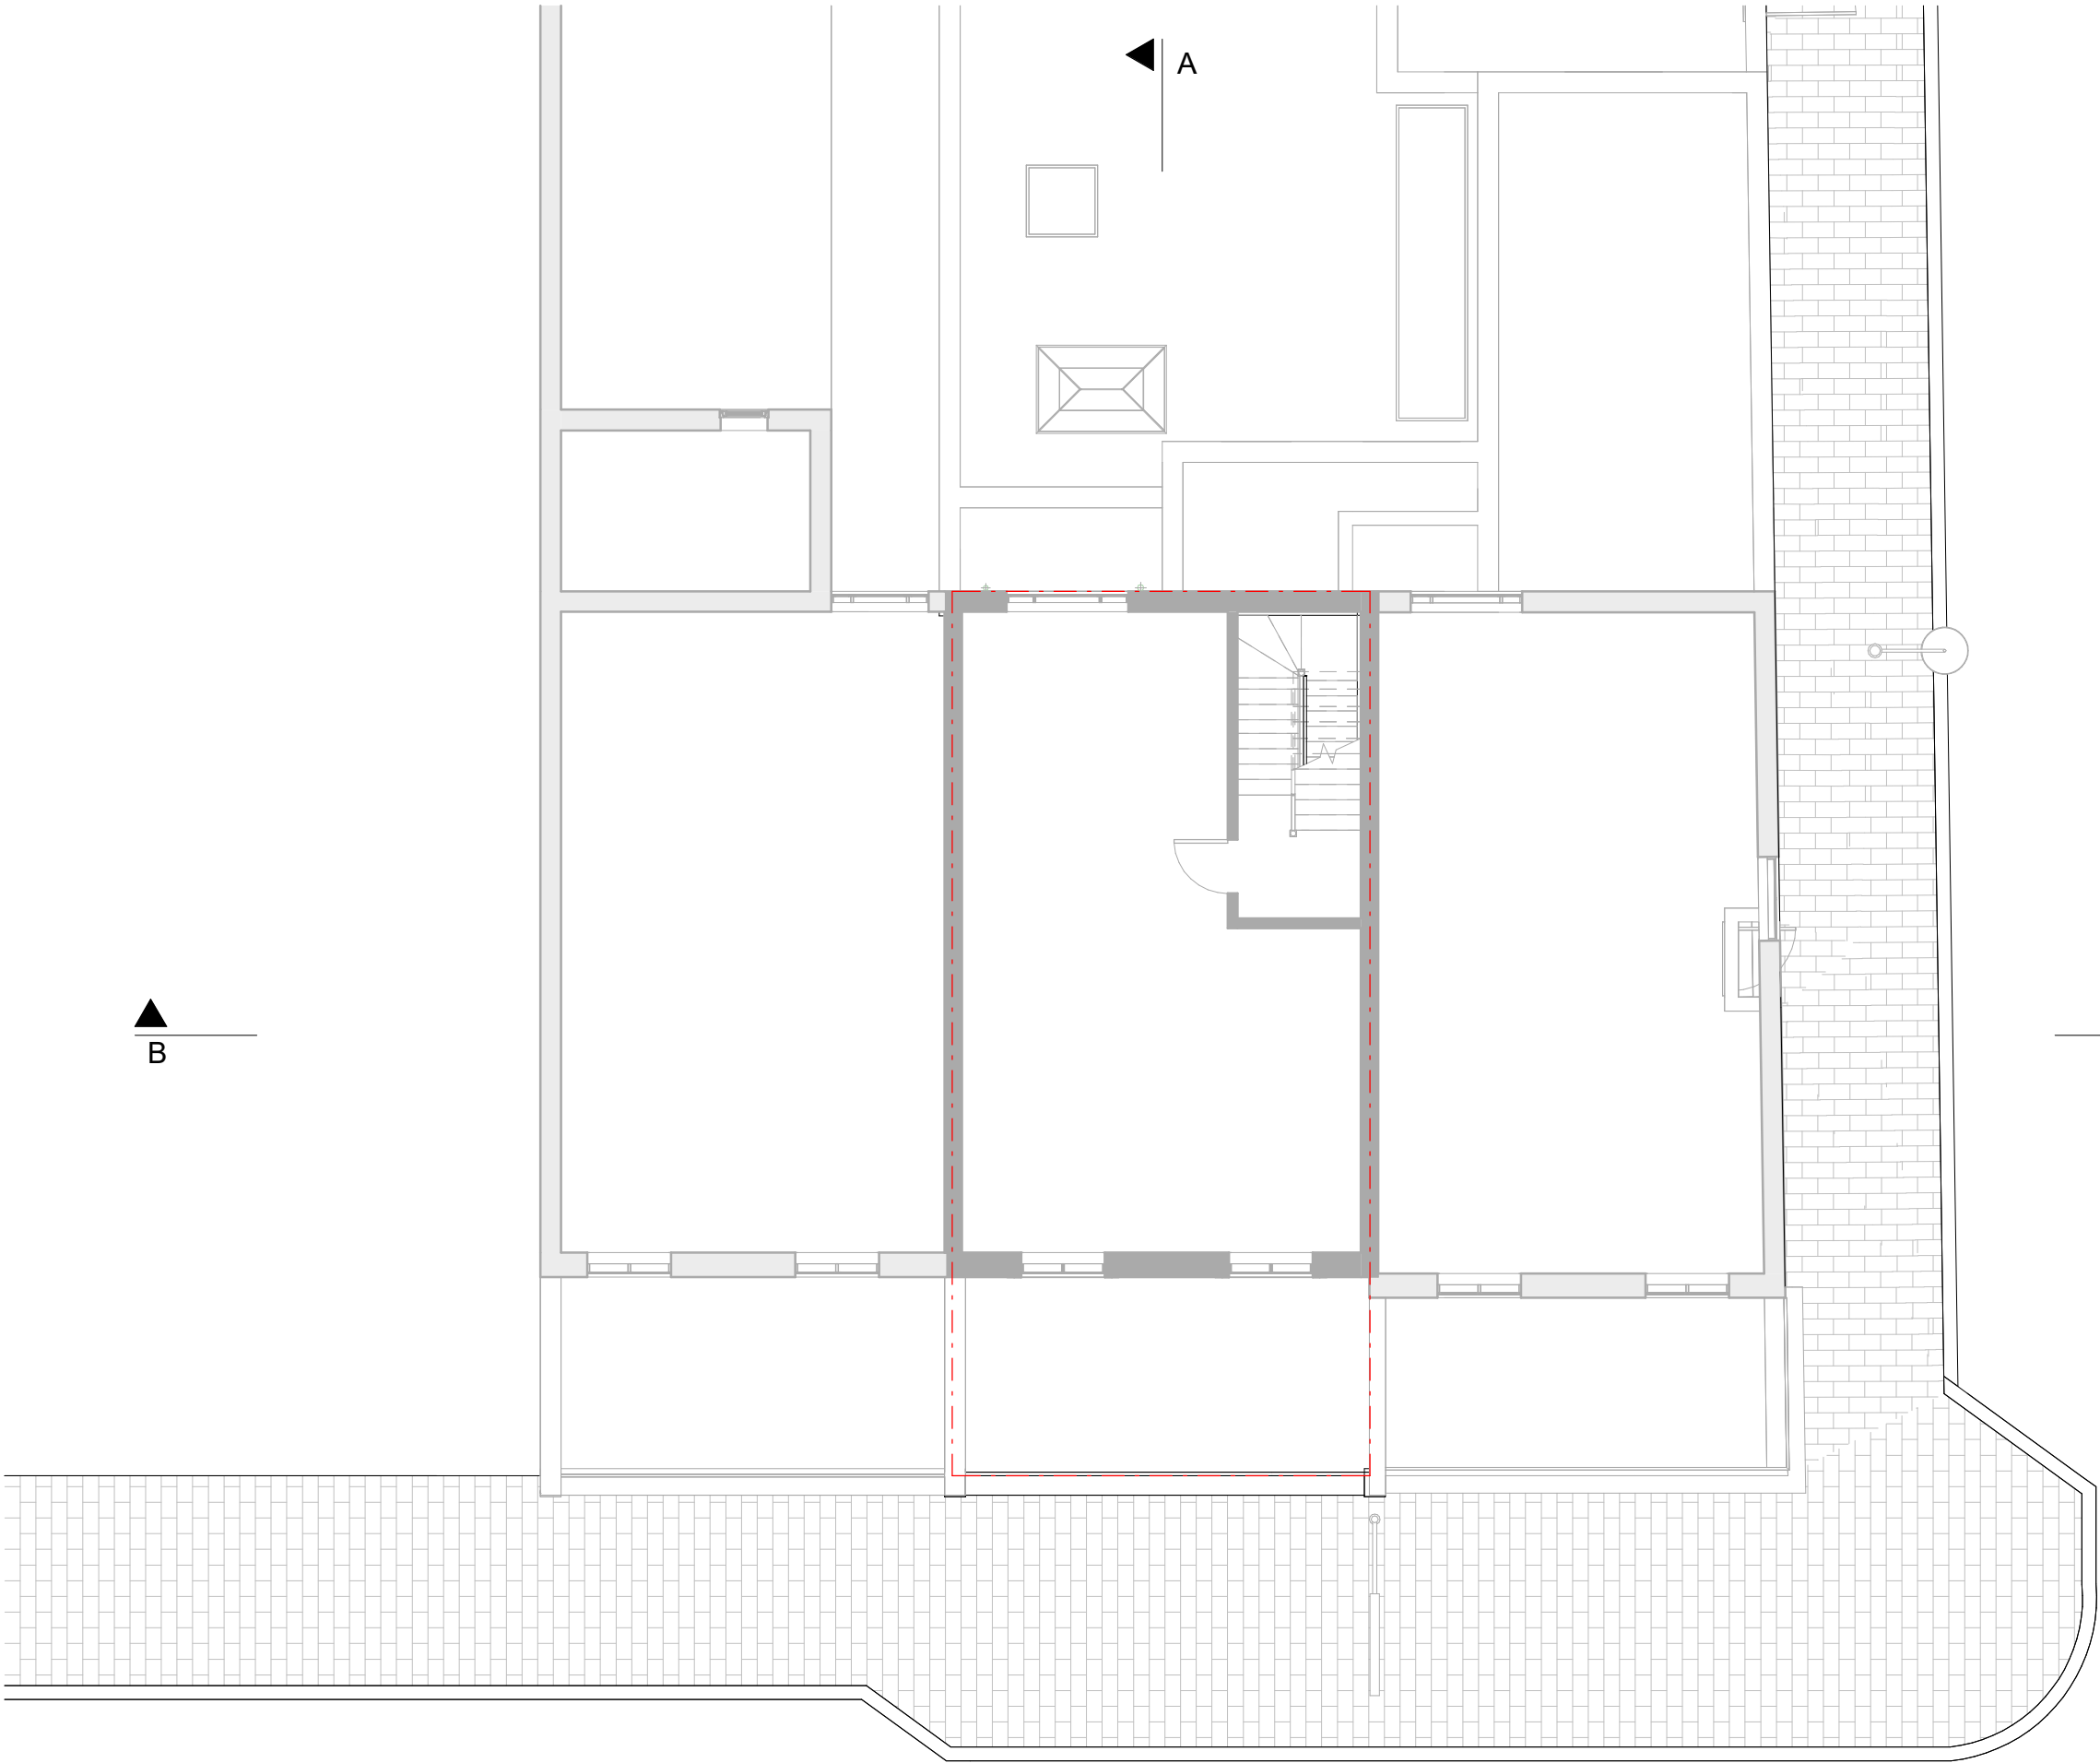

Rev No.	Date	Description
---------	------	-------------


Notes:

Any inaccuracies or errors to be reported to the architect/surveyor immediately and prior to any work commencing. All dimensions to be verified on site. All work to comply with British Standards Code of practice. All external surfaces and materials to match existing. This drawing and all information provided within it is the copyright of UPP Consultants Ltd. and reproduction without prior consent is strictly forbidden.

Dwg No	Drawn
164AR-A-03-103	UPP

Drawing	Checked
Proposed First Floor Plan	UPP

Scale	Issue Date
1:100 @ A3	30.05.2023

 


Project Address

164 Archway Road, London N6 5BB

Client	Status
c/o Upp	For Planning

www.upp-planning.co.uk
info@upp-planning.co.uk
0208 202 9996
Atrium, Stables Market,
Chalk Farm Road, London,
NW1 8AH

upp

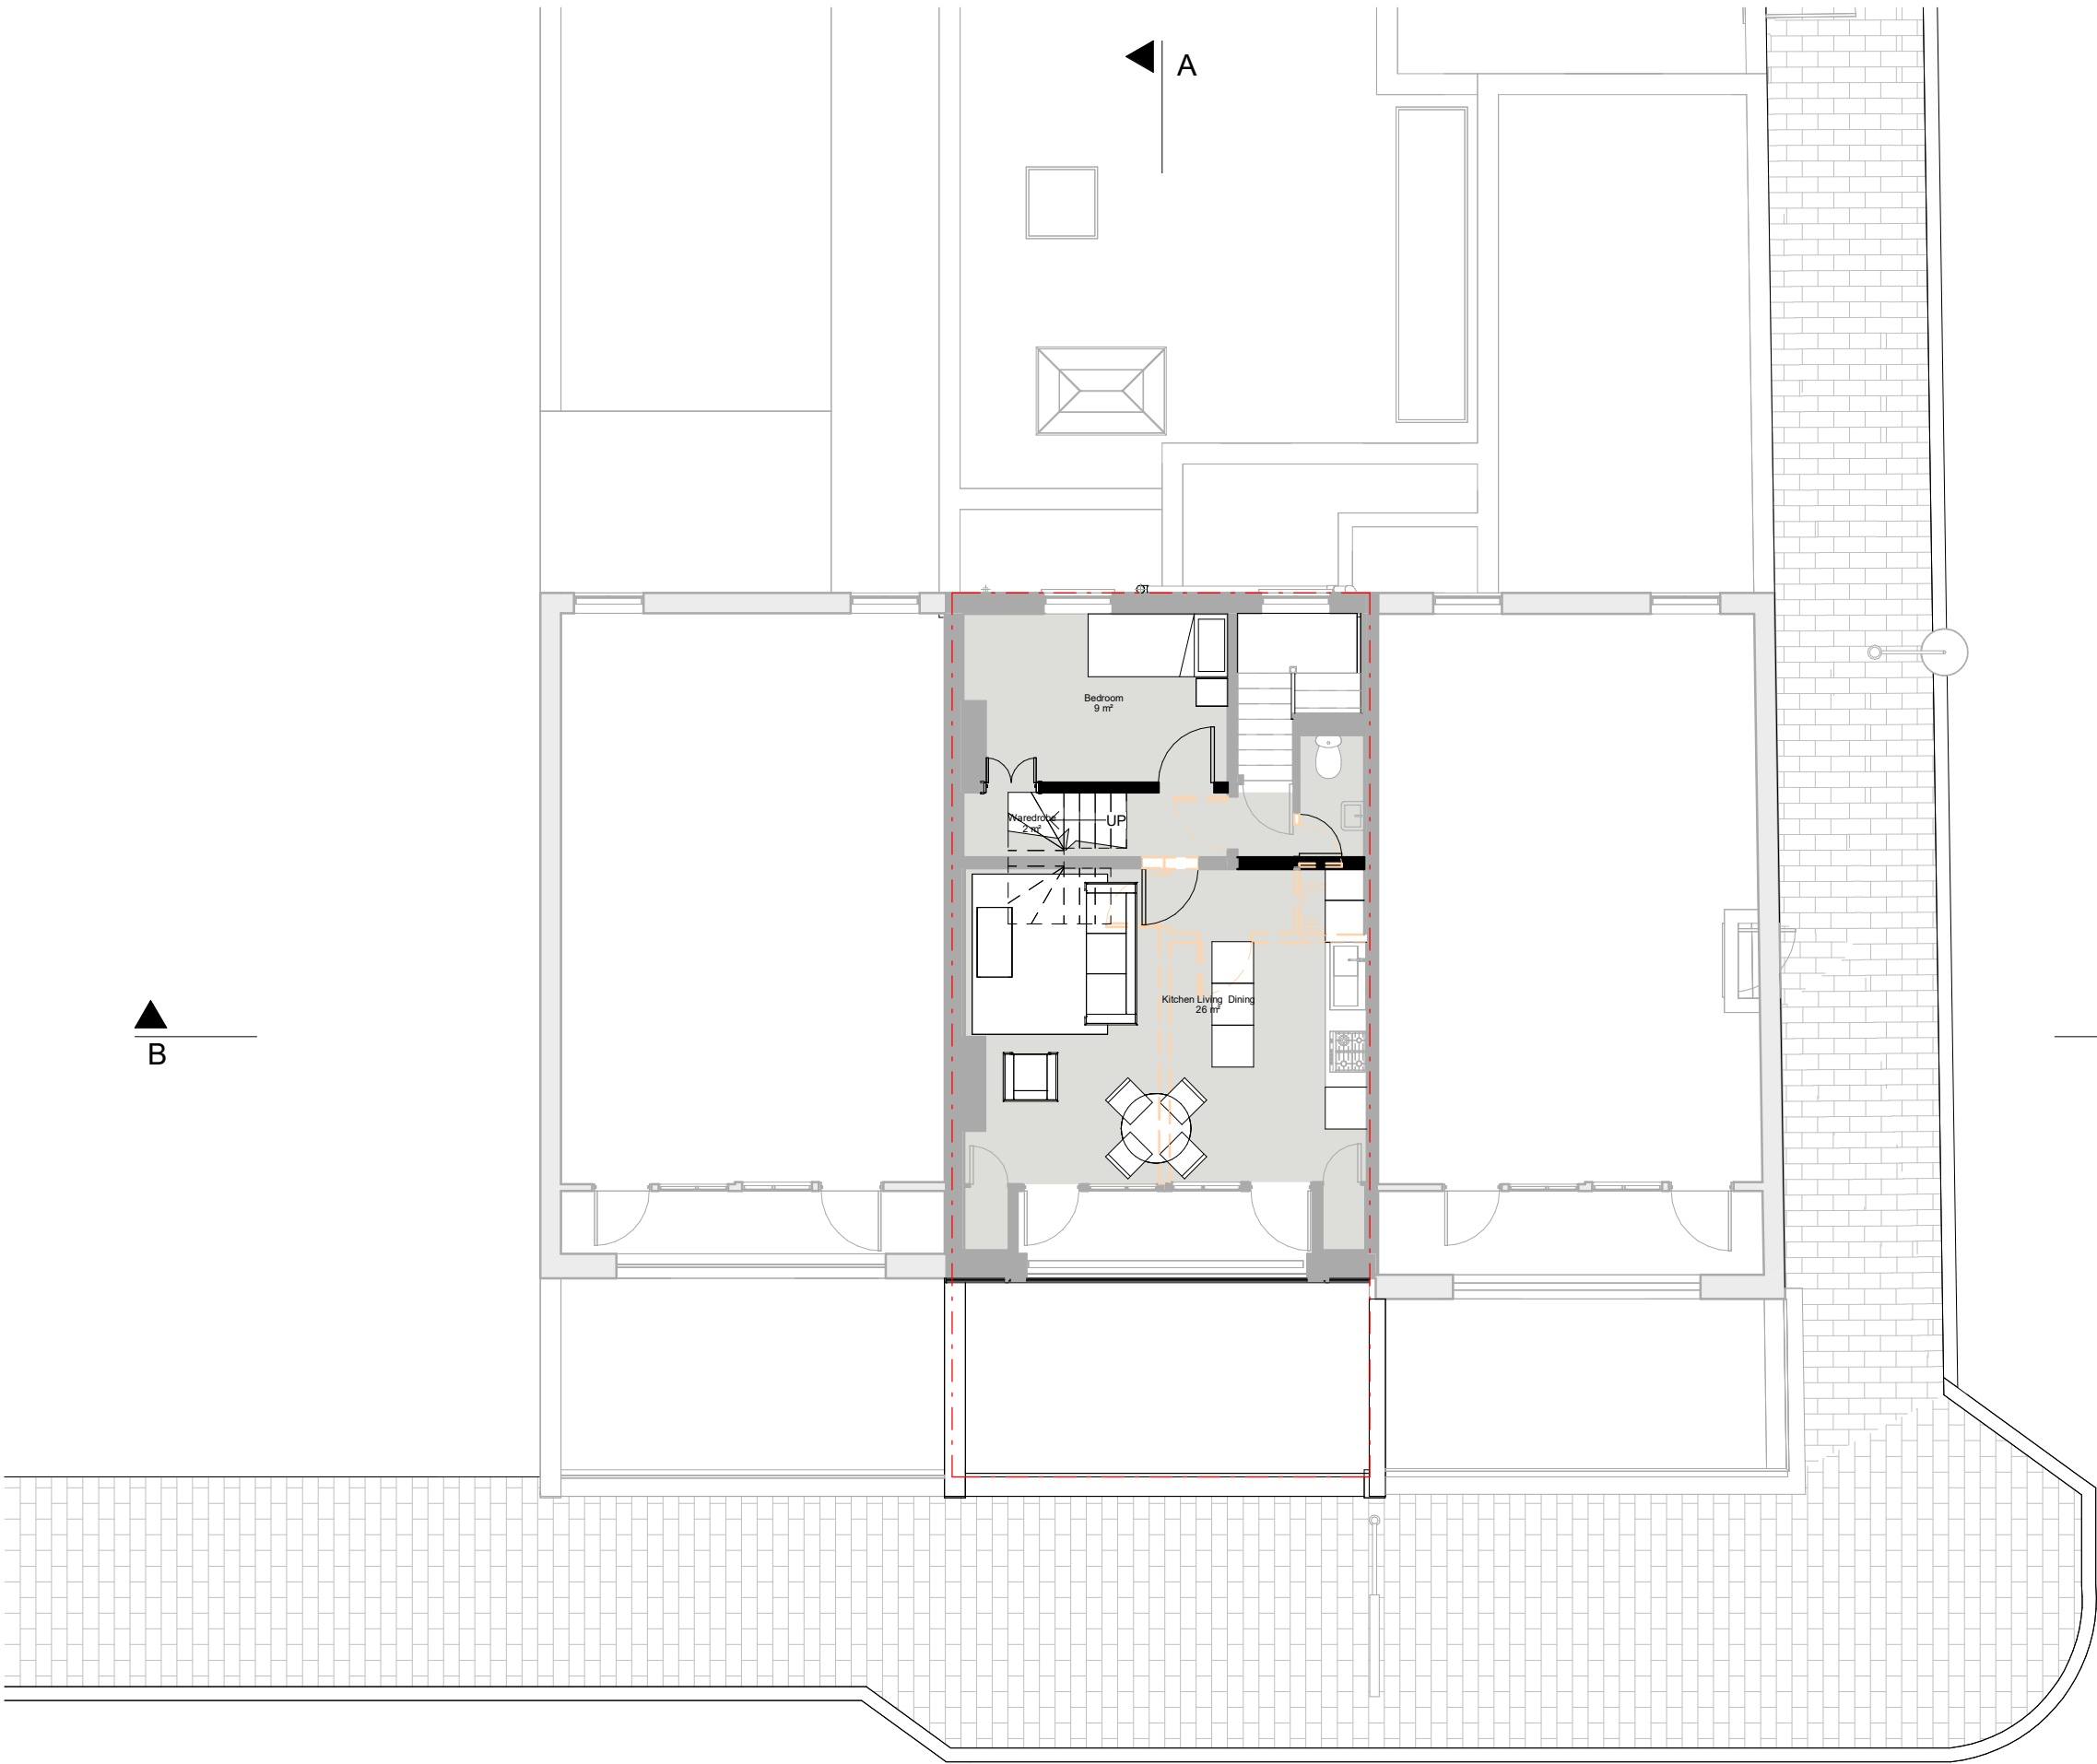

Rev No.	Date	Description
---------	------	-------------


Notes:

Any inaccuracies or errors to be reported to the architect/surveyor immediately and prior to any work commencing. All dimensions to be verified on site. All work to comply with British Standards Code of practice. All external surfaces and materials to match existing. This drawing and all information provided within it is the copyright of UPP Consultants Ltd. and reproduction without prior consent is strictly forbidden.

Dwg No	Drawn
164AR-A-03-104	UPP

Drawing	Checked
Proposed Second Floor Plan	UPP

Scale	Issue Date
1:100 @ A3	30.05.2023

 


Project Address

164 Archway Road, London N6 5BB

Client	Status
c/o Upp	For Planning

◀ A

▲
B

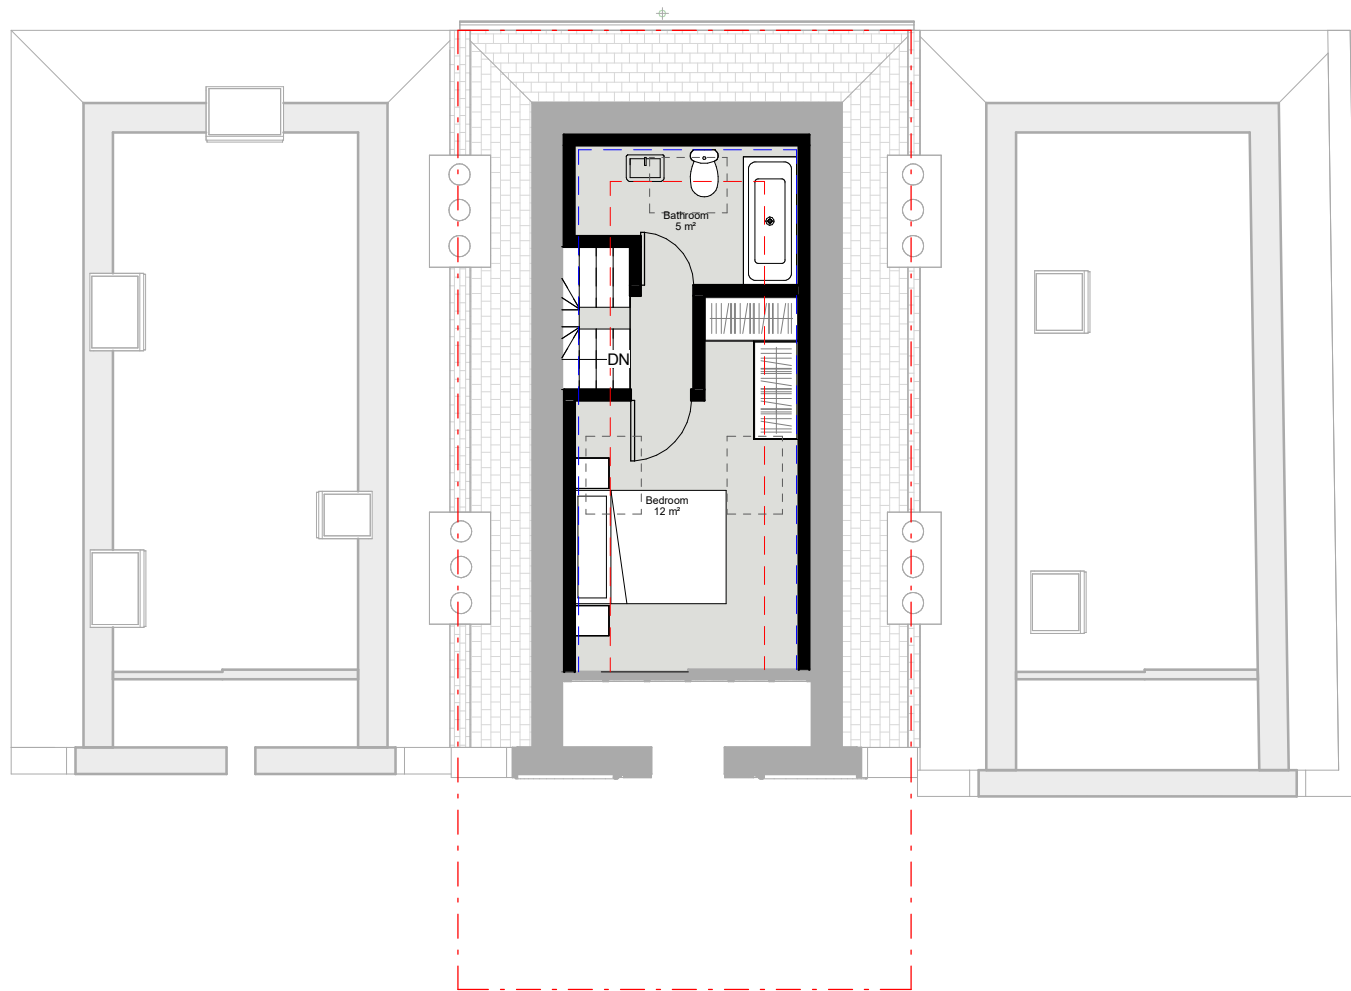

▲
B

◀ A

Rev No.	Date	Description
---------	------	-------------


Notes:

Any inaccuracies or errors to be reported to the architect/surveyor immediately and prior to any work commencing. All dimensions to be verified on site. All work to comply with British Standards Code of practice. All external surfaces and materials to match existing. This drawing and all information provided within it is the copyright of UPP Consultants Ltd. and reproduction without prior consent is strictly forbidden.

Dwg No	Drawn
164AR-A-03-105	UPP

Drawing	Checked
Proposed Third Floor Plan	UPP

Scale	Issue Date
1:100 @ A3	30.05.2023

 


Project Address
164 Archway Road, London N6 5BB

Client	Status
c/o Upp	For Planning

www.upp-planning.co.uk
info@upp-planning.co.uk
0208 202 9996
Atrium, Stables Market,
Chalk Farm Road, London,
NW1 8AH

upp

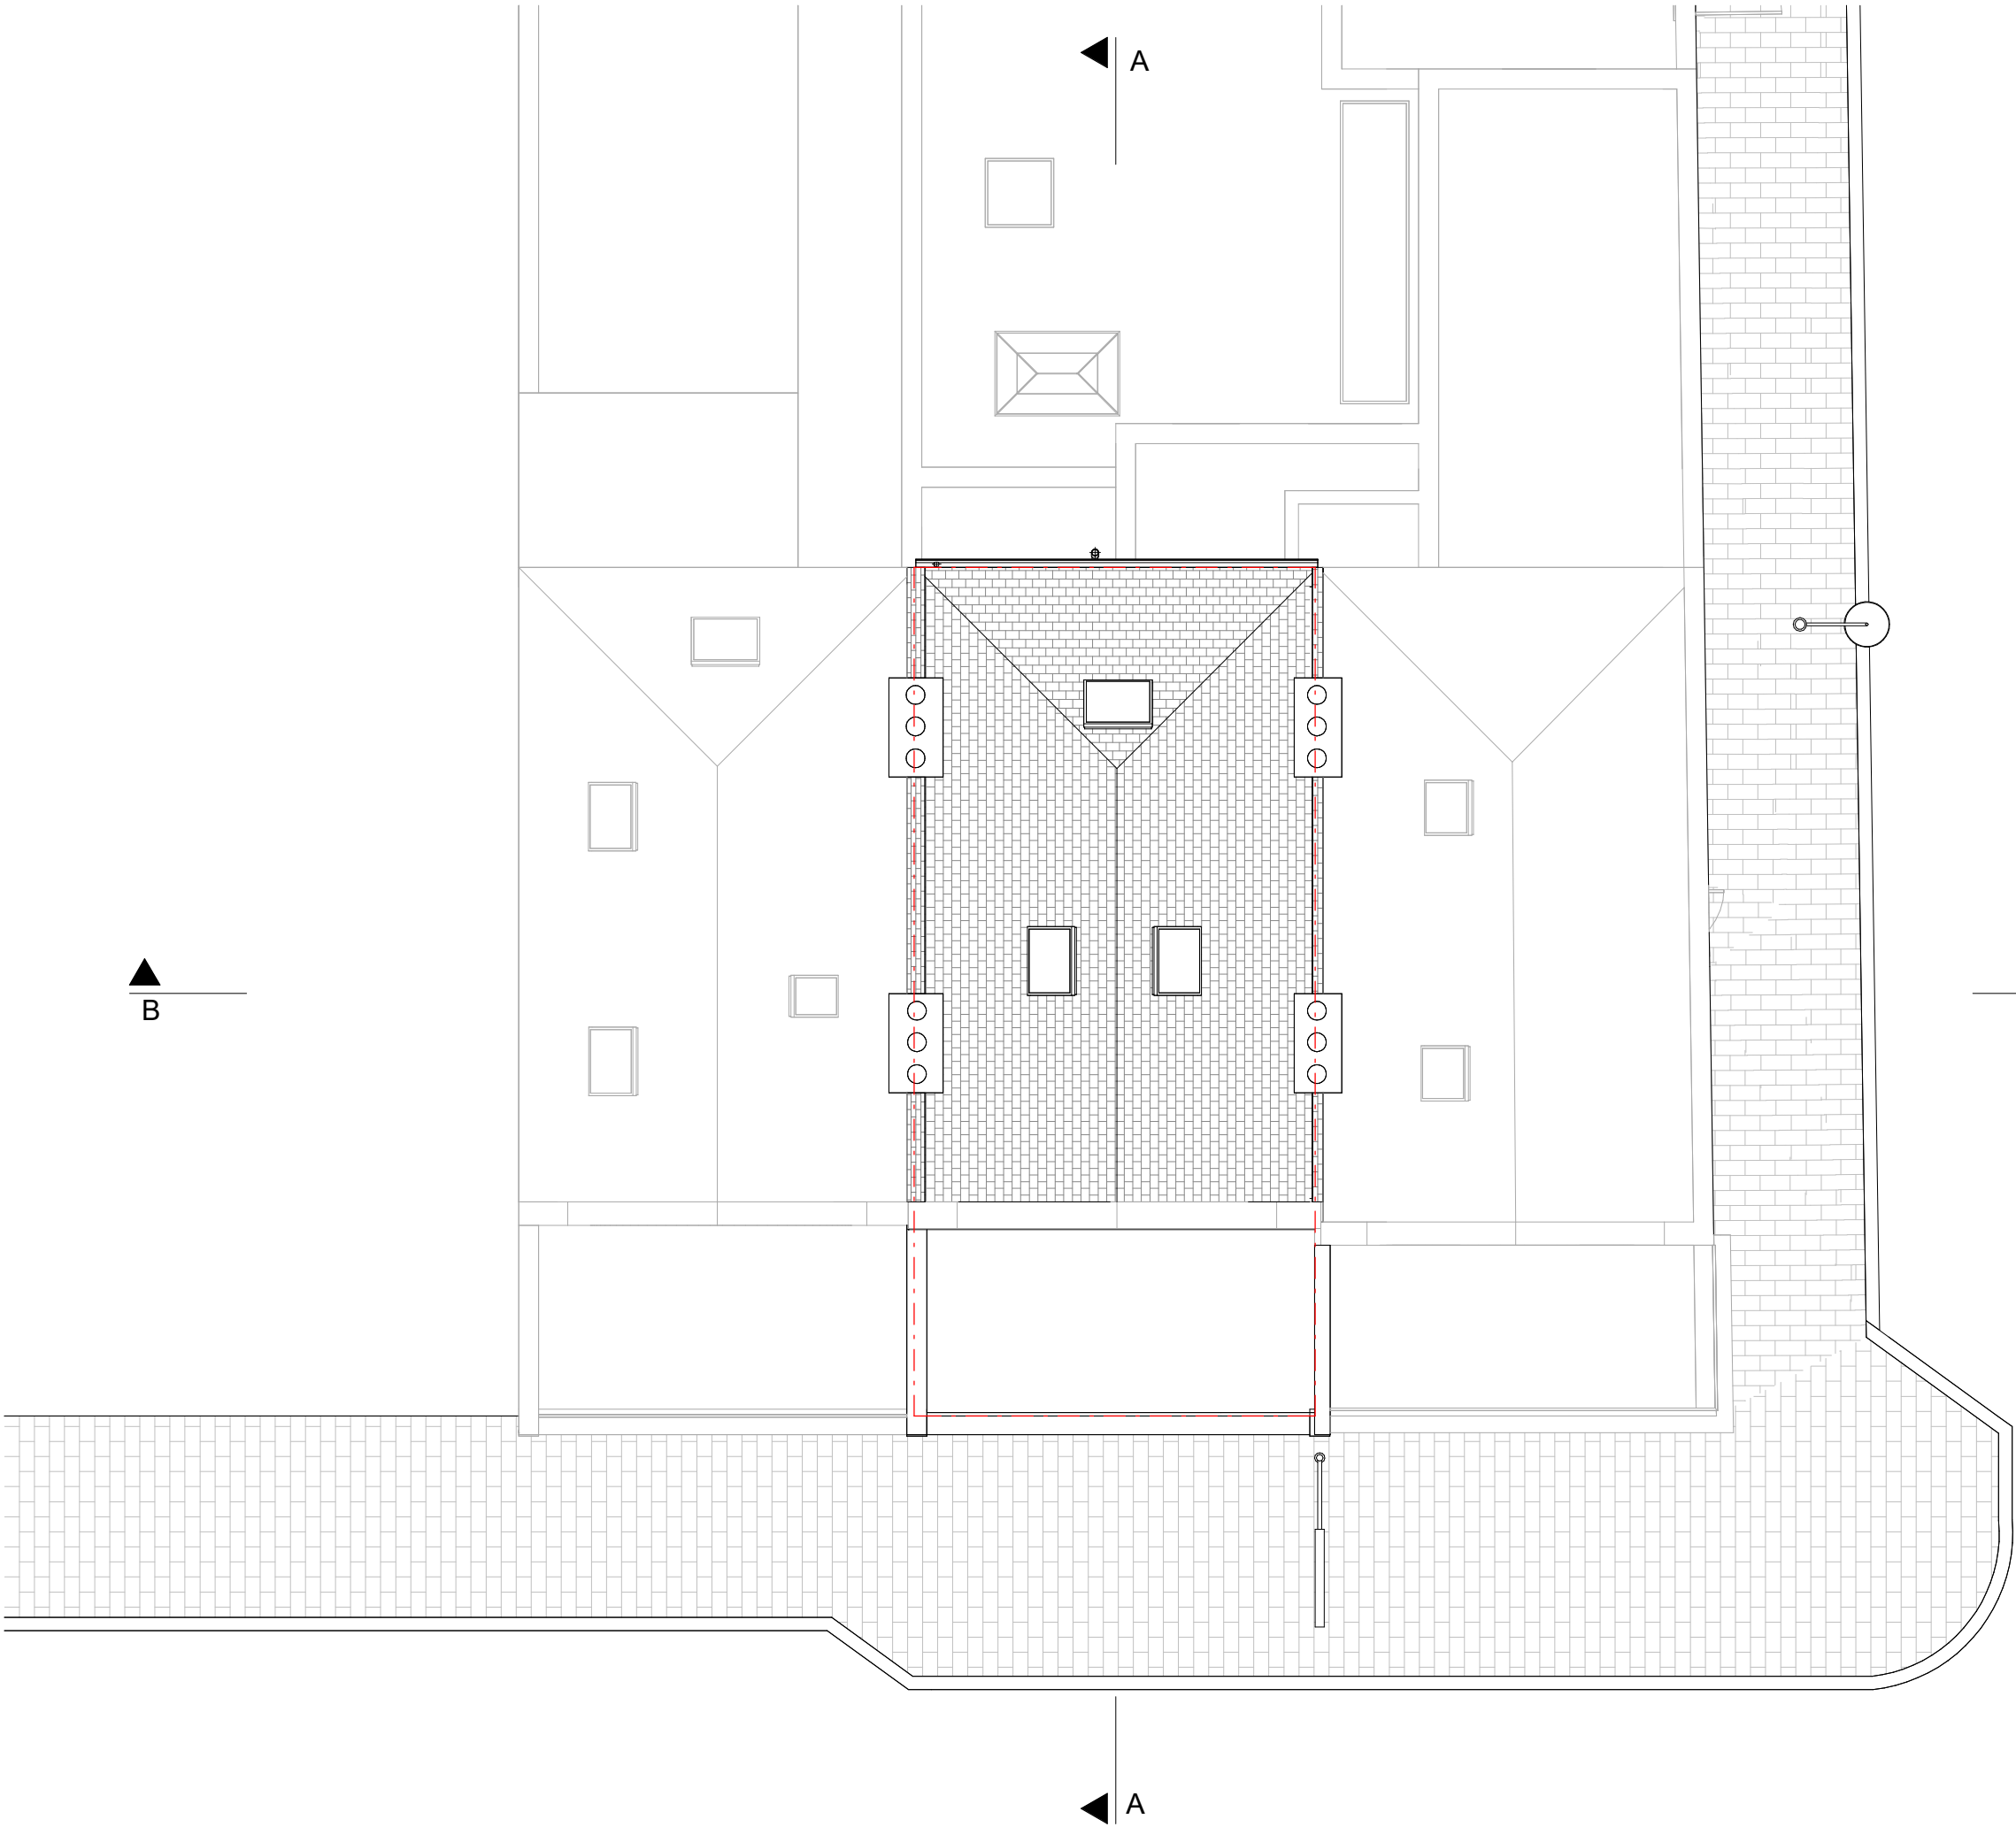

Rev No.	Date	Description
---------	------	-------------


Notes:

Any inaccuracies or errors to be reported to the architect/surveyor immediately and prior to any work commencing. All dimensions to be verified on site. All work to comply with British Standards Code of practice. All external surfaces and materials to match existing. This drawing and all information provided within it is the copyright of UPP Consultants Ltd. and reproduction without prior consent is strictly forbidden.

Dwg No	Drawn
164AR-A-03-106	UPP

Drawing	Checked
Proposed Roof Plan	UPP


Scale	Issue Date
1:100 @ A3	30.05.2023

 

Project Address

164 Archway Road, London N6 5BB

Client	Status
c/o Upp	For Planning

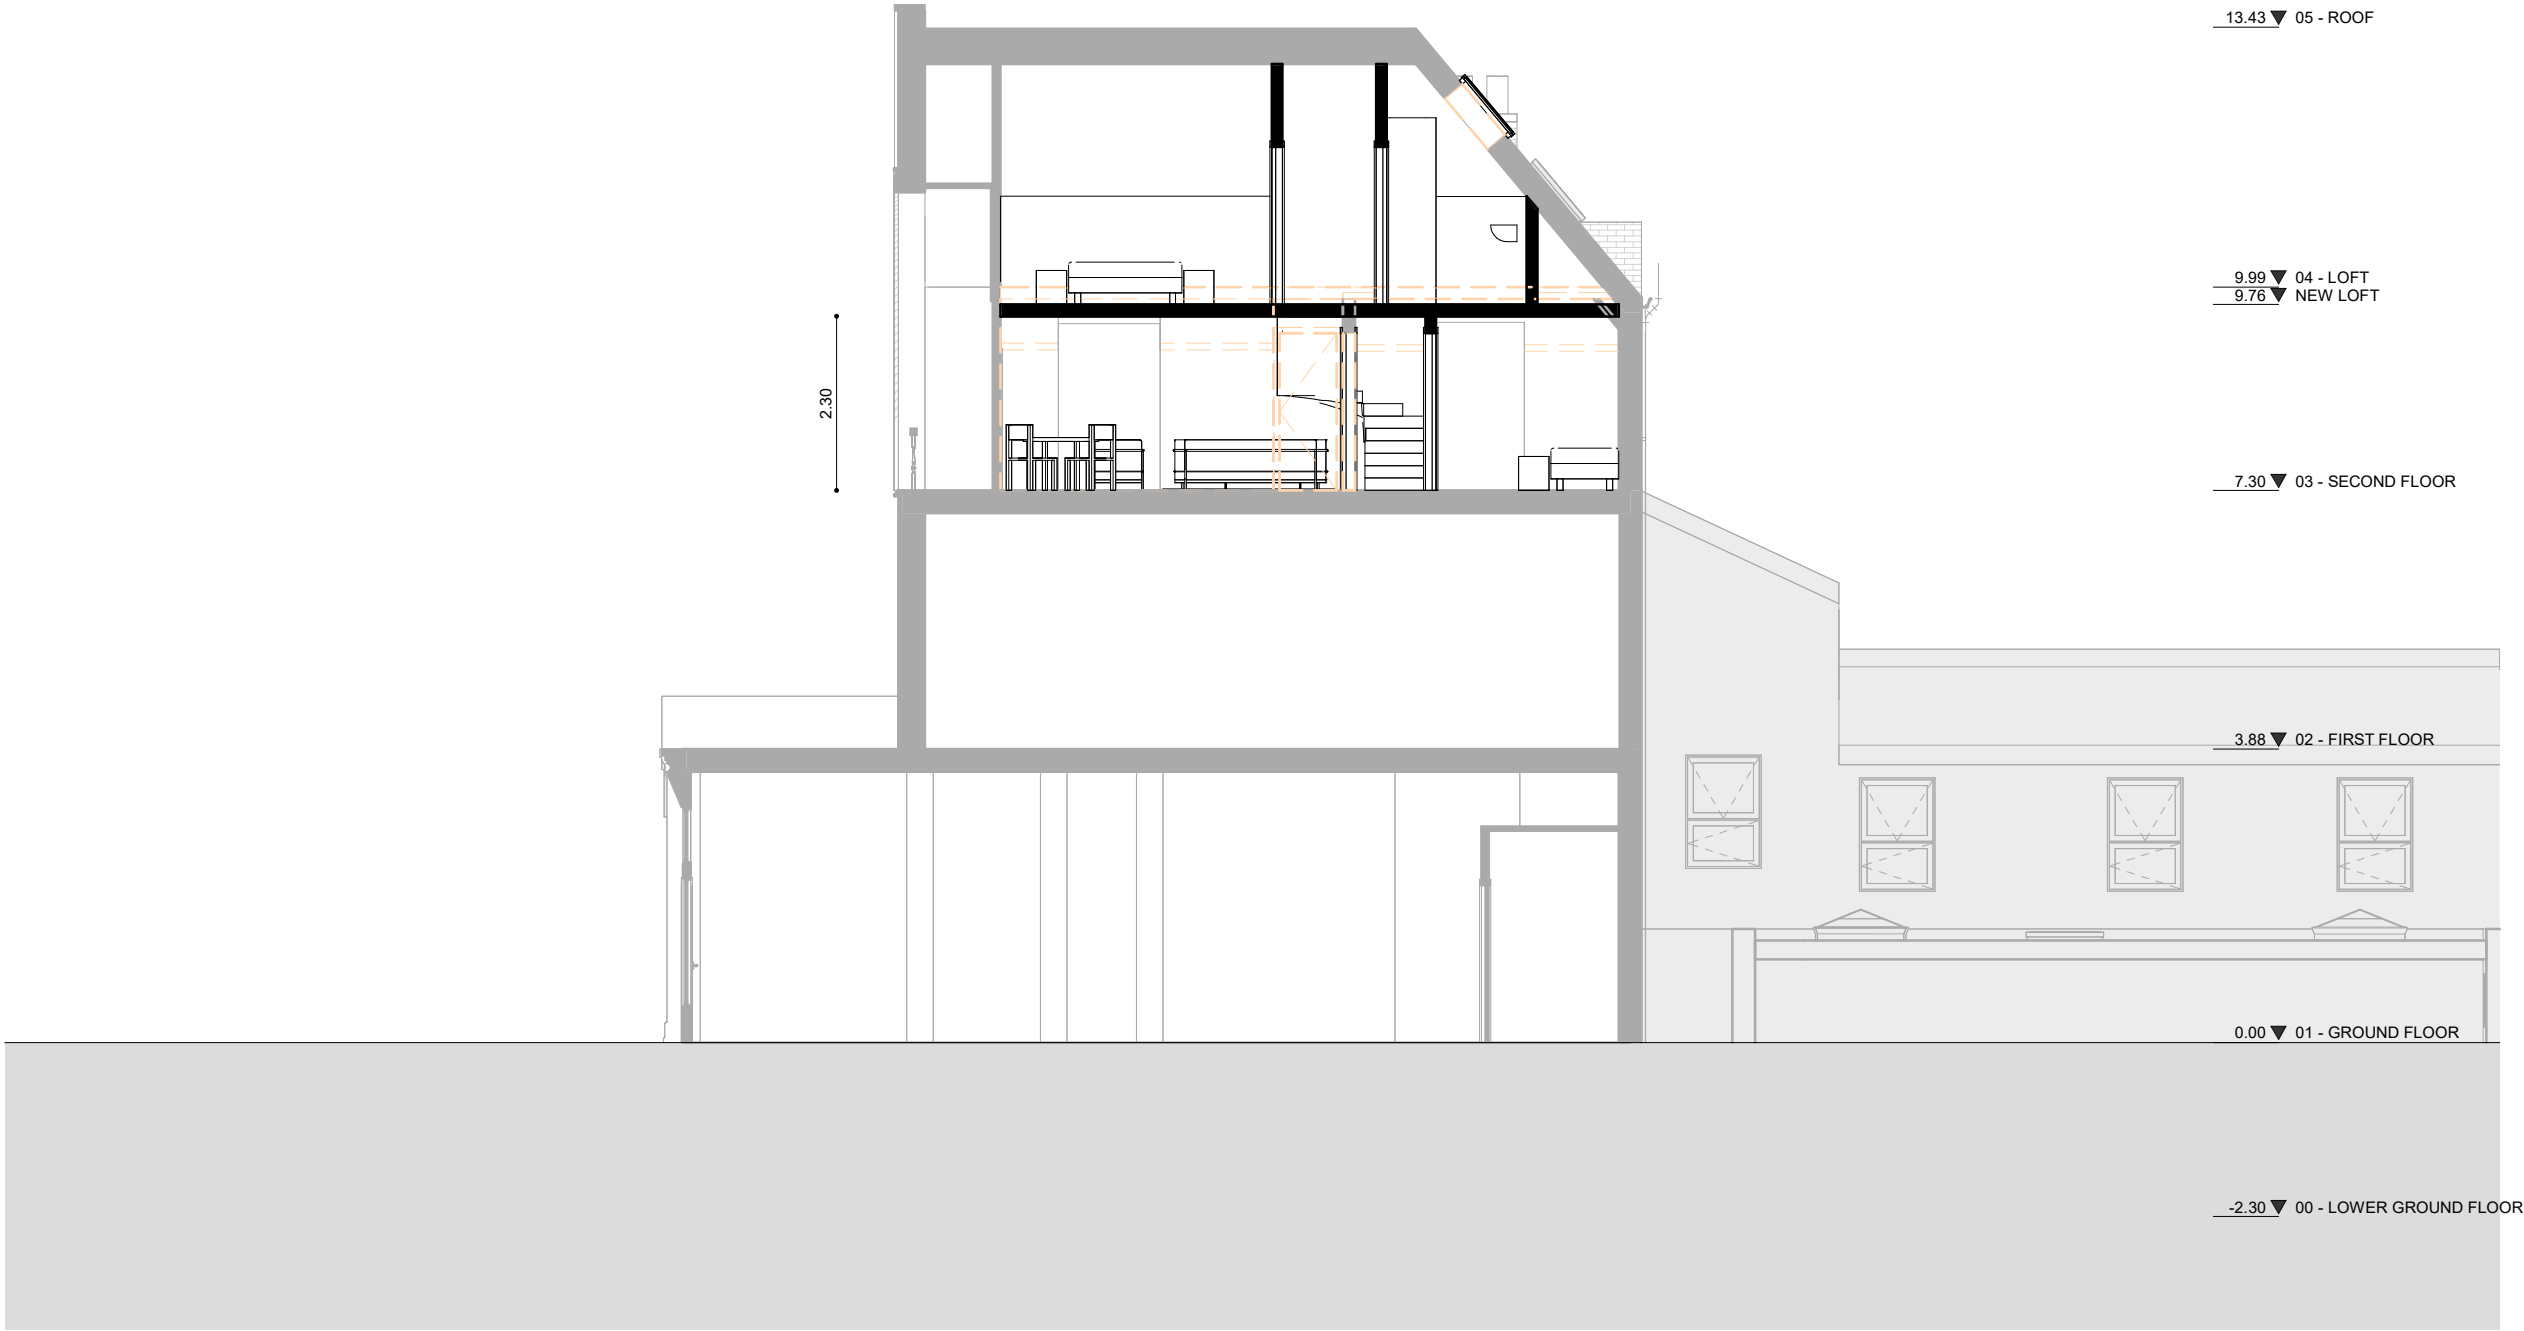

13.43 ▼ 05 - ROOF

9.99 ▼ 04 - LOFT
9.76 ▼ NEW LOFT

7.30 ▼ 03 - SECOND FLOOR

3.88 ▼ 02 - FIRST FLOOR

0.00 ▼ 01 - GROUND FLOOR

-2.30 ▼ 00 - LOWER GROUND FLOOR

Rev No.	Date	Description
---------	------	-------------

Notes:

Any inaccuracies or errors to be reported to the architect/surveyor immediately and prior to any work commencing. All dimensions to be verified on site. All work to comply with British Standards Code of practice. All external surfaces and materials to match existing. This drawing and all information provided within it is the copyright of UPP Consultants Ltd. and reproduction without prior consent is strictly forbidden.

Dwg No	Drawn
--------	-------

164AR-A-05-101

UPP

Drawing

Proposed Section A-A'

Checked

UPP

Scale

1:100 @ A3

Issue Date

30.05.2023



Project Address

164 Archway Road, London N6 5BB

Client

c/o Upp

Status

For Planning

www.upp-planning.co.uk
info@upp-planning.co.uk
0208 202 9996
Atrium, Stables Market,
Chalk Farm Road, London,
NW1 8AH

Upp



Rev No.	Date	Description
---------	------	-------------

Notes:
Any inaccuracies or errors to be reported to the architect/surveyor immediately and prior to any work commencing. All dimensions to be verified on site. All work to comply with British Standards Code of practice. All external surfaces and materials to match existing. This drawing and all information provided within it is the copyright of UPP Consultants Ltd. and reproduction without prior consent is strictly forbidden.

Dwg No	Drawn
164AR-A-05-102	UPP

Drawing	Checked
Proposed Section B-B'	UPP

Scale	Issue Date
1:100 @ A3	30.05.2023



Project Address
164 Archway Road, London N6 5BB

Client	Status
c/o Upp	For Planning

www.upp-planning.co.uk
info@upp-planning.co.uk
0208 202 9996
Atrium, Stables Market,
Chalk Farm Road, London,
NW1 8AH





Rev No.	Date	Description
---------	------	-------------

Notes:

Any inaccuracies or errors to be reported to the architect/surveyor immediately and prior to any work commencing. All dimensions to be verified on site. All work to comply with British Standards Code of practice. All external surfaces and materials to match existing. This drawing and all information provided within it is the copyright of UPP Consultants Ltd. and reproduction without prior consent is strictly forbidden.

Dwg No	Drawn
164AR-A-06-101	UPP

Drawing	Checked
Proposed Elevation	UPP

Scale	Issue Date
1:100 @ A3	30.05.2023

0 5m

Project Address
164 Archway Road, London N6 5BB

Client	Status
c/o Upp	For Planning

www.upp-planning.co.uk
info@upp-planning.co.uk
0208 202 9996
Atrium, Stables Market,
Chalk Farm Road, London,
NW1 8AH

Upp



13.43 ▼ 05 - ROOF

9.99 ▼ 04 - LOFT
9.76 ▼ NEW LOFT

7.30 ▼ 03 - SECOND FLOOR

3.88 ▼ 02 - FIRST FLOOR

0.00 ▼ 01 - GROUND FLOOR

-2.30 ▼ 00 - LOWER GROUND FLOOR

Rev No.	Date	Description
---------	------	-------------

Notes:

Any inaccuracies or errors to be reported to the architect/surveyor immediately and prior to any work commencing. All dimensions to be verified on site. All work to comply with British Standards Code of practice. All external surfaces and materials to match existing. This drawing and all information provided within it is the copyright of UPP Consultants Ltd. and reproduction without prior consent is strictly forbidden.

Dwg No	Drawn
164AR-A-06-102	UPP

Drawing	Checked
Proposed Elevation	UPP

Scale	Issue Date
1:100 @ A3	30.05.2023

0 5m

Project Address
164 Archway Road, London N6 5BB

Client	Status
c/o Upp	For Planning

www.upp-planning.co.uk
info@upp-planning.co.uk
0208 202 9996
Atrium, Stables Market,
Chalk Farm Road, London,
NW1 8AH

Upp



Rev No.	Date	Description
---------	------	-------------

Notes:

Any inaccuracies or errors to be reported to the architect/surveyor immediately and prior to any work commencing. All dimensions to be verified on site. All work to comply with British Standards Code of practice. All external surfaces and materials to match existing. This drawing and all information provided within it is the copyright of UPP Consultants Ltd. and reproduction without prior consent is strictly forbidden.

Dwg No	Drawn
164AR-A-06-103	UPP

Drawing	Checked
Proposed Elevation	UPP

Scale	Issue Date
1:100 @ A3	30.05.2023

0 5m


Project Address

164 Archway Road, London N6 5BB

Client	Status
c/o Upp	For Planning

www.upp-planning.co.uk
info@upp-planning.co.uk
0208 202 9996
Atrium, Stables Market,
Chalk Farm Road, London,
NW1 8AH

upp

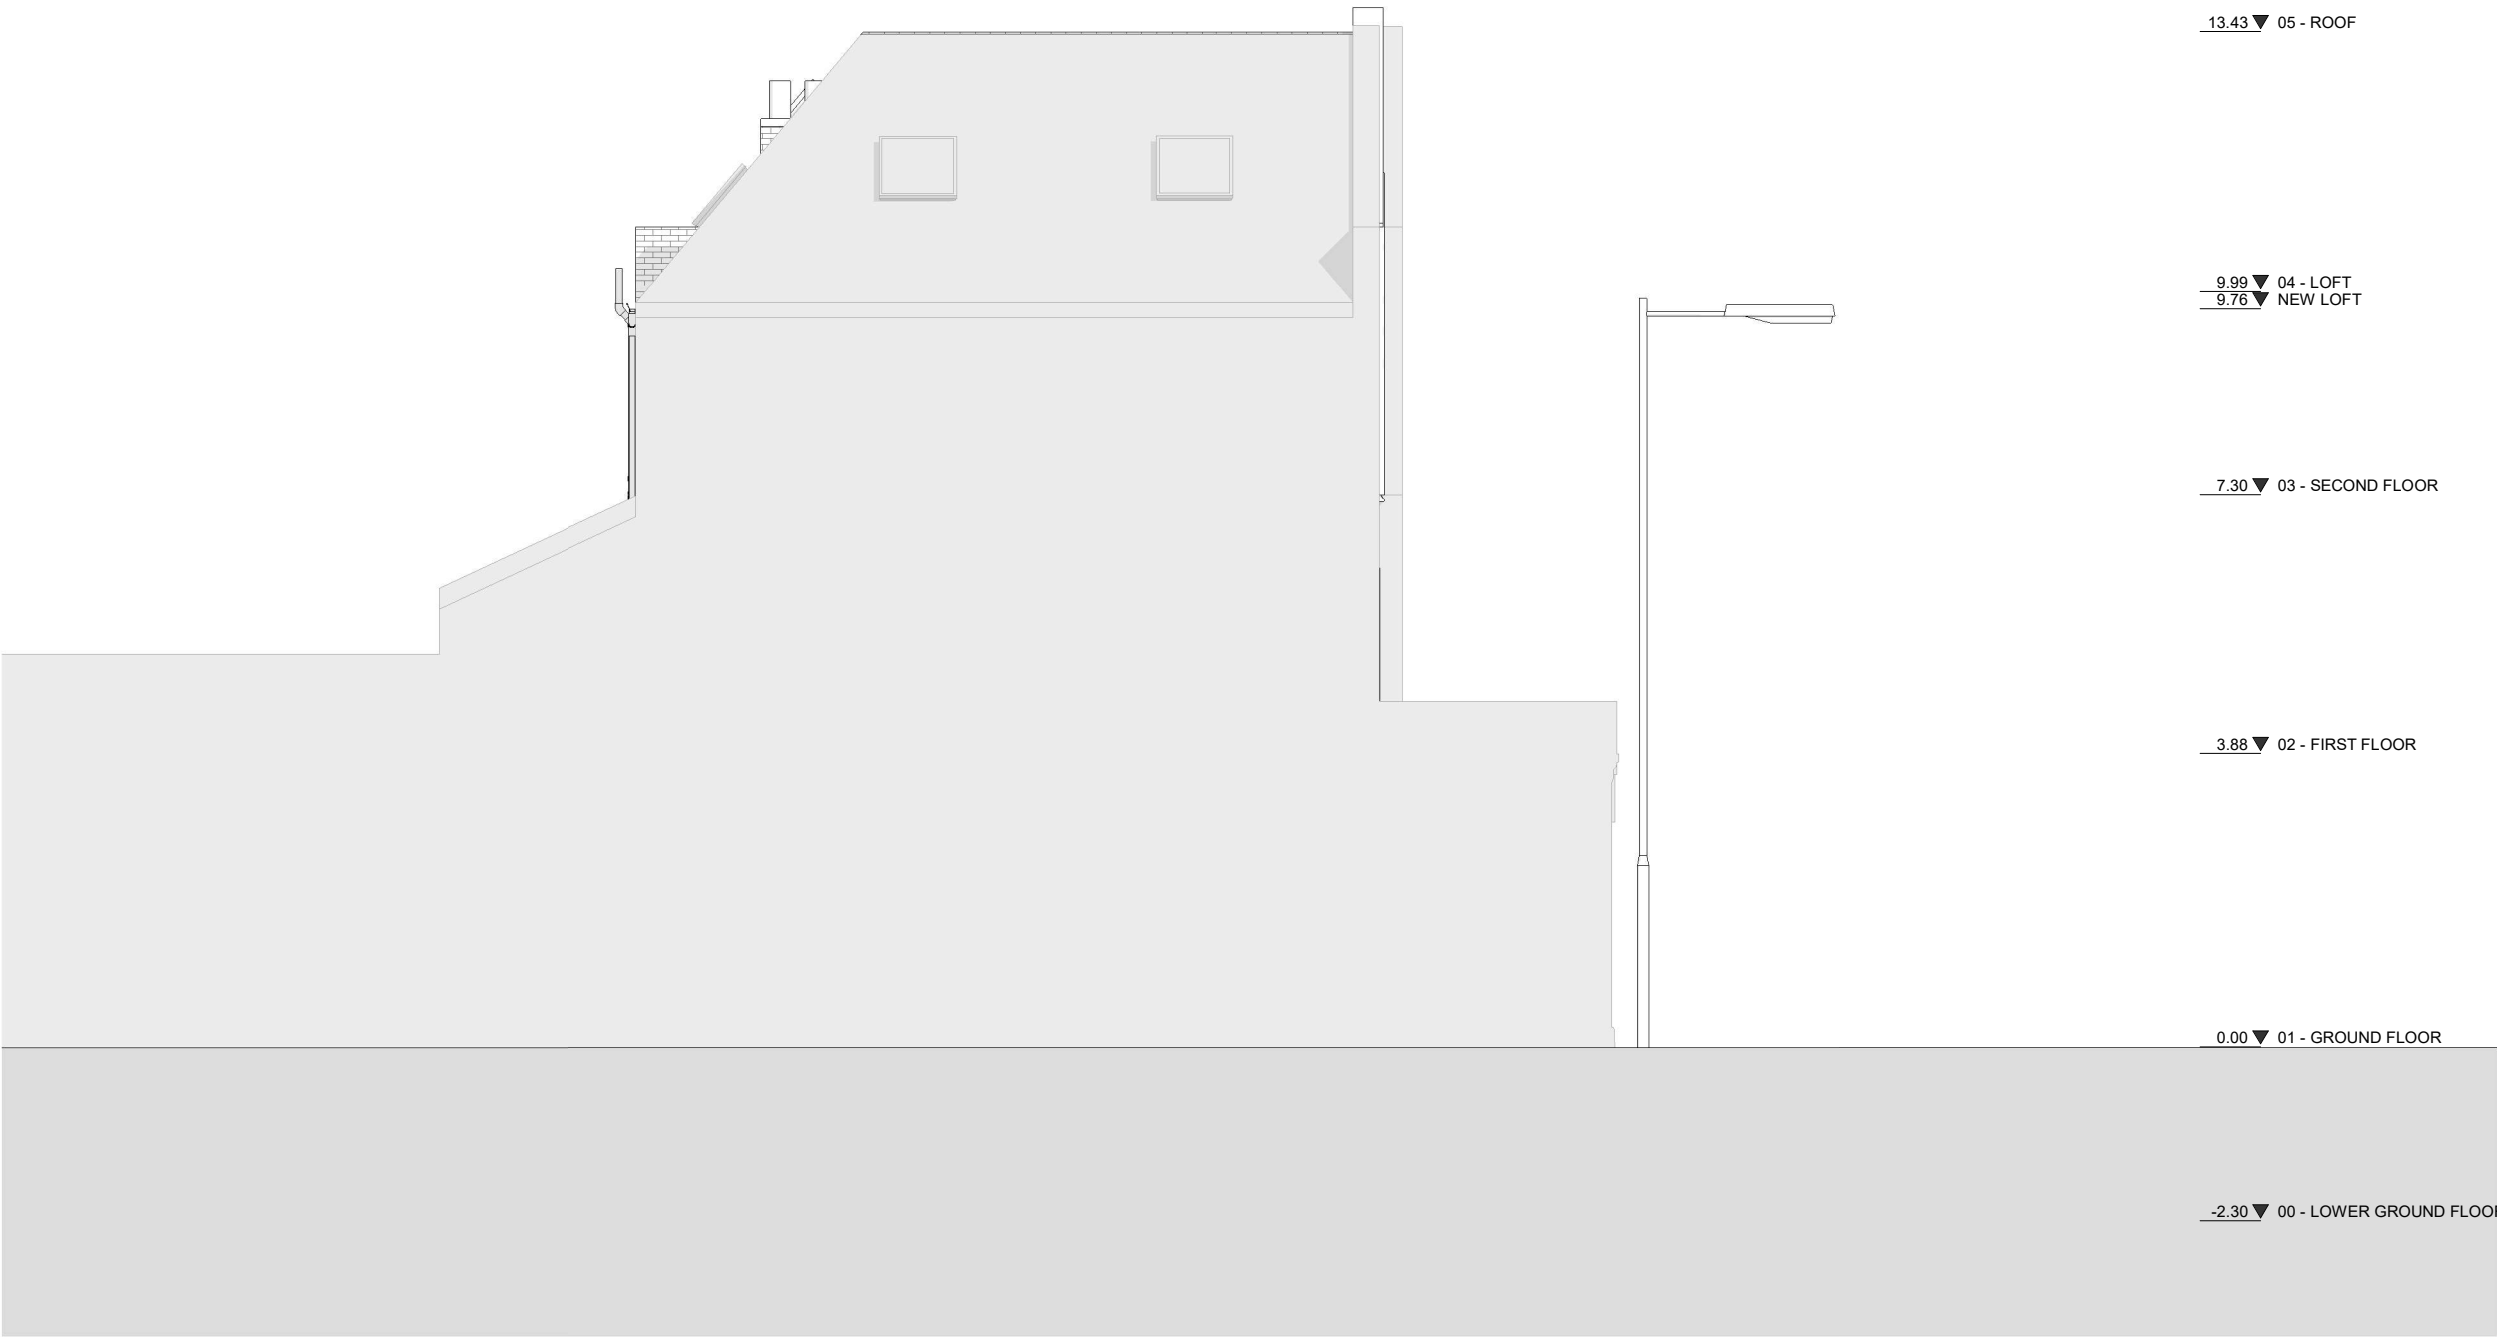

13.43 ▼ 05 - ROOF

9.99 ▼ 04 - LOFT
9.76 ▼ NEW LOFT

7.30 ▼ 03 - SECOND FLOOR

3.88 ▼ 02 - FIRST FLOOR

0.00 ▼ 01 - GROUND FLOOR

-2.30 ▼ 00 - LOWER GROUND FLOOR

Rev No.	Date	Description
---------	------	-------------

Notes:

Any inaccuracies or errors to be reported to the architect/surveyor immediately and prior to any work commencing. All dimensions to be verified on site. All work to comply with British Standards Code of practice. All external surfaces and materials to match existing. This drawing and all information provided within it is the copyright of UPP Consultants Ltd. and reproduction without prior consent is strictly forbidden.

Dwg No	Drawn
--------	-------

164AR-A-06-104	UPP
----------------	-----

Drawing	Checked
---------	---------

Proposed Elevation	UPP
--------------------	-----

Scale	Issue Date
-------	------------

1:100 @ A3	30.05.2023
------------	------------

0 5m

Project Address

164 Archway Road, London N6 5BB

Client	Status
--------	--------

c/o Upp	For Planning
---------	--------------

www.upp-planning.co.uk
info@upp-planning.co.uk
0208 202 9996
Atrium, Stables Market,
Chalk Farm Road, London,
NW1 8AH

upp