



#### Schedule of Areas

|                                                         |                                                             |
|---------------------------------------------------------|-------------------------------------------------------------|
| Total Site Area                                         |                                                             |
| <b>76 s.q.m.</b>                                        |                                                             |
| Existing Residential                                    | Existing Non-Residential                                    |
| <b>184.70 s.q.m.</b>                                    | <b>0.00 s.q.m.</b>                                          |
| Residential area lost<br>by change of use or demolition | Non Residential area lost<br>by change of use or demolition |
| <b>0.00 s.q.m.</b>                                      | <b>0.00 s.q.m.</b>                                          |
| Proposed Residential                                    | Proposed Non-Residential                                    |
| <b>0.00 s.q.m.</b>                                      | <b>0.00 s.q.m.</b>                                          |
| Net additional area                                     |                                                             |
| <b>0.00 s.q.m.</b>                                      |                                                             |

| Rev No. | Date | Description |
|---------|------|-------------|
|---------|------|-------------|

Notes:


Any inaccuracies or errors to be reported to the architect/surveyor immediately and prior to any work commencing. All dimensions to be verified on site. All work to comply with British Standards Code of practice. All external surfaces and materials to match existing. This drawing and all information provided within it is the copyright of UPP Consultants Ltd. and reproduction without prior consent is strictly forbidden.

|                          |                   |
|--------------------------|-------------------|
| Dwg No                   | Drawn             |
| <b>164AR-A-01-001</b>    | <b>UPP</b>        |
| Drawing                  | Checked           |
| <b>Location Plan</b>     | <b>UPP</b>        |
| Scale                    | Issue Date        |
| <b>As indicated @ A3</b> | <b>30.05.2023</b> |


Project Address

**164 Archway Road, London N6 5BB**

|                |                     |
|----------------|---------------------|
| Client         | Status              |
| <b>c/o Upp</b> | <b>For Planning</b> |

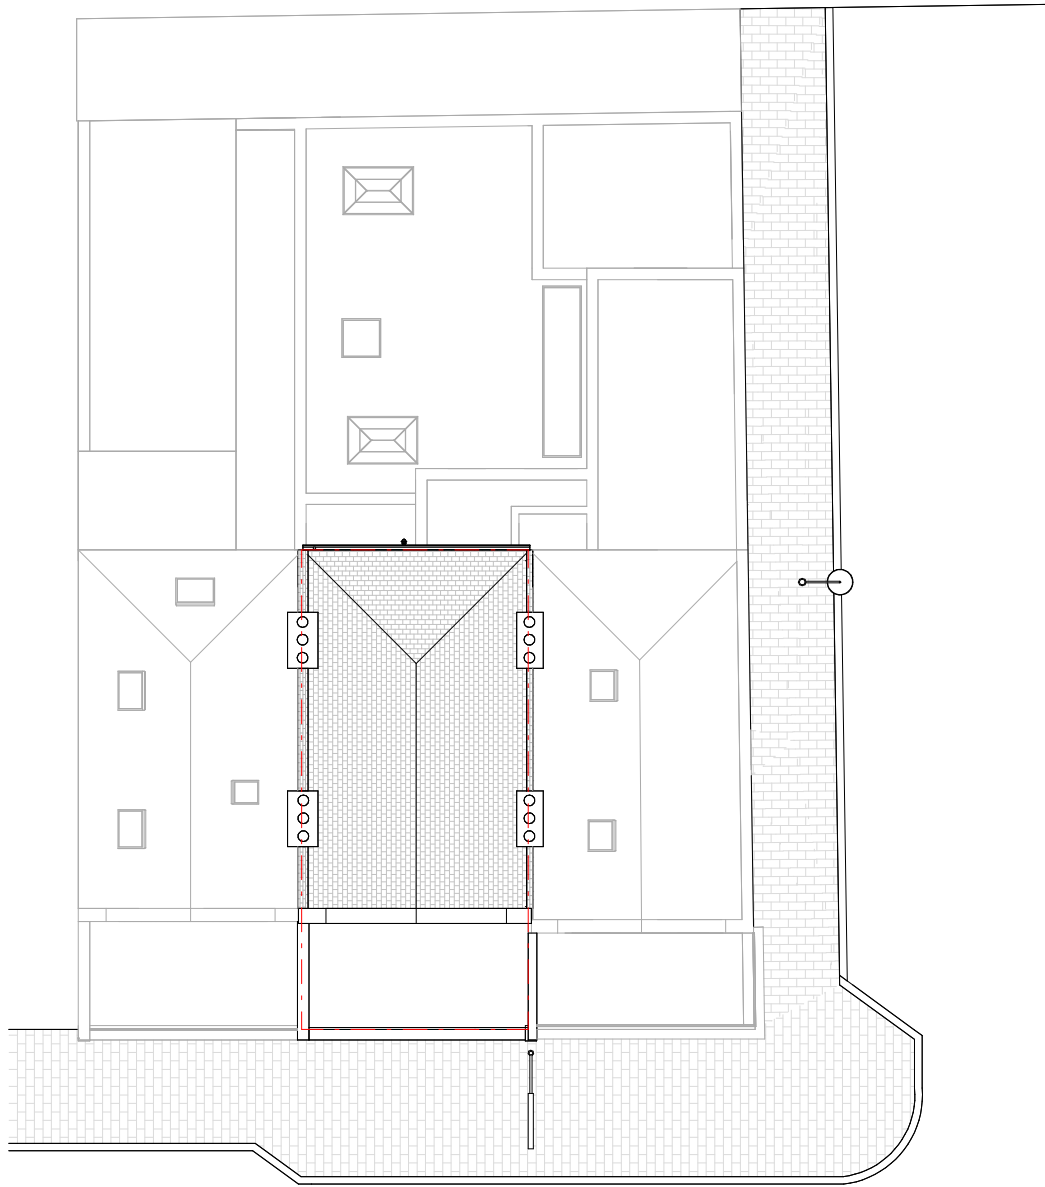

EXISTING BLOCK PLAN

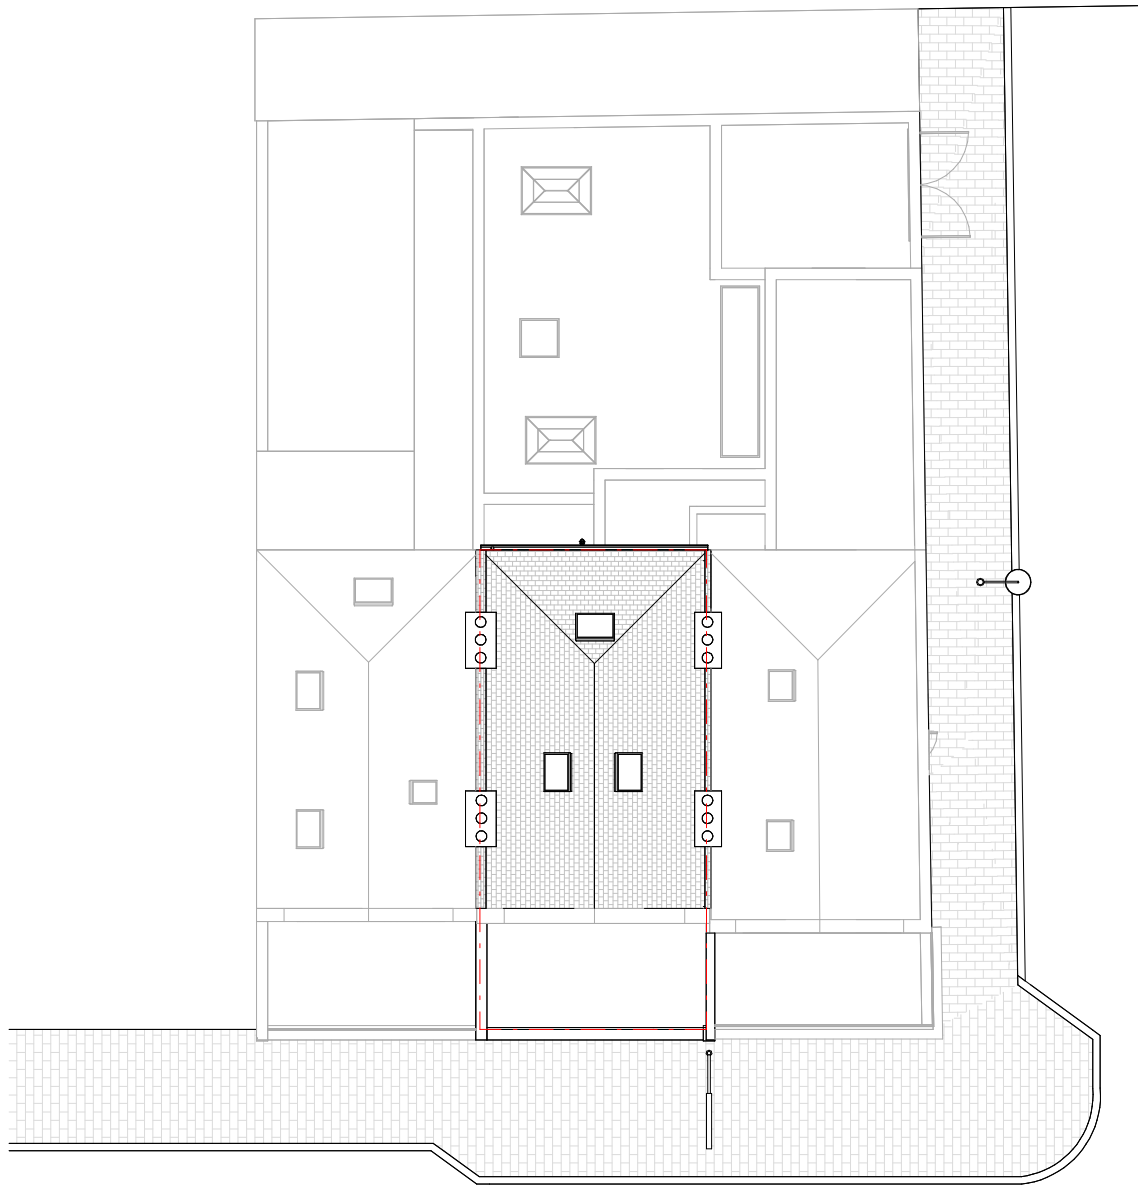


| Rev No. | Date | Description |
|---------|------|-------------|
|---------|------|-------------|

**Notes:**  
Any inaccuracies or errors to be reported to the architect/surveyor immediately and prior to any work commencing. All dimensions to be verified on site. All work to comply with British Standards Code of practice. All external surfaces and materials to match existing. This drawing and all information provided within it is the copyright of UPP Consultants Ltd. and reproduction without prior consent is strictly forbidden.

|                |       |
|----------------|-------|
| Dwg No         | Drawn |
| 164AR-A-01-002 | UPP   |

|             |         |
|-------------|---------|
| Drawing     | Checked |
| Block plans | UPP     |

|              |            |
|--------------|------------|
| Scale        | Issue Date |
| 1 : 200 @ A3 | 30.05.2023 |

 

|                                 |
|---------------------------------|
| Project Address                 |
| 164 Archway Road, London N6 5BB |

|         |              |
|---------|--------------|
| Client  | Status       |
| c/o Upp | For Planning |



| Rev No. | Date | Description |
|---------|------|-------------|
|---------|------|-------------|

Notes:

Any inaccuracies or errors to be reported to the architect/surveyor immediately and prior to any work commencing. All dimensions to be verified on site. All work to comply with British Standards Code of practice. All external surfaces and materials to match existing. This drawing and all information provided within it is the copyright of UPP Consultants Ltd. and reproduction without prior consent is strictly forbidden.

|                |       |
|----------------|-------|
| Dwg No         | Drawn |
| 164AR-A-02-001 | UPP   |

|                              |         |
|------------------------------|---------|
| Drawing                      | Checked |
| Existing Front Visualization | UPP     |

|       |            |
|-------|------------|
| Scale | Issue Date |
| @ A3  | 30.05.2023 |

Project Address  
164 Archway Road, London N6 5BB

|         |              |
|---------|--------------|
| Client  | Status       |
| c/o Upp | For Planning |

www.upp-planning.co.uk  
info@upp-planning.co.uk  
0208 202 9996  
Atrium, Stables Market,  
Chalk Farm Road, London,  
NW1 8AH





| Rev No. | Date | Description |
|---------|------|-------------|
|---------|------|-------------|

Notes:

Any inaccuracies or errors to be reported to the architect/surveyor immediately and prior to any work commencing. All dimensions to be verified on site. All work to comply with British Standards Code of practice. All external surfaces and materials to match existing. This drawing and all information provided within it is the copyright of UPP Consultants Ltd. and reproduction without prior consent is strictly forbidden.

|                |       |
|----------------|-------|
| Dwg No         | Drawn |
| 164AR-A-02-002 | UPP   |

|                             |         |
|-----------------------------|---------|
| Drawing                     | Checked |
| Existing Rear Visualization | UPP     |


|       |            |
|-------|------------|
| Scale | Issue Date |
| @ A3  | 30.05.2023 |

Project Address  
164 Archway Road, London N6 5BB

|         |              |
|---------|--------------|
| Client  | Status       |
| c/o Upp | For Planning |

www.upp-planning.co.uk  
info@upp-planning.co.uk  
0208 202 9996  
Atrium, Stables Market,  
Chalk Farm Road, London,  
NW1 8AH

upp

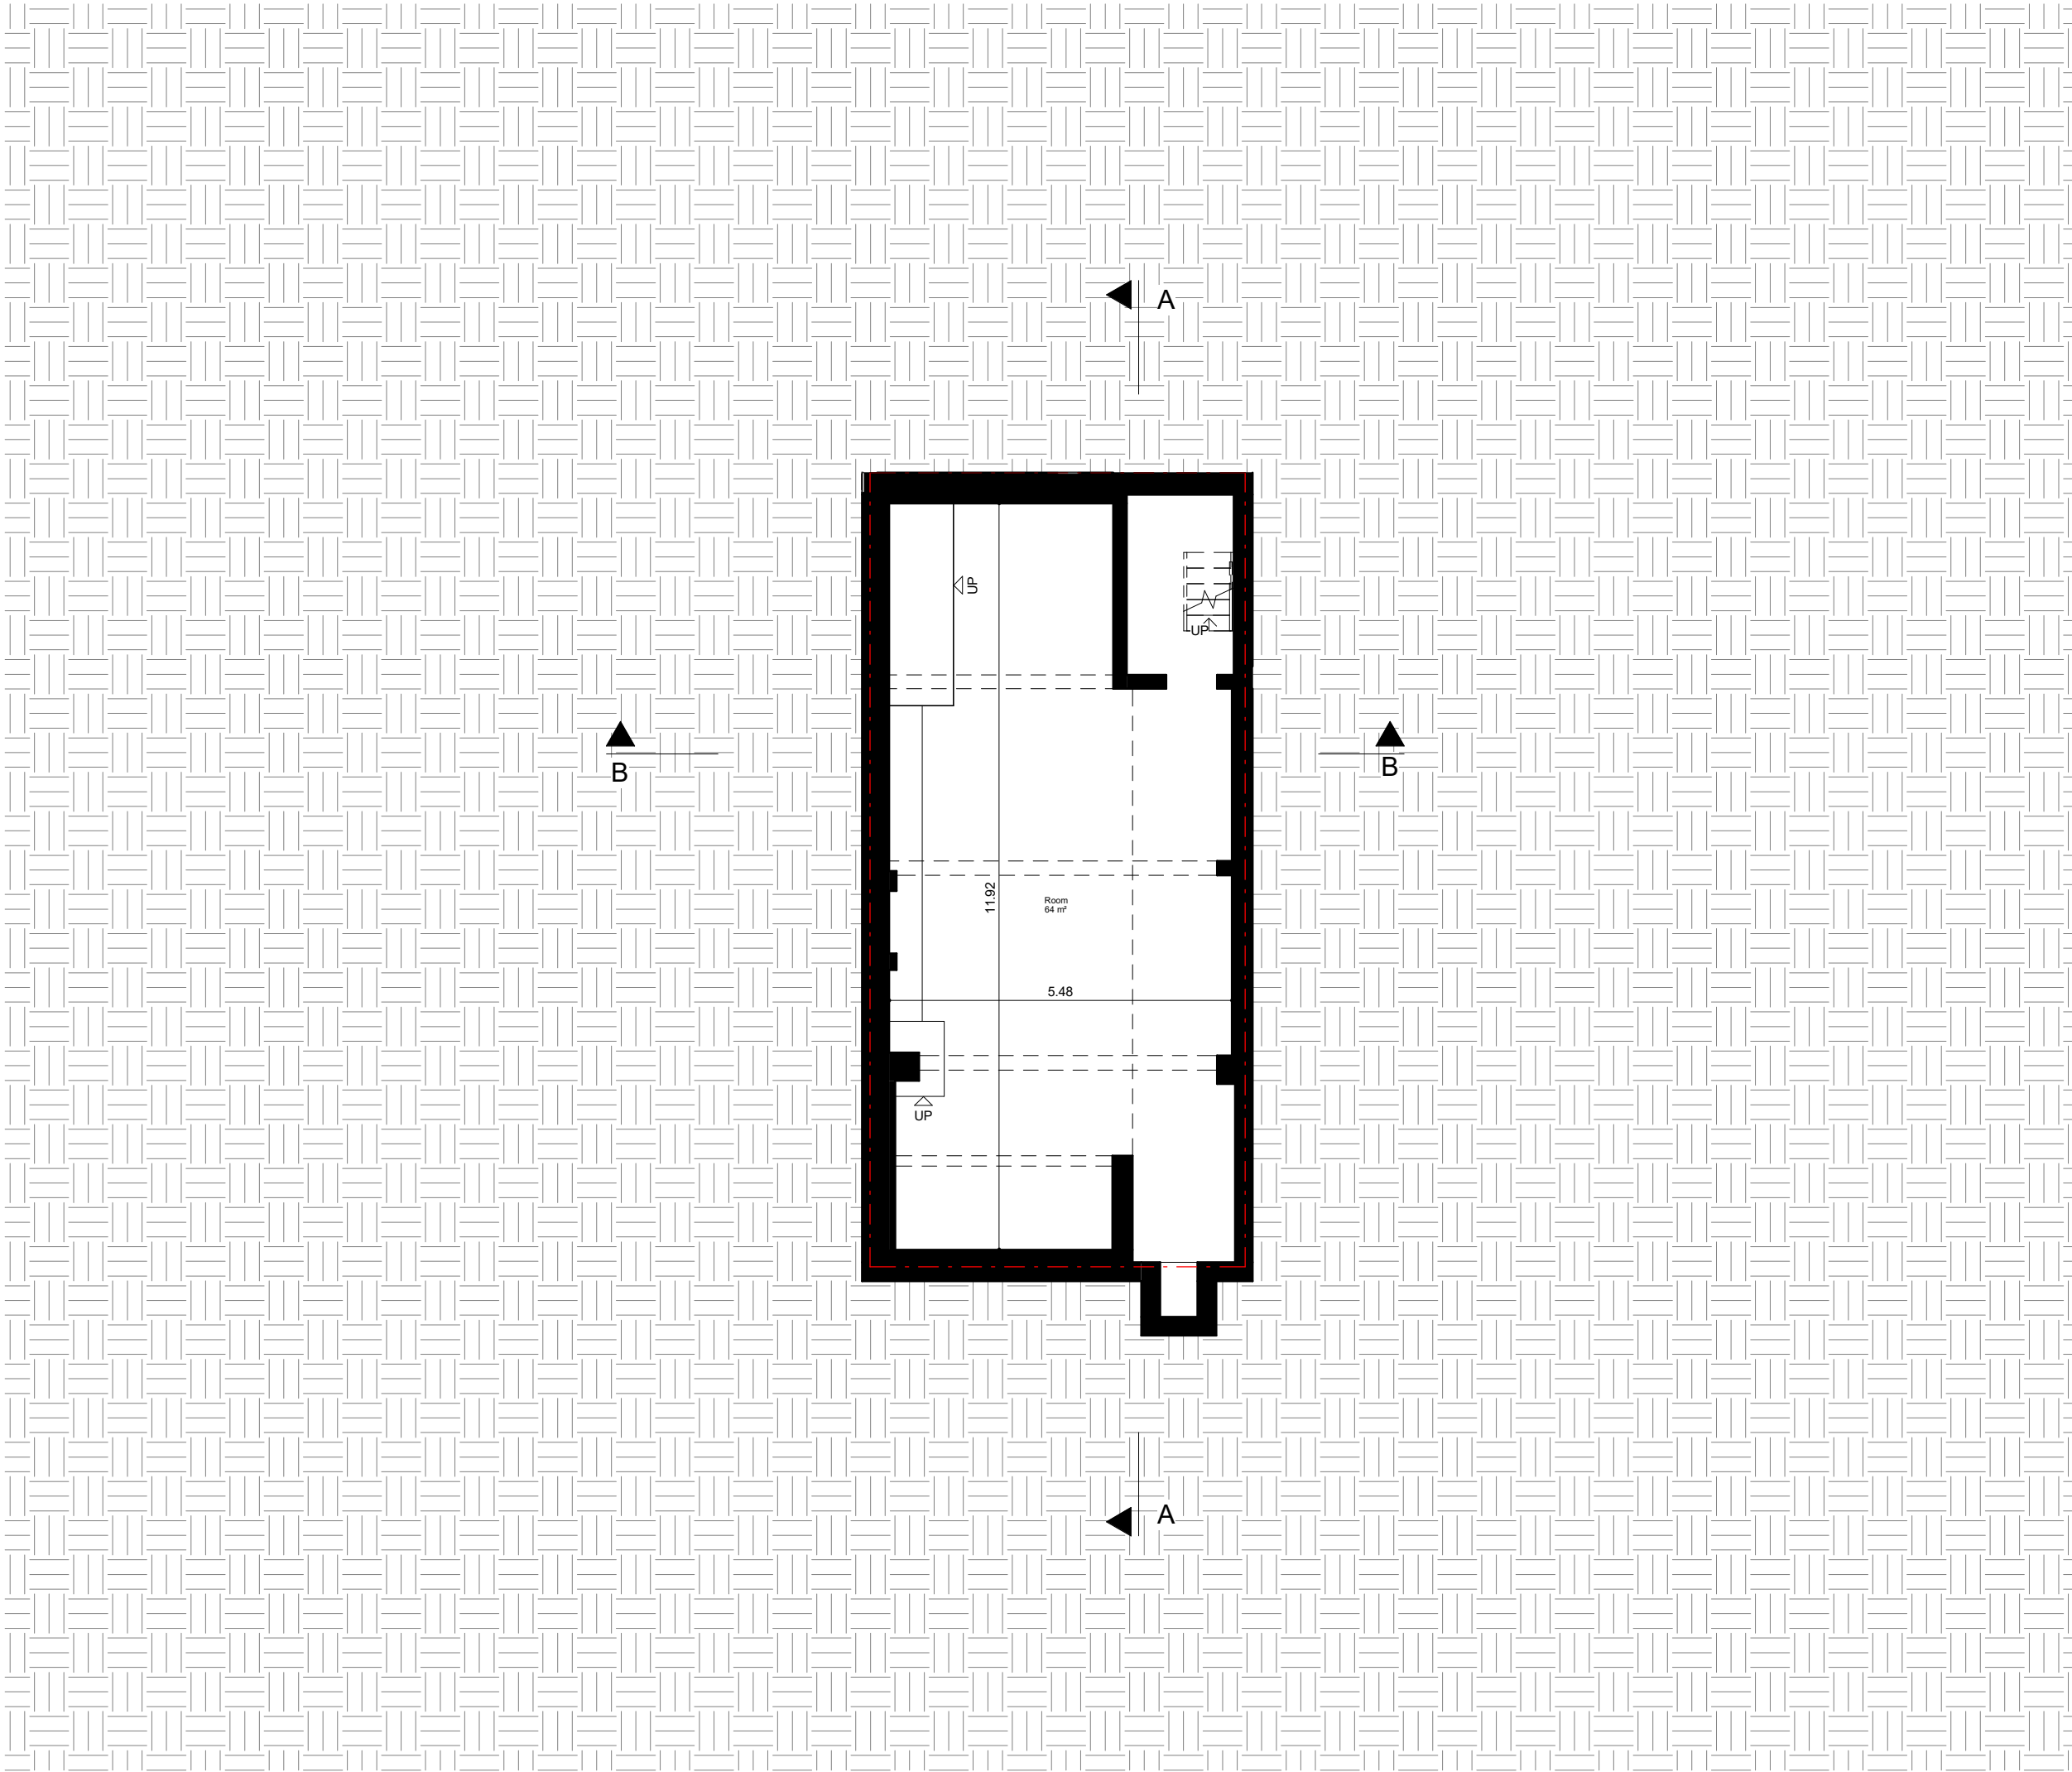

| Rev No. | Date | Description |
|---------|------|-------------|
|---------|------|-------------|

Notes:

Any inaccuracies or errors to be reported to the architect/surveyor immediately and prior to any work commencing. All dimensions to be verified on site. All work to comply with British Standards Code of practice. All external surfaces and materials to match existing. This drawing and all information provided within it is the copyright of UPP Consultants Ltd. and reproduction without prior consent is strictly forbidden.

|                |       |
|----------------|-------|
| Dwg No         | Drawn |
| 164AR-A-03-001 | UPP   |

|                                  |         |
|----------------------------------|---------|
| Drawing                          | Checked |
| Existing Lower Ground Floor Plan | UPP     |


|            |            |
|------------|------------|
| Scale      | Issue Date |
| 1:100 @ A3 | 30.05.2023 |



Project Address

164 Archway Road, London N6 5BB

|         |              |
|---------|--------------|
| Client  | Status       |
| c/o Upp | For Planning |

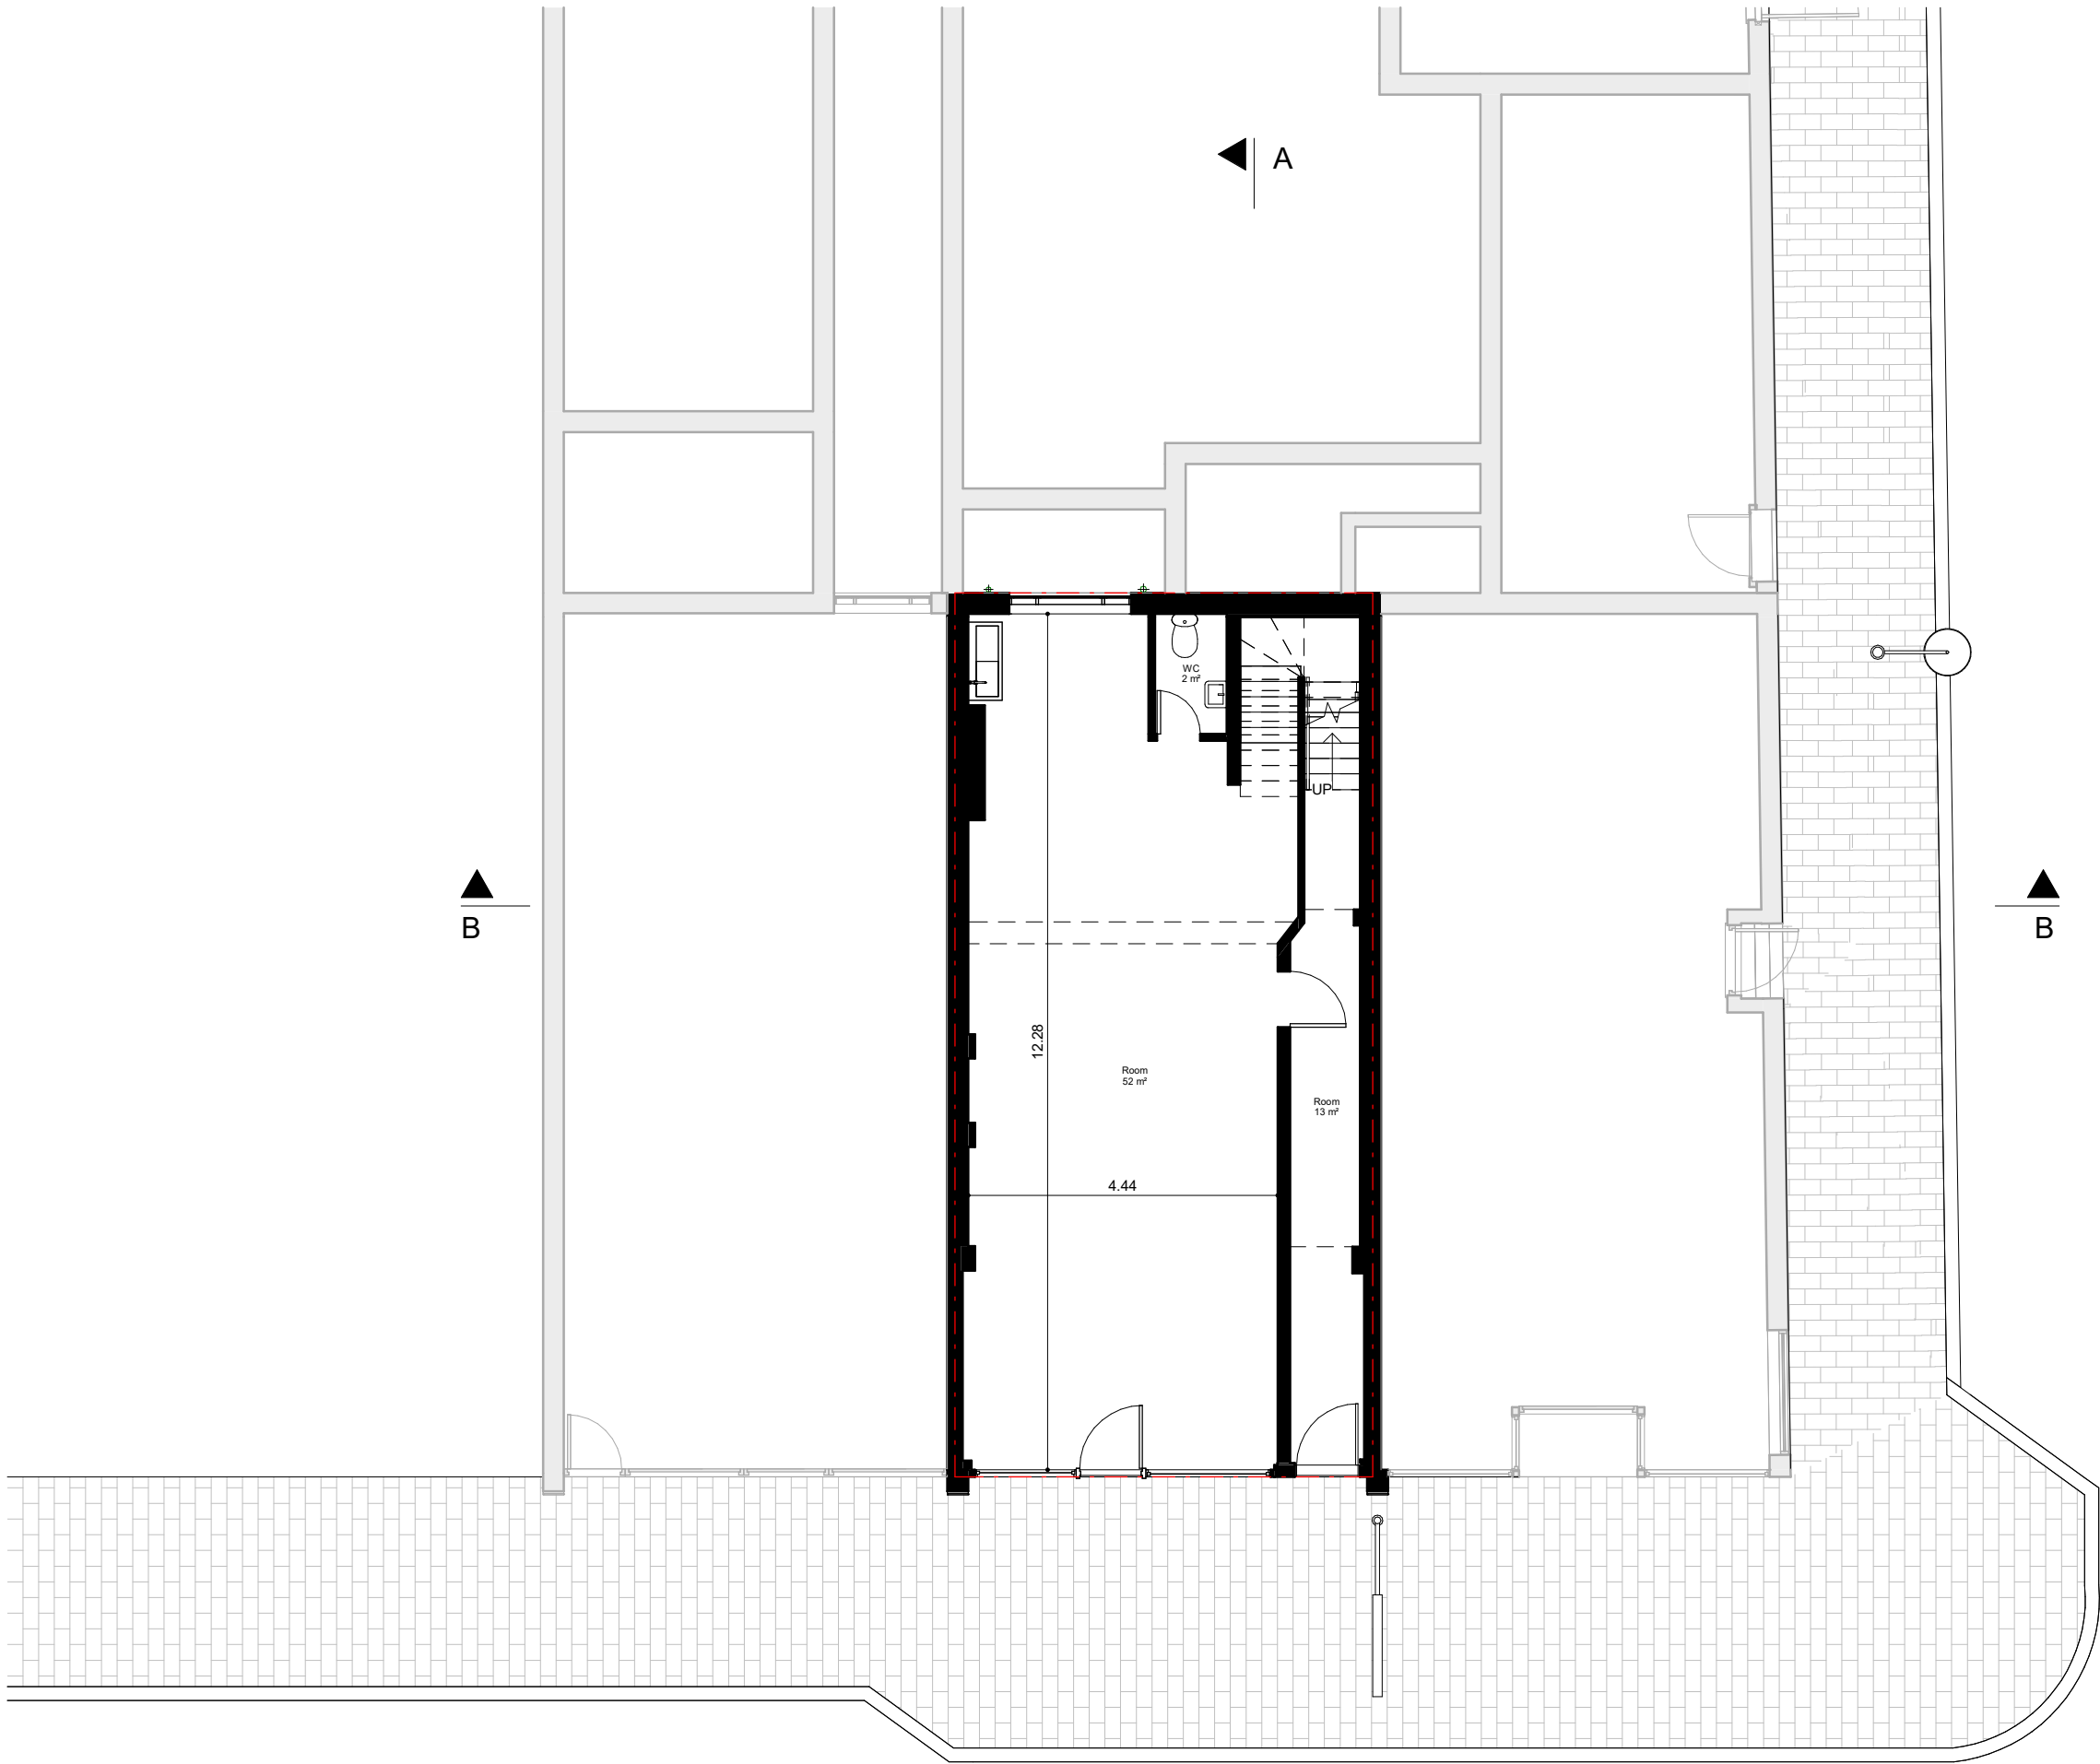

| Rev No. | Date | Description |
|---------|------|-------------|
|---------|------|-------------|

Notes:

Any inaccuracies or errors to be reported to the architect/surveyor immediately and prior to any work commencing. All dimensions to be verified on site. All work to comply with British Standards Code of practice. All external surfaces and materials to match existing. This drawing and all information provided within it is the copyright of UPP Consultants Ltd. and reproduction without prior consent is strictly forbidden.

|                |       |
|----------------|-------|
| Dwg No         | Drawn |
| 164AR-A-03-002 | UPP   |

|                            |         |
|----------------------------|---------|
| Drawing                    | Checked |
| Existing Ground Floor Plan | UPP     |


|            |            |
|------------|------------|
| Scale      | Issue Date |
| 1:100 @ A3 | 30.05.2023 |



Project Address

164 Archway Road, London N6 5BB

|         |              |
|---------|--------------|
| Client  | Status       |
| c/o Upp | For Planning |

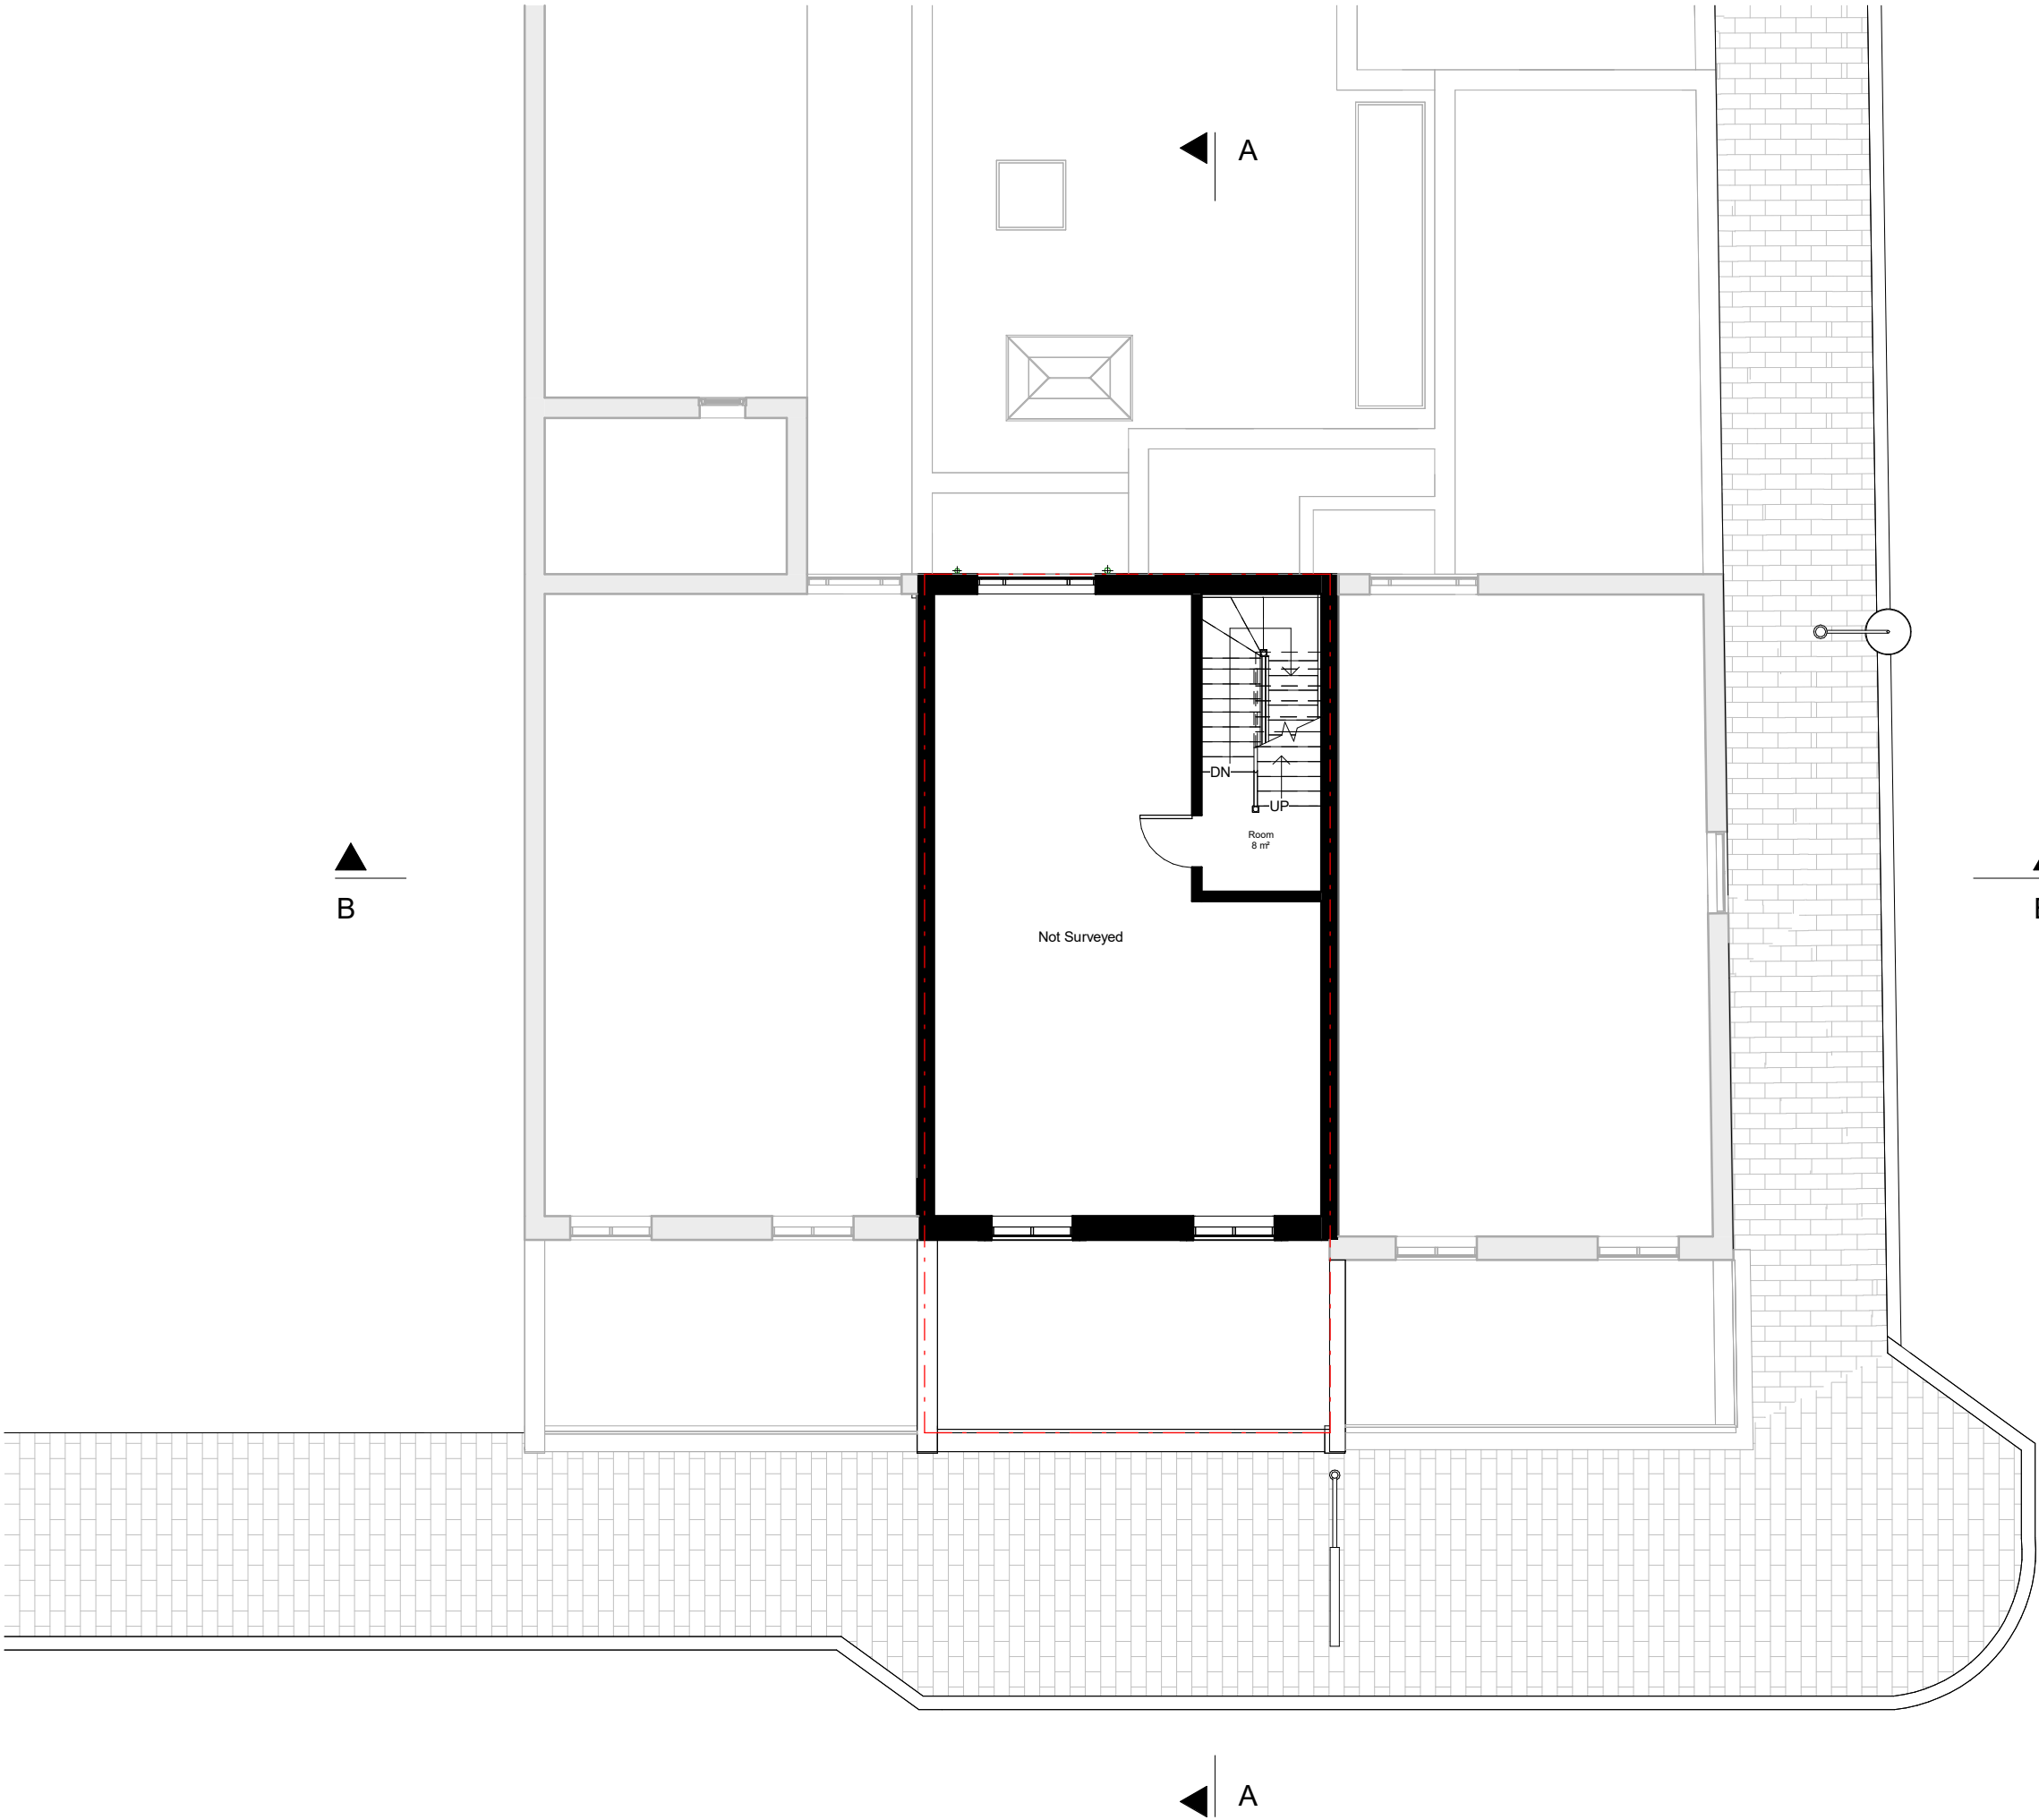

| Rev No. | Date | Description |
|---------|------|-------------|
|---------|------|-------------|

Notes:

Any inaccuracies or errors to be reported to the architect/surveyor immediately and prior to any work commencing. All dimensions to be verified on site. All work to comply with British Standards Code of practice. All external surfaces and materials to match existing. This drawing and all information provided within it is the copyright of UPP Consultants Ltd. and reproduction without prior consent is strictly forbidden.

|                |       |
|----------------|-------|
| Dwg No         | Drawn |
| 164AR-A-03-003 | UPP   |

|                           |         |
|---------------------------|---------|
| Drawing                   | Checked |
| Existing First Floor Plan | UPP     |


|            |            |
|------------|------------|
| Scale      | Issue Date |
| 1:100 @ A3 | 30.05.2023 |



Project Address

164 Archway Road, London N6 5BB

|         |              |
|---------|--------------|
| Client  | Status       |
| c/o Upp | For Planning |

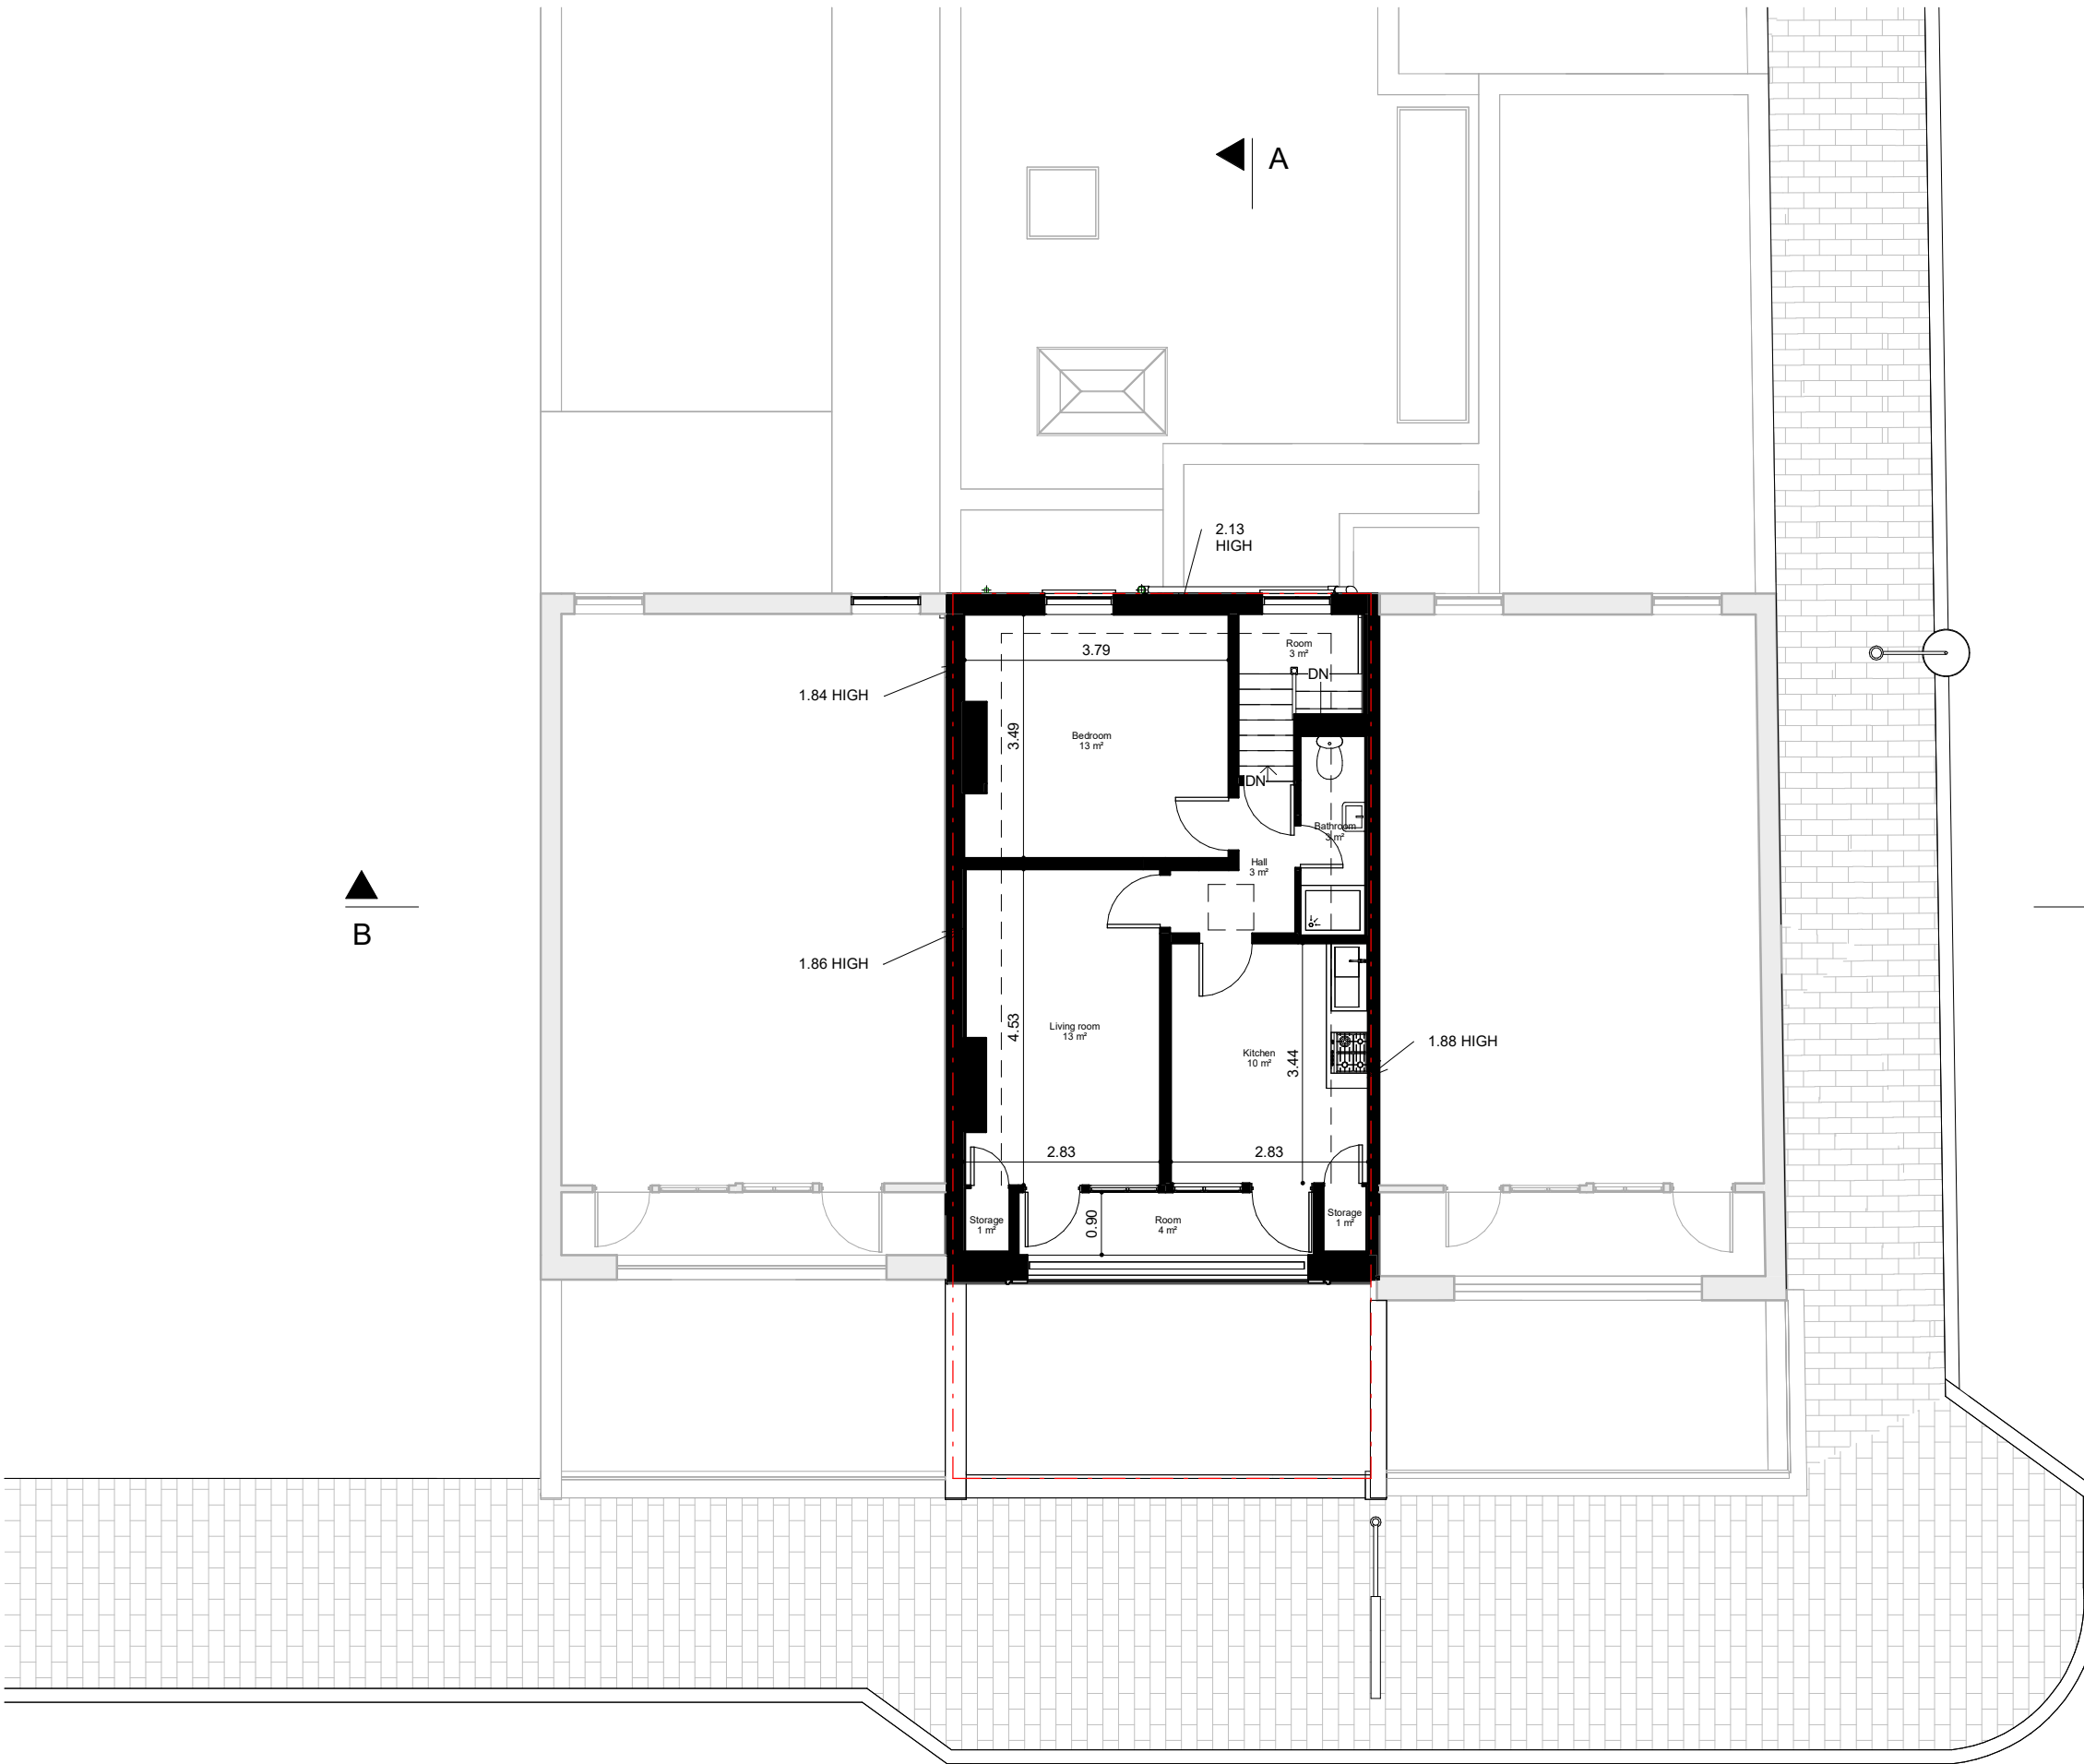

| Rev No. | Date | Description |
|---------|------|-------------|
|---------|------|-------------|

Notes:

Any inaccuracies or errors to be reported to the architect/surveyor immediately and prior to any work commencing. All dimensions to be verified on site. All work to comply with British Standards Code of practice. All external surfaces and materials to match existing. This drawing and all information provided within it is the copyright of UPP Consultants Ltd. and reproduction without prior consent is strictly forbidden.

|                |       |
|----------------|-------|
| Dwg No         | Drawn |
| 164AR-A-03-004 | UPP   |

|                            |         |
|----------------------------|---------|
| Drawing                    | Checked |
| Existing Second Floor Plan | UPP     |


|            |            |
|------------|------------|
| Scale      | Issue Date |
| 1:100 @ A3 | 30.05.2023 |



Project Address

164 Archway Road, London N6 5BB

|         |              |
|---------|--------------|
| Client  | Status       |
| c/o Upp | For Planning |

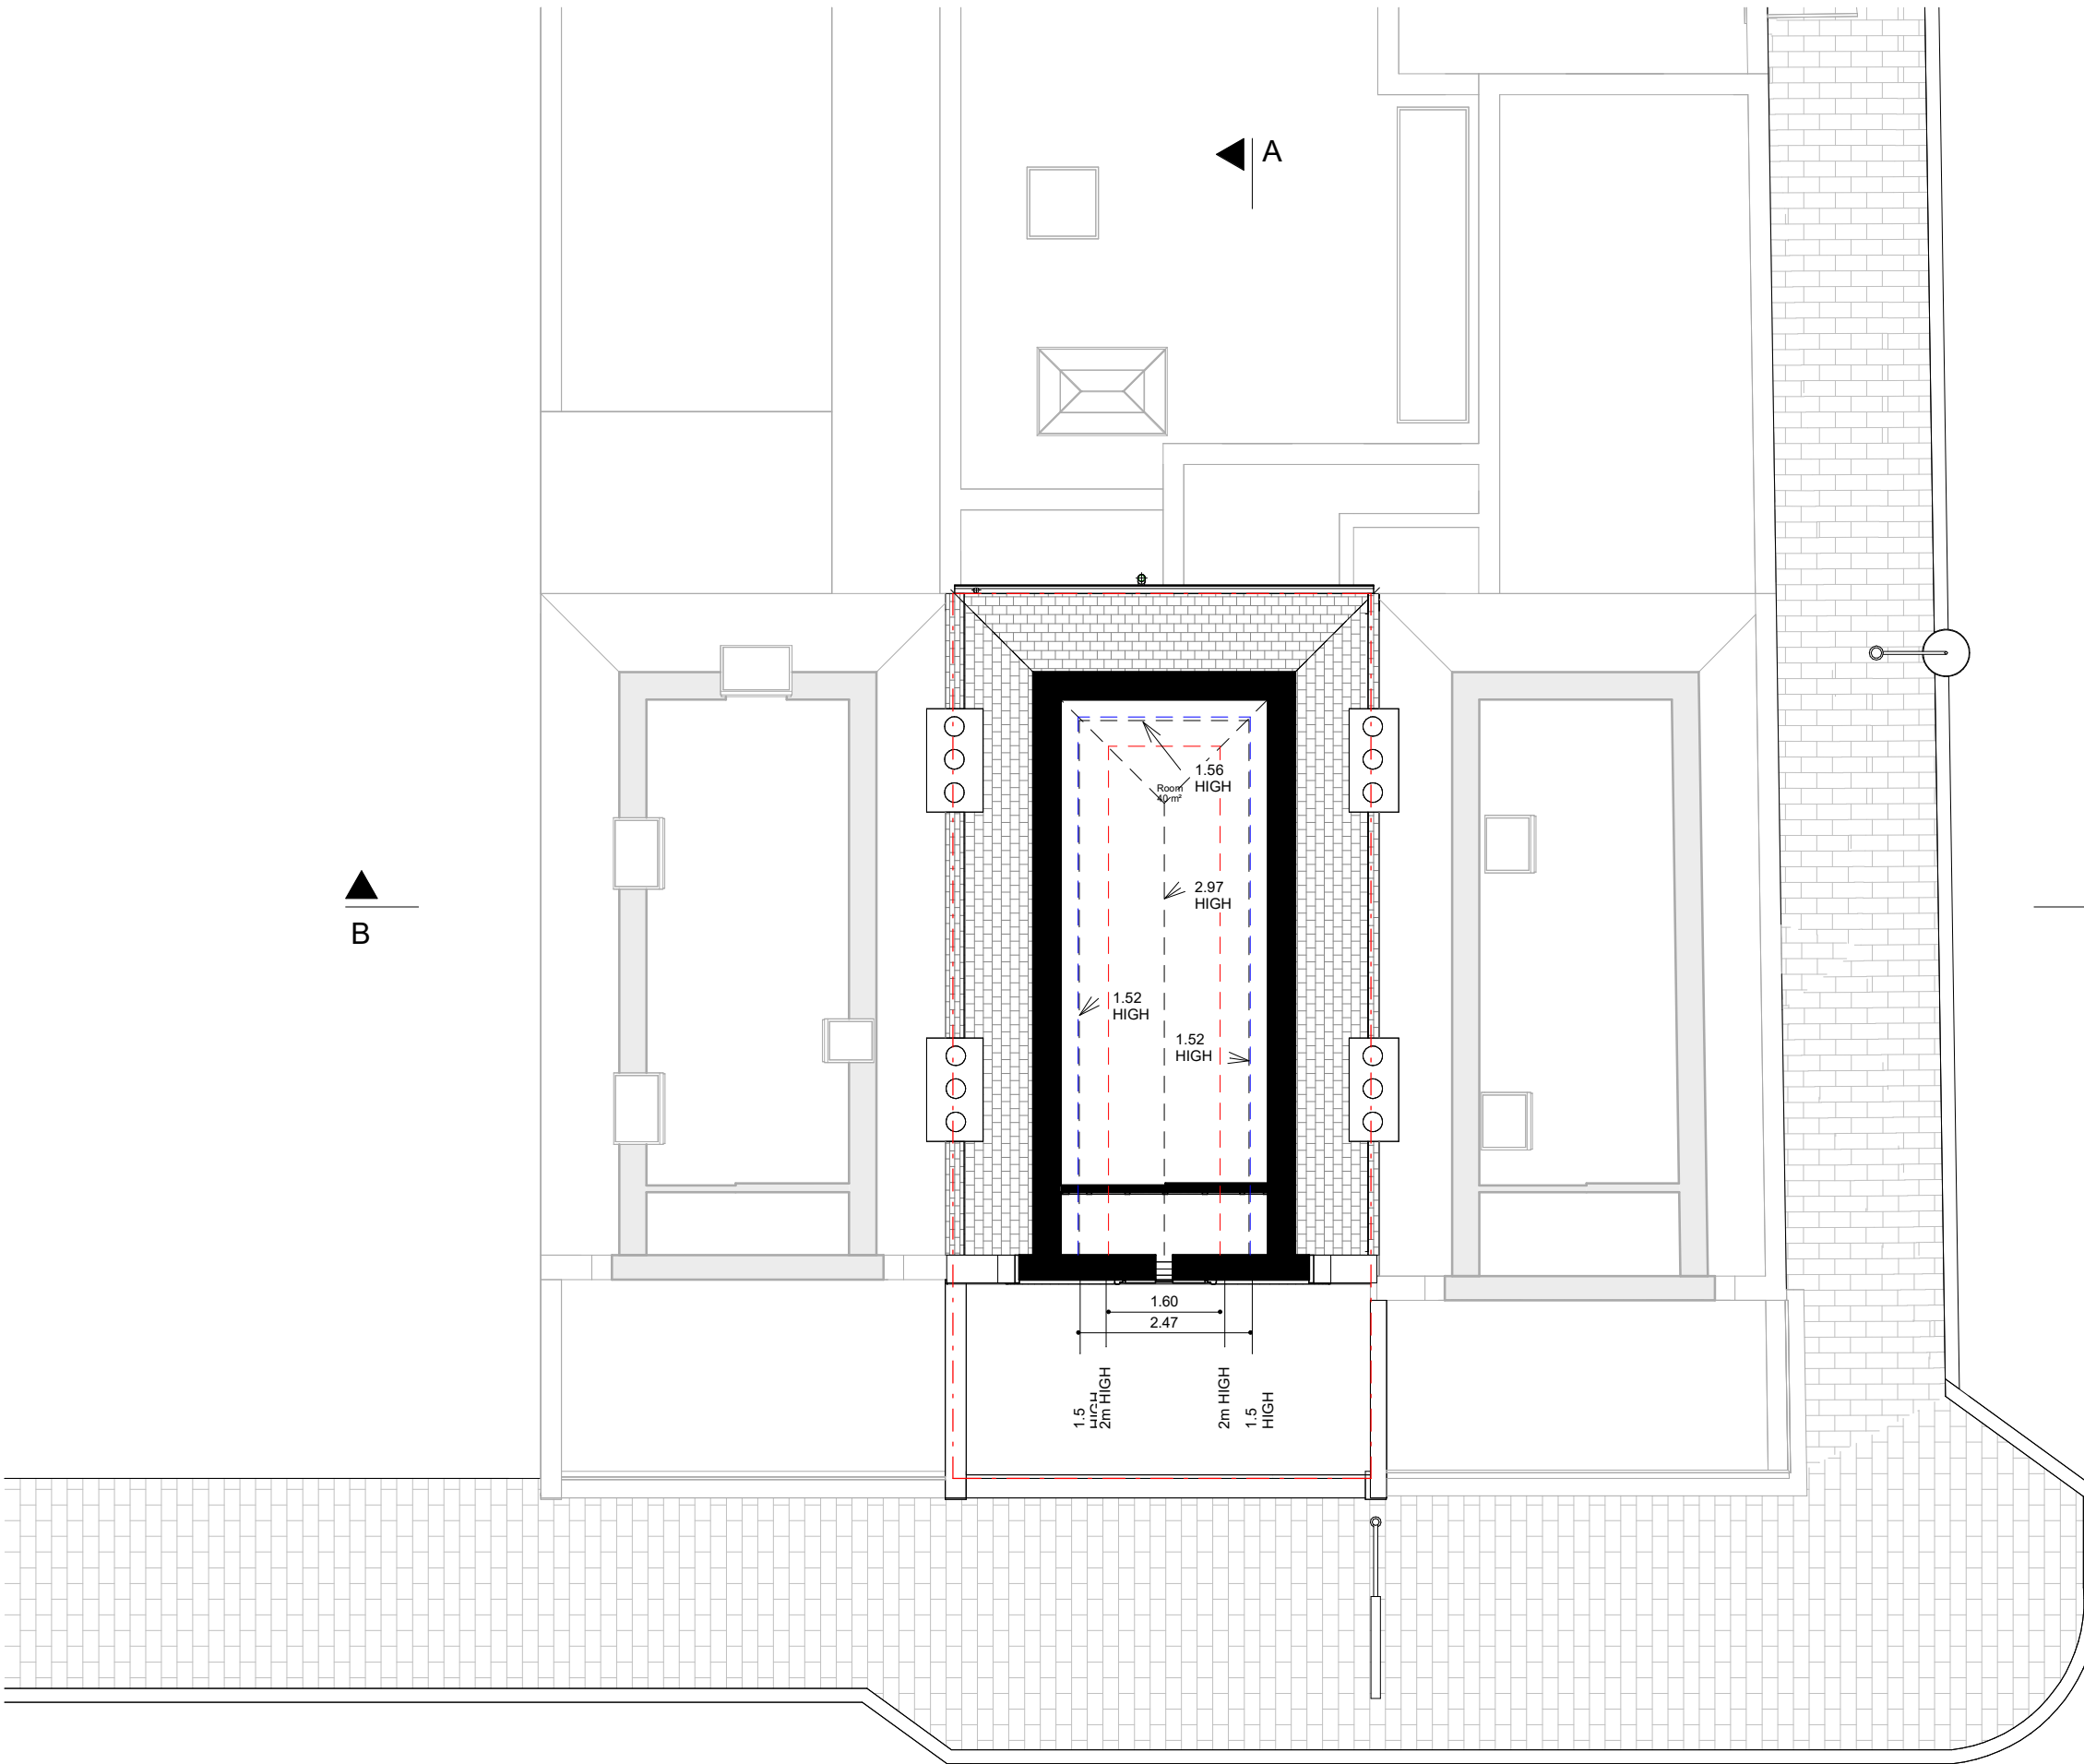

| Rev No. | Date | Description |
|---------|------|-------------|
|---------|------|-------------|


Notes:

Any inaccuracies or errors to be reported to the architect/surveyor immediately and prior to any work commencing. All dimensions to be verified on site. All work to comply with British Standards Code of practice. All external surfaces and materials to match existing. This drawing and all information provided within it is the copyright of UPP Consultants Ltd. and reproduction without prior consent is strictly forbidden.

|                |       |
|----------------|-------|
| Dwg No         | Drawn |
| 164AR-A-03-005 | UPP   |


|                    |         |
|--------------------|---------|
| Drawing            | Checked |
| Existing Loft Plan | UPP     |

|            |            |
|------------|------------|
| Scale      | Issue Date |
| 1:100 @ A3 | 30.05.2023 |

 

Project Address  
164 Archway Road, London N6 5BB

|         |              |
|---------|--------------|
| Client  | Status       |
| c/o Upp | For Planning |

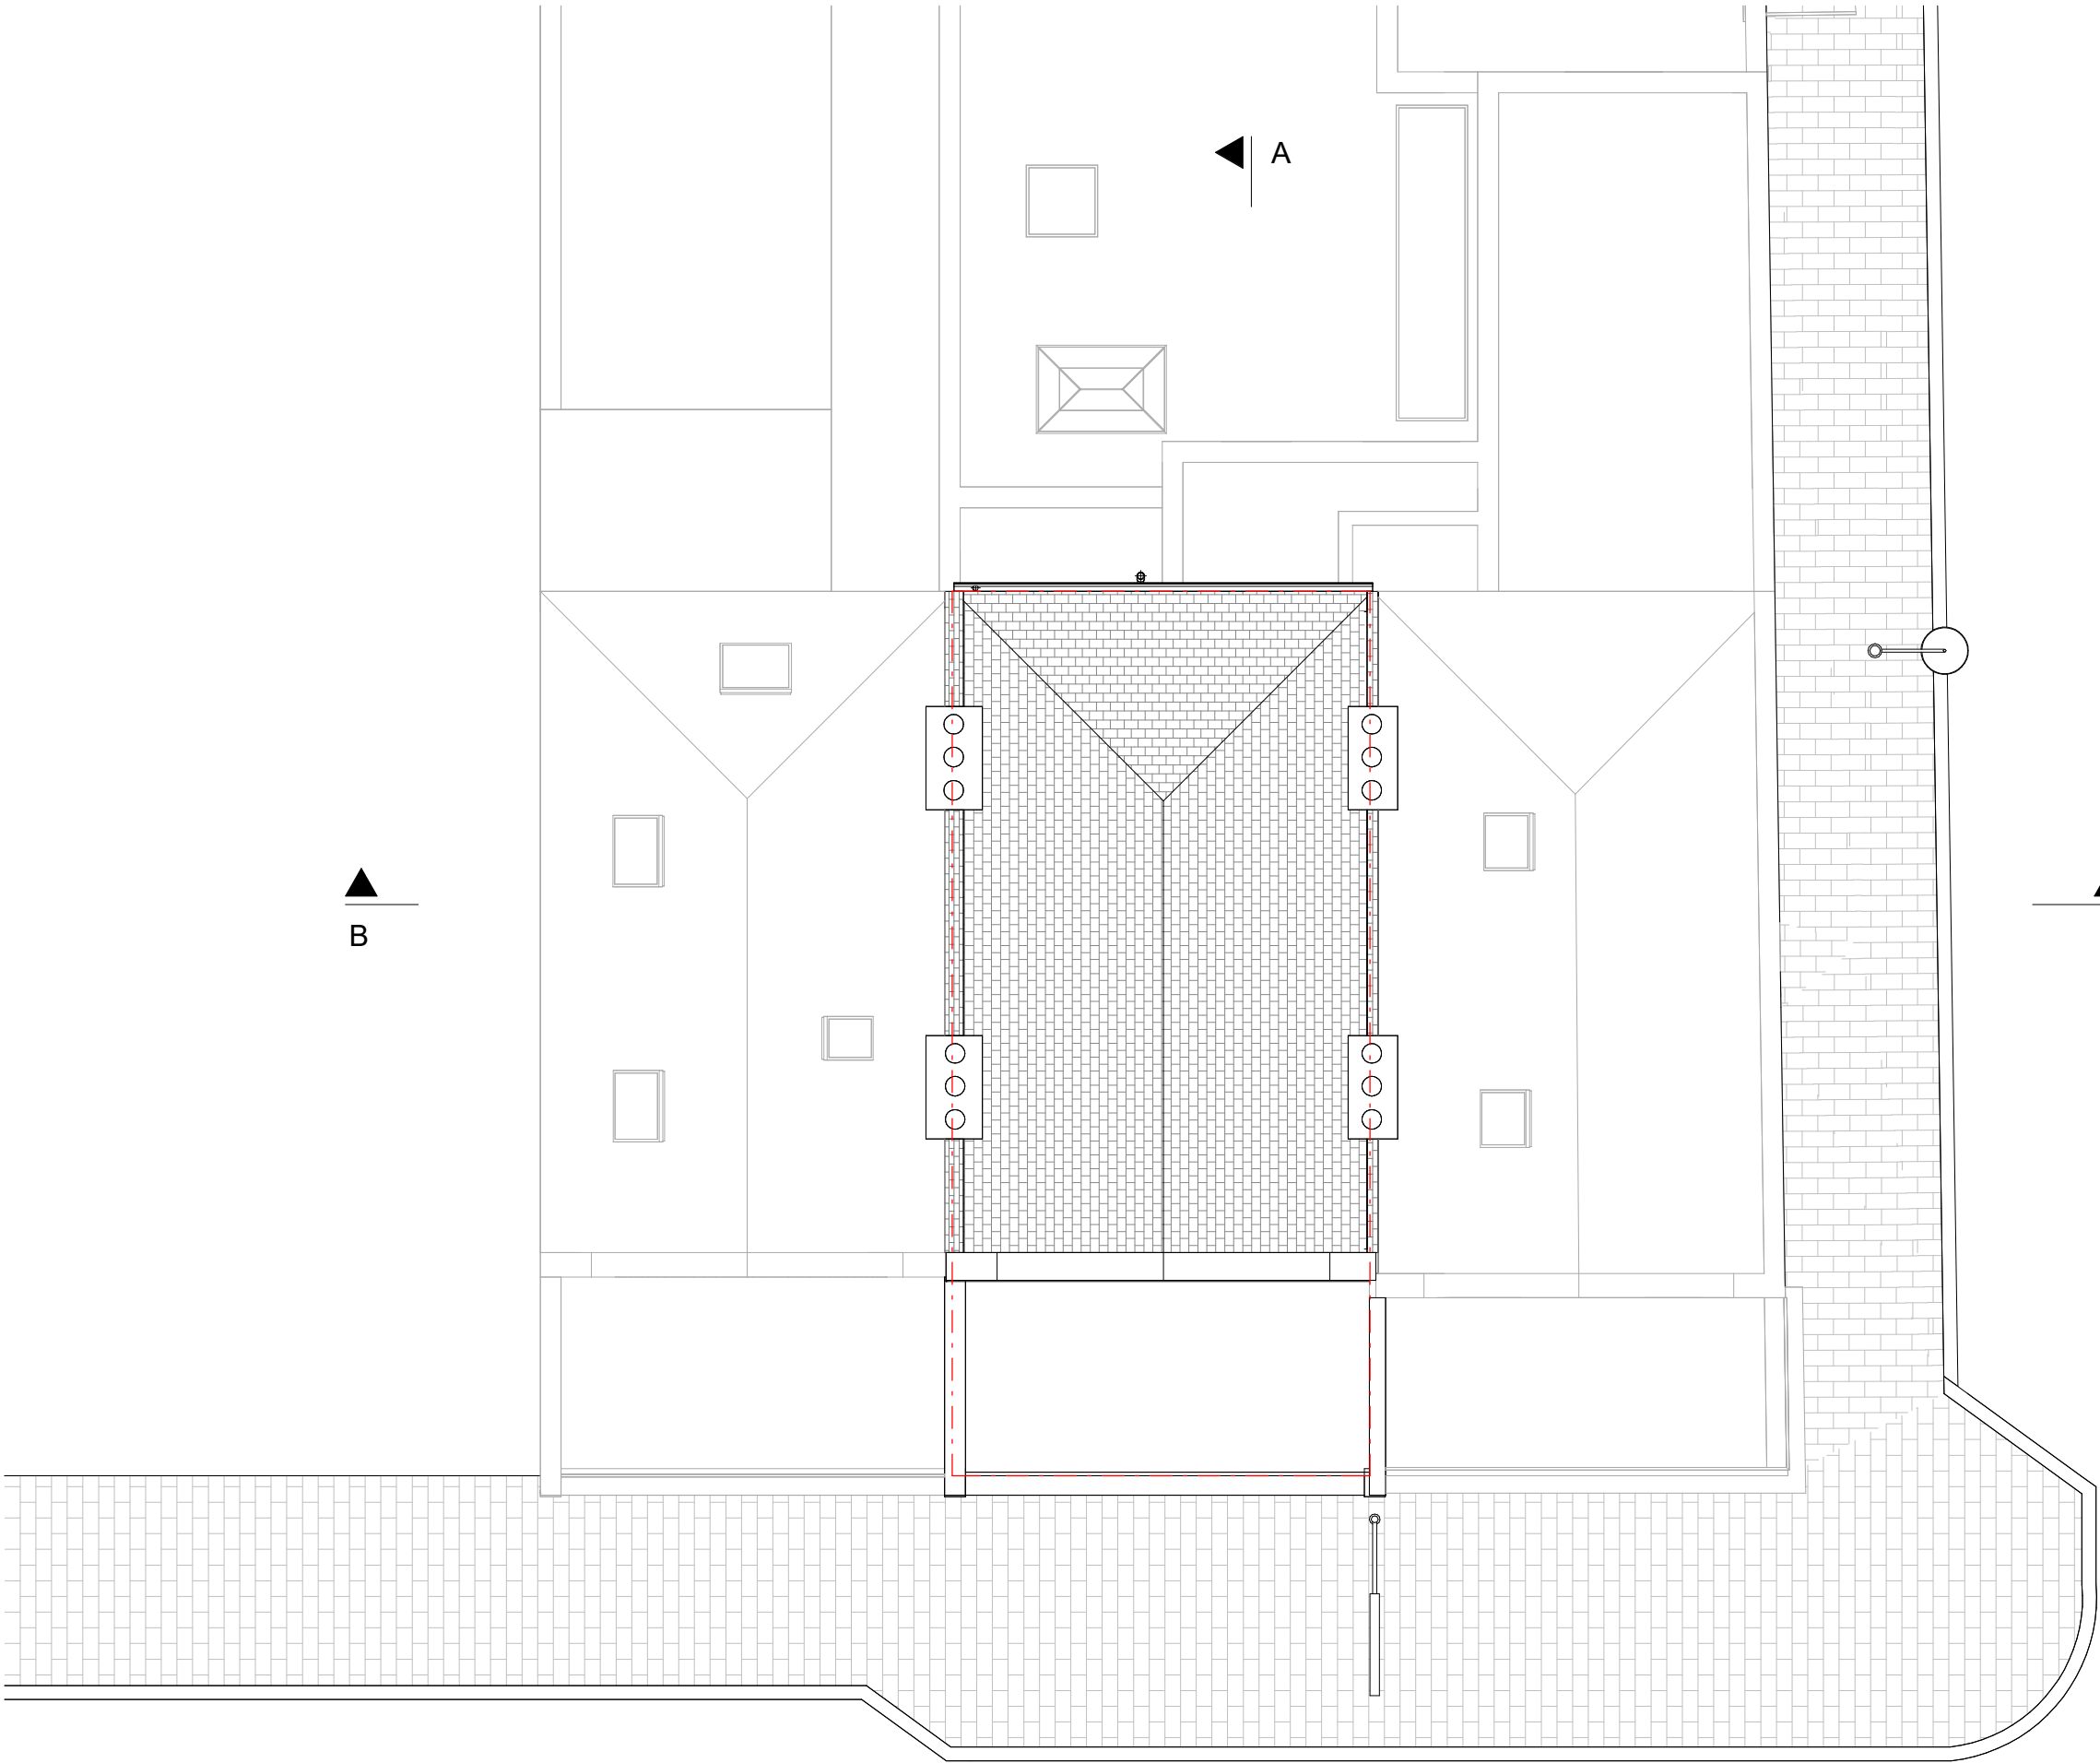

| Rev No. | Date | Description |
|---------|------|-------------|
|---------|------|-------------|

Notes:

Any inaccuracies or errors to be reported to the architect/surveyor immediately and prior to any work commencing. All dimensions to be verified on site. All work to comply with British Standards Code of practice. All external surfaces and materials to match existing. This drawing and all information provided within it is the copyright of UPP Consultants Ltd. and reproduction without prior consent is strictly forbidden.

|                |       |
|----------------|-------|
| Dwg No         | Drawn |
| 164AR-A-03-006 | UPP   |


|                    |         |
|--------------------|---------|
| Drawing            | Checked |
| Existing Roof Plan | UPP     |

|            |            |
|------------|------------|
| Scale      | Issue Date |
| 1:100 @ A3 | 30.05.2023 |

0 5m

Project Address  
164 Archway Road, London N6 5BB

|         |              |
|---------|--------------|
| Client  | Status       |
| c/o Upp | For Planning |

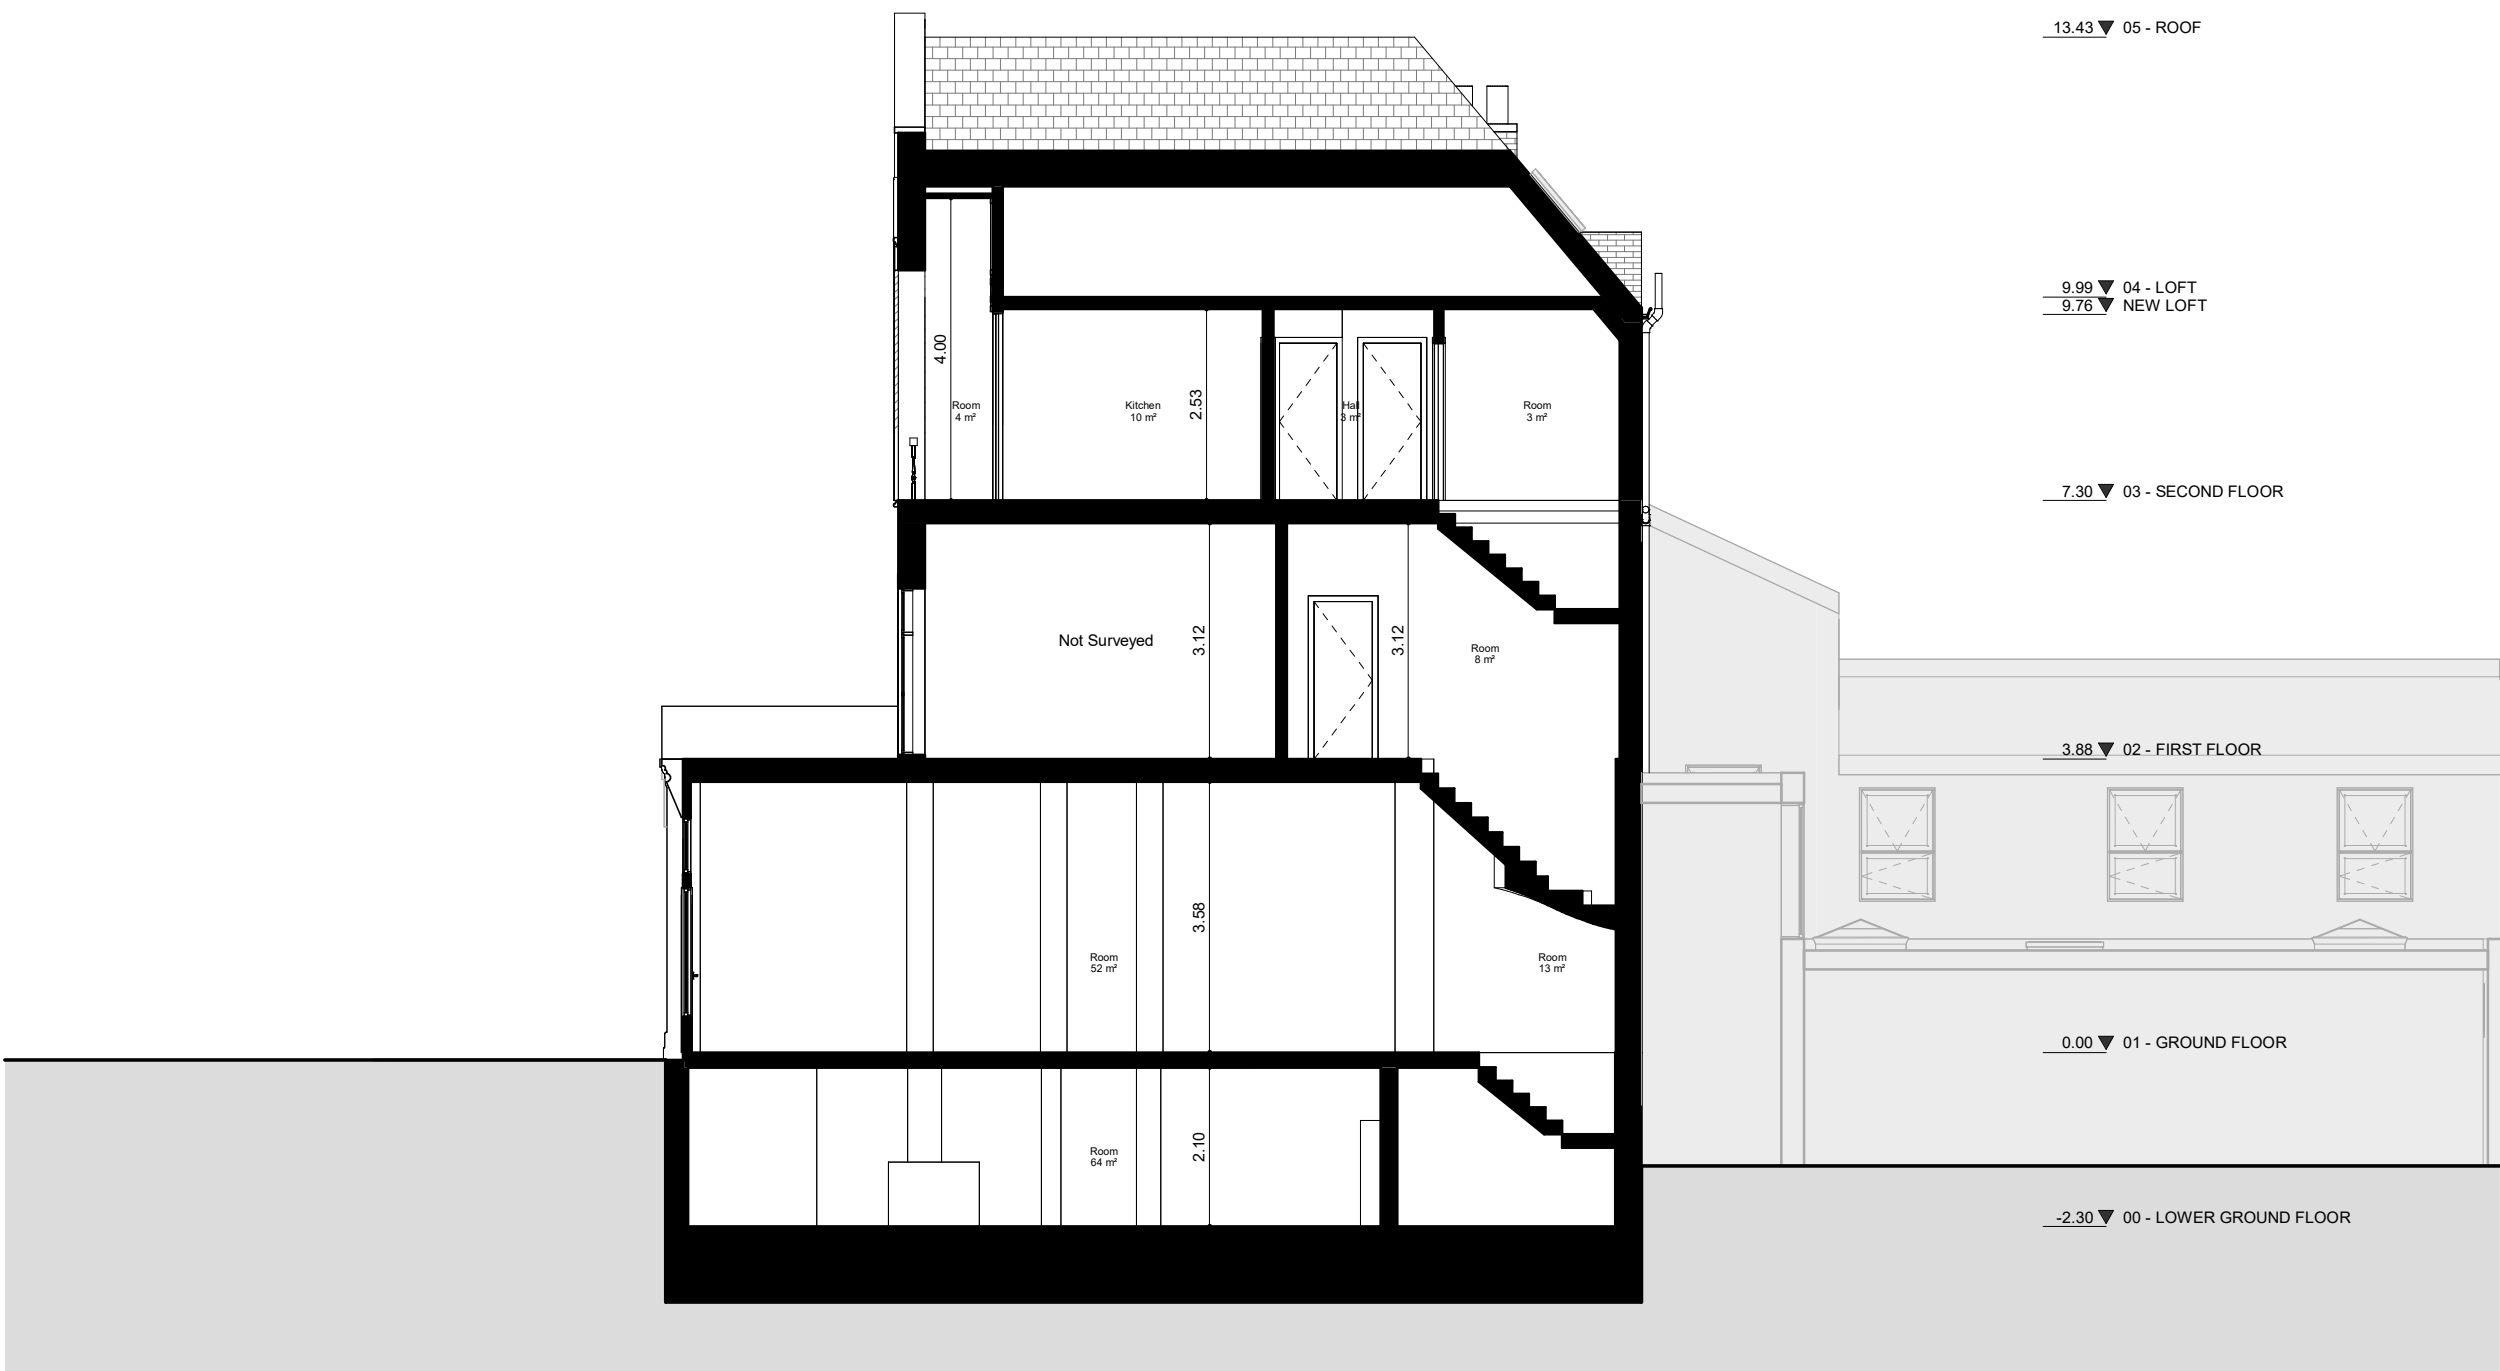

| Rev No. | Date | Description |
|---------|------|-------------|
|---------|------|-------------|

Notes:

Any inaccuracies or errors to be reported to the architect/surveyor immediately and prior to any work commencing. All dimensions to be verified on site. All work to comply with British Standards Code of practice. All external surfaces and materials to match existing. This drawing and all information provided within it is the copyright of UPP Consultants Ltd. and reproduction without prior consent is strictly forbidden.

|                |       |
|----------------|-------|
| Dwg No         | Drawn |
| 164AR-A-05-001 | UPP   |

|                       |         |
|-----------------------|---------|
| Drawing               | Checked |
| Existing Section A-A' | UPP     |

|            |            |
|------------|------------|
| Scale      | Issue Date |
| 1:100 @ A3 | 30.05.2023 |



Project Address

164 Archway Road, London N6 5BB

|         |              |
|---------|--------------|
| Client  | Status       |
| c/o Upp | For Planning |

www.upp-planning.co.uk  
info@upp-planning.co.uk  
0208 202 9996  
Atrium, Stables Market,  
Chalk Farm Road, London,  
NW1 8AH

upp

www.upp-planning.co.uk  
info@upp-planning.co.uk  
0208 202 9996  
Atrium, Stables Market,  
Chalk Farm Road, London  
NW1 8AH



13.43 ▼ 05 - ROOF

9.99 ▼ 04 - LOFT  
9.76 ▼ NEW LOFT

7.30 ▼ 03 - SECOND FLOOR

3.88 ▼ 02 - FIRST FLOOR

0.00 ▼ 01 - GROUND FLOOR

-2.30 ▼ 00 - LOWER GROUND FLOOR

| Rev No. | Date | Description |
|---------|------|-------------|
|---------|------|-------------|

Notes:

Any inaccuracies or errors to be reported to the architect/surveyor immediately and prior to any work commencing. All dimensions to be verified on site. All work to comply with British Standards Code of practice. All external surfaces and materials to match existing. This drawing and all information provided within it is the copyright of UPP Consultants Ltd. and reproduction without prior consent is strictly forbidden.

|                |       |
|----------------|-------|
| Dwg No         | Drawn |
| 164AR-A-06-001 | UPP   |

|                              |         |
|------------------------------|---------|
| Drawing                      | Checked |
| Existing Southwest Elevation | UPP     |

|            |            |
|------------|------------|
| Scale      | Issue Date |
| 1:100 @ A3 | 30.05.2023 |


0 5m

Project Address  
164 Archway Road, London N6 5BB

|         |              |
|---------|--------------|
| Client  | Status       |
| c/o Upp | For Planning |

www.upp-planning.co.uk  
info@upp-planning.co.uk  
0208 202 9996  
Atrium, Stables Market,  
Chalk Farm Road, London,  
NW1 8AH

upp

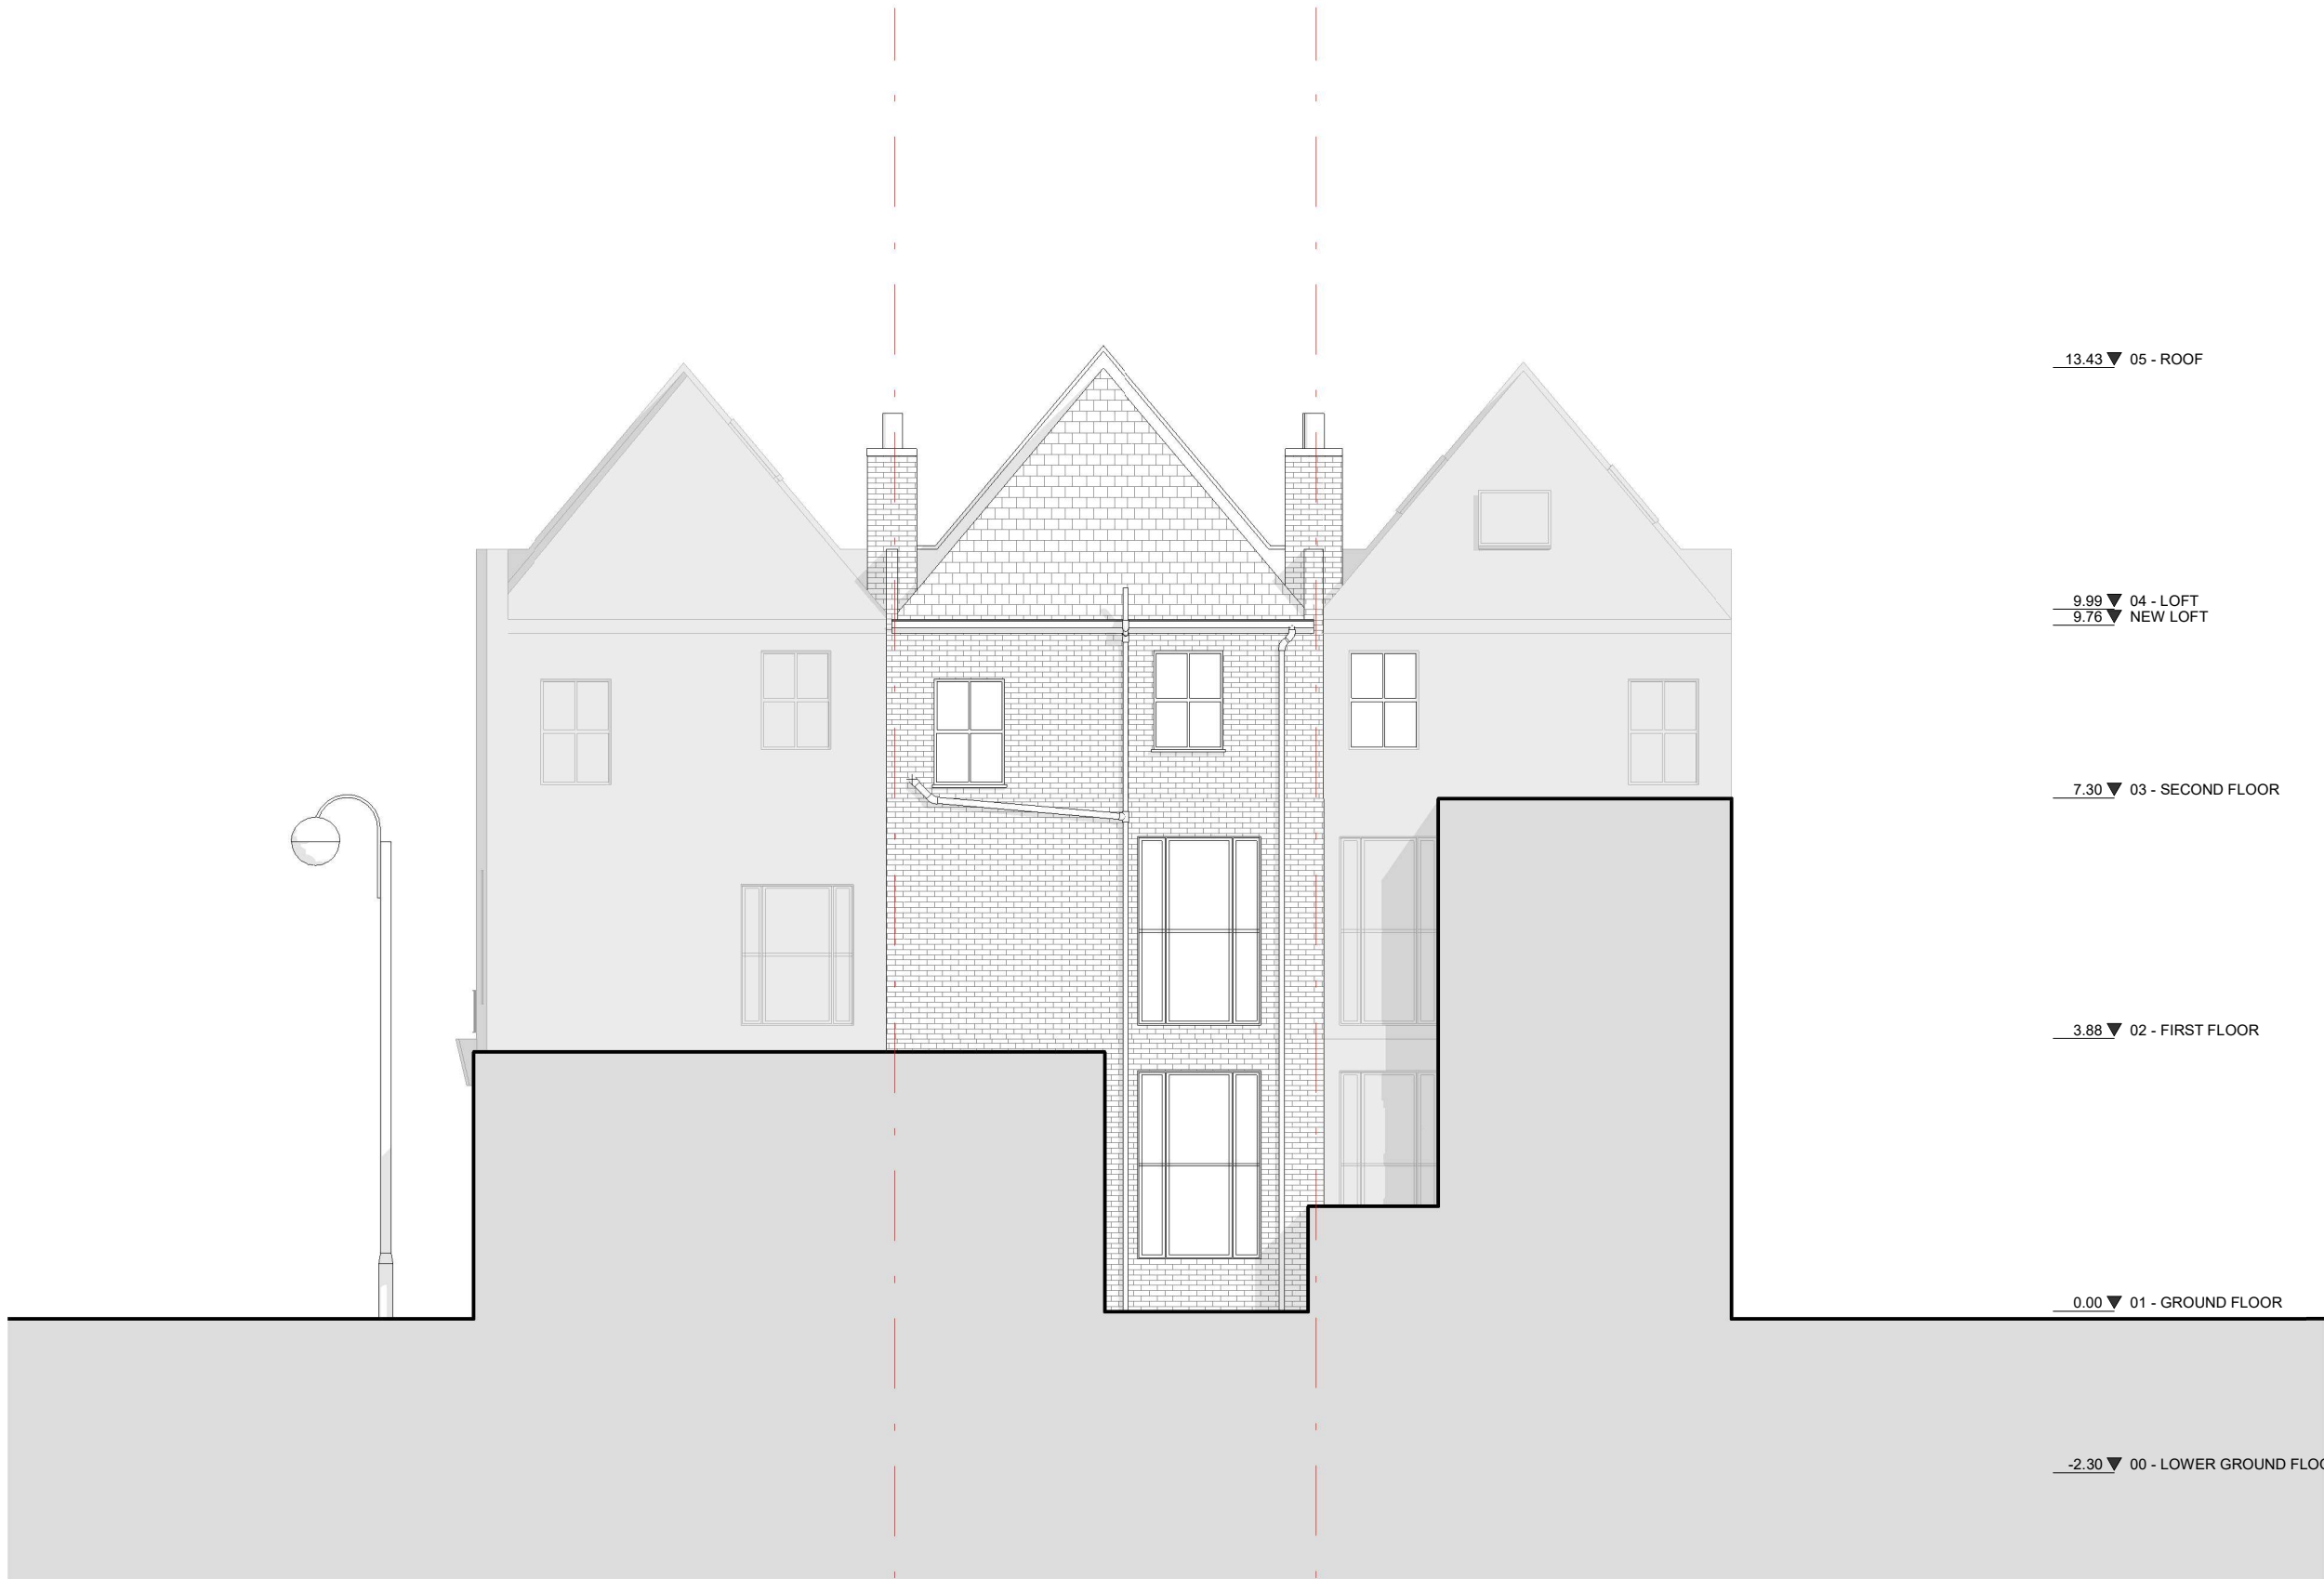

13.43 ▼ 05 - ROOF

9.99 ▼ 04 - LOFT  
9.76 ▼ NEW LOFT

7.30 ▼ 03 - SECOND FLOOR

3.88 ▼ 02 - FIRST FLOOR

0.00 ▼ 01 - GROUND FLOOR

-2.30 ▼ 00 - LOWER GROUND FLOOR

| Rev No. | Date | Description |
|---------|------|-------------|
|---------|------|-------------|

Notes:

Any inaccuracies or errors to be reported to the architect/surveyor immediately and prior to any work commencing. All dimensions to be verified on site. All work to comply with British Standards Code of practice. All external surfaces and materials to match existing. This drawing and all information provided within it is the copyright of UPP Consultants Ltd. and reproduction without prior consent is strictly forbidden.

|                |       |
|----------------|-------|
| Dwg No         | Drawn |
| 164AR-A-06-002 | UPP   |

|                              |         |
|------------------------------|---------|
| Drawing                      | Checked |
| Existing Northeast Elevation | UPP     |

|            |            |
|------------|------------|
| Scale      | Issue Date |
| 1:100 @ A3 | 30.05.2023 |




Project Address  
164 Archway Road, London N6 5BB

|         |              |
|---------|--------------|
| Client  | Status       |
| c/o Upp | For Planning |

www.upp-planning.co.uk  
info@upp-planning.co.uk  
0208 202 9996  
Atrium, Stables Market,  
Chalk Farm Road, London,  
NW1 8AH

upp

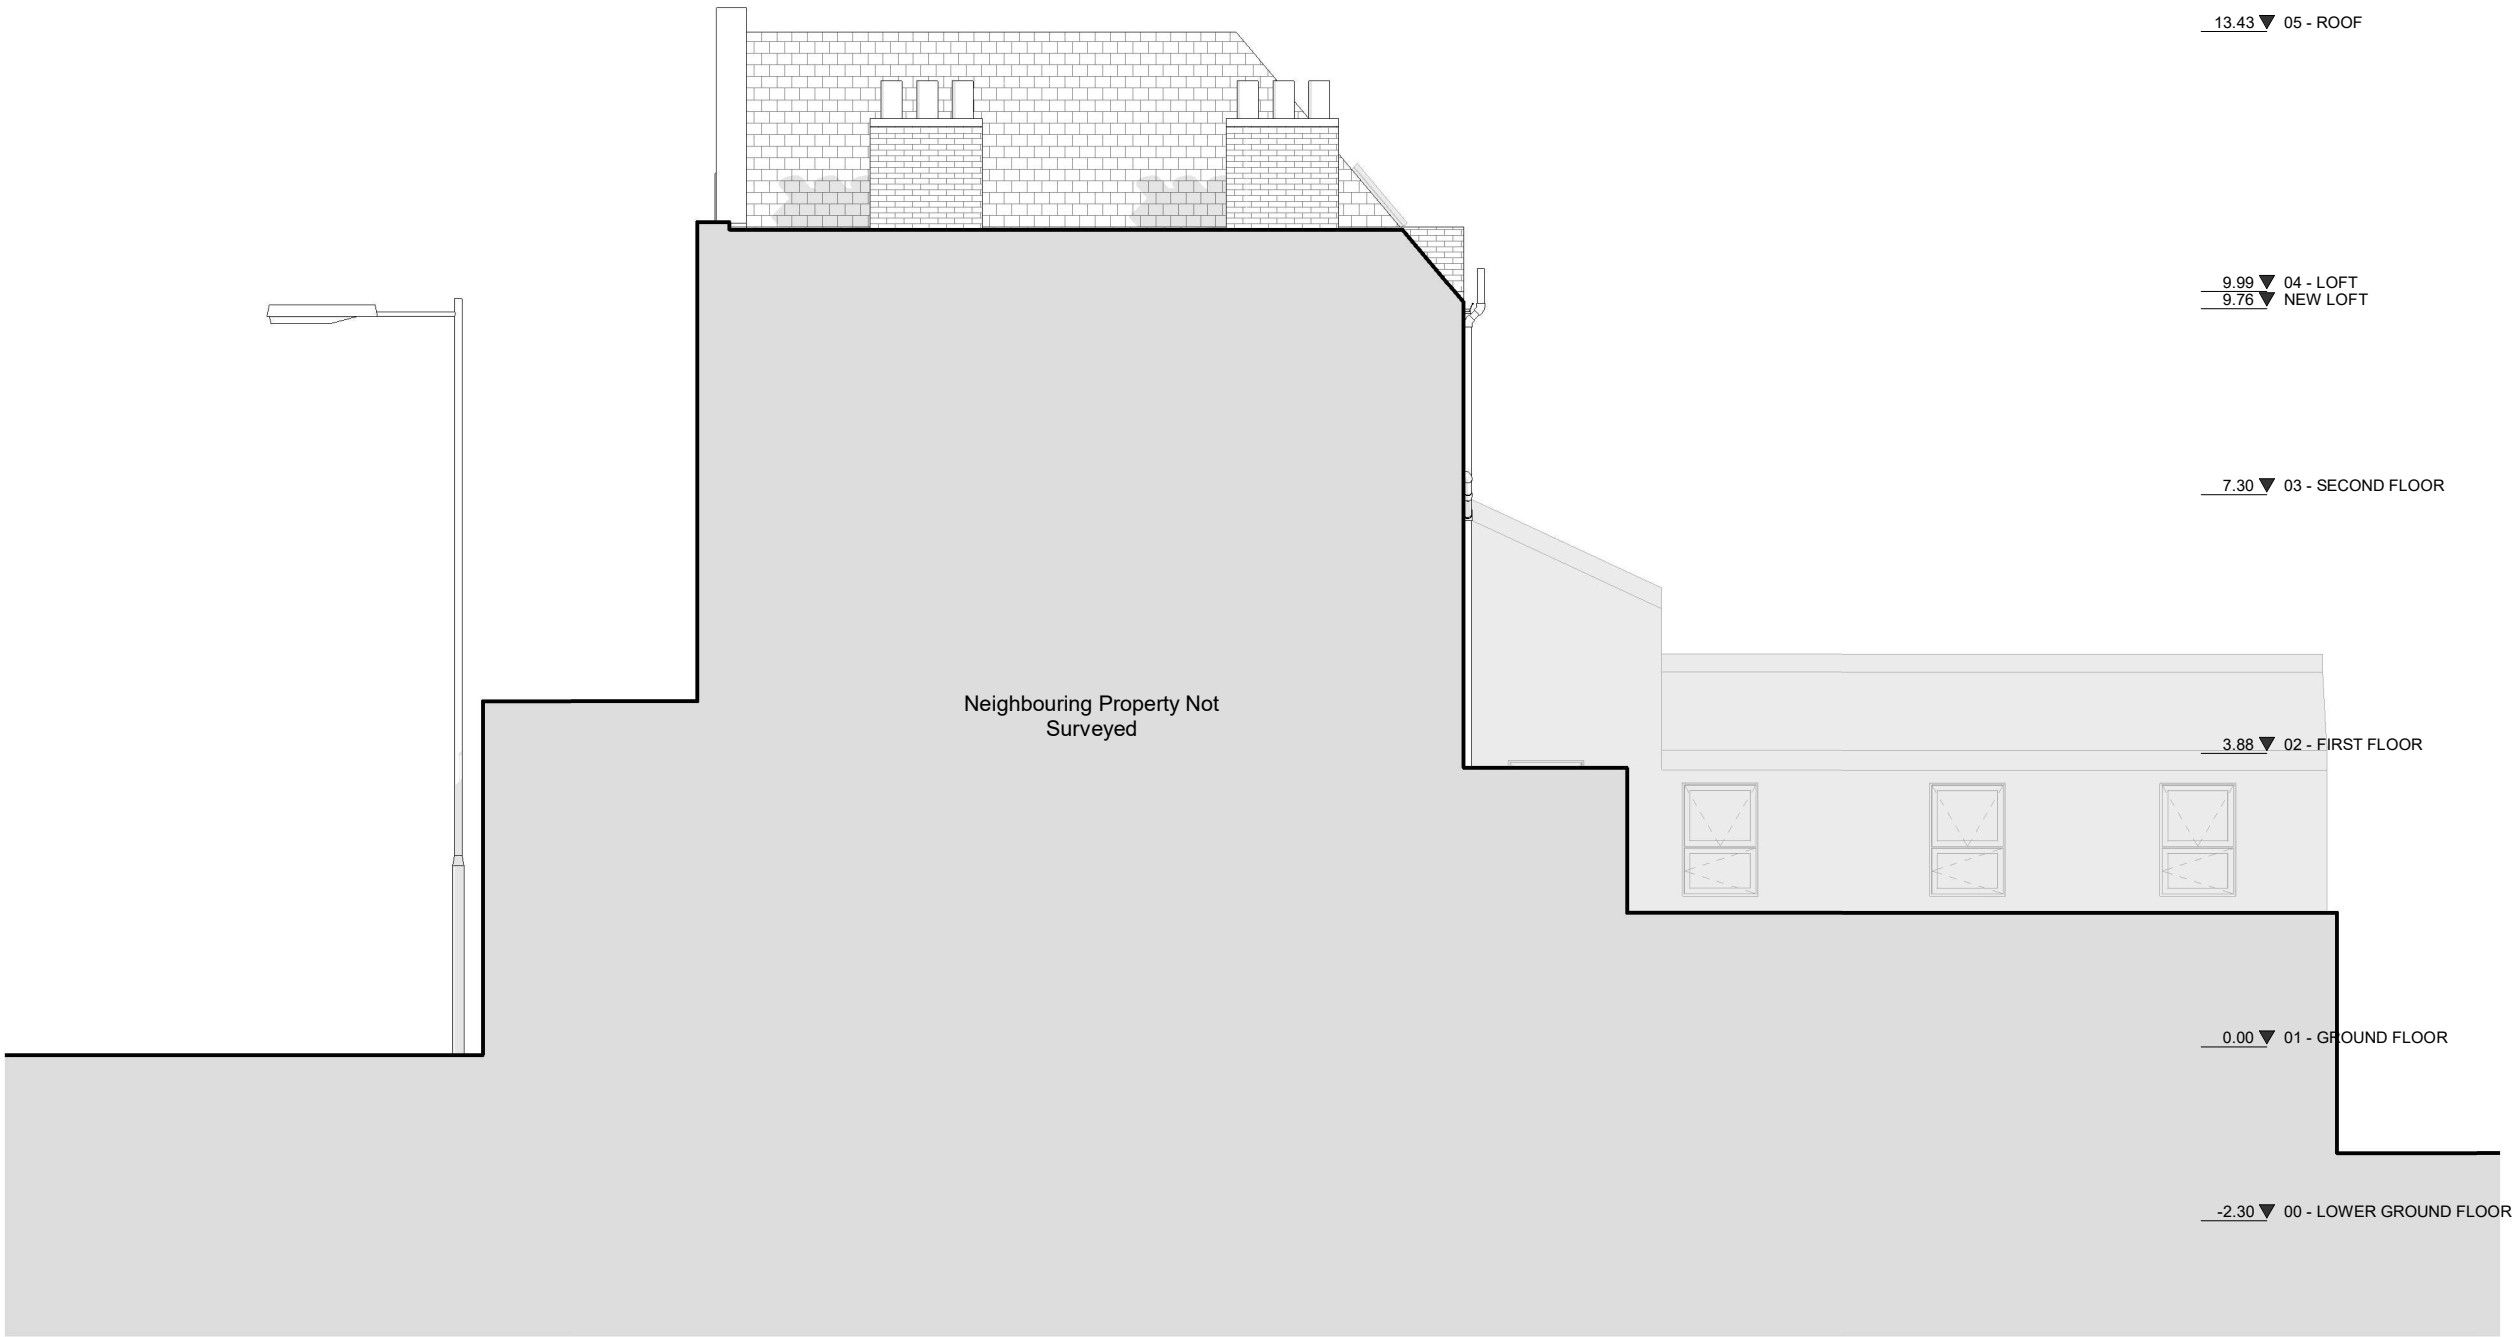

| Rev No. | Date | Description |
|---------|------|-------------|
|---------|------|-------------|

Notes:

Any inaccuracies or errors to be reported to the architect/surveyor immediately and prior to any work commencing. All dimensions to be verified on site. All work to comply with British Standards Code of practice. All external surfaces and materials to match existing. This drawing and all information provided within it is the copyright of UPP Consultants Ltd. and reproduction without prior consent is strictly forbidden.

|                |       |
|----------------|-------|
| Dwg No         | Drawn |
| 164AR-A-06-003 | UPP   |

|                              |         |
|------------------------------|---------|
| Drawing                      | Checked |
| Existing Southeast Elevation | UPP     |

|            |            |
|------------|------------|
| Scale      | Issue Date |
| 1:100 @ A3 | 30.05.2023 |




Project Address

164 Archway Road, London N6 5BB

|         |              |
|---------|--------------|
| Client  | Status       |
| c/o Upp | For Planning |

www.upp-planning.co.uk  
info@upp-planning.co.uk  
0208 202 9996  
Atrium, Stables Market,  
Chalk Farm Road, London,  
NW1 8AH

upp

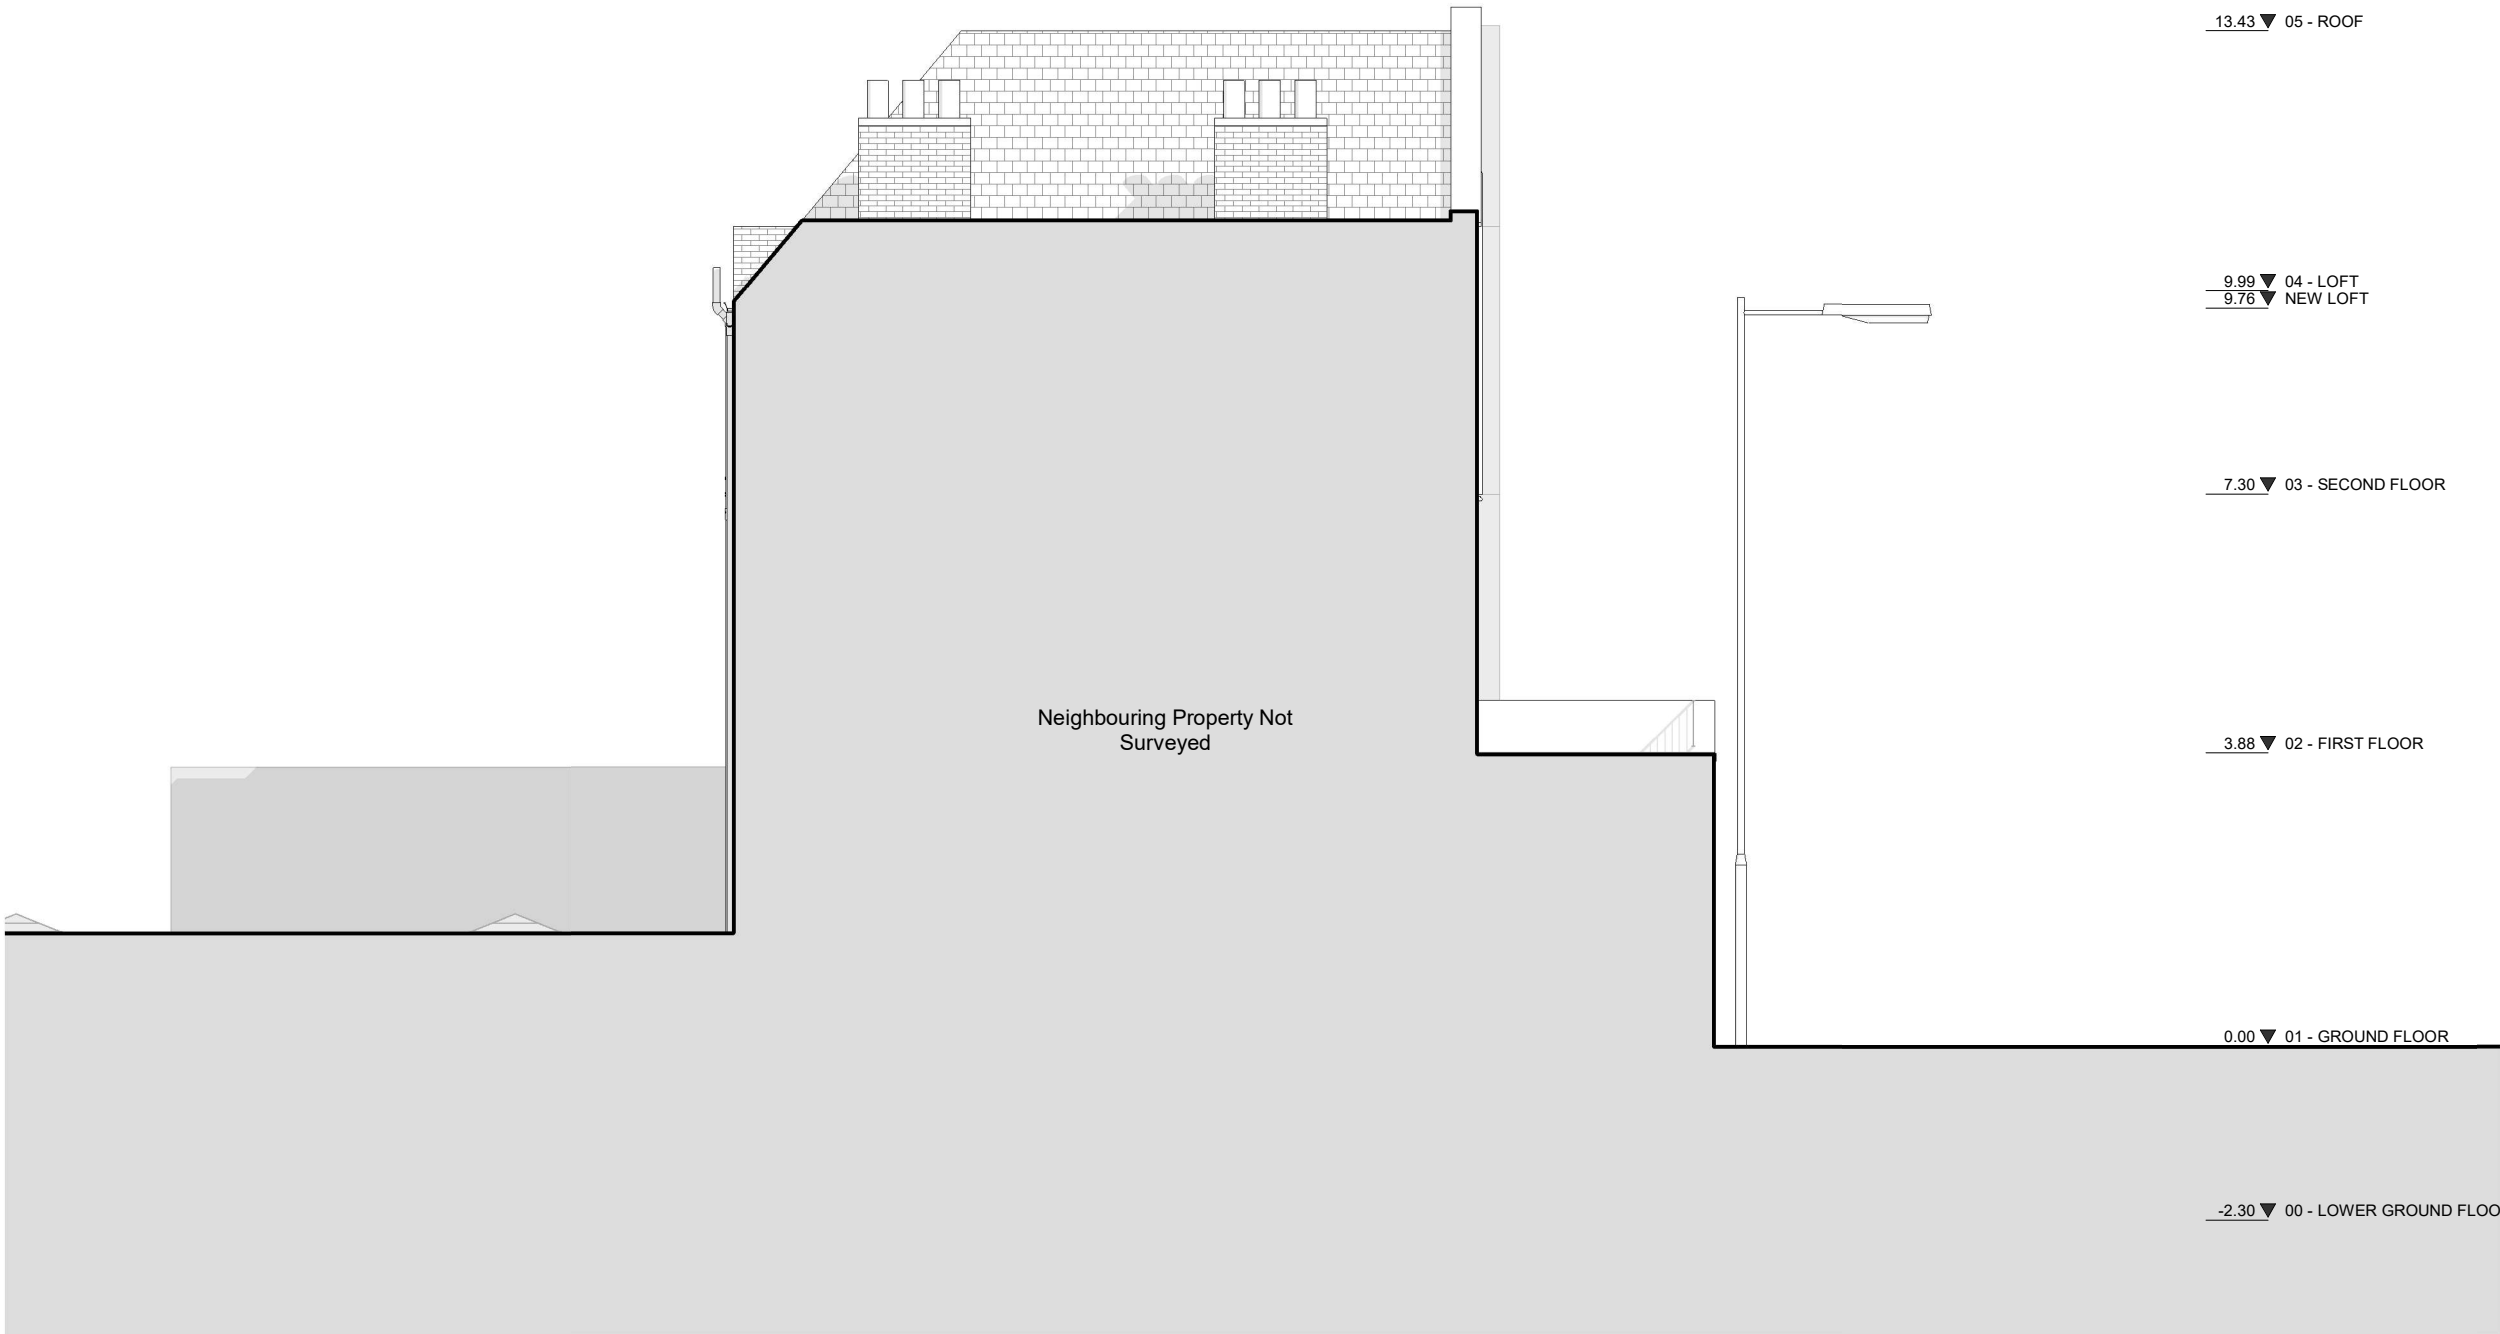

13.43 ▼ 05 - ROOF

9.99 ▼ 04 - LOFT  
9.76 ▼ NEW LOFT

7.30 ▼ 03 - SECOND FLOOR

3.88 ▼ 02 - FIRST FLOOR

0.00 ▼ 01 - GROUND FLOOR

-2.30 ▼ 00 - LOWER GROUND FLOOR

| Rev No. | Date | Description |
|---------|------|-------------|
|---------|------|-------------|

Notes:

Any inaccuracies or errors to be reported to the architect/surveyor immediately and prior to any work commencing. All dimensions to be verified on site. All work to comply with British Standards Code of practice. All external surfaces and materials to match existing. This drawing and all information provided within it is the copyright of UPP Consultants Ltd. and reproduction without prior consent is strictly forbidden.

|                |       |
|----------------|-------|
| Dwg No         | Drawn |
| 164AR-A-06-004 | UPP   |

|                              |         |
|------------------------------|---------|
| Drawing                      | Checked |
| Existing Northwest Elevation | UPP     |

|            |            |
|------------|------------|
| Scale      | Issue Date |
| 1:100 @ A3 | 30.05.2023 |



Project Address  
164 Archway Road, London N6 5BB

|         |              |
|---------|--------------|
| Client  | Status       |
| c/o Upp | For Planning |

www.upp-planning.co.uk  
info@upp-planning.co.uk  
0208 202 9996  
Atrium, Stables Market,  
Chalk Farm Road, London,  
NW1 8AH

Upp