




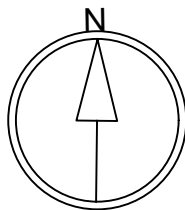

OS Map


 


 Property Boundary

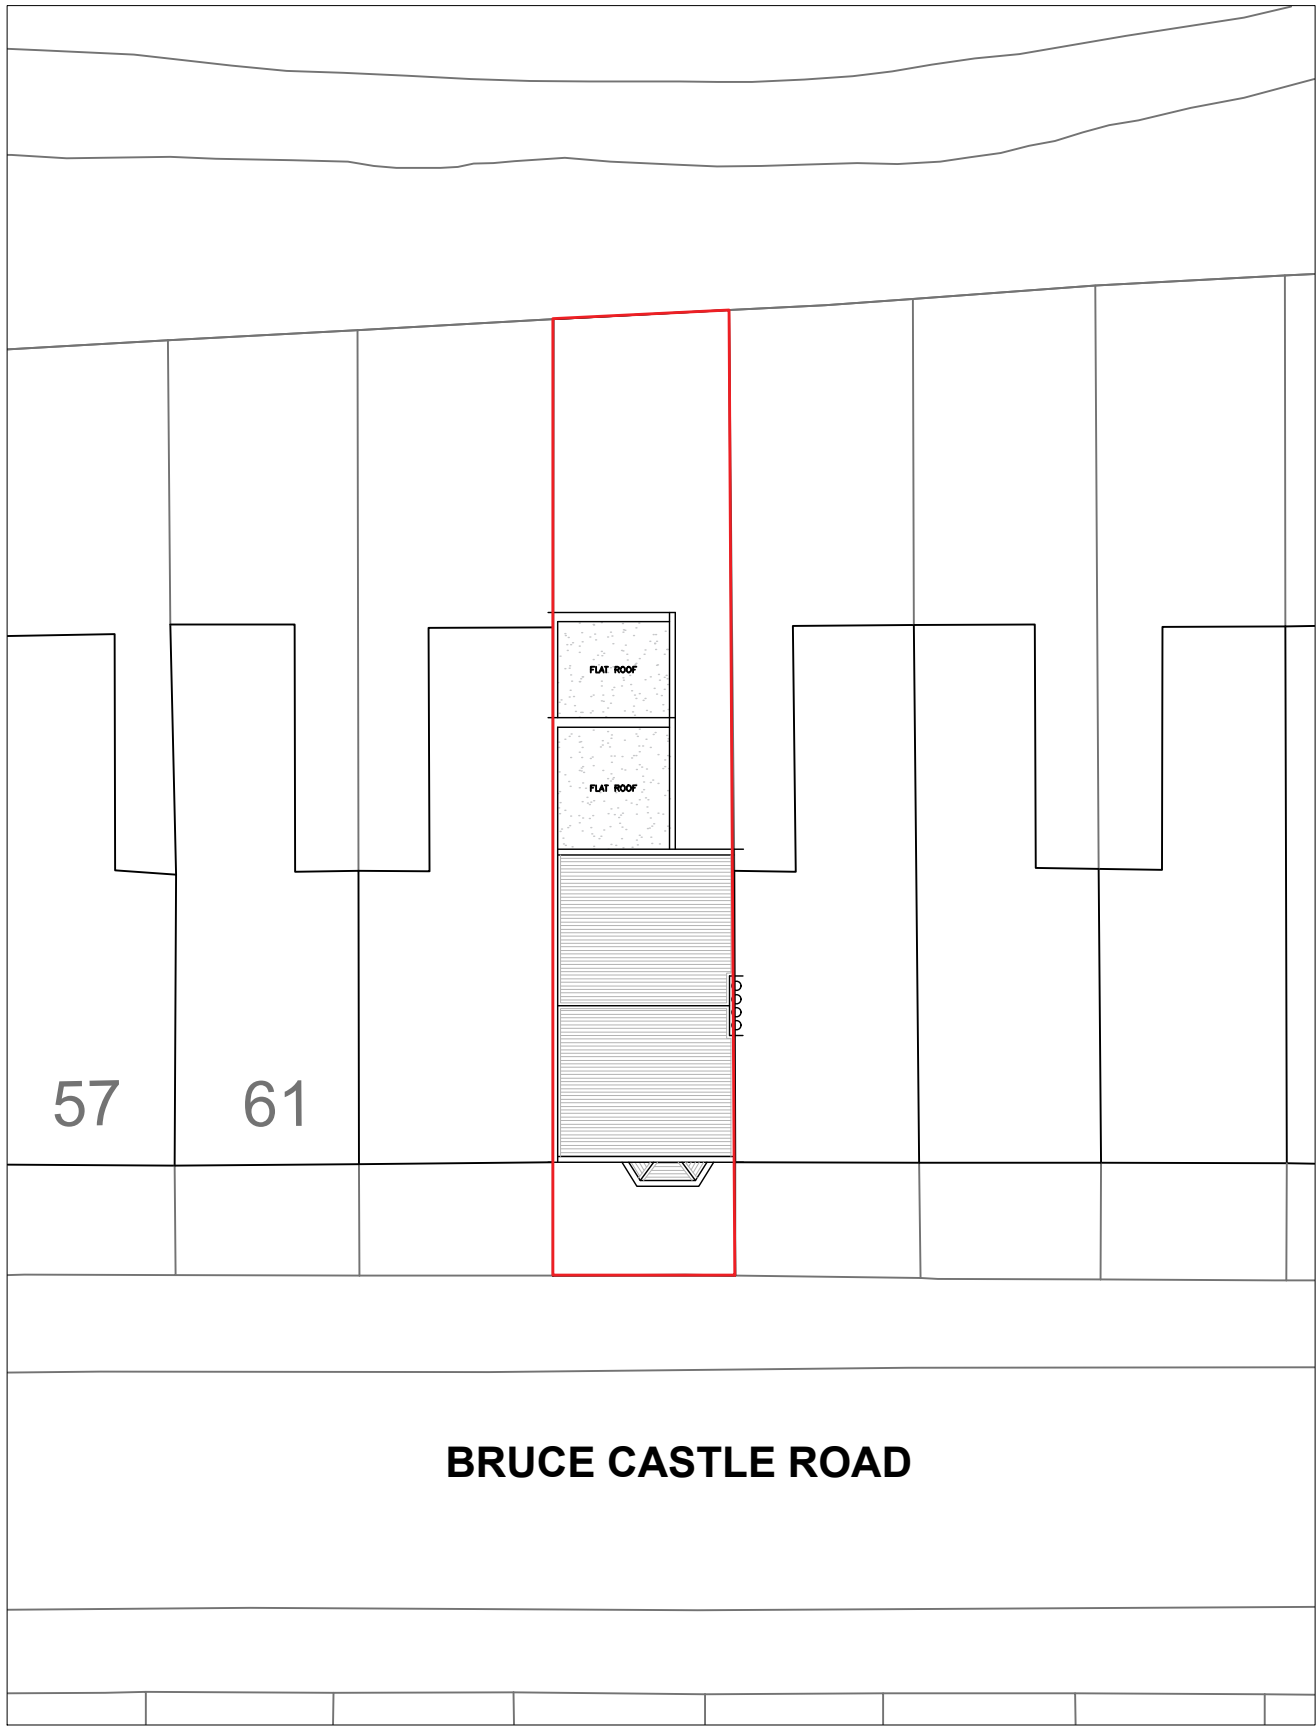

Location Plan

SCALE 1:200

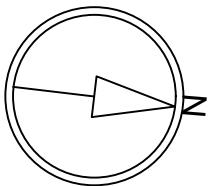 

Written dimensions to be taken in preferences to scaled dimensions. The Contractor is responsible for checking all dimensions before work starts.

All work is to be carried out to the requirements, and to the satisfaction of the Local Authority.

These drawings are for planning purposes only

Any discrepancies to be brought to the attention of Star Plans Consultants immediately.

Description

Rev	Date	Description	by	chk



76 Steli Ave. Carvey Island S58 9QF
01268 914 125 • info@starplans.co.uk

Architecture | Planning

Client

Landcore Ltd.

Project

65 Bruce Castle Rd, London N17
8NL, UK

Title


Existing OS - Location Plans

Date: 05.29.2023


Rev:

Scale: 1:200 / 1:1250 @A3


Drawing No. 616 L001

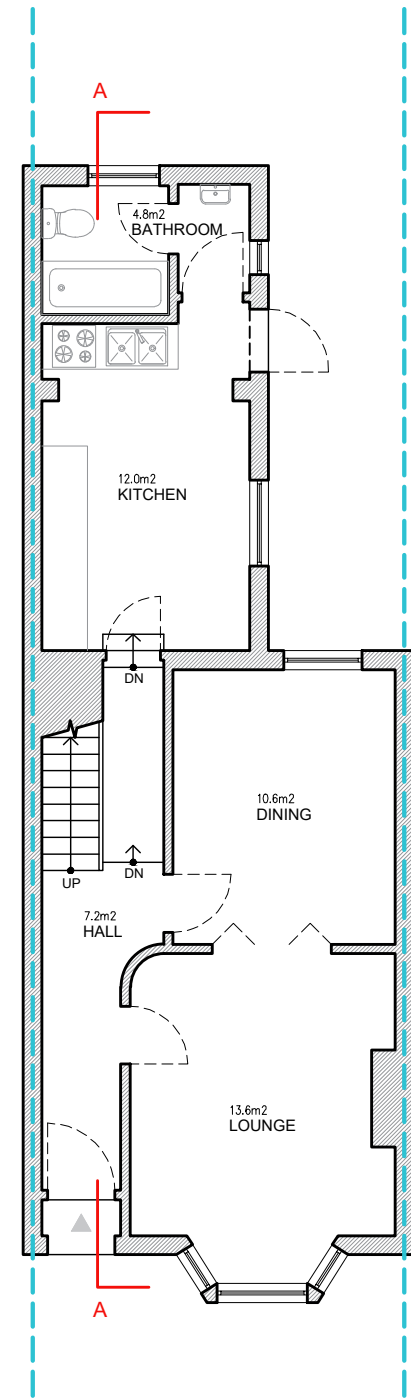


GROUND FLOOR

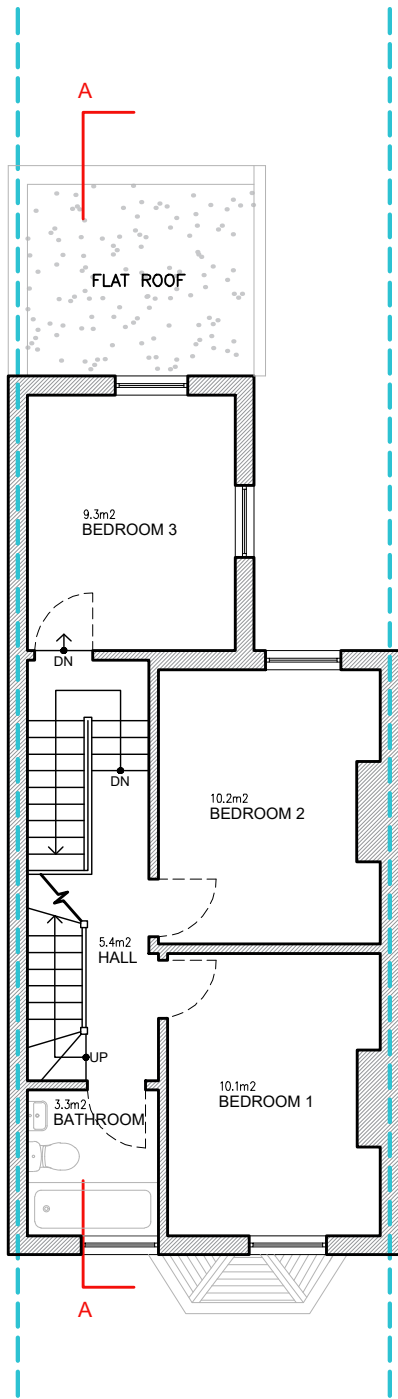


FIRST FLOOR

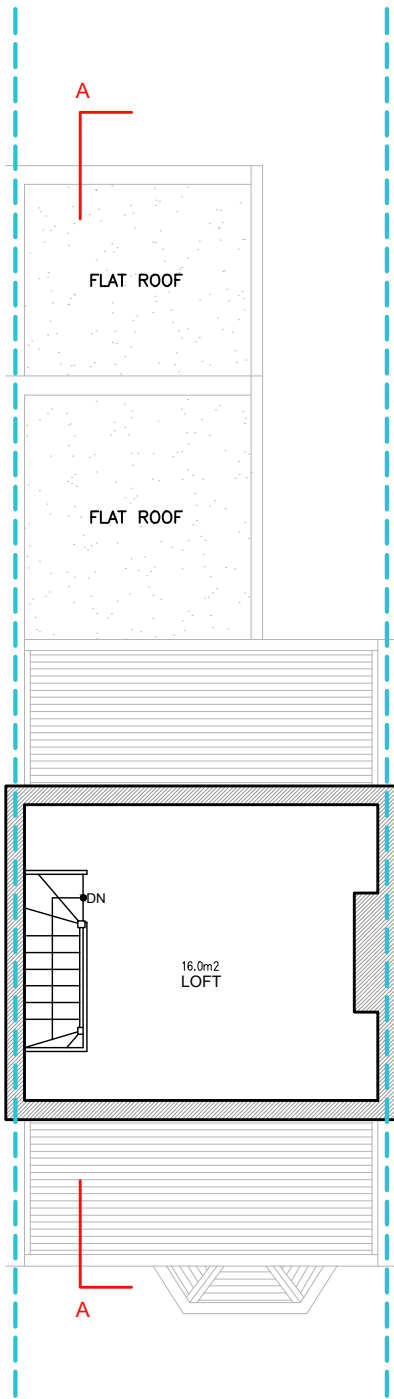

LOFT LEVEL

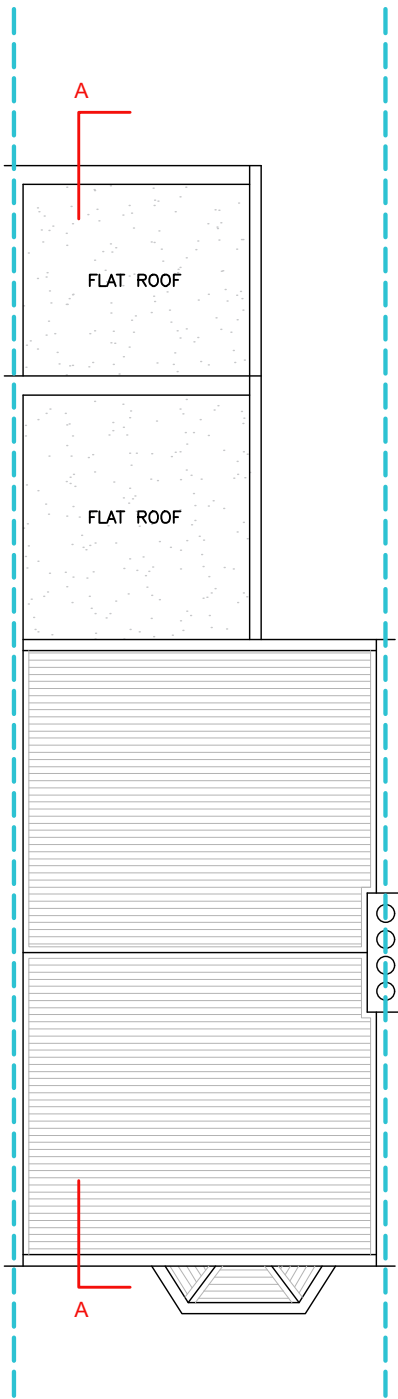

ROOF PLAN

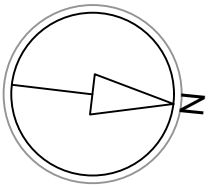

Written dimensions to be taken in preferences to scaled dimensions. The Contractor is responsible for checking all dimensions before work starts.

All work is to be carried out to the requirements, and to the satisfaction of the Local Authority.

These drawings are for planning purposes only

Any discrepancies to be brought to the attention of Star Plans Consultants immediately.

Description

Rev	Date	Description	by	chk



76 Steli Ave. Carvey Island SS8 9QF
01268 914 125 • info@starplans.co.uk

Architecture | Planning

Client

Landcore Ltd.

Project

65 Bruce Castle Rd, London N17
8NL, UK

Title


Existing Floor Plans and Roof Plan

Date: 05.29.2023


Scale: 1:100@A3

Drawing No. 616 E001


Rev:

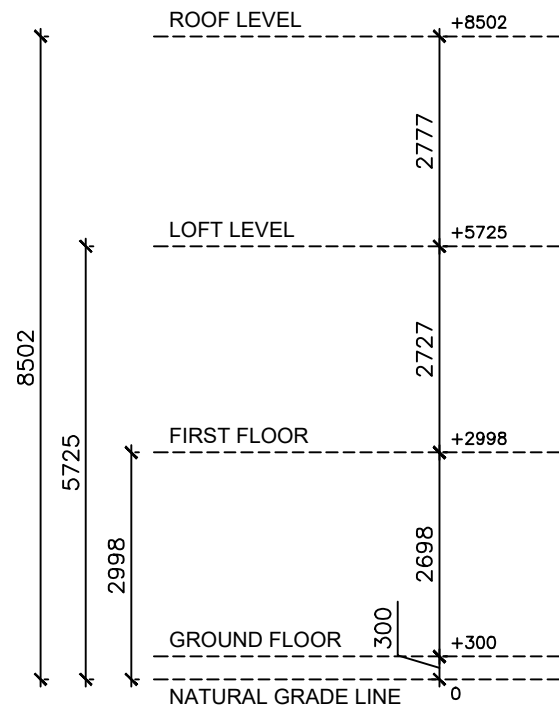

SOUTH ELEVATION (FRONT VIEW)

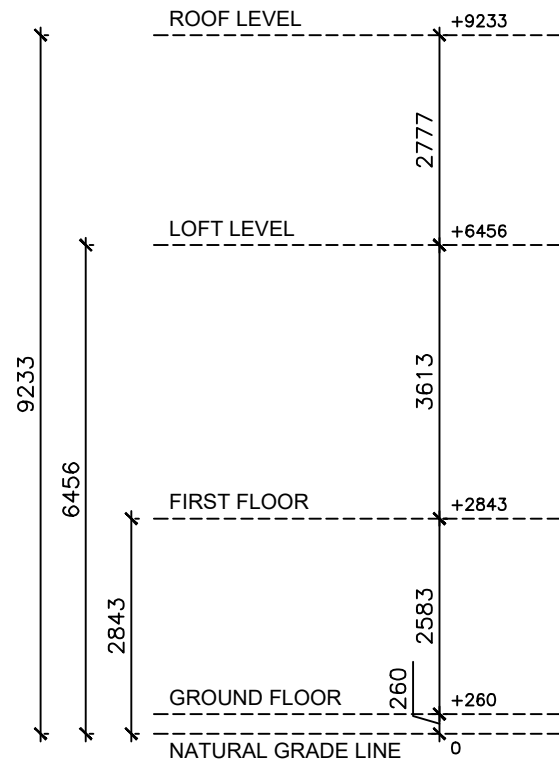

NORTH ELEVATION (REAR VIEW)

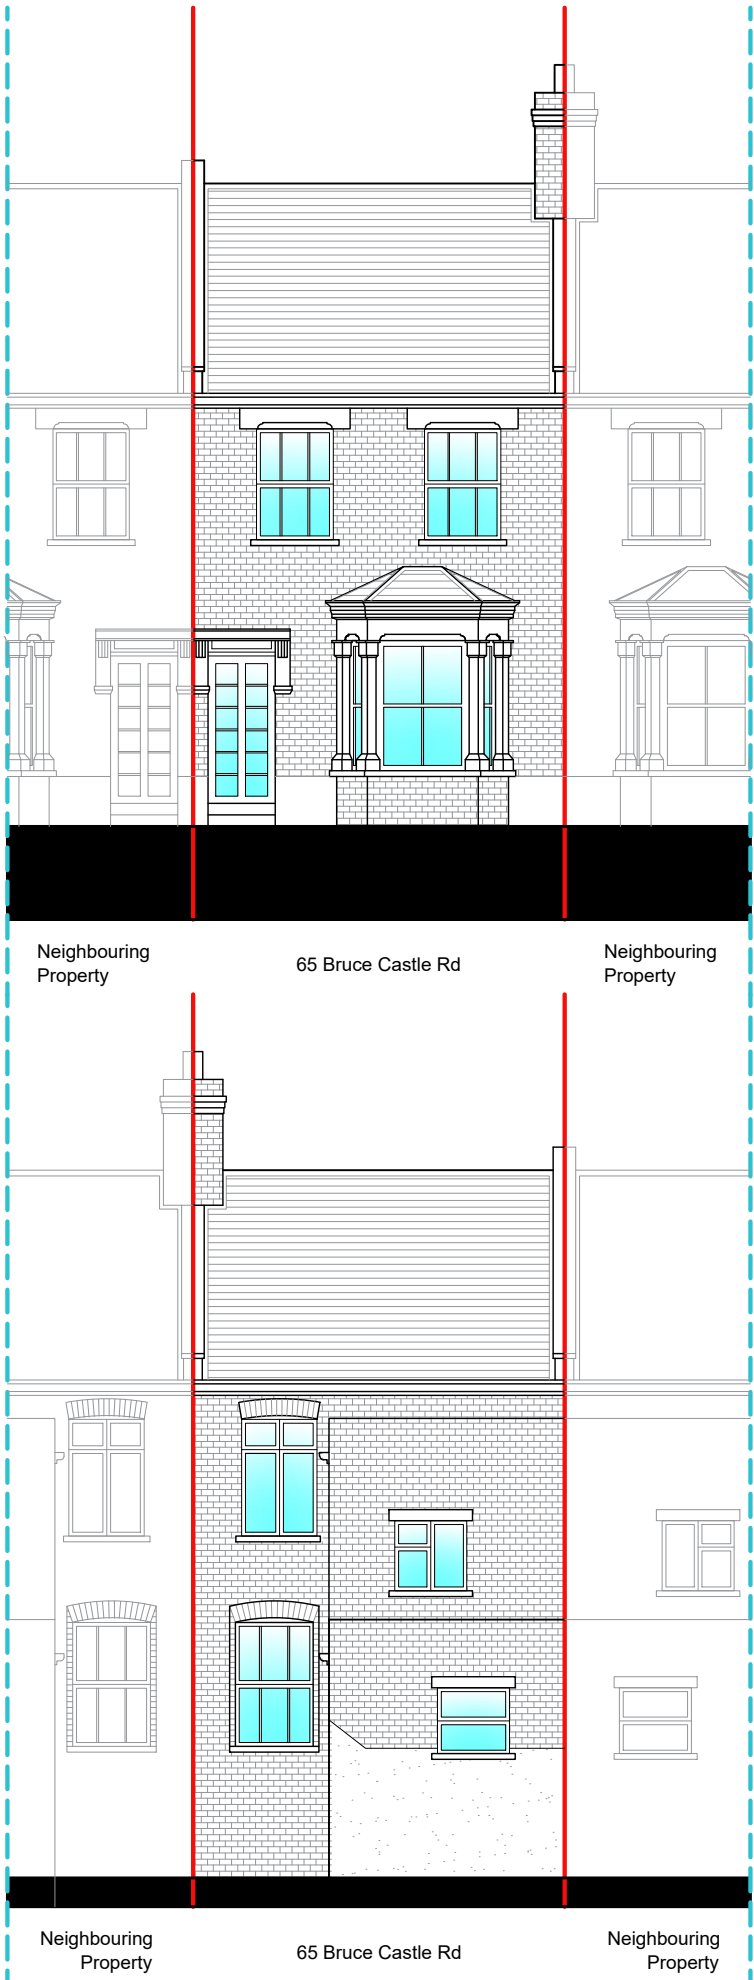

Written dimensions to be taken in preferences to scaled dimensions. The Contractor is responsible for checking all dimensions before work starts.

All work is to be carried out to the requirements, and to the satisfaction of the Local Authority.

These drawings are for planning purposes only

Any discrepancies to be brought to the attention of Star Plans Consultants immediately.

Description

Rev	Date	Description	by	chk



76 Steti Ave. Carvey Island SS8 9QF
01268 914 125 • info@starplans.co.uk

Architecture | Planning

Client

Landcore Ltd.


Project

65 Bruce Castle Rd, London N17 8NL, UK


Title

Existing Front and Rear Elevations


Date: 05.29.2023	Rev:
Scale: 1:100@A3	
Drawing No. 616 E002	

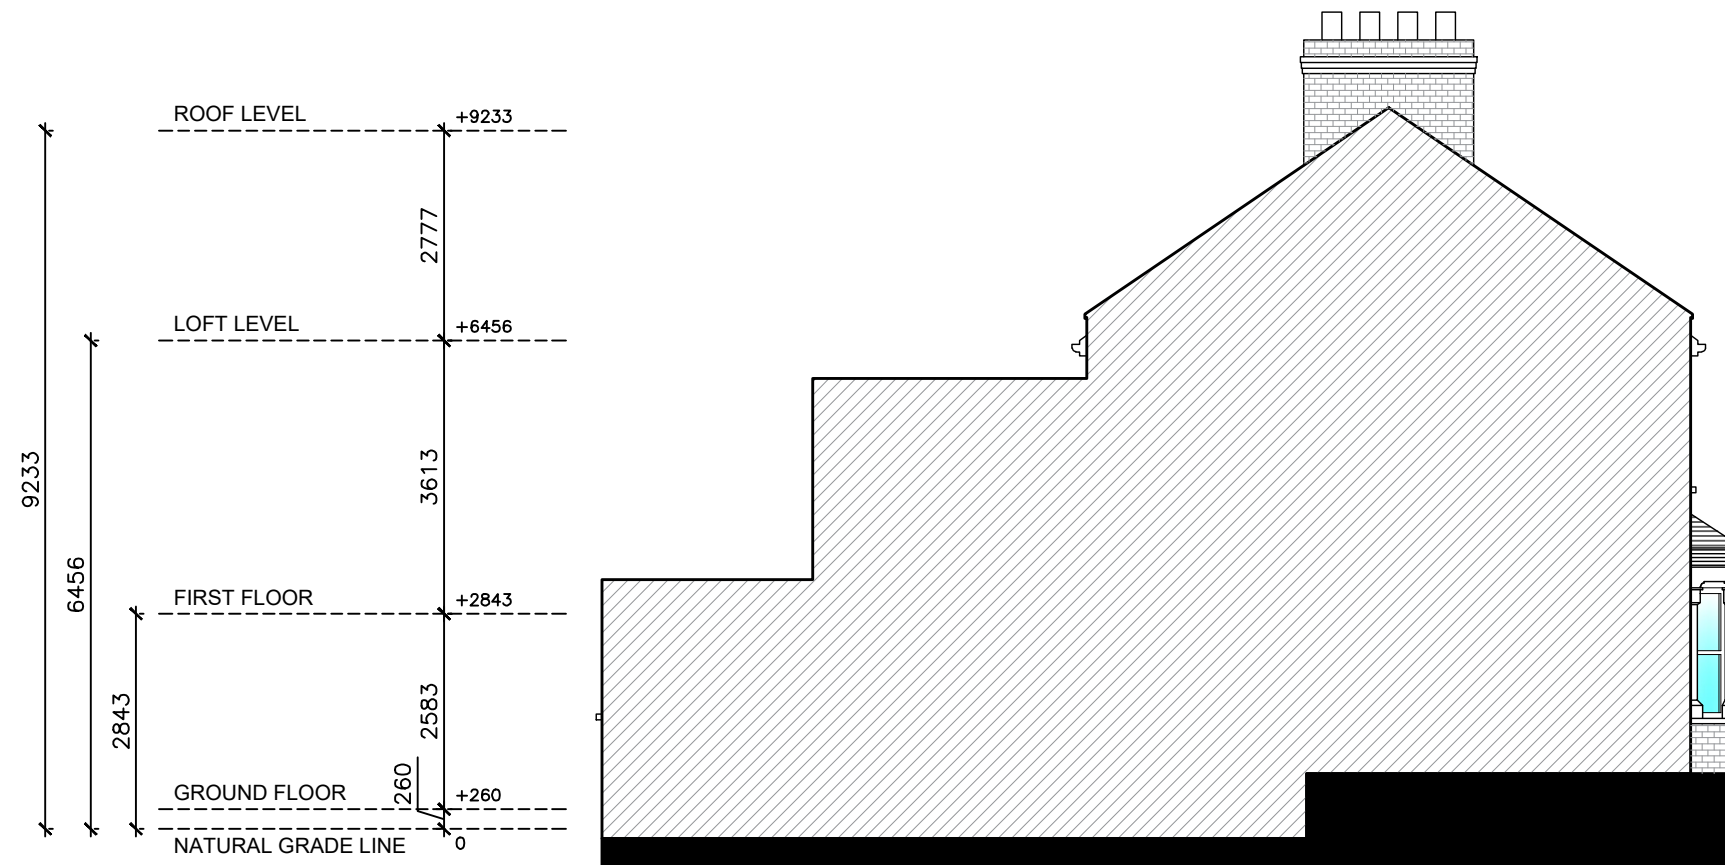

EAST ELEVATION (LEFT SIDE VIEW)

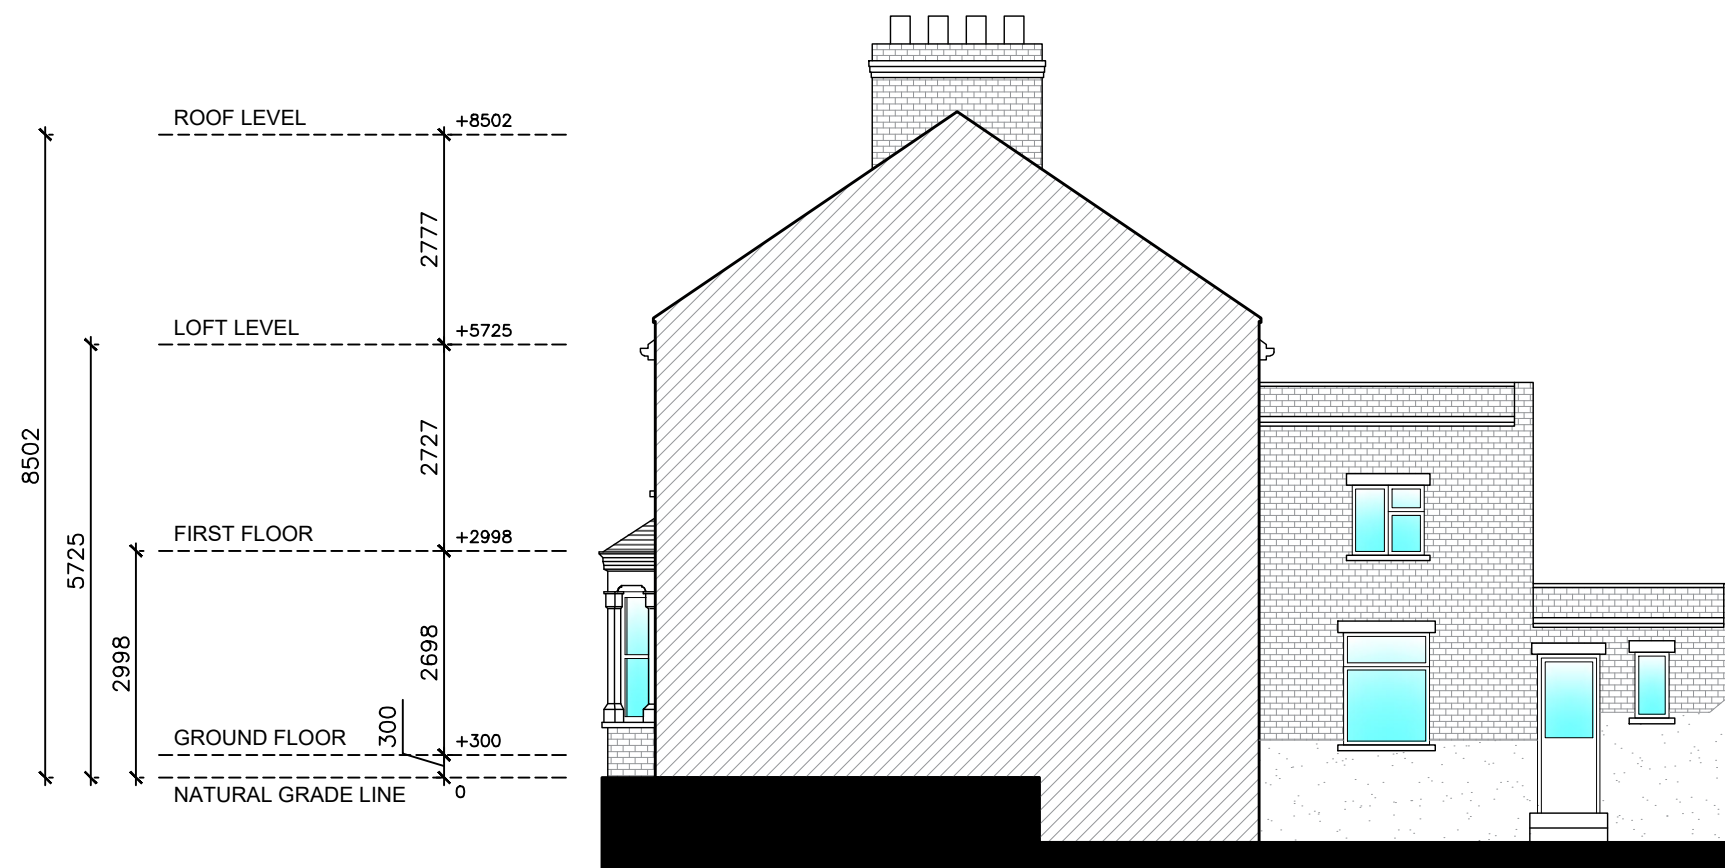

WEST ELEVATION (RIGHT SIDE VIEW)

 

Written dimensions to be taken in preferences to scaled dimensions. The Contractor is responsible for checking all dimensions before work starts.

All work is to be carried out to the requirements, and to the satisfaction of the Local Authority. These drawings are for planning purposes only

Any discrepancies to be brought to the attention of Star Plans Consultants immediately.

Description

Rev	Date	Description	by	chk



76 Steli Ave. Carvey Island SS8 9QF
01268 914 125 • info@starplans.co.uk

Architecture | Planning

Client

Landcore Ltd.


Project

65 Bruce Castle Rd, London N17
8NL, UK

Title

Existing Side Elevations

Date: 05.29.2023	Rev:
Scale: 1:100@A3	
Drawing No. 616 E003	

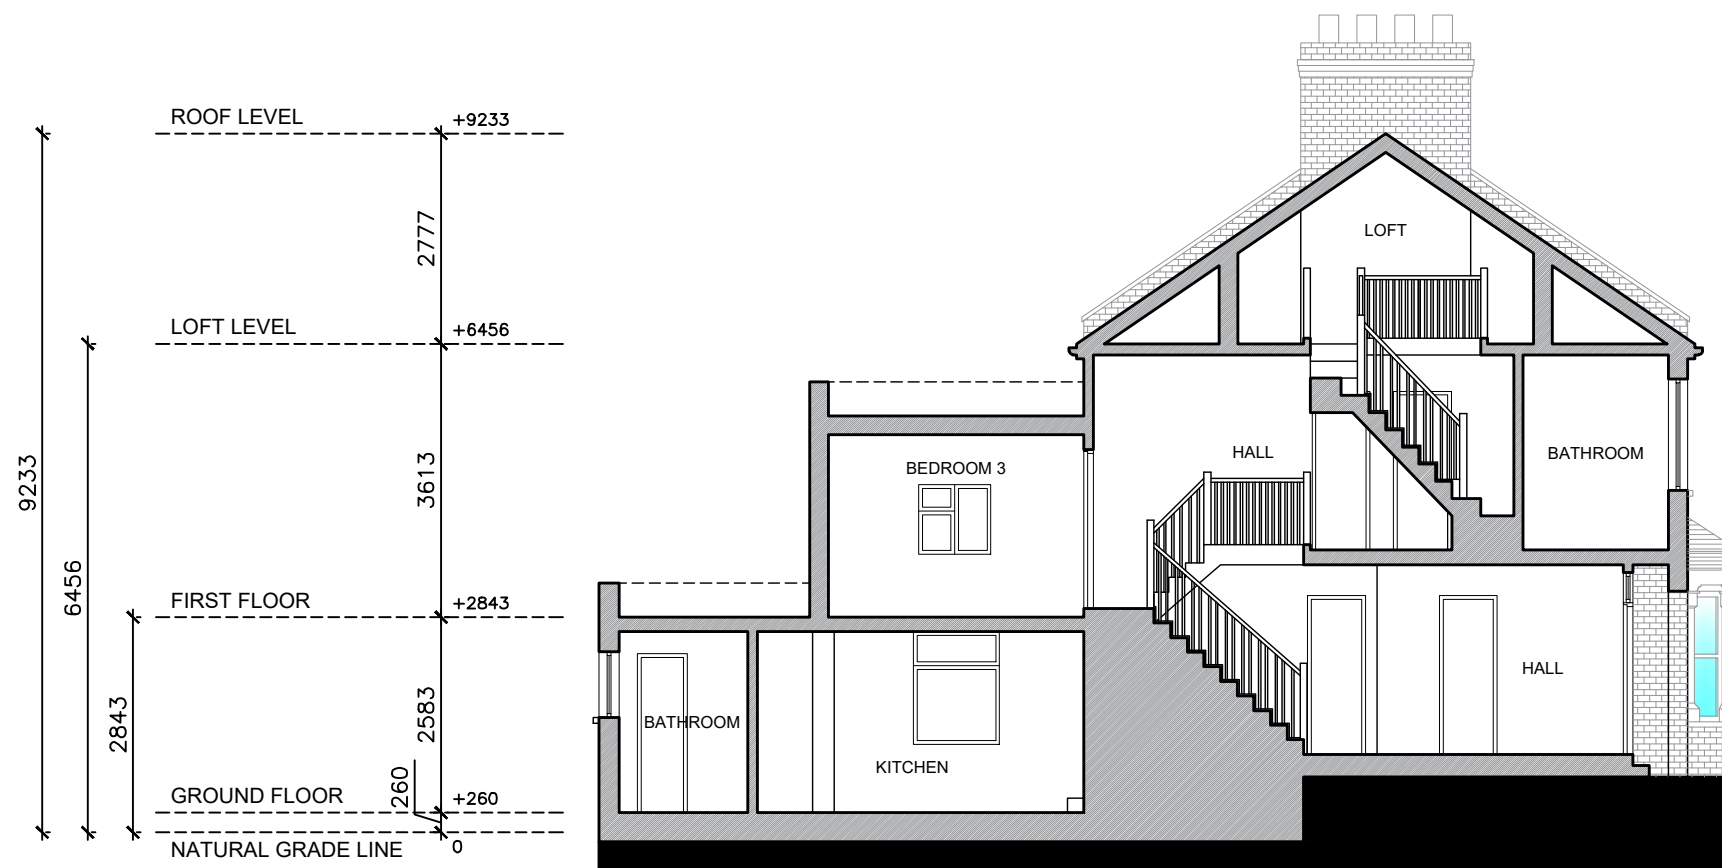

SECTION AA



Written dimensions to be taken in preferences to scaled dimensions. The Contractor is responsible for checking all dimensions before work starts.

All work is to be carried out to the requirements, and to the satisfaction of the Local Authority.

These drawings are for planning purposes only

Any discrepancies to be brought to the attention of Star Plans Consultants immediately.

Description

Rev	Date	Description	by	chk



76 Steti Ave. Canvey Island SS8 9QF
01268 914 125 • info@starplans.co.uk

Architecture | Planning

Client

Landcore Ltd.

Project

65 Bruce Castle Rd, London N17
8NL, UK

Title

Existing Section

Date: 05.29.2023

Scale: 1:100@A3

Drawing No. 616 E004

Rev: