




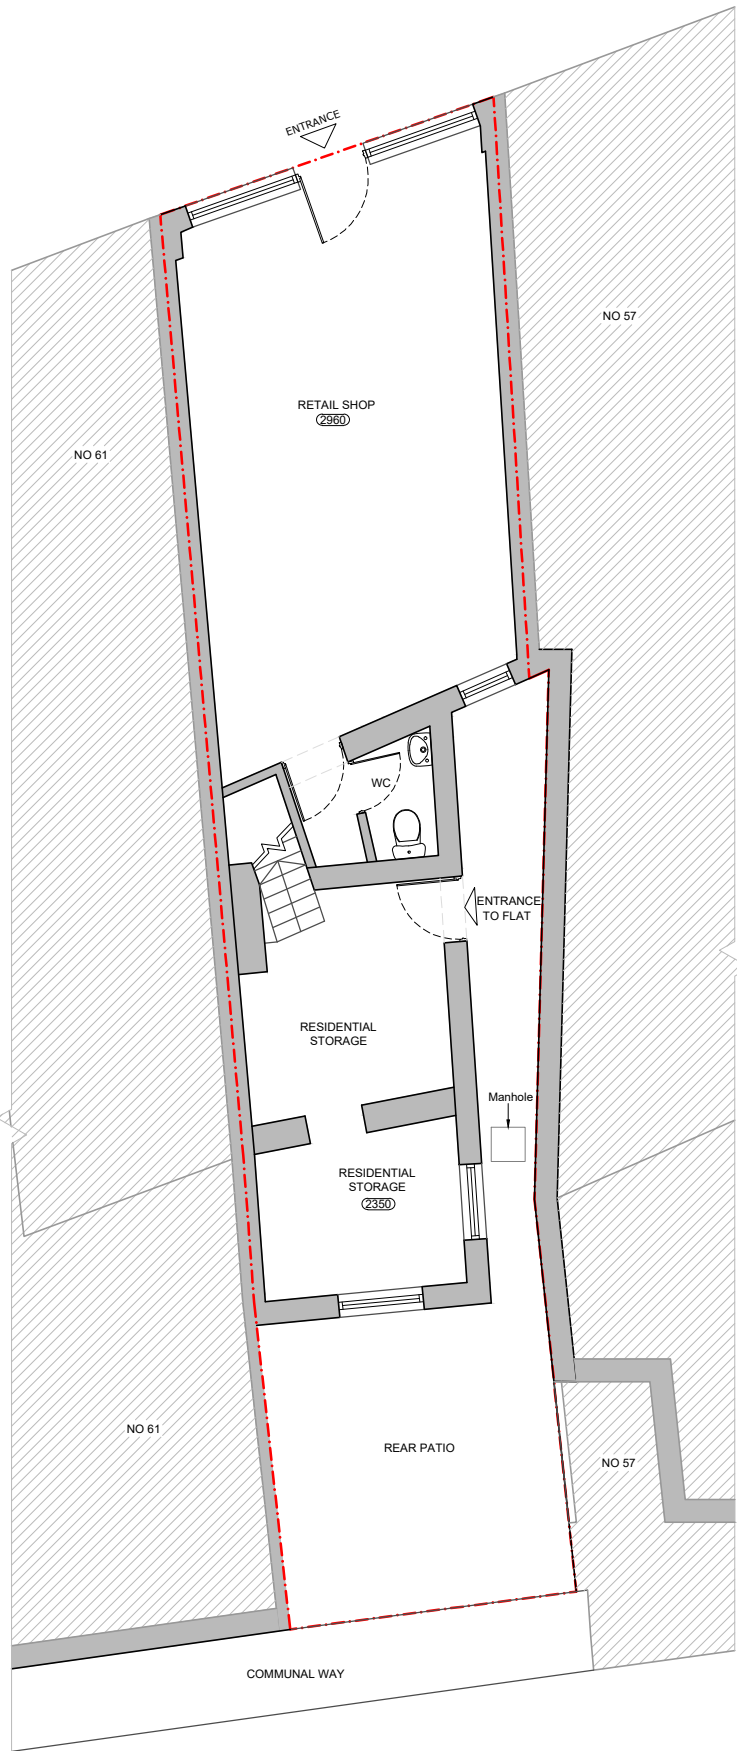


EXISTING GROUND FLOOR PLAN

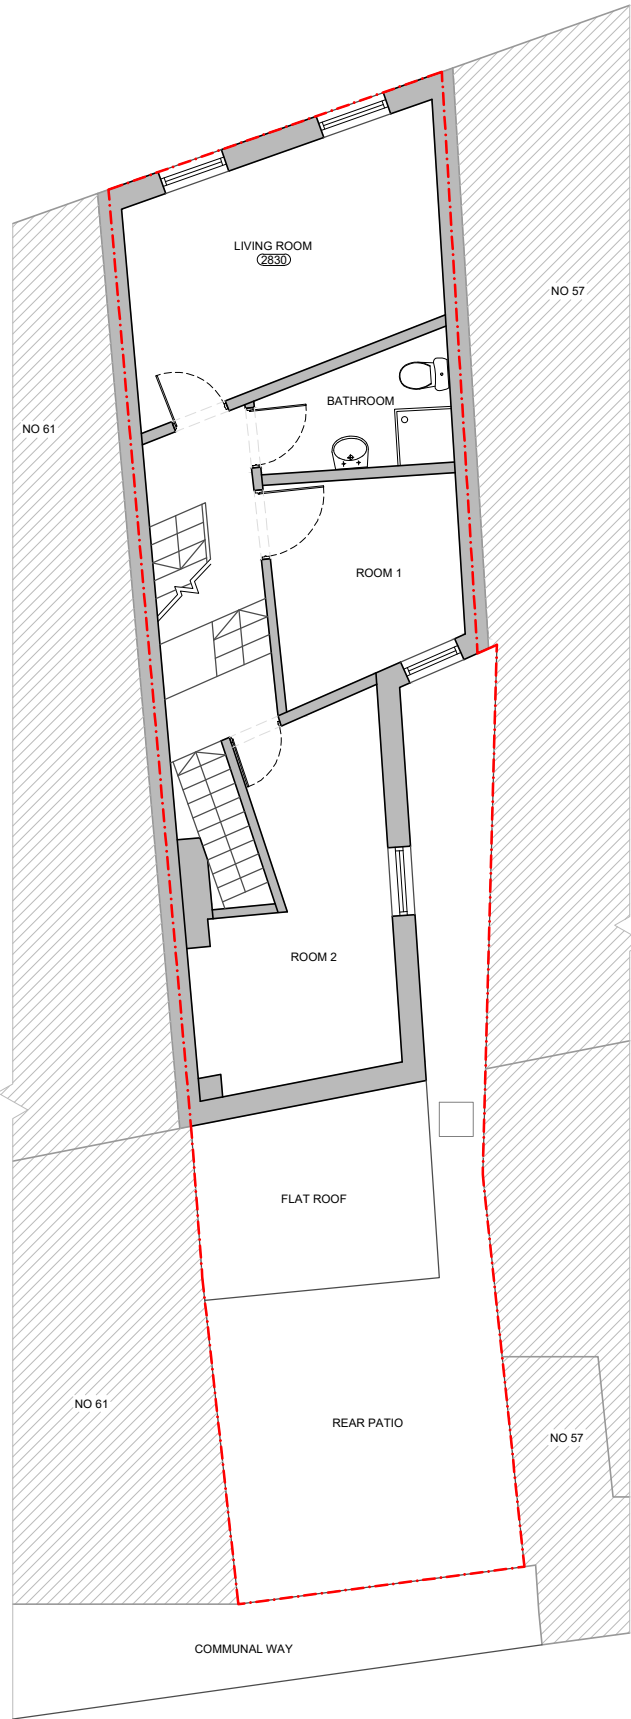

EXISTING FIRST FLOOR PLAN

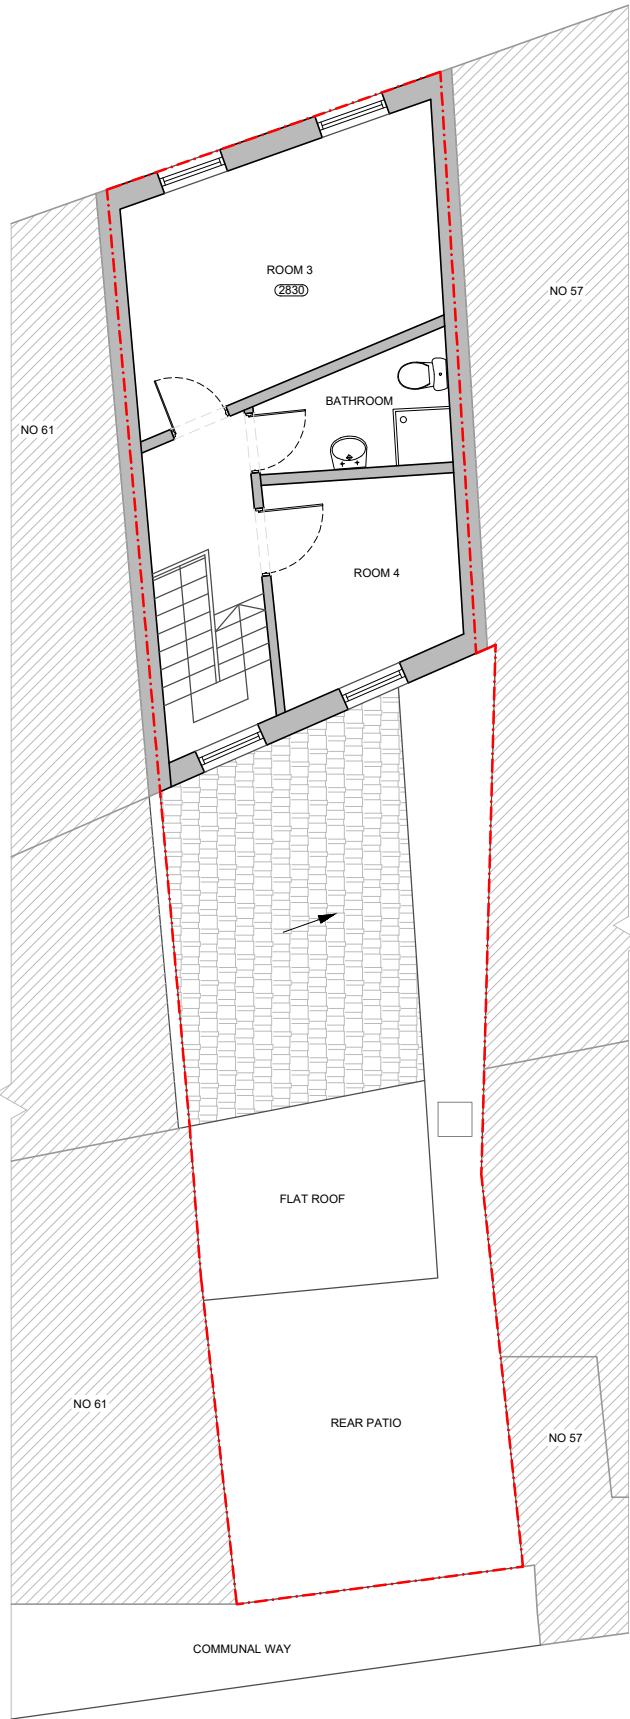


EXISTING SECOND FLOOR PLAN

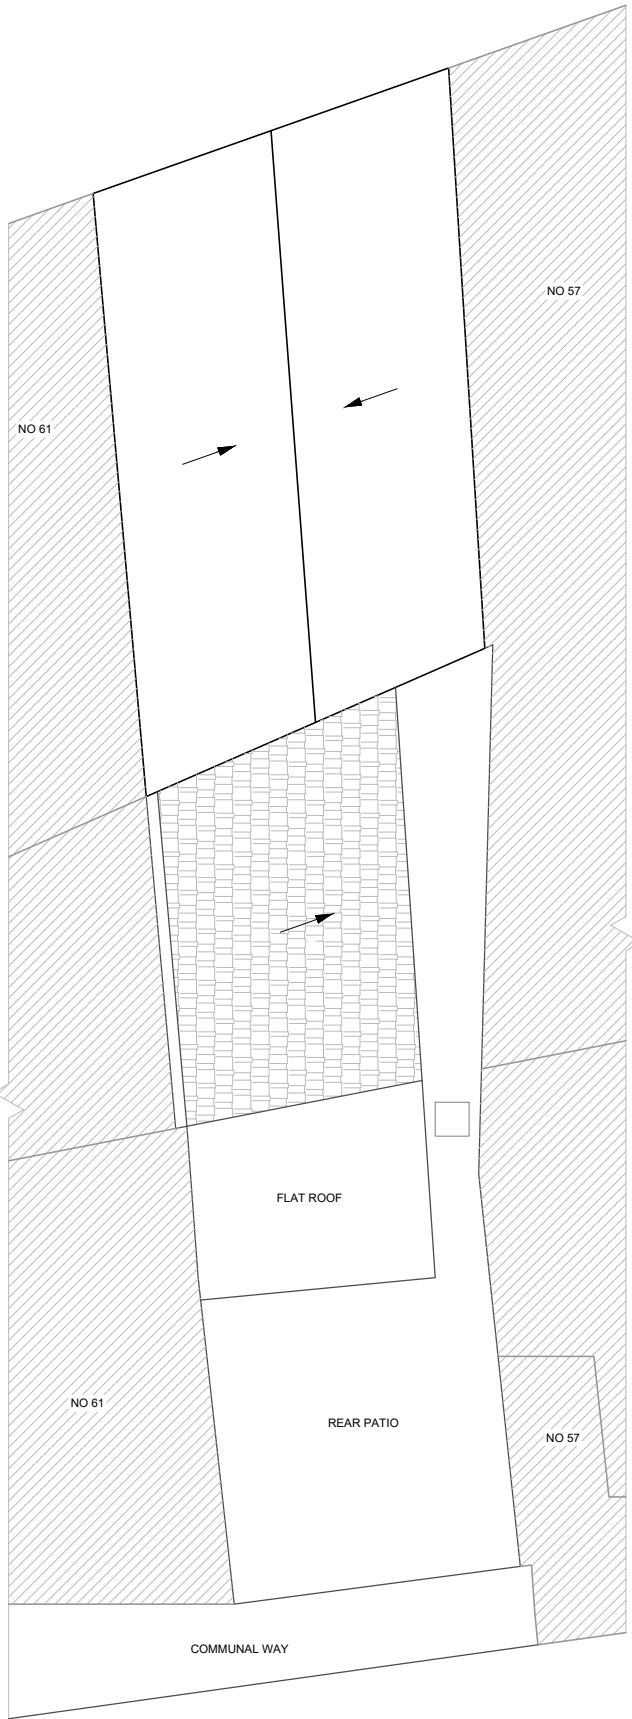

EXISTING ROOF PLAN

PLEASE NOTE
 1. All dimensions to be verified on site.
 2. All dimensions are in millimeters.
 3. No work shall commence until all approvals and agreements have been obtained.
 These include, Planning, Building Regulations, Water and party Wall.
 4. The Copyright of this drawing belong to Adv Planning Limited T/A Advance Architecture.

 

Drawn By
IE

Checked By
KK

PROJECT
STATUS

PLANNING

EXISTING DRAWINGS

PROJECT

59 WHITE HART LANE
N17 8HH

SHEET

JOB No.

PLAN

23.026

DRAWING
NUMBER

DATE

P100

REV

02/06/2023




ADVANCE
ARCHITECTURE


ARCHITECTURE / PLANNING / LICENSING

352 Green Lanes, Palmers Green,
London N13 5TJ - 020 8801 6601


www.advancearchitecture.co.uk
info@advancearchitecture.co.uk

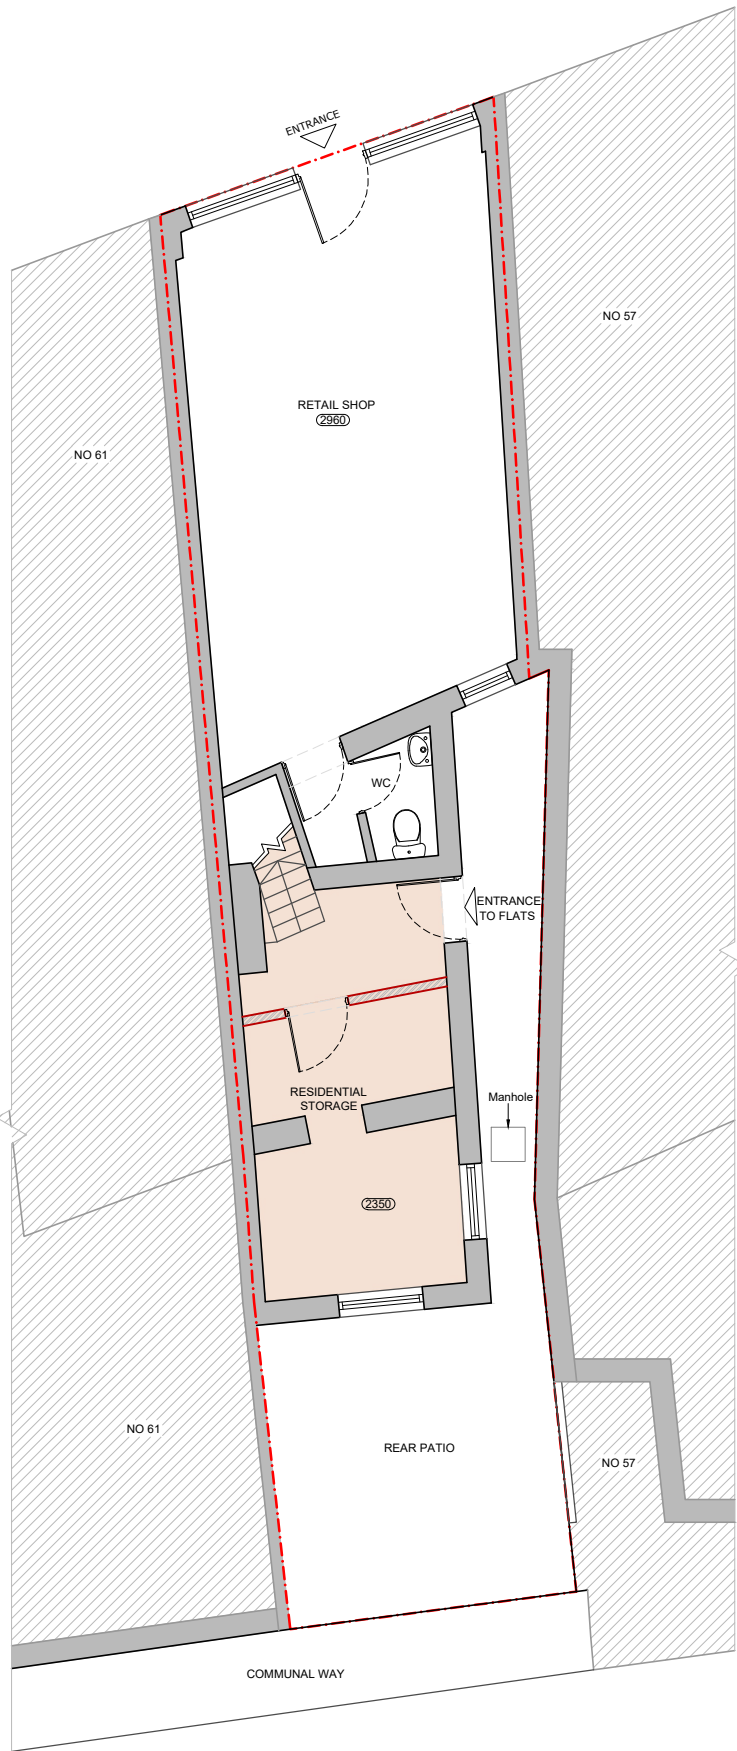

PROPOSED GROUND FLOOR PLAN

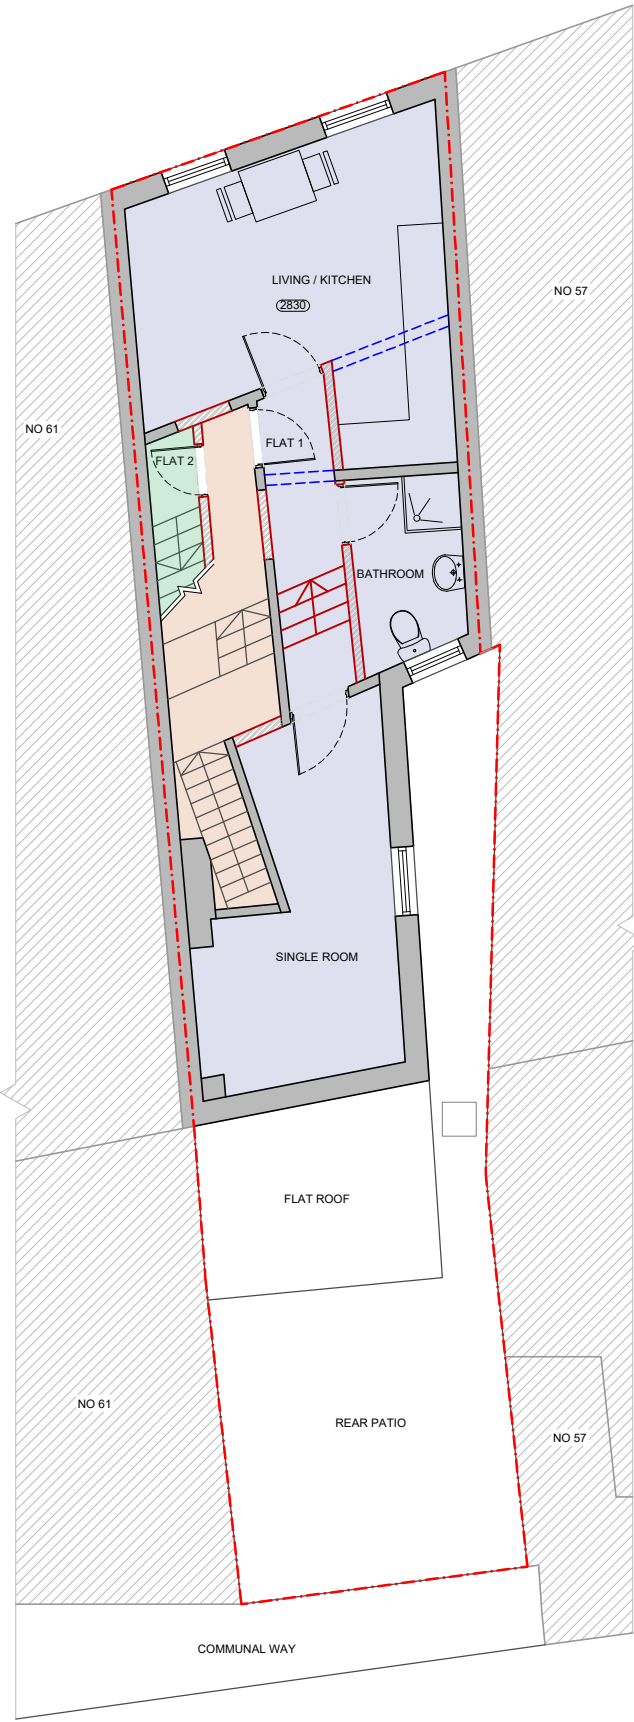

PROPOSED FIRST FLOOR PLAN

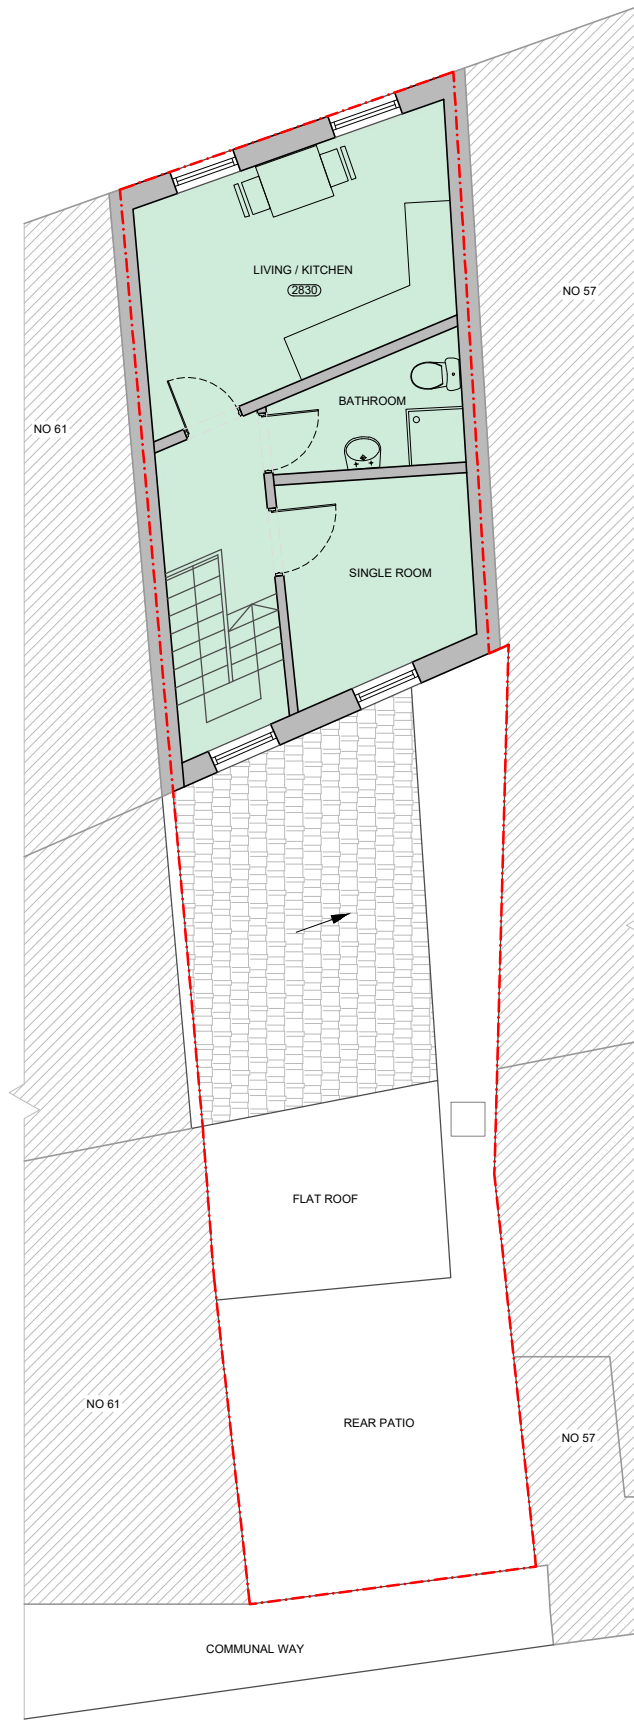

PROPOSED SECOND FLOOR PLAN




PROPOSED ROOF PLAN
(No Change)

LEGEND

	EXISTING WALLS TO BE RETAINED		WALLS TO BE DEMOLISHED		PROPOSED WALLS
--	-------------------------------	--	------------------------	--	----------------

PLEASE NOTE
1. All dimensions to be verified on site.
2. All dimensions are in millimeters.
3. No work shall commence until all approvals and agreements have been obtained.
These include, Planning, Building Regulations, Water and party Wall.
4. The Copyright of this drawing belong to Adv Planning Limited T/A Advance Architecture.

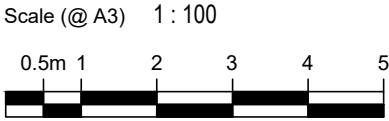

Drawn By IE
Checked By KK

PROJECT STATUS

PLANNING
PROPOSED DRAWINGS

PROJECT

59 WHITE HART LANE
N17 8HH

SHEET
JOB No.

PLAN

23.026

DRAWING NUMBER

DATE

P101

REV

02/06/2023



ADVANCE
ARCHITECTURE
ARCHITECTURE / PLANNING / LICENSING

352 Green Lanes, Palmers Green, London N13 5TJ - 020 8801 6601
www.advancearchitecture.co.uk
info@advancearchitecture.co.uk