



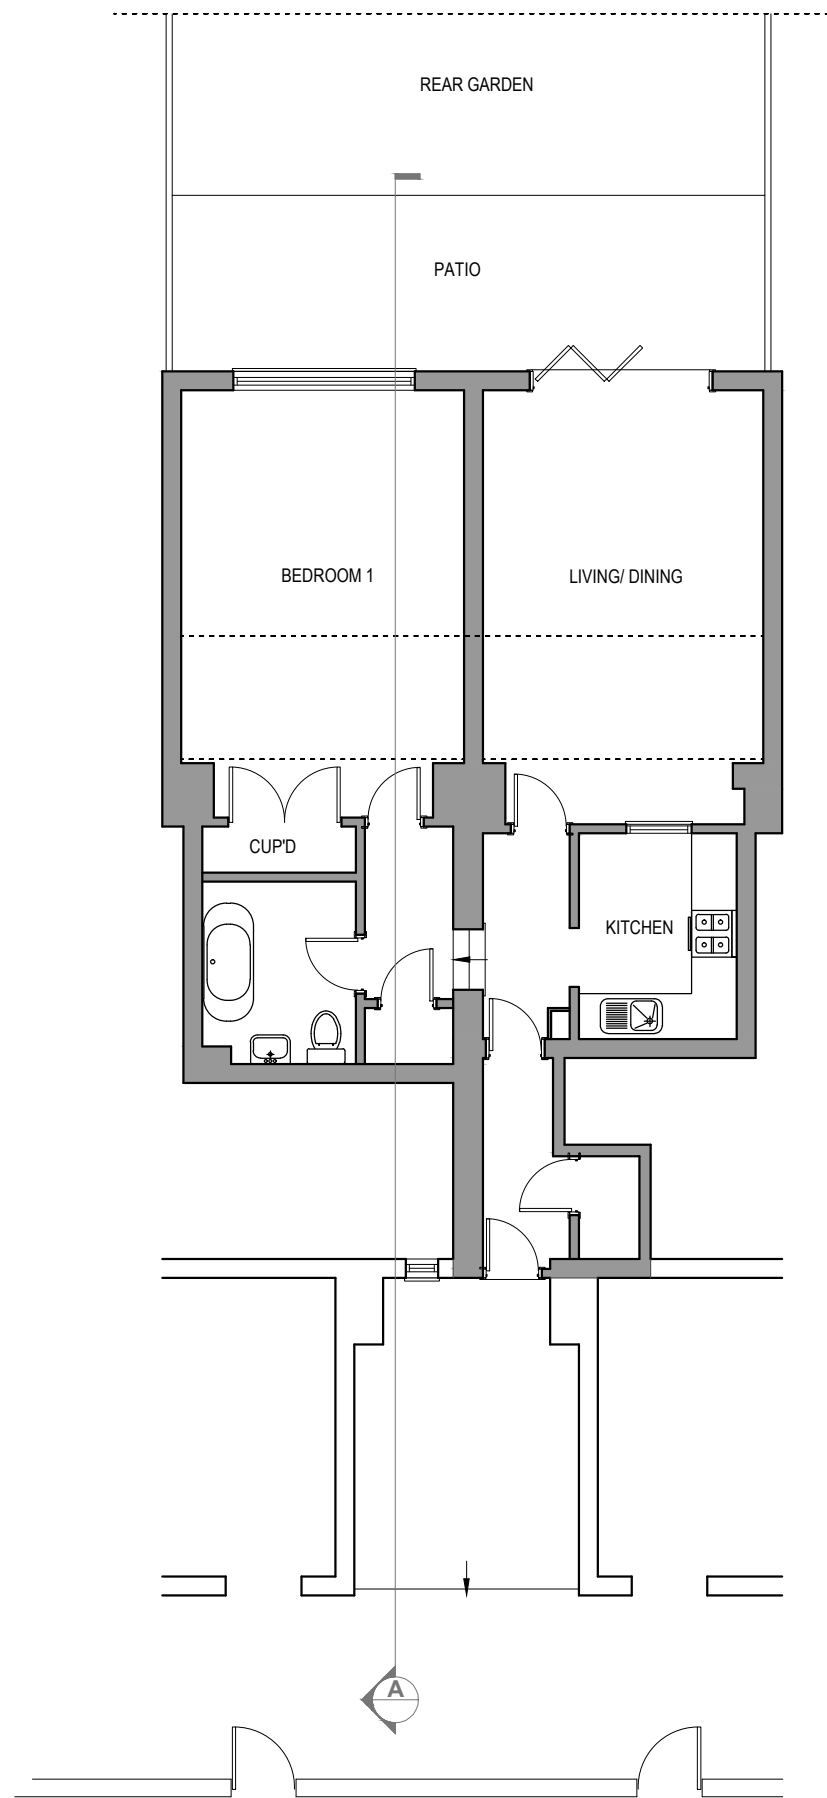

EXISTING GROUND FLOOR

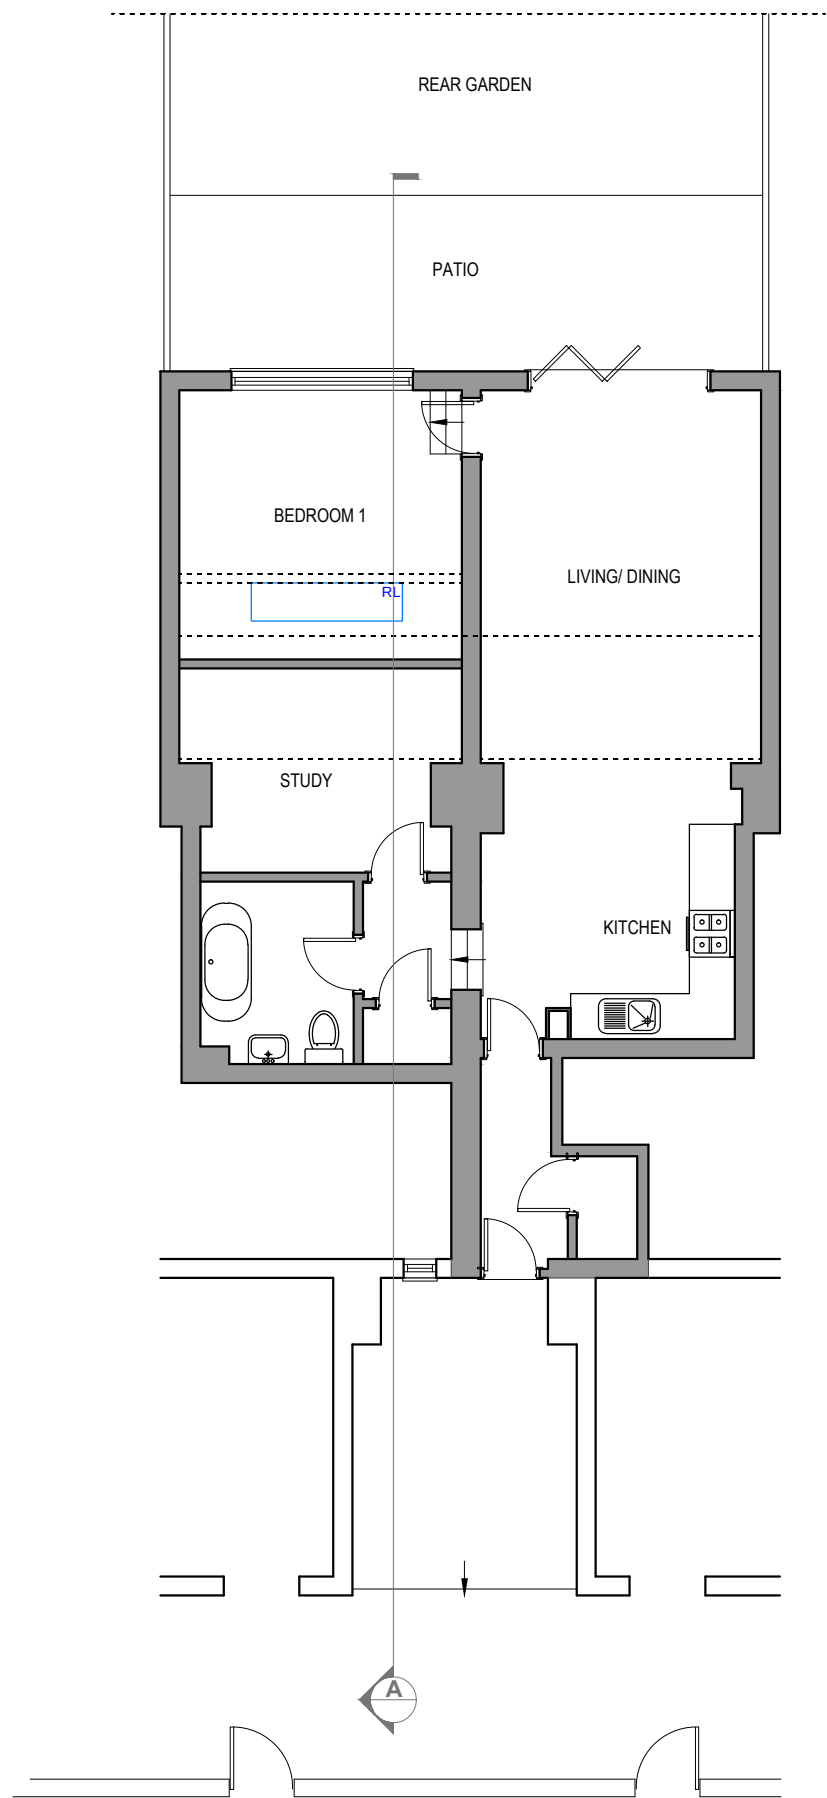

PROPOSED GROUND FLOOR



NOTES: ALL FIGURED DIMENSIONS TO BE CHECKED ON SITE PRIOR TO CONSTRUCTION.
ALL COPYRIGHT RESERVED.

VG ARCA Designs
52 Russell Road,
London, E4 8HB
Email: info@vgarcadesigns.co.uk

Project
9a Langdon Park Road,
London, N6 5PS


Drawing
INSTALLATION OF ROOFLIGHT AT REAR AND
REPLACEMENT OF FRONT ENTRANCE DOOR

Title
Existing & Proposed Ground Floor

Drawing Status FOR PLANNING


Scale 1:100 @ A3	Drawn VG	Checked	Date 01-06-23
---------------------	-------------	---------	------------------

Drawing/Job No JUN/MK/23-003	Revision
---------------------------------	----------

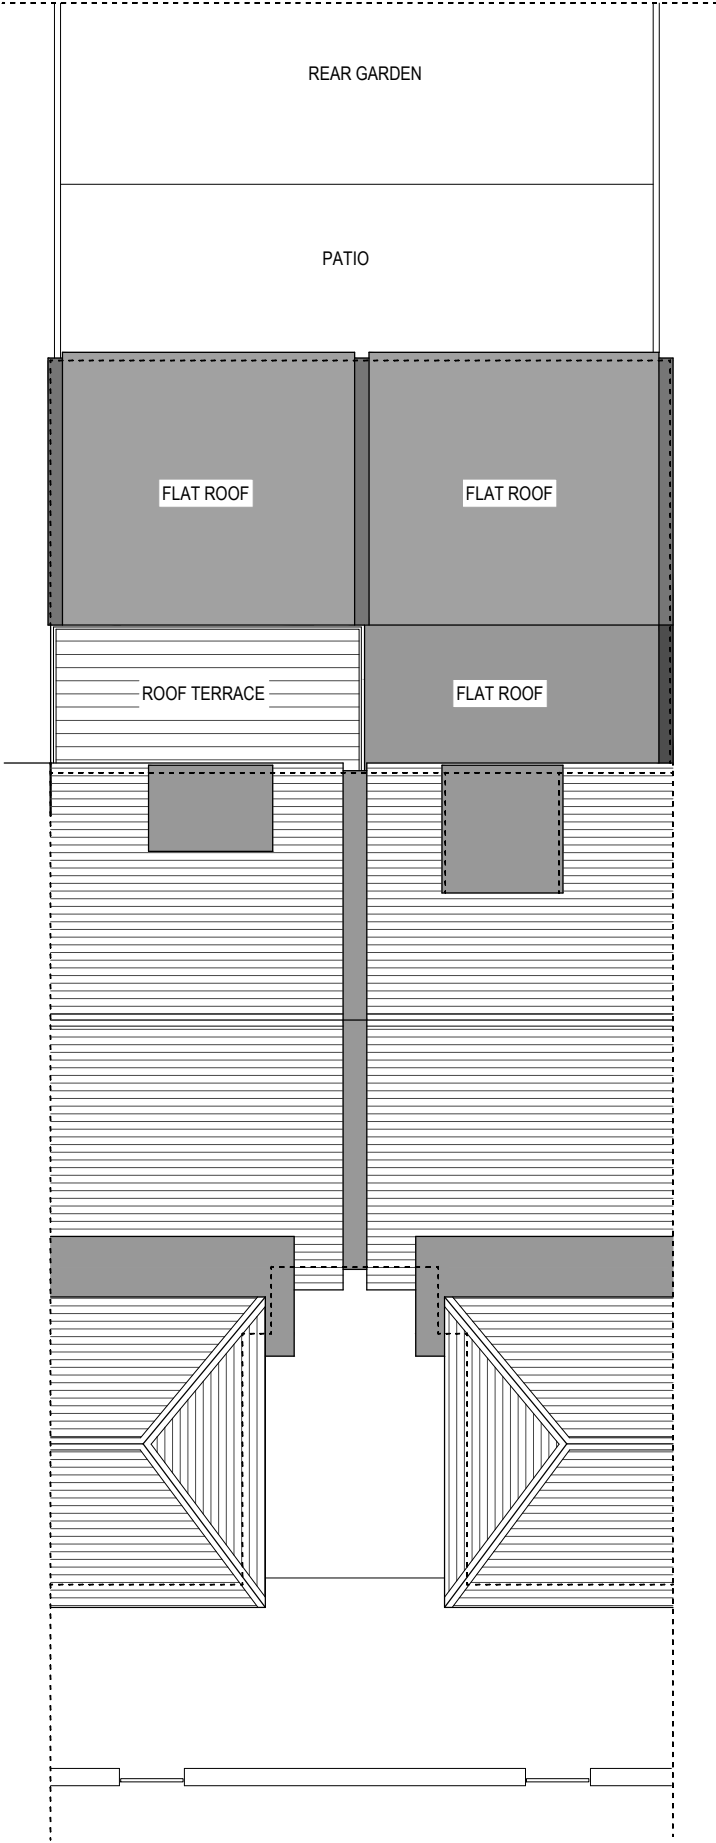

EXISTING ROOF PLAN

AUTOMATICALLY OPENABLE
ROOFLIGHT WITH REFLECTIVE
GLASS WILL NOT PROJECT
MORE THAN 150 MM ABOVE
THE ORIGINAL ROOF LEVEL

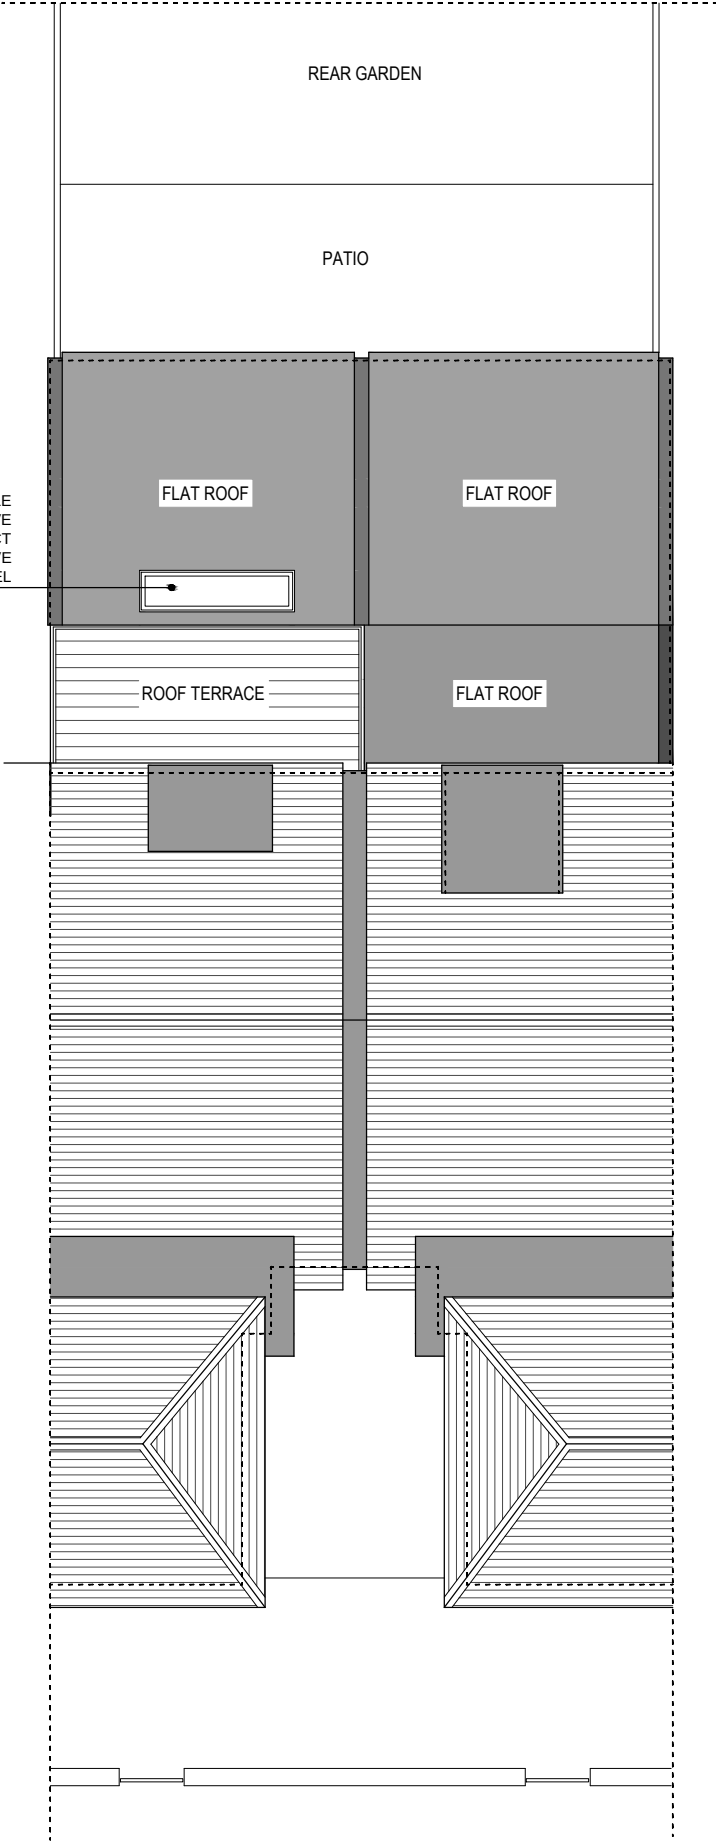

PROPOSED ROOF PLAN



NOTES: ALL FIGURED DIMENSIONS TO
BE CHECKED ON SITE PRIOR
TO CONSTRUCTION.
ALL COPYRIGHT RESERVED.

VG ARCA Designs
52 Russell Road,
London, E4 8HB
Email: info@vgarcadesigns.co.uk

Project
9a Langdon Park Road,
London, N6 5PS

Drawing
INSTALLATION OF ROOFLIGHT AT REAR AND
REPLACEMENT OF FRONT ENTRANCE DOOR

Title
Existing & Proposed Roof Plan

Drawing Status FOR PLANNING

Scale 1:100 @ A3	Drawn VG	Checked	Date 01-06-23
---------------------	-------------	---------	------------------

Drawing/Job No JUN/MK/23-004	Revision
---------------------------------	----------



EXISTING FRONT ELEVATION



PROPOSED FRONT ELEVATION



EXISTING REAR ELEVATION



PROPOSED REAR ELEVATION



NOTES: ALL FIGURED DIMENSIONS TO BE CHECKED ON SITE PRIOR TO CONSTRUCTION.
ALL COPYRIGHT RESERVED.

VG ARCA Designs
52 Russell Road,
London, E4 8HB
Email: info@vgarcadesigns.co.uk

Project
9a Langdon Park Road,
London, N6 5PS


Drawing
INSTALLATION OF ROOFLIGHT AT REAR AND
REPLACEMENT OF FRONT ENTRANCE DOOR

Title
Existing & Proposed Front and Rear Elevations


Drawing Status FOR PLANNING

Scale 1:100 @ A3	Drawn VG	Checked	Date 01-06-23
---------------------	-------------	---------	------------------

Drawing/Job No JUN/MK/23-005	Revision
---------------------------------	----------

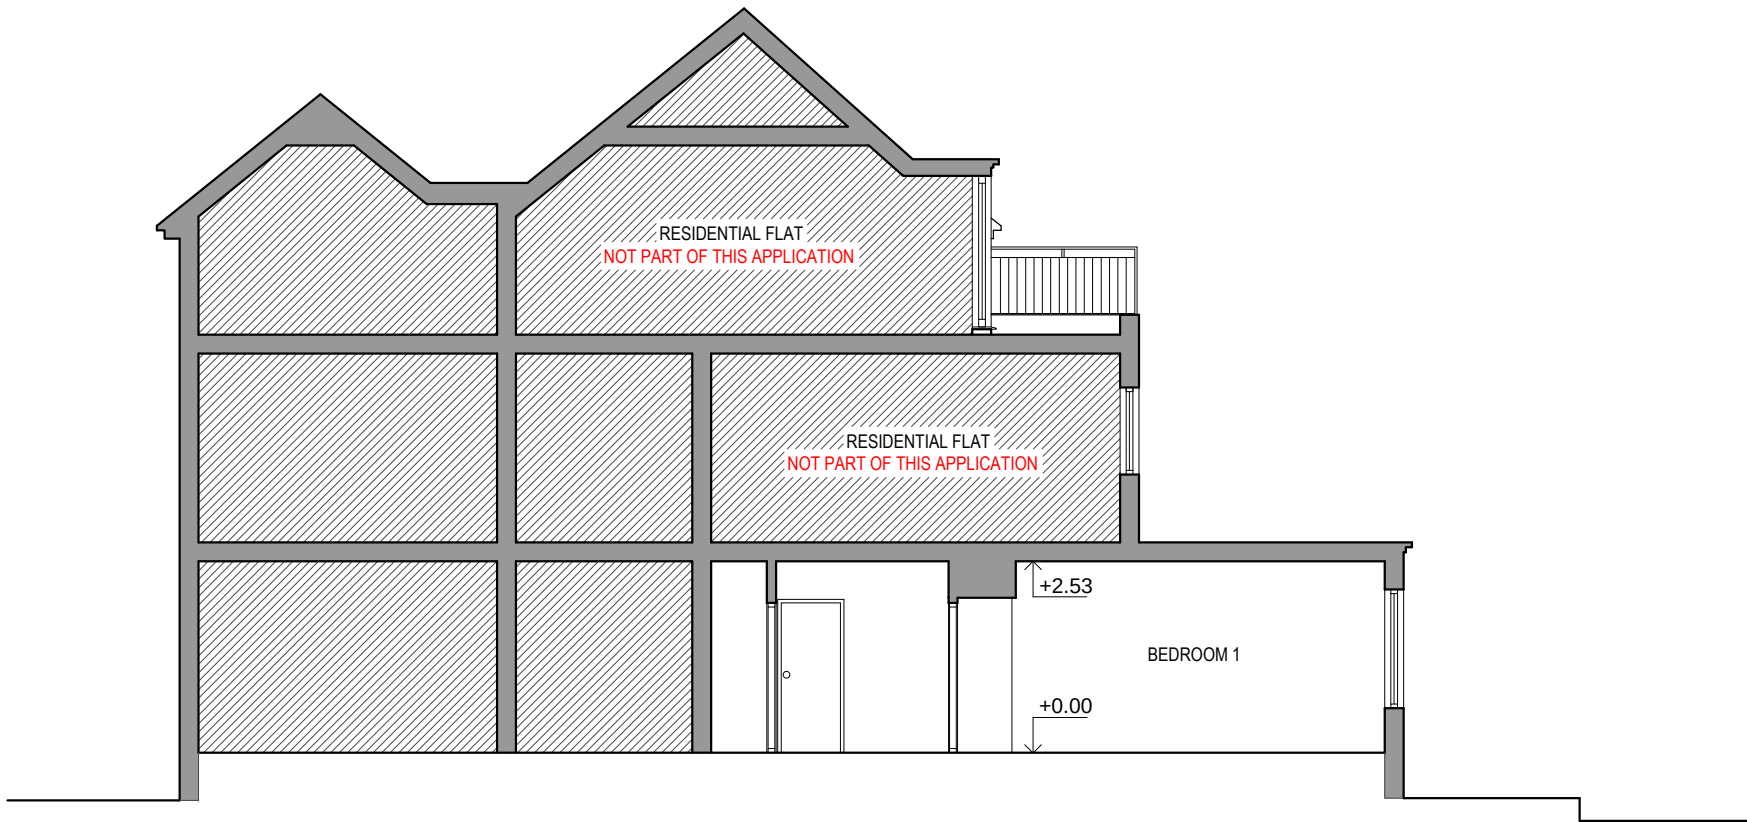

EXISTING SECTION A-A

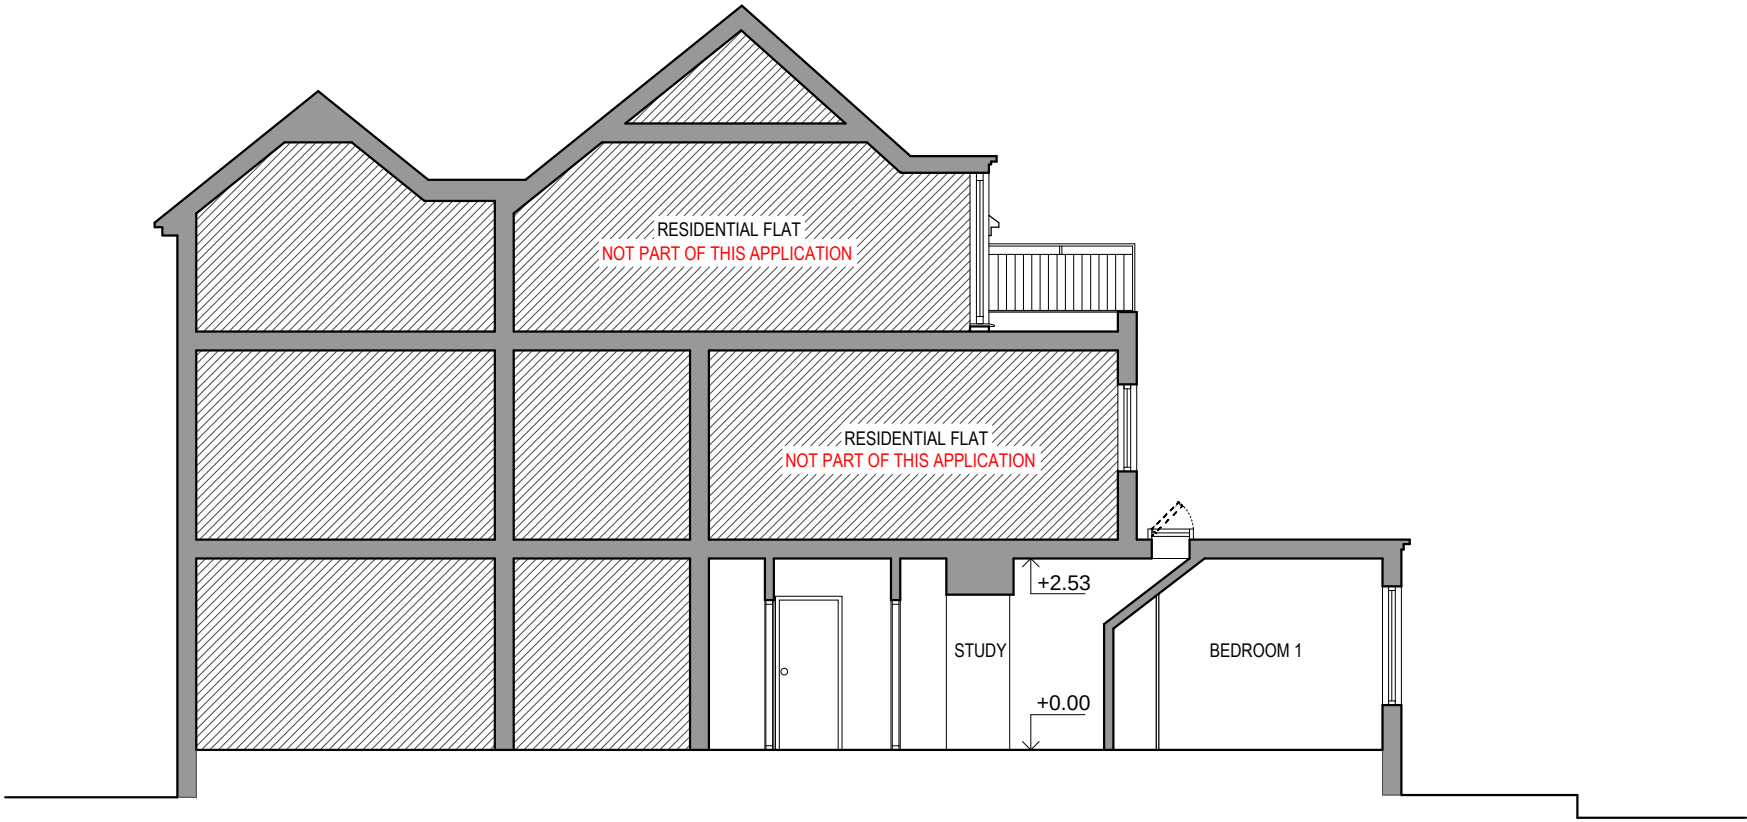

PROPOSED SECTION A-A



NOTES: ALL FIGURED DIMENSIONS TO BE CHECKED ON SITE PRIOR TO CONSTRUCTION.
ALL COPYRIGHT RESERVED.

VG ARCA Designs
52 Russell Road,
London, E4 8HB
Email: info@vgarcadesigns.co.uk

Project
9a Langdon Park Road,
London, N6 5PS

Drawing
INSTALLATION OF ROOFLIGHT AT REAR AND
REPLACEMENT OF FRONT ENTRANCE DOOR

Title
Existing & Proposed Section A-A

Drawing Status FOR PLANNING

Scale 1:100 @ A3	Drawn VG	Checked	Date 01-06-23
---------------------	-------------	---------	------------------

Drawing/Job No JUN/MK/23-006	Revision
---------------------------------	----------