






EXISTING FRONT ELEVATION

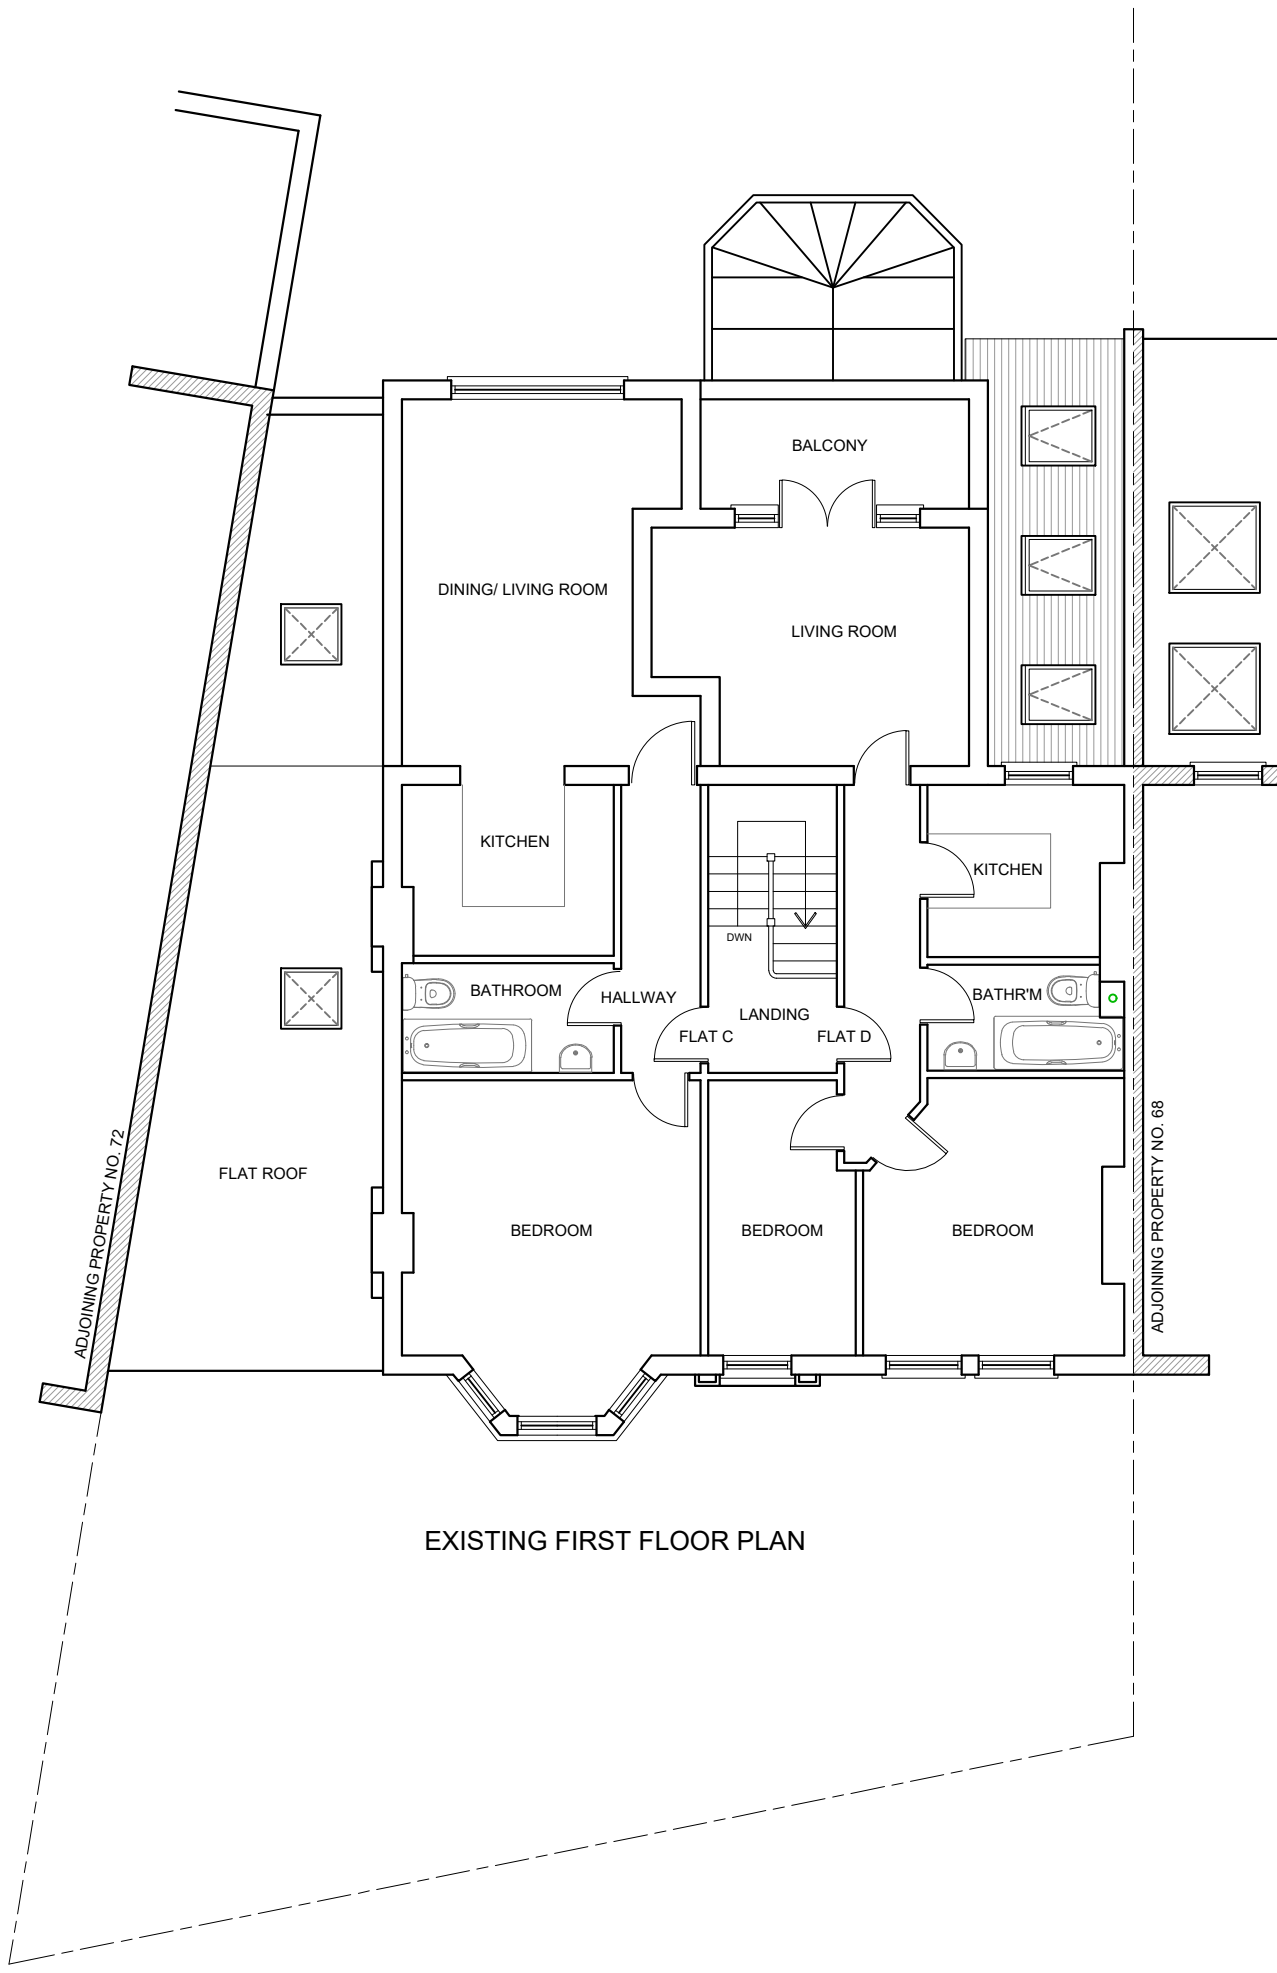

EXISTING REAR ELEVATION

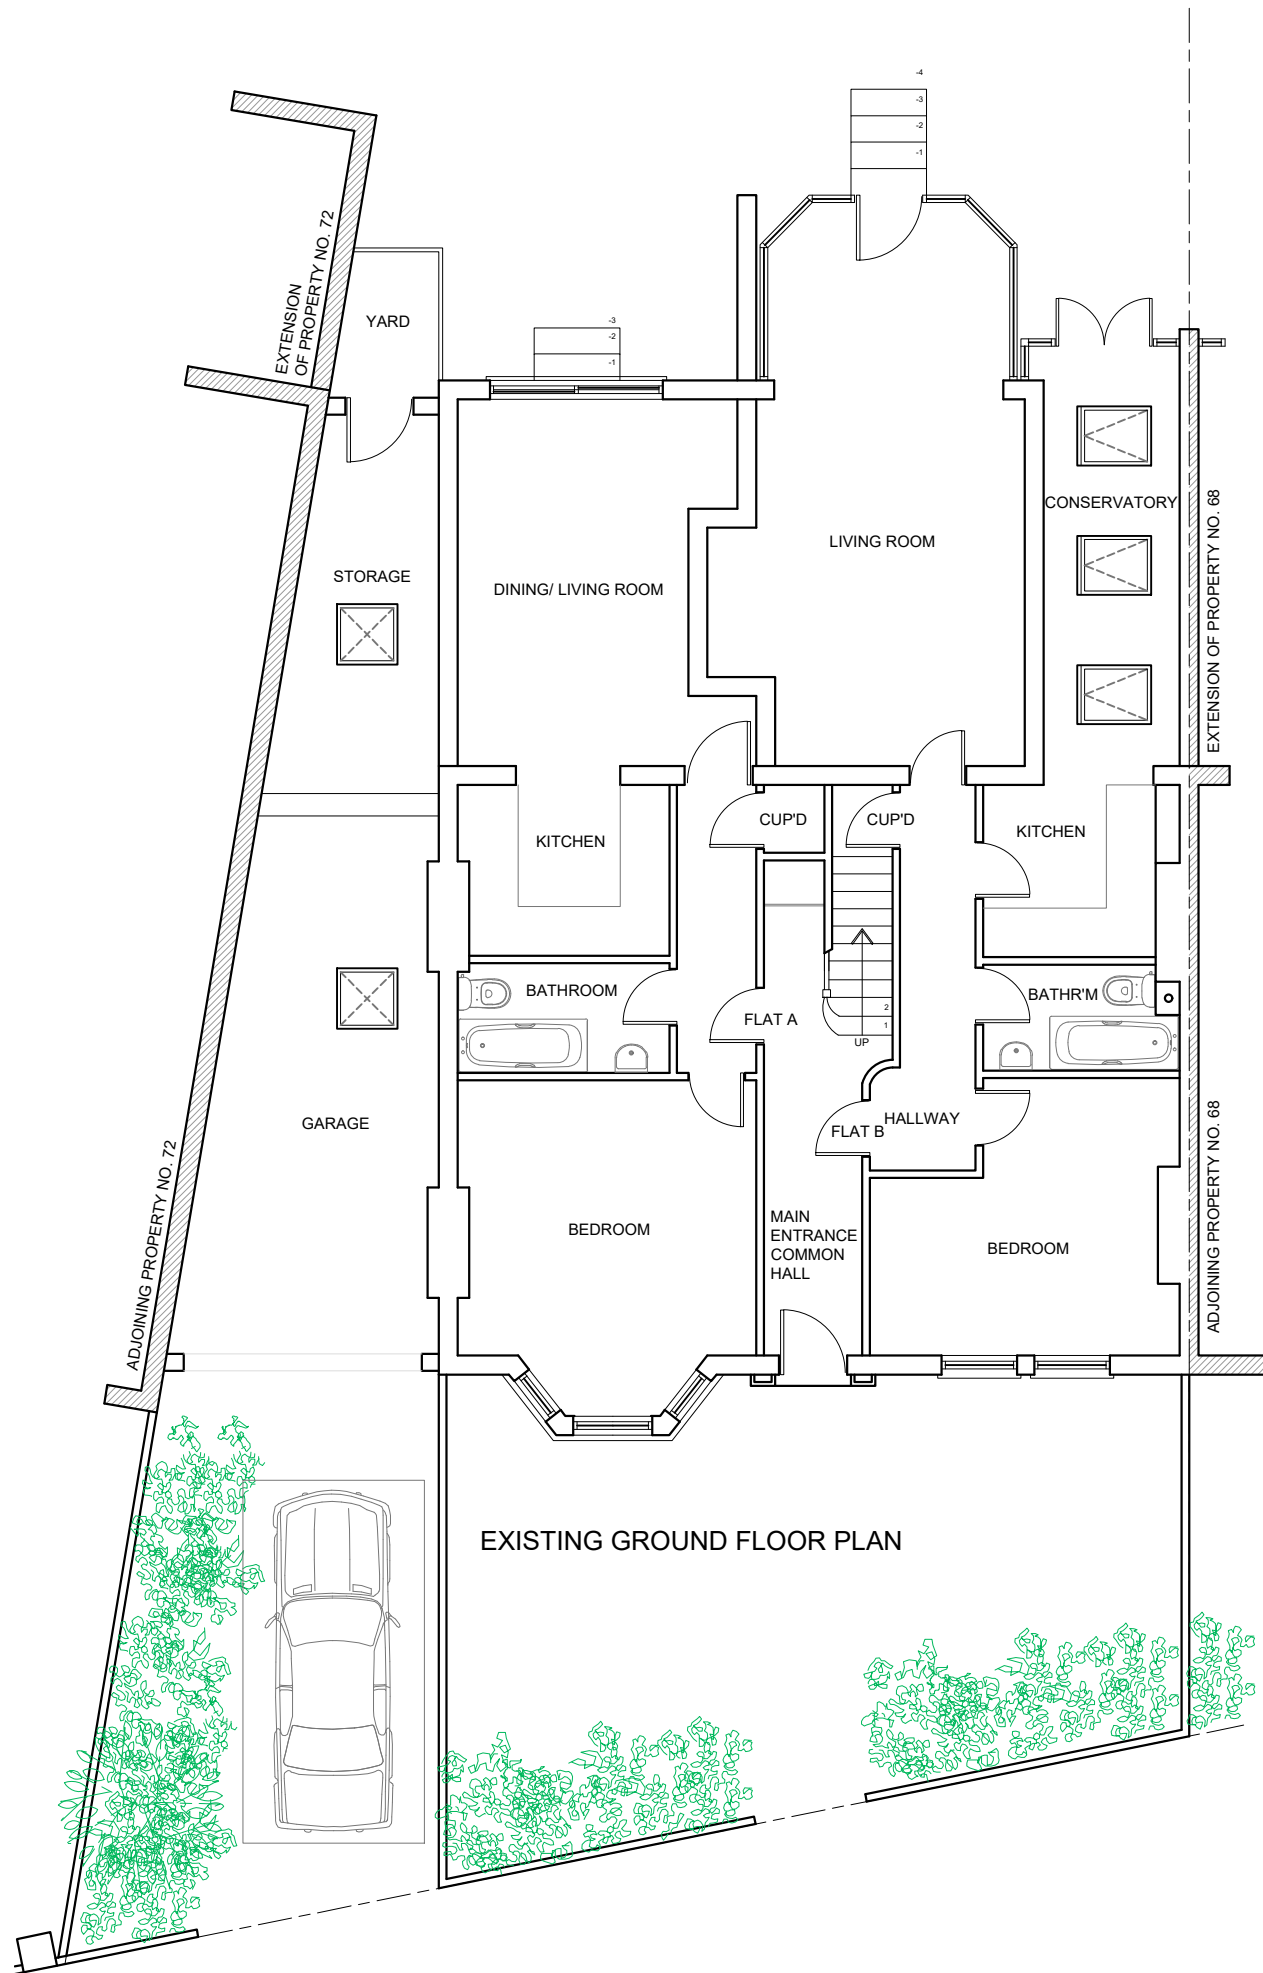

EXISTING REAR ELEVATION

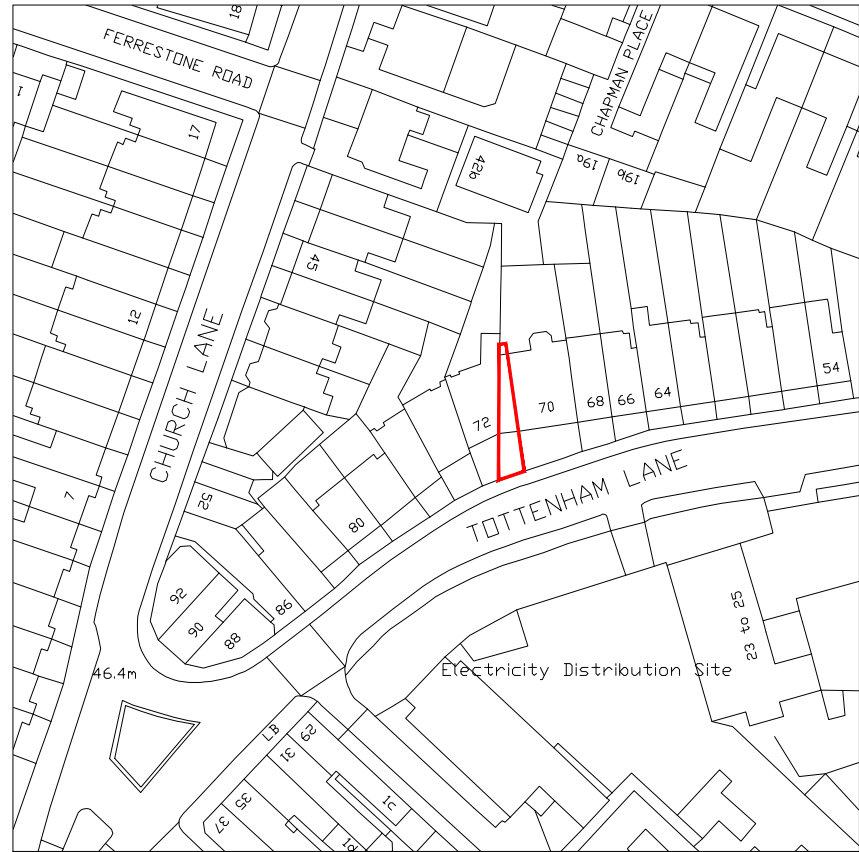

SITE PLAN (1:1250)

IMPORTANT NOTE
The specification is to be read in conjunction with the plans/section details, and other associated Structural details as may be provided.
All work is to be carried out to the Local Authority Planning and Building Regulations Approval, and the Codes of Practice and British Standards as necessary. All dimensions, levels, sizes, positions and locations of particulars as indicated on drawings are to be verified by the appointed Contractor on site prior to engaging in works. Any discrepancies must be reported to the Architect/Surveyor/Engineer or responsible person/s immediately.
The Contractor is responsible for ensuring compliance with the CDM Regulations, and appropriate Health & Safety on site precautions.
The Client/Building Owner must obtain any necessary PARTY WALL AGREEMENTS, prior to engaging in the works on site.

A.	16.05.2023	Plans, site plan updated.
Rev.	Date	Comment
(1:50)	1m	2m
(1:100)	1m	2m 3m 4m 5m
Copyright ©		
kdb building designs Chartered Architectural Technologist 020 3875 2000 plans@kdbdesigns.co.uk www.kdbdesigns.co.uk		
Client:	MR S McCRAKEN	
Site Address:	70 TOTTENHAM LANE LONDON N8 7EE	
Project Title:	INFILL EXTENSION AND LOFT CONVERSION TO FORM 3 STOREY DWELLING HOUSE	
Status:	PLANNING APPLICATION	
Drawn:	ND	Checked: KB
Date:	08.09.2021	Scale: 1:100 @ A2
Drawing Title:	EXISTING FLOOR PLANS, SITE PLAN & SITE PHOTOGRAPHS	
Job No:	Drawing No:	Rev:
TOTL70	PL - 01	A