



These drawings are for planning purposes only. All dimensions to be checked on site.
Tree positions and sizes are approximate.

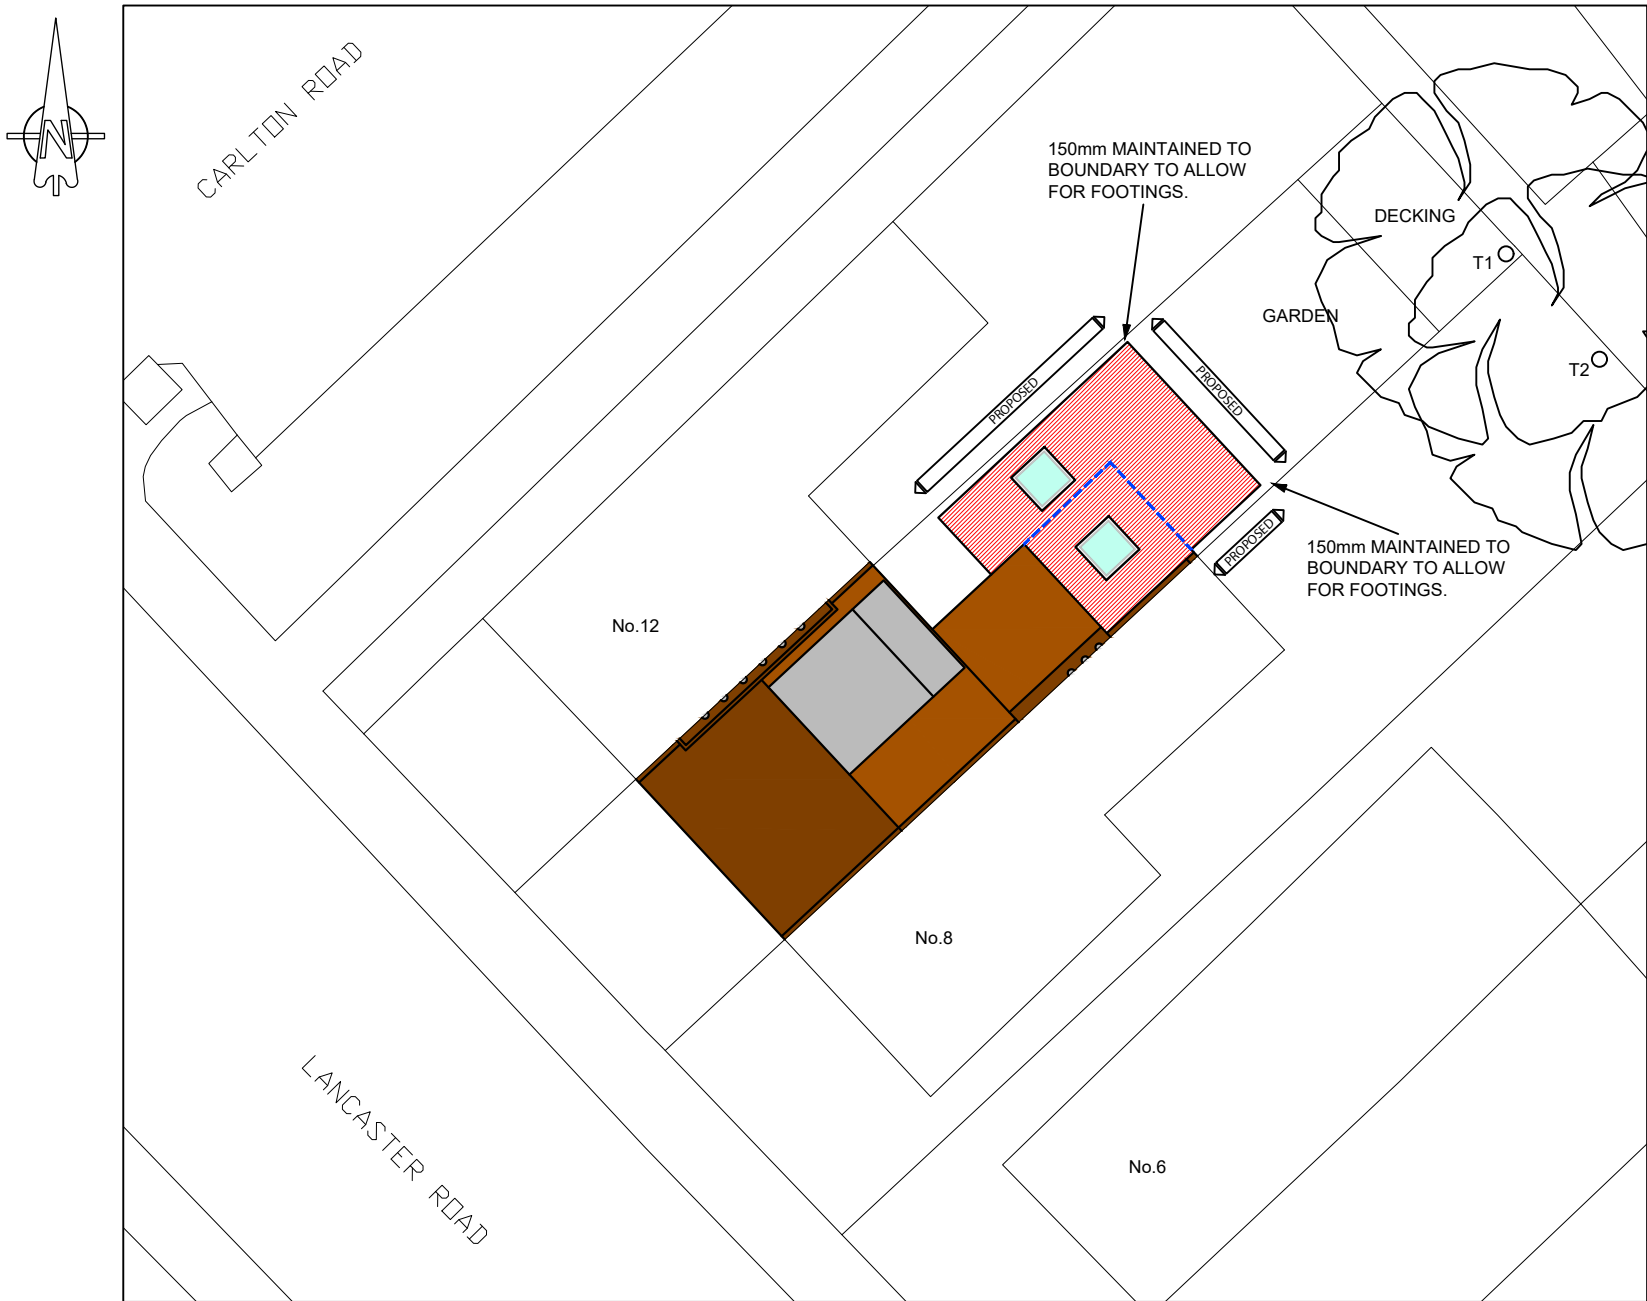


SITE PLAN

SCALE 1:200

 


KEY:
 **Proposed single storey extension.**
 **Outline of existing to be removed.**

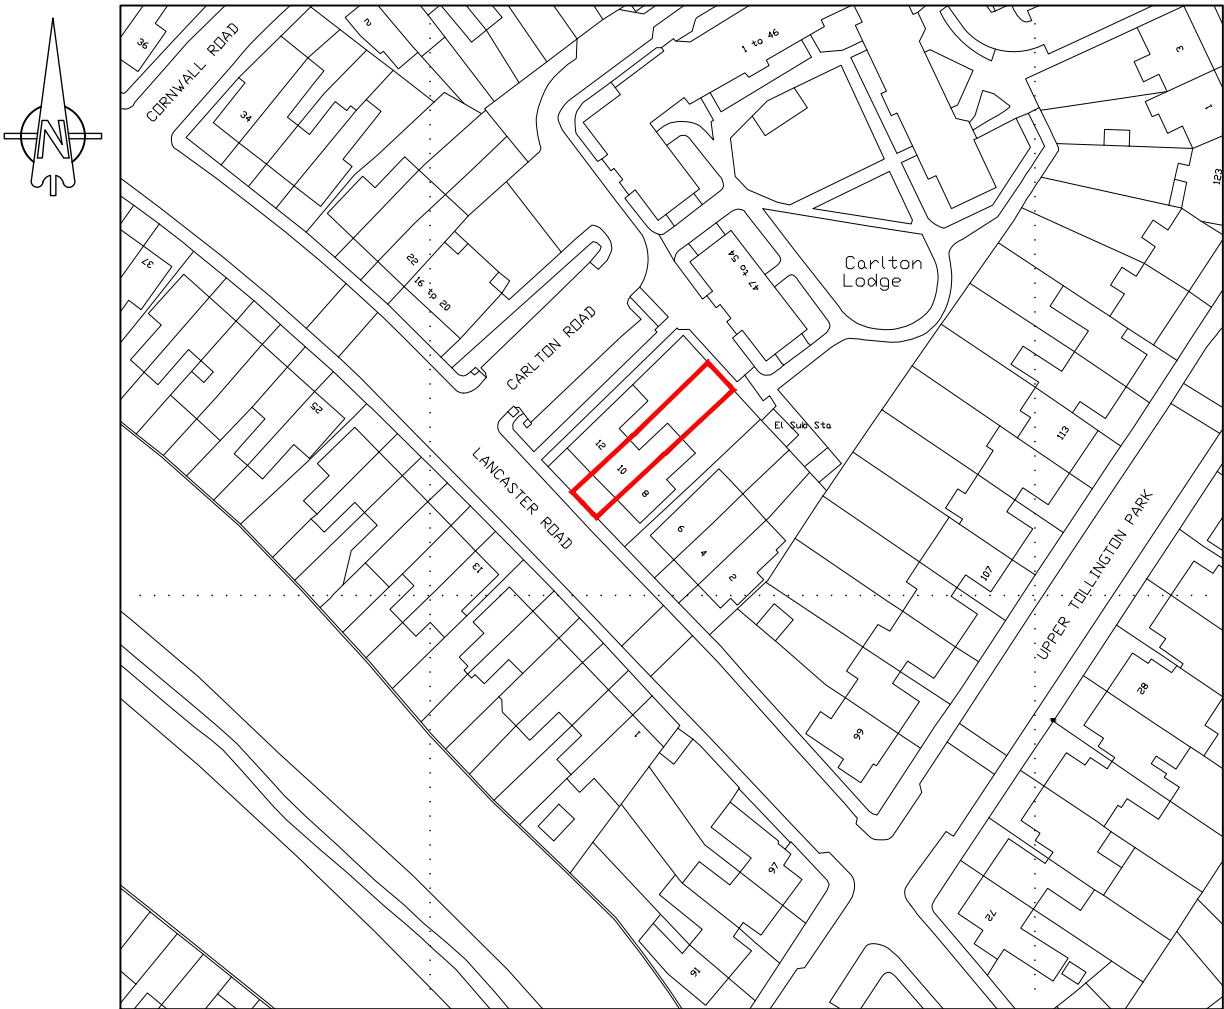

LOCATION PLAN

SCALE 1:1250

KEY:
 = **Site Boundary**

 

A	30.05.23	Depth of proposed extension reduced.	MCN	DGP
Rev.	Date	Description	Drawn	Checked
Client		Scale	Drawn	Checked
Mr A Brown		As Shown @ A3	MCN	AAP
Project		Date	File	
No.10 Lancaster Road, Finsbury Park, N4 4PP.		Jan 2023	P1927.PL.01	
Drawing Title		Drg.No.	Rev.	Drawing Status
Proposed Extension Site & Location Plans		P1927.PL.101	A	PLANNING

aap
architecture