



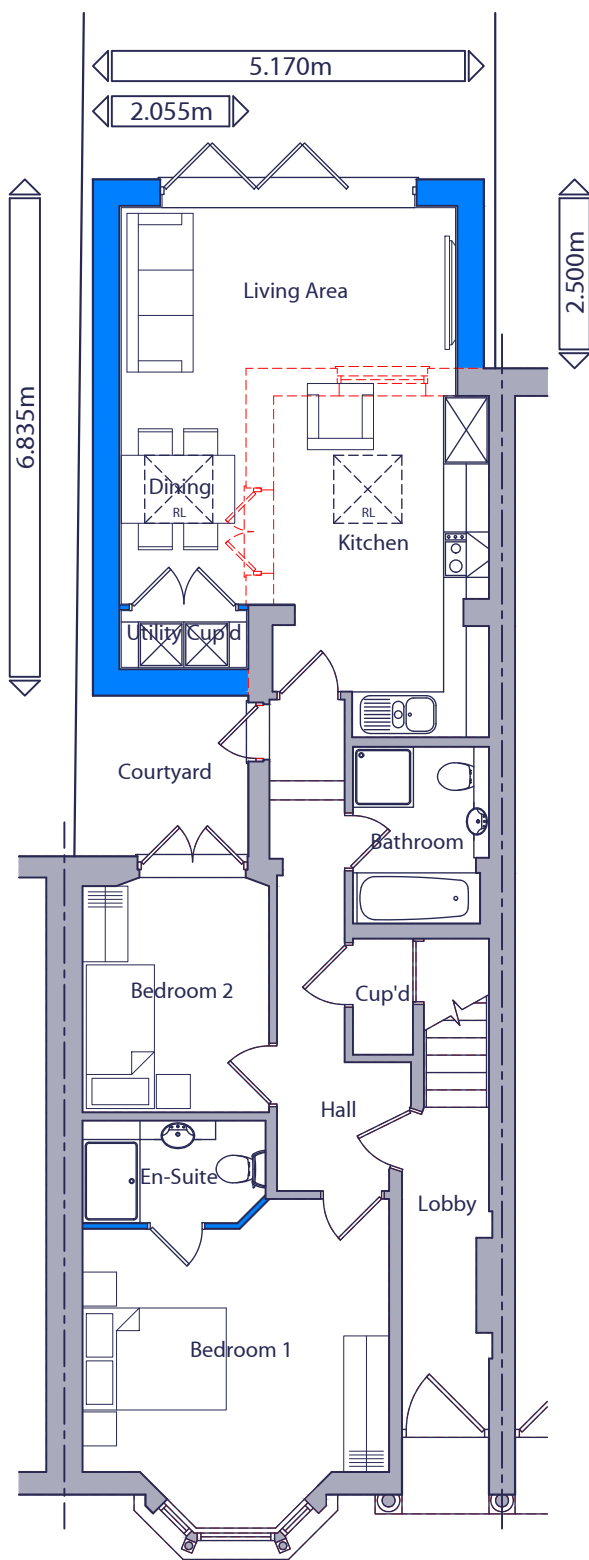


PROPOSED GROUND FLOOR PLAN

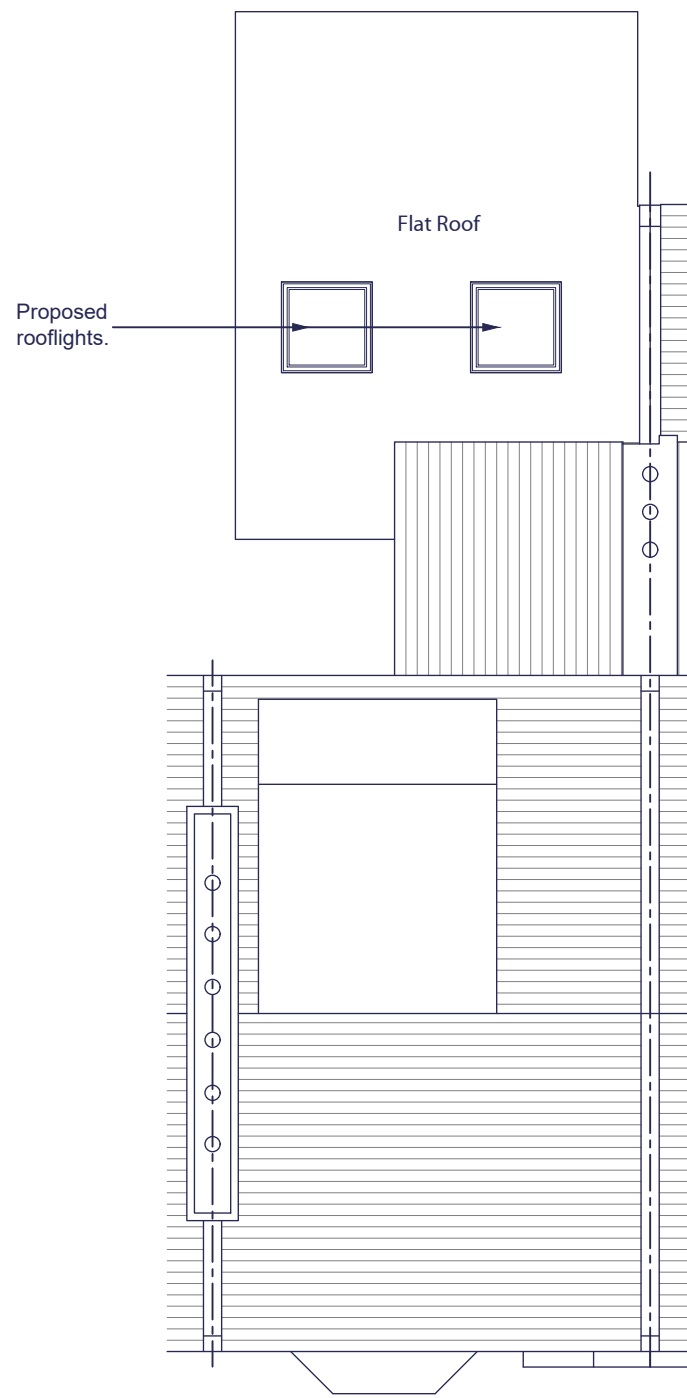

PROPOSED ROOF PLAN

KEY:

- Proposed new walls
- Existing walls to remain
- Existing to be removed.

 

A	30.05.23	Depth of proposed extension reduced.
Rev.	Date	Description

MCN	DGP
Drawn	Checked

Client Mr A Brown	Scale 1:100 @ A3	Drawn MCN	Checked DGP
Project No.10 Lancaster Road, Finsbury Park, N4 4PP	Date Jan 2023	File P1927.PL.01	
Drawing Title Proposed Extension Proposed Floor & Roof Plans	Drg.No. P1927.PL.105	Rev. A	Drawing Status PLANNING

aap
architecture

AAP Architecture Ltd
Unit A, Monument Business Centre, Monument Way East, Woking, Surrey GU21 5LG
T 01483 727345 E projects@aap-arc.co.uk W aap-arc.co.uk

Under the Intellectual Property Act 2014, this drawing is the copyright of AAP Architecture Ltd.