

1. NOTES

1.1. ALL DIMENSIONS MUST BE CHECKED ON SITE WITH ONLY FIGURED DIMENSIONS WORKED FROM. ANY DISCREPANCIES MUST BE REPORTED TO THE ARCHITECT OR ENGINEER IMMEDIATELY. THIS DRAWING IS COPYRIGHT.

1.2. THIS DRAWING IS PREPARED TO SCALE ALTHOUGH THE LIMITATIONS OF THE PRINTING PROCESS MEAN ONLY FIGURED DIMENSIONS SHOULD BE USED.

APPROVED

F	Updated to Comment	07/09/19
E	Updated to Comment	07/09/19
D	Updated to Comment	28/09/19
C	Updated to Comment	13/09/19
B	Updated to Comment	02/09/19
A	Updated to Comment	02/09/19

Revision:

Description:

PROPOSED REFURBISHMENT TO
43 TOTTENHAM LANE
CROUCH END, N8 9BD

PROPOSED ELEVATIONS

Client:


TWIN ESTATES (London) LTD

bmd Architects LLP
bmd Architects LLP Coppergate House Business Centre
Suite 106 First Floor 16 Brune Street London E1 7NJ
Tel. 020 7357 8885 E-Mail: mail@bmdarchitects.co.uk

Drawing Number: Rev:

19-2298/P/16 F

Scale: 1:50@A1	Date: August 2019	Drawn: AM
CAD file: M:\19-2298\19-2298\IP\01-08	Checked: MRL	

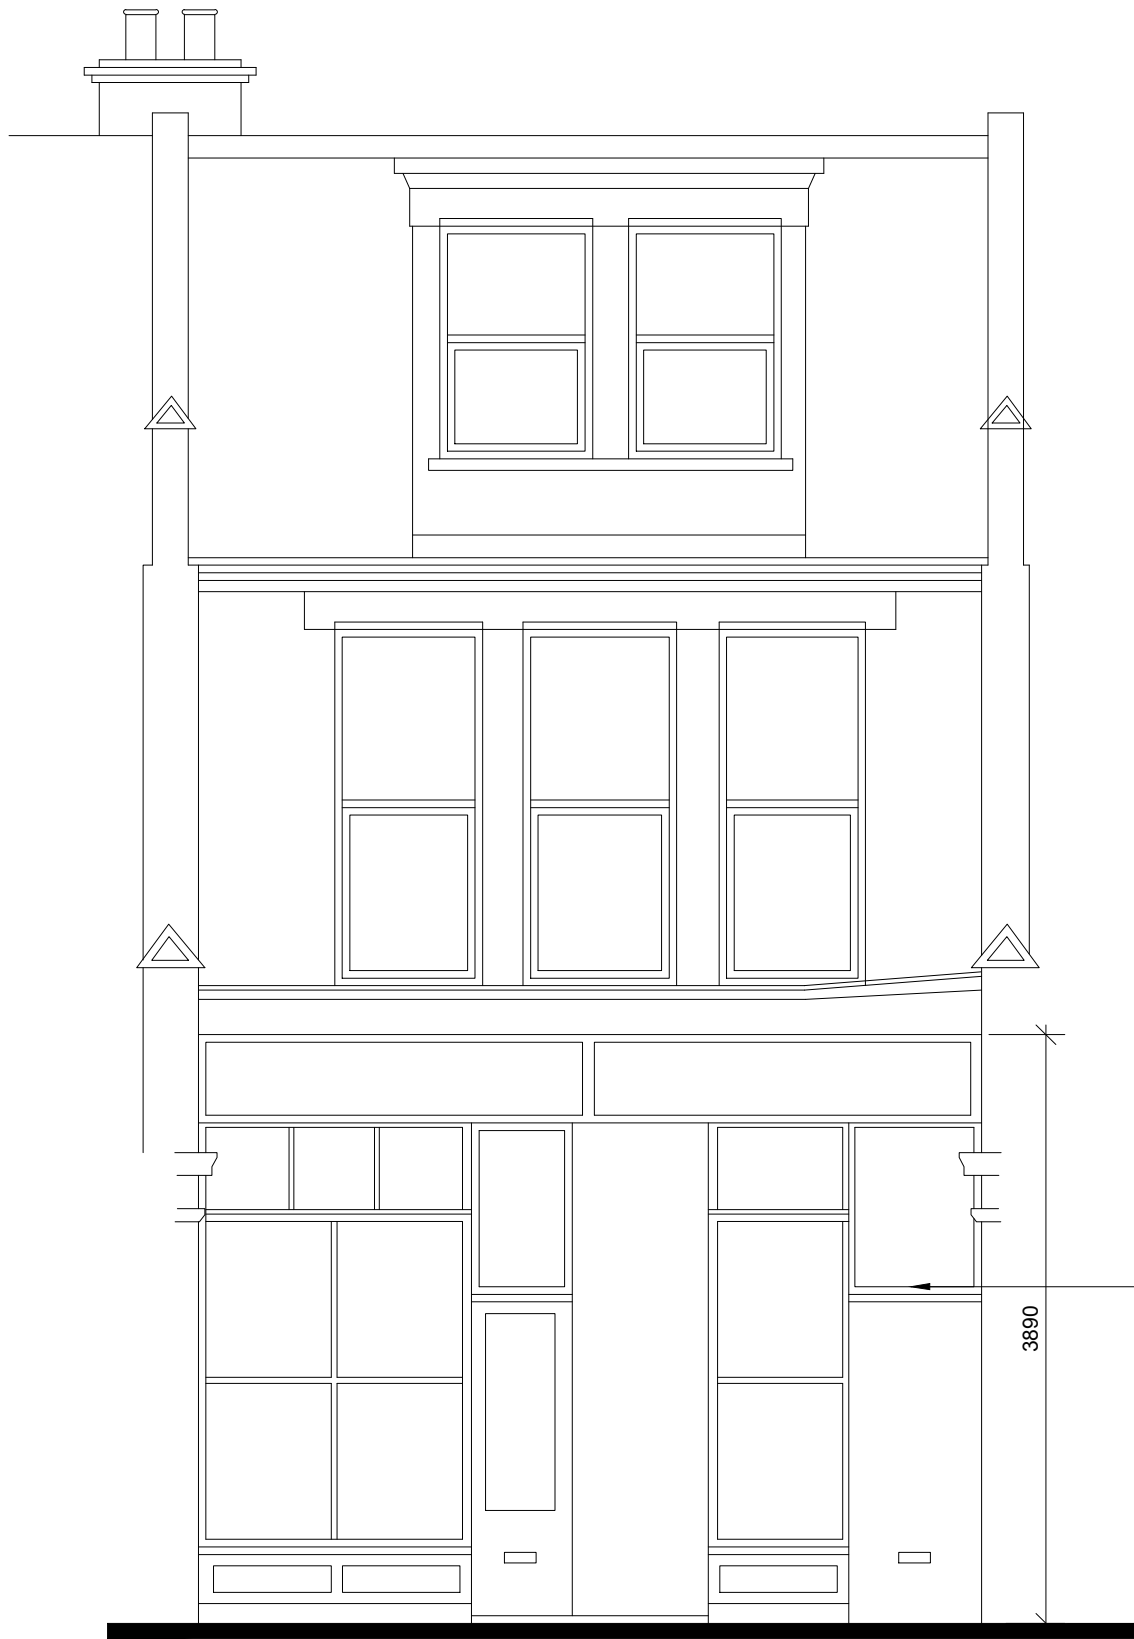

PROPOSED NORTH WEST ELEVATION

Proposed external steps to roof terrace for studio (5m2) with 1.7m Privacy screen

Proposed existing flat roof extended in matching construction

Proposed rear extension in matching construction with parapet to match


Proposed external space for 2 bed unit (6m2)

Proposed alterations to main entrances and shopfront

Proposed external space studio (8m2)



PROPOSED NORTH EAST ELEVATION

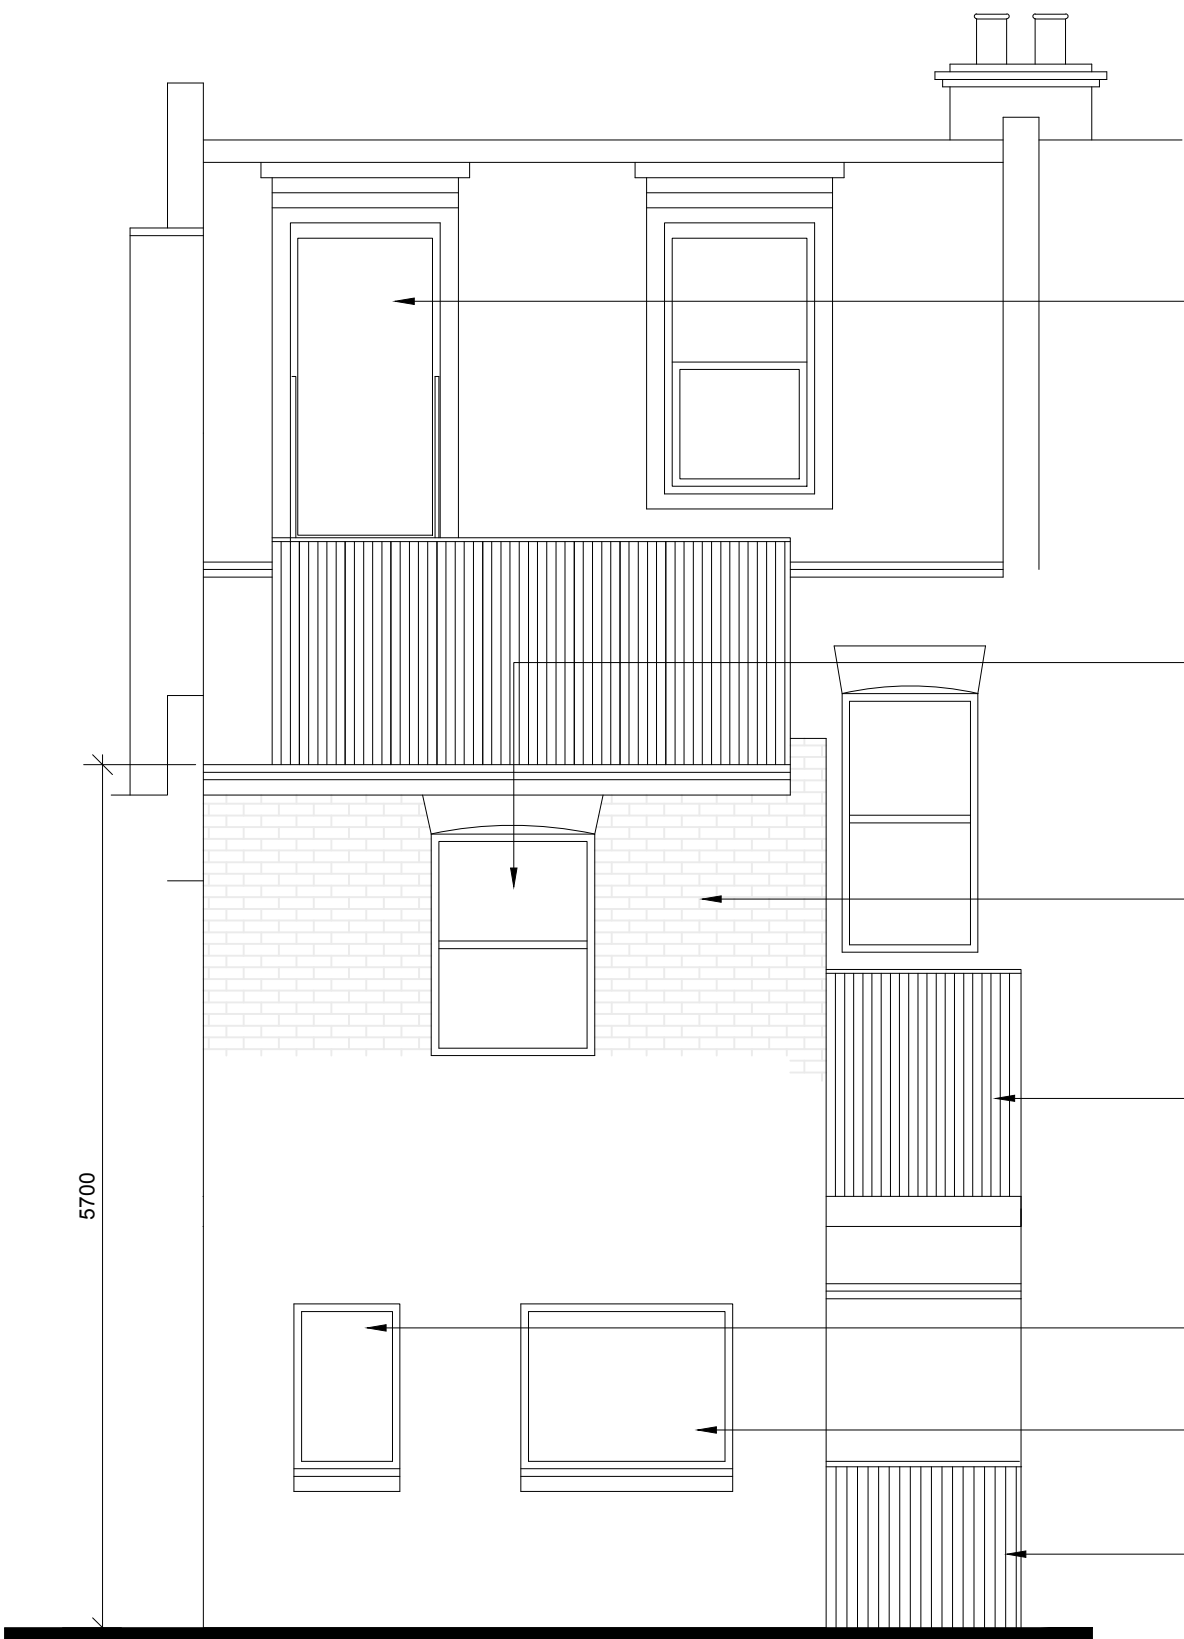

PROPOSED SOUTH EAST ELEVATION

Proposed access to roof terrace

Proposed sash window to match


Proposed rear wall raised in matching construction to create First Floor extension

Timer privacy screen

Proposed window to match existing (obscured glazing)

Proposed window to match existing

Proposed enclosure or ground floor external space

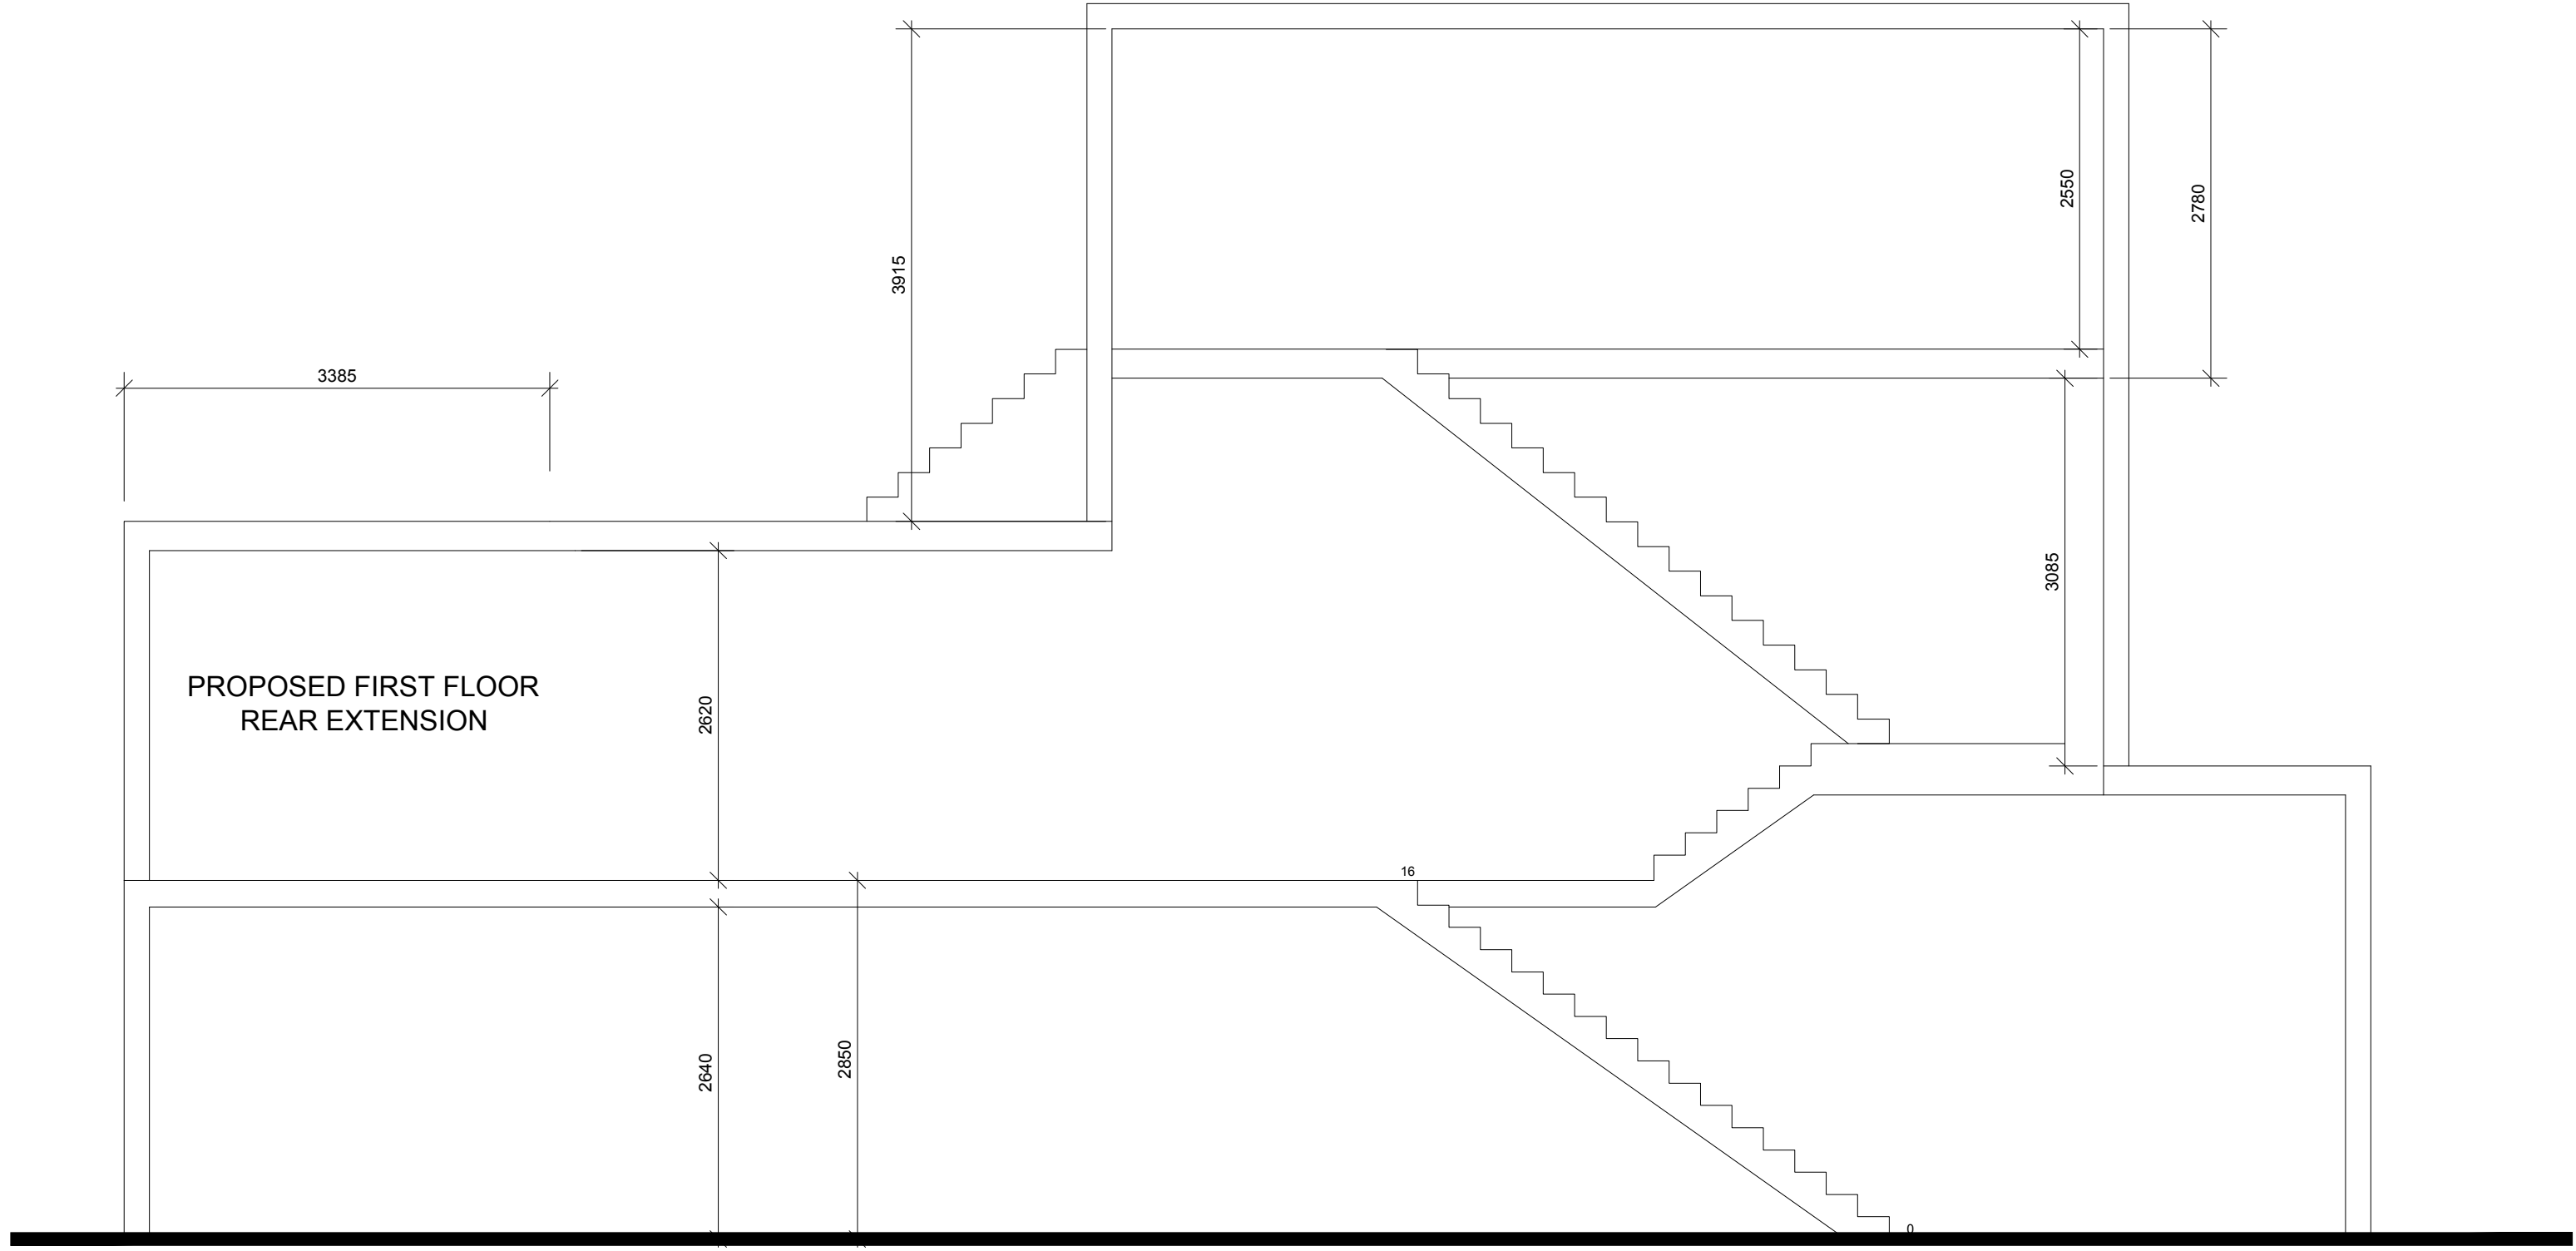

PROPOSED SECTION