



1. NOTES
- 1.1. ALL DIMENSIONS MUST BE CHECKED ON SITE WITH FIGURED DIMENSIONS WORKED FROM. ANY DISCREPANCY MUST BE REPORTED TO THE ARCHITECT OR ENGINEER IMMEDIATELY. THIS DRAWING IS COPYRIGHT.
- 1.2. THIS DRAWING IS PREPARED TO SCALE ALTHOUGH LIMITATIONS OF THE PRINTING PROCESS MEAN ONLY FURTHER DIMENSIONS SHOULD BE USED.

PROPOSAL

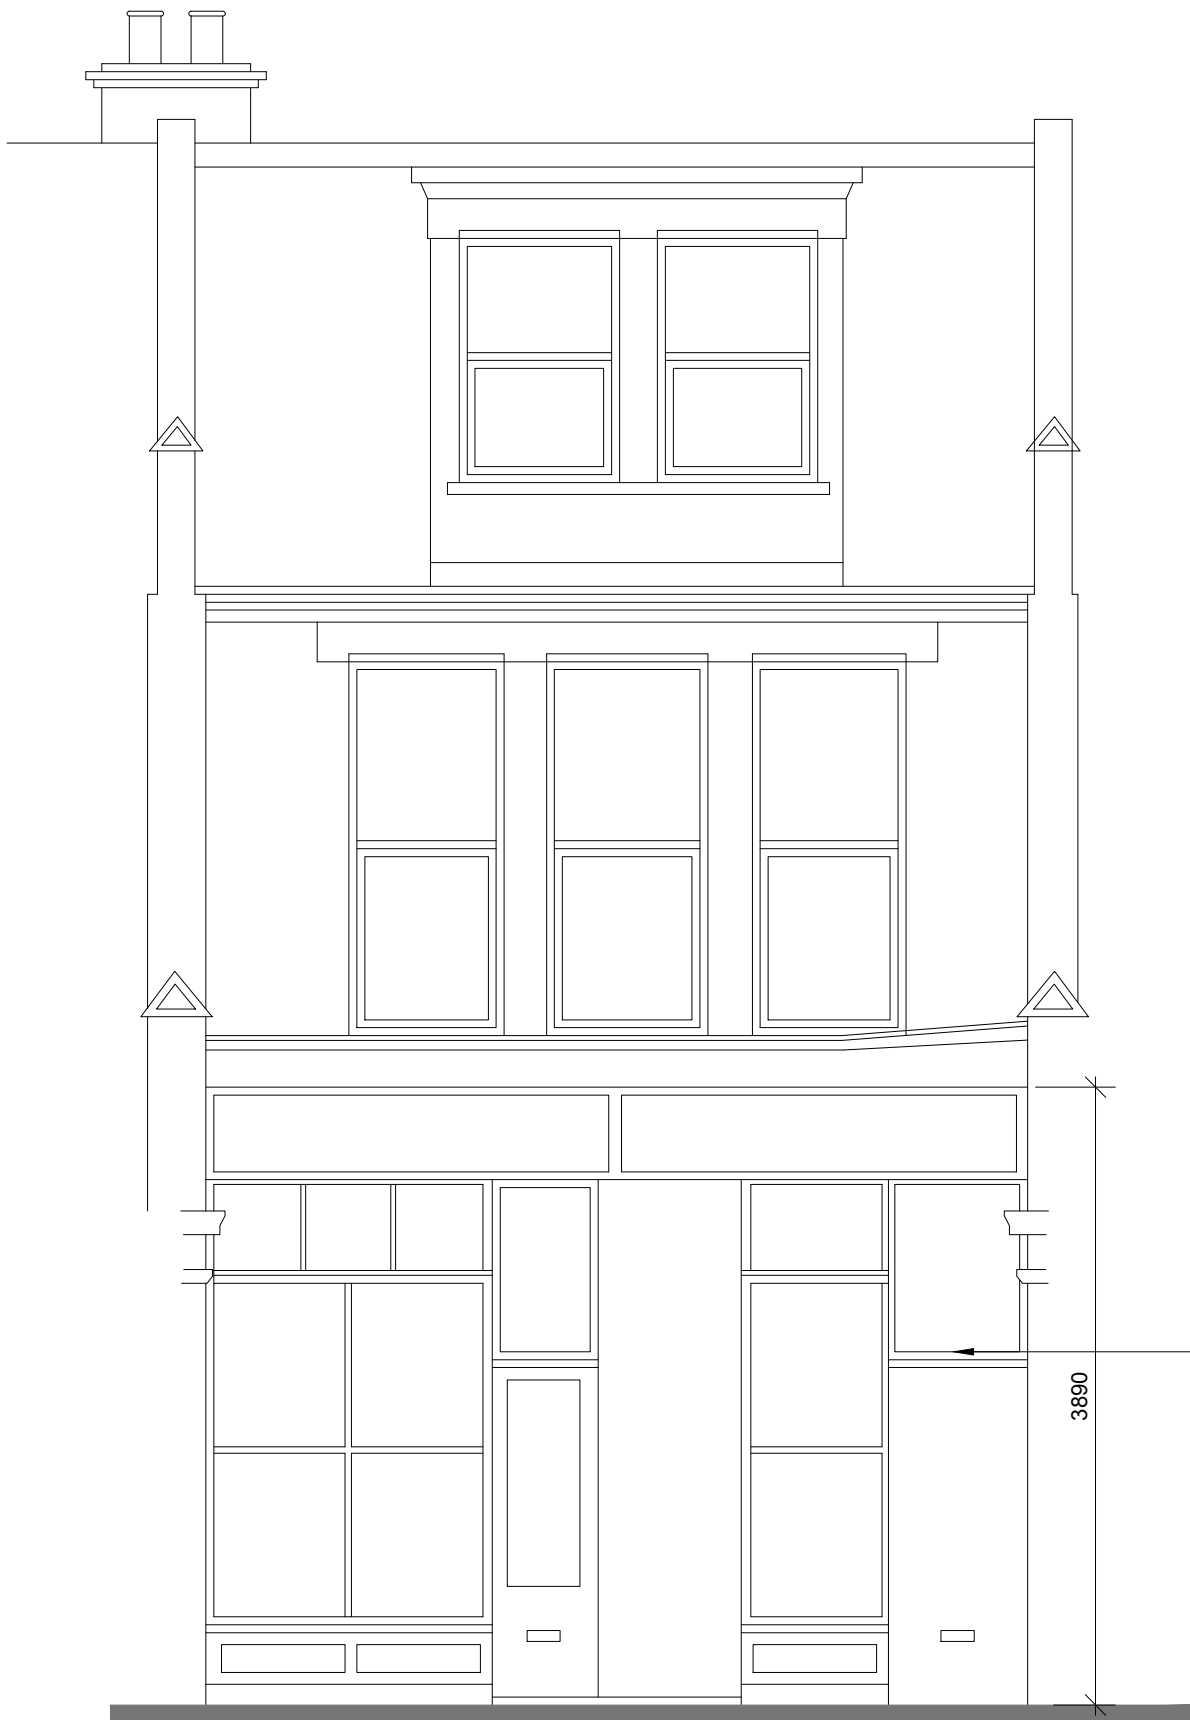


PROPOSED NORTH WEST ELEVATION



- Proposed external steps to roof terrace for studio (5m2) with 1.7m Privacy screen
- Proposed roof terrace for studio (16m2) with 1.5m Privacy screen
- Proposed existing flat roof extended in matching construction
- Proposed existing flat roof extended in matching construction
- Proposed rear extension in matching construction with parapet to match
- Proposed external space for 2 bed unit (6m2)
- Proposed external space for 2 bed unit (6m2)
- Proposed alterations to main entrances and shopfront
- Proposed external space studio (8m2)

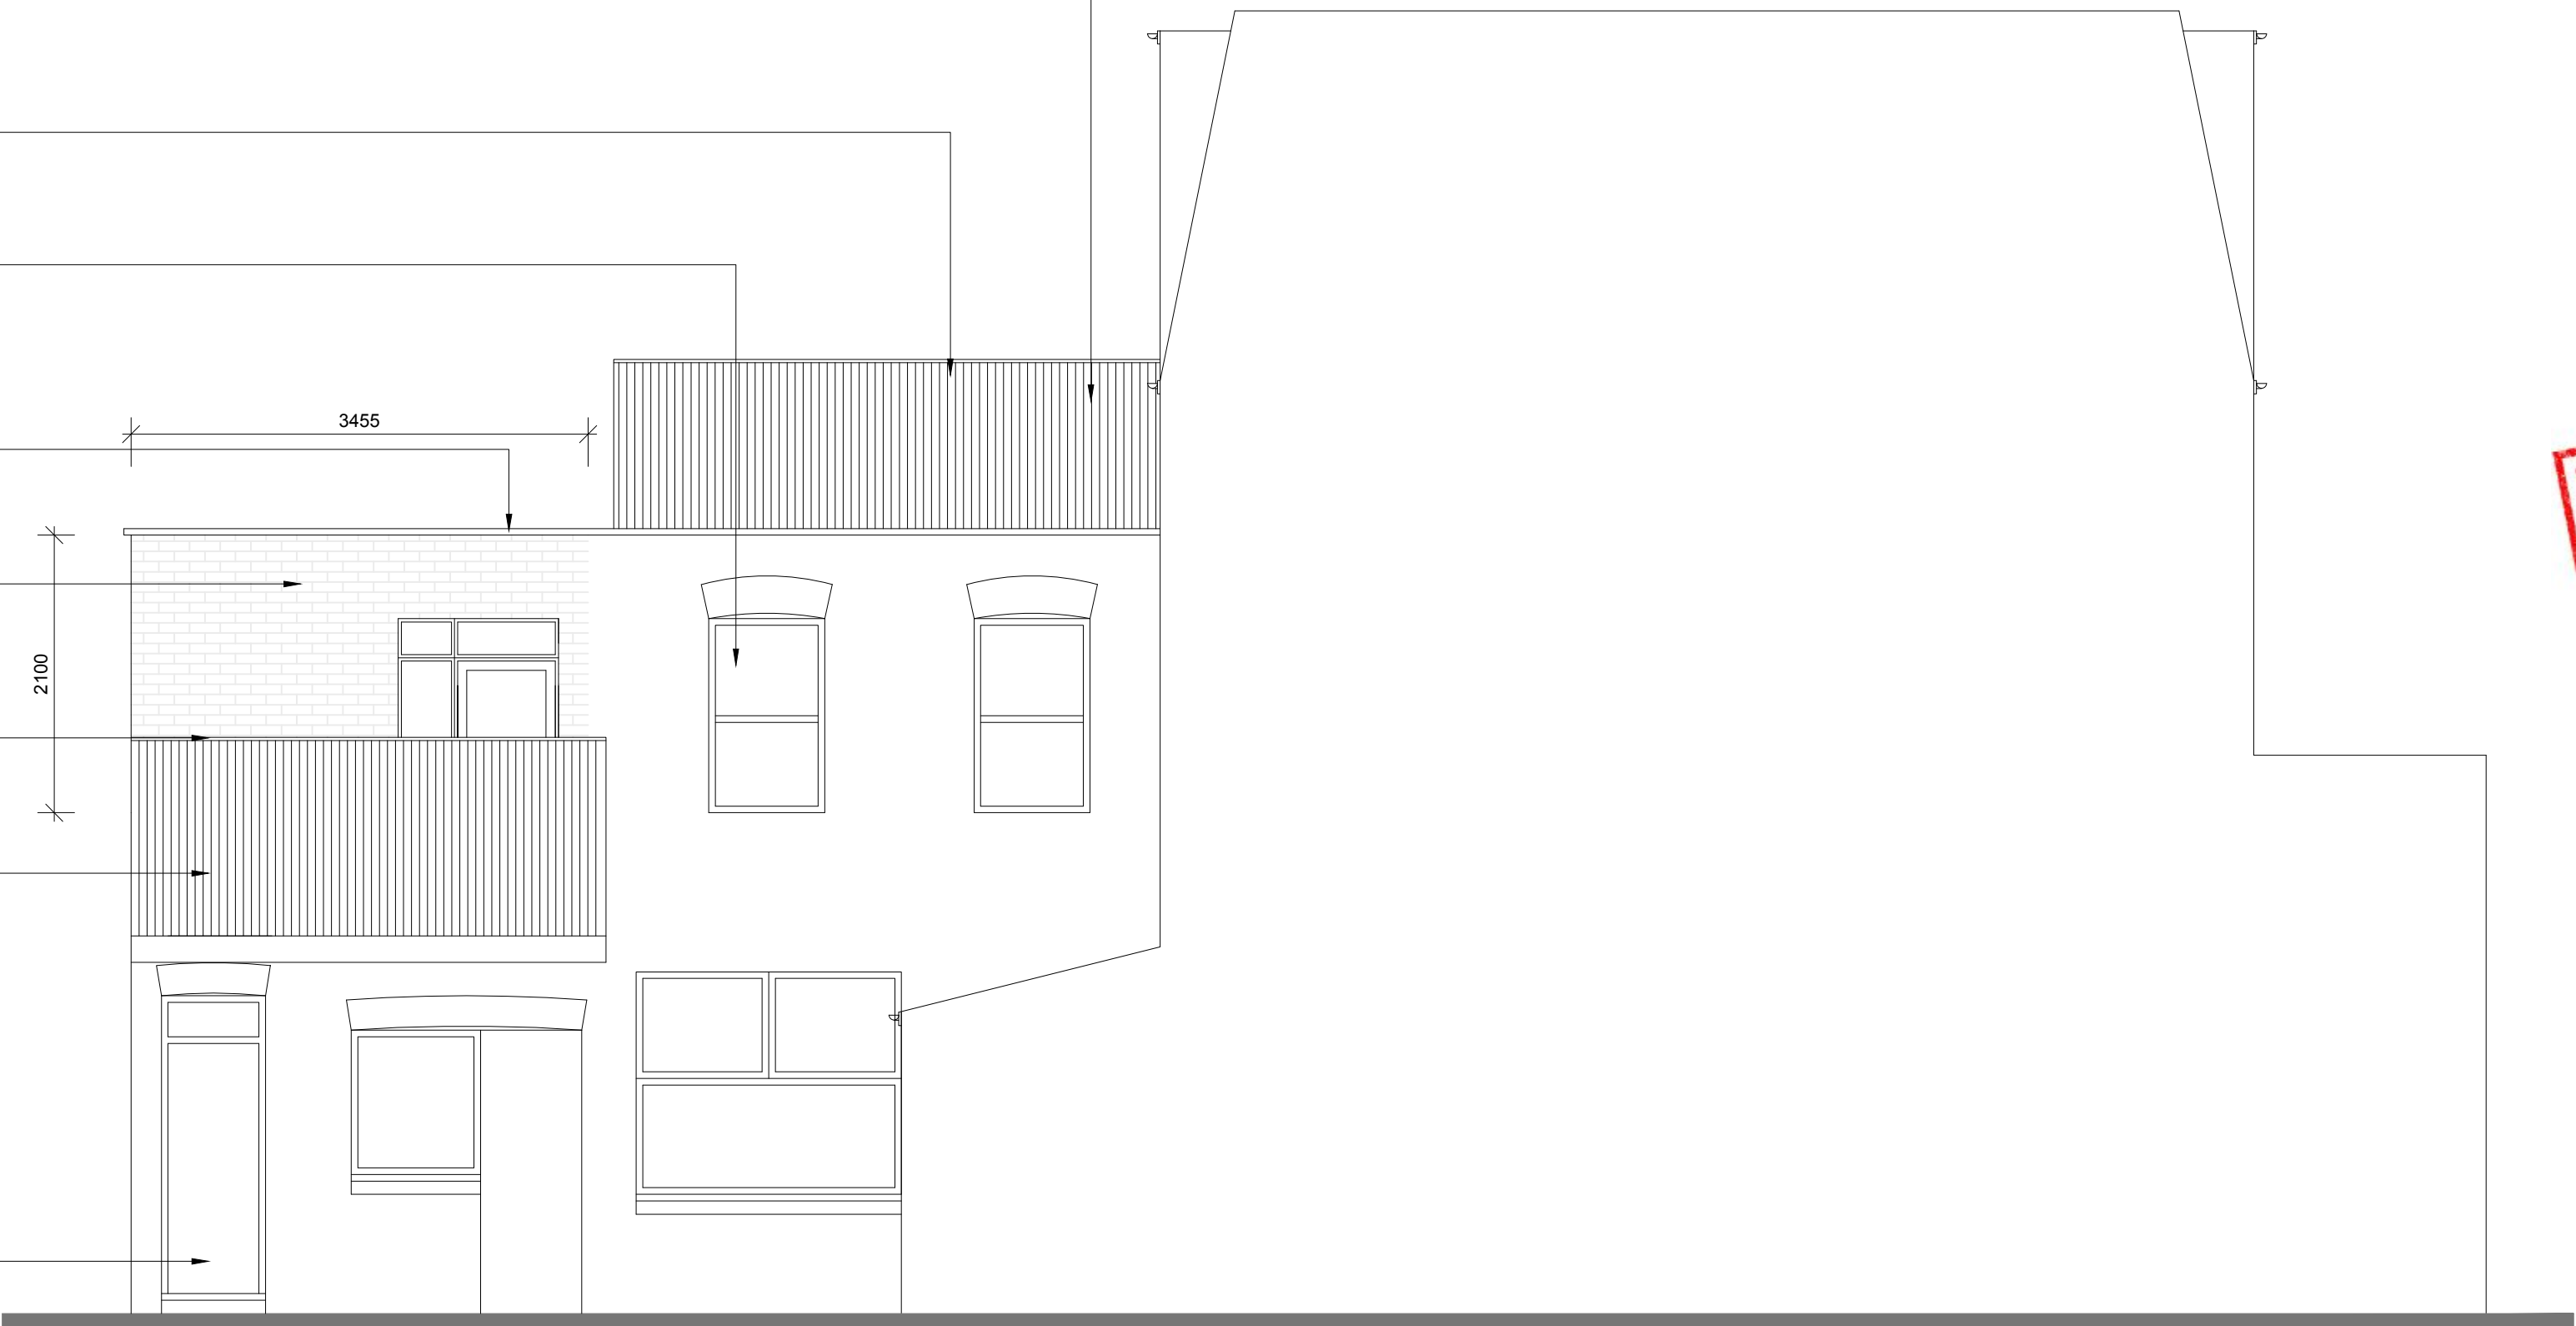

PROPOSED NORTH EAST ELEVATION

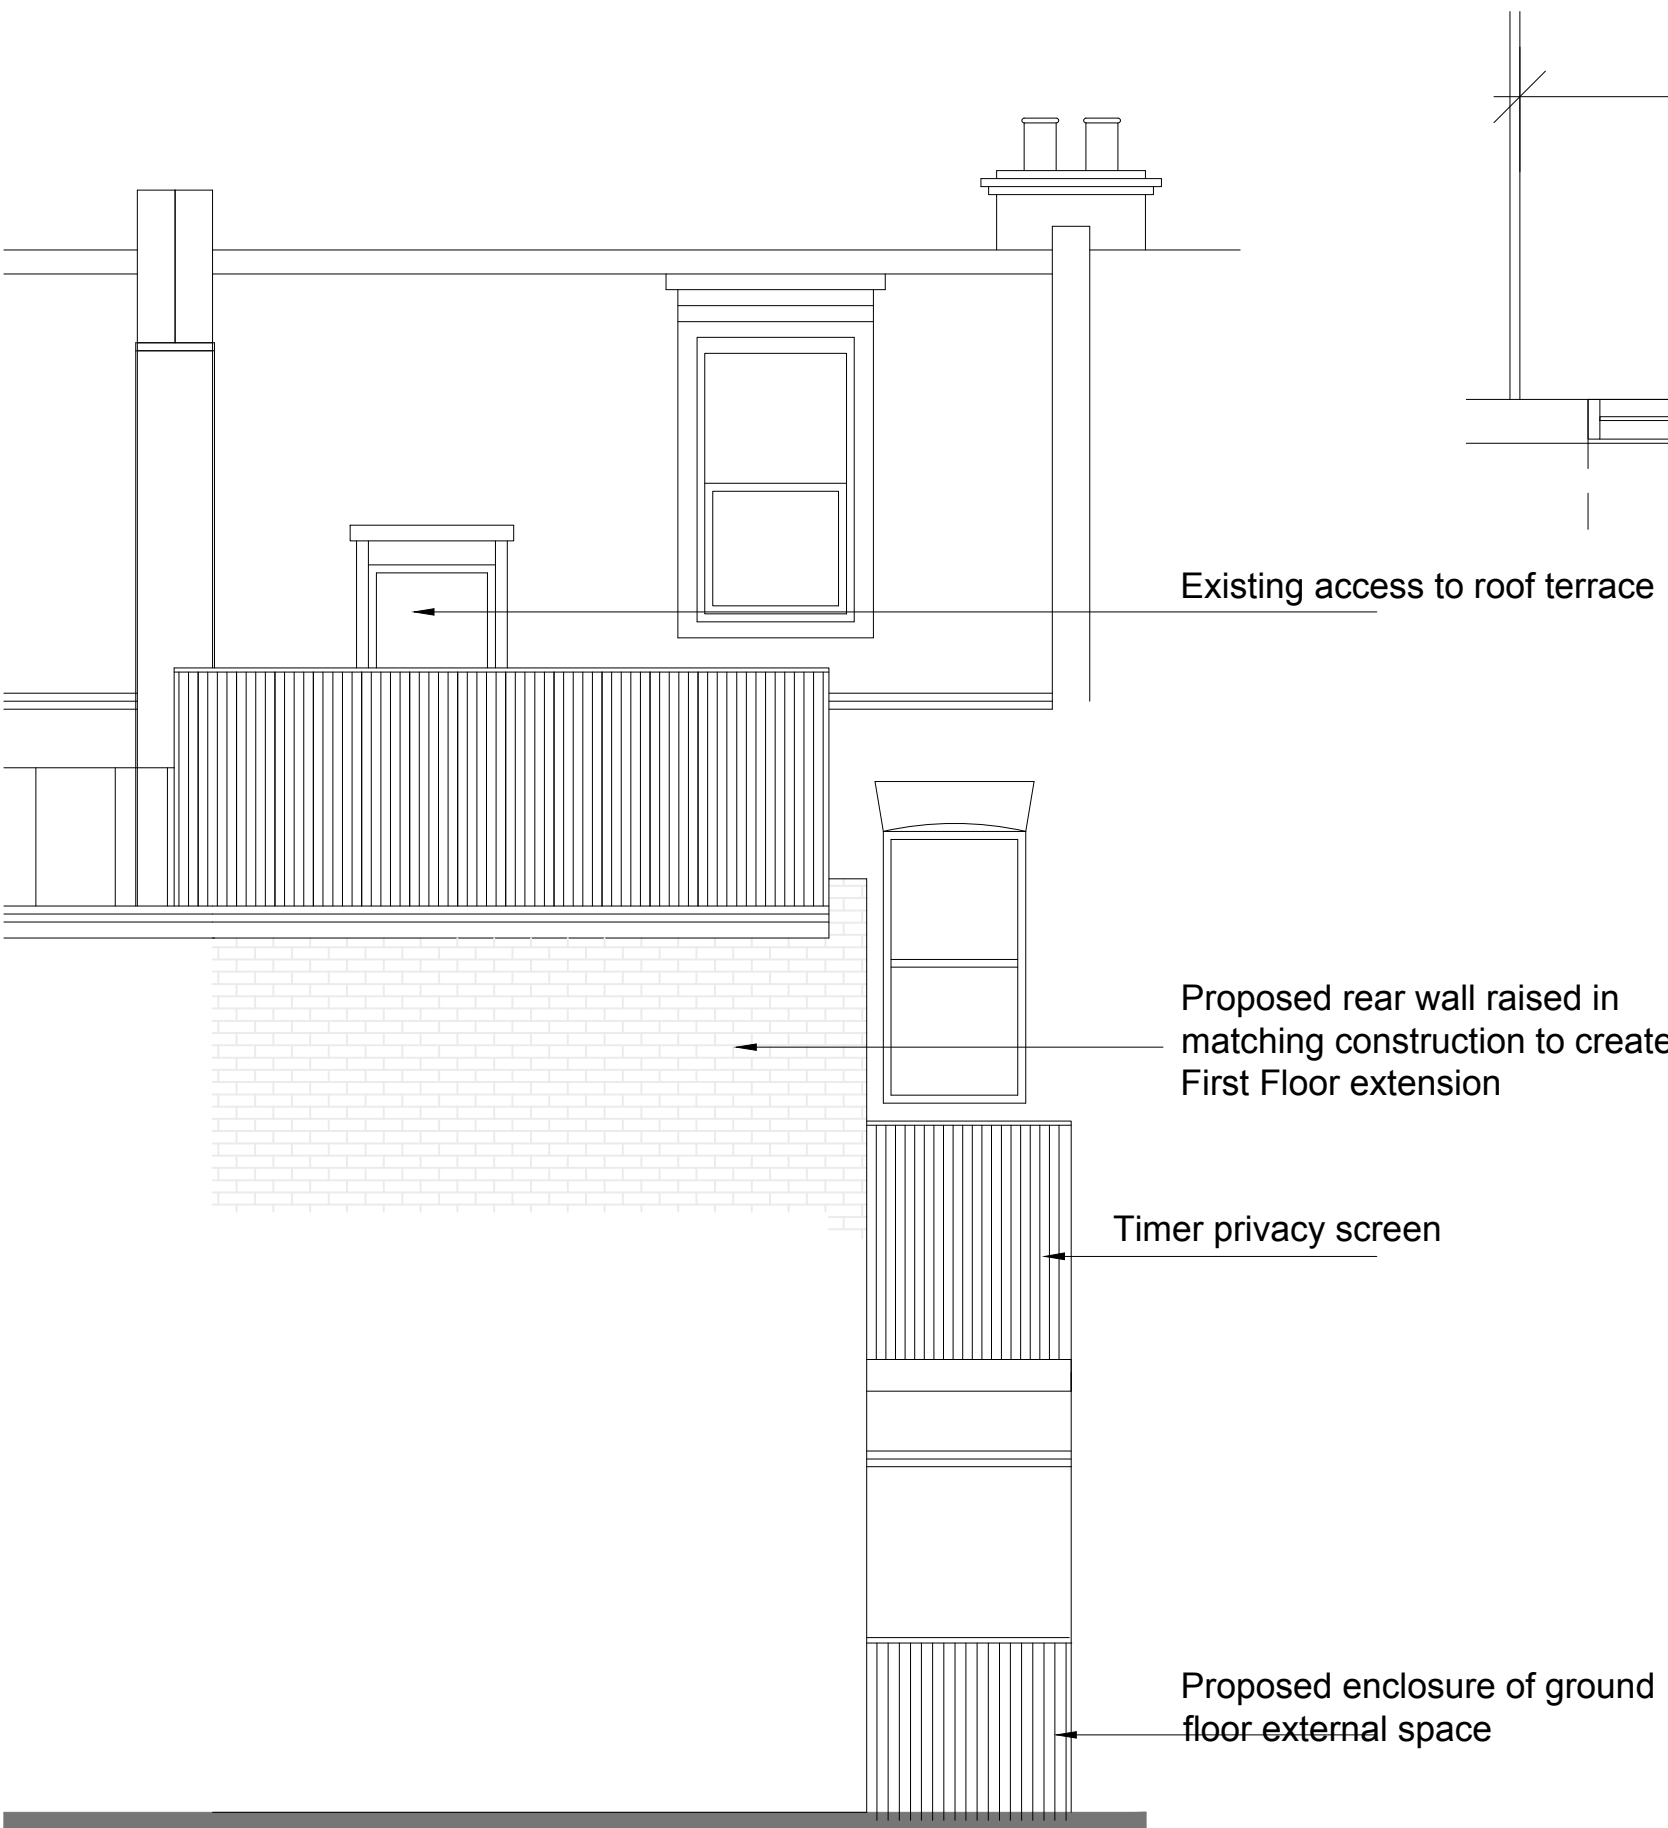

PROPOSED SOUTH EAST ELEVATION

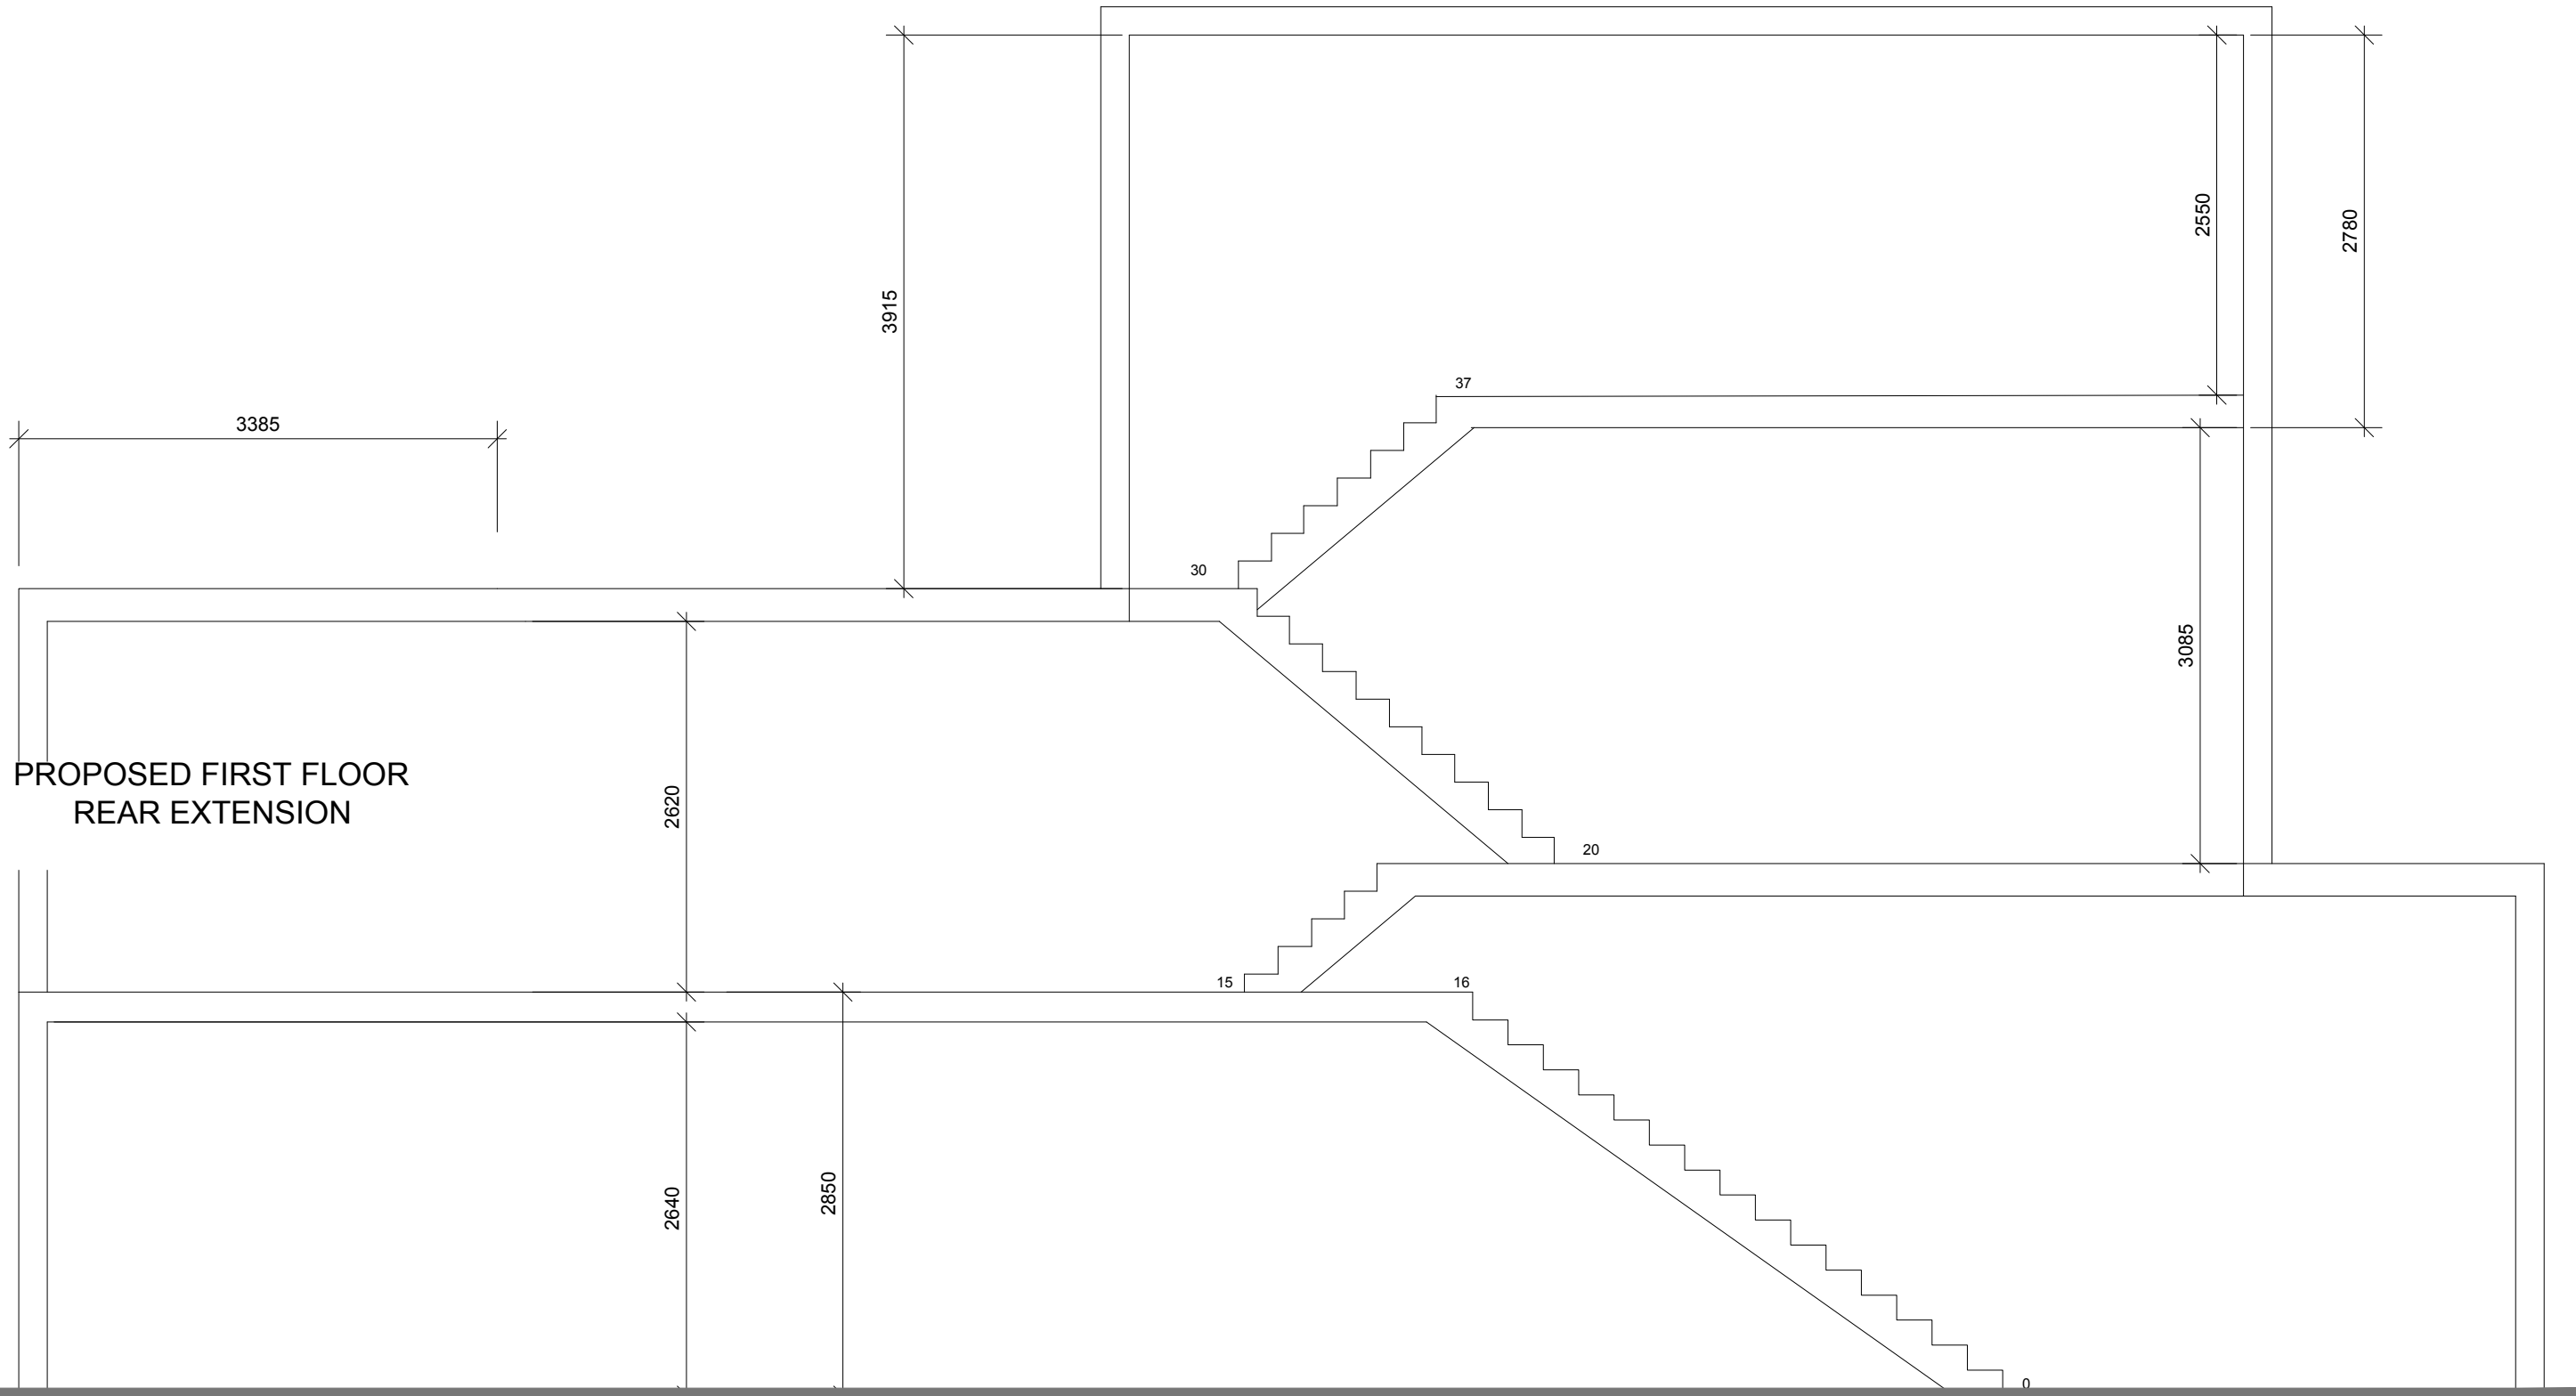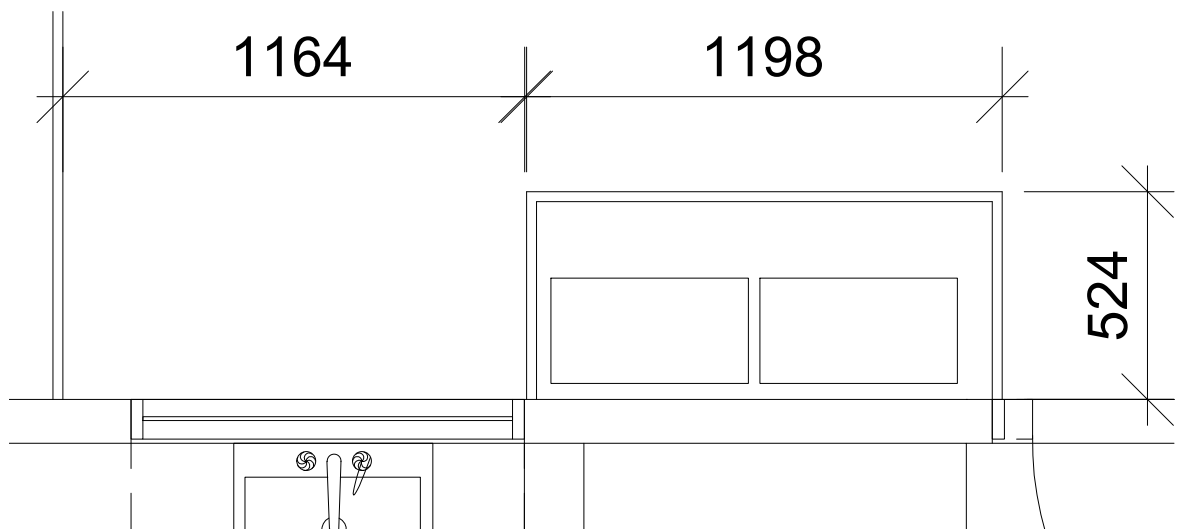

PROPOSED SECTION

F	Updated to Comment	07/09/19
E	Updated to Comment	07/09/19
D	Updated to Comment	28/09/19
C	Updated to Comment	13/09/19
B	Updated to Comment	02/09/19
A	Updated to Comment	02/09/19
Revision:		

Description:

PROPOSED REFURBISHMENT
43 TOTTENHAM LANE
CROUCH END, N8 9BD

PROPOSED ELEVATIONS

Client:

TWIN ESTATES (London) LTD

bmd Architects LLP

bmd Architects LLP Coppergate House Business Centre
Suite 106 First Floor 16 Brune Street London E1 6AN
Tel: 020 7357 6885 E-Mail: mail@bmdarchitects.co.uk

Drawing Number:

19-2298/P/16

Scale: 1:50@A1	Date: August 2019	Drawn: AM
CAD file: M:\19-2298\19-2298\P\01-08		Checked: MR