




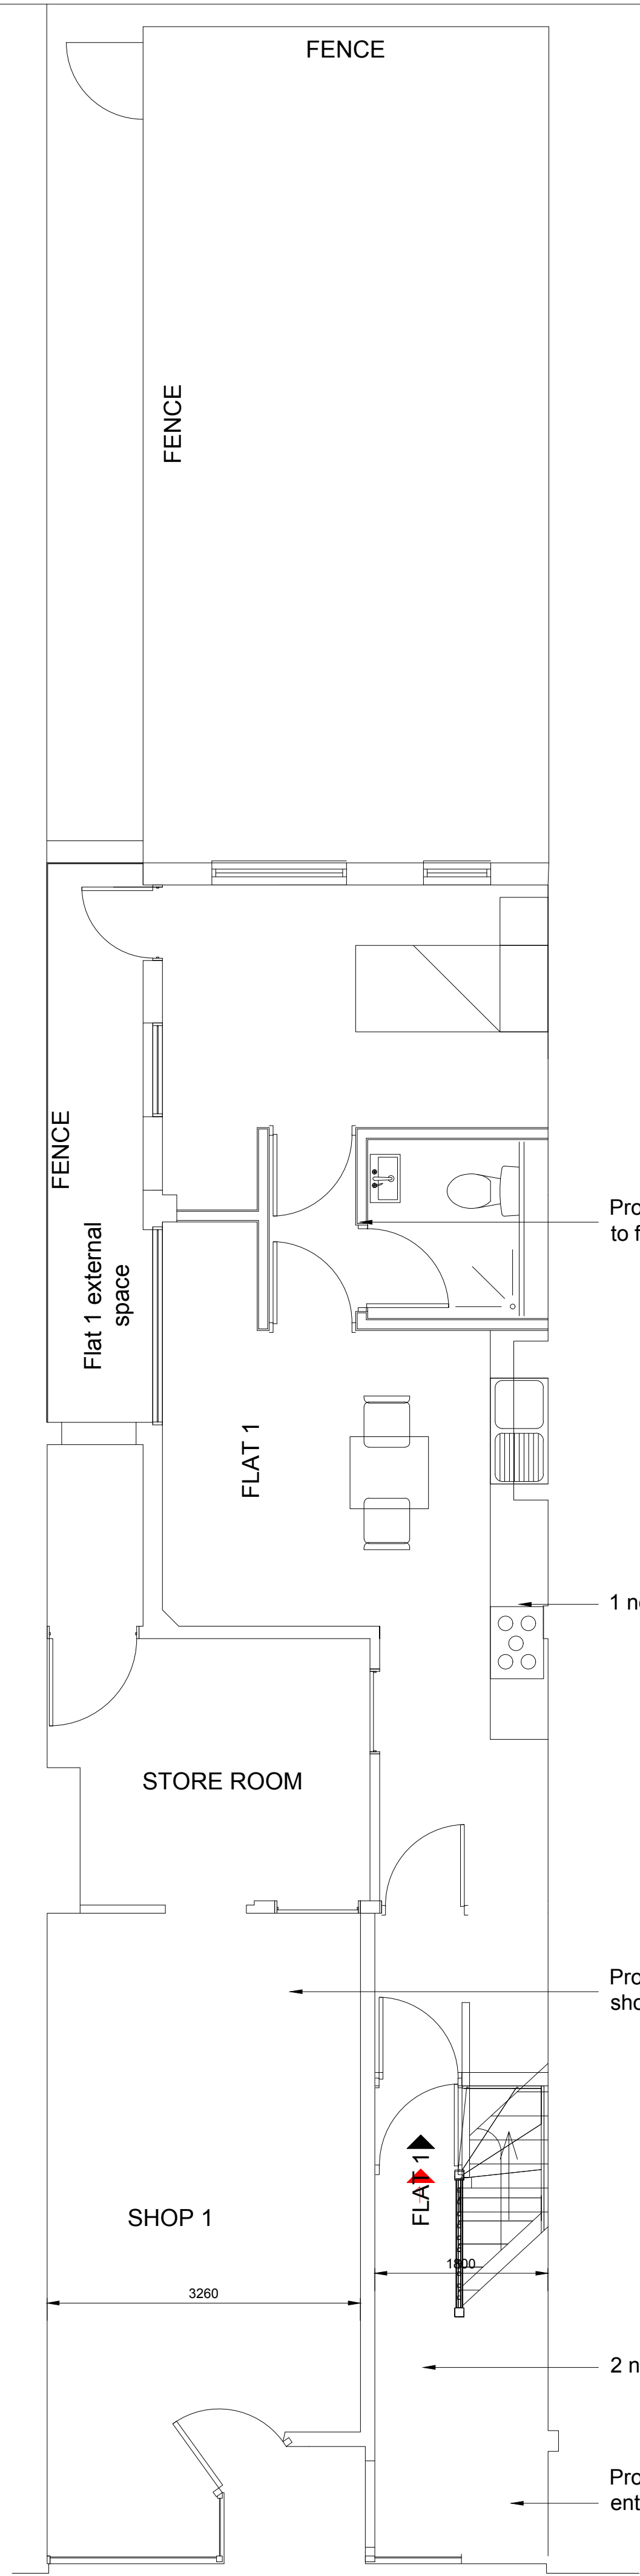


PROPOSED GROUND FLOOR PLAN

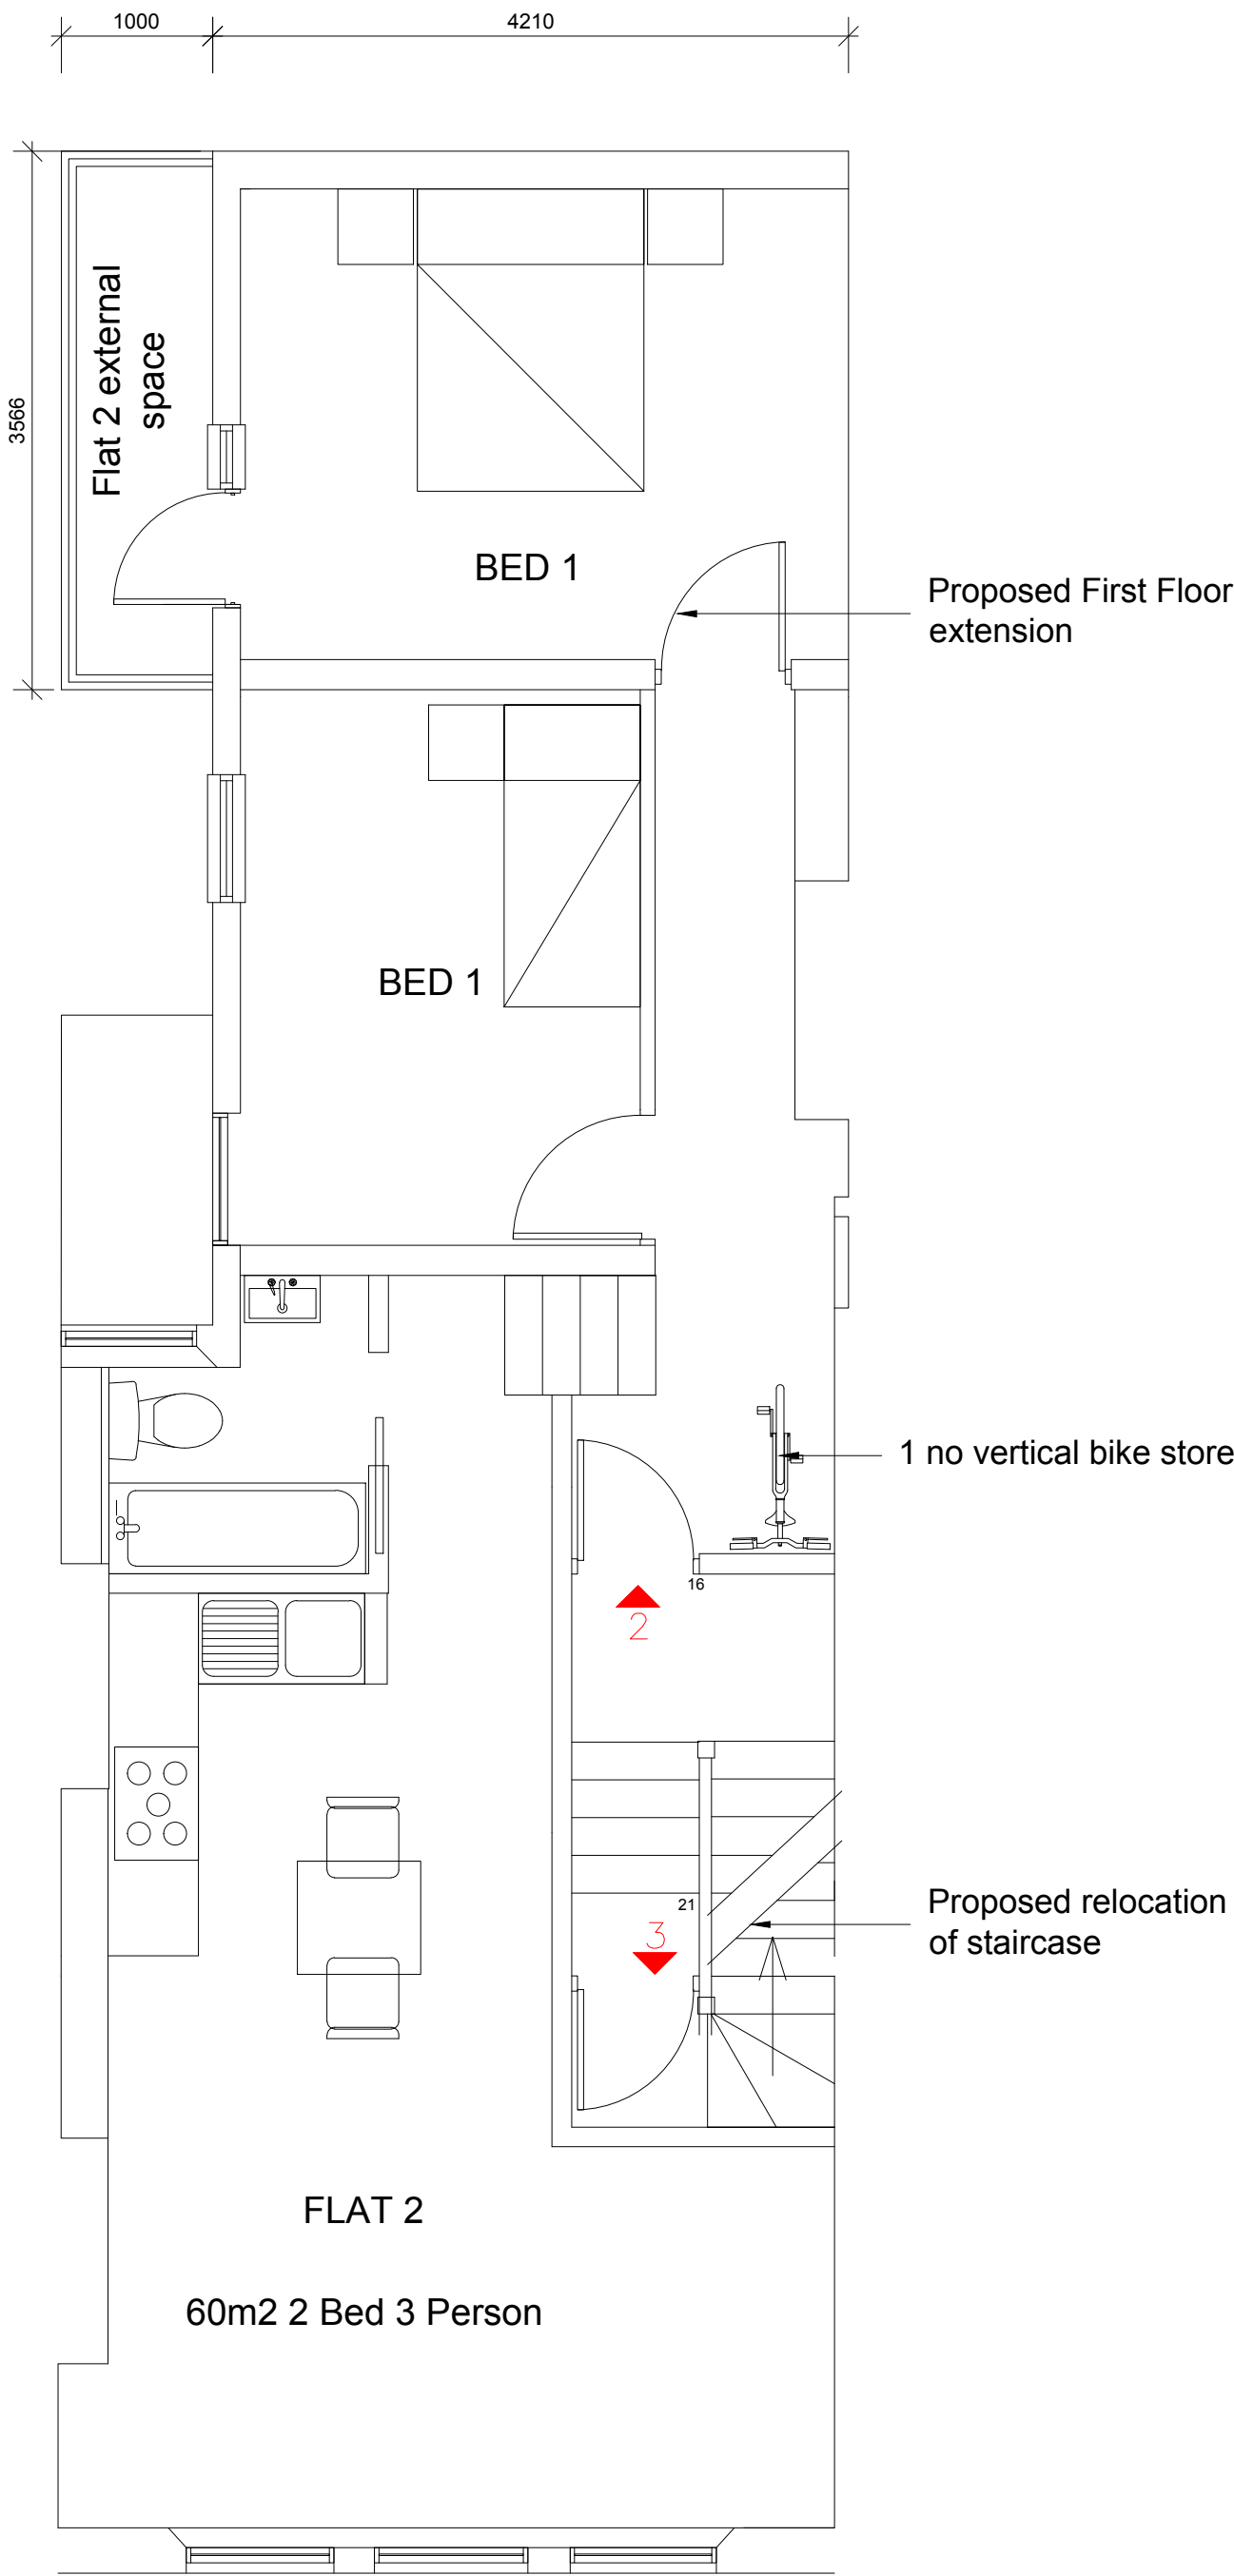


PROPOSED FIRST FLOOR PLAN

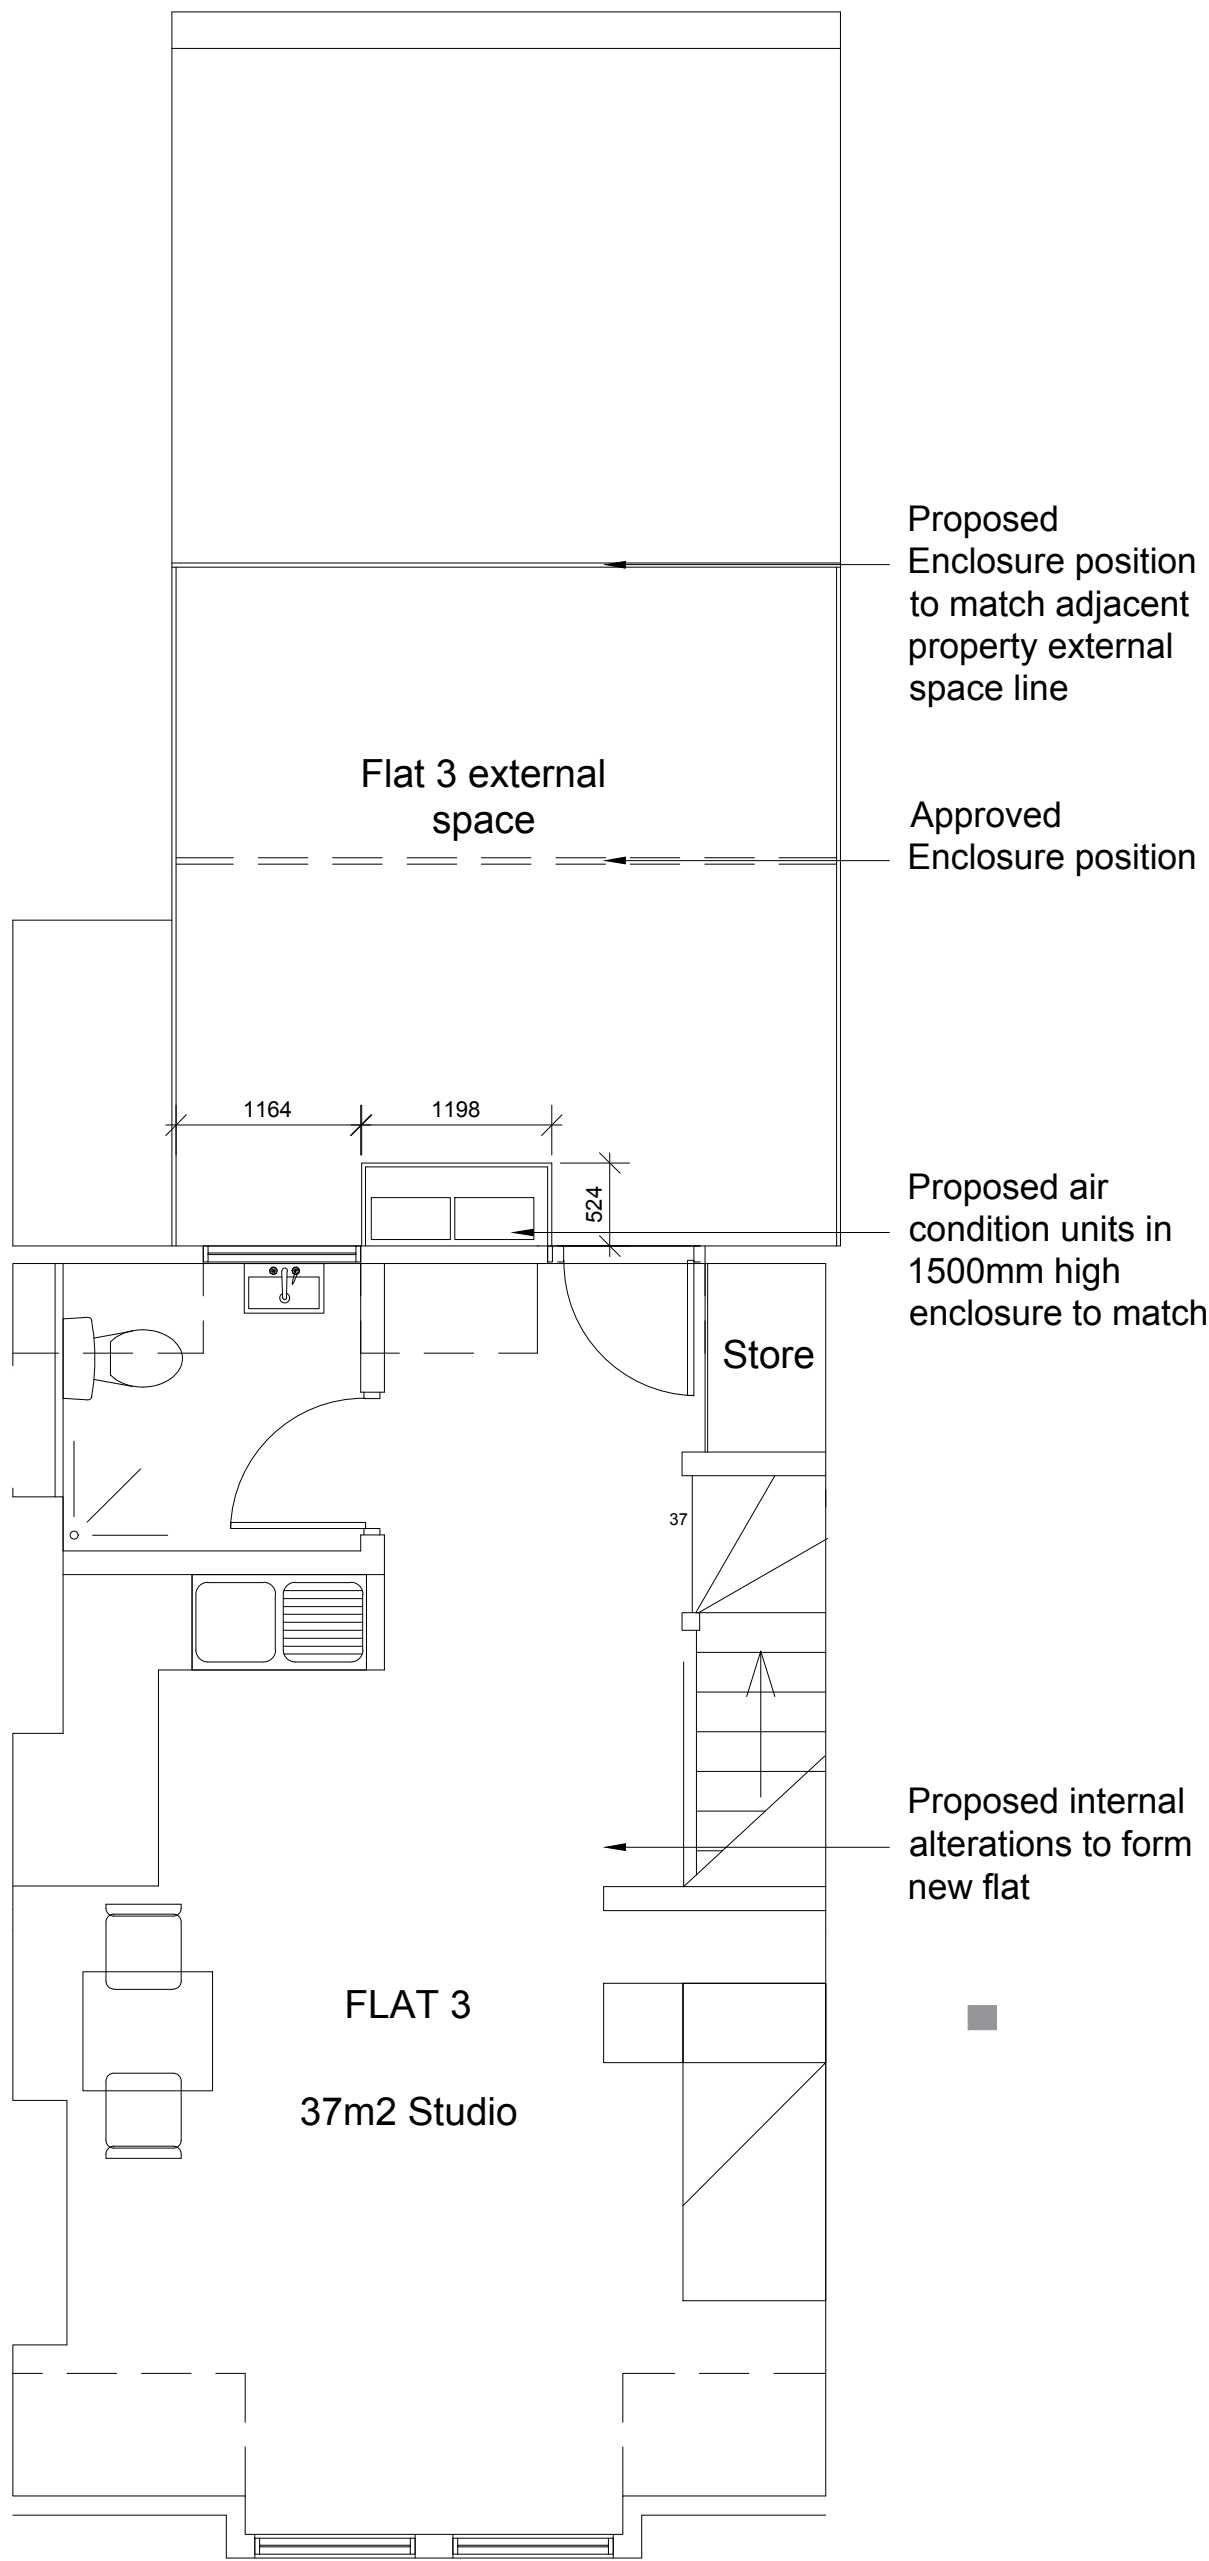

PROPOSED LOFT FLOOR PLAN

 

PROPOSED ROOF PLAN

 

PROPOSAL

FOR PLANNING PURPOSES



1. NOTES

1.1. ALL DIMENSIONS MUST BE CHECKED ON SITE WITH ONLY FIGURED DIMENSIONS WORKED FROM. ANY DISCREPANCIES MUST BE REPORTED TO THE ARCHITECT OR ENGINEER IMMEDIATELY. THIS DRAWING IS COPYRIGHT.
1.2. THIS DRAWING IS PREPARED TO SCALE ALTHOUGH THE LIMITATIONS OF THE PRINTING PROCESS MEAN ONLY FIGURED DIMENSIONS SHOULD BE USED.

2. AREA SCHEDULE (G.I.A)

2.1 PROPOSED ACCOMMODATION

2.1.1 GROUND - 1no. x STUDIO - 37sqm.
2.1.2 FIRST - 1no. x 2no. BED, 3no. PERSON - 60 sqm.
2.1.3 SECOND - 1no. x STUDIO - 37 sqm.

E	Updated To Comment	04/09/19
D	Updated To Comment	27/09/19
C	Updated To Comment	13/09/19
B	Updated To Comment	02/09/19
A	Updated To Comment	02/09/19
Revision:		

Description:

PROPOSED REFURBISHMENT TO
43 TOTTENHAM LANE
CROUCH END, N8 9BD

PROPOSED
FLOOR PLANS

Client:

TWIN ESTATES (London) LTD

bmd Architects LLP

bmd Architects LLP Coppergate House Business Centre
Suite 106 First Floor 16 Brune Street London E1 7NJ
Tel. 020 7357 6885 E-Mail: mail@bmdarchitects.co.uk

Drawing Number:

19-2298/P/14

F

Scale:

1:50@A1

Date:

July 2019

Drawn:

AM

CAD file:

M:19-2298\19-2298\PI11-16

Checked:

MRL