




FOR PLANNING PURPOSES

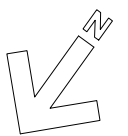

1. NOTES
- 1.1. ALL DIMENSIONS MUST BE CHECKED ON SITE WITH ONLY FIGURED DIMENSIONS WORKED FROM. ANY DISCREPANCIES MUST BE REPORTED TO THE ARCHITECT OR ENGINEER IMMEDIATELY. THIS DRAWING IS COPYRIGHT.
- 1.2. THIS DRAWING IS PREPARED TO SCALE ALTHOUGH THE LIMITATIONS OF THE PRINTING PROCESS MEAN ONLY FIGURED DIMENSIONS SHOULD BE USED.
2. AREA SCHEDULE (G.I.A)
- 2.1 PROPOSED ACCOMMODATION
- 2.1.1 GROUND - 1no. x STUDIO - 37sqm.
- 2.1.2 FIRST - 1no. x 2no. BED, 3no. PERSON - 60 sqm.
- 2.1.3 SECOND - 1no. x STUDIO - 37 sqm.

APPROVED

E	Updated To Comment	04/09/19
D	Updated To Comment	27/09/19
C	Updated To Comment	13/09/19
B	Updated To Comment	02/09/19
A	Updated To Comment	02/09/19
Revision:		

Description:

PROPOSED REFURBISHMENT TO
43 TOTTENHAM LANE
CROUCH END, N8 9BD

PROPOSED
FLOOR PLANS

Client:

TWIN ESTATES (London) LTD

bmd Architects LLP

bmd Architects LLP Coppergate House Business Centre
Suite 106 First Floor 16 Brune Street London E1 7NJ

Tel. 020 7357 6885 E-Mail: mail@bmdarchitects.co.uk

Drawing Number: Rev:

19-2298/P/14 E


Scale: 1:50@A1	Date: July 2019	Drawn: AM
CAD file: M:\19-2298\19-2298\11-16	Checked:	MRL




PROPOSED GROUND FLOOR PLAN



PROPOSED FIRST FLOOR PLAN

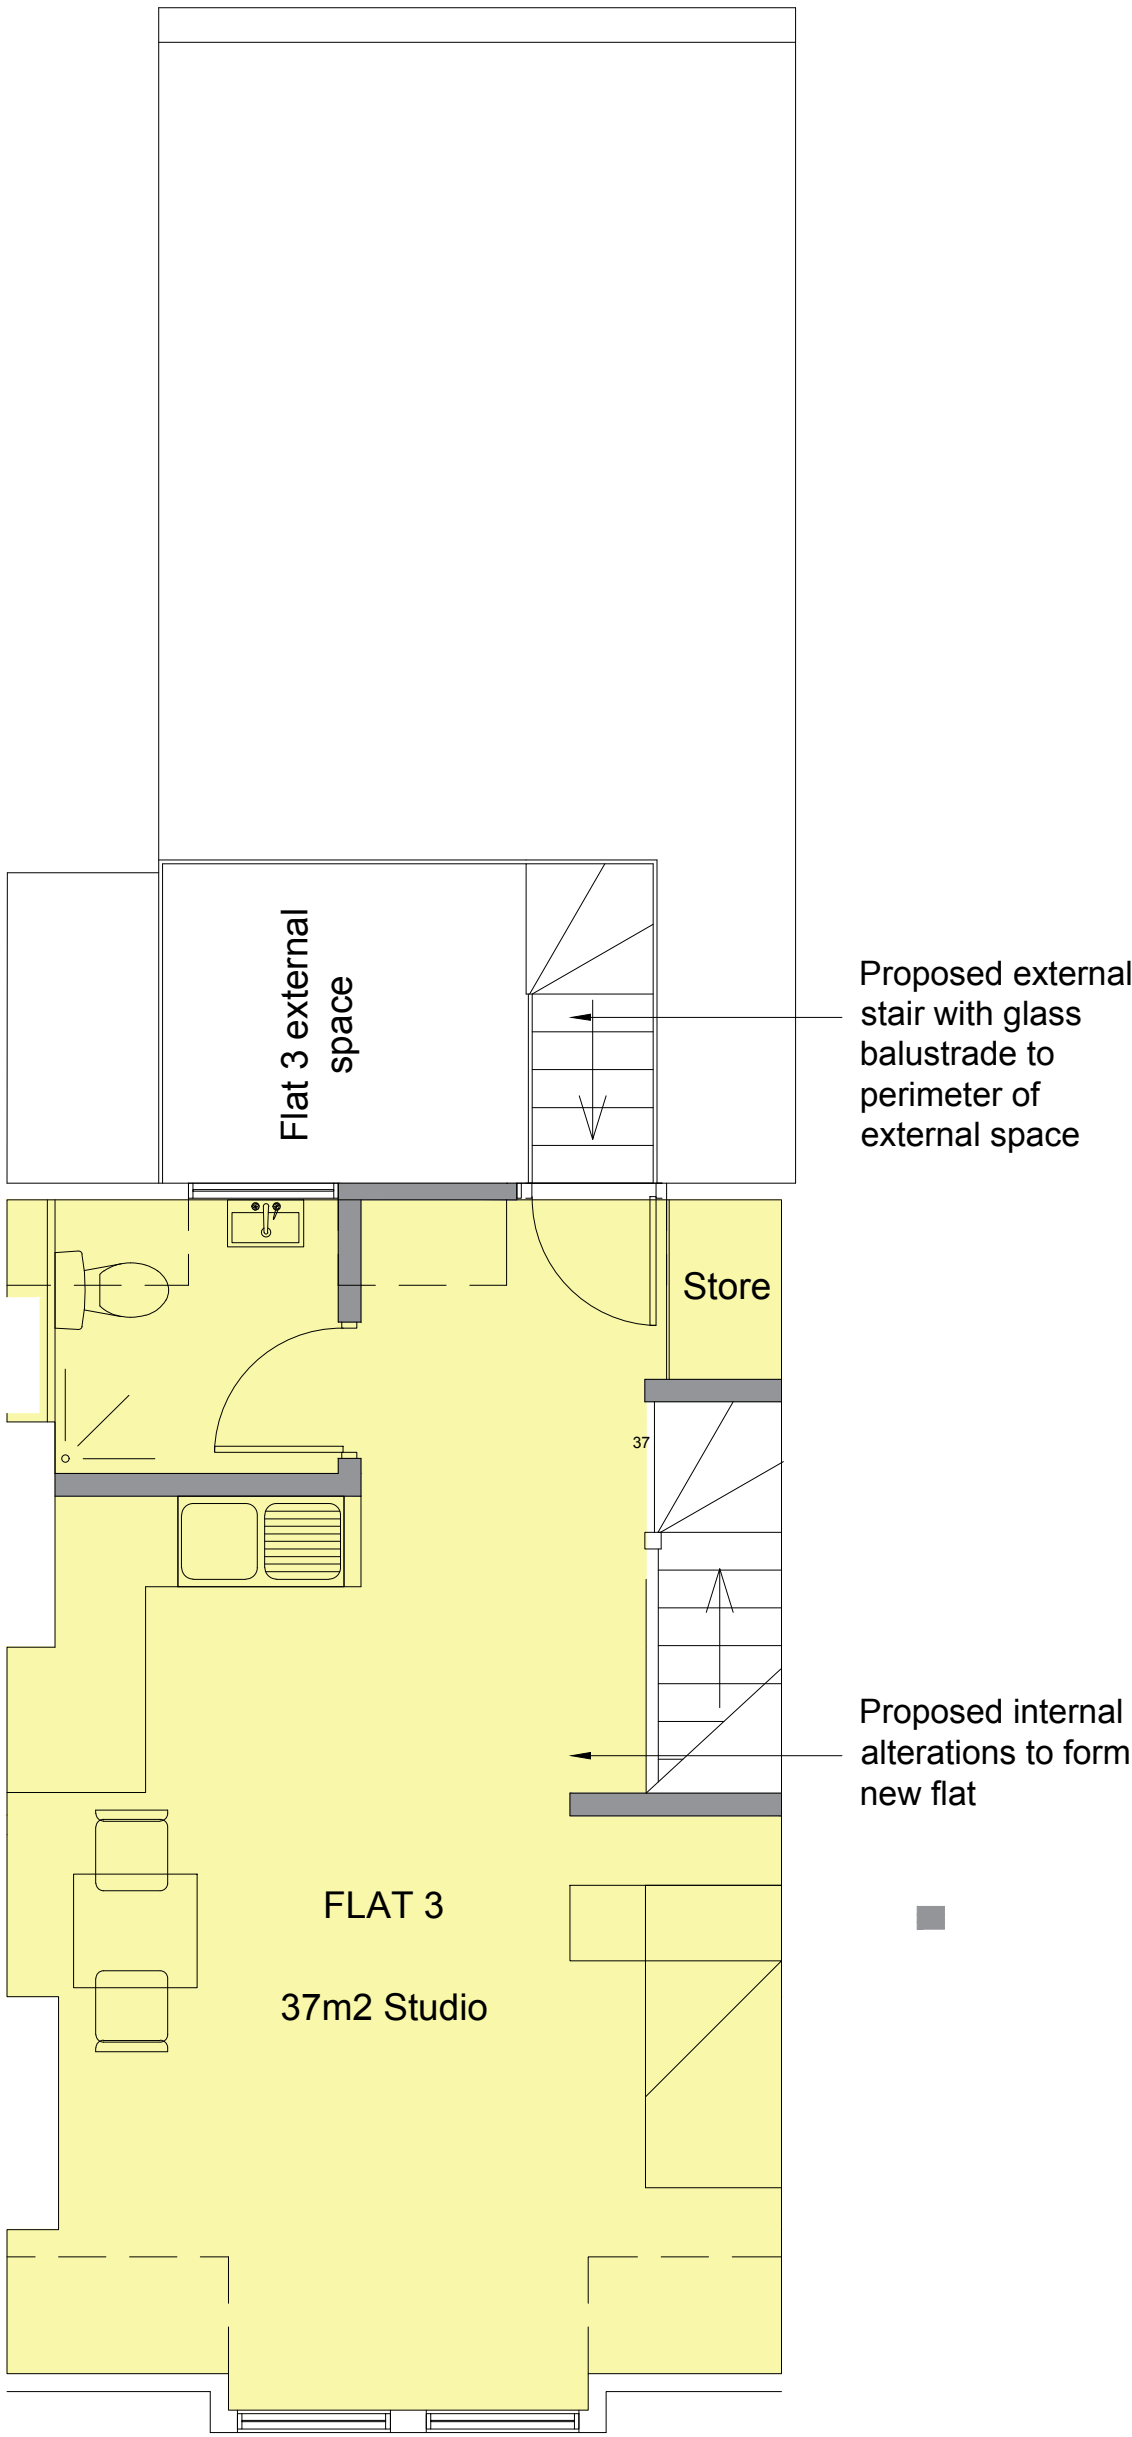

PROPOSED LOFT FLOOR PLAN

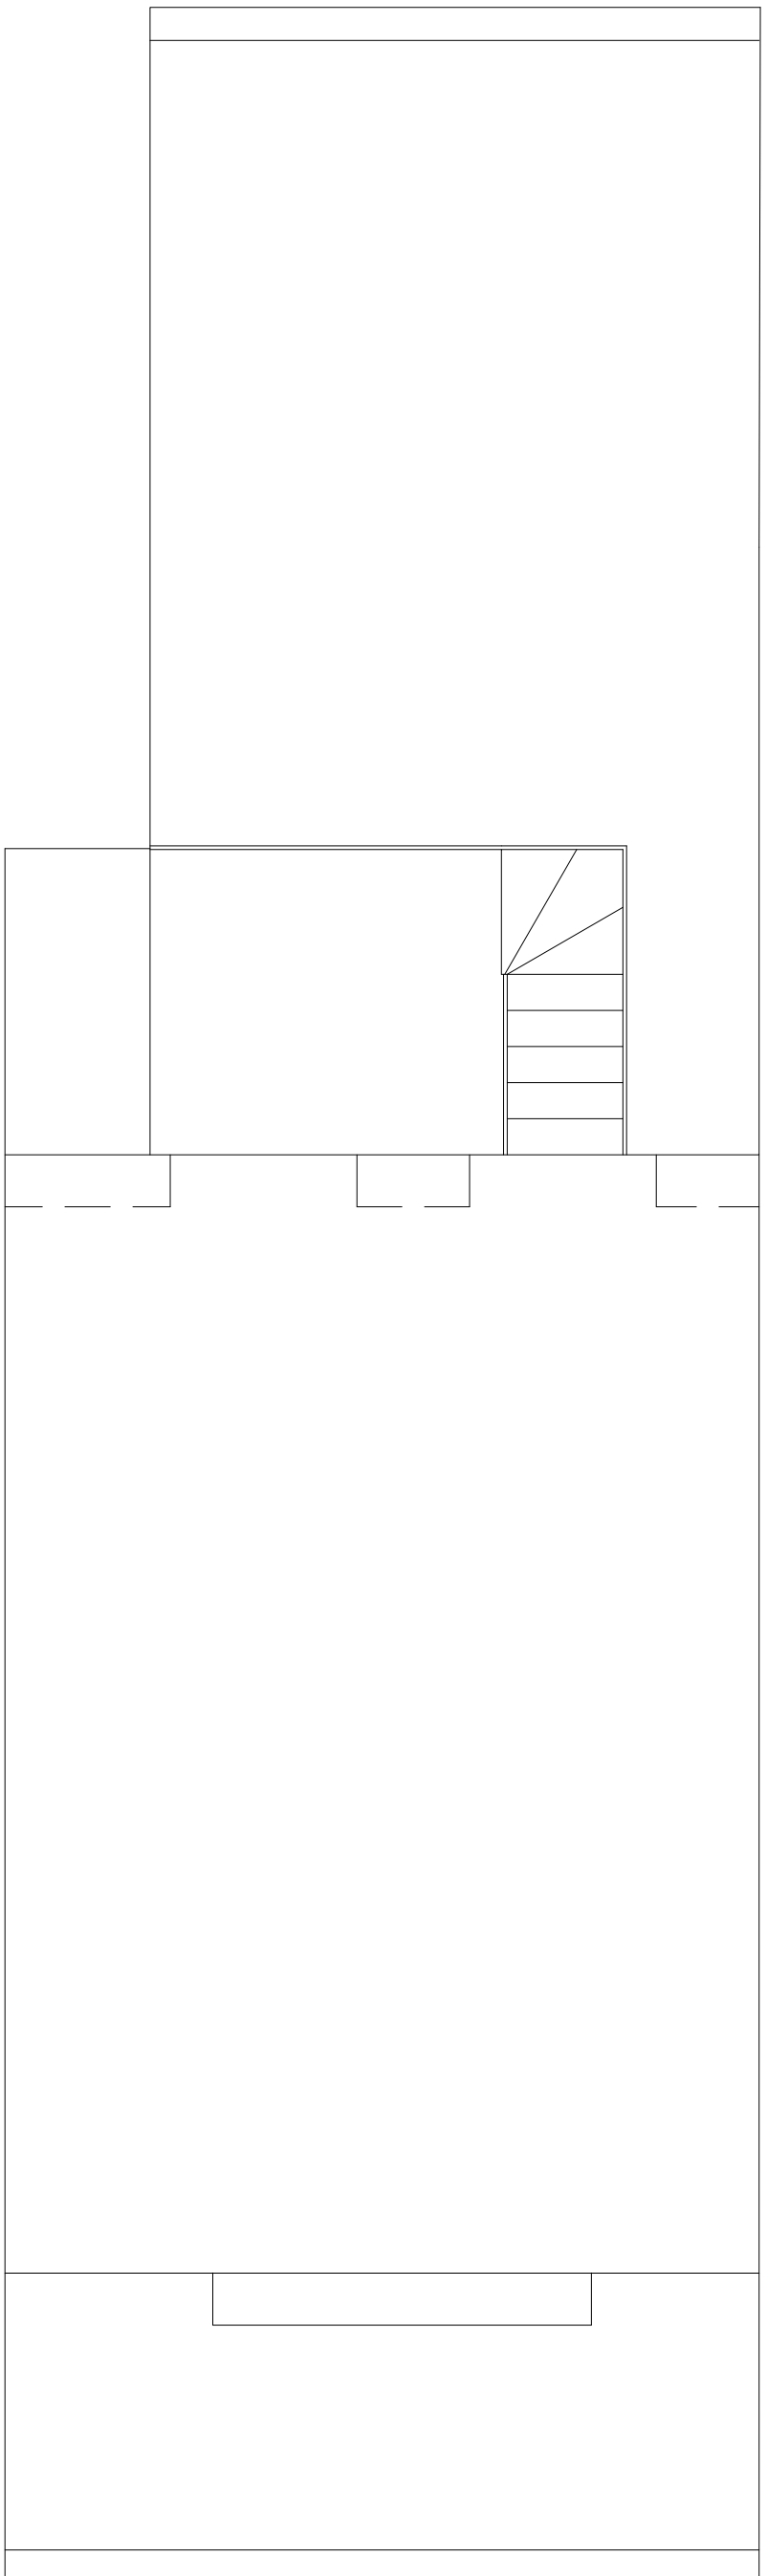

PROPOSED ROOF PLAN