

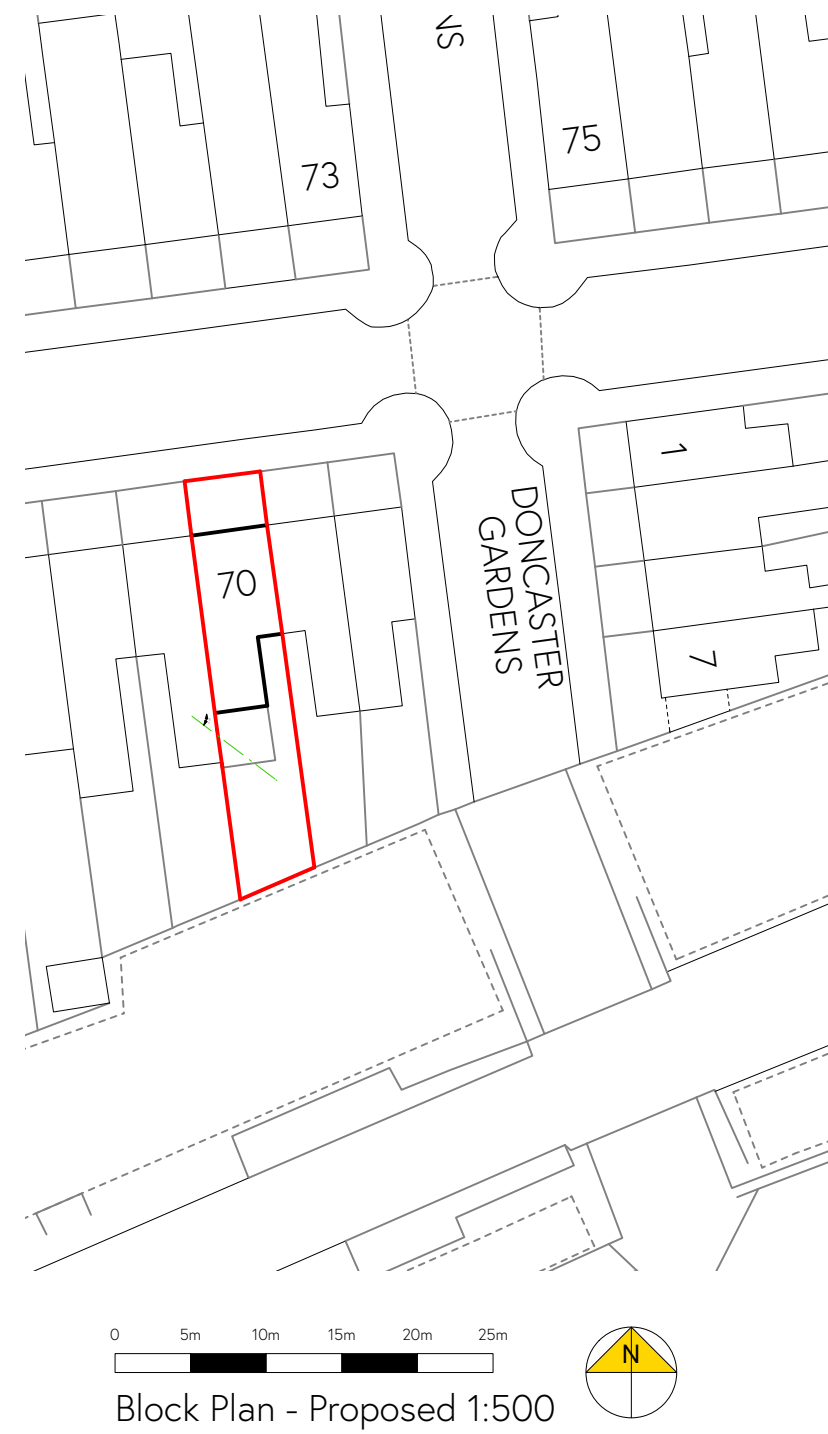


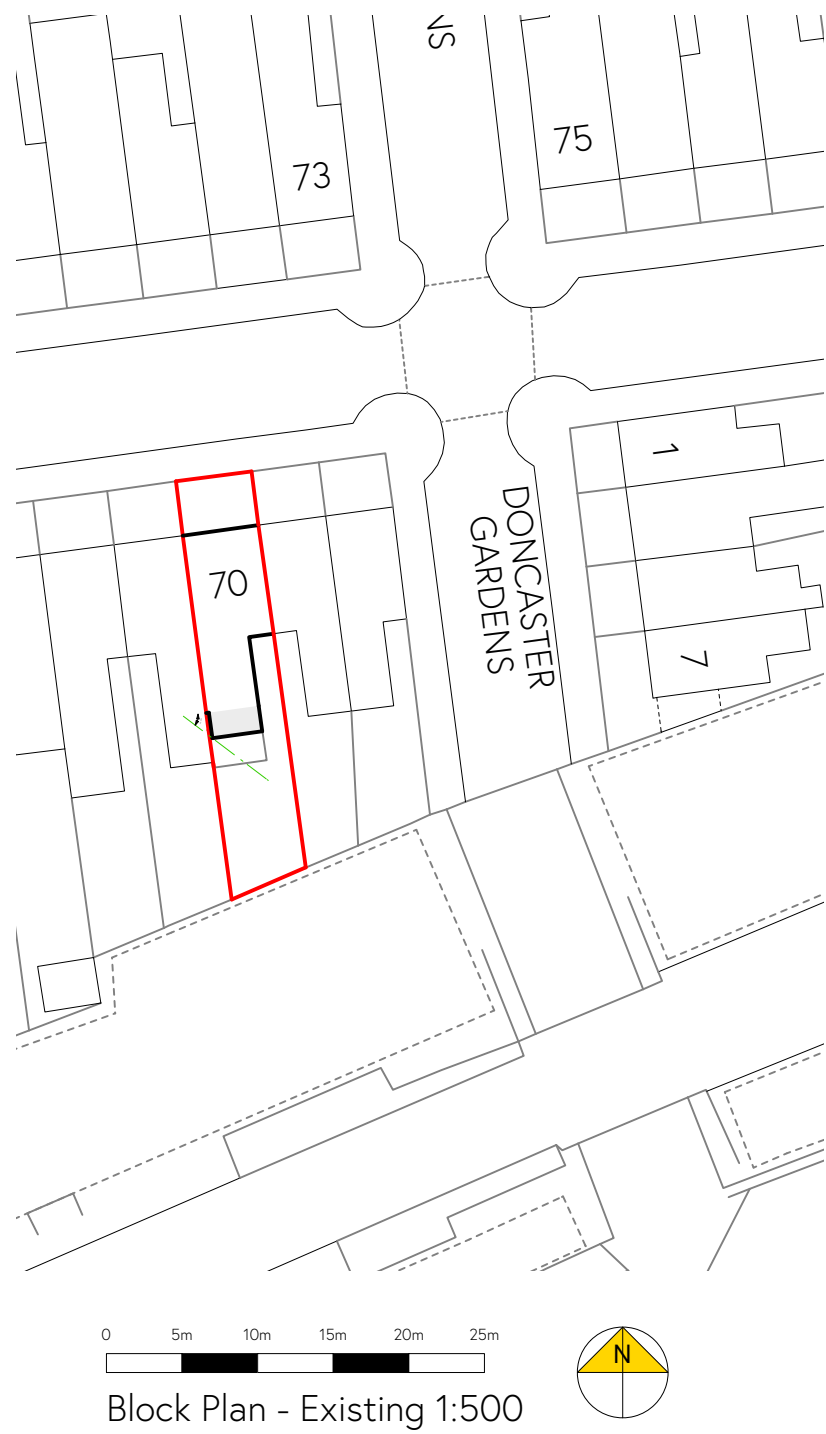

NOTES:
DO NOT BUILD FROM THIS DRAWING.
ALL DIMENSIONS TO BE CHECKED ON SITE.
STRUCTURAL ENGINEER TO CONFIRM ALL LINTEL/RSJ SIZES AND LOCATIONS.
ALL STRUCTURAL ELEMENTS TO STRUCTURAL ENGINEER'S DESIGN.

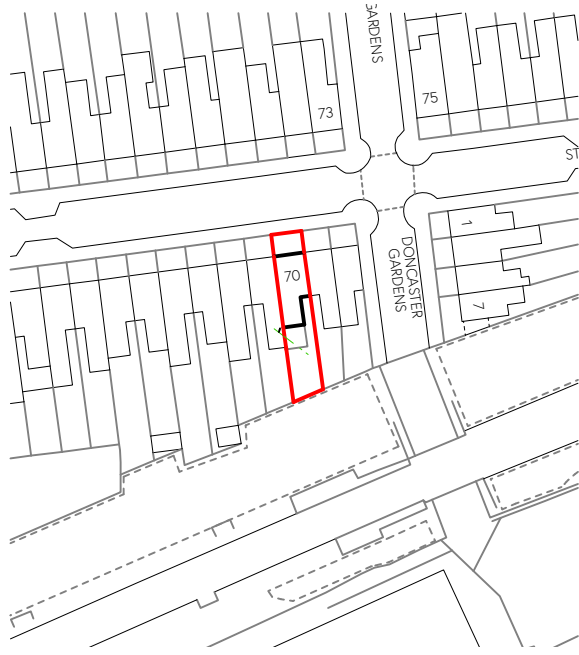

Site Location Plan 1:1250

PLANNING



Site Address: 70 Stanhope Gardens London, N4 1HT	e: hello@arkipad.co.uk p: Arkipad The Limes, Bayshill Road, Cheltenham, GL50 3AW
--	--

Project Ref: 23-0405	Drawing No: 100	Revision: /
--------------------------------	---------------------------	-----------------------

Date: May '23	Scale: 1:100 @ A1	Drawn: EM
-------------------------	-----------------------------	---------------------

Project: Extension and Alterations Site Plans	Client: Mr Smith
--	----------------------------